


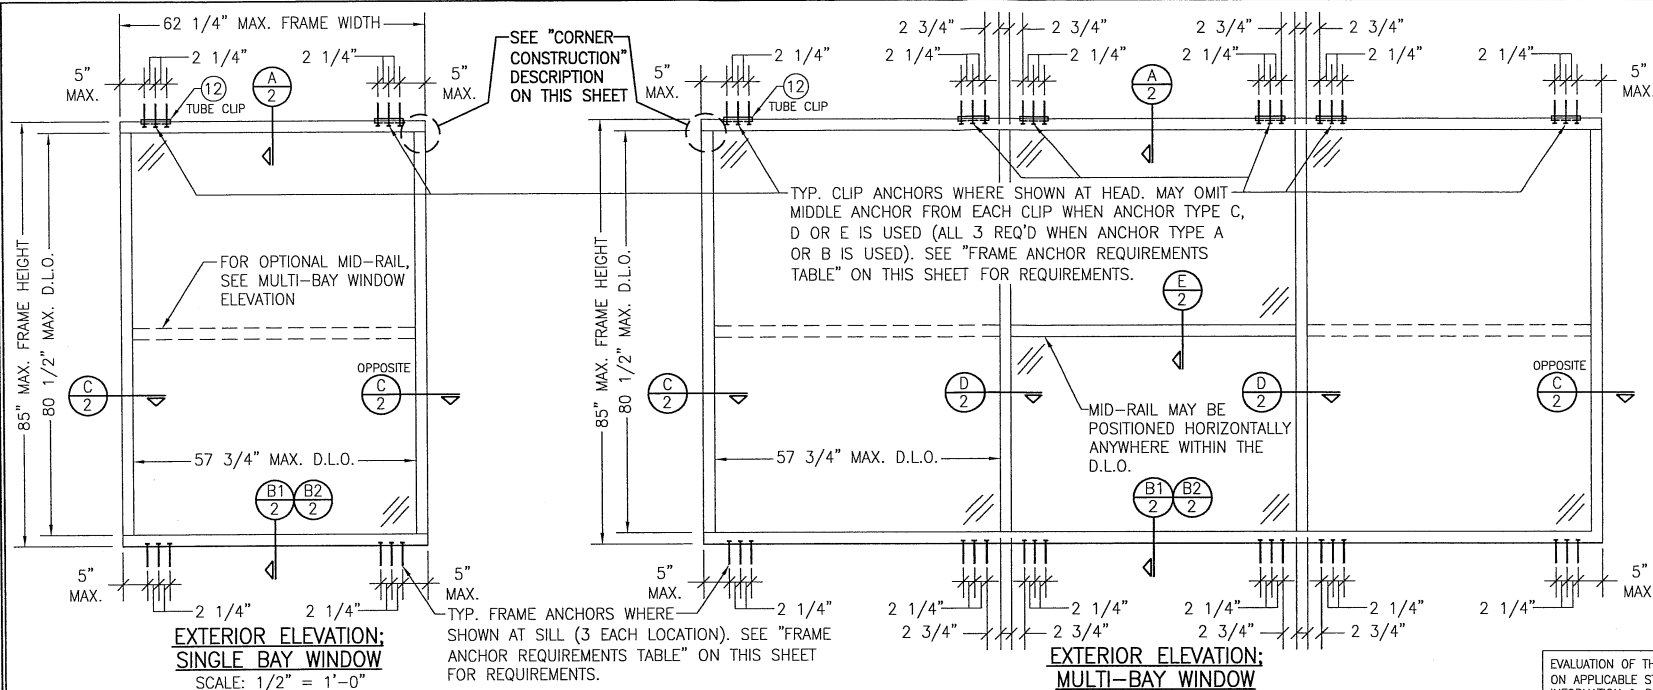

**EXTERIOR ELEVATION:
SINGLE BAY WINDOW**
SCALE: 1/2" = 1'-0"

CORNER CONSTRUCTION:

FRAME CORNER: HEAD AND SILL MEMBERS RUN THROUGH AND ARE SQUARE CUT, BUTTED TO VERTICAL MEMBERS, FASTENED WITH FOUR(4) NO. 12 X 1 1/2" S.S. PHTFS FASTENERS THROUGH THE HEAD/SILL MEMBER INTO THE VERTICAL MEMBERS SCREW SPLINES & SEALED WITH SILICONE. END: MID-RAIL IS SQUARE CUT, BUTTED TO VERTICAL MEMBERS, FASTENED WITH THREE(3) NO. 10 X 1 19/32" S.S. PHTFS FASTENERS THROUGH THE VERTICAL MEMBERS INTO THE MID-RAIL SHEAR BLOCK SCREW SPLINES & SEALED WITH SILICONE.

TYP. FRAME ANCHORS WHERE SHOWN AT SILL (3 EACH LOCATION). SEE "FRAME ANCHOR REQUIREMENTS TABLE" ON THIS SHEET FOR REQUIREMENTS.

ALLOWABLE DESIGN PRESSURE (SINGLE & MULTI-BAY WINDOWS)	
+50/-70 PSF	

FRAME ANCHOR REQUIREMENTS TABLE

FRAME/CLIP SCREWS				
ANCHOR TYPE	OPENING TYPE (SUBSTRATE)	FRAME & CLIP TO OPENING FASTENER TYPE	MINIMUM EMBED	MINIMUM EDGE DIST.
A	MIN. 2X4 WOOD FRAME OR BUCK (MIN. GR. 3 & G=0.55)	NO. 14 SMS OR WOOD SCREW	1 1/4"	3/4"
B	MIN. 18 GA. 33 KSI METAL STUD	(2)1/4-20 OR 1/4-14 SELF DRILL/TAPPING SCREW	FULL	1/2"
C	MIN. 1/8" THICK A36 STEEL	(2)1/4-20 OR 1/4-14 SELF DRILL/TAPPING SCREW	FULL	1/2"
D	MIN. 0.115" THK 6063-T6 ALUM.	(2)1/4-20 OR 1/4-14 SELF DRILL/TAPPING SCREW	FULL	1/2"
E	3000 PSI CONCRETE	(1) 1/4" CONCRETE SCREW	1 3/4"	2 1/2"

- (1) CONCRETE SCREWS SHALL BE ELCO ULTRACONS (C.S.), ELCO CRETE-FLEX (S.S.), ITW RAMSET/RED HEAD TAPCONS (C.S. OR S.S.) OR HILTI KWIK-CON II (C.S. OR S.S.).
(2) SELF DRILLING & SELF TAPPING SCREWS SHALL BE MIN. GRADE 5 CORRISSION RESISTANT STEEL


**EXTERIOR ELEVATION:
MULTI-BAY WINDOW**
SCALE: 1/2" = 1'-0"

NOTE: 3 BAYS SHOWN. MORE THAN 3 BAYS MAY APPLY PROVIDING THE OPENING IS DESIGNED TO SUPPORT ALL LOADS TRANSFERRED FROM THE WINDOW WALL SYSTEM & THEIR MULLIONS.

GENERAL NOTES:

- THIS PRODUCT HAS BEEN TESTED, ANALYZED & APPROVED FOR DESIGN PRESSURES NOT TO EXCEED THOSE SHOWN IN THE "ALLOWABLE DESIGN PRESSURE TABLE(S)".
- OPENINGS, BUCKING & BUCKING FASTENERS MUST BE PROPERLY DESIGNED & INSTALLED TO TRANSFER WIND LOADS TO THE STRUCTURE.
- ALL HARDWARE & FASTENERS SHALL BE IN ACCORDANCE WITH THESE DRAWINGS & SHALL NOT VARY UNLESS SPECIFICALLY MENTIONED ON THE DRAWINGS. SPECIFIED ANCHOR EMBED TO BASE MATERIAL SHALL BE BEYOND WALL FINISH OR STUCCO.
- THIS PRODUCT HAS BEEN DESIGNED IN ACCORDANCE WITH AND MEETS THE REQUIREMENTS OF THE FLORIDA BUILDING CODE (FBC) INCLUDING HIGH VELOCITY HURRICANE ZONES (HVHZ) & IS LARGE MISSILE IMPACT RATED.
- IMPACT SHUTTERS ARE NOT REQUIRED WITH THIS PRODUCT.
- ALL ANCHORS SECURING PRODUCT FRAMES TO PRESSURE TREATED BUCKS OR WOOD FRAMING SHALL BE CAPABLE OF RESISTING CORROSION CAUSED BY THE PRESSURE TREATING CHEMICALS IN THE WOOD.
- DETERMINE THE POSITIVE & NEGATIVE DESIGN LOADS TO USE WHEN REFERENCING THESE DOCUMENTS IN ACCORDANCE WITH THE GOVERNING CODE AND GOVERNING WIND VELOCITY. FOR WIND LOAD CALCULATIONS IN ACCORDANCE WITH THE FLORIDA BUILDING CODE, A DIRECTIONALITY FACTOR OF Kd = 0.85 MAY BE APPLIED PER THE ASCE-7 STANDARD.
- MATERIALS, INCLUDING BUT NOT LIMITED TO STEEL SCREWS, THAT COME INTO CONTACT WITH OTHER DISSIMILAR MATERIALS SHALL MEET THE REQUIREMENTS OF FLORIDA BUILDING CODE.
- TO THE BEST OF OUR KNOWLEDGE, THE PRODUCT SHOWN HEREIN IS QUALITY ASSURED BY A FLORIDA STATE APPROVED CERTIFICATION/QA ENTITY & SHALL BE LABELED IN ACCORDANCE WITH THE FBC AND THE FLORIDA DEPARTMENT OF BUSINESS & PROFESSIONAL REGULATION SPECIFICATIONS. THESE DRAWINGS SHOW ALL APPLICABLE ELEVATION, COMBINATION, INSTALLATION & COMPARATIVE ANALYSIS CONDITIONS AS DETERMINED THROUGH TESTING & ENGINEERING RATIONAL ANALYSIS. PRODUCT ASSEMBLY SHALL BE IN ACCORDANCE WITH THESE DRAWINGS, THE MANUFACTURER'S QUALITY ASSURANCE SPECIFICATIONS & TESTING REPORTS.
- CERTIFICATION OF THIS PRODUCT SHALL BE CONSIDERED VOID IF IT IS INSTALLED WITHOUT A BUILDING PERMIT FROM THE APPLICABLE LOCAL BUILDING DEPARTMENT OR IF IT IS INSTALLED BY ANYONE OTHER THAN A LICENSED CONTRACTOR EXPERIENCED WITH INSTALLATIONS OF THIS TYPE OF PRODUCT.



EVALUATION OF THIS PRODUCT IS BASED ON APPLICABLE STANDARDS AND/OR INFORMATION & RESULTS FROM APPLICABLE TEST REPORTS. THE FLORIDA BUILDING CODE VERSION CONSIDERED WITH THIS EVALUATION WAS THAT IN FORCE AT THE TIME OF THE EVALUATION. IN THE EVENT OF CODE VERSION CHANGES/UPDATES OR IN THE EVENT THAT NEW OR ADDITIONAL TESTING IS COMPLETED ON THIS PRODUCT, PRIOR TO STATING CODE COMPLIANCE WITH THE STATE, THE MANUFACTURER SHALL CONFIRM WITH THE EVALUATION ENGINEER OF RECORD THAT EVERYTHING SPECIFIED HERE-IN IS CURRENT WITH ALL CURRENT TESTING, CODES AND APPLICABLE STANDARDS.

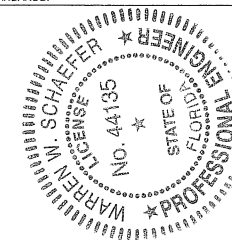


THESE DRAWINGS ARE APPLICABLE ONLY TO THE PRODUCT SPECIFIED. THEY MAY NOT BE USED FOR THE ASSEMBLY AND/OR INSTALLATION OF ANY OTHER PRODUCT NOR MAY THEY BE USED FOR RATIONAL AND/OR LOCAL APPROVAL OF ANY PRODUCT NOT PRODUCED BY THE MANUFACTURER STATED ON THESE DRAWINGS.

DRAWN BY: W.R.M.		CHECKED BY: W.W.S.	
PLOT: 1=24		DATE: 03/04/08	
DATE	BY	REVISION DESCRIPTION	NO.
10/06/11	W.R.M.	A1 UPDATE TO CURRENT STANDARDS	
09/10/12	W.R.M.	B1 ADD THIRD BAY TO ELEVATION	
12/02/16	W.W.S.	C1 CHANGE TO STATE APPROVAL	
DRAWING TITLE: FG623 WINDOW WALL SYSTEM (L.M.I.) MANUFACTURER: KAWNEER COMPANY, INC. 555 GUTHRIE COURT NORCROSS, GA 30092 770-449-5555 CONSULTANTS: W. W. SCHAEFER ENGINEERING & CONSULTING, P.A. (CA 6809) 4455 SOUTH BAY GARDENS, FL 33418 PALM BEACH GARDENS, FL 33418 PHONE: 561-744-3424 CERTIFICATION: DEC 02 2016 WARREN W. SCHAEFER, P.E. P.E. NO. 44135 DRAWING NO. 1582 SHEET NO. 1 OF 3			


ITEM #	PART #	ITEM DESCRIPTION	MANUFACTURER/NOTES
PARTS			
1	623-105	HEAD FRAME	6063-T6 ALUMINUM
2	623-113	SILL FRAME	6063-T6 ALUMINUM
3	623-107	SIDE JAMB/MULLION	6063-T6 ALUMINUM
4	623-103	MID-RAIL	6063-T6 ALUMINUM
5	623-104	GLASS STOP	6063-T6 ALUMINUM
6	623-111	GLASS STOP FILLER	6063-T6 ALUMINUM
7	623-110	SILL ANCHOR FLAT RAIL	6063-T6 ALUMINUM
8	804-171	SILL ANCHOR BENT RAIL	6063-T6 ALUMINUM
9	623-409	SHEAR BLOCK	6063-T6 ALUMINUM
10	623-402	SETTING BLOCK CHAIR	6063-T6 ALUMINUM
11	623-112	JAMB POCKET FILLER	6063-T6 ALUMINUM
12	623-406	TUBE CLIP	6063-T6 ALUMINUM
13	175-313	WATER DEFLECTOR	RIGID PVC
SEALS AND SEALANTS			
17	027-920	EXTERIOR GLAZING FIXED GASKET	EPDM (DUROMETER 60+/-5)
18	127-038	WEDGE GASKET	SCR-900
19	027-850	EXTERIOR GLAZING FIXED GASKET	EPDM (DUROMETER 60+/-5)
20	027-017	SETTING BLOCK AS REQ'D	EPDM
MISCELLANEOUS FASTENERS			
24	-	NO. 10 X 5/8" PHTFS S.S. SCREW	WITHIN 6" OF ENDS & 18" MAX. O.C.

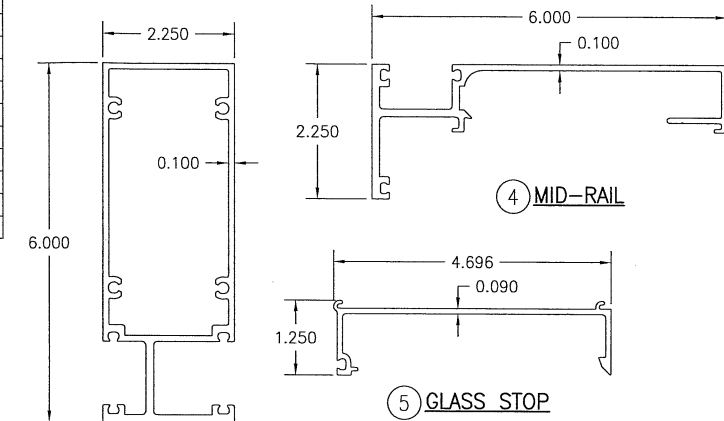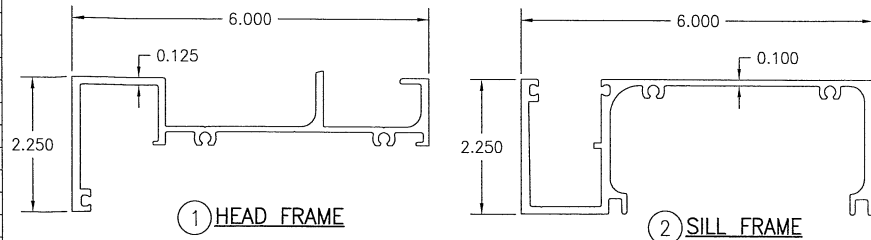




③ SIDE JAMB/MULLION

 


⑪ JAMB POCKET FILLER

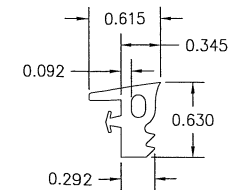

⑱ EXTERIOR GLAZING FIXED GASKET

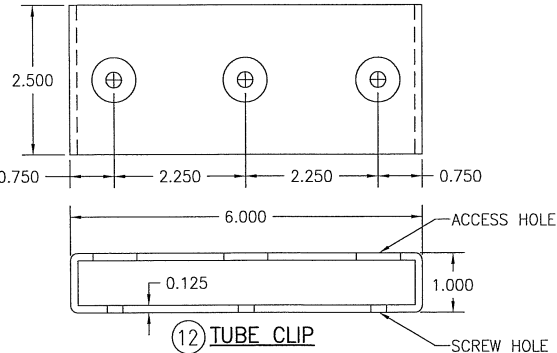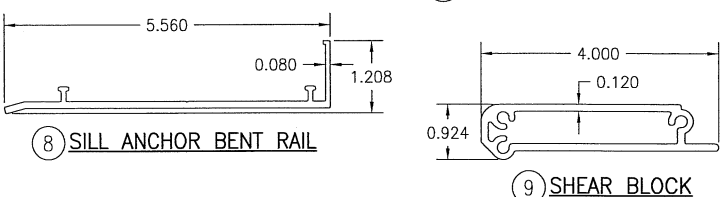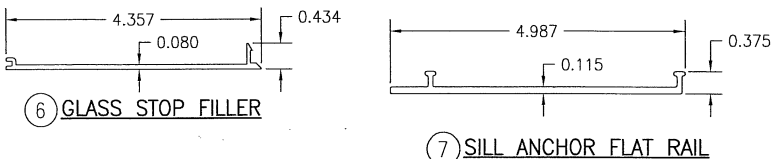

⑰ EXTERIOR GLAZING FIXED GASKET

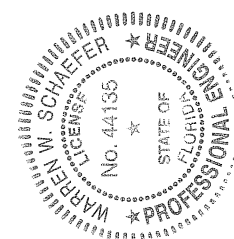

DRAWN BY: W.W.S.		CHECKED BY: W.W.S.	
PLOT: 1=2		DATE: 03/04/08	
NO.	REVISION	DESCRIPTION	DATE
1			
2			
KAWNEER COMPANY, INC.
555 GUTHRIE COURT
NORCROSS, GA 30092
770-449-5555

W. W. SCHAEFER ENGINEERING
& CONSULTING, P.A. (CA 6809)
7480 150TH COURT NORTH
PALM BEACH GARDENS, FL 33418
PHONE 561-744-3424

CERTIFICATION
DEC 02 2016
WARREN W. SCHAEFER, P.E.
P.E. NO. 44135

DRAWING NO. 1582
SHEET NO. 3 OF 3
REV. C