

FL 13783.1

**ENGINEERING**  
**EXPRESS**

POSTAL ADDRESS:  
2234 NORTH FEDERAL HWY #7664  
BOCA RATON, FL 33431  
ENGINEERINGEXPRESS.COM

FOUR SEASONS SOLAR PRODUCTS, LLC

5005 VETERANS MEMORIAL HIGHWAY

HOLBROOK, NY 11741

(631) 563-4000

WEATHERLOCK II PATIO ROOF PANELS

FLORIDA BUILDING CODE NINTH EDITION (2026)

FLORIDA STATEWIDE APPROVAL (FSA FL #13783.1)


| REMARKS                    | DRWN | CHKD | DATE     |
|----------------------------|------|------|----------|
| PREV. SUBMITTAL (20-29443) | CCB  | RWN  | 07/28/20 |
| 2023 FBC UPDATE            | MRT  | RWN  | 08/17/23 |
| 2026 FBC UPDATE            | MZ   | MN   | 08/18/26 |
|                            |      |      |          |
|                            |      |      |          |
COPYRIGHT ENGINEERING EXPRESS®

26-100213

SCALE: NTS UNLESS NOTED

2

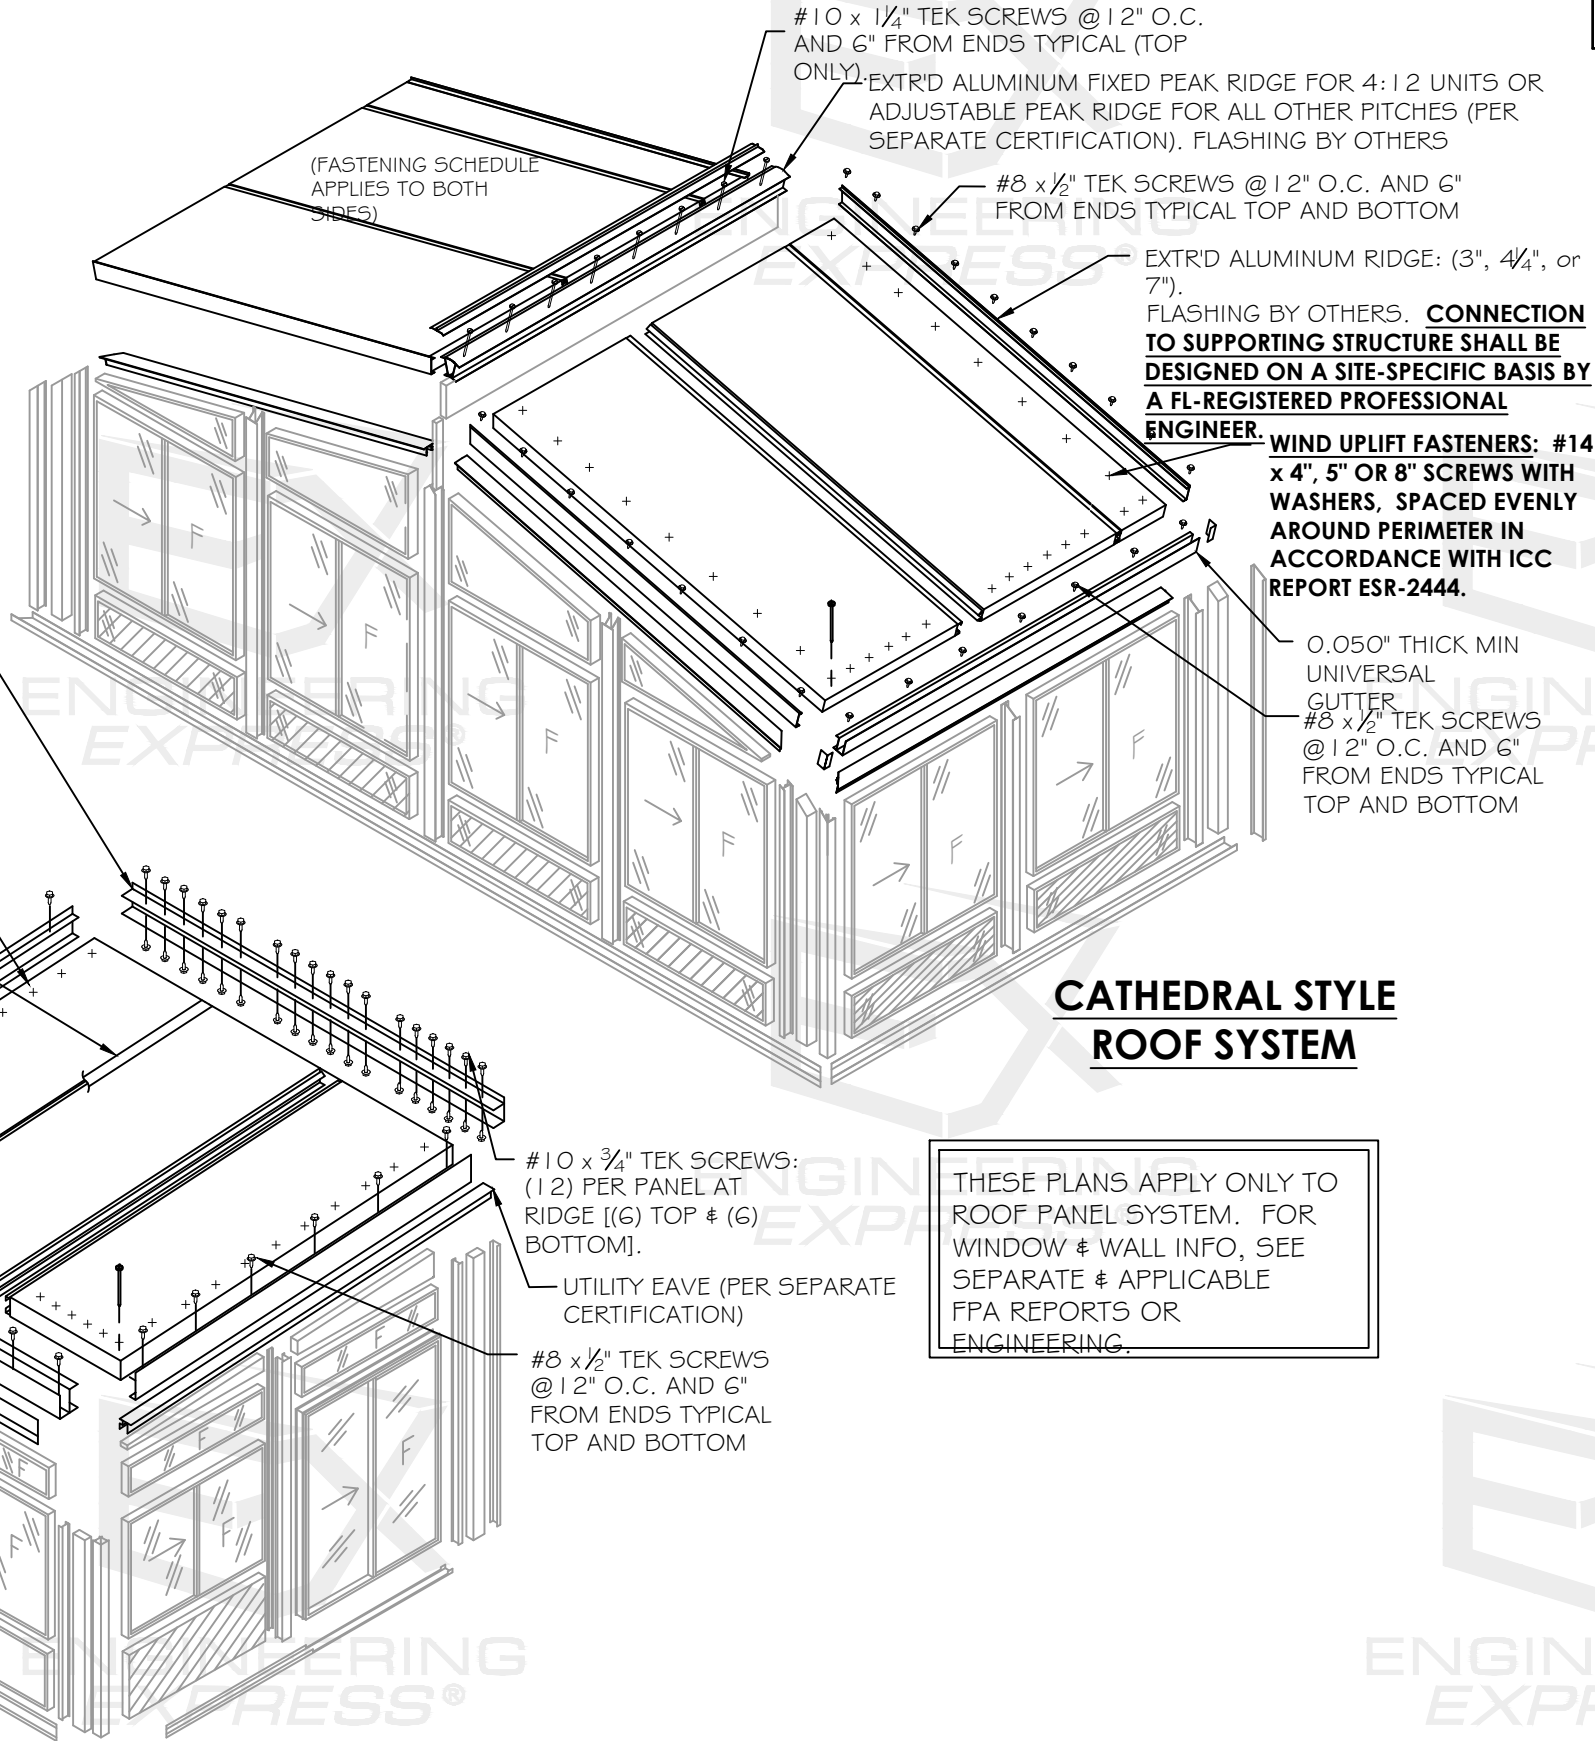

**STRAIGHT EAVE STYLE**  
**ROOF SYSTEM**




z:\shared\projects\26-126-100213 2026 product fbc update fl13783.1\work\drawings & cad\26-100213 - fl13783.1 - doc.dwg 8/17/2026 2:07 PM ASUS

8/17/2026 2:07 PM ASUS z:\shared\projects\26-126-100213 2026 product fbc update fl13783.1\work\drawings & cad\26-100213 - fl13783.1 - doc.dwg

FRANK BENNARDO, P.E.  
PE# 0046549 CA# 9885

AUGUST 18, 2026

FRANK L. BENNARDO  
LICENSE  
No 0046549  
STATE OF FLORIDA  
PROFESSIONAL ENGINEER  
SIGNED: 08/19/2026

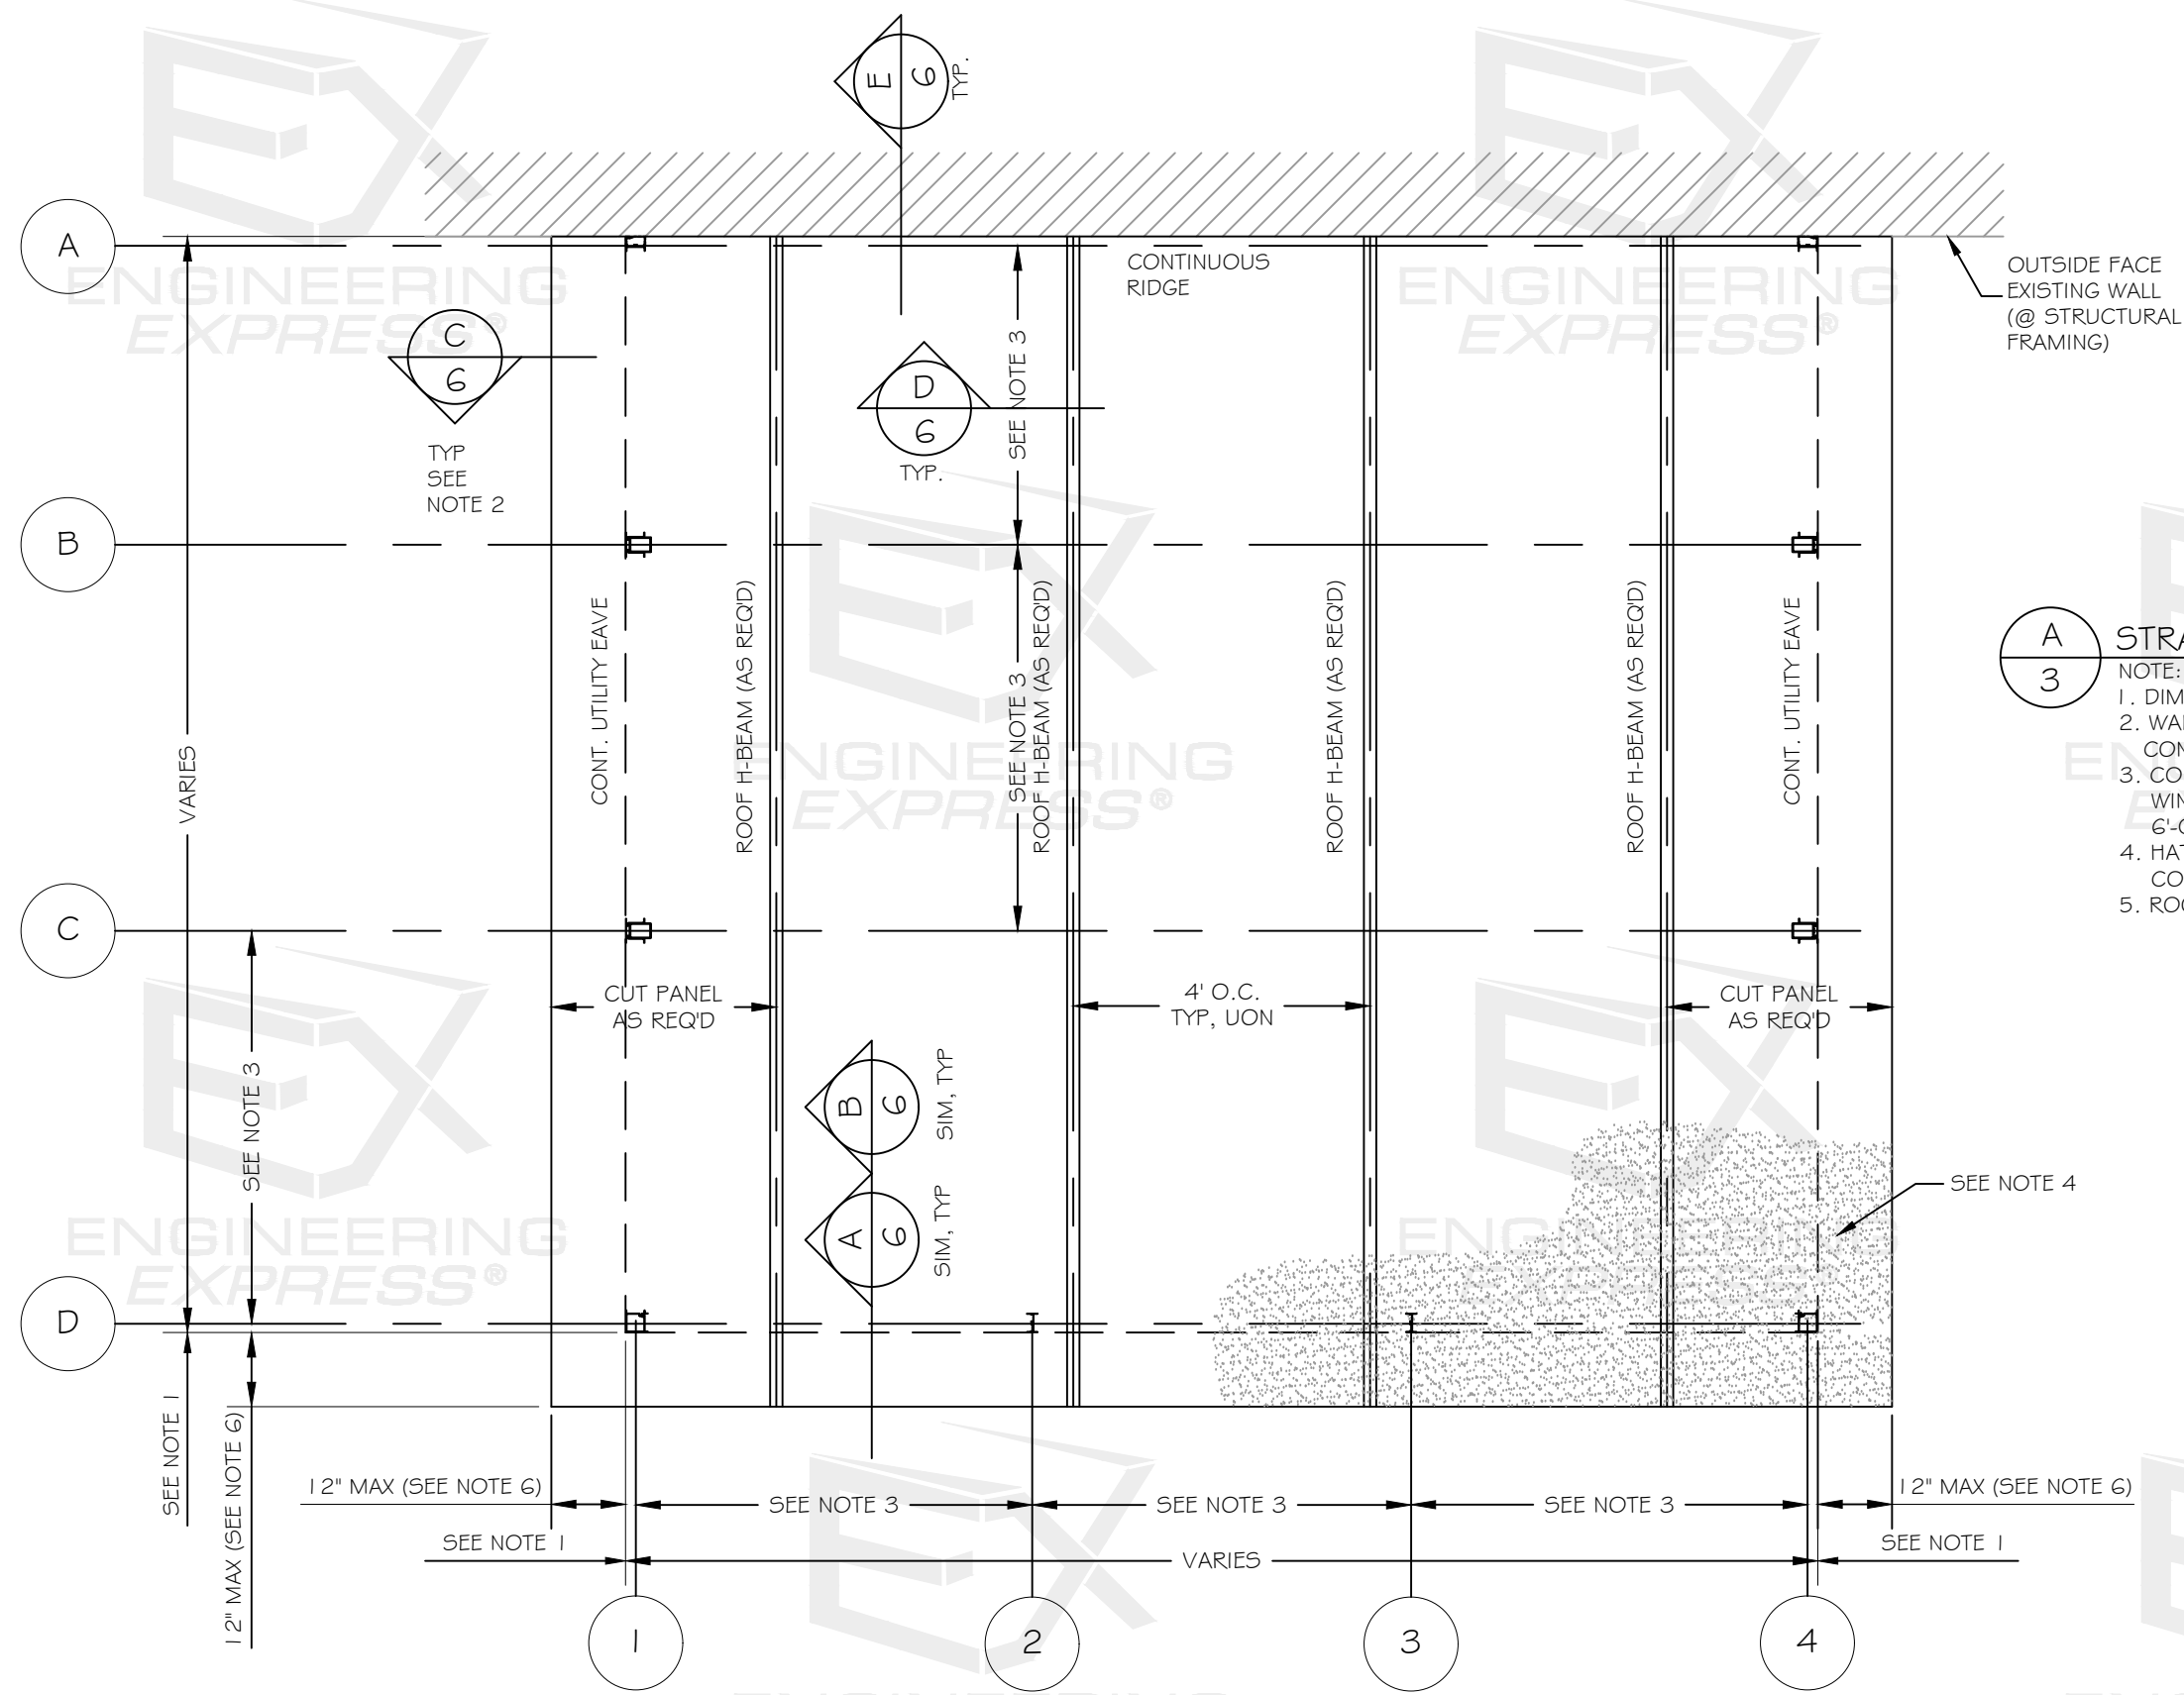

**A**  
**3**

**STRAIGHT EAVE ROOF FRAMING PLAN**

NOTE:

- 1. DIM. TO OUTSIDE FACE OF WALL.
- 2. WALL SECTIONS VARY DEPENDING UPON MODEL CONFIGURATION.
- 3. COLUMN SPACING VARIES DEPENDING UPON WINDOW & DOOR SIZES & CONFIGURATION. 6'-0" MAX. ON CENTER SPACING.
- 4. HATCH DENOTES ROOF PANELS, COORDINATE W/ H-BEAM AS REQ'D.
- 5. ROOF OVERHANG VARIES 12" MAX.

THIS PLAN VIEW IS INTENDED TO SHOW TYPICAL INSTALLATION CONDITIONS ONLY. COMPONENTS OTHER THAN THE ROOF PANELS, H-BEAM AND ROOF PANEL ATTACHMENTS SHALL BE PER SEPARATE CERTIFICATION.

FL 13783.1

**ENGINEERING**  
**EXPRESS**

POSTAL ADDRESS:  
2234 NORTH FEDERAL HWY #7664  
BOCA RATON, FL 33431  
ENGINEERINGEXPRESS.COM

FOUR SEASONS SOLAR PRODUCTS, LLC  
5005 VETERANS MEMORIAL HIGHWAY  
HOLBROOK, NY 11741  
(631) 563-4000

WEATHERLOCK II PATIO ROOF PANELS  
FLORIDA BUILDING CODE NINTH EDITION (2026)  
FLORIDA STATEWIDE APPROVAL (FSA FL#13783.1)


| REMARKS                    | DRWN | CHKD | DATE     |
|----------------------------|------|------|----------|
| PREV. SUBMITTAL (20-29443) | CCB  | RWN  | 07/28/20 |
| 2023 FBC UPDATE            | MRT  | RWN  | 08/17/23 |
| 2026 FBC UPDATE            | MZ   | MN   | 08/18/26 |
|                            |      |      |          |
|                            |      |      |          |
26-100213

SCALE: NTS UNLESS NOTED

3

OF 3

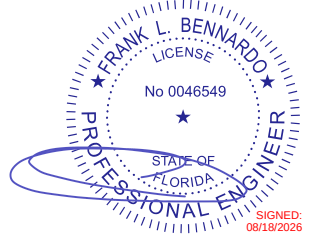

**ENGINEERING  
EXPRESS®**

POSTAL ADDRESS:

2234 NORTH FEDERAL HWY #7664  
BOCA RATON, FL 33431  
[ENGINEERINGEXPRESS.COM](http://ENGINEERINGEXPRESS.COM)

FOUR SEASONS SOLAR PRODUCTS, LLC  
FOUR VETERANS MEMORIAL HIGHWAY

3005 VETERANS MEMORIAL HIGHWAY  
HOLBROOK, NY 11741

(631) 563-4000

WEATHERLOCK II PATIO ROOF PANELS  
FLORIDA BUILDING CODE NINTH EDITION (2026)


FLORIDA STATEWIDE APPROVAL (FSA FL#13783.1)

| REMARKS                   | DRWN | CHKD | DATE     |
|---------------------------|------|------|----------|
| PREV SUBMITTAL (20-29443) | CCB  | RWN  | 07/28/20 |
| 2023 FBC UPDATE           | MRT  | RWN  | 08/17/23 |
| 2026 FBC UPDATE           | MZ   | MN   | 08/18/26 |
|                           | -    | -    | -        |
|                           | -    | -    | -        |
|                           |      |      |          |
|                           |      |      |          |
|                           |      |      |          |


26-100213

**SCALE:** NTS UNLESS NOTED


4

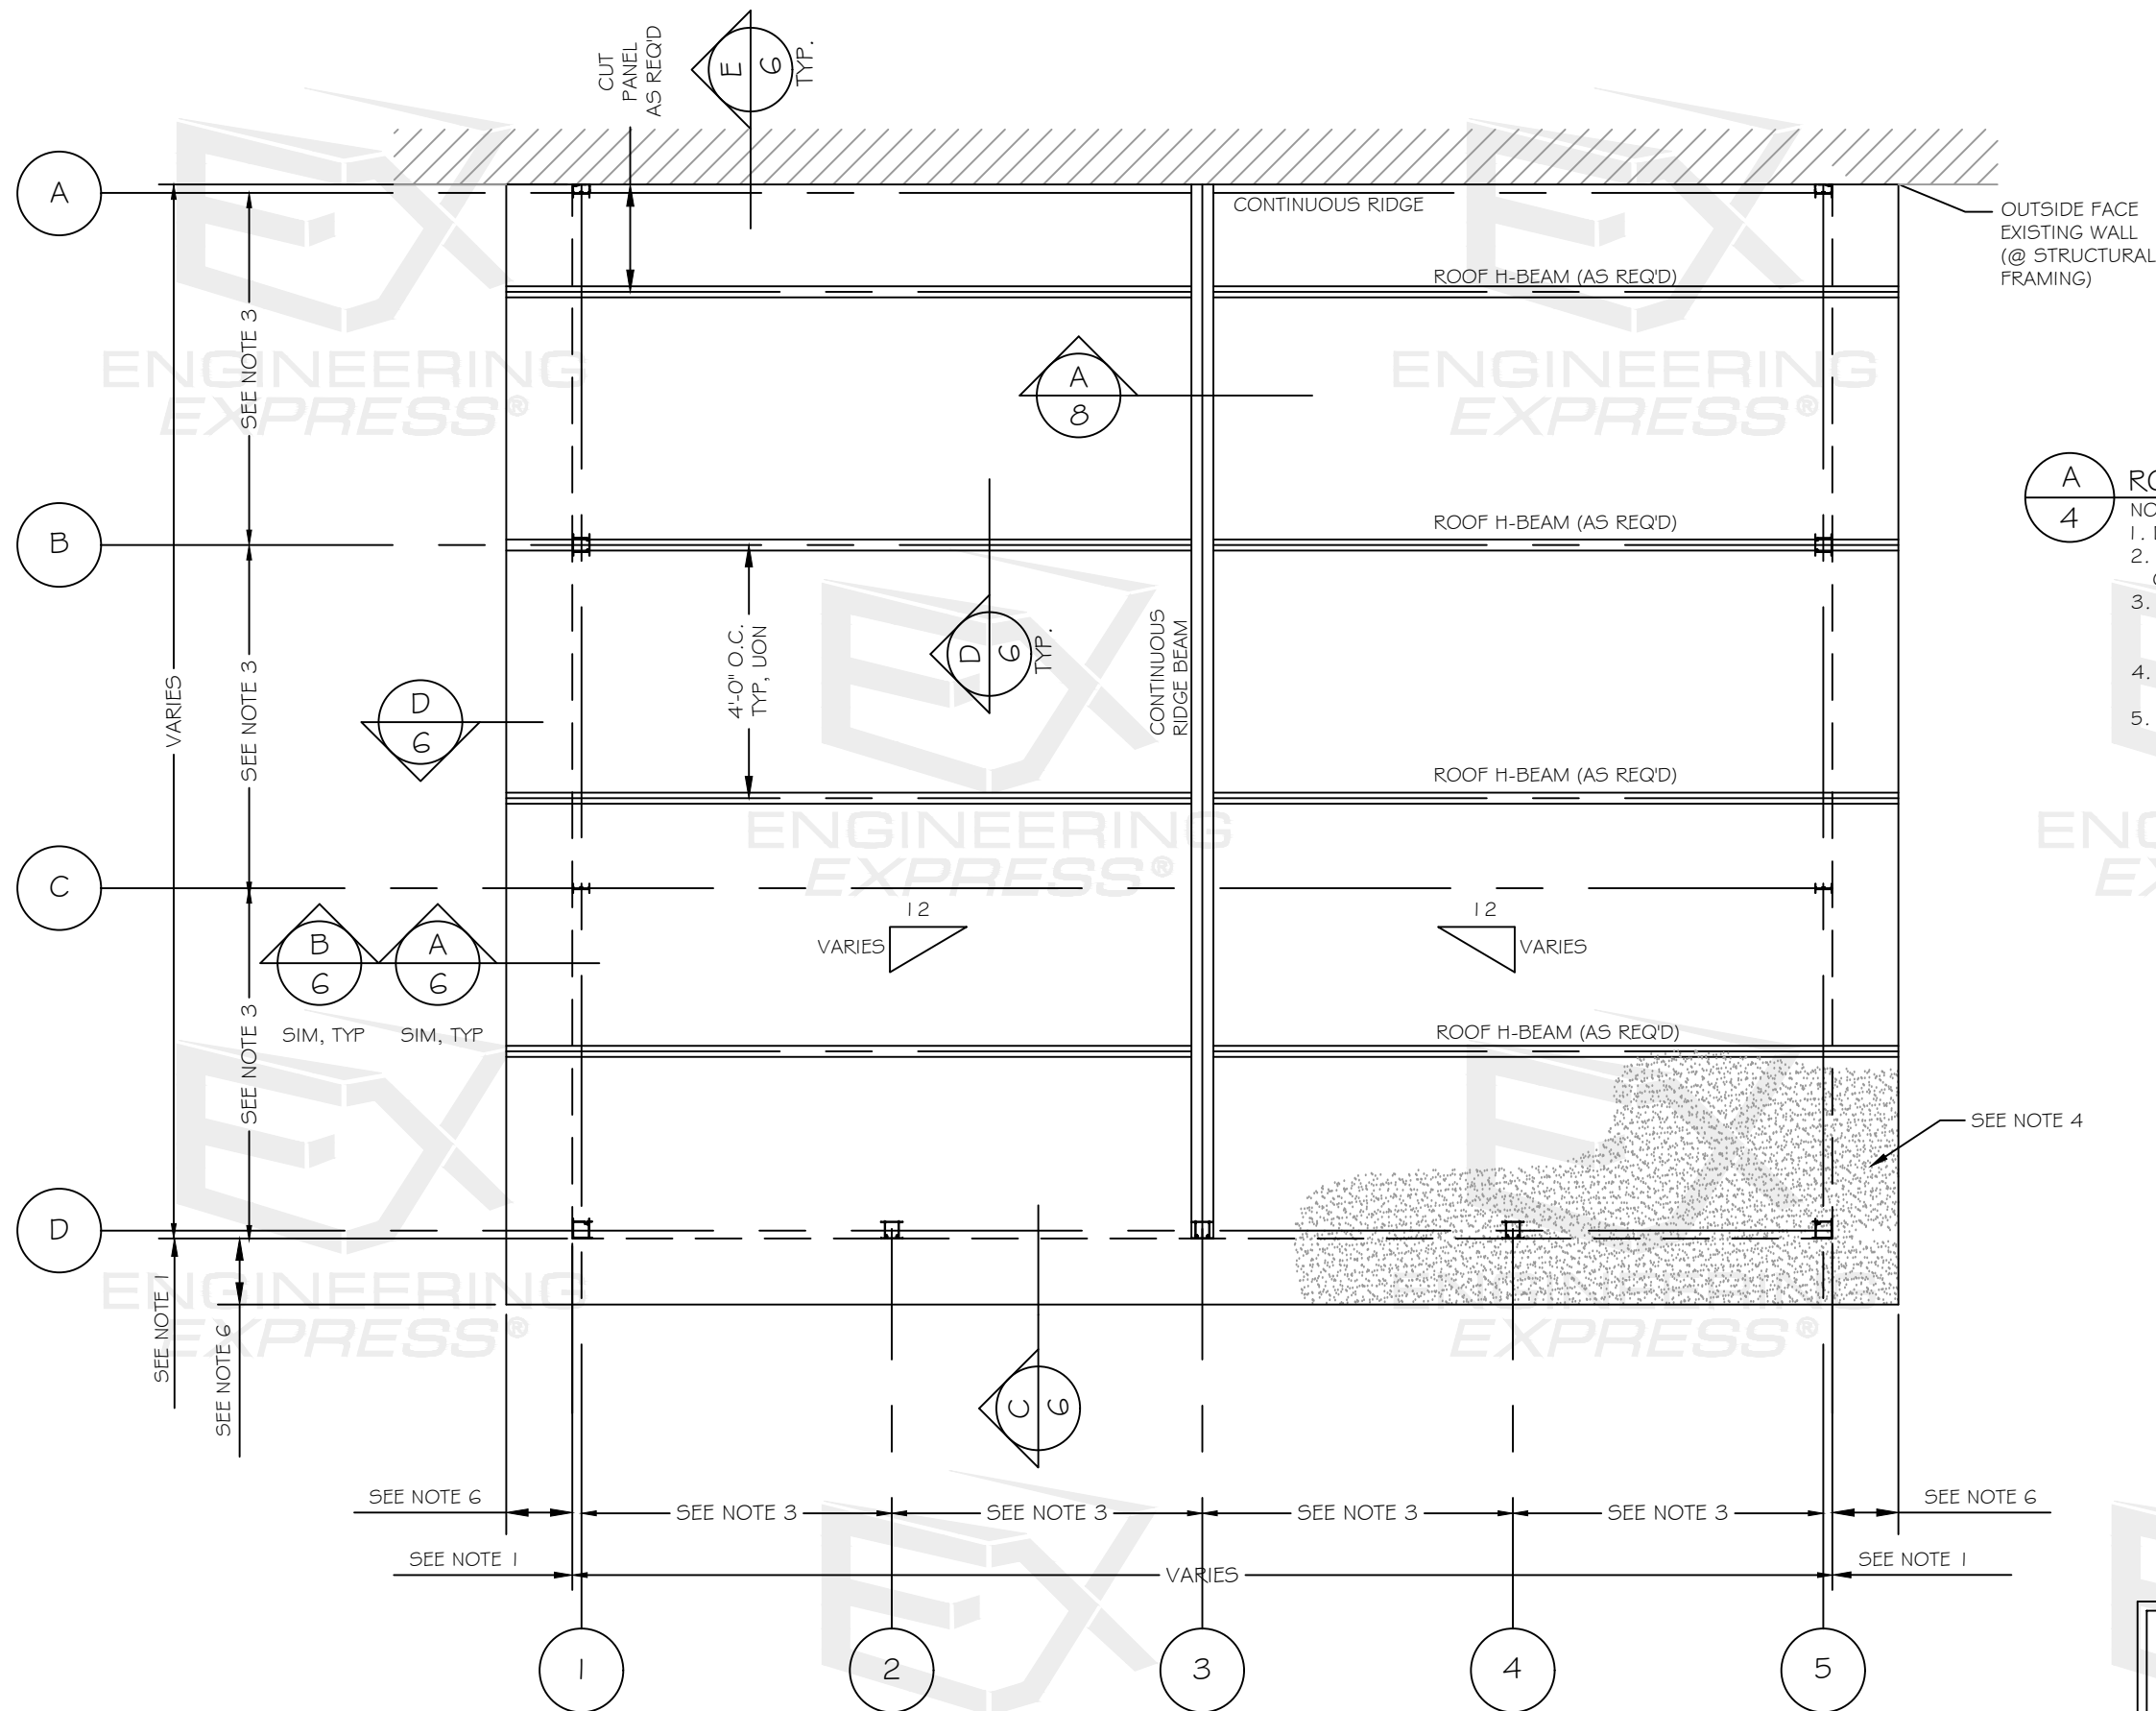


THIS PLAN VIEW IS INTENDED TO SHOW TYPICAL INSTALLATION CONDITIONS ONLY. COMPONENTS OTHER THAN THE ROOF PANELS, H-BEAM AND ROOF PANEL ATTACHMENTS SHALL BE PER SEPARATE CERTIFICATION.

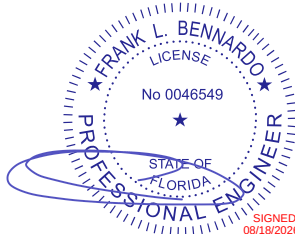


3" and 4.25" ALUMINUM/EPS/OSB ROOF PANELS

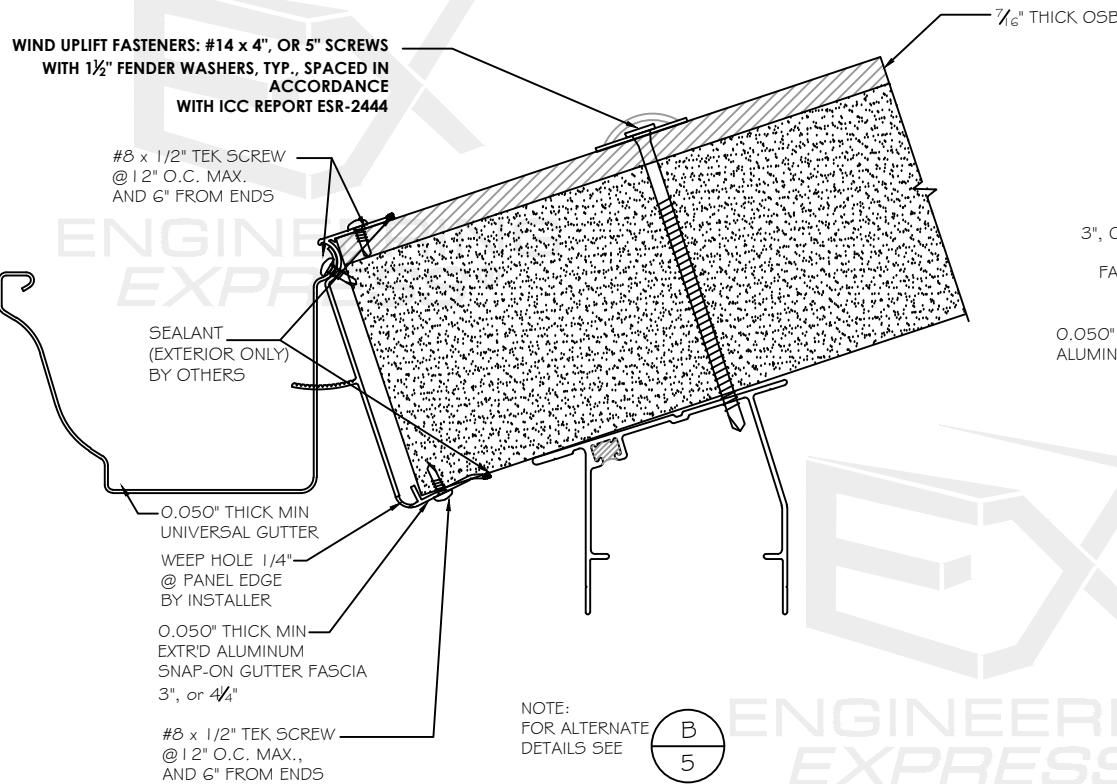


A  
5 FRONT EAVE & ROOF CONNECTION  
NOT TO SCALE

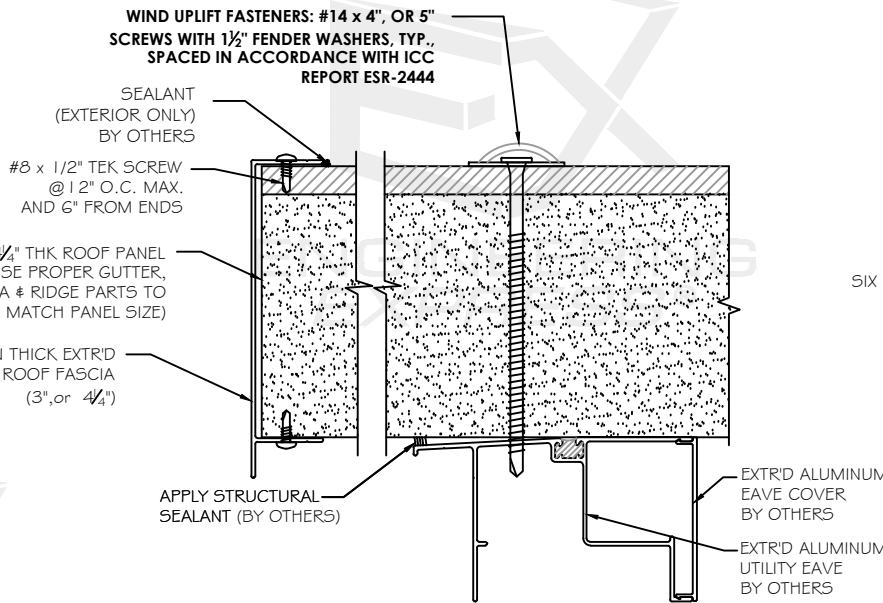


C  
5 EAVE FASCIA ON GABLE  
NOT TO SCALE

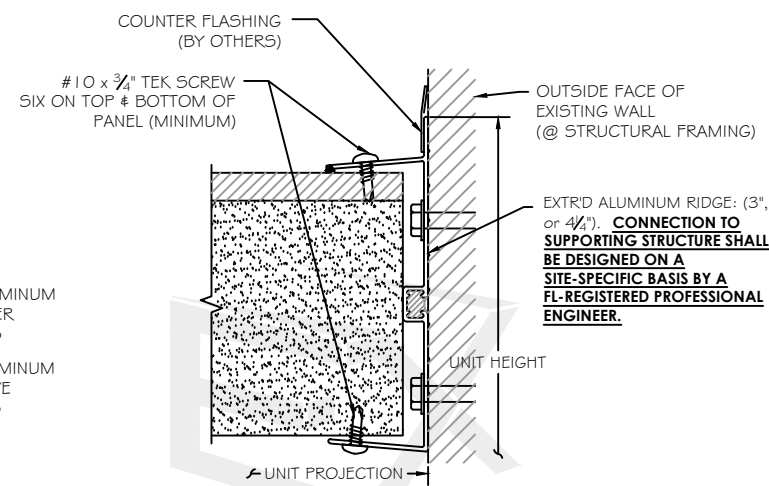


E  
5 RIDGE DETAIL  
NOT TO SCALE

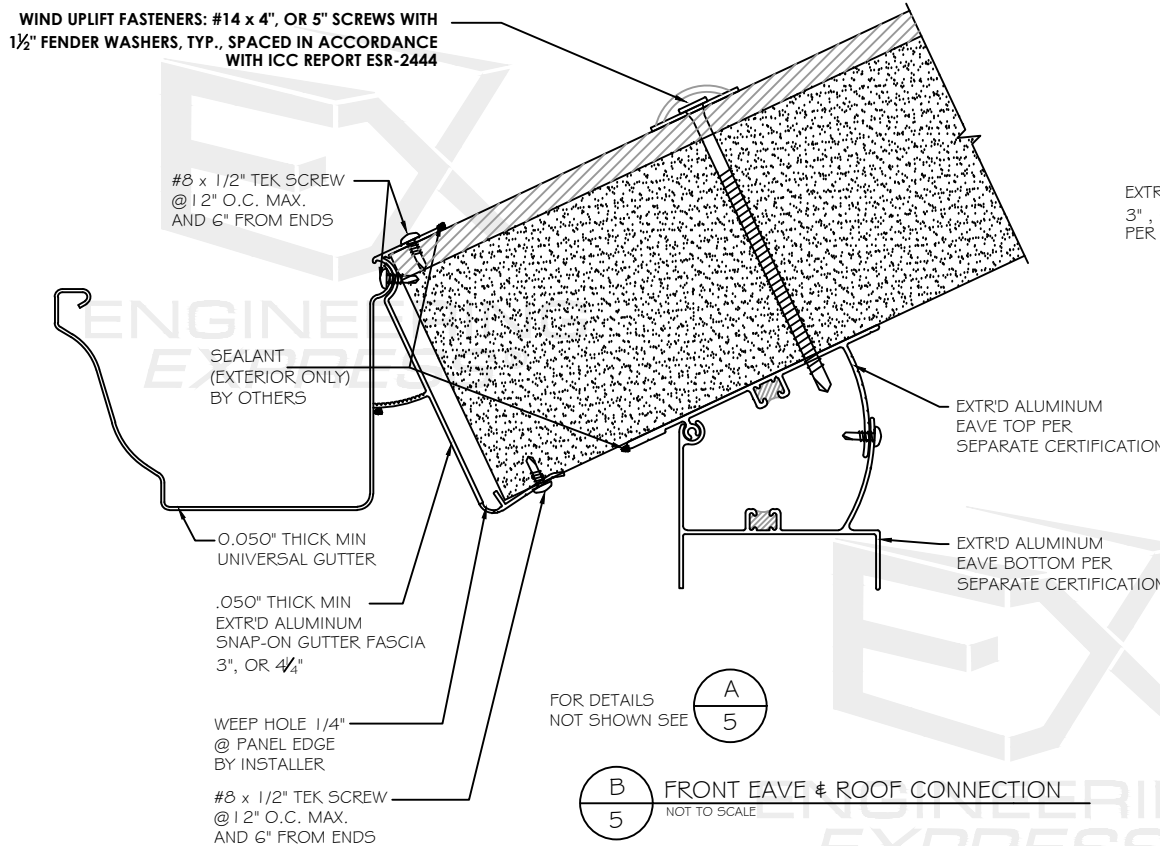

B  
5 FRONT EAVE & ROOF CONNECTION  
NOT TO SCALE

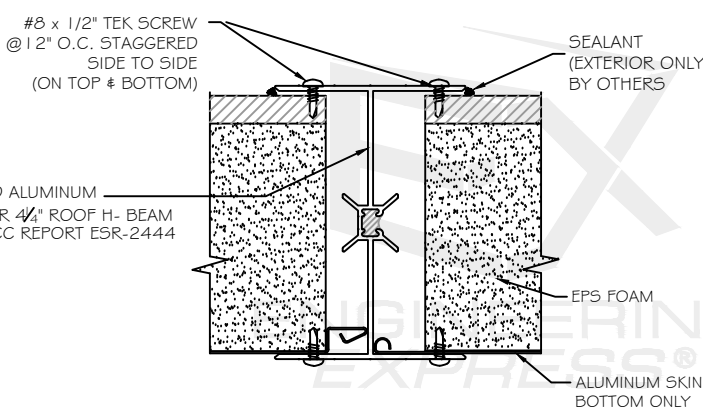

D  
5 ROOF PANEL TO ROOF BEAM  
NOT TO SCALE

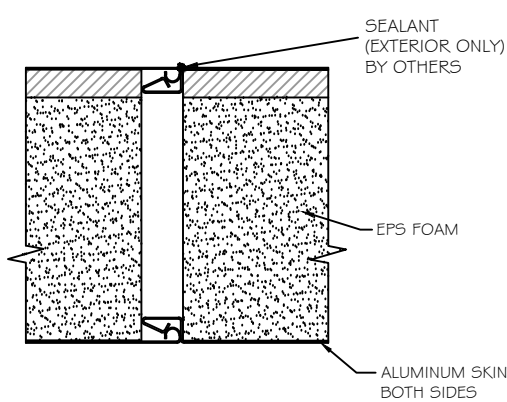

D  
5 ROOF PANEL SNAP DETAIL  
NOT TO SCALE

THESE PLANS APPLY ONLY TO ROOF PANEL SYSTEM. FOR WINDOW & WALL INFO, SEE SEPARATE & APPLICABLE FPA REPORTS.


FL 13783.1

**ENGINEERING EXPRESS**  
POSTAL ADDRESS:  
2234 NORTH FEDERAL HWY #7664  
BOCA RATON, FL 33431  
ENGINEERINGEXPRESS.COM

FOUR SEASONS SOLAR PRODUCTS, LLC  
5005 VETERANS MEMORIAL HIGHWAY  
HOLBROOK, NY 11741  
(631) 563-4000  
WEATHERLOCK II PATIO ROOF PANELS  
FLORIDA BUILDING CODE NINTH EDITION (2026)  
FLORIDA STATEWIDE APPROVAL (FSA FL#13783.1)

| REMARKS                    | DRWN | CHKD | DATE     |
|----------------------------|------|------|----------|
| PREV. SUBMITTAL (20-29443) | CB   | RWN  | 07/28/20 |
| 2023 FBC UPDATE            | MRT  | RWN  | 08/17/23 |
| 2026 FBC UPDATE            | MZ   | MN   | 08/18/26 |
|                            |      |      |          |
|                            |      |      |          |
COPYRIGHT ENGINEERING EXPRESS®  
26-100213  
SCALE: NTS UNLESS NOTED  
5 OF 5

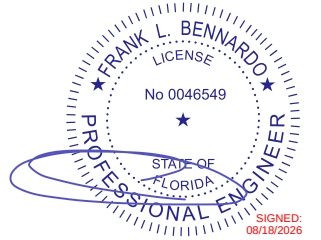

## FL 13783.1

**EX**ENGINEERING  
**EXPRESS®**

POSTAL ADDRESS:  
2234 NORTH FEDERAL HWY #7664  
BOCA RATON, FL 33431  
ENGINEERINGEXPRESS.COM

FOUR SEASONS SOLAR PRODUCTS, LLC  
5005 VETERANS MEMORIAL HIGHWAY  
HOLBROOK, NY 11741  
(631) 563-4000

---






WEATHERLOCK II PATIO ROOF PANELS  
FLORIDA BUILDING CODE NINTH EDITION (2026)  
FLORIDA STATEWIDE APPROVAL (FSA FL#13783.1)

[illegible]


26-100213

**SCALE:** NTS UNLESS NOTED

6

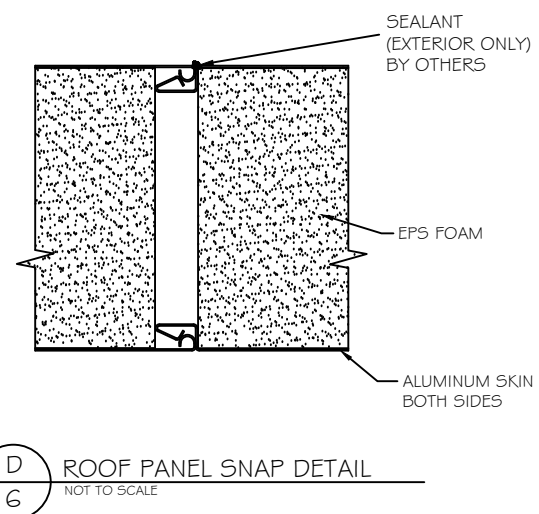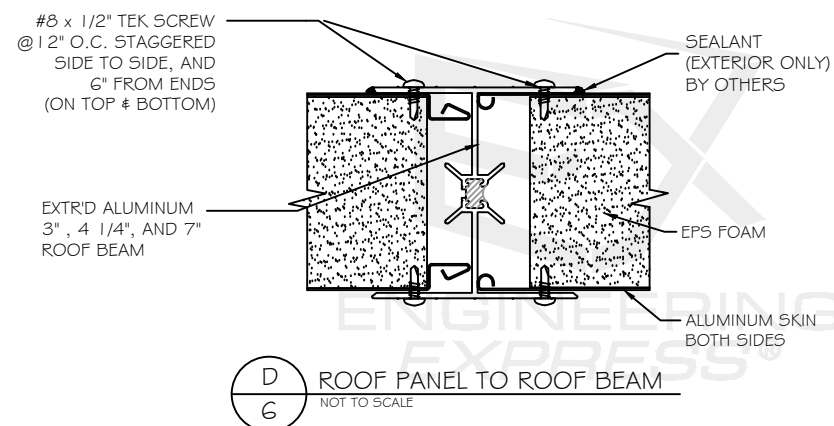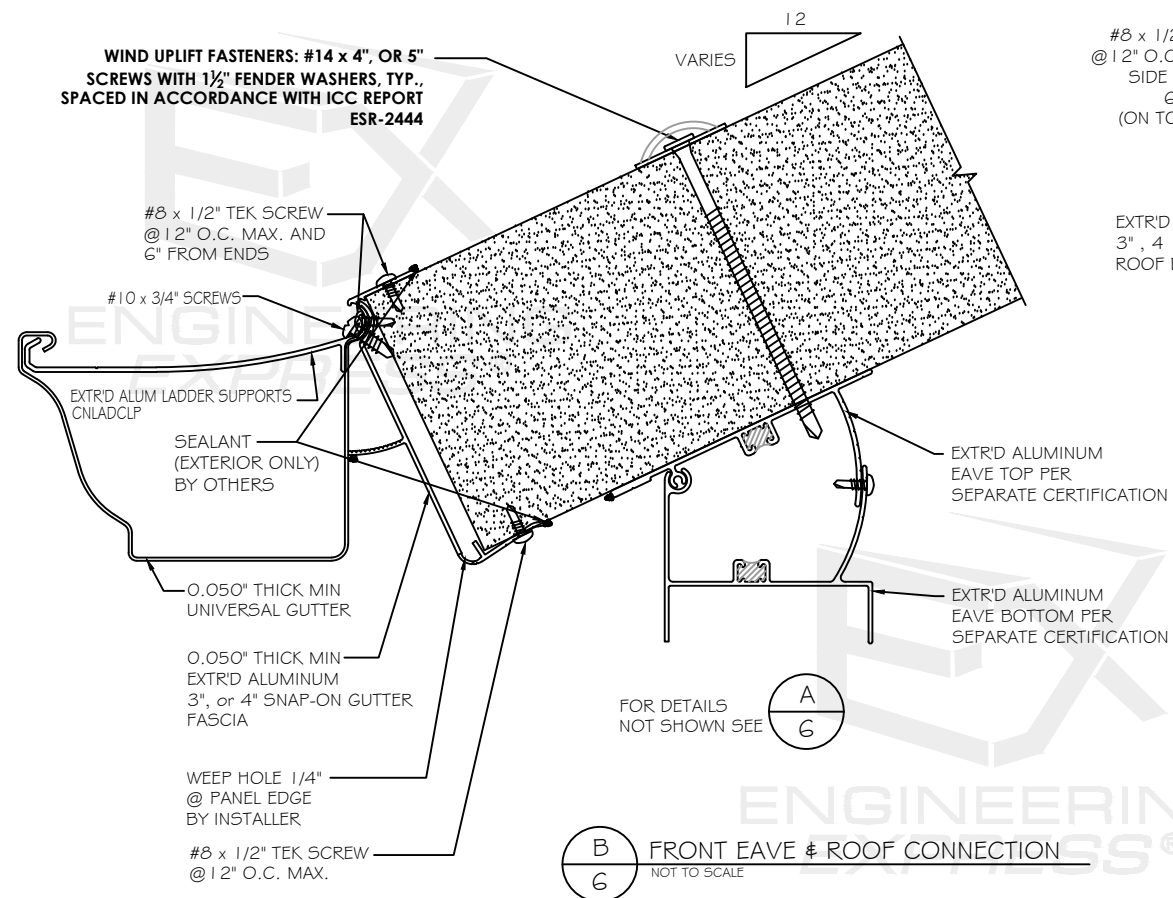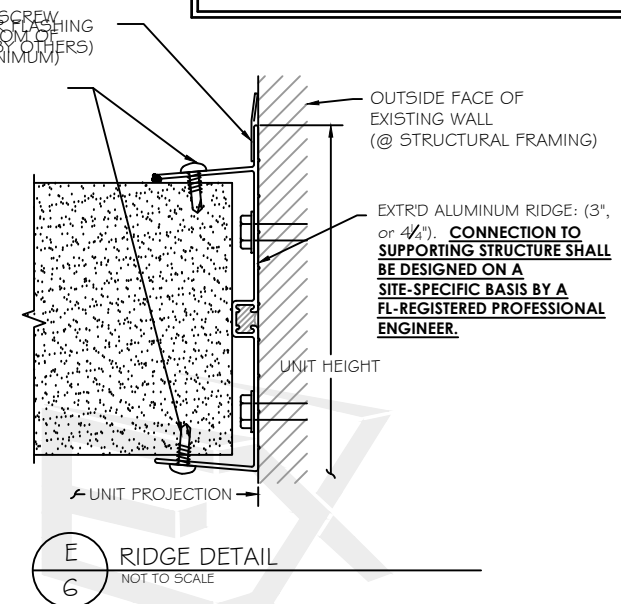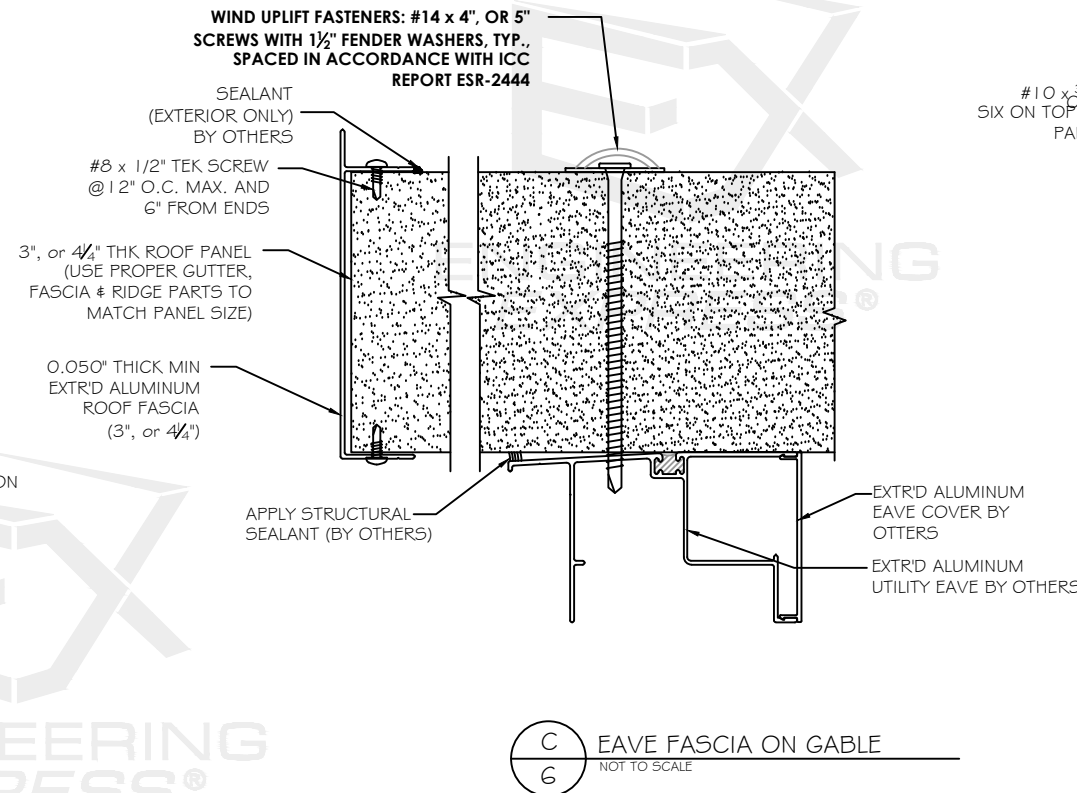

THESE PLANS APPLY ONLY TO  
ROOF PANEL SYSTEM. FOR  
WINDOW & WALL INFO, SEE  
SEPARATE & APPLICABLE  
FPA REPORTS.

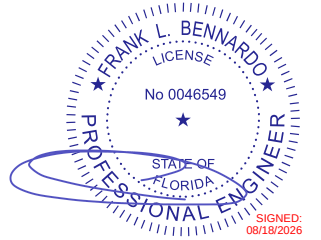

THESE PLANS APPLY ONLY TO  
ROOF PANEL SYSTEM. FOR  
WINDOW & WALL INFO, SEE  
SEPARATE & APPLICABLE  
FPA REPORTS.

FL 13783.1

**ENGINEERING  
EXPRESS®**

POSTAL ADDRESS:

2234 NORTH FEDERAL HWY #7664  
BOCA RATON, FL 33431  
[ENGINEERINGEXPRESS.COM](http://ENGINEERINGEXPRESS.COM)

5005 VETERANS MEMORIAL HIGHWAY  
HOLBROOK, NY 11741  
(631) 563-4000

---


WEATHERLOCK II PATIO ROOF PANELS  
FLORIDA BUILDING CODE NINTH EDITION (2026)  
FLORIDA STATEWIDE APPROVAL (FSA FL#13783.1)

[illegible]

26-100213

**SCALE: NTS UNLESS NOTED**


7 8

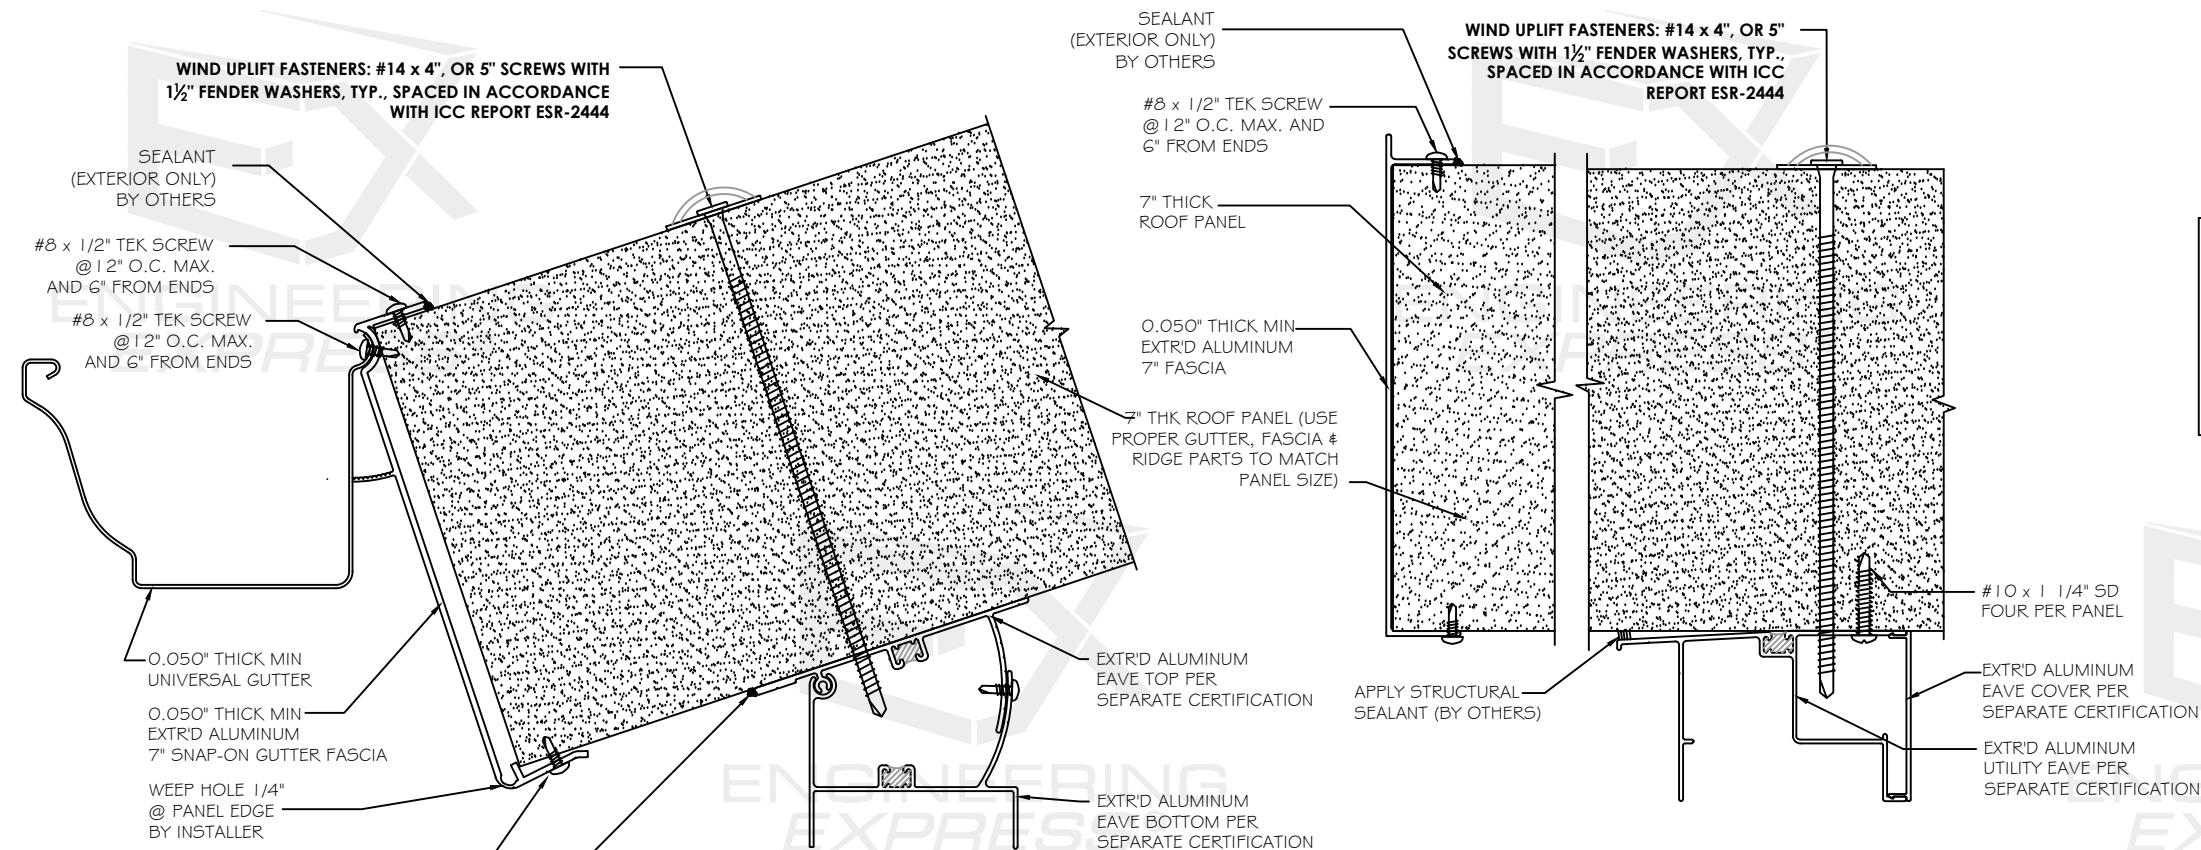

A FRONT EAVE & ROOF CONNECTION  
7 NOT TO SCALE


C  
7

EAVE FASCIA ON GABLE  
NOT TO SCALE

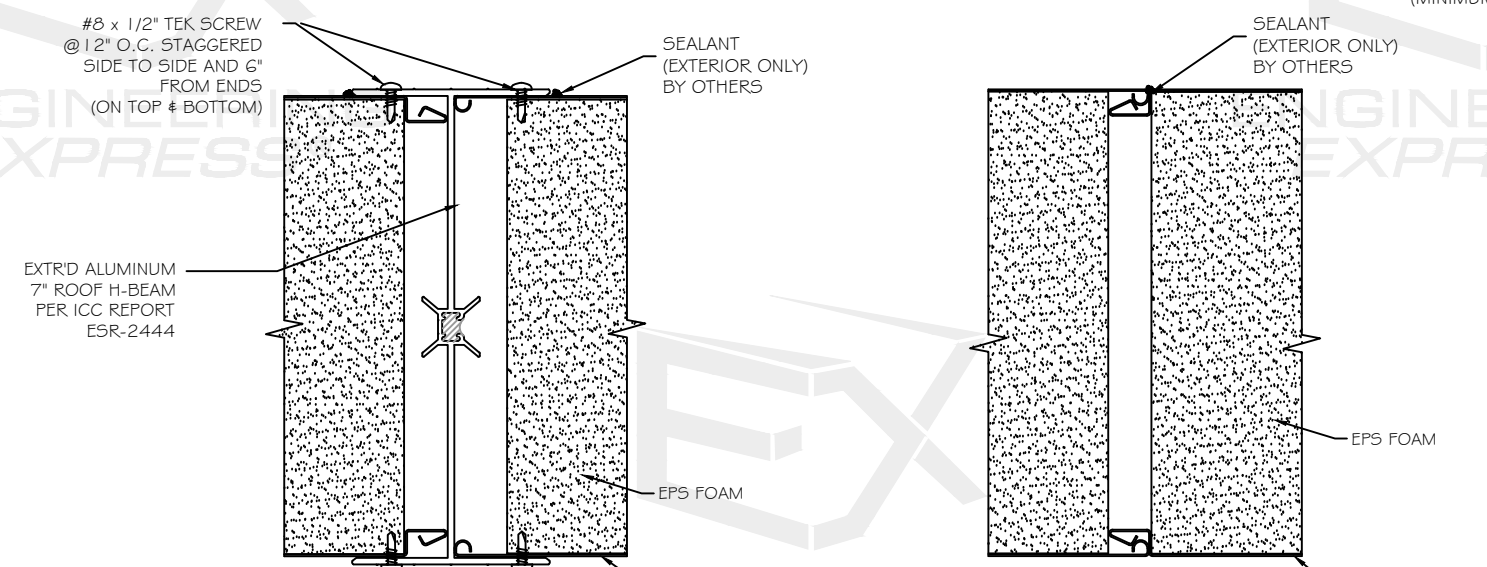

D  
7 ROOF PANEL TO ROOF H-BEAM  
NOT TO SCALE

D ROOF PANEL SNAP DETAIL  
7 NOT TO SCALE

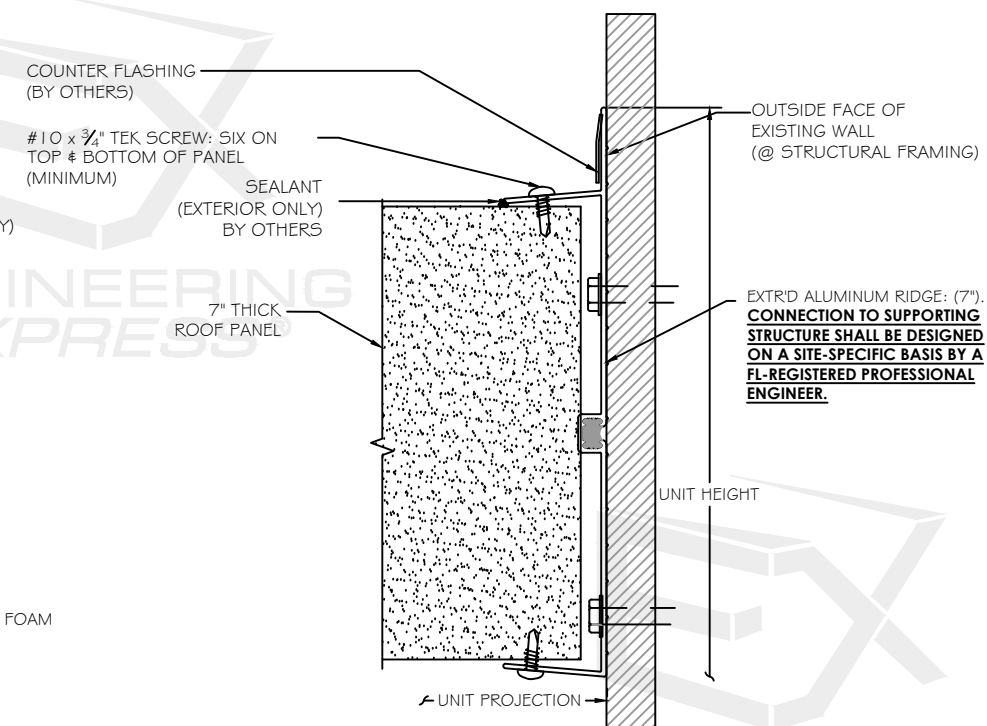


 RIDGE DETAIL  
NOT TO SCALE


z:\shared\projects\26-100213 2026 product fbc update fl13783.1\work\drawings & cad\26-100213 - fl13783.1 - doc.dwg 8/17/2026 2:07 PM ASUS

FRANK BENNARDO, P.E.  
PE# 0046549 CA# 9885


AUGUST 18, 2026

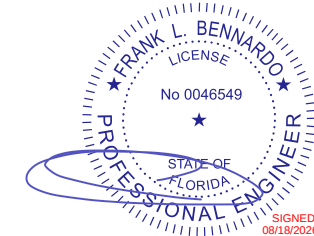


# CATHEDRAL-STYLE RIDGE DETAILS

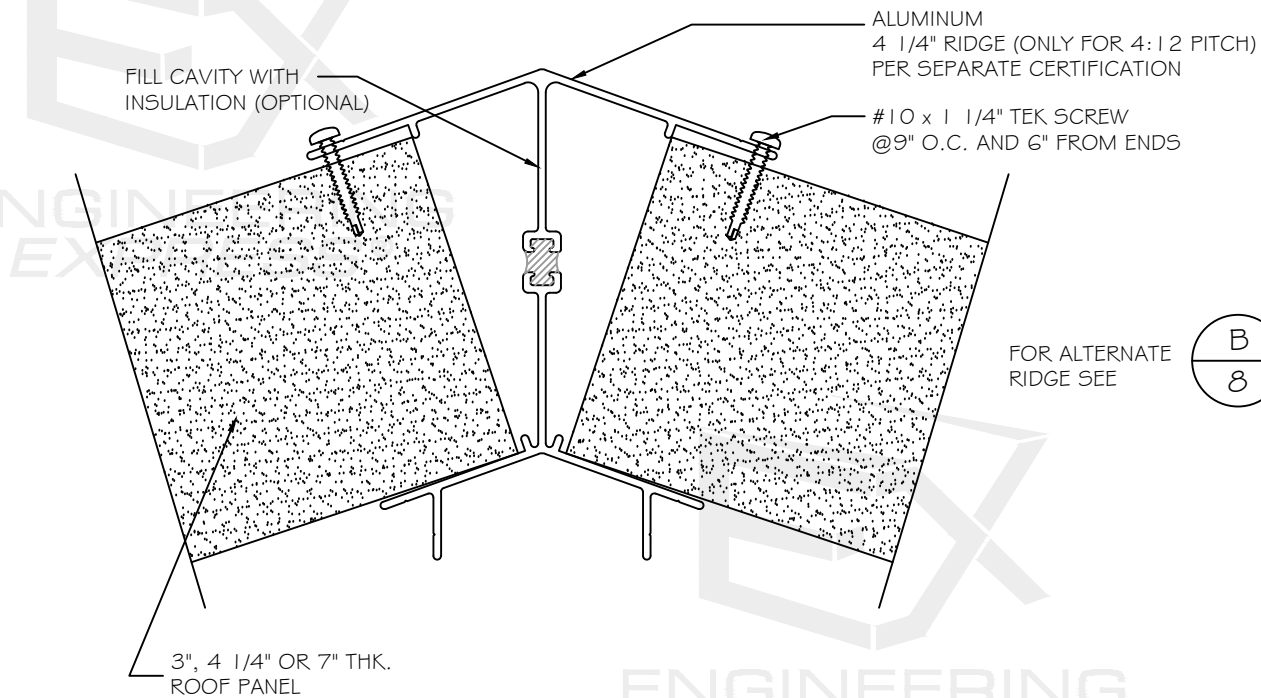

**A**  
8  
FIXED RIDGE DETAIL  
NOT TO SCALE

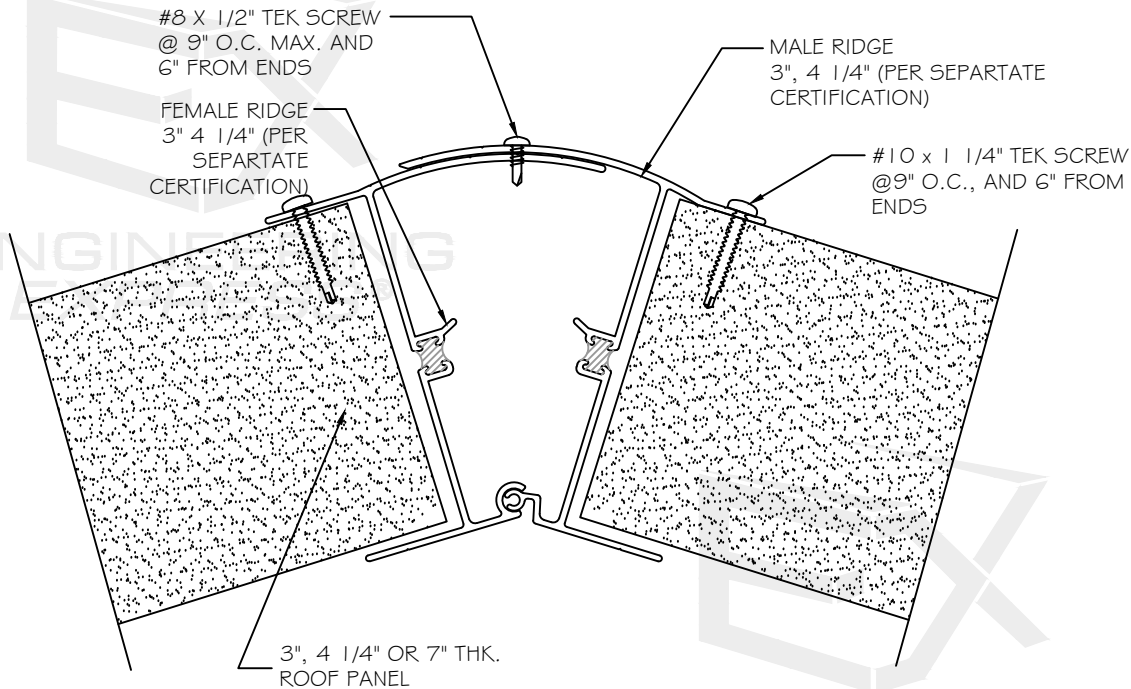

**B**  
8  
ADJUSTABLE PITCH RIDGE DETAIL  
NOT TO SCALE

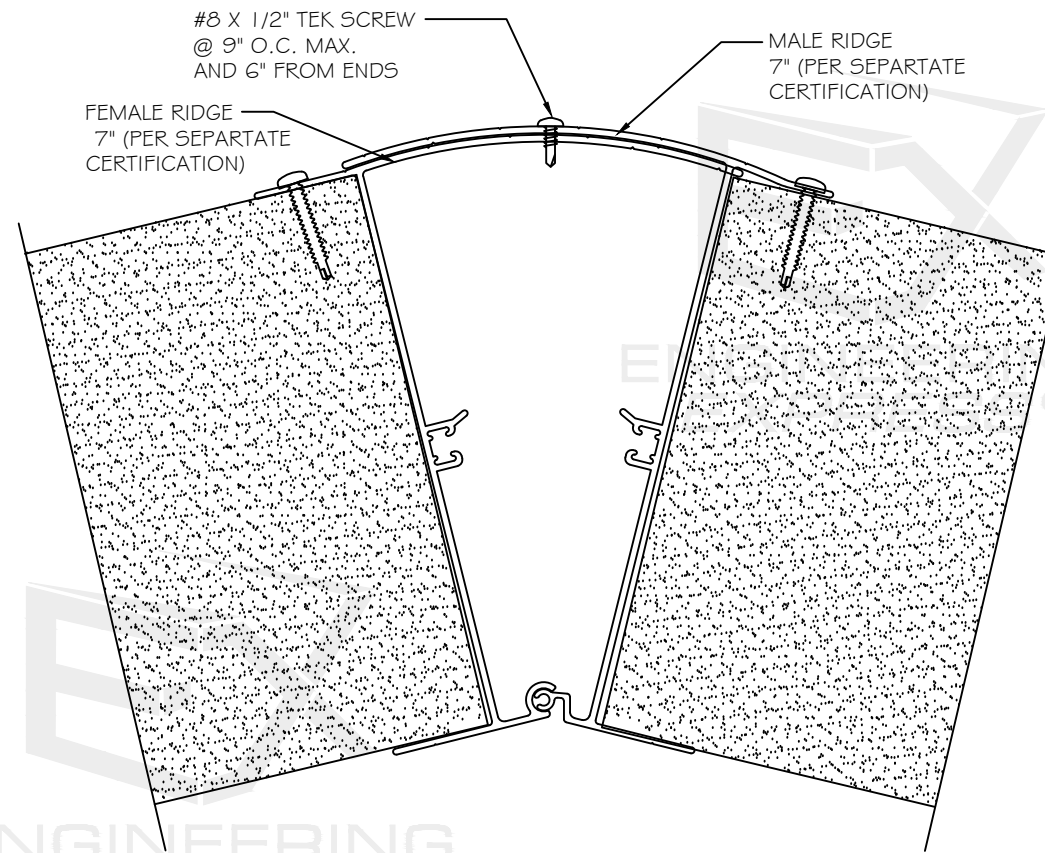

**C**  
8  
ADJUSTABLE RIDGE DETAIL (FOR 7" PANELS)  
NOT TO SCALE  
NOTE:  
1. 7" PANELS USE ADJUSTABLE EAVE & RIDGE ONLY.

THESE PLANS APPLY ONLY TO  
ROOF PANEL SYSTEM. FOR  
WINDOW & WALL INFO, SEE  
SEPARATE & APPLICABLE  
FPA REPORTS.

FL 13783.1

**ENGINEERING  
EXPRESS®**  
POSTAL ADDRESS:  
2234 NORTH FEDERAL HWY #7664  
BOCA RATON, FL 33431  
ENGINEERINGEXPRESS.COM

**FOUR SEASONS SOLAR PRODUCTS, LLC**  
5005 VETERANS MEMORIAL HIGHWAY  
HOLBROOK, NY 11741  
(631) 563-4000  
WEATHERLOCK II PATIO ROOF PANELS  
FLORIDA BUILDING CODE NINTH EDITION (2026)  
FLORIDA STATEWIDE APPROVAL (FSA FL#13783.1)

| REMARKS                    | DRWN | CHKD | DATE     |
|----------------------------|------|------|----------|
| PREV. SUBMITTAL (20-29443) | CCB  | RWN  | 07/28/20 |
| 2023 FBC UPDATE            | MRT  | RWN  | 08/17/23 |
| 2026 FBC UPDATE            | MZ   | MN   | 08/18/26 |
|                            |      |      |          |
|                            |      |      |          |
COPYRIGHT ENGINEERING EXPRESS®

26-100213

SCALE: NTS UNLESS NOTED

88 OF 88