




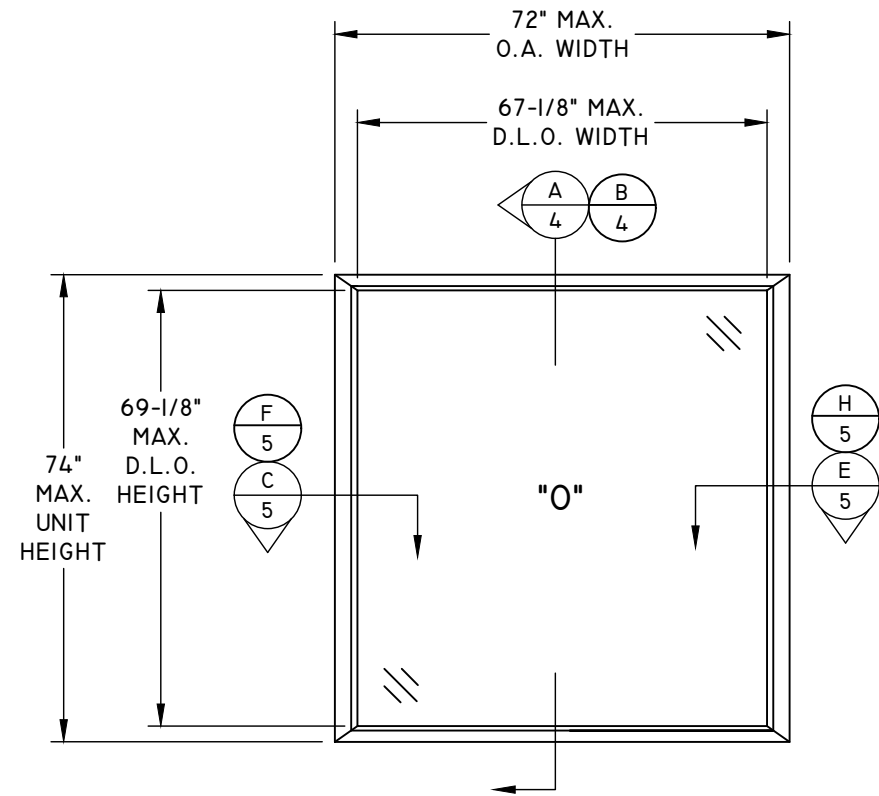


TYPICAL ELEVATION
SINGLE FIXED WINDOW

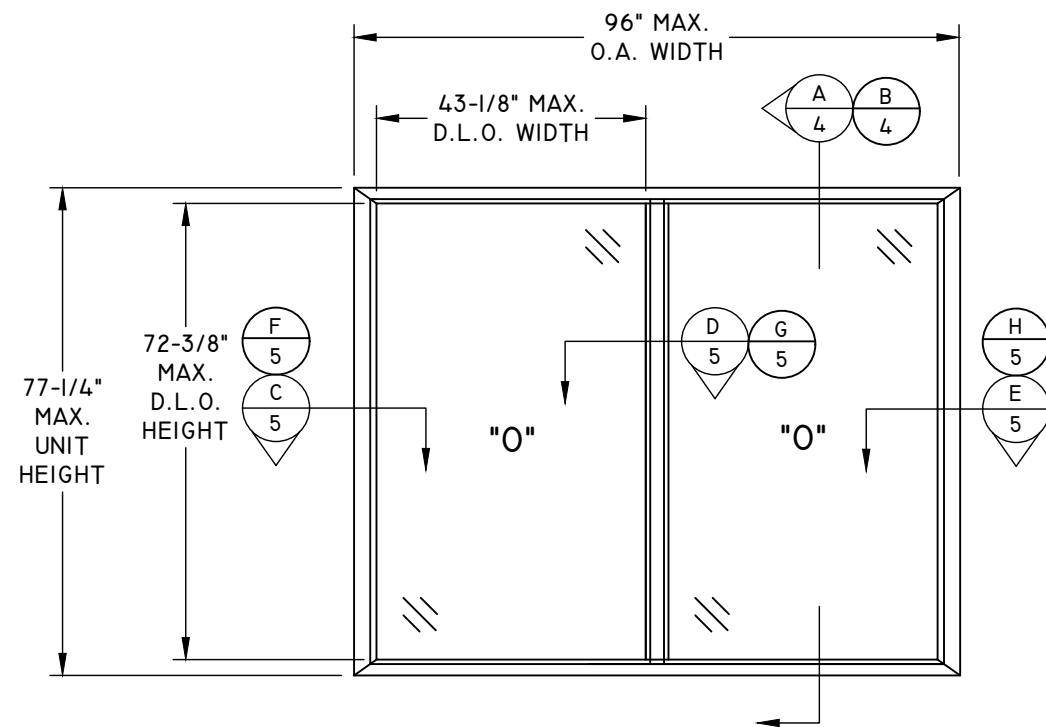

TYPICAL ELEVATION
TWIN FIXED WINDOW

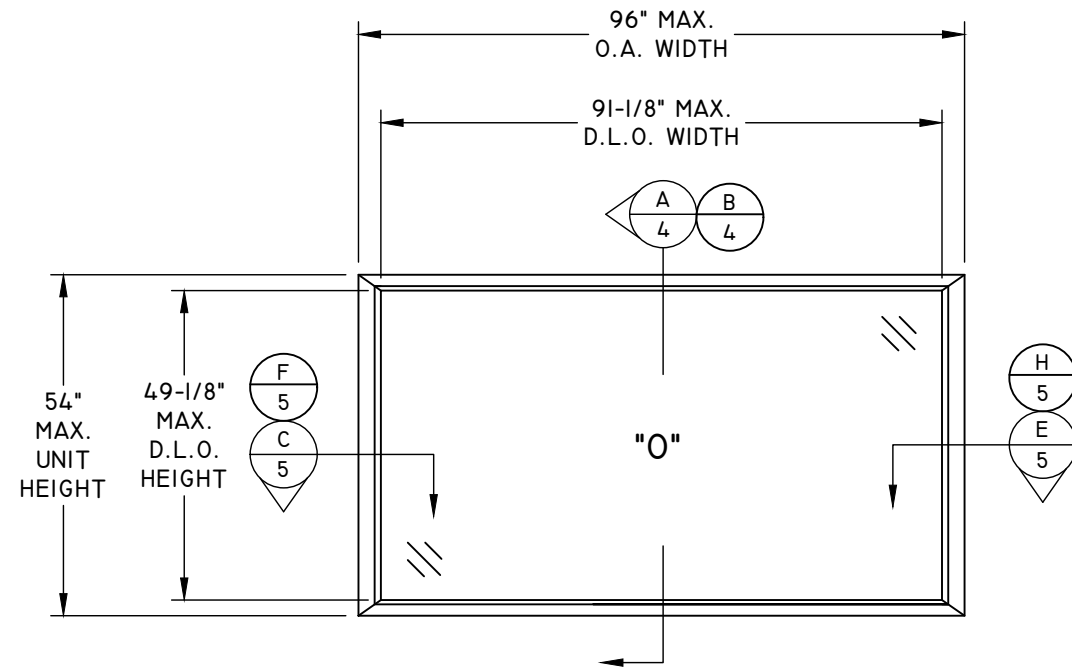

TYPICAL ELEVATION
SINGLE FIXED WINDOW

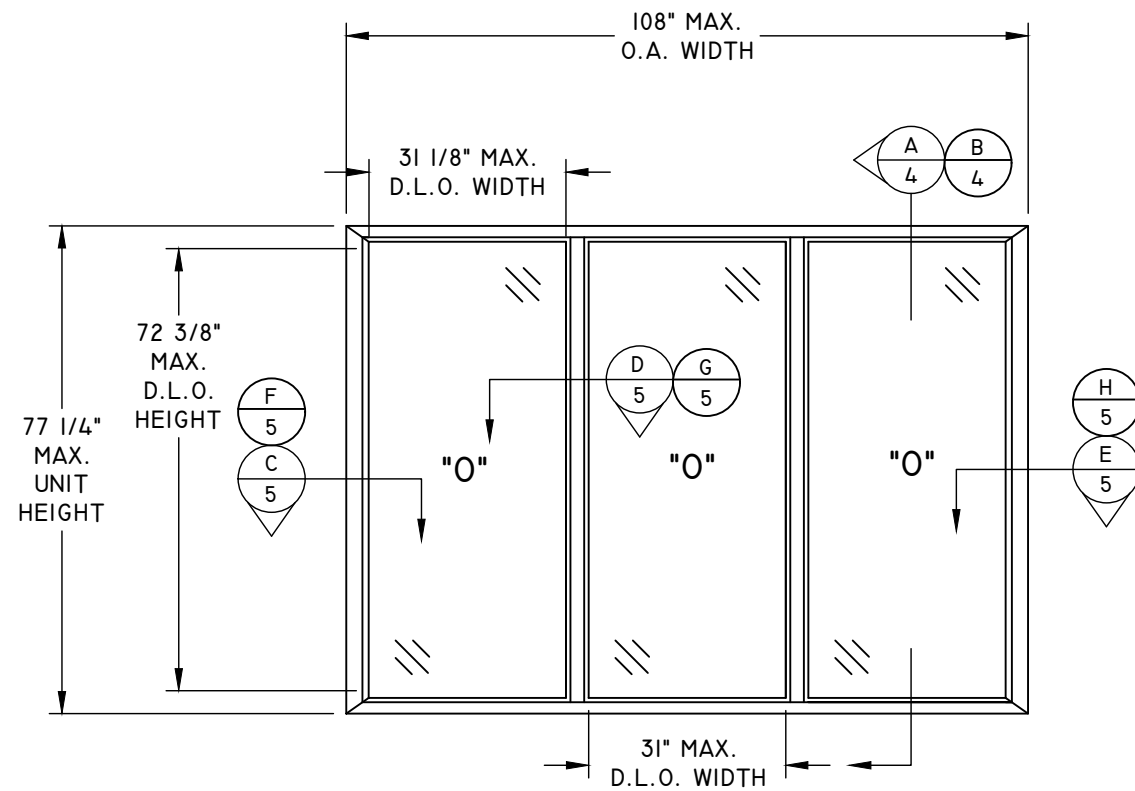

TYPICAL ELEVATION
TRIPLE FIXED WINDOW


AMERICAN CRAFTSMAN
WINDOWS
SILVER LINE WINDOWS AND
DOORS

ONE SILVERLINE DRIVE
NORTH BRUNSWICK, NJ 08902
PH: (888) 741-0354

TITLE: VI SERIES/50 SERIES PICTURE WINDOW (NON-IMPACT)
ELEVATIONS

NO.	REVISION DESCRIPTION	BY	DATE
A	7TH EDITION 2020 FBC	LMH	12.05.20
B	UPDATED TO CURRENT FBC.	LMH	11.20.24

DATE: 09.25.17	DWN BY: SM	CHK BY: HFN	SCALE: NTS
-------------------	---------------	----------------	---------------

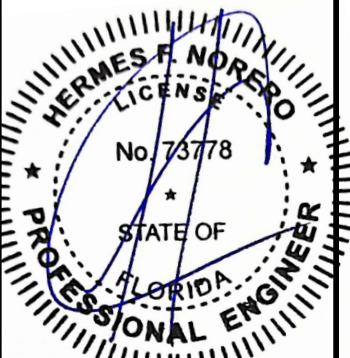


HERMES F. NORERO
FLORIDA P. E. NO. 73778
1900 NE MIAMI CT. SUITE 2-15
MIAMI, FL 33132
FBPE CERT. OF AUTHORIZATION NO. 29578

BUILDING DROPS, INC.
1900 NE MIAMI CT. SUITE 2-15
MIAMI, FL 33132
PH: (954) 399-8478 FX: (954) 744-4738

FL#: **14918**

DWG #: **SWD045**

SHEET: **2 OF 6**

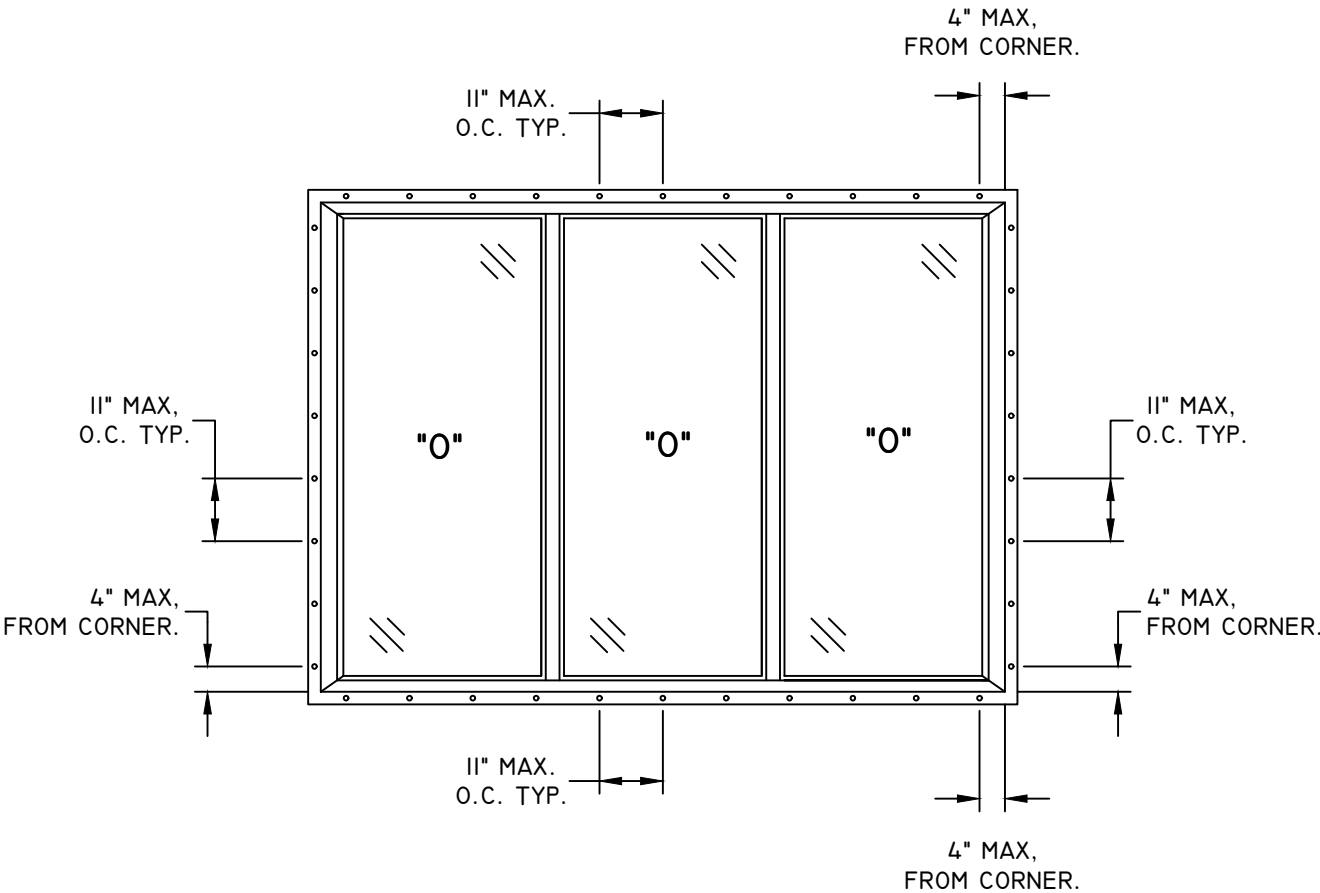


TYPICAL ANCHOR LAYOUT
NAIL FIN

APPLIES TO ALL SINGLE,
TWIN AND TRIPLE UNITS

AMERICAN CRAFTSMAN
WINDOWS
SILVER LINE WINDOWS AND
DOORS

ONE SILVERLINE DRIVE
NORTH BRUNSWICK, NJ 08902
PH: (888) 741-0354

TITLE: VI SERIES/50 SERIES PICTURE WINDOW (NON-IMPACT) ANCHOR LAYOUTS					DATE: 09.25.17		
NO.		REVISION DESCRIPTION	BY	DATE	DWN BY: SM		
A		7TH EDITION 2020 FBC	LMH	12.05.20	CHK BY: HFN		
B		UPDATED TO CURRENT FBC.	LMH	11.20.24	SCALE: NTS		

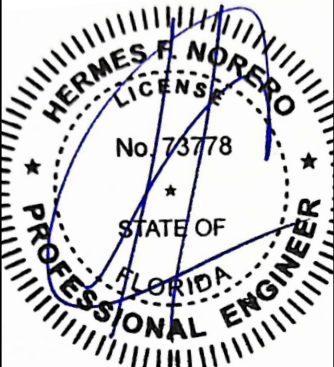


HERMES F. NORERO
FLORIDA P. E. NO. 73778
1900 NE MIAMI CT. SUITE 2-15
MIAMI, FL 33132
FBPE CERT. OF AUTHORIZATION NO. 29578

BD BUILDING DROPS, INC.
1900 NE MIAMI CT. SUITE 2-15
MIAMI, FL 33132
PH: (954) 399-8478 FX: (954) 744-4738


FL #: 14918

DWG #: SWD045

SHEET: 3 OF 6

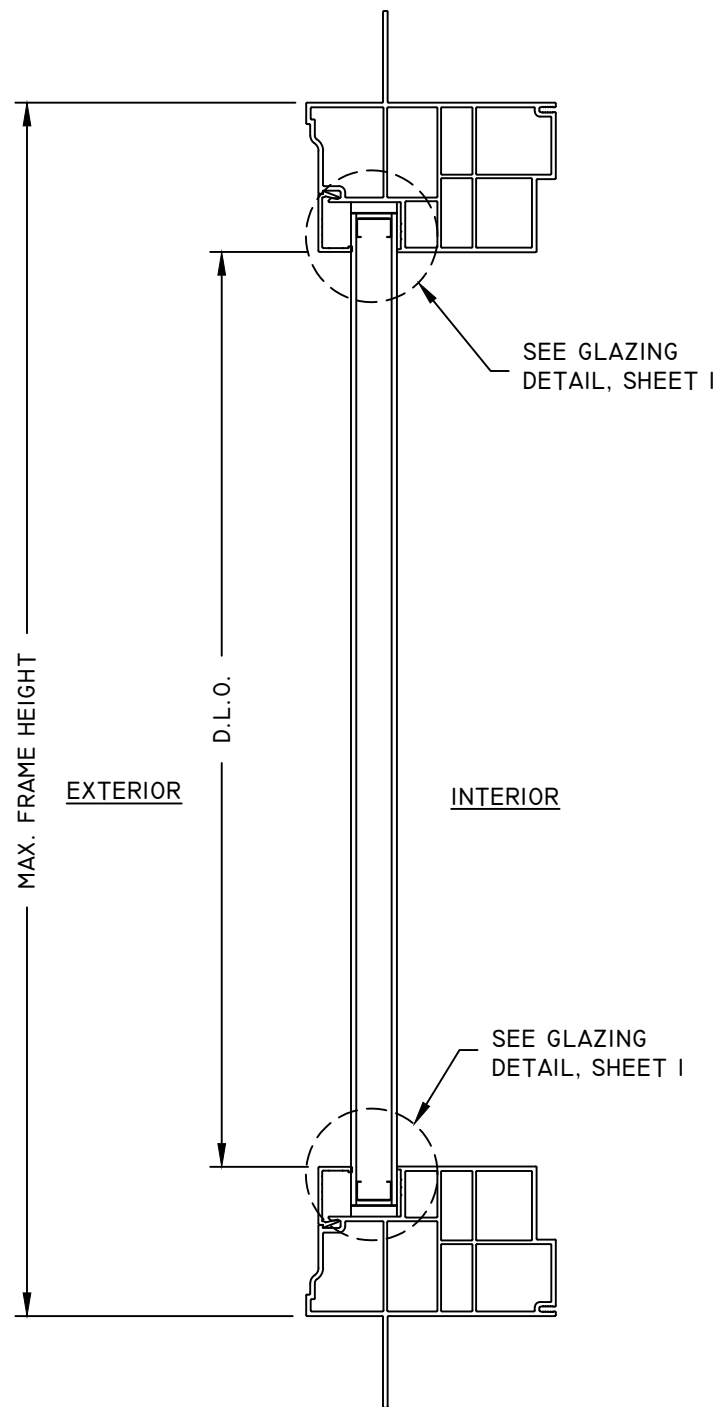

A
4 VERTICAL SECTION

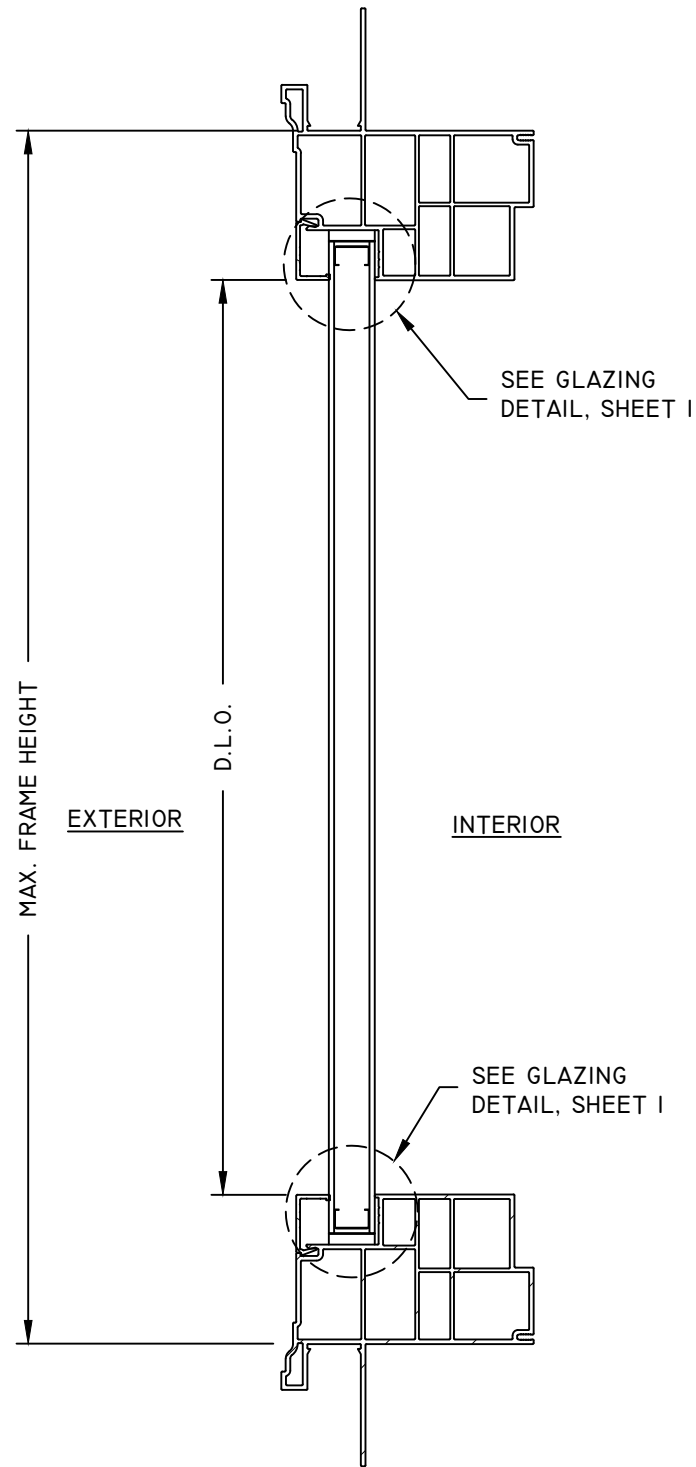


B
4 VERTICAL SECTION

AMERICAN CRAFTSMAN
WINDOWS
SILVER LINE WINDOWS AND
DOORS

ONE SILVERLINE DRIVE
NORTH BRUNSWICK, NJ 08902
PH: (888) 741-0354

TITLE: VI SERIES/50 SERIES PICTURE WINDOW (NON-IMPACT) VERTICAL SECTIONS				DATE	
NO.		REVISION DESCRIPTION	BY	DATE	
A		7TH EDITION 2020 FBC	LMH	12.05.20	
B		UPDATED TO CURRENT FBC.	LMH	11.20.24	
DATE:		DWN BY:	CHK BY:	SCALE:	
09.25.17		SM	HFN	NTS	

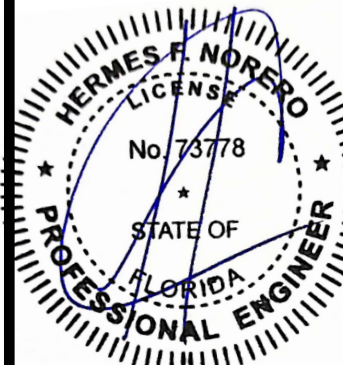


HERMES F. NORERO
FLORIDA P. E. NO. 73778
1900 NE MIAMI CT. SUITE 2-15
MIAMI, FL 33132
FBPE CERT. OF AUTHORIZATION NO. 29578

BUILDING DROPS, INC.
1900 NE MIAMI CT. SUITE 2-15
MIAMI, FL 33132
PH: (954) 399-8478 FX: (954) 744-4738

FL#: 14918

DWG #: SWD045


SHEET: 4 OF 6

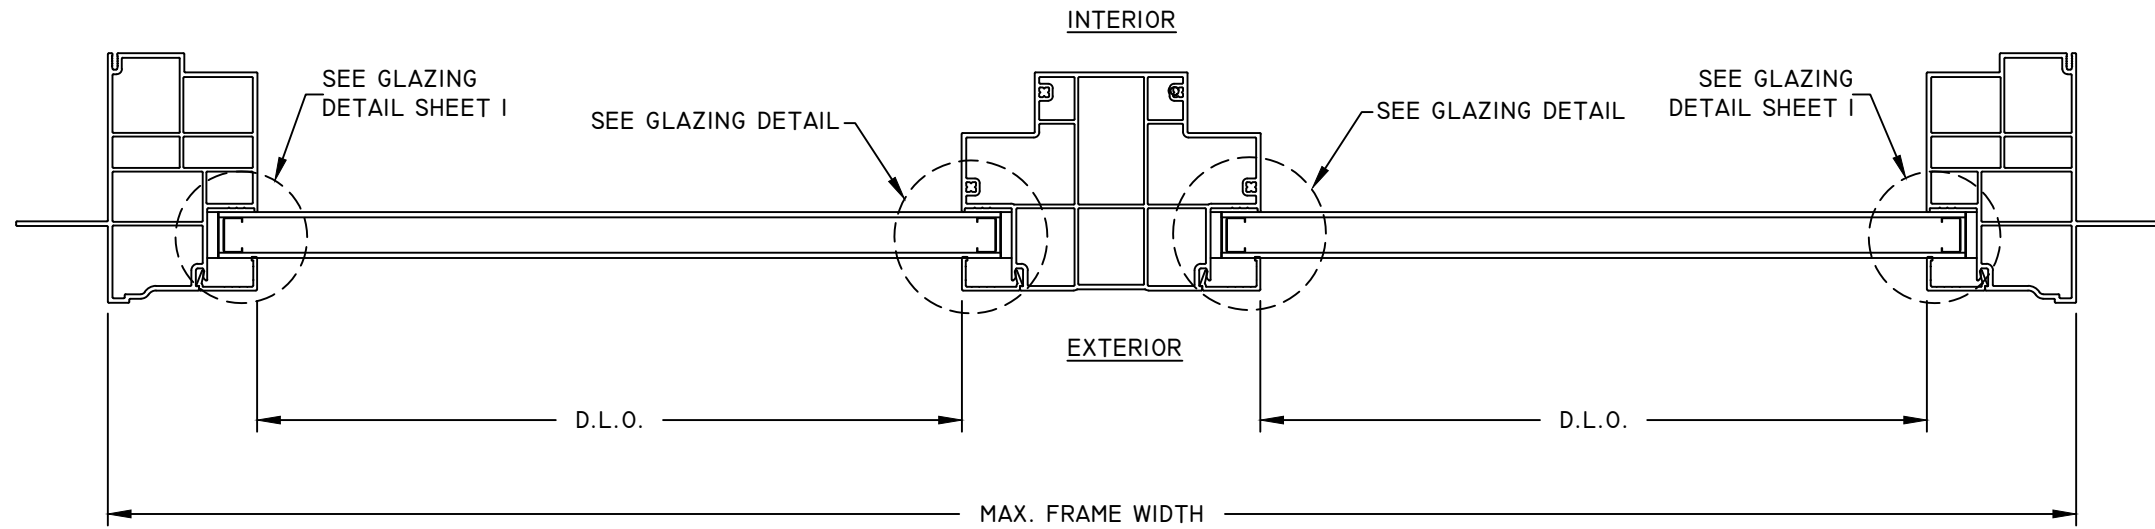

C
5 **HORIZONTAL SECTION**
FIXED JAMB

D
5 **HORIZONTAL SECTION**

E
5 **HORIZONTAL SECTION**
FIXED JAMB

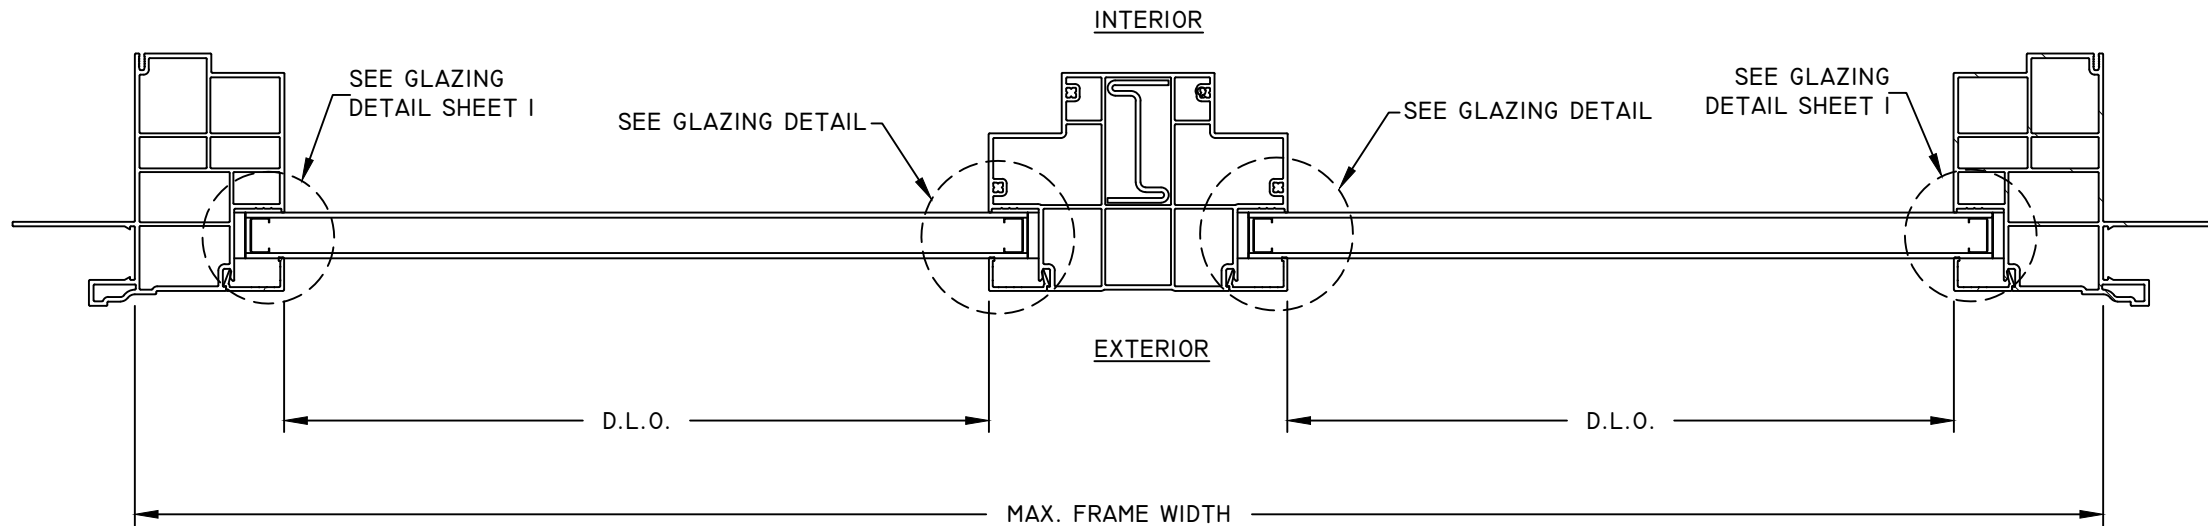


F
5 **HORIZONTAL SECTION**
FIXED JAMB

G
5 **HORIZONTAL SECTION**

H
5 **HORIZONTAL SECTION**
FIXED JAMB

TITLE: VI SERIES/50 SERIES PICTURE WINDOW (NON-IMPACT) HORIZONTAL SECTIONS				DATE	09.25.17
				DWN BY:	SM
				CHK BY:	HFN
				SCALE:	NTS
NO.	REVISION DESCRIPTION		BY	DATE	
			LMH	12.05.20	
			LMH	11.20.24	
A	7TH EDITION 2020 FBC				
B	UPDATED TO CURRENT FBC.				

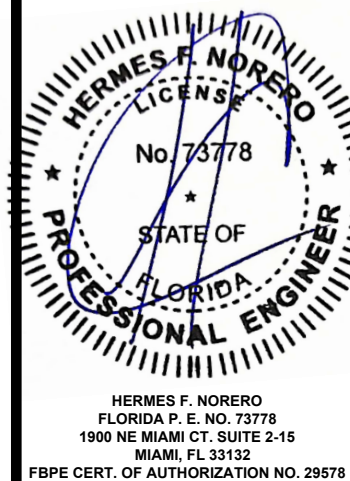


BUILDING DROPS, INC.
1900 NE MIAMI CT. SUITE 2-15
MIAMI, FL 33132
PH: (954) 399-8478 FX: (954) 744-4738


FL #: **14918**

DWG #: **SWD045**


SHEET: **5 OF 6**

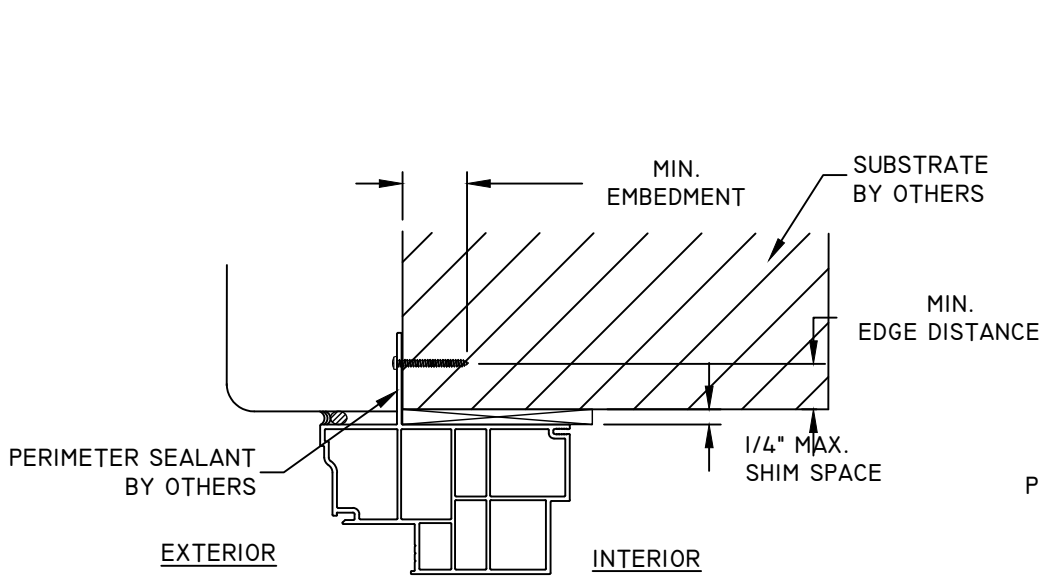

I
6 **VERTICAL SECTION**
NAIL FIN (HEAD)

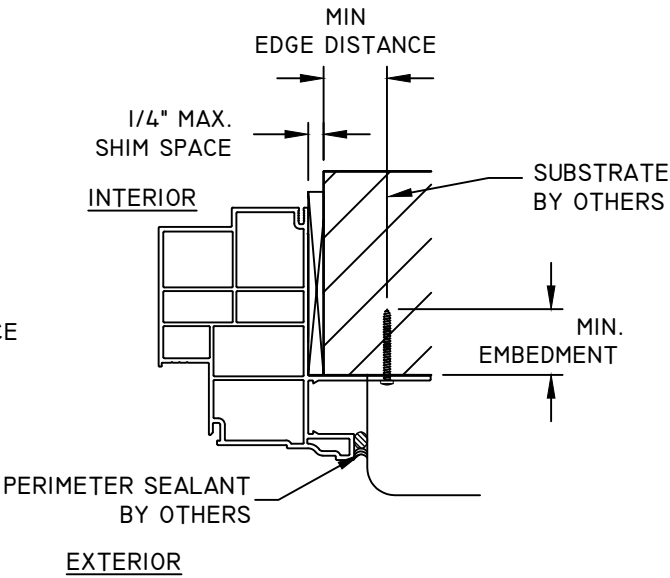


J
6 **HORIZONTAL SECTION**
NAIL FIN (JAMB)

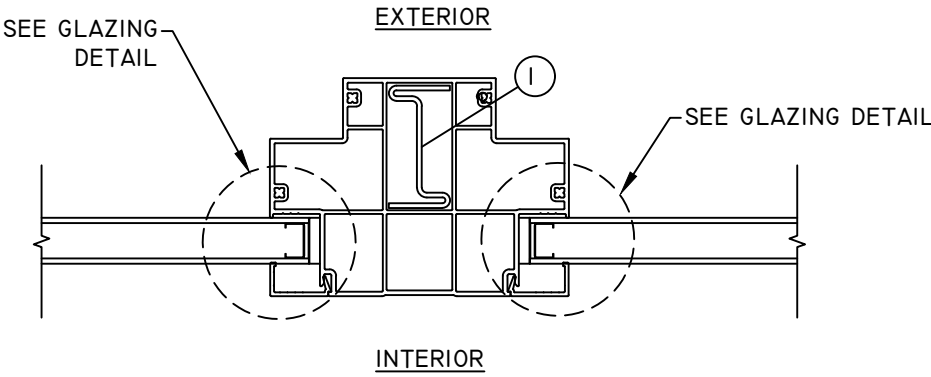

K
6 **HORIZONTAL SECTION**
REINFORCED MULLION

INSTALLATION NOTES:

- ONE (I) INSTALLATION ANCHOR IS REQUIRED AT EACH ANCHOR LOCATION SHOWN.
- THE NUMBER OF INSTALLATION ANCHORS DEPICTED IS THE MINIMUM NUMBER OF ANCHORS TO BE USED FOR PRODUCT INSTALLATION OF THE MAXIMUM SIZE LISTED.
- INSTALL INDIVIDUAL INSTALLATION ANCHORS WITHIN A TOLERANCE OF $\pm 1/2$ INCH THE DEPICTED LOCATION & SPACING IN THE ANCHOR LAYOUT DETAILS (I.E., WITHOUT CONSIDERATION OF TOLERANCES). TOLERANCES ARE NOT CUMULATIVE FROM ONE INSTALLATION ANCHOR TO THE NEXT.
- SHIM AS REQUIRED AT EACH INSTALLATION ANCHOR WITH LOAD BEARING SHIM(S). MAXIMUM ALLOWABLE SHIM STACK TO BE 3/8 INCH. SHIM WHERE SPACE OF 1/16 INCH OR GREATER OCCURS. SHIM(S) SHALL BE CONSTRUCTED OF HIGH DENSITY PLASTIC OR BETTER.
- MINIMUM EMBEDMENT AND EDGE DISTANCE EXCLUDE WALL FINISHES, INCLUDING BUT NOT LIMITED TO STUCCO, FOAM, BRICK VENEER, AND SIDING.
- INSTALLATION ANCHORS AND ASSOCIATED HARDWARE MUST BE MADE OF CORROSION RESISTANT MATERIAL OR HAVE A CORROSION RESISTANT COATING.
- FOR HOLLOW BLOCK AND GROUT FILLED BLOCK, DO NOT INSTALL INSTALLATION ANCHORS INTO MORTAR JOINTS. EDGE DISTANCE IS MEASURED FROM FREE EDGE OF BLOCK OR EDGE OF MORTAR JOINT INTO FACE SHELL OF BLOCK.
- INSTALLATION ANCHORS SHALL BE INSTALLED IN ACCORDANCE WITH ANCHOR MANUFACTURER'S INSTALLATION INSTRUCTIONS, AND ANCHORS SHALL NOT BE USED IN SUBSTRATES WITH STRENGTHS LESS THAN THE MINIMUM STRENGTH SPECIFIED BY THE ANCHOR MANUFACTURER.

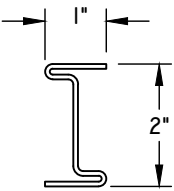

I LOCK RAIL TOP
ALUMINUM


REINFORCEMENT DETAILS

ANCHOR SCHEDULE				
METHOD	SUBSTRATE	ANCHOR SCHEDULE	MIN EMBEDMENT	MIN. EDGE DISTANCE
THROUGH ALUMINUM NAILING FIN	WOOD: MIN. SG = 0.55	#8 WOOD SCREW PAN HEAD	1-1/2"	3/4"
	METAL: 18 GAUGE Steel, MIN. Fy = 33KSI	#8 TEK SCREW HEX WASHER HEAD	3 THREADS MIN PENETRATION BEYOND METAL	1/2"

AMERICAN CRAFTSMAN
WINDOWS
SILVER LINE WINDOWS AND
DOORS

ONE SILVERLINE DRIVE
NORTH BRUNSWICK, NJ 08902
PH: (888) 741-0354

TITLE: VI SERIES/50 SERIES PICTURE WINDOW (NON-IMPACT) VERTICAL & HORIZONTAL DETAILS, INSTALLATION NOTES & REINFORCEMENT DETAILS	NO.	REVISION DESCRIPTION	BY	DATE
	A	7TH EDITION 2020 FBC	LMH	12.05.20
	B	UPDATED TO CURRENT FBC.	LMH	11.20.24
DATE: 09.25.17	DWN BY: SM	CHK BY: HFN	SCALE: NTS	

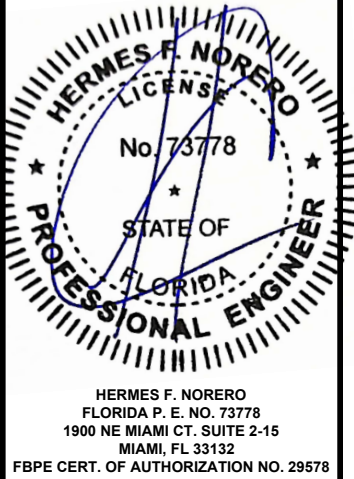

HERMES F. NORERO
FLORIDA P. E. NO. 73778
1900 NE MIAMI CT. SUITE 2-15
MIAMI, FL 33132
FBPE CERT. OF AUTHORIZATION NO. 29578

BUILDING DROPS, INC.
1900 NE MIAMI CT. SUITE 2-15
MIAMI, FL 33132
PH: (954) 399-8478 FX: (954) 744-4738

FL#: **14918**
DWG #: **SWD045**
SHEET: **6 OF 6**