

NO.	REVISION DESCRIPTION	BY	DATE	DRAWN BY:
				CHECKED BY:
				PLOT:
				DATE:

GENERAL NOTES:

1. ALL FASTENERS SHALL BE IN ACCORDANCE WITH THESE DRAWINGS. SPECIFIED ANCHOR EMBED TO BASE MATERIAL SHALL BE BEYOND WALL FINISH OR STUCCO.
2. OPENING, BUCKING & BUCKING FASTENERS MUST BE PROPERLY DESIGNED & INSTALLED TO TRANSFER WIND LOADS TO THE STRUCTURE.
3. THESE NON-IMPACT RATED WINDOW SYSTEM INSTALLATIONS ARE IN ACCORDANCE WITH AND MEET THE REQUIREMENTS OF THE FLORIDA BUILDING CODE (FBC)
4. ALL ANCHORS SECURING WINDOW FRAME TO PRESSURE TREATED BUCKS OR WOOD FRAMING SHALL BE CAPABLE OF RESISTING CORROSION CAUSED BY THE PRESSURE TREATED CHEMICALS IN THE WOOD.
5. MATERIALS, INCLUDING BUT NOT LIMITED TO STEEL SCREWS, THAT COME INTO CONTACT WITH OTHER DISSIMILAR MATERIALS SHALL MEET THE REQUIREMENTS OF FLORIDA BUILDING CODE CHAPTER 20.

CONSTRUCTION:

RECTANGULAR FRAME: MEMBERS ARE RABBETTED, BUTTED AND JOINED WITH (3) THREE 16GA. X 7/16" (11mm) X 1 3/4" (45mm) STAPLES THROUGH THE HORIZONTAL FRAME MEMBERS INTO THE VERTICAL MEMBERS & (2) TWO 16GA. X 7/16" (11mm) X 1 3/4" (45mm) STAPLES THROUGH THE VERTICAL MEMBERS INTO THE HORIZONTAL MEMBERS. CORNERS ARE SEALED WITH POLYURETHANE SEALANT".

RECTANGULAR SASH:
MEMBERS ARE COPEd, BUTTED AND JOINED WITH (3) THREE 1/4" X 1 3/8" (35mm)
DOWELS AND
PIVA RESIN PER SASH JOINT. (NOTE: 3 1/2" (35mm) SILL RAIL MEMBER CONTAINS (5) FIVE
DOWELS)

FRAME CLAD: MITTERED MEMBERS ARE JOINED VIA AN INJECTABLE CORNER KEY (ITEM #49 FOR RECTANGULAR UNITS & ITEM #49A FOR SHAPED UNITS) & WITH (2) TWO NO. 6 X 3/8" (10mm) SMS SCREW PER CORNER. SLOPED SILL MEMBERS ARE JOINED VIA BUTT JOINT USING AN INJECTABLE CORNER KEY WITH (1) ONE NO. 6 X 3/8" (10mm) SMS SCREW HORIZONTALLY THROUGH THE JAMB & (1) ONE NO. 6 X 1" (25mm) SMS SCREW VERTICALLY THROUGH THE SILL. ALL CORNERS ARE SEALED WITH POLYURETHANE SEALANT.


SASH CLAD:
RAIL CLADDING IS COPEL INTO STILE CLADDING & MEMBERS ARE SECURED
TO THE SASH WITH CLADDING RETAINER.

MODEL: DOUBLE HUNG FIXED (DHF).

LIMITS OF USE:


APPROVED FOR USE IN HWWZ: NO
APPROVED FOR USE OUTSIDE HWWZ: YES
IMPACT RESISTANT: NO

TEST DESIGN PRESSURE: +55/-55 PSF

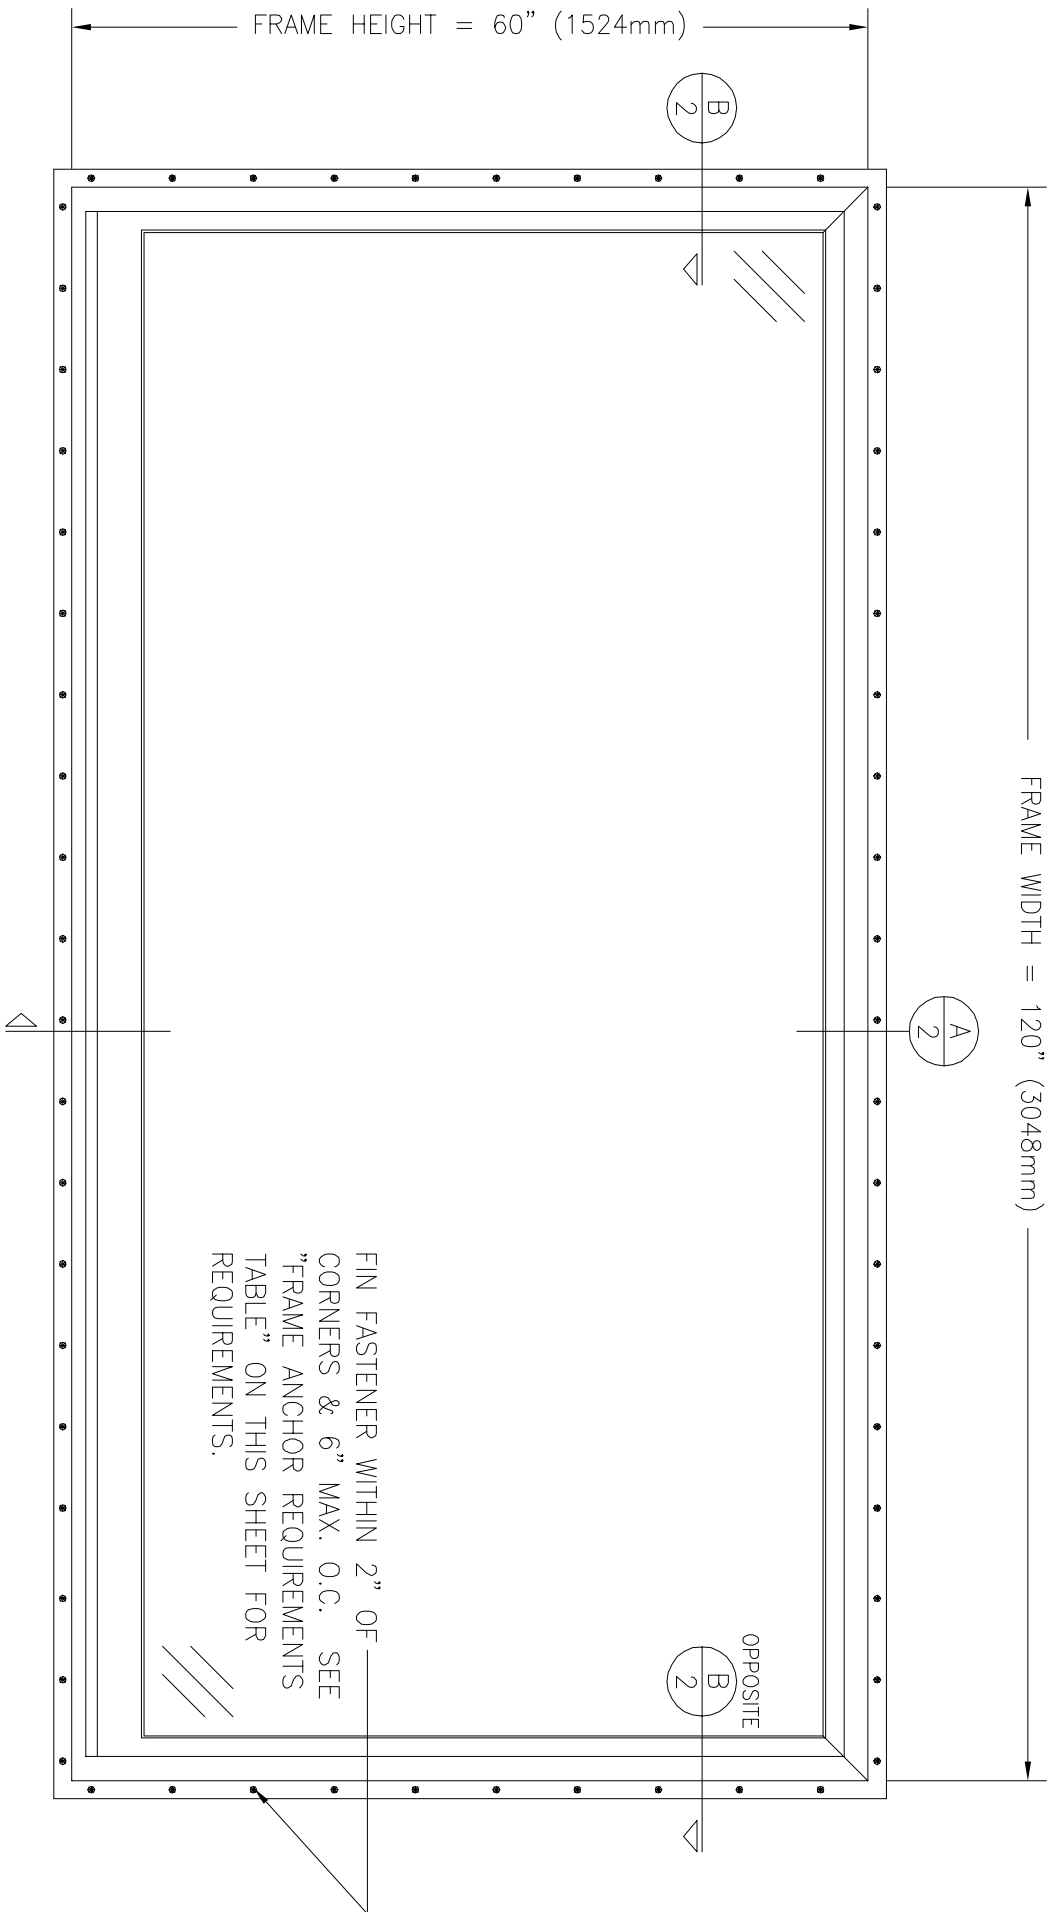


**EXTERIOR ELEVATION:
SINGLE DOUBLE HUNG FIXED WINDOW**

FRAME ANCHOR REQUIREMENTS TABLE			
NAILING FIN FASTENERS			
OPENING TYPE (SUBSTRATE)	NAIL FIN TO OPENING FASTENER TYPE	MINIMUM EMBED	MINIMUM EDGE DIST.
MIN. 2X4 WOOD FRAME OR BUCK (MIN. GR. 3 & G=0.55)	No. 8 SMS SCREW	1 3/8"	1/2"
		DRAWING NO.	REV.
		25AWS10	
		SHEET NO.	
		1 OF 2	

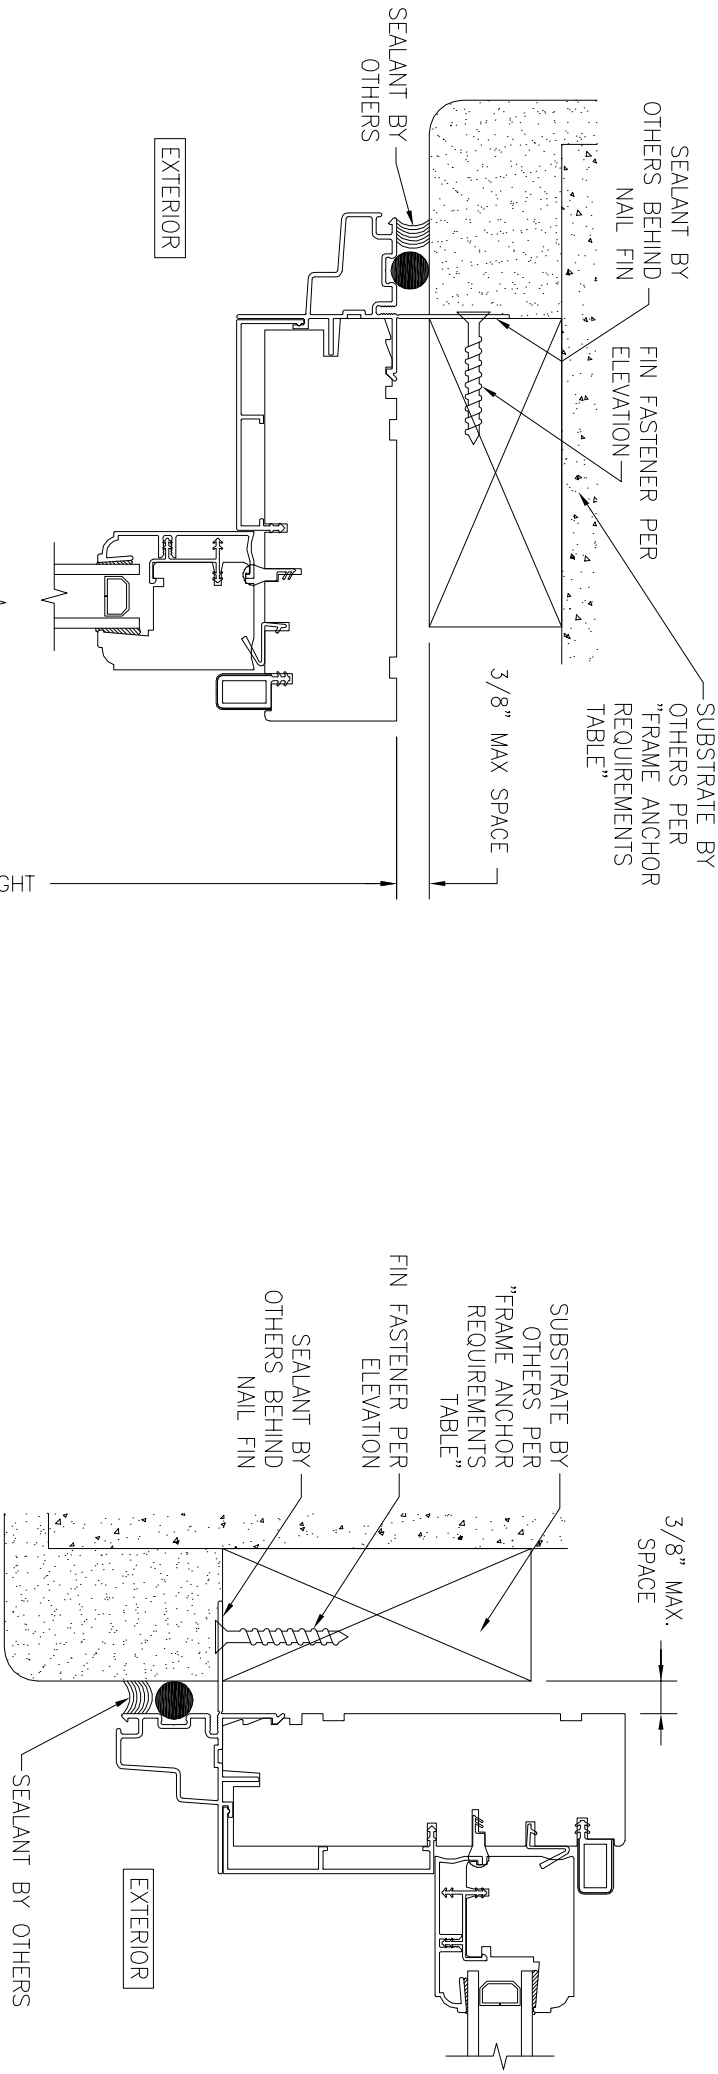

SECTION A
SCALE: 1:1

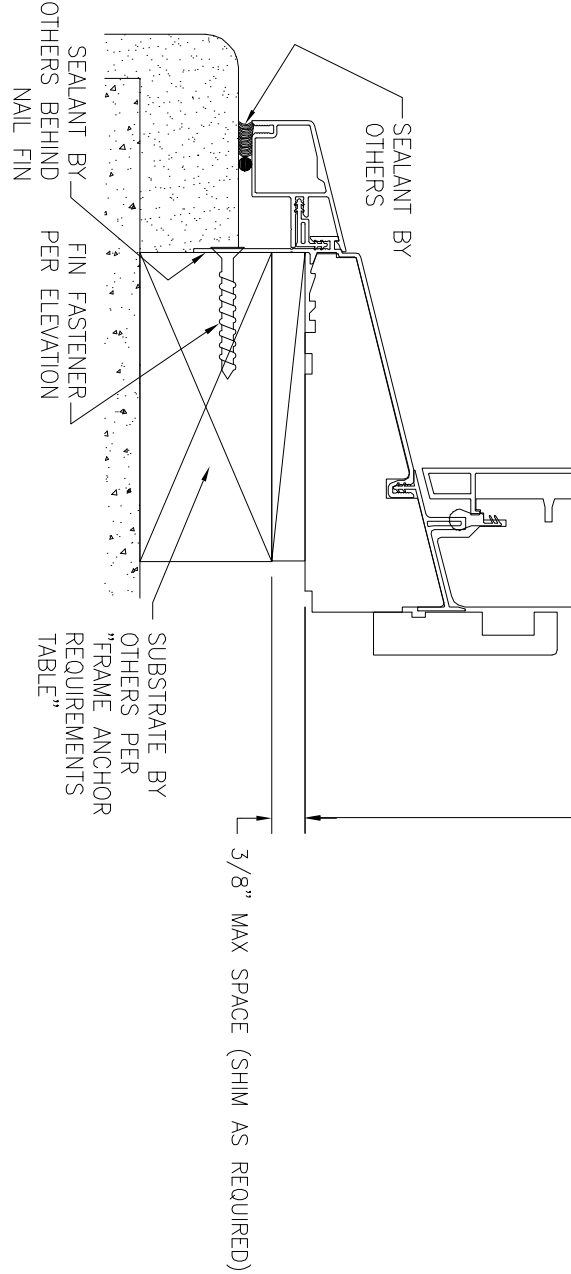

SECTION B
SCALE: 1:1