

THESE DRAWINGS ARE APPLICABLE ONLY TO THE PRODUCT SPECIFIED. THEY MAY NOT BE USED FOR THE ASSEMBLY AND/OR INSTALLATION OF ANY OTHER PRODUCT NOR MAY THEY BE USED FOR RATIONAL AND/OR LOCAL APPROVAL OF ANY PRODUCT NOT PRODUCED BY THE MANUFACTURER STATED ON THESE DRAWINGS.

DRAWN BY:

W.R.M.

PLOT:

1=16

DATE: 06/06/12

DATE

BY

W.W.S.

NO. REVISION DESCRIPTION

A1 UPDATE WINDOW PARTS

SERIES 25 WOOD NON-IMPACT DOUBLE HUNG FIXED WINDOW

C.P. LOEWEN ENTERPRISES

77 HWY 52 WEST
STEINBACH, MB, CANADA R5G 1B2
204-326-6446

DRAWING TITLE

MANUFACTURER



DRAWING NO.

1826

REV. A

SHEET NO.

1 OF 2

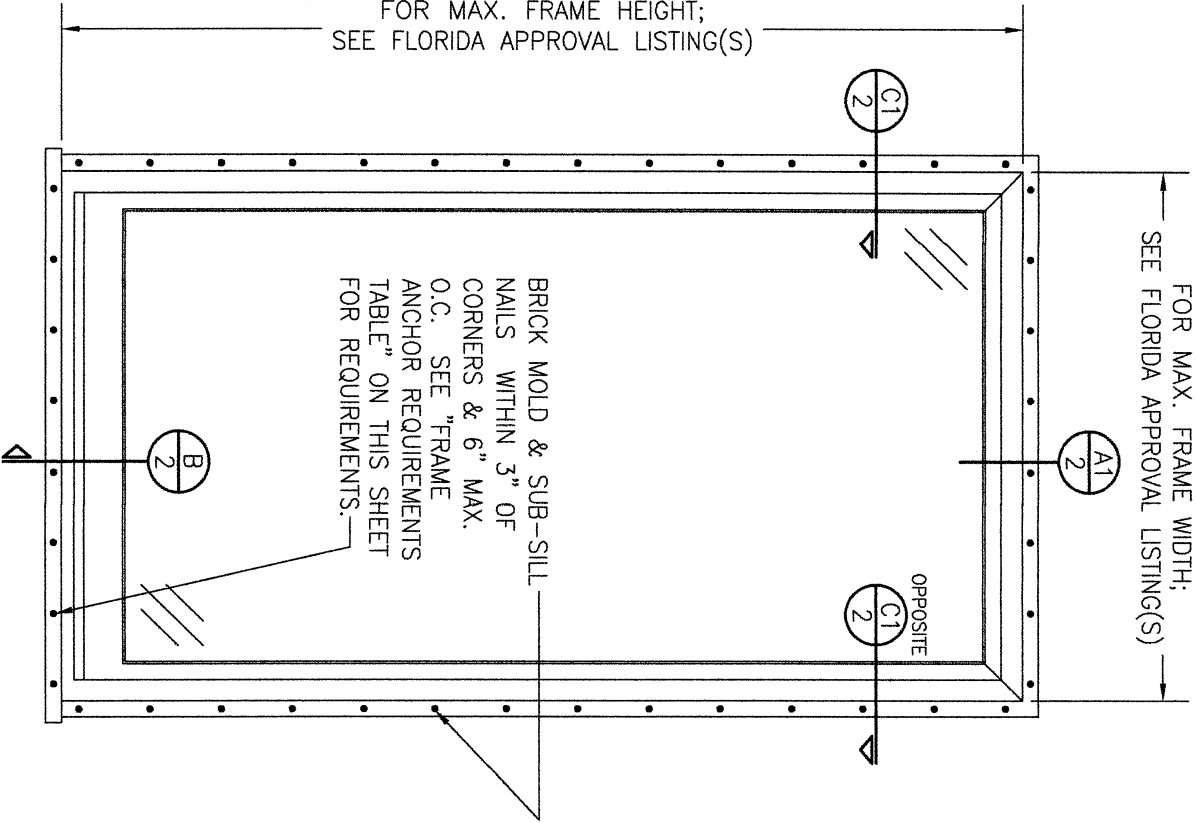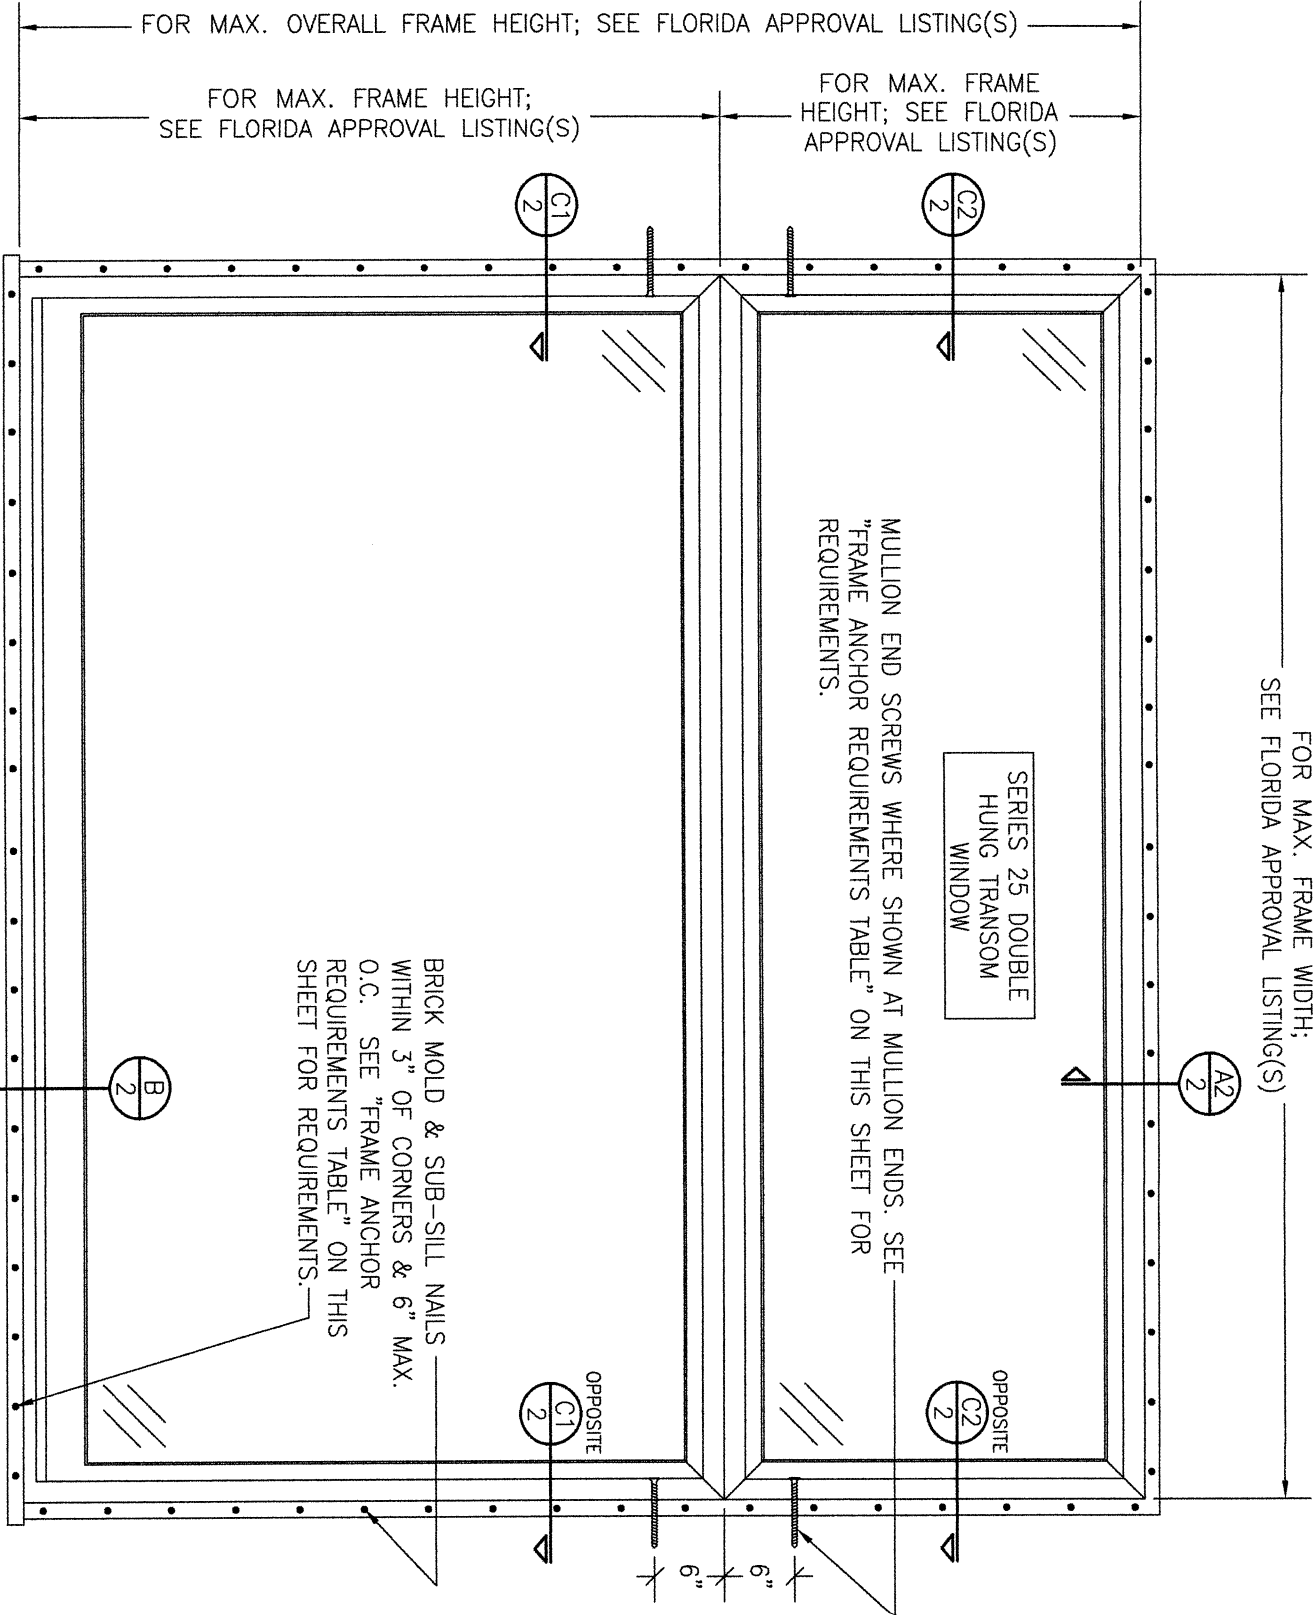

EXTERIOR ELEVATION:
SINGLE DOUBLE HUNG FIXED WINDOW


SCALE: 3/4" = 1'-0"

GENERAL NOTES:


1. ALL FASTENERS SHALL BE IN ACCORDANCE WITH THESE DRAWINGS. SPECIFIED ANCHOR EMBED TO BASE MATERIAL SHALL BE BEYOND WALL FINISH OR STUCCO.
2. OPENINGS, BUCKING & BUCKING FASTENERS MUST BE PROPERLY DESIGNED & INSTALLED TO TRANSFER WIND LOADS TO THE STRUCTURE.
3. THESE NON-IMPACT RATED WINDOW SYSTEM INSTALLATIONS ARE IN ACCORDANCE WITH AND MEET THE REQUIREMENTS OF THE FLORIDA BUILDING CODE (FBC).
4. ALL ANCHORS SECURING WINDOW FRAME TO PRESSURE TREATED BUCKS OR WOOD FRAMING SHALL BE CAPABLE OF RESISTING CORROSION CAUSED BY THE PRESSURE TREATING CHEMICALS IN THE WOOD.
5. MATERIALS, INCLUDING BUT NOT LIMITED TO STEEL SCREWS, THAT COME INTO CONTACT WITH OTHER DISSIMILAR MATERIALS SHALL MEET THE REQUIREMENTS OF FLORIDA BUILDING CODE CHAPTER 20.

FRAME ANCHOR REQUIREMENTS TABLE


OPENING TYPE (SUBSTRATE)	BRICK MOLD/SUB-SILL/FRAME TO OPENING FASTENER TYPE	MINIMUM EMBED	MINIMUM EDGE DIST.
BRICK MOLD & SUB-SILL FASTENERS			
MIN. 2X4 WOOD FRAME OR BUCK (MIN. GR. 3 & G=0.55)	9 GA. CASING NAIL	1 1/2"	1/2"
MULLION END SCREWS			
MIN. 2X4 WOOD FRAME OR BUCK (MIN. GR. 3 & G=0.55)	NO. 10 SMS OR WOOD SCREW	1 1/4"	3/4"

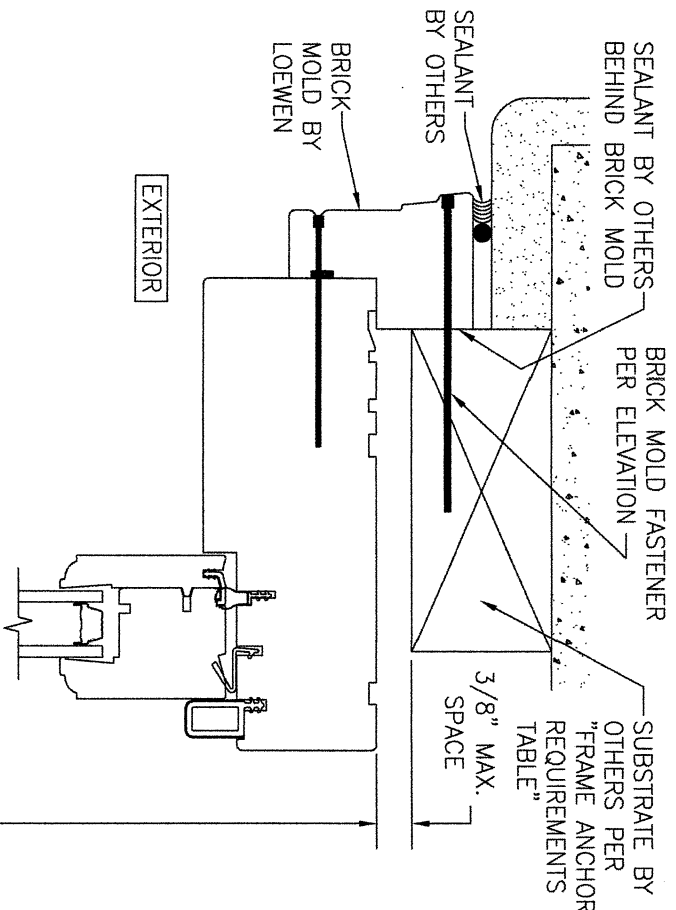


SECTION A1
SCALE: 1/2 FULL

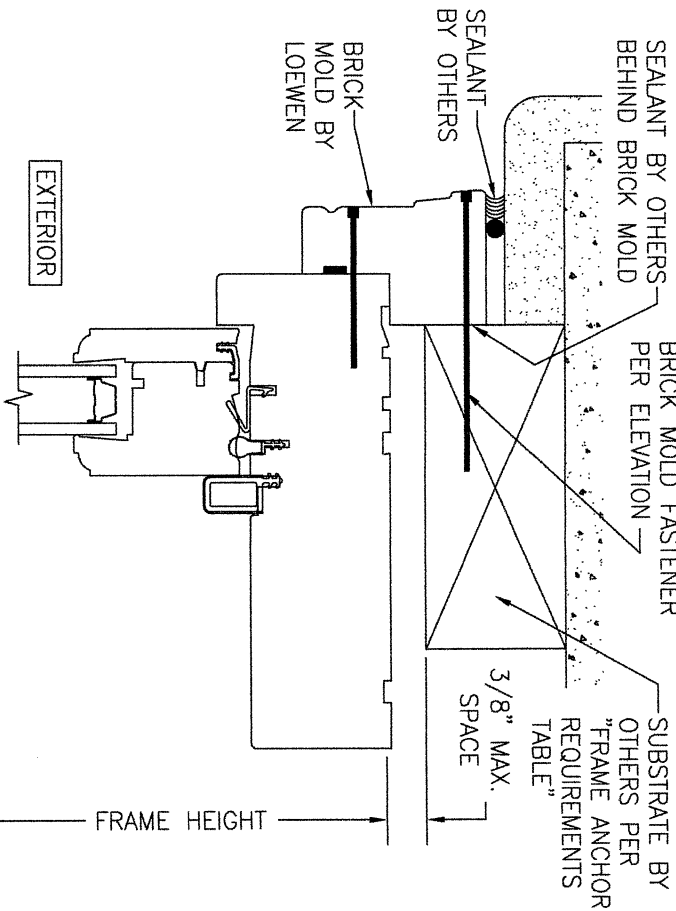

SECTION A2
SCALE: 1/2 FULL

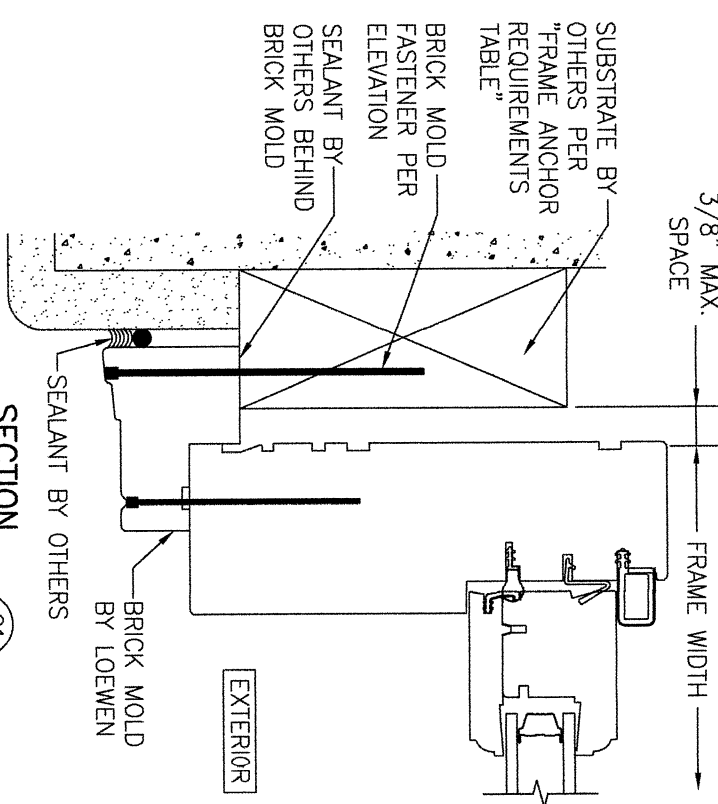


SECTION C1
SCALE: 1/2 FULL

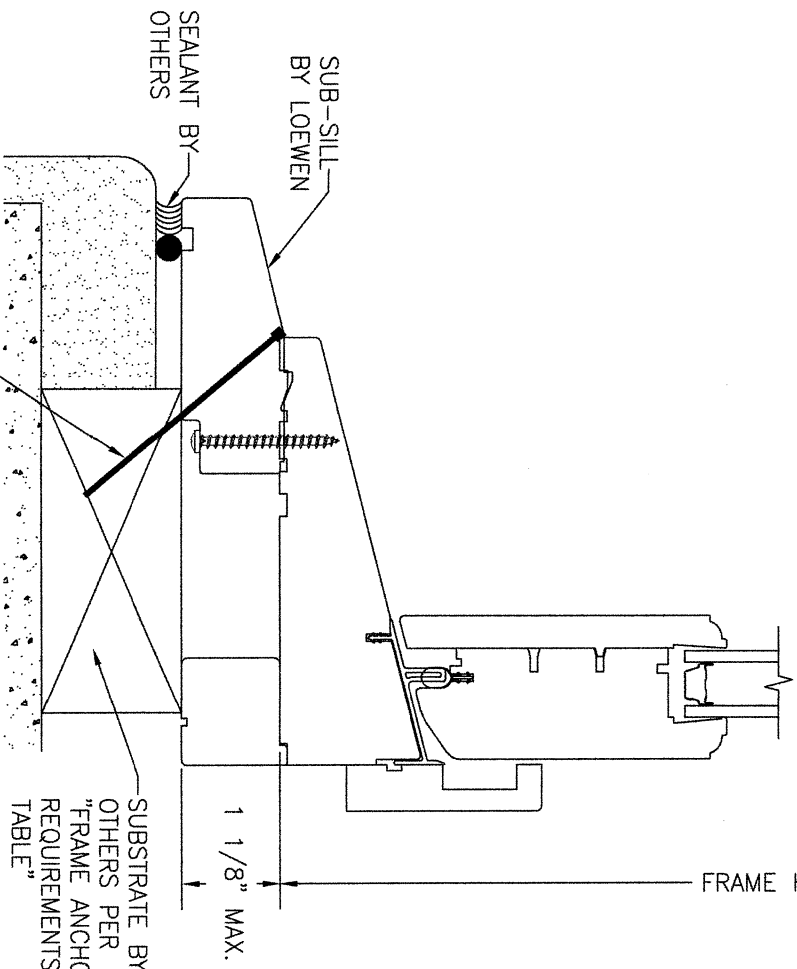

SECTION B
SCALE: 1/2 FULL

NOTE:
BRICK MOLDS &
SUB-SILLS ARE
SUPPLIED &
PRE-INSTALLED TO
WINDOW BY LOEWEN

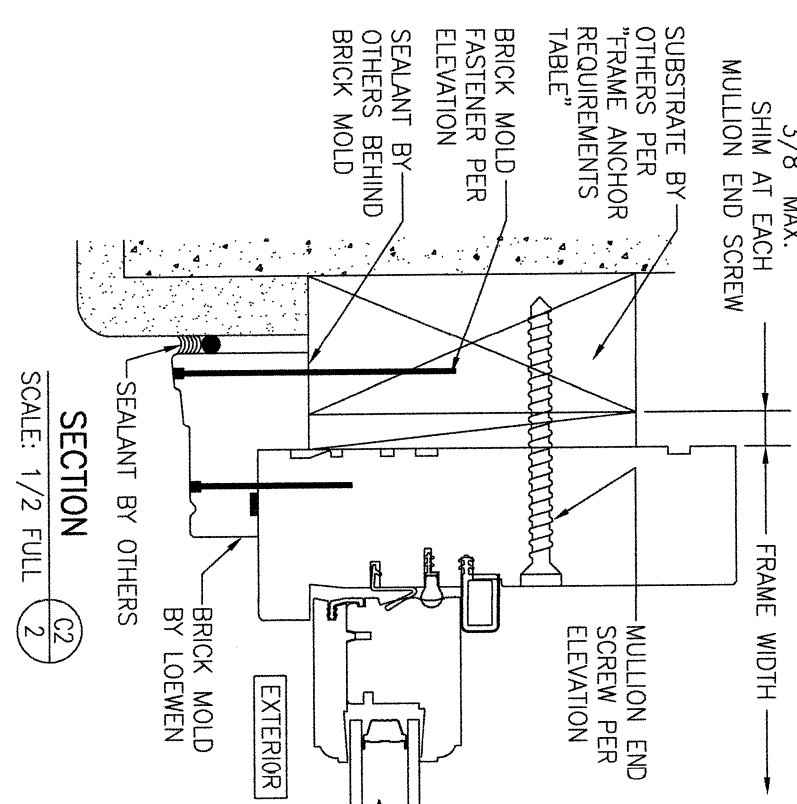

SECTION C2
SCALE: 1/2 FULL

DRAWN BY:		W.R.M.	
NO.	REVISION DESCRIPTION	BY	DATE
1			
2			
3			
4			
5			
6			
7			
8			
9			
10			

DRAWING TITLE
SERIES 25 WOOD NON-IMPACT DOUBLE HUNG FIXED WINDOW

MANUFACTURER
C.P. LOEWEN ENTERPRISES
77 HWY 52 WEST
STEINBACH, MB, CANADA R5G 1B2
204-326-6446

DRAWING NO.
1826

SHEET NO.
2 OF 2

REV.
A