



DWG. NO.	RD0095-1	SHT.	1	REV.	A
REVISIONS					
REV.	DESCRIPTION		DATE	APPROVED	
A	DRAWINGS FOR APPROVAL				

D

C

B



A

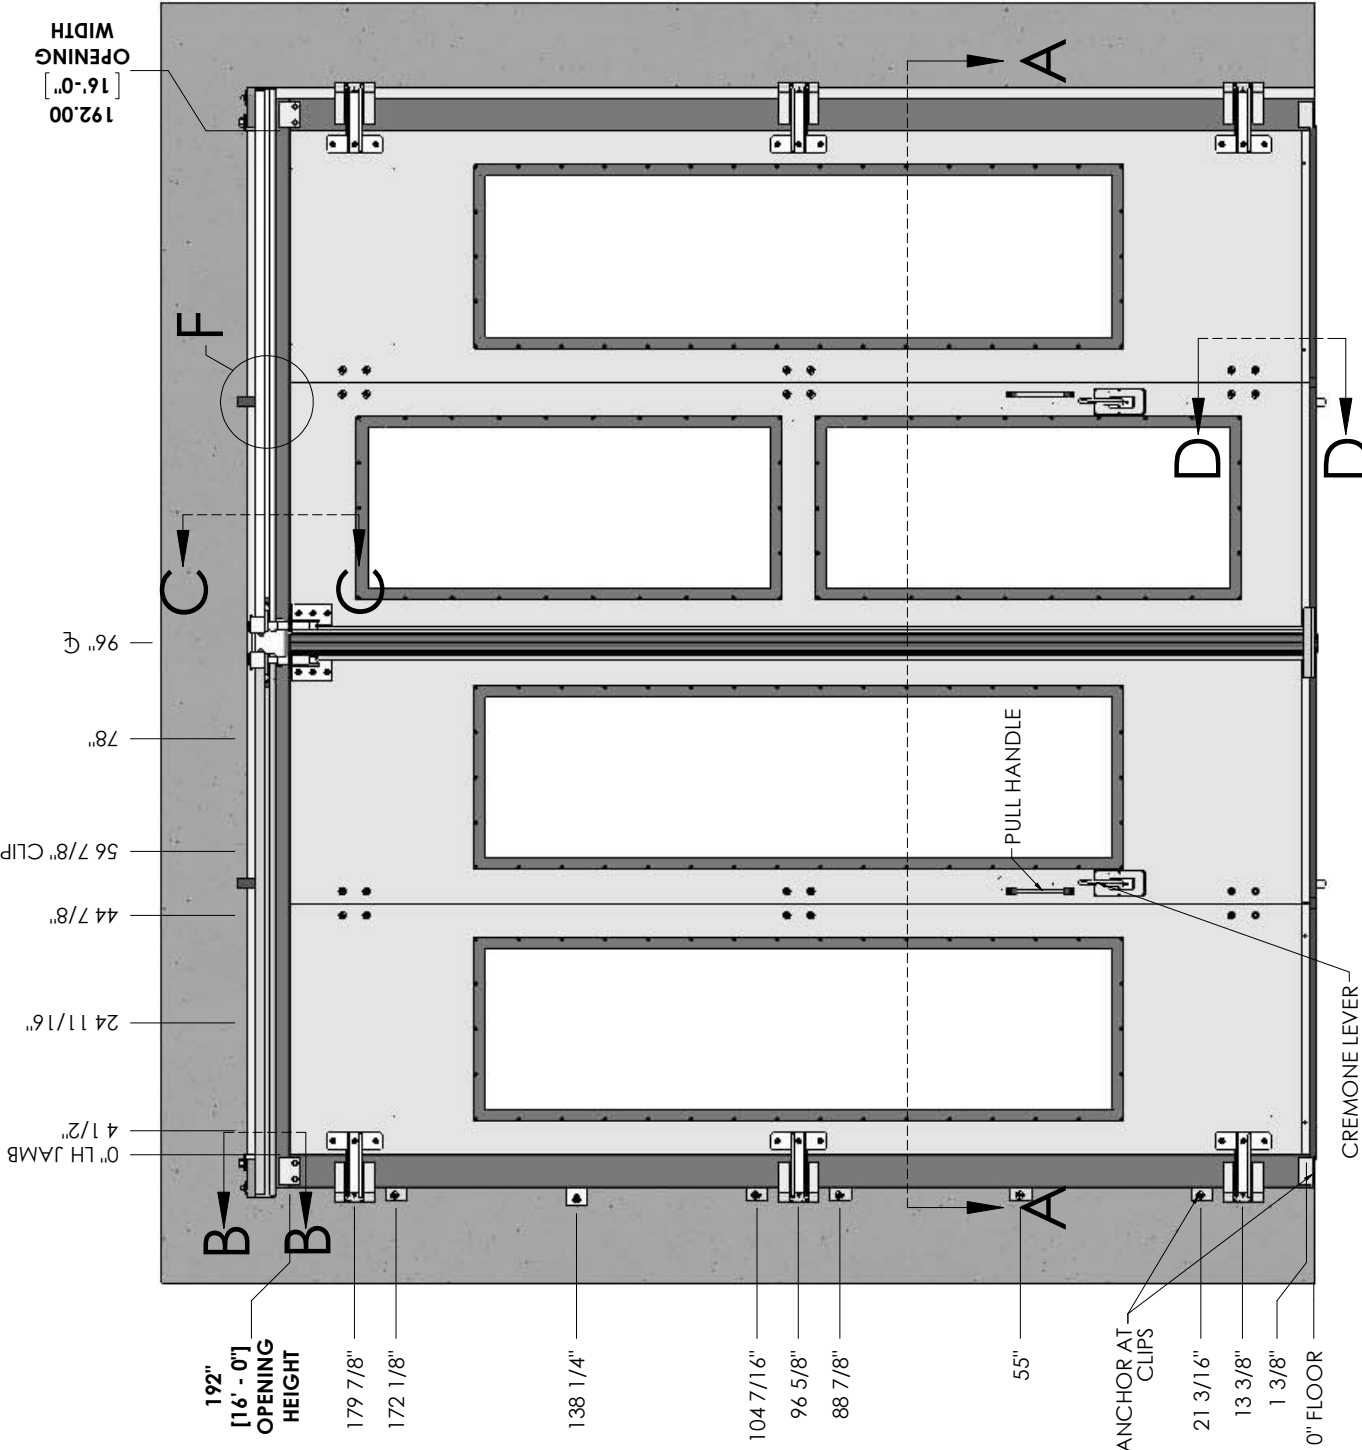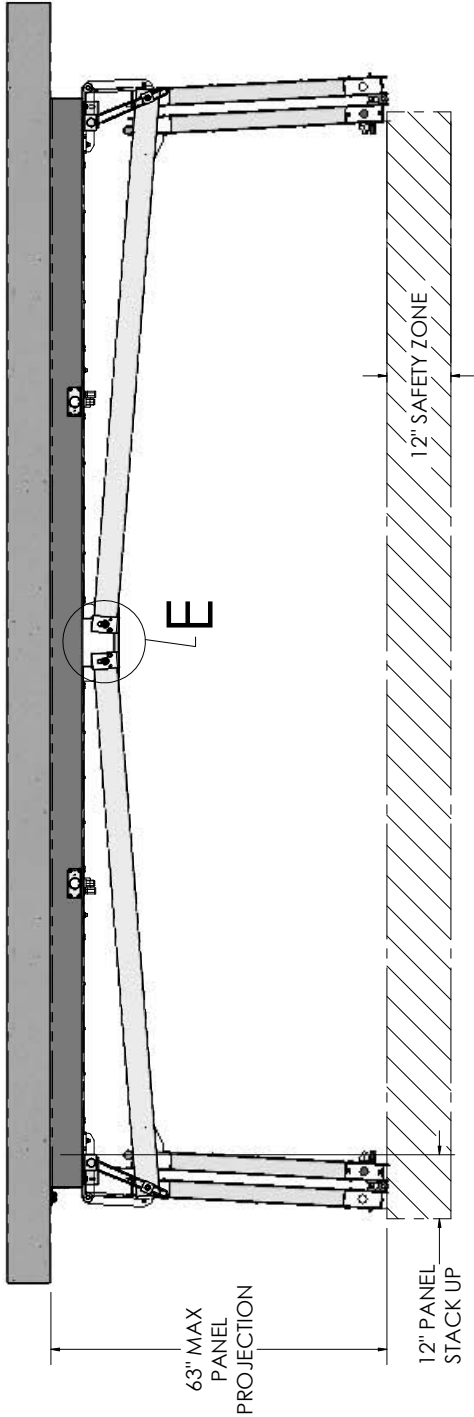

INTERIOR ELEVATION

Raymond D Hall


Digitally signed by Raymond D Hall
Date: 2017.03.30 16:24:48 -04'00'

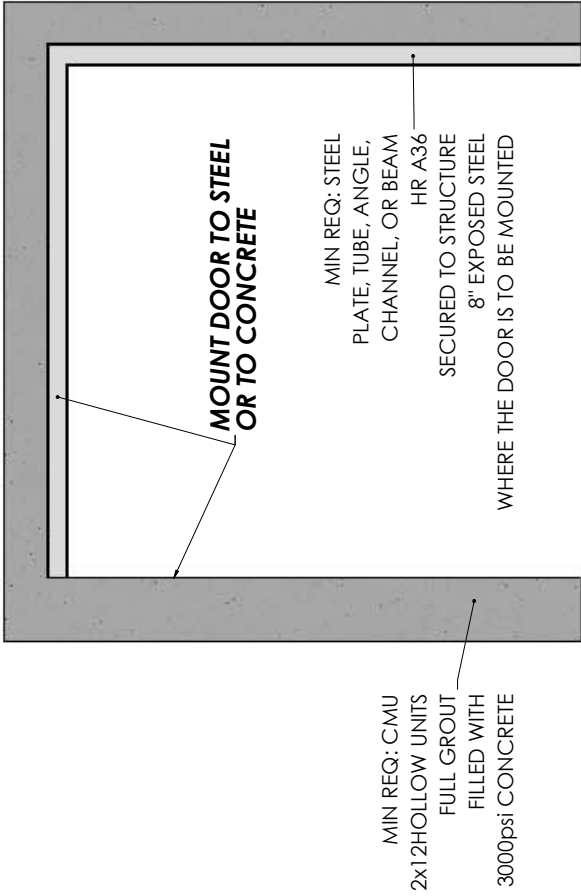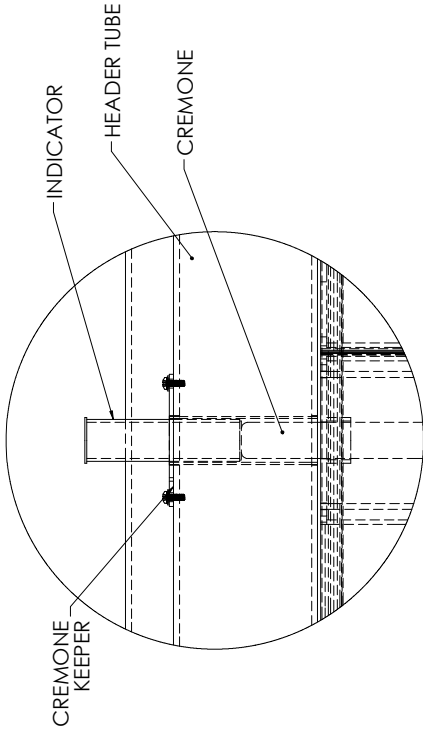

OPENING STRUCTURE
FOR ILLUSTRATIVE REFERENCE

DRAWINGS ARE THE EXCLUSIVE PROPERTY OF DOOR ENGINEERING AND MANUFACTURING, LLC AND CANNOT BE USED IN WHOLE OR PART WITHOUT WRITTEN CONSENT.				
MATERIAL	THICKNESS	DOOR ENGINEERING AND MANUFACTURING		
SEE PARTS LIST				
UNLESS OTHERWISE SPECIFIED: DIMENSIONS ARE IN INCHES DECIMALS - ROUND UP FRACTIONS - 1/8", 1/4", 3/8", 1/2", 5/8", 3/4", 7/8" ANGULAR: ± 2° X.X = ± .1 X.XX = ± .03 X.XXX = ± .015	DO NOT SCALE DRAWING	TITLE:		
	THIRD ANGLE PROJECTION	GENERAL LAYOUT FOUR FOLD DOOR INT MOUNT / SWING HVHZ		
		SIZE	DWG. NO.	REV
	NAME	DATE		
	DRAWN BY	JLL	07/17/14	
CHECKED BY				
		B	FF700	A
		SCALE: 1:36	MASS: 9347.77	SHEET 1 OF 3

A

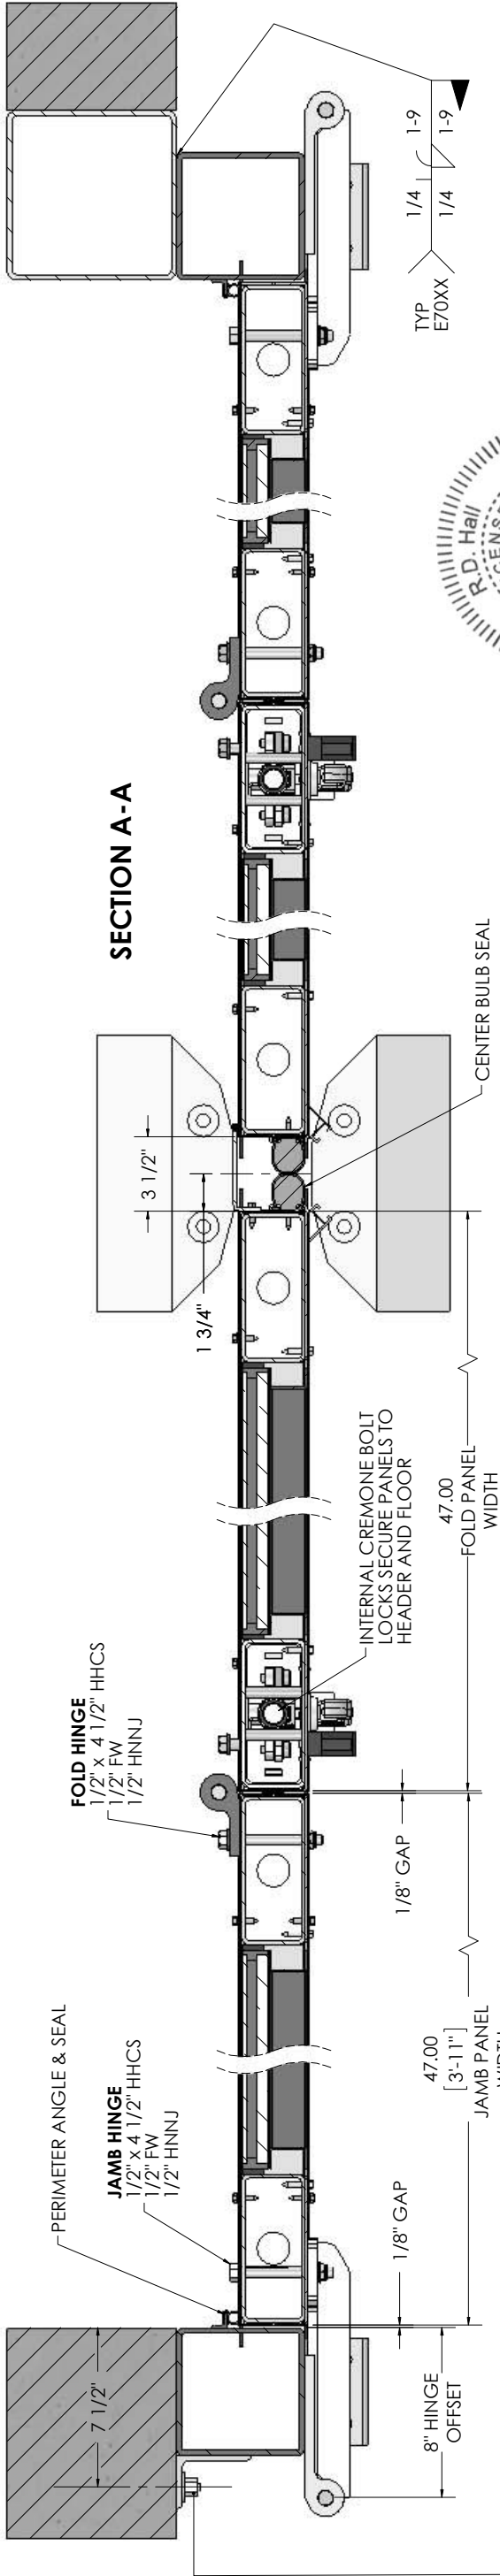

1/2" x 5 1/2" ANCHOR WEDGE
MIN EDGE DISTANCE: 3 3/4"
MIN ANCHOR SPACING: 3 3/4"
INSTALL TORQUE: 55 FT-LBS
CAPACITY: 4168LBS



6" x 4" x 1/4"
SURFACE MOUNTED FRAME

END TRACK SUPPORT
5/8" x 3" HHCS
2" x 2" TRACK WASHER
5/8" HNNJ


DIMENSION
VARIES

CENTER TRACK SUPPORT
5/8" x 2" HHCS
5/8" FW
5/8" HNNJ


SECTION B-B

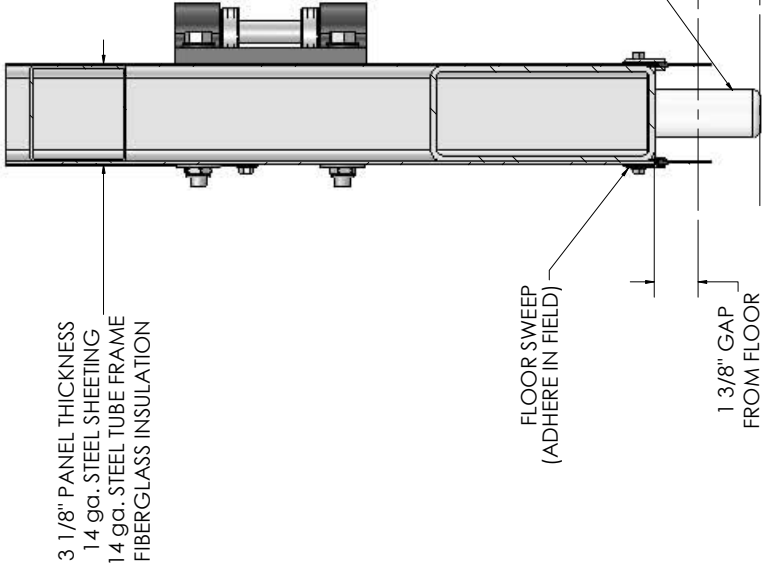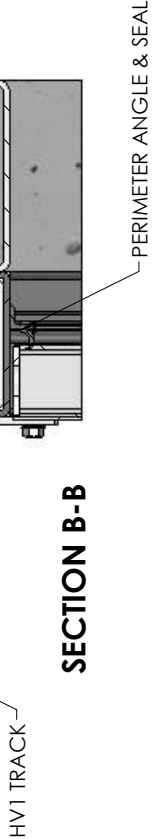

SECTION D-D
SCALE 1 : 6

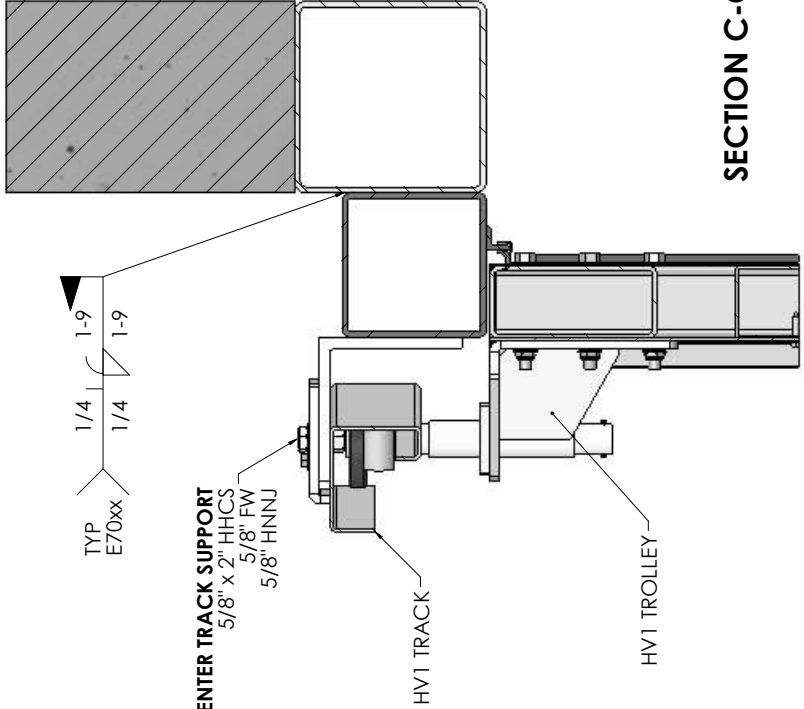

SECTION C-C

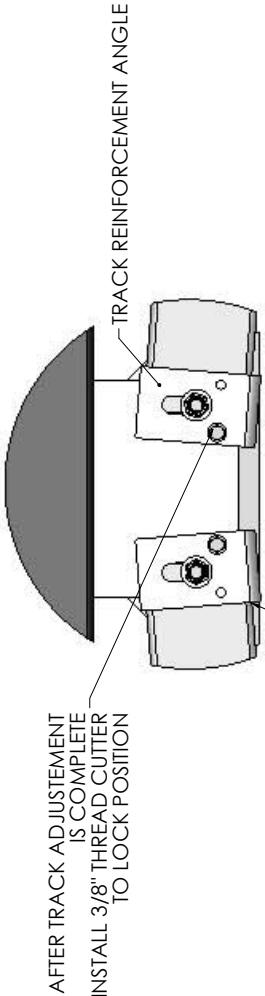

DETAIL E

INSTALL ANGLE TO BUTT AGAINST
OUTER FACE OF TRACK

PROPRIETARY AND CONFIDENTIAL
DRAWINGS ARE EXCLUSIVE PROPERTY OF DOOR
ENGINEERING AND MANUFACTURING, LLC AND
CANNOT BE USED IN WHOLE OR PART WITHOUT
WRITTEN CONSENT.


SIZE DWG. NO.

B FF700


REV

A

SCALE: 1:8

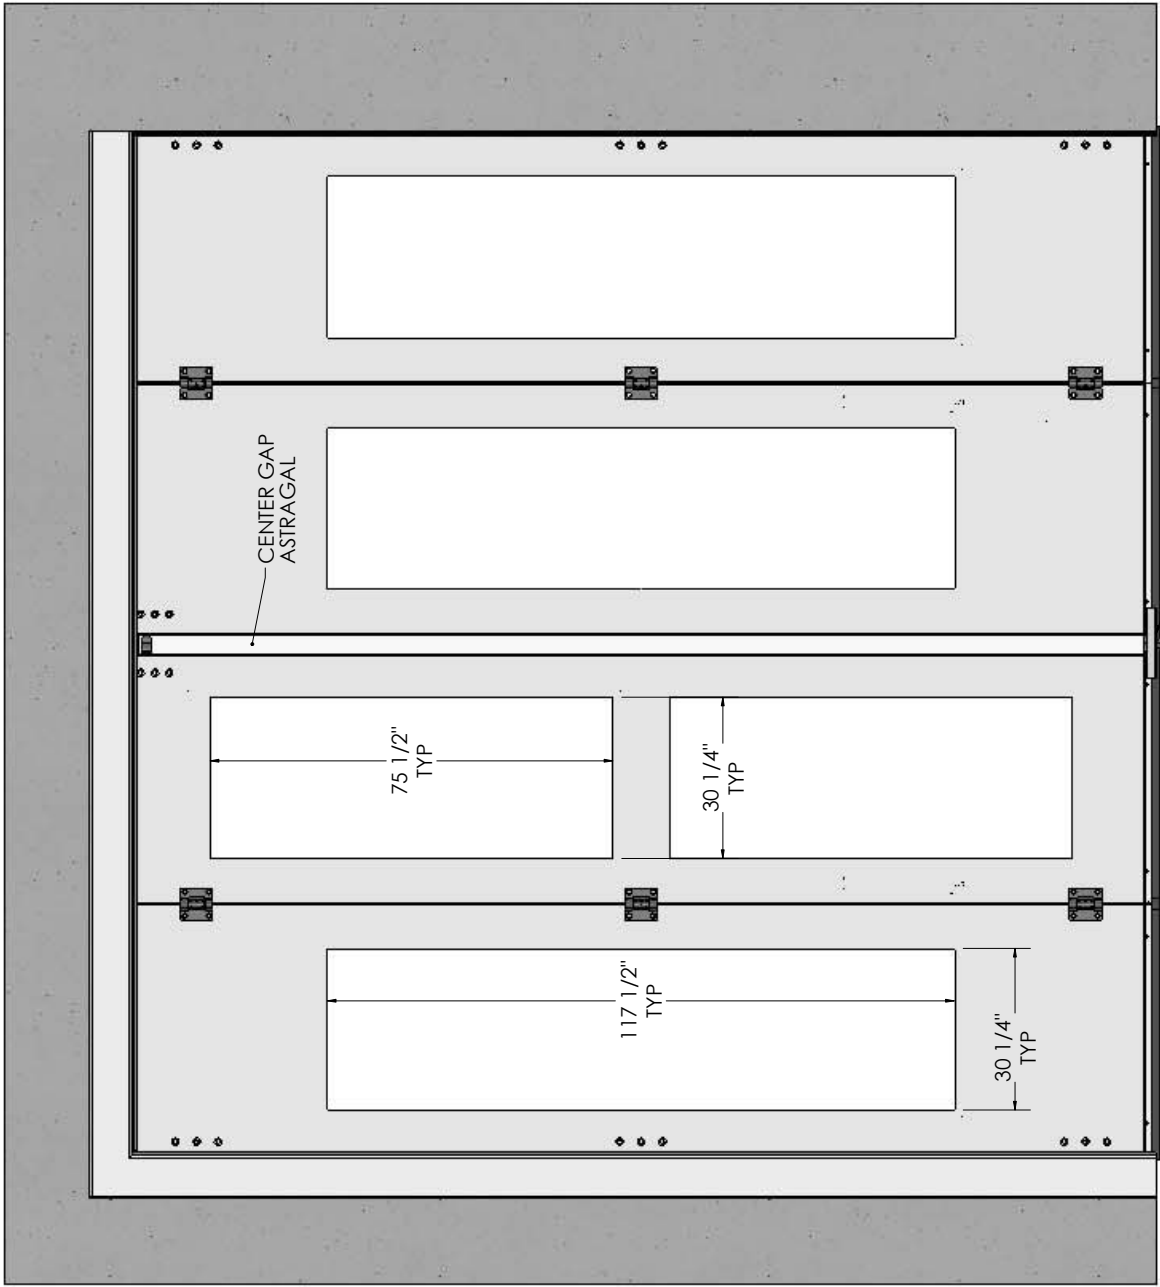

EXTERIOR ELEVATION

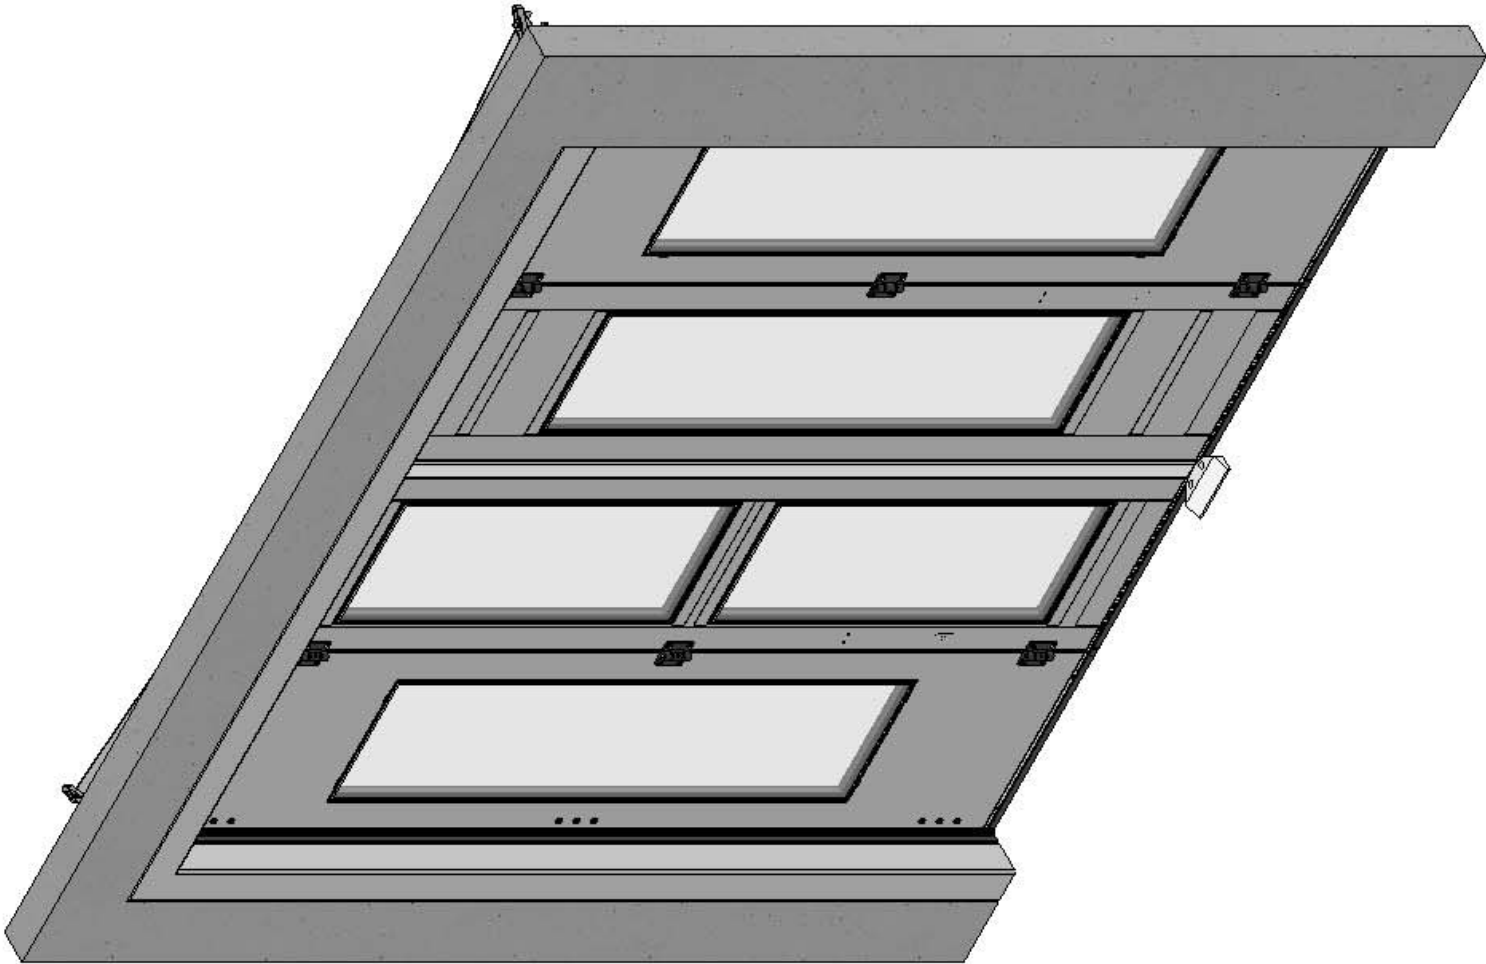

NOTES:

1. FACTORY FINISH: COMPLETED DOOR SECTIONS AND OPERATOR COMPONENTS TO BE COATED WITH GRAY PRIMER. FINISH IS INCLUDED IN THE MANUFACTURER'S STD. WARRANTY.
2. GLAZING SHALL BE 1-1/4" INSULATED SAFETY GLASS CONSISTING OF CLEAR 1/4" TEMPERED GLASS, 7/16" AIR SPACE, 9/16" LAMINATED HURRICANE IMPACT GLASS [1/4 H.S. GLASS / .090" DuPont SentryGlas Plus INTERLAYER / 1/4" H.S. GLASS]. GLASS SHALL BE SHIPPED SEPARATE TO SITE AND INSTALLED BY DOOR INSTALLER.
3. FIELD VERIFY OPENING PRIOR TO RELEASE TO PRODUCTION.

PROPRIETARY AND CONFIDENTIAL		SIZE	DWG. NO.	REV
DRAWINGS ARE EXCLUSIVE PROPERTY OF DOOR ENGINEERING AND MANUFACTURING, LLC AND CANNOT BE USED IN WHOLE OR PART WITHOUT WRITTEN CONSENT.		B	FF700	A
		SCALE: 1:36		SHEET 3 OF 3