

GENERAL NOTES:

1. THIS PRODUCT HAS BEEN TESTED, ANALYZED & APPROVED FOR DESIGN PRESSURES NOT TO EXCEED THOSE SHOWN IN THE "ALLOWABLE DESIGN PRESSURE TABLE(S)".
2. OPENINGS, BUCKING & BUCKING FASTENERS MUST BE PROPERLY DESIGNED & INSTALLED TO TRANSFER WIND LOADS TO THE STRUCTURE.
3. ALL HARDWARE & FASTENERS SHALL BE IN ACCORDANCE WITH THESE DRAWINGS & SHALL NOT VARY UNLESS SPECIFICALLY MENTIONED ON THE DRAWINGS. SPECIFIED ANCHOR EMBED TO BASE MATERIAL SHALL BE BEYOND WALL FINISH OR STUCCO.
4. THIS PRODUCT HAS BEEN DESIGNED IN ACCORDANCE WITH AND MEETS THE REQUIREMENTS OF THE FLORIDA BUILDING CODE (FBC) INCLUDING HIGH VELOCITY HURRICANE ZONES (HVHZ) & IS LARGE MISSILE IMPACT RATED.
5. IMPACT SHUTTERS ARE NOT REQUIRED WITH THIS PRODUCT.
6. ALL ANCHORS SECURING PRODUCT FRAMES TO PRESSURE TREATED BUCKS OR WOOD FRAMING SHALL BE CAPABLE OF RESISTING CORROSION CAUSED BY THE PRESSURE TREATING CHEMICALS IN THE WOOD.
7. DETERMINE THE POSITIVE & NEGATIVE DESIGN LOADS TO USE WHEN REFERENCING THESE DOCUMENTS IN ACCORDANCE WITH THE GOVERNING CODE AND GOVERNING WIND VELOCITY. FOR WIND LOAD CALCULATIONS IN ACCORDANCE WITH THE FLORIDA BUILDING CODE, A DIRECTIONALITY FACTOR OF $K_d = 0.85$ MAY BE APPLIED PER THE ASCE-7 STANDARD.
8. MATERIALS, INCLUDING BUT NOT LIMITED TO STEEL SCREWS, THAT COME INTO CONTACT WITH OTHER DISSIMILAR MATERIALS SHALL MEET THE REQUIREMENTS OF FLORIDA BUILDING CODE.
9. TO THE BEST OF OUR KNOWLEDGE, THE PRODUCT SHOWN HEREIN IS QUALITY ASSURED BY A FLORIDA STATE APPROVED CERTIFICATION/QA ENTITY & SHALL BE LABELED IN ACCORDANCE WITH THE FBC AND THE FLORIDA DEPARTMENT OF BUSINESS & PROFESSIONAL REGULATION SPECIFICATIONS. THESE DRAWINGS SHOW ALL APPLICABLE ELEVATION, COMBINATION, INSTALLATION & COMPARATIVE ANALYSIS CONDITIONS AS DETERMINED THROUGH TESTING & ENGINEERING RATIONAL ANALYSIS. PRODUCT ASSEMBLY SHALL BE IN ACCORDANCE WITH THESE DRAWINGS, THE MANUFACTURER'S QUALITY ASSURANCE SPECIFICATIONS & TESTING REPORTS.
10. CERTIFICATION OF THIS PRODUCT SHALL BE CONSIDERED VOID IF IT IS INSTALLED WITHOUT A BUILDING PERMIT FROM THE APPLICABLE LOCAL BUILDING DEPARTMENT OR IF IT IS INSTALLED BY ANYONE OTHER THAN A LICENSED CONTRACTOR EXPERIENCED WITH INSTALLATIONS OF THIS TYPE OF PRODUCT.

EVALUATION OF THIS PRODUCT IS BASED ON APPLICABLE STANDARDS AND/OR INFORMATION & RESULTS FROM APPLICABLE TEST REPORTS. THE FLORIDA BUILDING CODE VERSION CONSIDERED WITH THIS EVALUATION WAS THAT IN FORCE AT THE TIME OF THE EVALUATION. IN THE EVENT OF CODE VERSION CHANGES/UPDATES OR IN THE EVENT THAT NEW OR ADDITIONAL TESTING IS COMPLETED ON THIS PRODUCT, PRIOR TO STATING CODE COMPLIANCE WITH THE STATE, THE MANUFACTURER SHALL CONFIRM WITH THE EVALUATION ENGINEER OF RECORD THAT EVERYTHING SPECIFIED HERE-IN IS CURRENT WITH ALL CURRENT TESTING, CODES AND APPLICABLE STANDARDS.

NOTE: THESE DOOR UNITS ARE NOT APPROVED FOR USE WHERE WATER INFILTRATION RESISTANCE IS REQUIRED BY THE DOOR UNLESS THE UNITS ARE INSTALLED IN NON-HABITABLE AREAS WHERE THE UNIT & THE AREA ARE DESIGNED TO ACCEPT WATER INFILTRATION OR THE UNITS ARE INSTALLED AT LOCATIONS PROTECTED BY A CANOPY OR OVERHANG WHERE-BY THE OVERHANG(OH) RATIO IS EQUAL TO OR MORE THAN 1.0 PER FBC.

TO AVOID CONFUSION, LOCK & HINGE CONDITIONS ARE NOT CALLED OUT/SPECIFIED IN THE ELEVATIONS. SEE PRESSURE TABLE ON THIS SHEET & PARTS LIST ON SHEET 7 FOR ALL LOCK & HINGE OPTIONS.

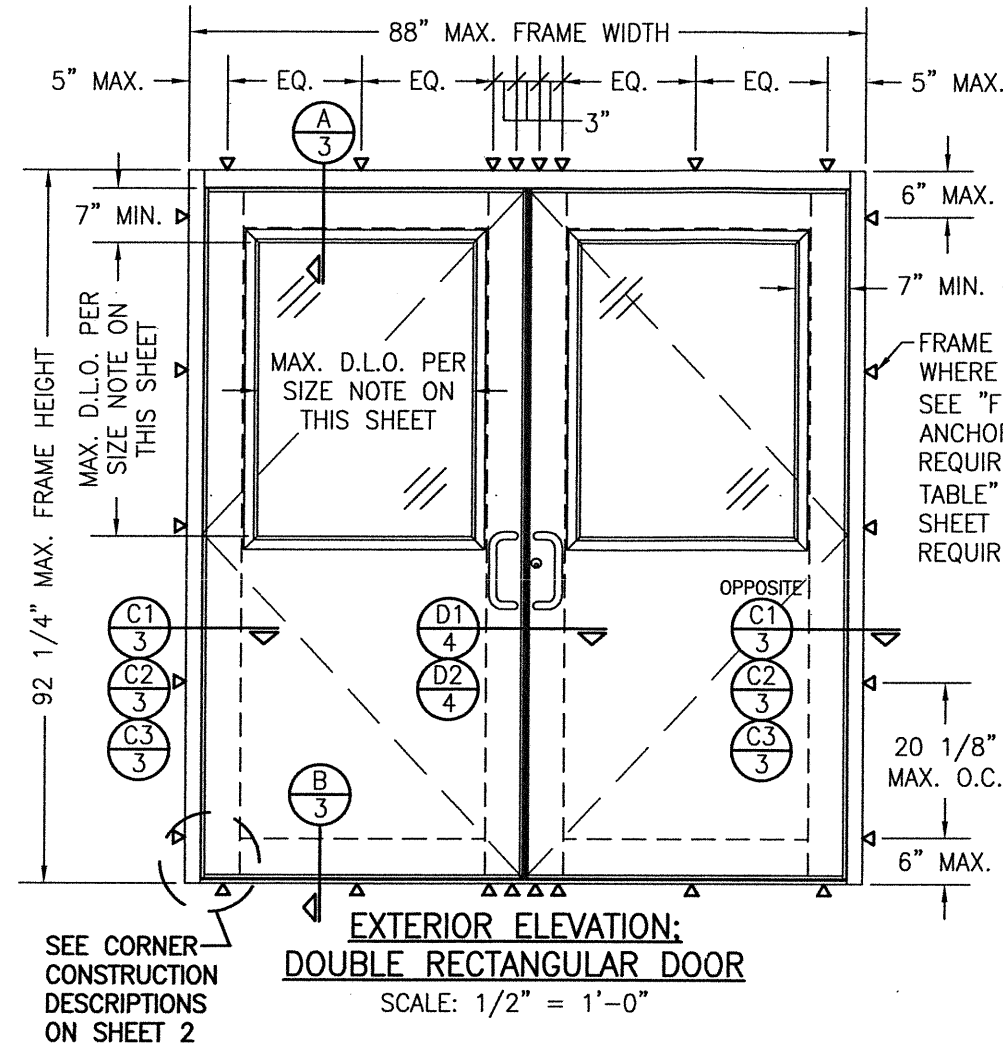
FRAME ANCHOR REQUIREMENTS TABLE

FRAME SCREWS

OPENING TYPE (SUBSTRATE)	FRAME TO OPENING FASTENER TYPE	MINIMUM EMBED	MINIMUM EDGE DIST.
(2) MIN. 2X6 WOOD FRAME OR BUCK (MIN. GR. 3 & $G=0.55$)	NO. 12 SMS OR WOOD SCREW	1 1/4"	7/8"
MIN. 18 GA. 33 KSI METAL STUD	NO. 12 GR. 5 SELF TAP/DRILL SCREW	FULL	1/2"
MIN. 1/8" THK A36 STEEL	NO. 12 GR. 5 SELF TAP/DRILL SCREW	FULL	1/2"
MIN. 0.1" THK 6063-T5 ALUM.	NO. 12 GR. 5 SELF TAP/DRILL SCREW	FULL	1/2"
MIN. C-90 CONCRETE FILLED CMU OR SOLID 2500 PSI CONCRETE	(1) 1/4" CONCRETE SCREW	1 3/4"	2"


(1) CONCRETE SCREWS SHALL BE ELCO ULTRACONS (C.S.), ELCO CRETE-FLEX (S.S.), ITW RAMSET/RED HEAD TAPCONS (C.S. OR S.S.) OR HILTI KWIK-CON II (C.S. OR S.S.).

(2) 2X6 BUCKS SHALL BE OF A MINIMUM DEPTH REQUIRED TO MEET ANCHOR EDGE DISTANCE REQUIREMENTS BUT NO LESS THAN 4".



**EXTERIOR ELEVATION:
DOUBLE RECTANGULAR DOOR**

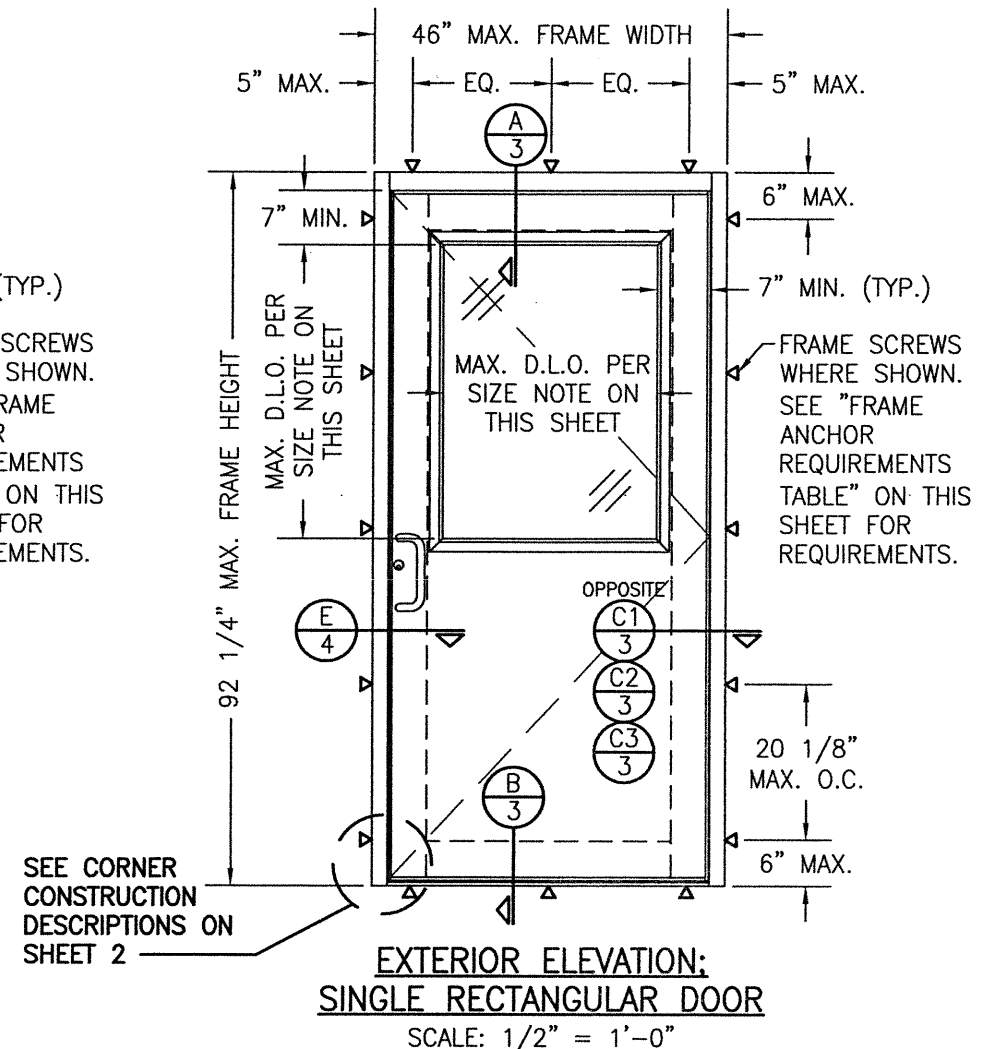SCALE: 1/2" = 1'-0"



**EXTERIOR ELEVATION:
SINGLE RECTANGULAR DOOR**

SCALE: 1/2" = 1'-0"

DOOR GLASS D.L.O. SIZE NOTE: DIMENSIONS OF THE DOOR PANEL D.L.O. SHALL BE SUCH THAT THE OVERALL D.L.O. AREA DOES NOT EXCEED 7.36 SQ. FT. (1060 SQ. IN.)

ALLOWABLE DESIGN PRESSURE (INDIVIDUAL DOOR UNITS)

LOCK CONDITION	ALLOWABLE DESIGN PRESSURE (DP)	WIND ZONE RATING
DOUBLE DOORS		
1	+/-50 PSF	3
2	+/-50 PSF	3
3	+/-50 PSF	3
SINGLE DOORS		
1	+/-70 PSF	4
2	+/-70 PSF	4
3	+/-70 PSF	3
4	(1) +/-75 PSF	4

1) ONLY A CONTINUOUS GEAR HINGE IS APPLICABLE FOR USE WHEN DP EXCEEDS +/-70 PSF.

LOCK CONDITION 1:

3-POINT LOCK ITEM #39 AT SINGLE DOOR AND ACTIVE PANEL OF DOUBLE DOOR; TOP & BOTTOM FLUSH BOLTS ITEM #40 & 41 AT INACTIVE PANEL OF DOUBLE DOOR.

LOCK CONDITION 2:

KAWNEER 1686 EXIT DEVICE ITEM #42 AT EACH PANEL (SINGLE & DOUBLE DOORS)

LOCK CONDITION 3:

CORBIN RUSWIN EXIT DEVICE ITEM #43 AT EACH PANEL (SINGLE & DOUBLE DOORS) WITH REMOVABLE MULLION AT DOUBLE DOORS.

LOCK CONDITION 4:

SCHLAGE MORTISE LOCK ITEM #44 (SINGLE DOORS ONLY)

THESE DRAWINGS ARE APPLICABLE ONLY TO THE PRODUCT SPECIFIED. THEY MAY NOT BE USED FOR THE ASSEMBLY AND/OR INSTALLATION OF ANY OTHER PRODUCT NOR MAY THEY BE USED FOR RATIONAL AND/OR LOCAL APPROVAL OF ANY PRODUCT NOT PRODUCED BY THE MANUFACTURER STATED ON THESE DRAWINGS.

DRAWN BY: W.W.S.	CHECKED BY: W.W.S.
PLOT: 1=24	DATE: 02/29/16
DATE 10/03/17	
BY W.W.S.	
REVISION DESCRIPTION A1 CHANGED DOOR PANEL FOAM	
NO.	

DRAWING TITLE
FLUSHLINE IMPACT DOORS WITH TRIFAB 451T FRAMES

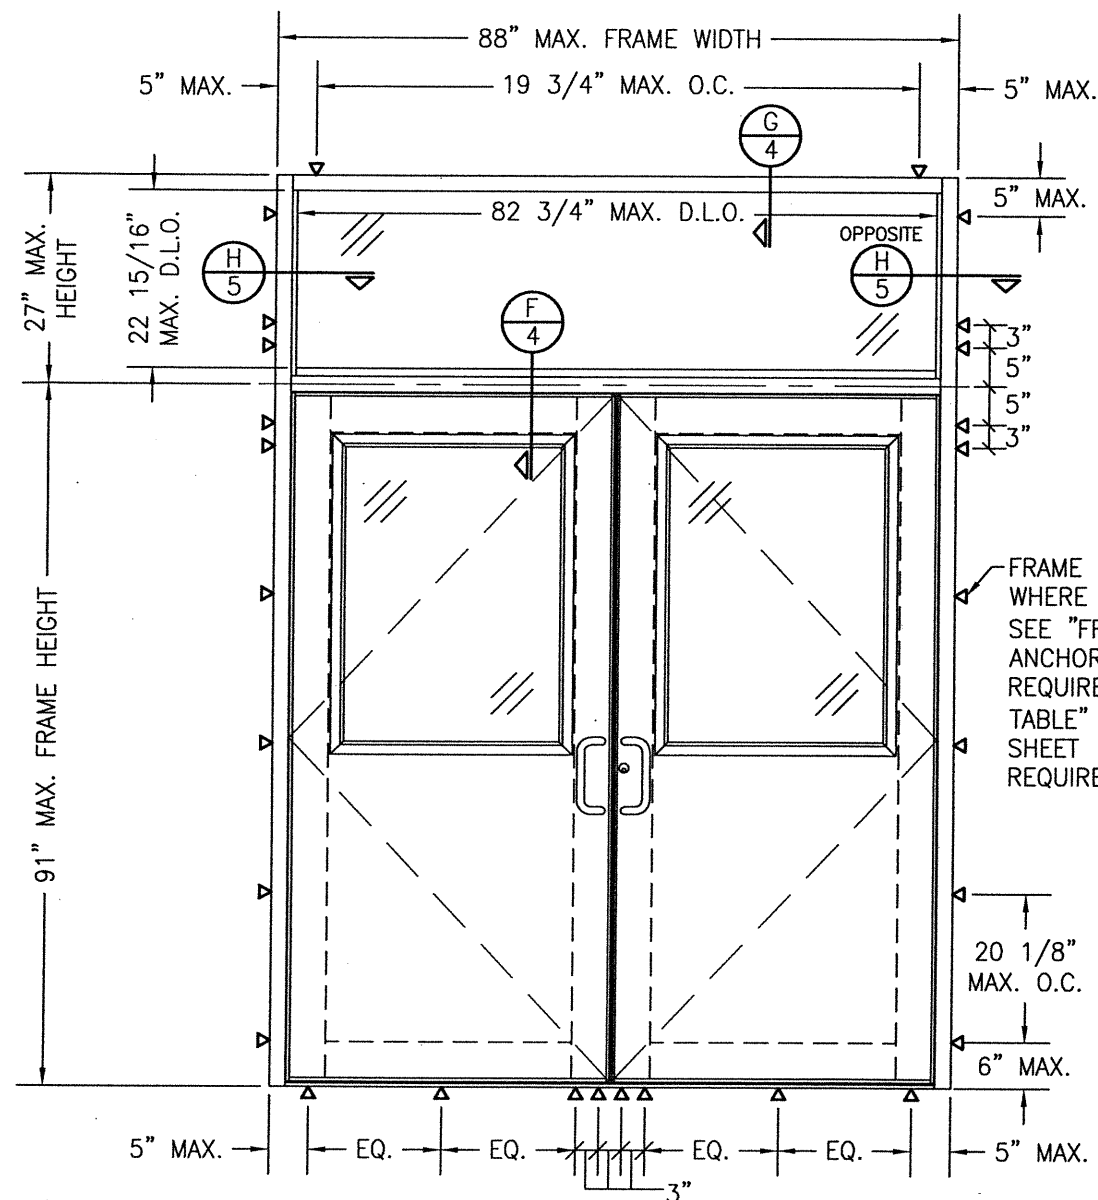
CONSULTANTS
W. W. SCHAEFER ENGINEERING & CONSULTING, P.A. (CA 6809)
7480 150TH COURT NORTH
PALM BEACH GARDENS, FL 33418
PHONE: 561-744-3424

CERTIFICATION
MAY 13 2021
WARREN W. SCHAEFER, P.E.
P.E. NO. 44135

DRAWING NO.
1914

REV.
A


SHEET NO.
1 OF **7**



**EXTERIOR ELEVATION:
DOUBLE DOOR WITH TRANSOM**

SCALE: 1/2" = 1'-0"

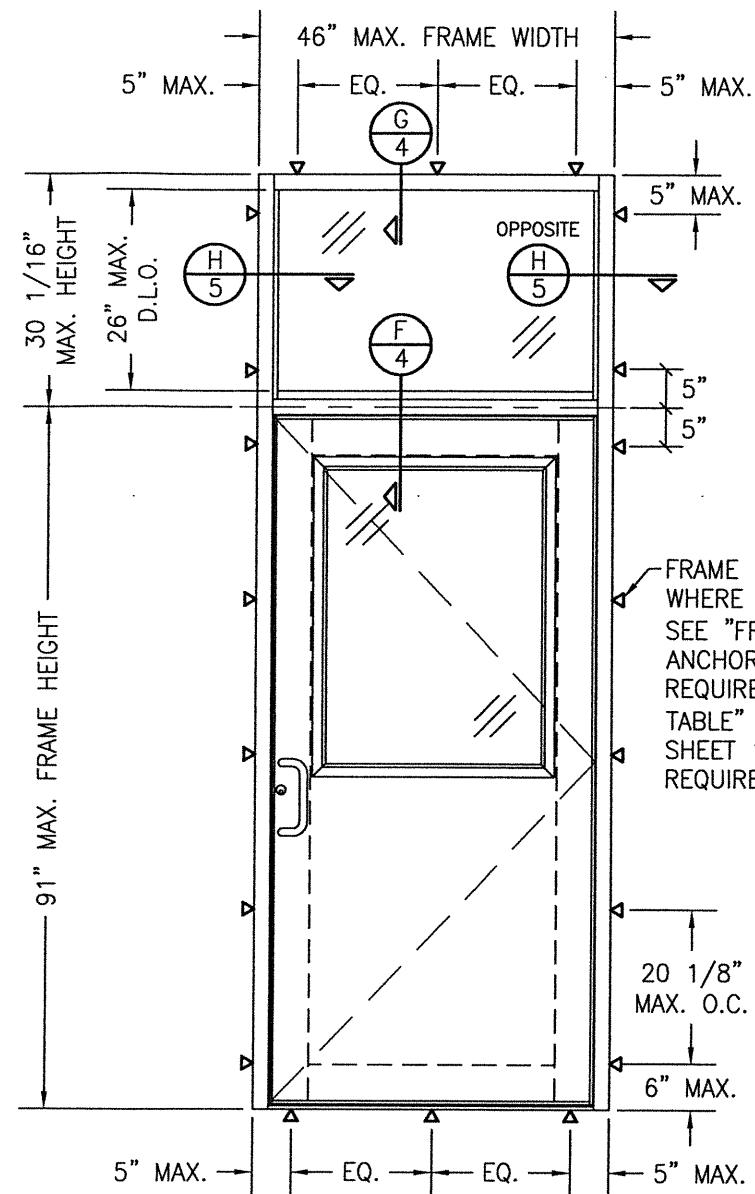(FOR ALL DETAIL NOT SHOWN, SEE DOUBLE
DOOR ELEVATION ON SHEET 1)



**EXTERIOR ELEVATION:
SINGLE DOOR WITH TRANSOM**

SCALE: 1/2" = 1'-0"

(FOR ALL DETAIL NOT SHOWN, SEE SINGLE
DOOR ELEVATION ON SHEET 1)

**ALLOWABLE DESIGN PRESSURE
(TRANSOM UNITS ONLY)**

(1) +45/-45 PSF

1. TRANSOM UNITS ARE RATED FOR USE
IN WIND ZONE 3 ONLY (NOT RATED FOR
WIND ZONE 4)

CORNER CONSTRUCTION:

TRANSOM FRAME HEAD CORNER: VERTICAL FRAME MEMBERS RUN THROUGH WHILE THE HORIZONTAL FRAME MEMBER IS SQUARE CUT, BUTTED AND MECHANICALLY FASTENED WITH A SHEAR BLOCK (ITEM #20). THE SHEAR BLOCK IS MECHANICALLY FASTENED TO THE VERTICAL FRAME MEMBER WITH 2 NO. 10 X 1 19/32" PHTF TYPE B SCREWS & TO THE HORIZONTAL FRAME MEMBER WITH 1 NO. 10 X 9/16" FHTF TYPE B SCREWS. CORNERS ARE SEALED WITH DOW 795 SILICONE SEALANT.


DOOR HEAD FRAME CORNER: VERTICAL FRAME MEMBERS RUN THROUGH WHILE THE HORIZONTAL FRAME MEMBER IS SQUARE CUT, BUTTED AND MECHANICALLY FASTENED WITH A SHEAR BLOCK (ITEM #18). THE SHEAR BLOCK IS MECHANICALLY FASTENED TO THE VERTICAL FRAME MEMBER WITH 4 NO. 10 X 1 19/32" PHTF TYPE B SCREWS & TO THE HORIZONTAL FRAME MEMBER WITH 2 NO. 10 X 9/16" FHTF TYPE B SCREWS. CORNERS ARE SEALED WITH DOW 795 SILICONE SEALANT.

DOOR HEAD/TRANSOM MULLION ENDS: VERTICAL FRAME MEMBERS RUN THROUGH WHILE THE HORIZONTAL FRAME MEMBER IS SQUARE CUT, BUTTED AND MECHANICALLY FASTENED WITH 2 SHEAR BLOCKS (ITEM #19). EACH SHEAR BLOCK IS MECHANICALLY FASTENED TO THE VERTICAL FRAME MEMBER WITH 3 NO. 10 X 2 1/4" PHTF SCREWS & TO THE HORIZONTAL FRAME MEMBER WITH 1 NO. 10 X 9/16" FHTF TYPE B SCREWS. CORNERS/ENDS ARE SEALED WITH DOW 795 SILICONE SEALANT.



FRAME SILL CORNER: VERTICAL FRAME MEMBERS RUN THROUGH WHILE THE SILL MEMBER IS SQUARE CUT, BUTTED TO THE VERTICAL FRAME MEMBERS & SECURED TO EACH FRAME MEMBER WITH AN ANGLE CLIP ITEM #26. THE ANGLE CLIP IS SCREWED TO THE SILL & FRAME MEMBERS WITH NO. 12 -24 X 3/8" FHMS SCREWS (2 AT SILL; 3 AT FRAME). CORNERS ARE SEALED WITH DOW 795 SILICONE SEALANT.

DOOR PANEL CORNER: VERTICAL STILES RUN THROUGH AND ARE SECURED TO THE RAILS AT THE TOP & BOTTOM WITH A WELD CLIP ITEM #27. EACH WELD CLIP IS FASTENED TO THE STILE & RAIL WITH TWO(2) 1/4-20 X 3/4" PHMS & 3/16" THICK STEEL NUT PLATES. THE INTERSECTION OF EACH CORNER JOINT IS WELDED WITH A 1/2" DIA. PLUG WELD AND A 1 1/8" LONG FILLET WELD AT BOTH WEBS OF THE RAIL.


DRAWN BY: W.W.S.		CHECKED BY: W.W.S.	
PLOT: 1=24		DATE: 02/29/16	
NO.	REVISION	DESCRIPTION	DATE
DRAWING TITLE FLUSHLINE IMPACT DOORS WITH TRIFAB 451T FRAMES			
JOB INFORMATION: KAWNEER COMPANY, INC. 555 GUTHRIE COURT NORCROSS, GA 30092 770-449-5555			
CONSULTANTS W. W. SCHAEFER ENGINEERING & CONSULTING, P.A. (CA 6809) 7480 150TH COURT NORTH PALM BEACH GARDENS, FL 33418 PHONE: 561-744-3424			
CERTIFICATION MAY 13 2021 WARREN W. SCHAEFER, P.E. P.E. NO. 44135			
DRAWING NO. 1914		REV. A	
SHEET NO. 2 OF 7			

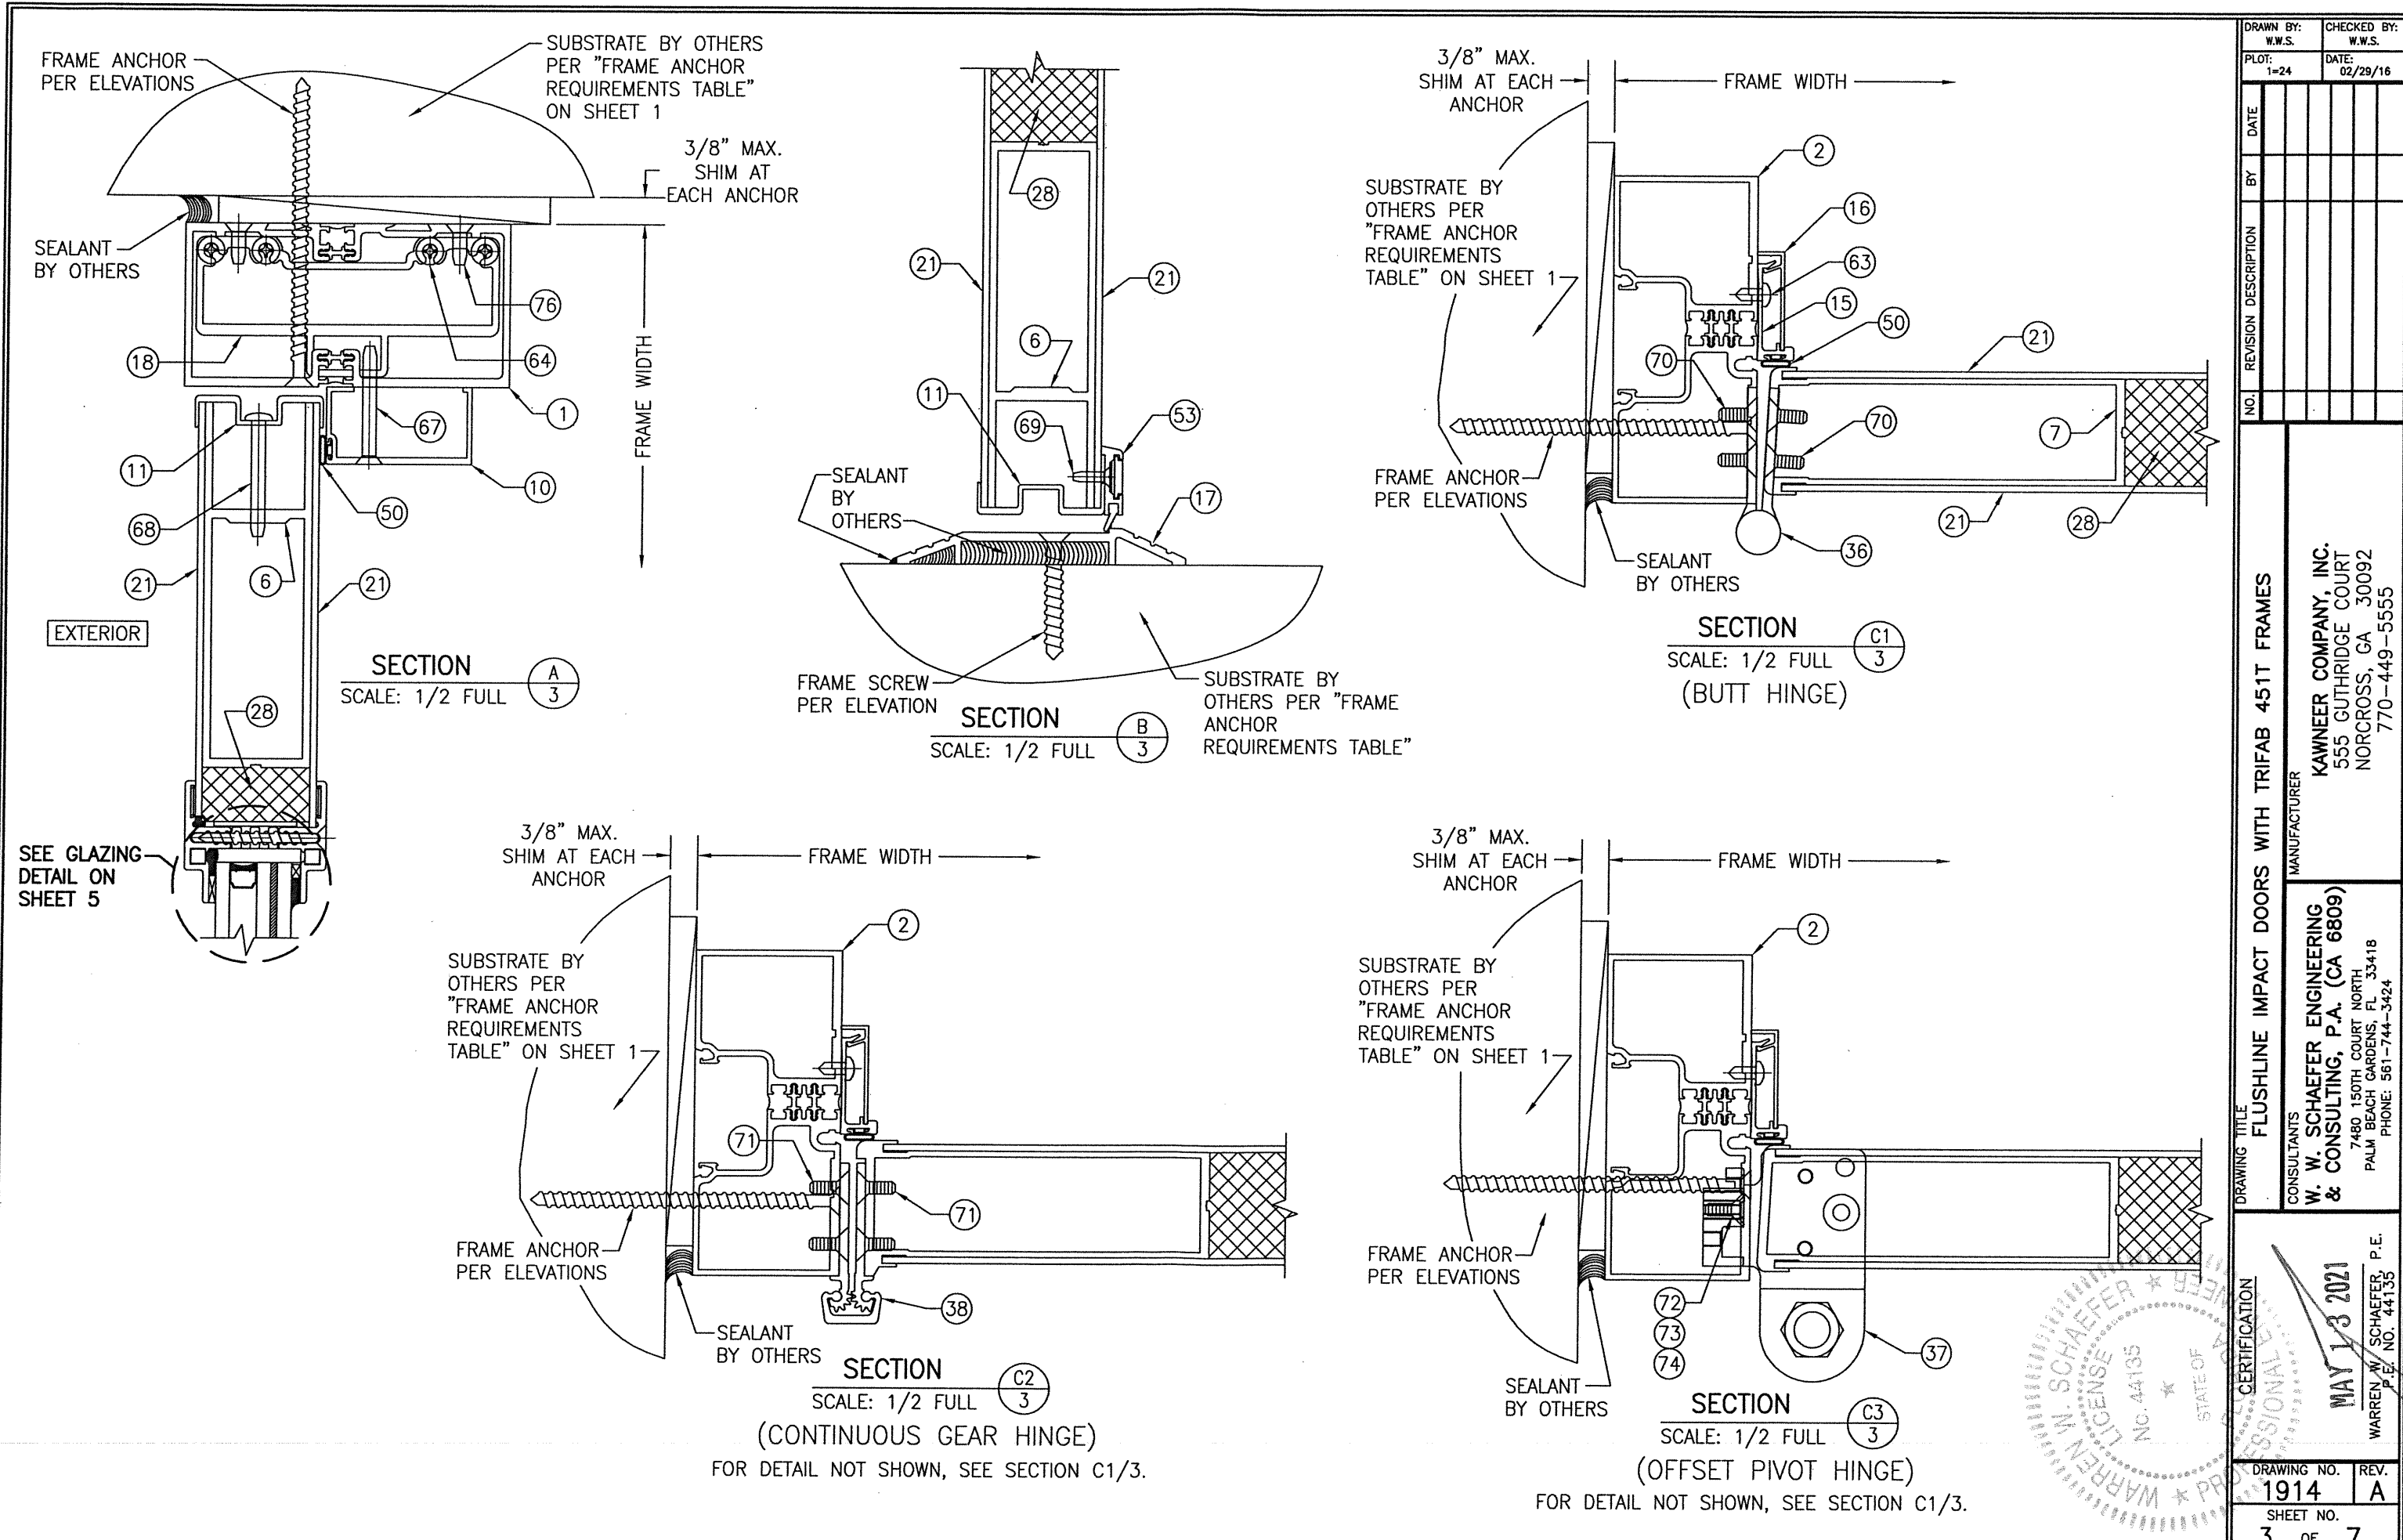


DRAWN BY: W.W.S.		CHECKED BY: W.W.S.		
PLOT: 1-24		DATE: 02/29/16		
NO.	REVISION	DESCRIPTION	BY	DATE
DRAWING TITLE FLUSHLINE IMPACT DOORS WITH TRIFAB 451T FRAMES				
CONSULTANTS W. W. SCHAEFER ENGINEERING & CONSULTING, P.A. (CA 6809) 7480 150TH COURT NORTH PALM BEACH GARDENS, FL 33418 PHONE: 561-744-3424		MANUFACTURER KAWNEER COMPANY, INC. 555 GUTHRIDGE COURT NORCROSS, GA 30092 770-449-5555		
CERTIFICATION MAY 13 2021 WARREN W. SCHAEFER, P.E. P.E. NO. 44135				
DRAWING NO. 1914		REV. A		
SHEET NO. 3 OF 7				

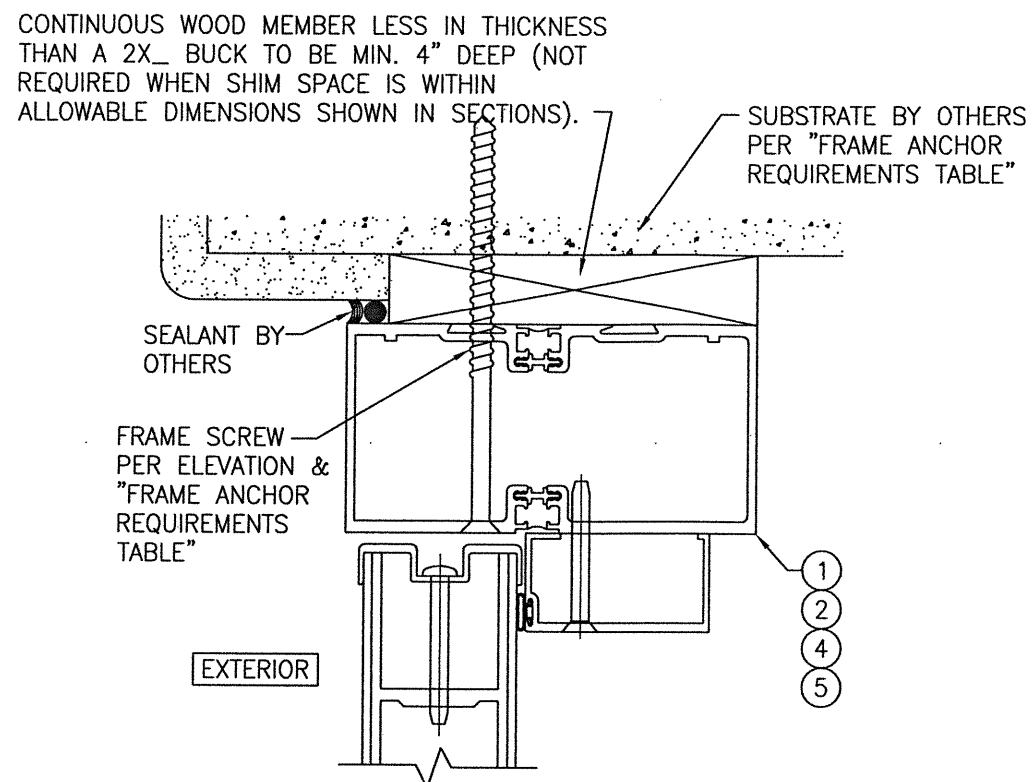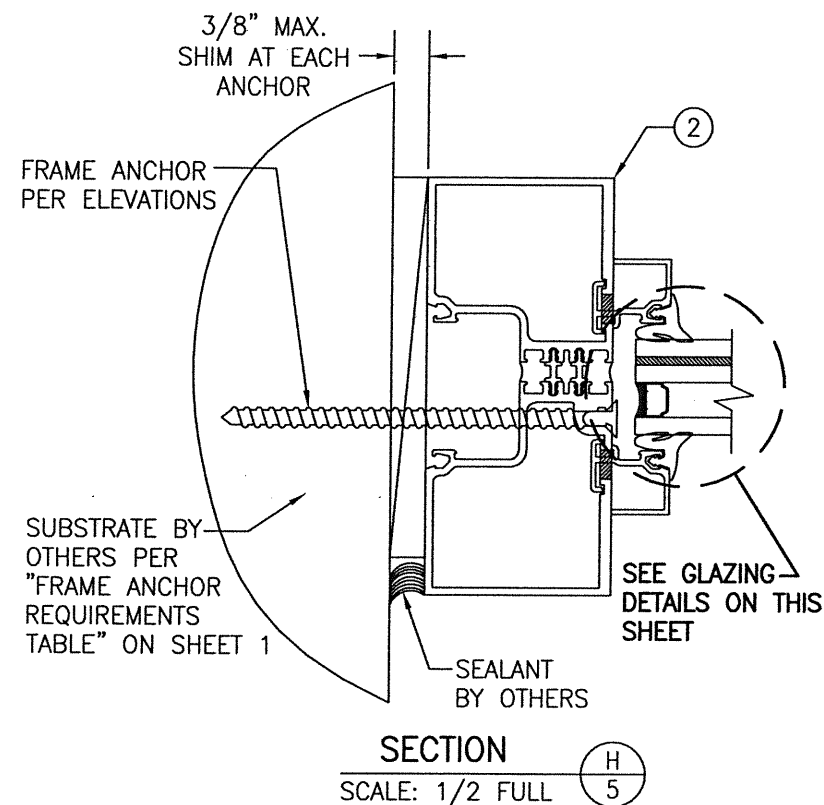

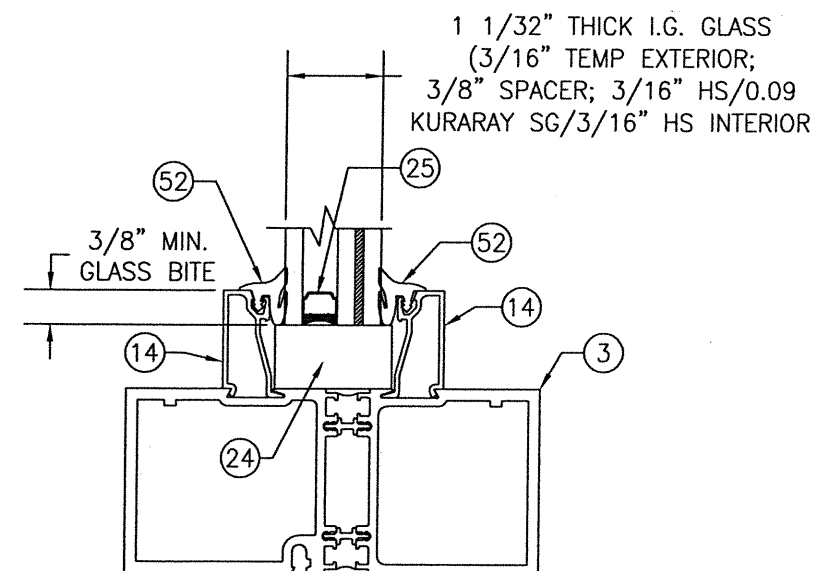
OPTIONAL DIRECT MOUNT DETAIL TO SUBSTRATE WITH SPACER
(HEAD SECTION SHOWN; SIDES ARE INSTALLED THE SAME)
(FOR DETAIL NOT SHOWN, SEE OTHER SECTIONS)



TYPICAL TRANSOM SILL GLAZING DETAIL

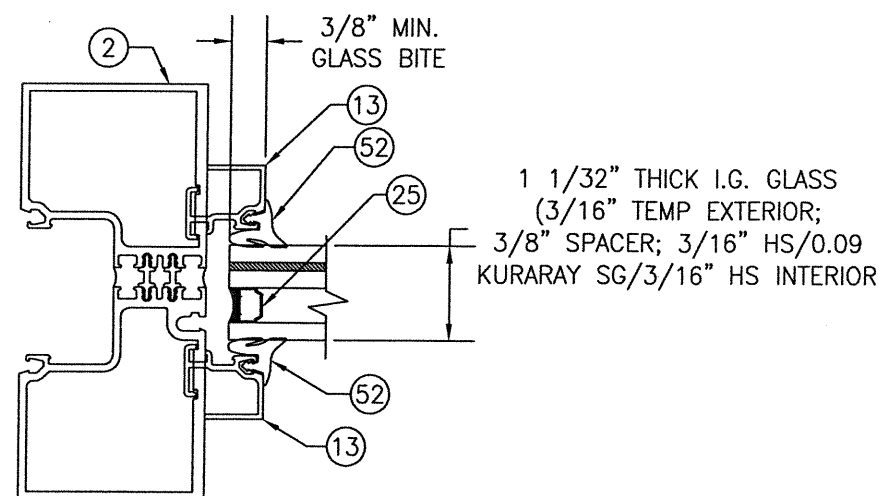


TYPICAL TRANSOM JAMB GLAZING DETAIL

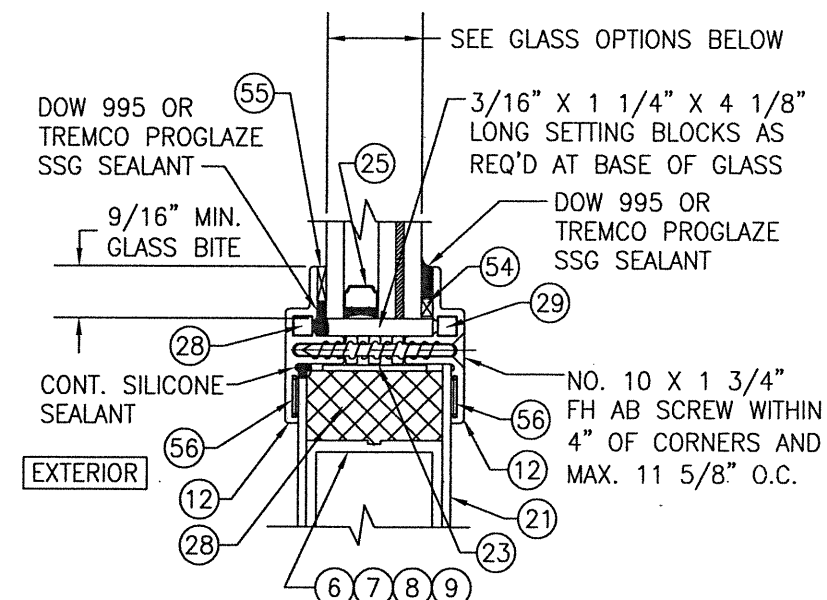

























TYPICAL DOOR PANEL GLAZING DETAIL

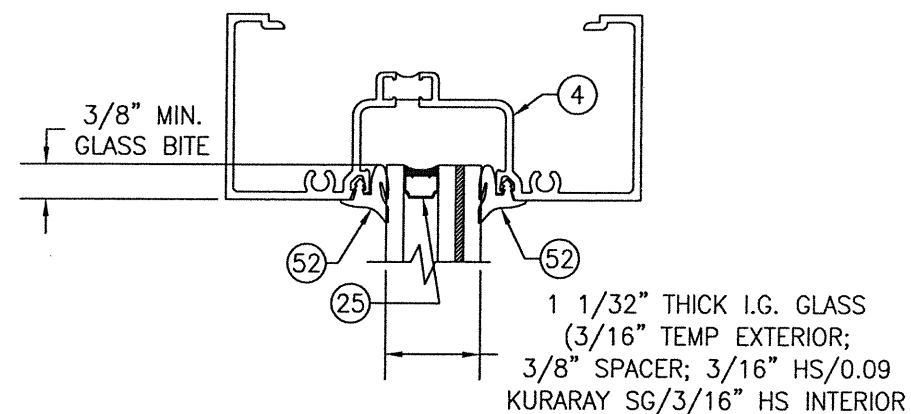GLASS OPTIONS:
OPTION 1: 1" THICK I.G. GLASS (3/16" TEMP EXTERIOR; 3/8" SPACER; 3/16" HS/0.09 EASTMAN CHEM. CO. SAFLEX/3/16" HS INTERIOR)
OPTION 2: 1" THICK I.G. GLASS (3/16" TEMP EXTERIOR; 3/8" SPACER; 3/16" HS/0.09 KURARAY BUTACITE PVB/3/16" HS INTERIOR)




TYPICAL TRANSOM HEAD GLAZING DETAIL

DRAWN BY: W.W.S.	CHECKED BY: W.W.S.
PLOT: 1=24	DATE: 02/29/16
DATE	BY
REVISION DESCRIPTION	NO.
DRAWING TITLE FLUSHLINE IMPACT DOORS WITH TRIFAB 451T FRAMES	
CONSULTANTS W. W. SCHAEFER ENGINEERING & CONSULTING, P.A. (CA 6809) 7480 150TH COURT NORTH PALM BEACH GARDENS, FL 33418 PHONE: 561-744-3424	MANUFACTURER KAWNEER COMPANY, INC. 555 GUTHRIE COURT NORCROSS, GA 30092 770-449-5555
CERTIFICATION MAY 13 2021 WARREN W. SCHAEFER, P.E. P.E. NO. 44135	DRAWING NO. 1914
	REV. A
	SHEET NO. 5 OF 7

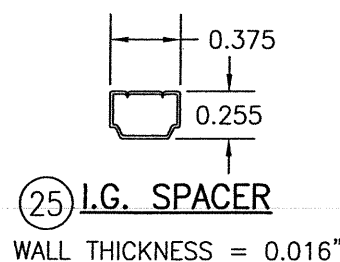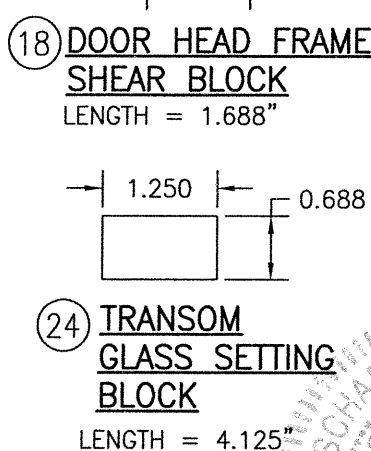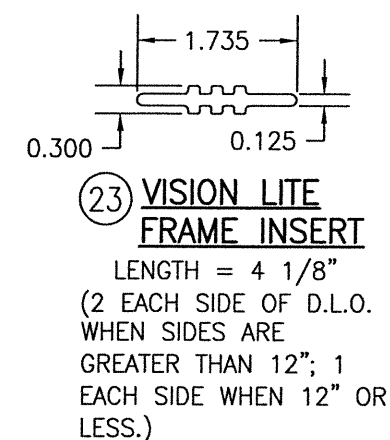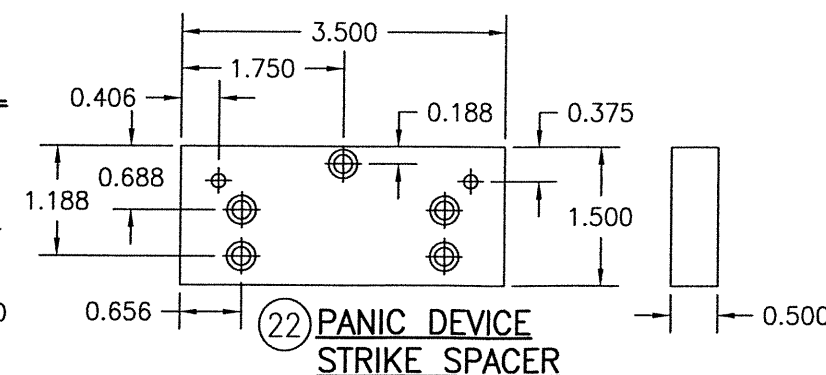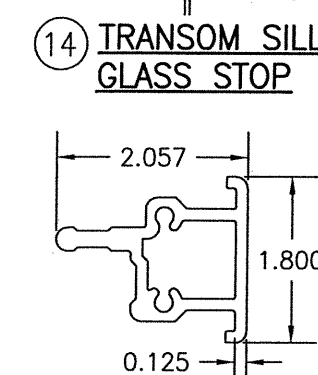 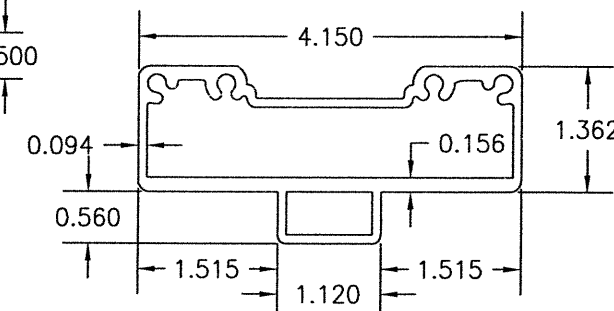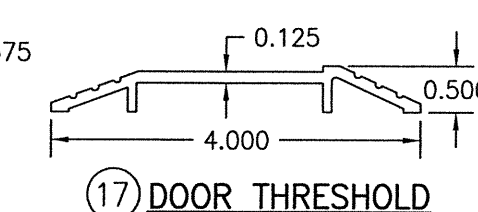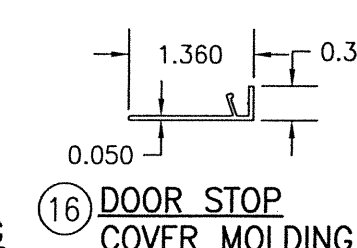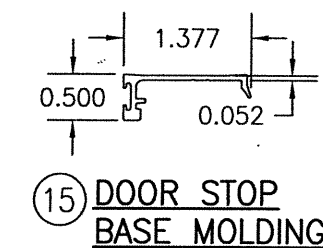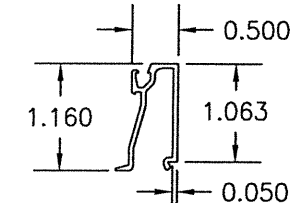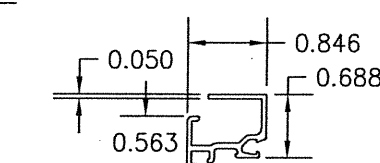 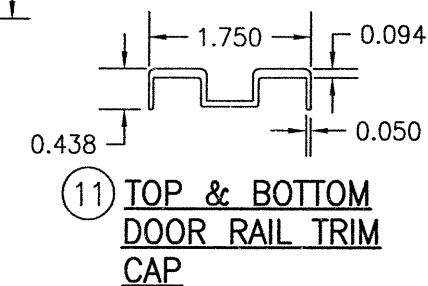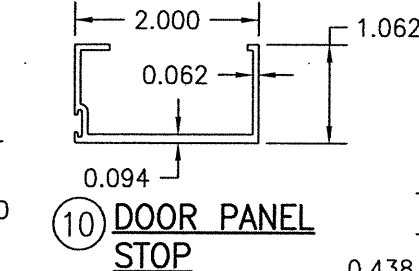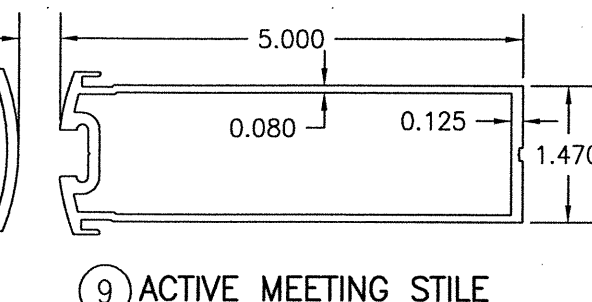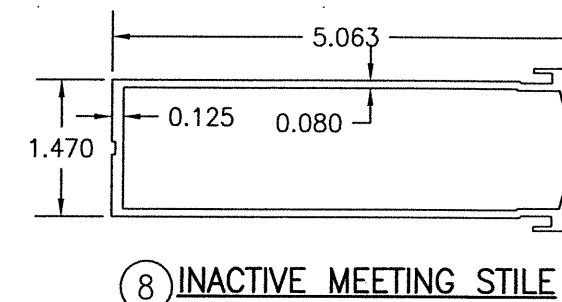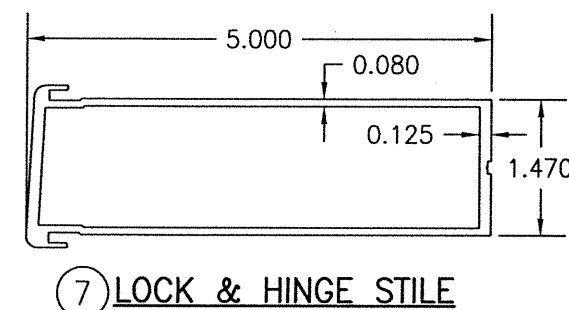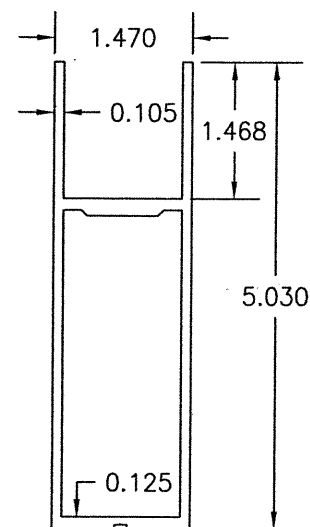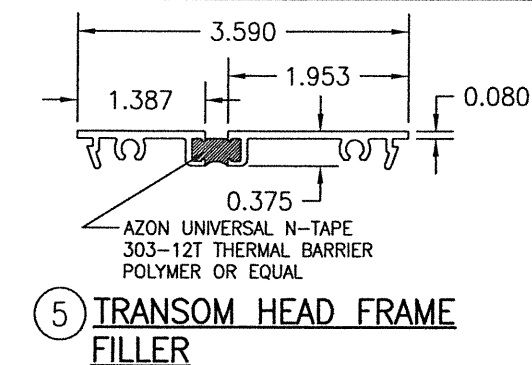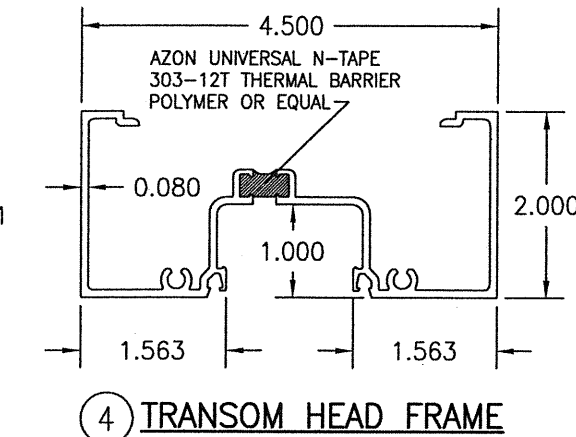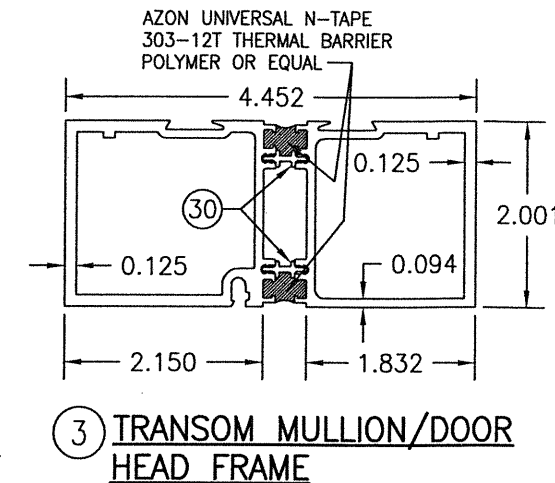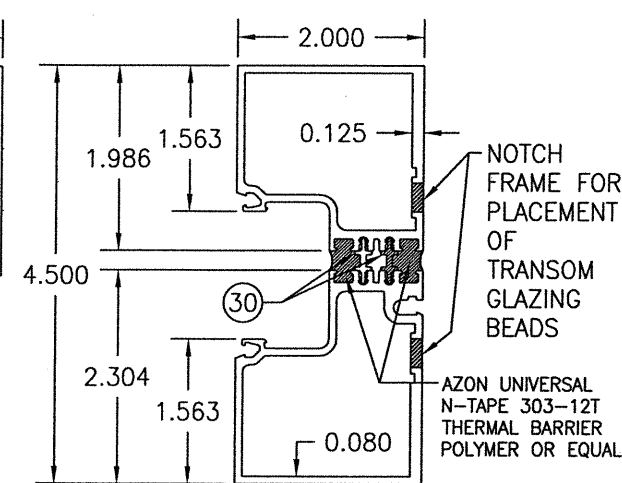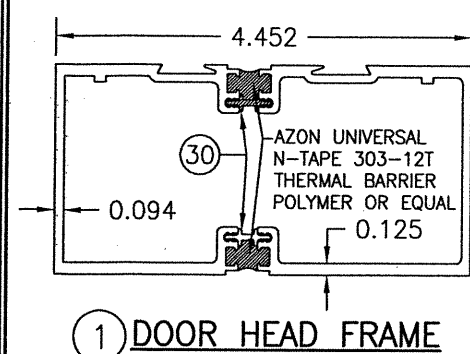
[illegible]

ITEM #	ITEM DESCRIPTION	MANUFACTURER/NOTES
PARTS		
1	DOOR HEAD FRAME	6063-T6 ALUMINUM
2	DOOR/TRANSOM SIDE JAMB	6063-T6 ALUMINUM
3	TRANSOM MULLION/DOOR HEAD FRAME	6063-T6 ALUMINUM
4	TRANSOM HEAD FRAME	6063-T6 ALUMINUM
5	TRANSOM HEAD FRAME FILLER	6063-T6 ALUMINUM
6	TOP & BOTTOM DOOR RAIL	6063-T6 ALUMINUM
7	LOCK & HINGE STILE	6063-T6 ALUMINUM
8	INACTIVE MEETING STILE	6063-T6 ALUMINUM
9	ACTIVE MEETING STILE	6063-T6 ALUMINUM
10	DOOR PANEL STOP	6063-T6 ALUMINUM
11	TOP & BOTTOM DOOR RAIL TRIM CAP	6063-T6 ALUMINUM
12	VISION LITE 1" FRAME (GLASS STOP)	6063-T6 ALUMINUM
13	TRANSOM JAMB GLASS STOP	6063-T6 ALUMINUM
14	TRANSOM SILL GLASS STOP	6063-T6 ALUMINUM
15	DOOR STOP BASE MOLDING	6063-T6 ALUMINUM
16	DOOR STOP COVER MOLDING	6063-T6 ALUMINUM
17	DOOR THRESHOLD	6063-T6 ALUMINUM
18	DOOR HEAD FRAME SHEAR BLOCK	6063-T6 ALUMINUM
19	TRANSOM MULLION SHEAR CLIP	6063-T6 ALUMINUM
20	TRANSOM HEAD SHEAR BLOCK	6063-T6 ALUMINUM
21	0.09" THICK DOOR PANEL SHEET	FIBER REINFORCED PLASTIC OR 5005 ALUMINUM
22	PANIC DEVICE STRIKE SPACER	ALUMINUM; USED W/ITEM #43 & SINGLE DOOR ONLY
23	VISION LITE FRAME INSERT	ABS BLACK
24	TRANSOM GLASS SETTING BLOCK	EPDM
25	DOOR GLASS IG SPACER	A93105 ALUMINUM
26	SILL END ANGLE CLIP	HR STEEL
27	PANEL CORNER WELD CLIP	6063-T6 ALUMINUM
28	FOAM FILL	5.0 LB/CF PVC FOAM CORE
29	VISION-LITE CORNER KEY	DIE CAST ZINK
30	THERMAL BREAK/CLIP	POLYPROPYLENE (DUROMETER = 67 +/-5)
HARDWARE		
36	BUTT HINGE (KAWNEER NO. 037-264)	HAGER, STANLY OR MCKINNEY
37	OFFSET PIVOT HINGE	TOP PIVOT: KAWNEER NO. 050300/035520 INTERMEDIATE PIVOT: KAWNEER NO. 037233/037234 BOTTOM PIVOT: KAWNEER NO. 037837/035524/035523
38	CONTINUOUS HINGE (KAWNEER NO. 050-820)	HAGER/ROTON, STANLEY OR ABH
39	3-POINT MULTI-POINT ACTIVE DOOR LOCK	KAWNEER NO. T237601
40	INACTIVE DOOR TOP FLUSH BOLT	KAWNEER NO. 050079
41	INACTIVE DOOR BOTTOM FLUSH BOLT	KAWNEER NO. 050079
42	CONCEALED ROD EXIT/PANIC DEVICE	KAWNEER 1686
43	RIM PANIC DEVICE WITH KEYED REMOVABLE MULLION	CORBIN RUSSWIN ED5200S(A)
44	MORTISE LOCK	SCHLAGE L9453L PACKAGE
SEALS & SEALANTS		
50	WEATHERING BULB	ALCRYN/RIGID PVC (DUROMETER = 60)
51	ADJUSTABLE ASTRIGAL SEAL	SS/NYLON/POLYURETHANE
52	GLAZING GASKET	EPDM SHORE A (DUROMETER = 65 +/-5)
53	DOOR SWEEP BASE, FILLER STRIP & WEATHER STRIP	6063-T6 ALUMINUM/430 SS/EPDM
54	1/8" X 3/16" SPACER	POLYURETHANE FOAM
55	3/16" X 3/8" GLAZING TAPE	CLOSED CELL PVC
56	1/8" X 3/8" GLAZING TAPE	CLOSED CELL PVC
FASTENERS		
63	NO. 8 X 3/8" PHTF TYPE AB SCREWS	1" FROM ENDS & MAX. 9" O.C.
64	NO. 10 X 1 19/32" PHTF SCREWS	4 PER SHEAR BLOCK


ITEM #	ITEM DESCRIPTION	MANUFACTURER/NOTES
FASTENERS CONT'D		
65	NO. 10 X 1 19/32" PHTF SCREWS	2 PER SHEAR BLOCK
66	NO. 10 X 2 1/4" PHTF SCREWS	3 PER SHEAR BLOCK
67	NO. 10 X 1 5/8" FHTF TYPE "B" SCREWS	1" FROM ENDS & MAX. 16" O.C.
68	NO. 10 X 1 19/32" FHTF TYPE "B" SCREWS	6" FROM ENDS & MAX. 10" O.C.
69	NO. 8 X 1/2" FHTF TYPE "B" SCREWS	1/4" FROM ENDS & MAX. 9 1/2" O.C.
70	NO. 12-24 X 9/16" SS FH SCREW	4 PER BUTT HINGE LEAF
71	NO. 12-24 X 11/16" SS FH SCREWS	2 9/16" FROM ENDS & MAX. 5 1/8" O.C.
72	5/16"-18 X 5/8" SS SCREW	2 PER TOP PIVOT HINGE
73	NO. 12-24 X 9/16" SS SCREW	2 PER INTERMEDIATE PIVOT HINGE
74	1/4-20 X 3/8" SS SCREW	3 PER BOTTOM PIVOT HINGE
75	0.279-0.188 DIA. X 0.563" LONG ADJUSTING SCREW	POSITIONED AS REQUIRED BY KAWNEER
76	NO. 10 X 9/16" FHTF TYPE B SCREW	4 PER SHEAR BLOCK
77	NO. 10 X 9/16" FHTF TYPE B SCREW	1 PER SHEAR BLOCK
78	NO. 10 X 9/16" FHTF TYPE B SCREW	2 PER SHEAR BLOCK

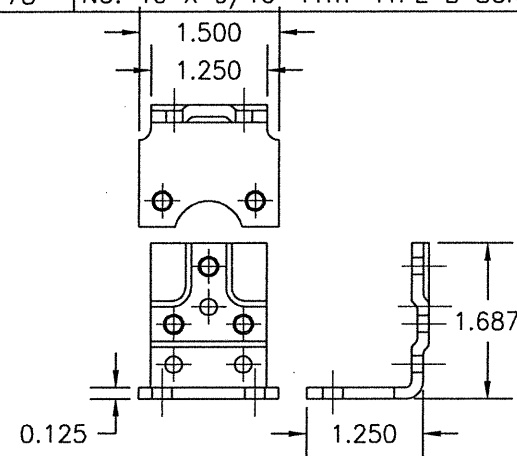


26 SILL END ANGLE CLIP

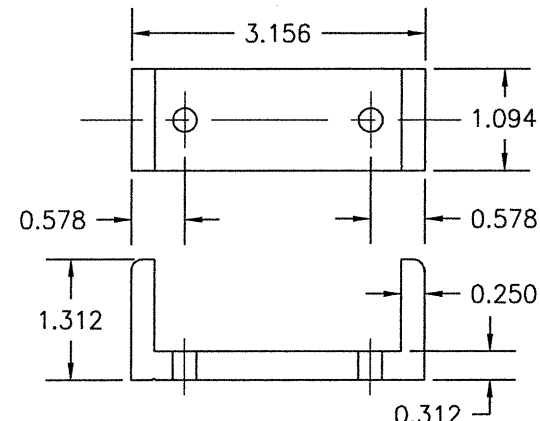


27 PANEL CORNER WELD CLIP

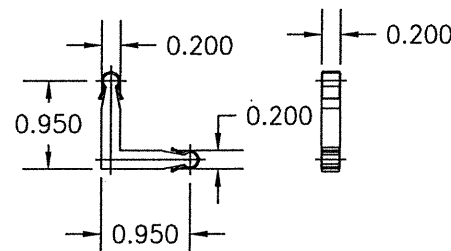


29 CORNER KEY

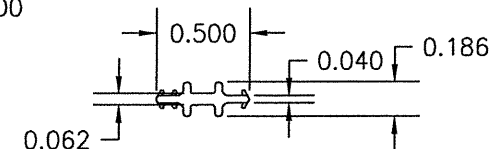

30 THERMAL BREAK/CLIP

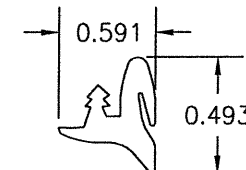

52 GLAZING GASKET

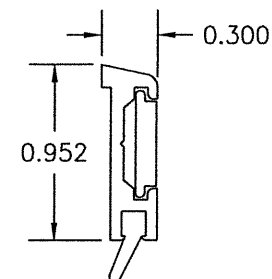

53 DOOR SWEEP BASE, FILLER STRIP & WEATHER STRIP

DRAWN BY: W.W.S.		CHECKED BY: W.W.S.	
PLOT: 1=24		DATE: 02/29/16	
DATE	BY	REVISION DESCRIPTION	NO.
DRAWING TITLE: FLUSHLINE IMPACT DOORS WITH TRIFAB 451T FRAMES			
CONSULTANTS: W. W. SCHAEFER ENGINEERING & CONSULTING, P.A. (CA 6809)		MANUFACTURER: KAWNEER COMPANY, INC. 555 GUTHRIE COURT NORCROSS, GA 30092 770-449-5555	
7480 150TH COURT NORTH PALM BEACH GARDENS, FL 33418 PHONE: 561-744-3424			
CERTIFICATION: MAY 13 2021		P.E. NO. 44135	
DRAWING NO. 1914		REV. A	
SHEET NO. 7		OF 7	