

PANFAB ALUMINUM
EZ CLIP SYSTEM



PANFAB

3901 W. 29th Avenue
Hollywood, FL 33020
ph. (954) 638-5608
e-mail: PanEXcorp@gmail.com

ENGINEER:
BROMLEY COOK ENGINEERING, INC.
STRUCTURAL ENGINEERING SERVICES
5440 N.W. 33rd AVENUE
SUITE #100
FORT LAUDERDALE, FL 33309
TEL: (954) 772-4624 FAX: (954) 772-4634

SEAL:
William D. Cook, PE 43904, SI 2008
Digitally signed by William D. Cook, PE 43904, SI 2008
Date: 2017.06.26 14:53:25 -04'00'


WILLIAM D. COOK P.E. S.E.C.B.
FL. P.E. #43904 S.I. #2008

PRODUCT APPROVAL NO:
22364.1

PROJECT:
EZ CLIP SYSTEM

REVISIONS:			
NO.	DATE:	DESCRIPTION:	BY:

DATE: 06/22/2017	SCALE: As Noted
DWG. NO. EZCLIP	SHEET NO. 1 of 3

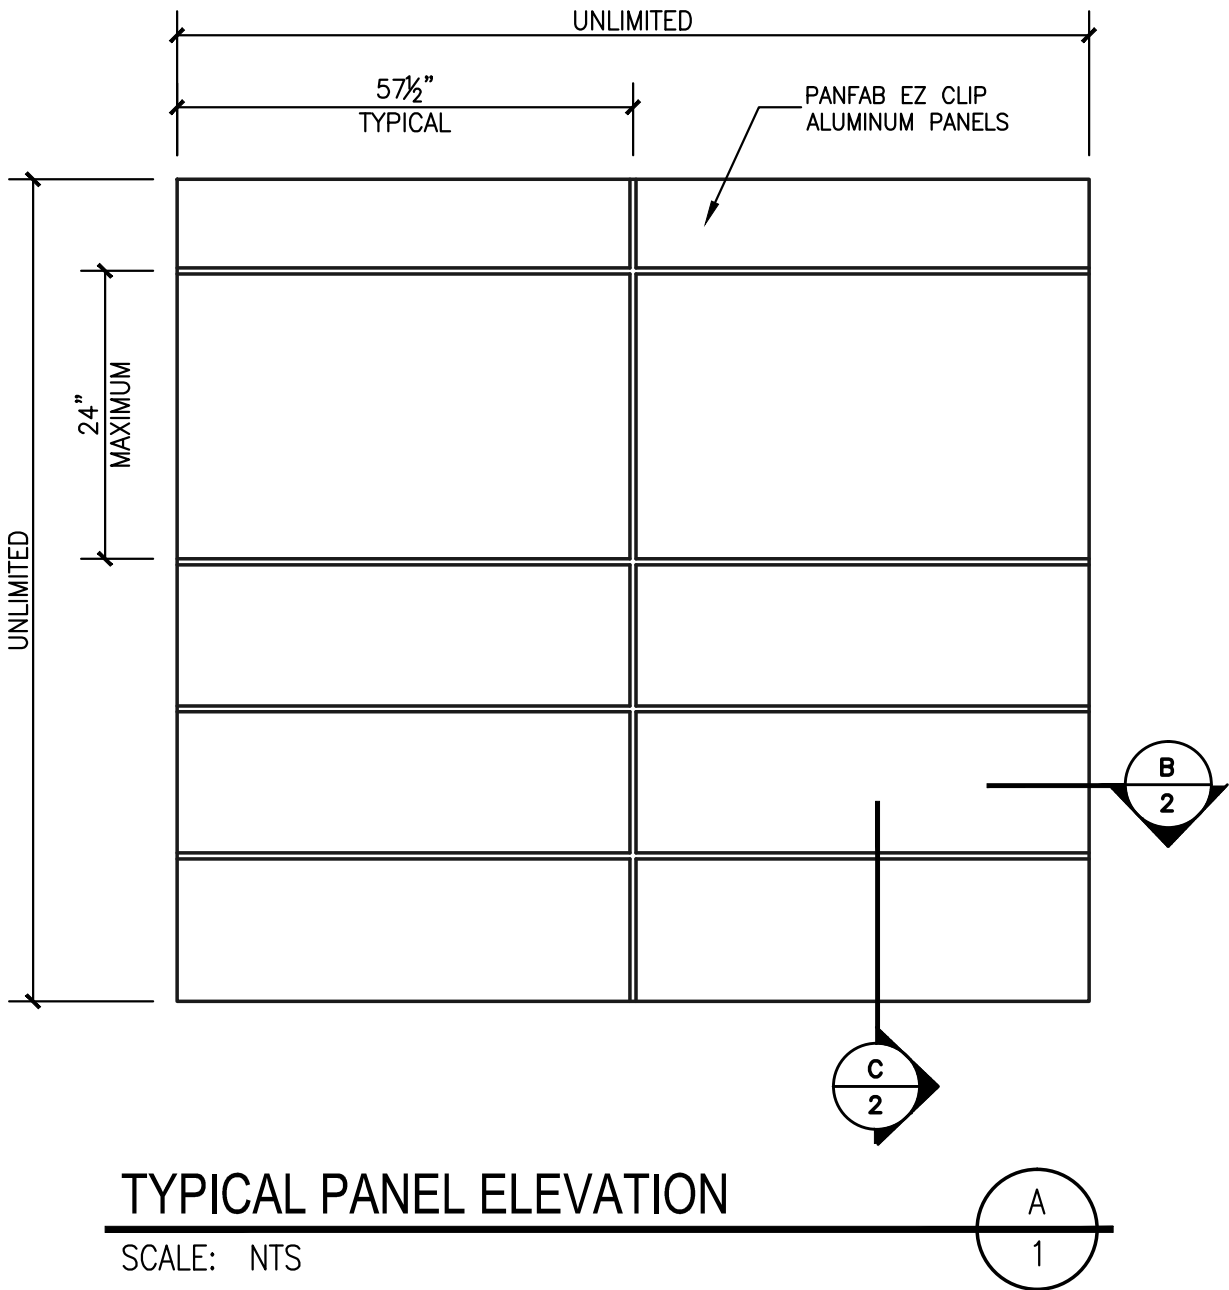

TYPICAL PANEL ELEVATION

SCALE: NTS
ALUMINUM PANELS ARE FASTENED TO A STRUCTURAL SUBSTRATE

ASD DESIGN PRESSURE RATING:
P= +130 psf / -130 psf
WATER RESISTANT ASSEMBLY WHEN FULLY SEALED
NON-IMPACT RATED
(SUBSTRATE MUST PROTECT BUILDING ENVELOPE. THIS SYSTEM IS A DECORATIVE PANEL WALL SYSTEM ONLY)

NOTE:
INDIVIDUAL PANEL SIZES MAY VARY UP TO A MAX. OF 24" X 57½"
PANEL CONFIGURATIONS ARE UNLIMITED.


PAINT FINISHES ARE UNLIMITED. REFER TO PANFAB LITERATURE FOR AVAILABLE COLORS, FINISHES AND GRAPHICS AT WWW.PANFAB.COM

SYSTEM NOTES:
THIS IS A DECORATIVE ALUMINUM WALL PANEL SYSTEM INTENDED TO BE INSTALLED OVER A STRUCTURAL SUBSTRATE. THE PANELS PROVIDE A DECORATIVE FINISH WHICH IS WIND AND WATER RESISTANT WHEN ALL JOINTS ARE SEALED. AS BEST PRACTICE WE RECOMMEND A WATER RESISTANT SUBSTRATE BEHIND THE PANELS.

THE DECORATIVE PANELS ARE FORMED ALUMINUM 0.032" THICK INSTALLED OVER A CELLULAR PVC BACKER. REFER TO DETAILS ON PLANS.

SYSTEM COMPLIES WITH FLORIDA BUILDING CODE 5TH EDITION (2014)

- INSTALLATION:**
- 1) DETERMINE REQUIRED ASD WIND PRESSURE FOR BUILDING OR STRUCTURE BASED ON LOCAL CODE REQUIREMENTS.
 - 2) PRESSURE RATING OF PANEL SYSTEM MUST EXCEED REQUIRED WIND PRESSURE.
 - 3) ENSURE THAT A STRUCTURAL SUBSTRATE IS PRESENT WHICH MEETS LOCAL CODES.
 - 4) FOR ALTERNATIVE CORNER, TRANSITION, AND EDGE DETAILS REFER TO PANFAB MANUAL.

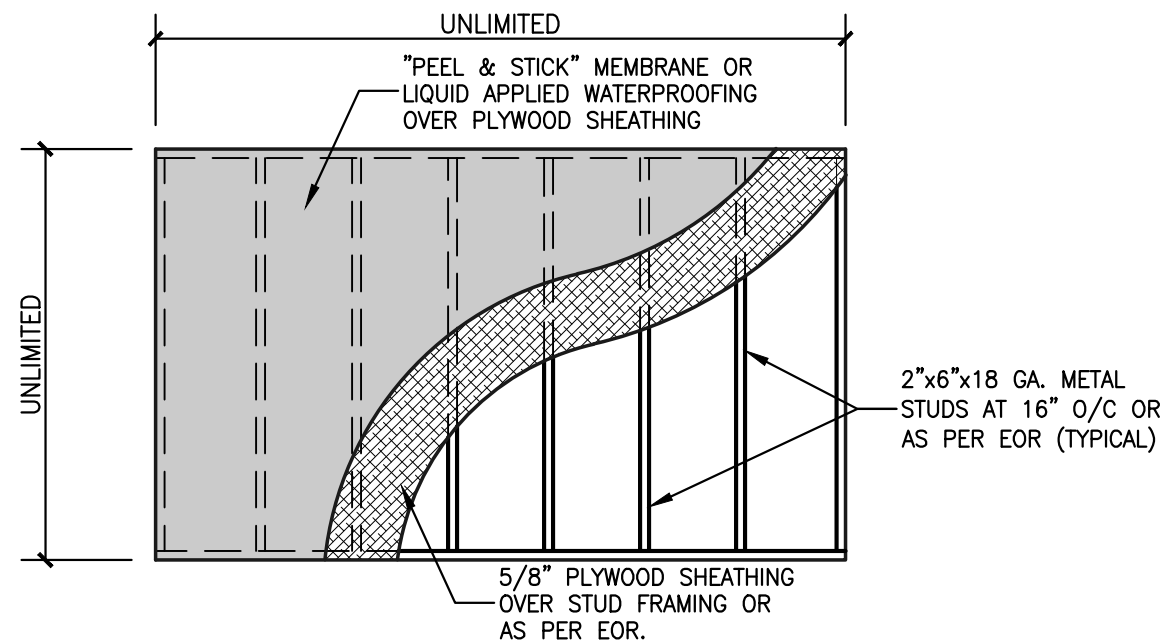


TYPICAL WALL SUBSTRATE ASSEMBLY

SCALE: 3/8"=1'-0"

A

2

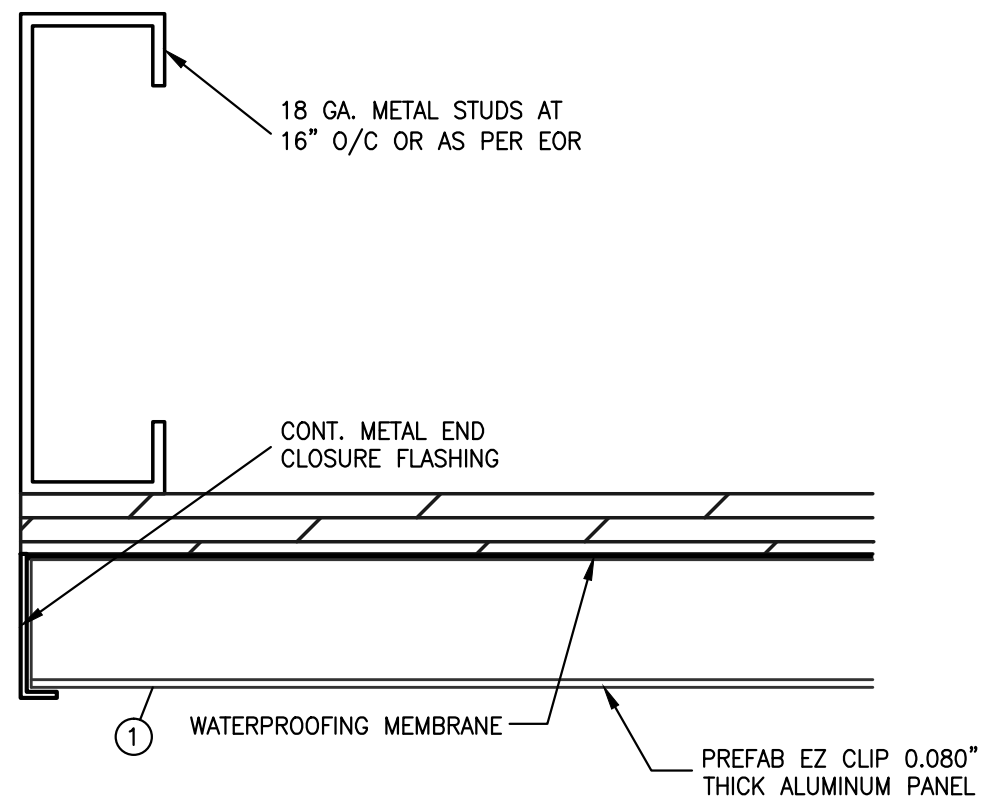


SECTION AT WALL EDGE

SCALE: 6"=1'-0"

B

2

NOTE:
FOR ALTERNATIVE CORNER,
TRANSITION, AND EDGE DETAILS
REFER TO PANFAB MANUAL.

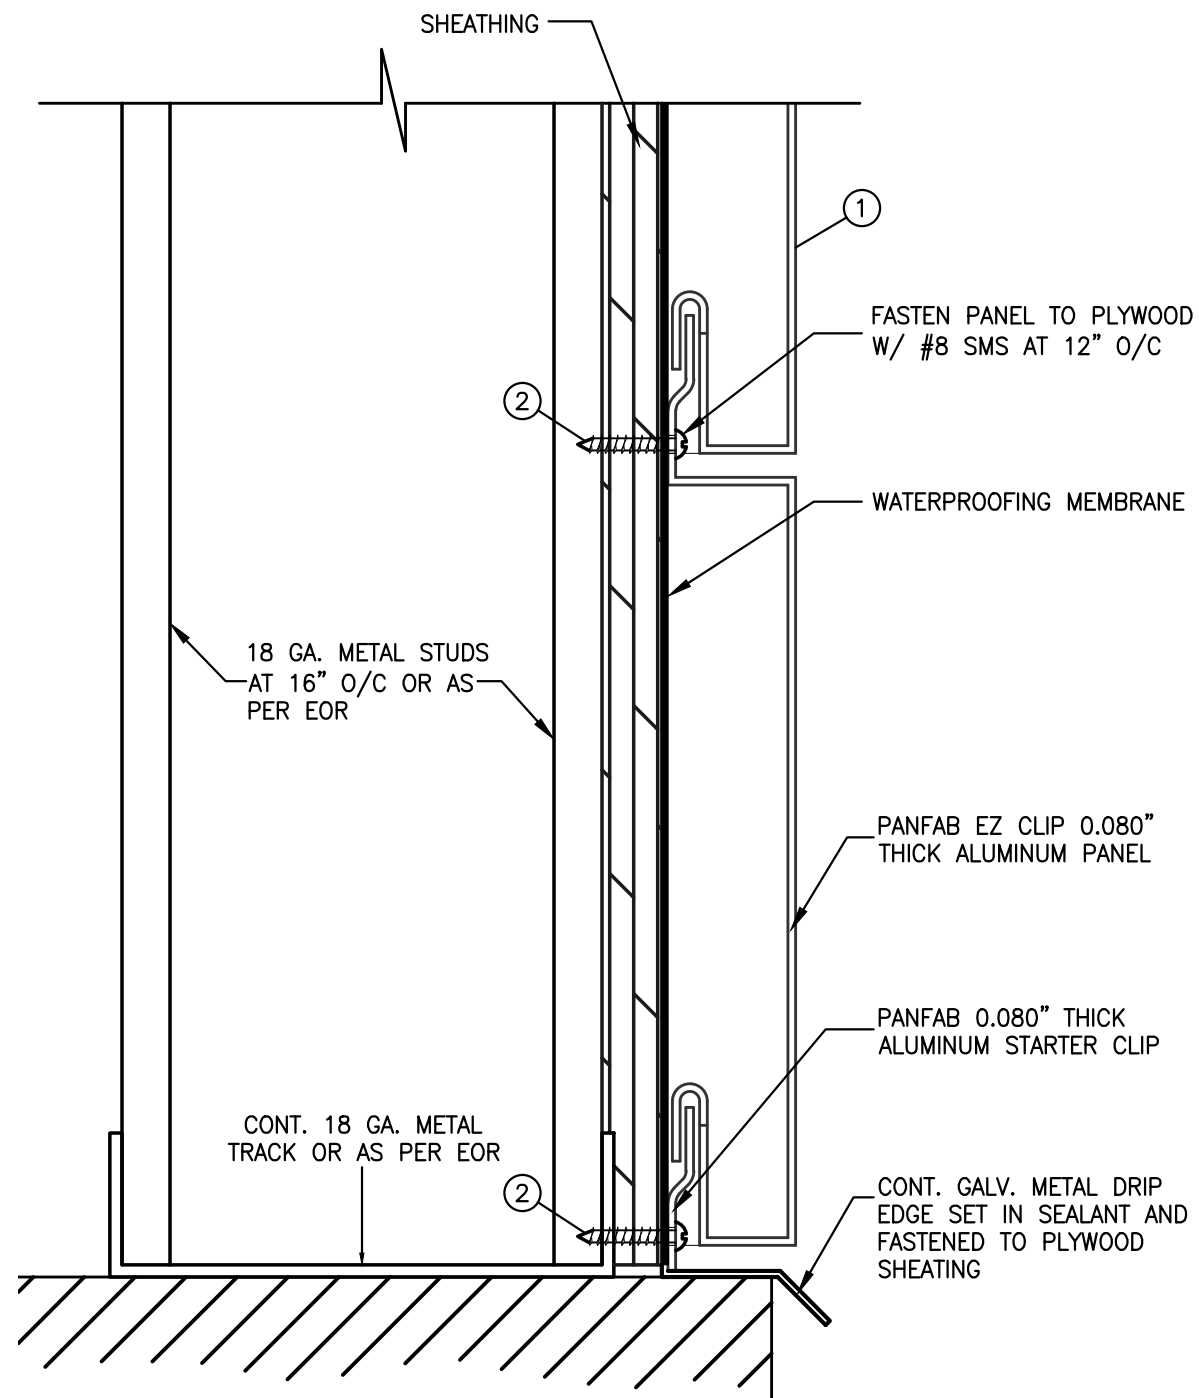

TYPICAL WALL SECTION

SCALE: 6"=1'-0"

C

2

PANFAB

3901 W. 29th Avenue
Hollywood, FL 33020
ph. (954) 638-5608
e-mail: PanEXcorp@gmail.com

ENGINEER:

BROMLEY COOK ENGINEERING, INC.
STRUCTURAL ENGINEERING SERVICES
5440 N.W. 33rd AVENUE
SUITE #100
FORT LAUDERDALE, FL 33309
TEL: (954) 772-4624 FAX: (954) 772-4634

SEAL:

William D. Cook, PE 43904, SI 2008
Digitally signed by William D. Cook, PE 43904, SI 2008
Date: 2017.06.26 14:53:58 -04'00'

WILLIAM D. COOK P.E. S.E.C.B.
FL. P.E. #43904 S.I. #2008

PRODUCT APPROVAL NO:

22364.1

PROJECT:

EZ CLIP SYSTEM

REVISIONS:

NO.	DATE:	DESCRIPTION:	BY:

DATE:

06/22/2017

SCALE:


As Noted

DWG. NO.

EZCLIP

SHEET NO.

2 of 3

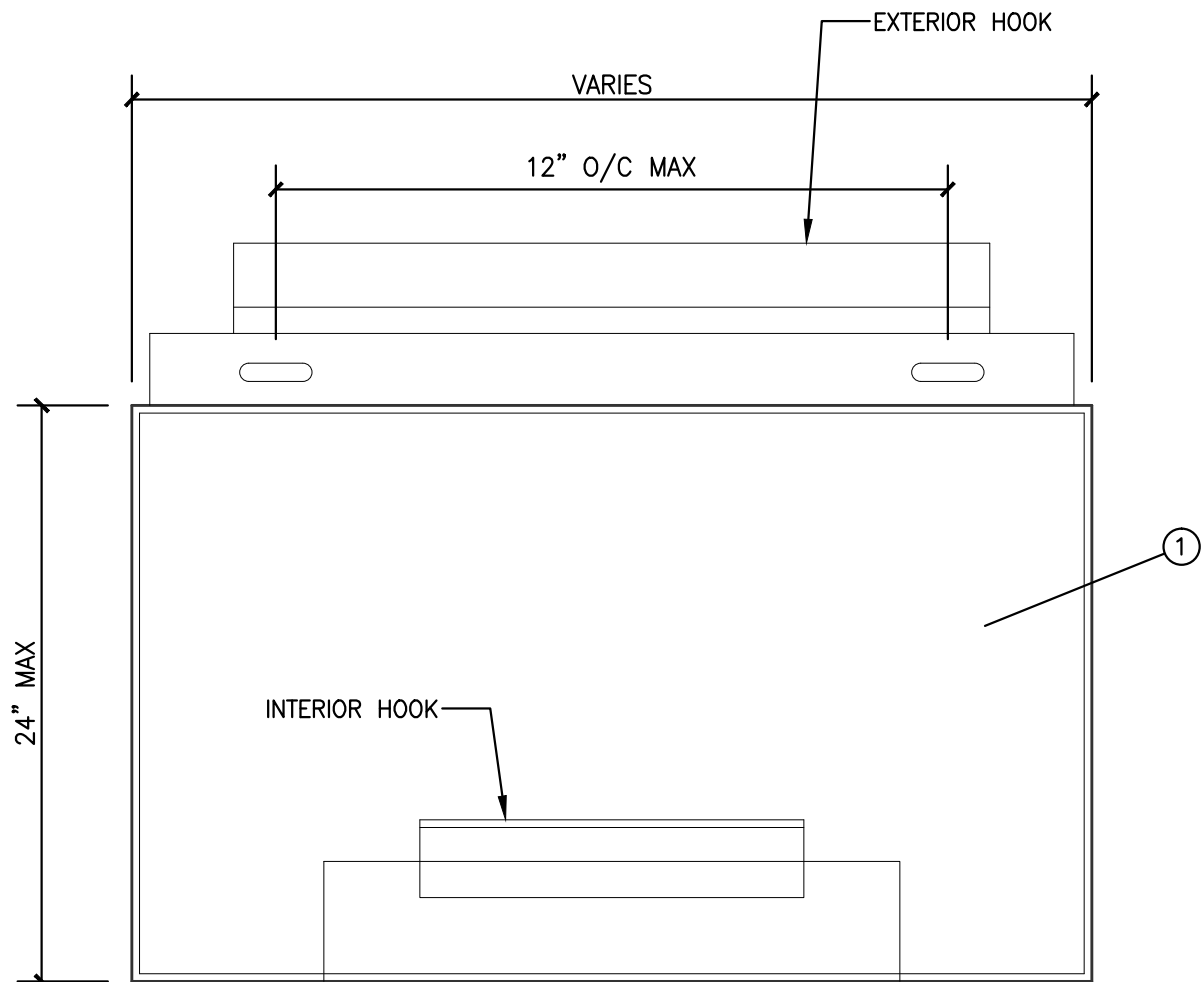

TYPICAL PANEL
SCALE: N.T.S. FRONT VIEW

1


S-3

LIST OF MATERIALS:		
ITEM	DESCRIPTION	SUPPLIER
①	0.080" THICK ALUMINUM PANEL (5754 H 42 ALLOY)	PANFAB
②	#8 ELCO DRILL FLEX OR BI-FLEX FLAT HEAD METAL SCREWS	ELCO

MATERIALS AND TESTING:

WIND PRESSURE RATING:
- TESTING PER FLORIDA BUILDING CODE TAS 202 (AIR AND WATER) AND TAS 203 (CYCLING).

ALUMINUM PANELS:
- ALUMINUM ALLOY 5754 H42
- PAINT FINISHES ARE UNLIMITED.

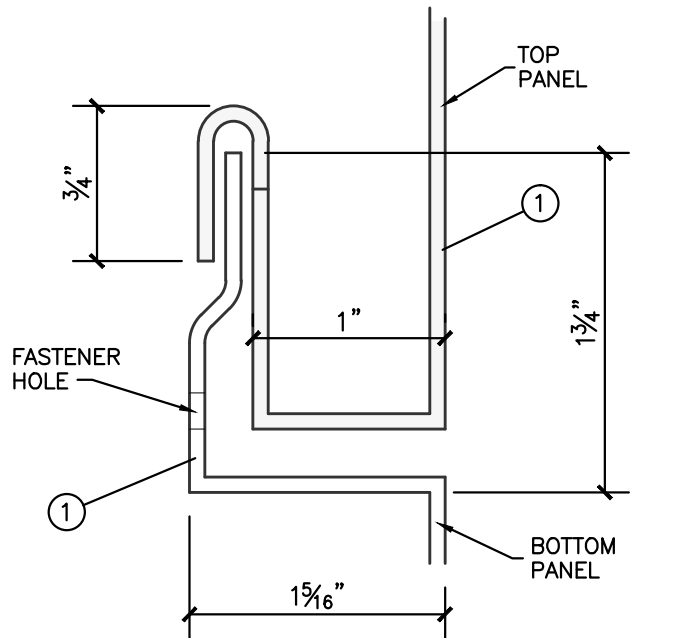

DETAIL
SCALE: FULL SIZE

2

S-3

PANFAB

3901 W. 29th Avenue
Hollywood, FL 33020
ph. (954) 638-5608
e-mail: PanEXcorp@gmail.com

ENGINEER:
BROMLEY OOK ENGINEERING, INC.
STRUCTURAL ENGINEERING SERVICES
5440 N.W. 33rd AVENUE
SUITE #100
FORT LAUDERDALE, FL 33309
TEL: (954) 772-4624 FAX: (954) 772-4634

SEAL:
William D. Cook, PE
43904, SI 2008
Digitally signed by William D. Cook, PE 43904, SI 2008
Date: 2017.06.26 14:54:20 -04'00'

WILLIAM D. COOK P.E. S.E.C.B.
FL. P.E. #43904 S.I. #2008

PRODUCT APPROVAL NO:
22364.1

PROJECT:
EZ CLIP SYSTEM

REVISIONS:			
NO.	DATE:	DESCRIPTION:	BY:

DATE: 06/22/2017	SCALE: As Noted
DWG. NO. EZCLIP	SHEET NO. 3 of 3