




All Phase Custom Mill Shop
7471 Sawyer Circle
Port Charlotte, Florida 33981

"COASTAL IMPACT DOORS"
WOOD GLAZED OR OPAQUE
DOUBLE DOOR
w/ or w/out SIDELITES
INSWING/OUTSWING
"IMPACT"


GENERAL NOTES:

1. This product has been evaluated and is in compliance with the 8th Edition (2023) Florida Building Code (FBC) structural requirements including the "High Velocity Hurricane Zone" (HVHZ).
2. Product anchors shall be as listed and spaced as shown on details. Anchor embedment to base material shall be beyond wall dressing or stucco.
3. When used in the "HVHZ", this product complies with Section 1626 of the Florida Building Code and does not require an impact resistant covering.
4. For 2x stud framing construction, anchoring of these units shall be the same as that shown for 2x buck masonry construction.
5. Site conditions that deviate from the details of this drawing require further engineering analysis by a licensed engineer or registered architect.
6. Outswing configurations meet water infiltration requirements for "HVHZ".
7. Inswing configurations do not meet the water infiltration requirements for the "HVHZ" and shall be installed only in non-habitable areas or at habitable locations protected by an overhang or canopy such that the angle between the edge of canopy or overhang to sill is less than 45 degrees.

TABLE OF CONTENTS	
SHEET #	DESCRIPTION
1	Typical Elevations, Design Pressures & General Notes
2	Door Panel Details
3	Door Panel Details
4	Sidelite Panel Details
5	Glazing & Panel Infil Details
6	Elevations
7	Horizontal & Vertical Cross Sections (2X Buck)
8	Horizontal & Vertical Cross Sections (1X Buck)
9	Horizontal & Vertical Cross Sections
10	Vertical Cross Sections (Thresholds)
11	Buck Anchoring
12	Frame Anchoring
13	Hardware Details
14	Bill of Materials & Components

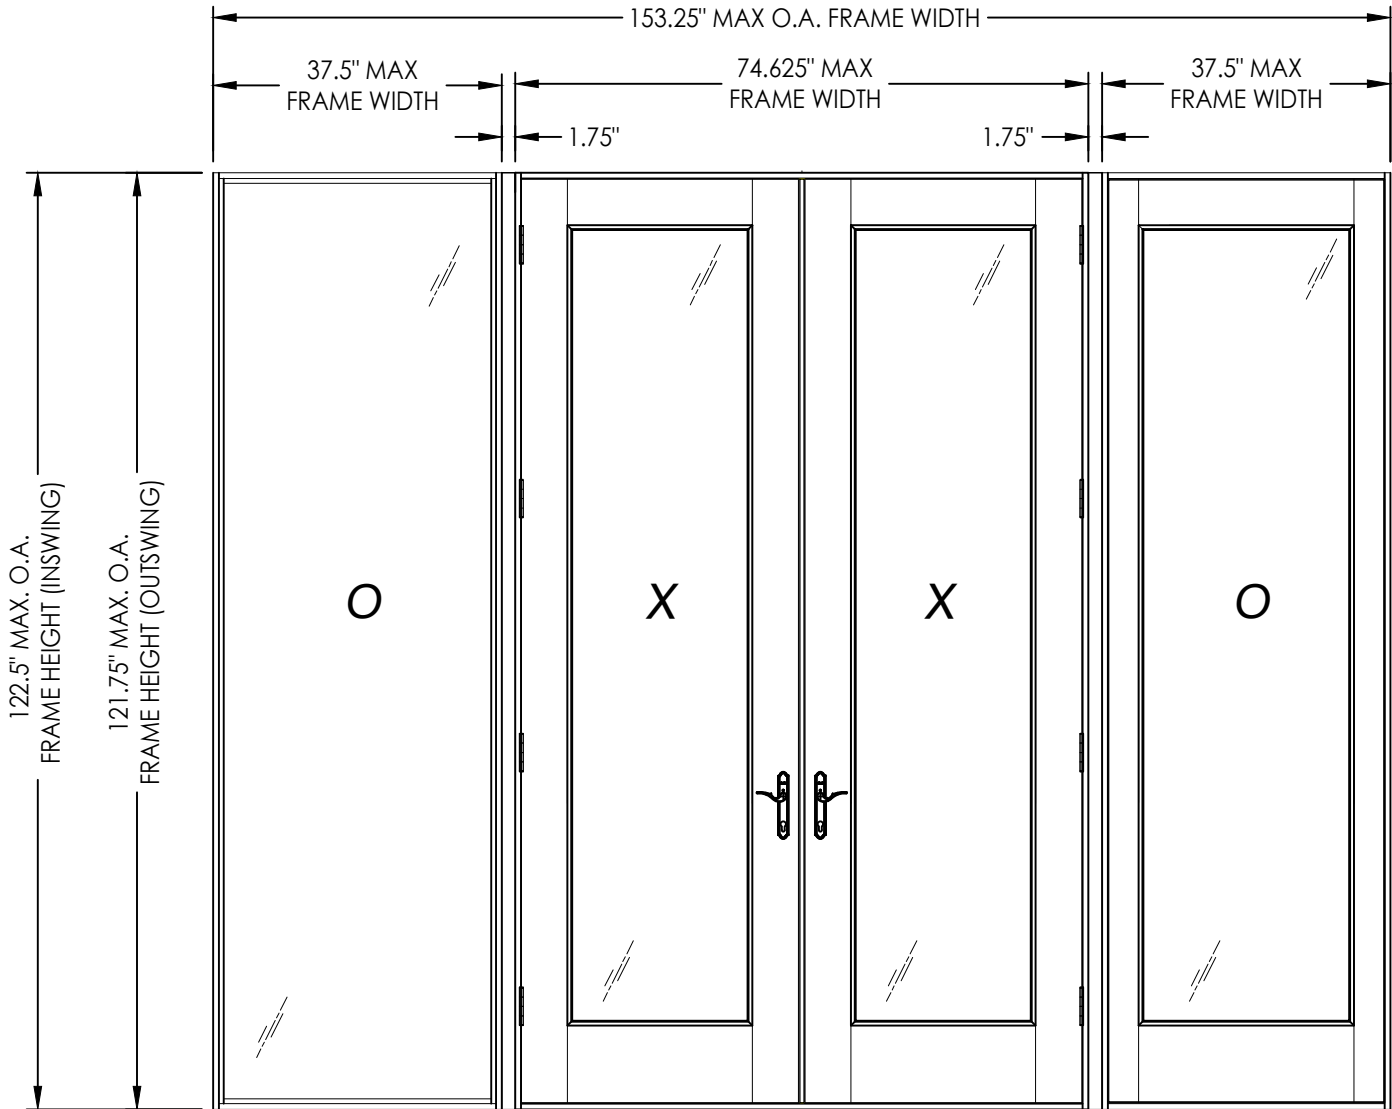

CONFIGURATION	DESIGN PRESSURE (PSF) INSWING		DESIGN PRESSURE (PSF) OUTSWING	
	POSITIVE	NEGATIVE	POSITIVE	NEGATIVE
XX, OXXO	+60.0	-60.0	+60.0	-60.0

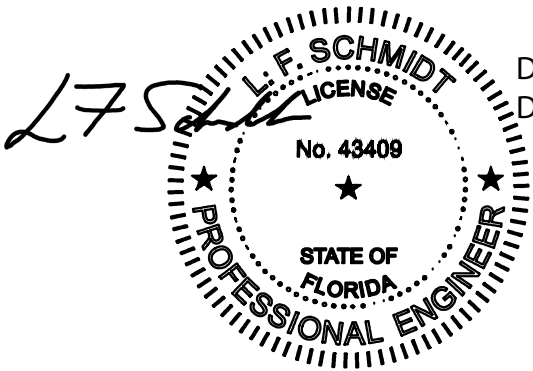

Digitally signed by Lyndon F Schmidt
Date: 2023.09.27 10:33:19 -04'00'

This item has been digitally signed and sealed by
L. F. Schmidt, P.E. on the date adjacent to the seal.
Printed copies of this document are not
considered signed and sealed and the signature
must be verified on any electronic copies.

THIS PRODUCT APPROVAL IS VALID
ONLY FOR THE STATE OF FLORIDA

Documents Prepared By:
Lyndon F. Schmidt
P.E. No. 43409

PRODUCT:
ALL PHASE CUSTOM MILL SHOP
"Impact" Wood Doors

DATE: 6/5/17

SCALE: N.T.S.

DWG. BY: JK

CHK. BY: LFS

DRAWING NO.:
FL-22393.9

SHEET 1 OF 14

RW BUILDING CONSULTANTS, INC.
P.O. Box 230, Valrico, FL 33595
Phone No.: 813.659.9197
FBPE Registry No. 9813

PART OR ASSEMBLY:
TYPICAL ELEVATION, DESIGN
PRESSURES & GENERAL NOTES

REVISIONS

Diagram illustrating the dimensions and components of a two-panel lift system:

- Dimensions:**
 - 36" MAX. PANEL WIDTH
 - 120" MAX. PANEL HEIGHT
 - 73.75" MAX. D.L.O. HEIGHT
 - 22.75" MAX. D.L.O. WIDTH
- Callouts:**
 - 1/2 (Top Left)
 - 2/2 (Top Right)
 - G1 (Middle Left)
 - GLAZED OR OPAQUE (Middle Left)
 - X (Middle Right)
 - 2/2 (Bottom Left)
 - OPAQUE (Bottom Left)
 - 4/2 (Bottom Right)
 - 3/4 PANEL/LITE (Bottom Right)

Diagram illustrating the dimensions and components of a full panel/lite:

- 36" MAX. PANEL WIDTH**: Dimension across the top of the panel.
- 102.75" MAX. D.L.O. HEIGHT**: Dimension along the left side of the panel.
- 22.75" MAX. D.L.O. WIDTH**: Dimension across the middle of the panel.
- Callouts**:
 - 1**: Top edge of the panel.
 - 2**: Bottom edge of the panel.
 - 3**: Top edge of the panel.
 - 4**: Bottom edge of the panel.
 - 5**: Bottom edge of the panel.
- Internal Labels**:
 - G2**: Glazed or opaque.
 - X**: Marking on the panel.

Technical drawings of a wooden railing assembly, showing front and side elevations.

Front Elevation:

- Overall height: 10.625"
- Labels: MID RAIL, 5/8" Ø x 4" DOWELS (TYP.), BOTTOM RAIL
- Callout: P1 (Post)

Side Elevation:

- Overall height: 7.25"
- Callout: G1 (Top Rail)

Dimensions:

- Width: 2.25"

6.625"

TOP RAIL

G1 G2

3
2 **VERTICAL CROSS SECTION**

10.625"

G2

BOTTOM RAIL

2.25"

© 2017 R.W. BUILDING CONSULTANTS INC.

Technical drawing of a wooden stilet. The drawing shows a side view of the stilet, which is a long, narrow, tapered piece of wood. The dimensions are given as 6.625" in length and 2.25" in width. The word "STILE" is written below the drawing with a leader line pointing to the main body. A circular callout labeled "P2" is shown at the right end of the stilet, indicating a specific part or feature.


Diagram illustrating the dimensions and components of a two-panel glass door:

- Overall Dimensions:**
 - 120" MAX. PANEL HEIGHT
 - 36" MAX. PANEL WIDTH
 - 73.75" MAX. D.L.O. HEIGHT
 - 22.75" MAX. D.L.O. WIDTH
- Callouts:**
 - 1 3**: Callout for the upper panel.
 - 2 3**: Callout for the lower panel.
 - 4 3**: Callout for the base of the door.
- Panel Details:**
 - Upper Panel:** Labeled "GLAZED OR OPAQUE" with a "G3" symbol and an "X" indicating a break line.
 - Lower Panel:** Labeled "OPAQUE".
- Hardware:**
 - Top and bottom hinges are shown on both panels.
 - A handle is shown on the right side of the lower panel.
- Base:** The base is labeled "3/4 PANEL/LITE".

Diagram illustrating the dimensions and labels for a full panel/lite:

- 36" MAX. PANEL WIDTH**: Dimension across the top of the panel.
- 102.75" MAX. D.L.O. HEIGHT**: Dimension along the left side of the panel.
- 22.75" MAX. D.L.O. WIDTH**: Dimension across the top of the inner frame.
- Labels and Markings**:
 - 3/3**: Label in a circle at the top center.
 - 1/3**: Label in a circle on the left side.
 - G3**: Label in a circle in the center.
 - GLAZED OR OPAQUE**: Text below the G3 label.
 - X**: Large letter X in the center.
 - 5/3**: Label in a circle at the bottom center.
- FULL PANEL/LITE**: Label at the bottom of the diagram.

WOOD DOOR COMPONENTS:
ENGINEERED STAVE CORE: SIPO (UTILE) (G = 0.53)
VENEER/EDGES: CYPRESS (G = 0.42)
NOTE: VENEER/EDGE MAY INCLUDE OAK, CHERRY, WALNUT OR
OTHER OPTIONAL HARDWOOD SPECIES w/ G >= 0.42.

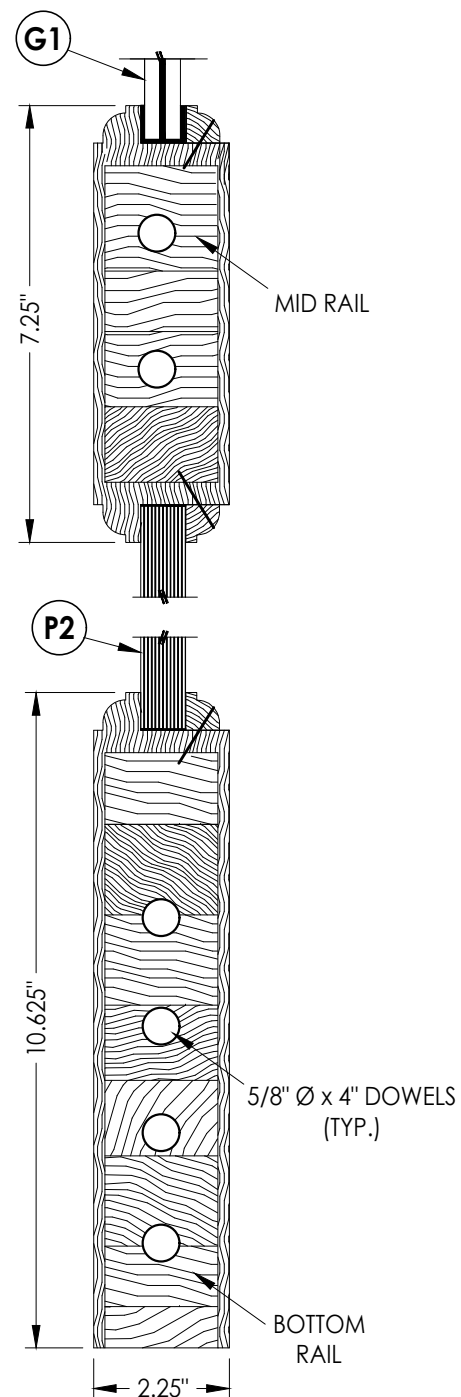

3
3

VERTICAL CROSS SECTION

10.625"

2.25"

G3

TOP RAIL




BOTTOM RAIL

5 **VERTICAL CROSS SECTION**
3


DATE:	6/5/17
SCALE:	N.T.S.
DWG. BY:	JK
CHK. BY:	LFS
DRAWING NO.:	FL-22393.9
SHEET	3 OF 14

R^qW BUILDING CONSULTANTS, INC.
P.O. Box 230, Valrico, FL 33595
Phone No.: 813.659.9197
FBPE Registry No. 9813

Z:\2023 FBC Drawings\All Phase Custom Mill Shop\FL-22393 R3\FL-22393.9-11.dwg

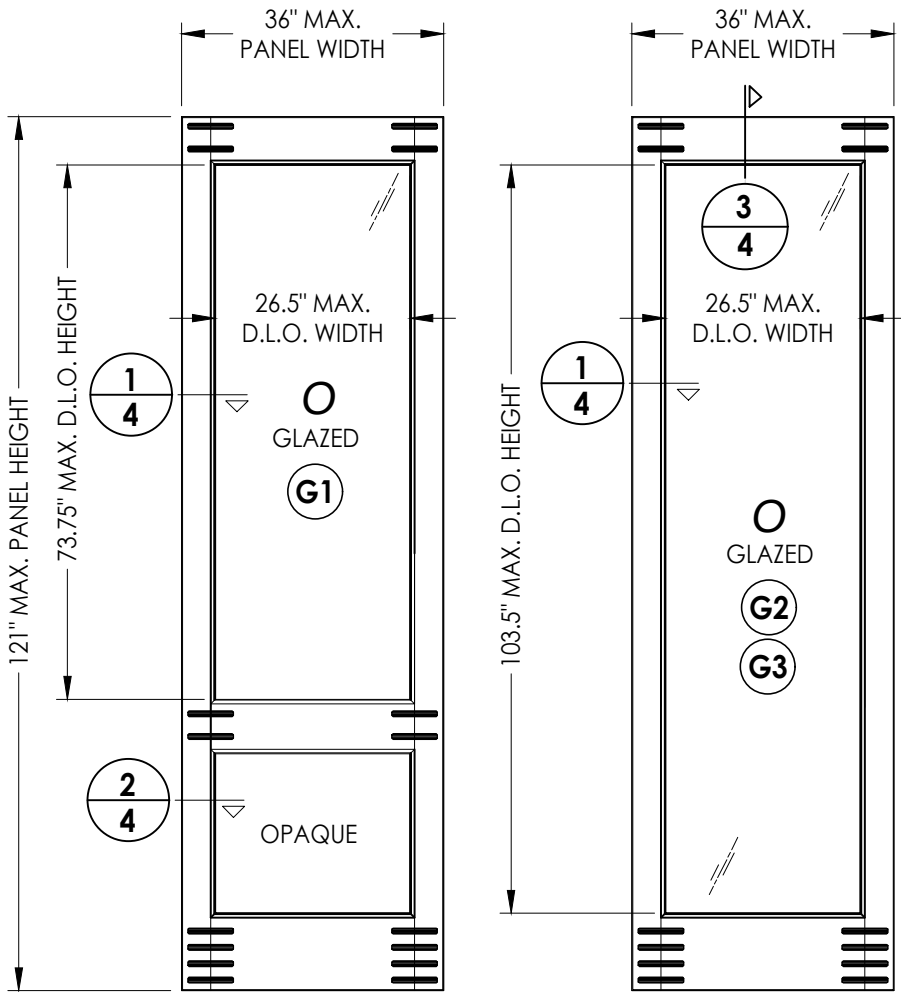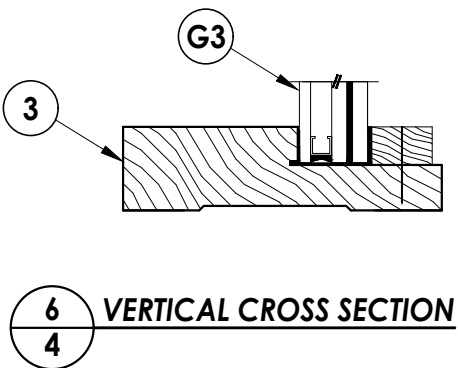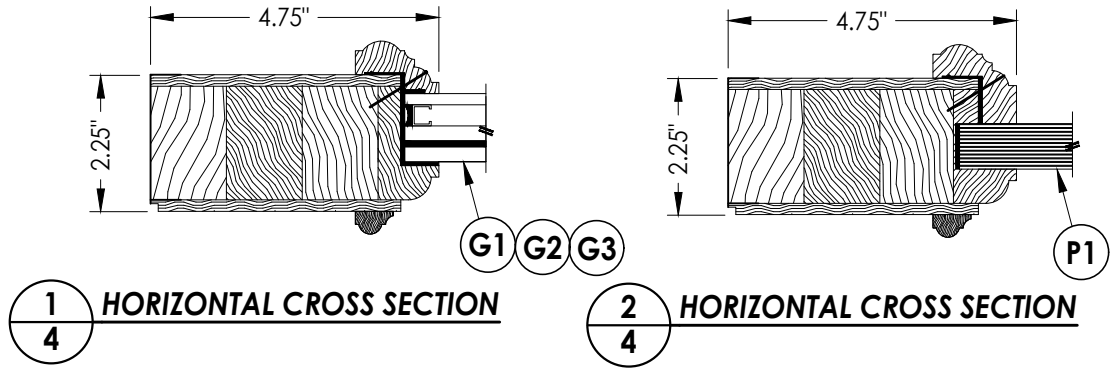


50 WOOD SIDELITE PANEL (3'-0")

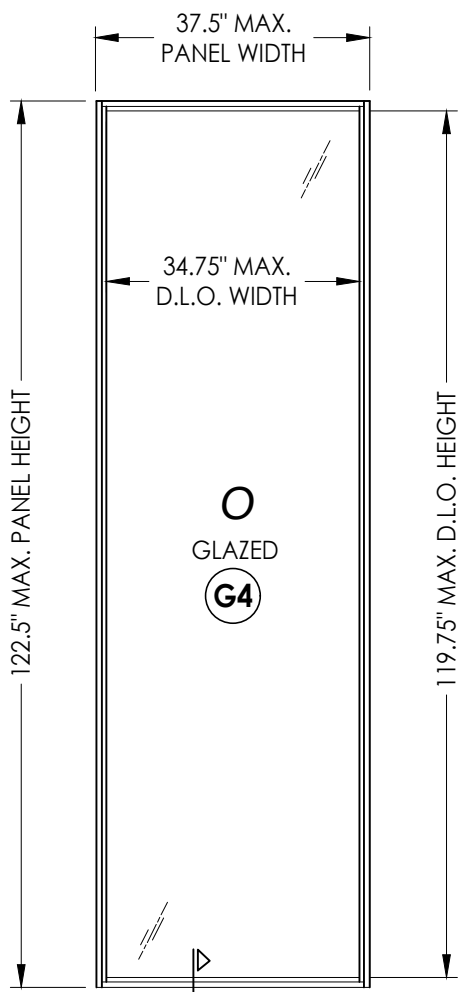


51 WOOD SIDELITE PANEL (3'-0")
DIRECT SET


WOOD SIDELITE COMPONENTS:
ENGINEERED STAVE CORE: SIPO (UTILE) (G = 0.53)
VENEER/EDGES: CYPRESS (G = 0.42)
NOTE: VENEER/EDGE MAY INCLUDE OAK, CHERRY, WALNUT OR
OTHER OPTIONAL HARDWOOD SPECIES w/ G >= 0.42.

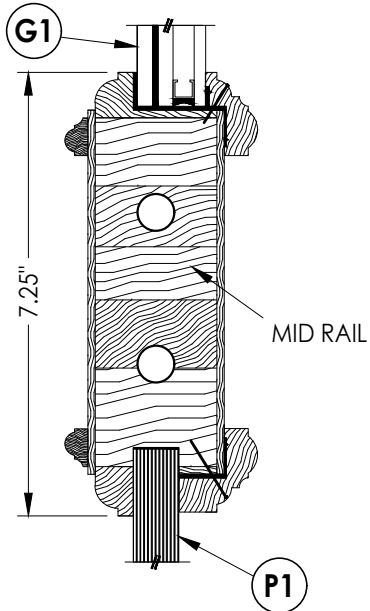


4 VERTICAL CROSS SECTION

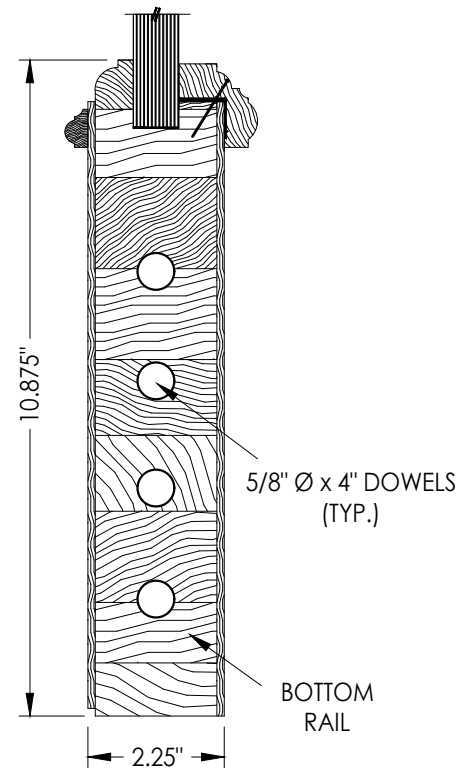

4 VERTICAL CROSS SECTION

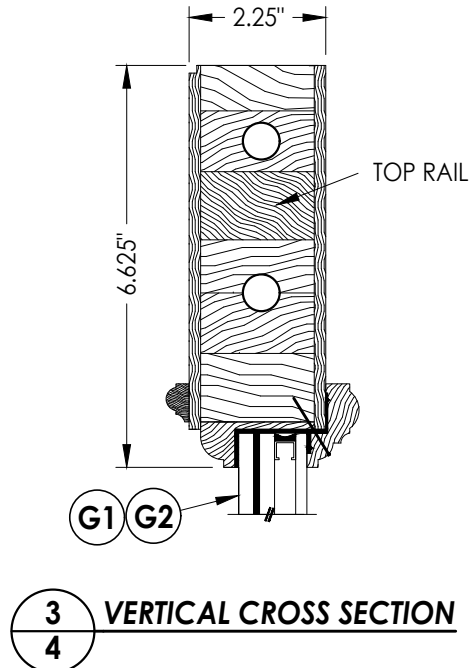


3 VERTICAL CROSS SECTION

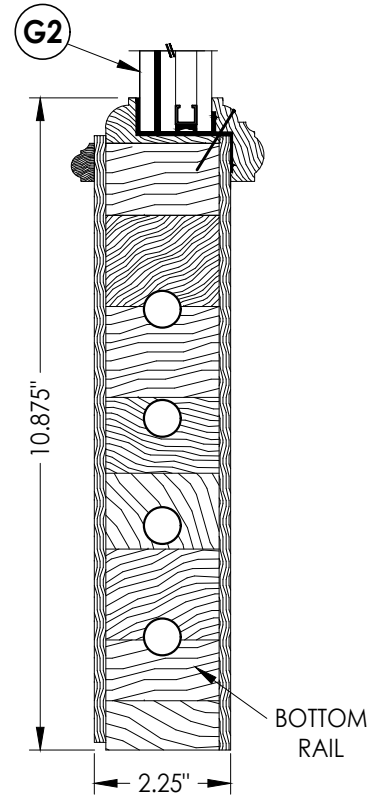


5 VERTICAL CROSS SECTION


Documents Prepared By: Lyndon F. Schmidt P.E. No. 43409		BUILDING CONSULTANTS, INC. P.O. Box 230, Valrico, FL 33595 Phone No.: 813.659.9197 FBPE Registry No. 9813	
PRODUCT: ALL PHASE CUSTOM MILL SHOP "Impact" Wood Doors		PART OR ASSEMBLY: SIDELITE PANEL DETAILS	
3	9/27/23	UPDATE TO 8TH ED. (2023)	FBC LFS
2	9/02/20	UPDATE TO 7TH ED. (2020)	FBC LFS
1	10/12/17	UPDATE TO 6TH ED. (2017)	FBC JK
NO.	DATE	REVISIONS	
DATE: 6/5/17			
SCALE: N.T.S.			
DWG. BY: JK			
CHK. BY: LFS			
DRAWING NO.: FL-22393.9			
SHEET 4 OF 14			

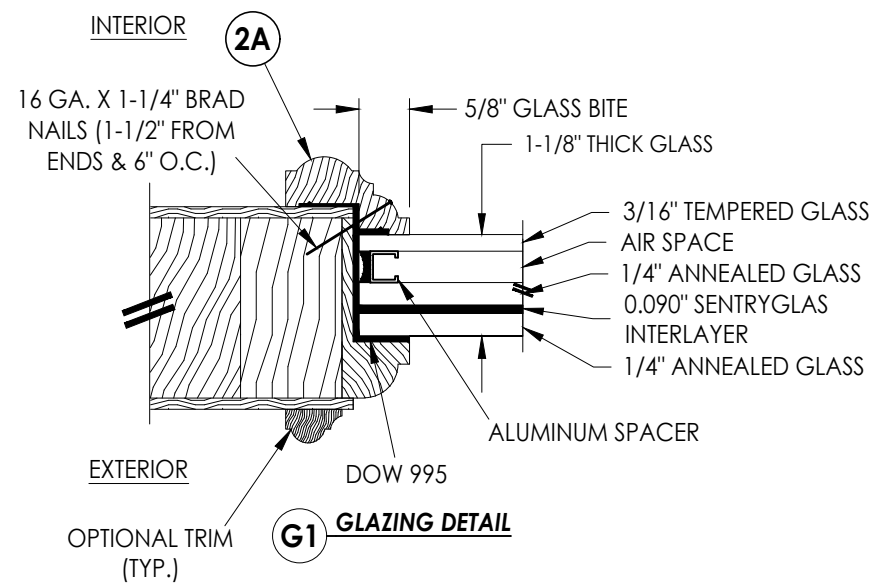


G1 GLAZING DETAIL

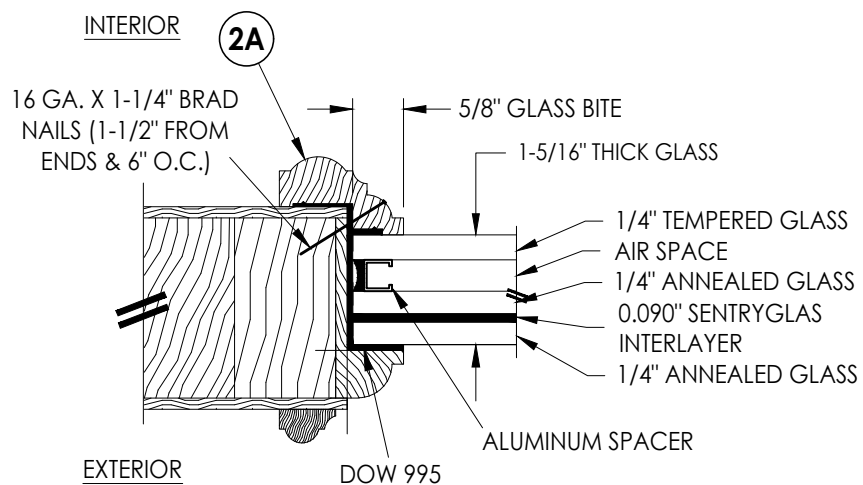


G2 GLAZING DETAIL

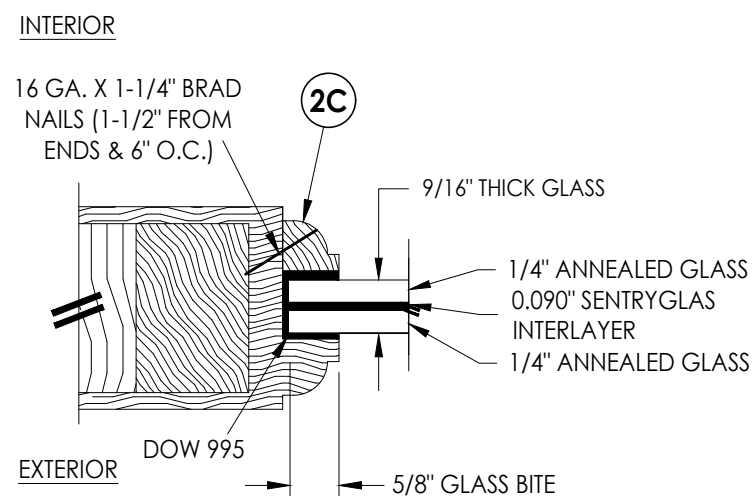


G3 GLAZING DETAIL

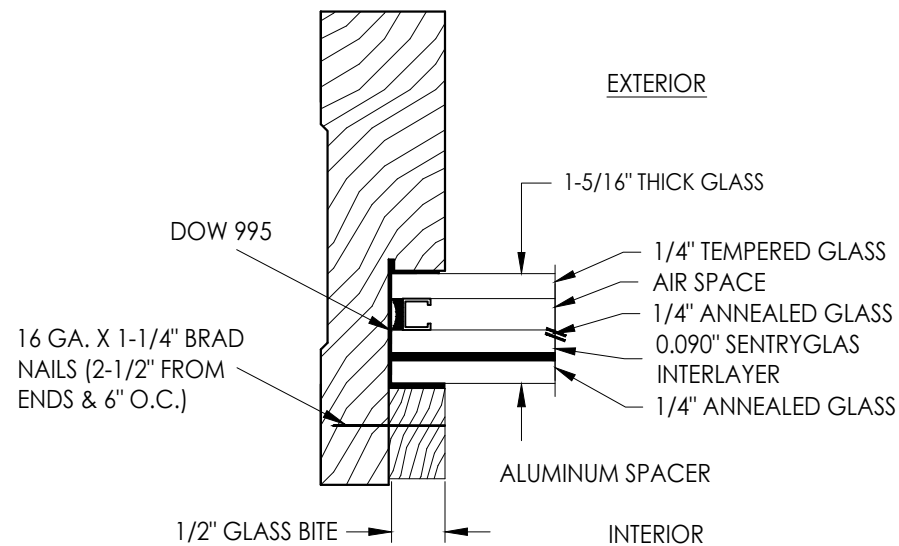



G4 GLAZING DETAIL

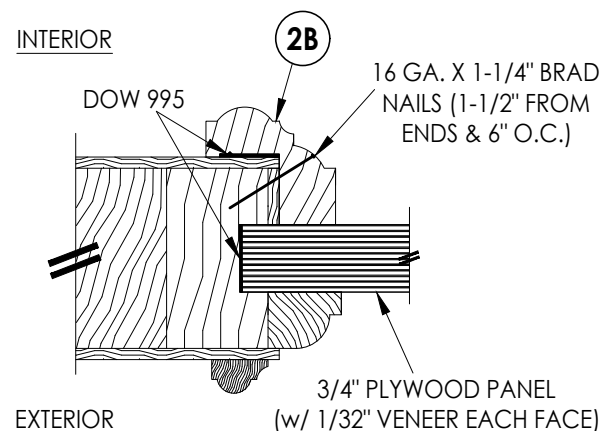


P1 PANEL INFIL DETAIL

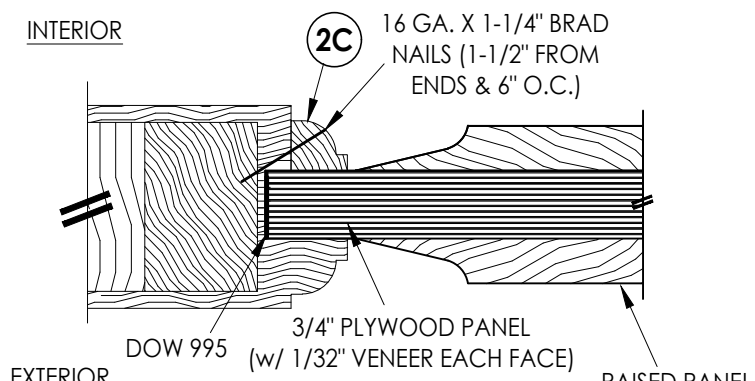


P2 PANEL INFIL DETAIL

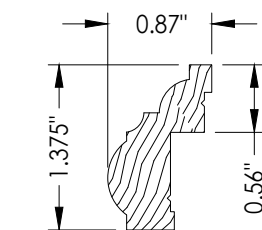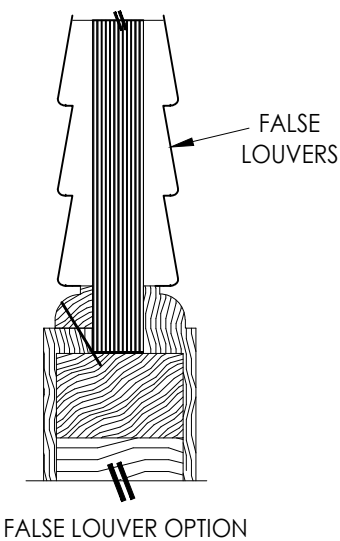


2A GLAZING BEAD

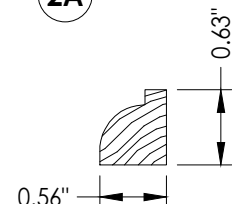

2C GLAZING BEAD

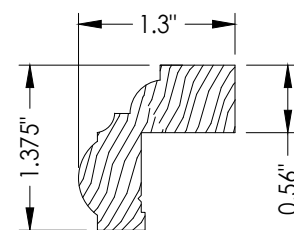

2B GLAZING BEAD

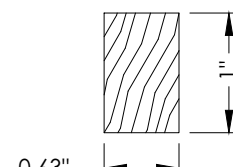


2D GLAZING BEAD

[illegible]

PRODUCT: ALL PHASE CUSTOM MILL SHOP "Impact" Wood Doors	PART OR ASSEMBLY: GLAZING & PANEL INFIL DETAILS
---	---


Documents Prepared By:
Lyndon F. Schmidt
P.E. No. 43409

R^{qW} BUILDING CONSULTANTS, INC.
P.O. Box 230, Valrico, FL 33595
Phone No.: 813.659.9197
FBPE Registry No. 9813

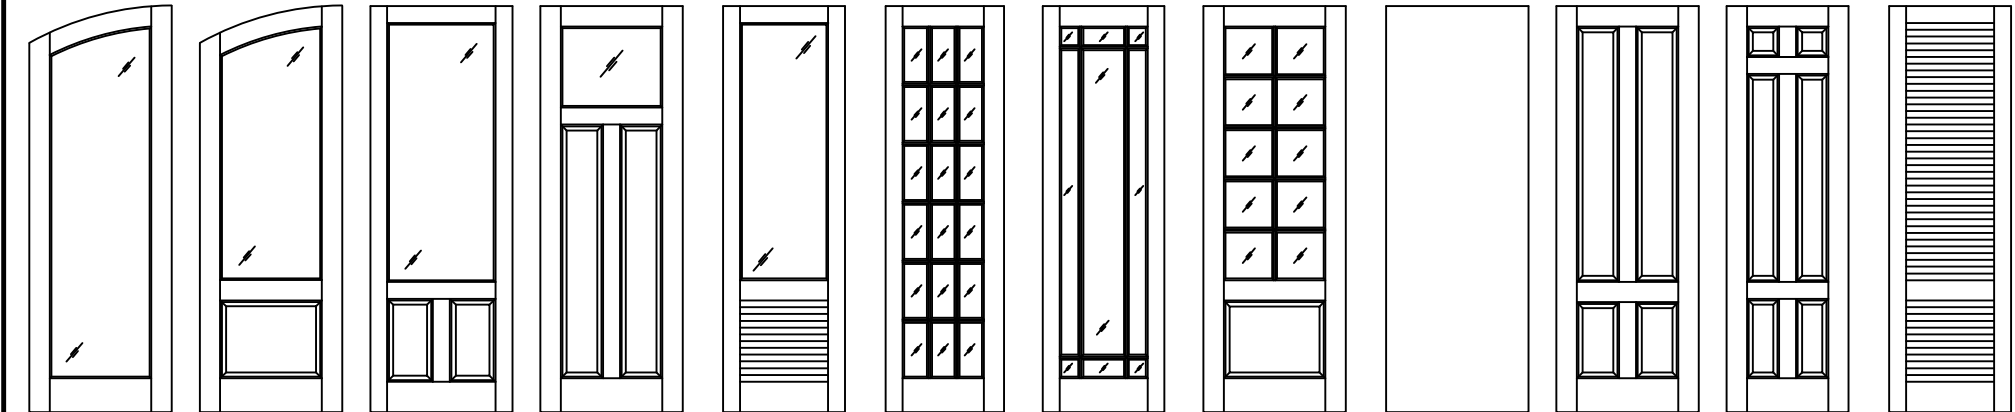

ALL PHASE CUSTOM MILL SHOP Door Panel Options

Panel options shown are for illustration and are representative only.
Surface applied muntins are used for simulated divided lites shown.

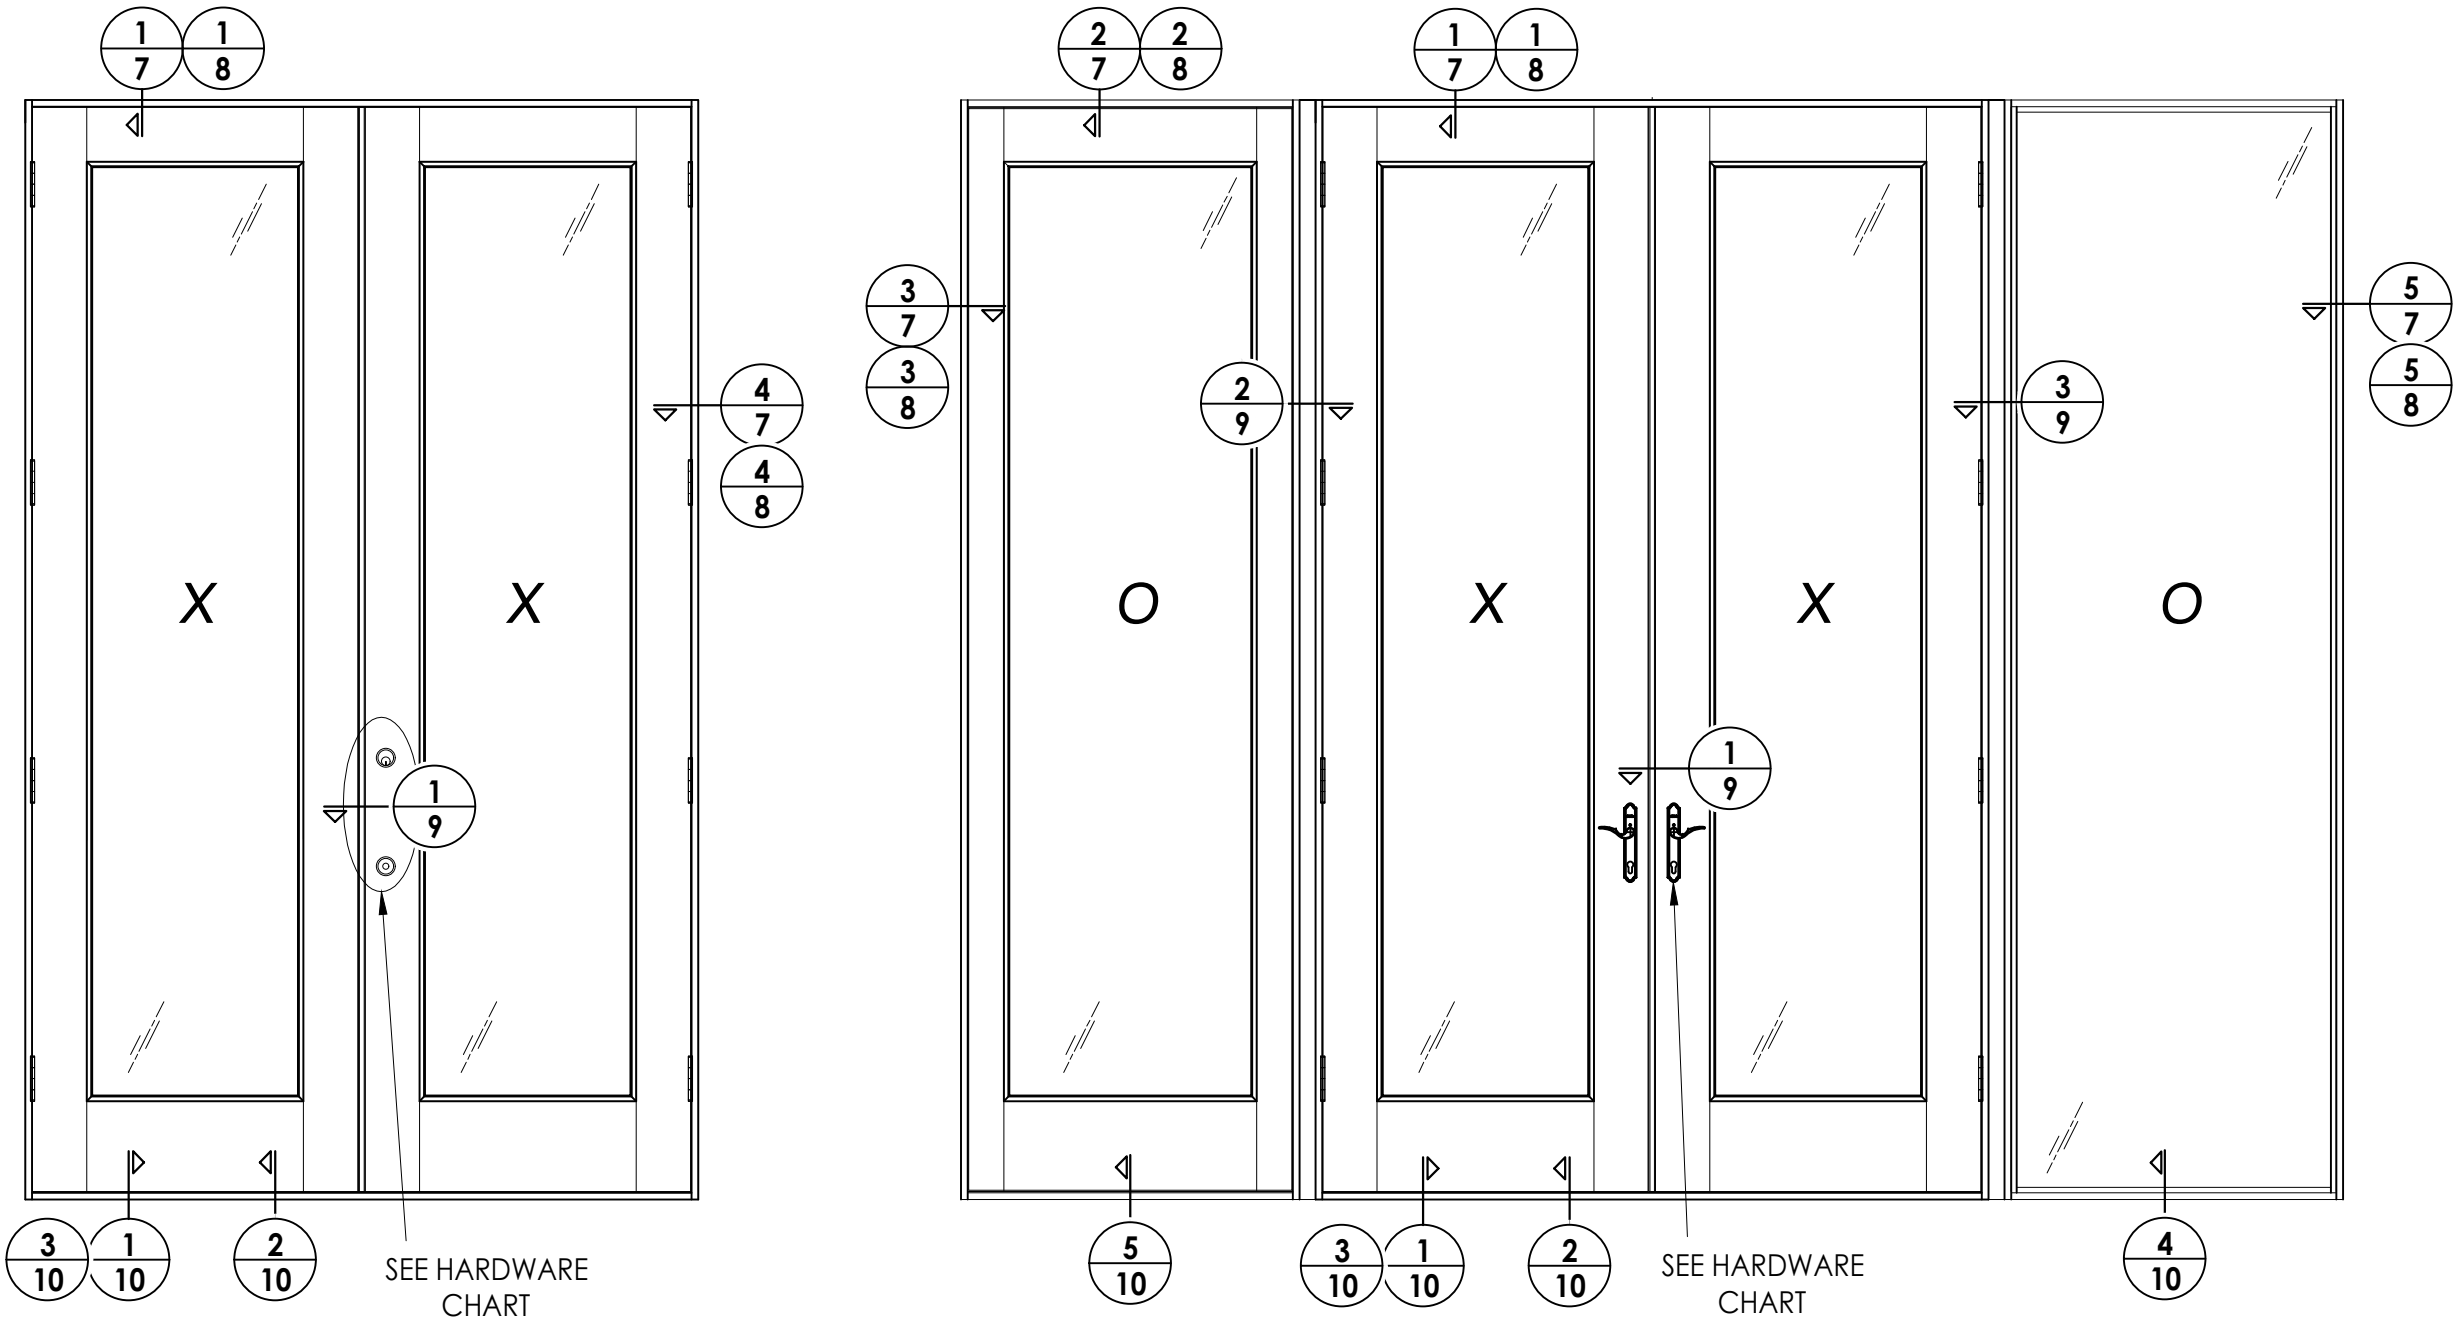

SEE HARDWARE
CHART

SEE HARDWARE
CHART

HARDWARE TABLE	
MANUFACTURER	MODEL
HOPPE	MULTIPOINT HARDWARE: HLS 9000 SERIES MULTIPOINT LOCK ACTIVE: ROUND BOLT/SHOOT BOLT (5-PT.) INACTIVE: SHOOT BOLT (2-PT.)
KWIKSET	KNOB: SIGNATURE SERIES DEADBOLT: SIGNATURE SERIES (980)

NO.	DATE	REVISIONS
3	9/27/23	UPDATE TO 8TH ED. (2023) FBC LFS
2	9/02/20	UPDATE TO 7TH ED. (2020) FBC LFS
1	10/12/17	UPDATE TO 6TH ED. (2017) FBC JK


DATE:	6/5/17
SCALE:	N.T.S.
DWG. BY:	JK
CHK. BY:	LFS
DRAWING NO.:	FL-22393.9
SHEET	6 OF 14

PRODUCT:	ALL PHASE CUSTOM MILL SHOP "Impact" Wood Doors
PART OR ASSEMBLY:	ELEVATIONS


Documents Prepared By: Lyndon F. Schmidt P.E. No. 43409	R^W BUILDING CONSULTANTS, INC. P.O. Box 230, Valrico, FL 33595 Phone No.: 813.659.9197 FBPE Registry No. 9813
---	---

Z:\2023 FBC Drawings\All Phase Custom Mill Shop\FL-22393 R3\FL-22393.9-11.dwg


- NOTES:
- Item #26 located 4" from each end & 9 more equally spaced (11 total).
 - Item #26 located 4" from each end & 1 at the center line (3 total).

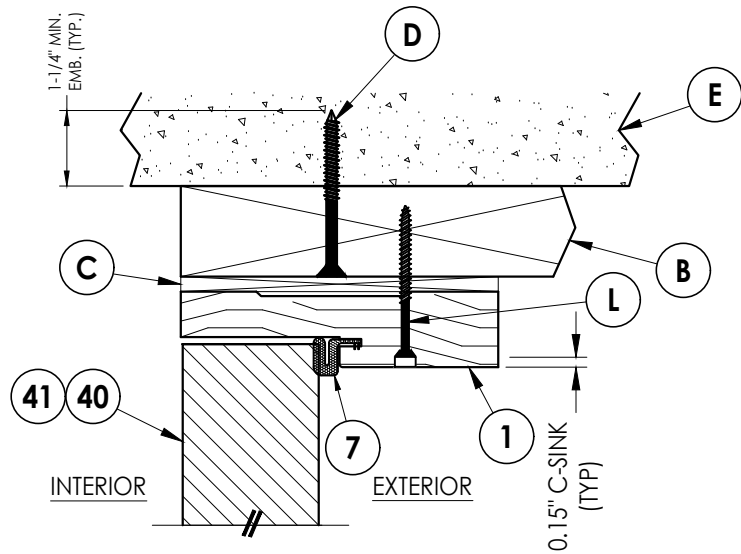


1
7 **VERTICAL CROSS SECTION**
Shown w/ 2X Buck
Inswing shown (Outswing similar)

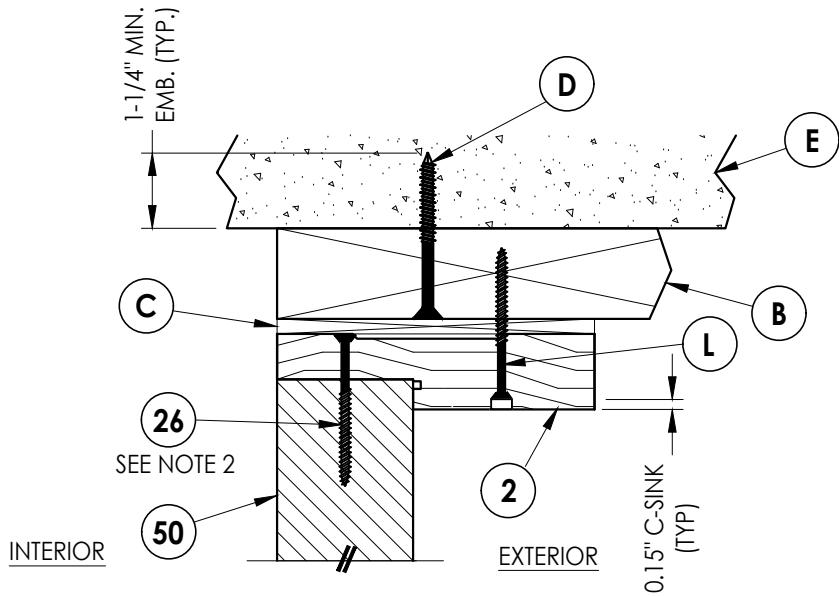


2
7 **VERTICAL CROSS SECTION**
Shown w/ 2X Buck
Inswing shown (Outswing similar)

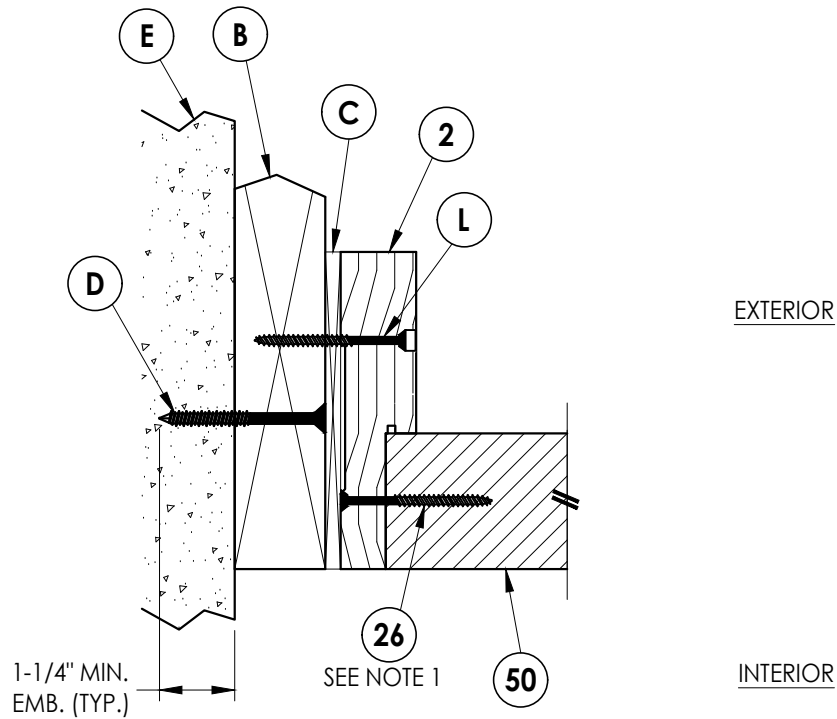

3
7 **HORIZONTAL CROSS SECTION**
Shown w/ 2X Buck
Inswing shown (Outswing similar)

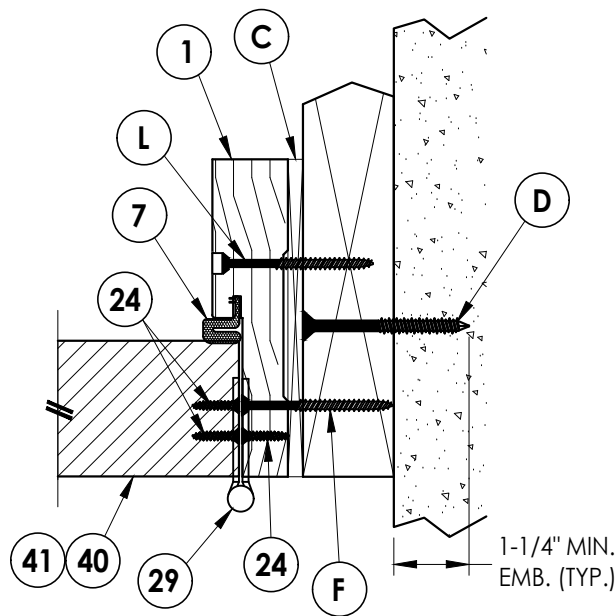

4
7 **HORIZONTAL CROSS SECTION**
Shown w/ 2X Buck
Inswing shown (Outswing similar)

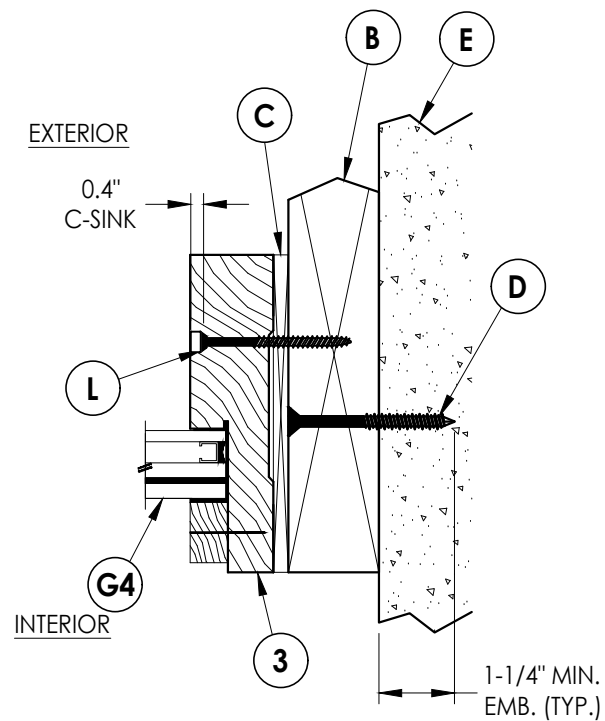

5
7 **HORIZONTAL CROSS SECTION**
Shown w/ 2X Buck
Inswing shown (Outswing similar)

Documents Prepared By:
Lyndon F. Schmidt
P.E. No. 43409





PRODUCT:
ALL PHASE CUSTOM MILL SHOP
"Impact" Wood Doors

RW BUILDING CONSULTANTS, INC.
P.O. Box 230, Valrico, FL 33595
Phone No.: 813.659.9197
FBPE Registry No. 9813

PART OR ASSEMBLY:
HORIZONTAL & VERTICAL
CROSS SECTIONS (2X BUCK)

REVISIONS		NO.	DATE	BY
3	9/27/23	UPDATE TO 8TH ED. (2023)	FBC	LFS
2	9/02/20	UPDATE TO 7TH ED. (2020)	FBC	LFS
1	10/12/17	UPDATE TO 6TH ED. (2017)	FBC	JK
DATE: 6/5/17				
SCALE: N.T.S.				
DWG. BY: JK				
CHK. BY: LFS				
DRAWING NO.: FL-22393.9				
SHEET 7 OF 14				

1. Item #26 located 4" from each end & 9 more equally spaced (11 total).
2. Item #26 located 4" from each end & 1 at the center line (3 total).

    




R_W BUILDING CONSULTANTS, INC.
P.O. Box 230, Valrico, FL 33595
Phone No: 813.659.9197
FBPE Registry No. 9813

PART OR ASSEMBLY: HORIZONTAL & VERTICAL CROSS SECTIONS (1X BUCK)

[illegible]

NOTES:


1. Item #26 located 4" from each end & 9 more equally spaced (11 total).

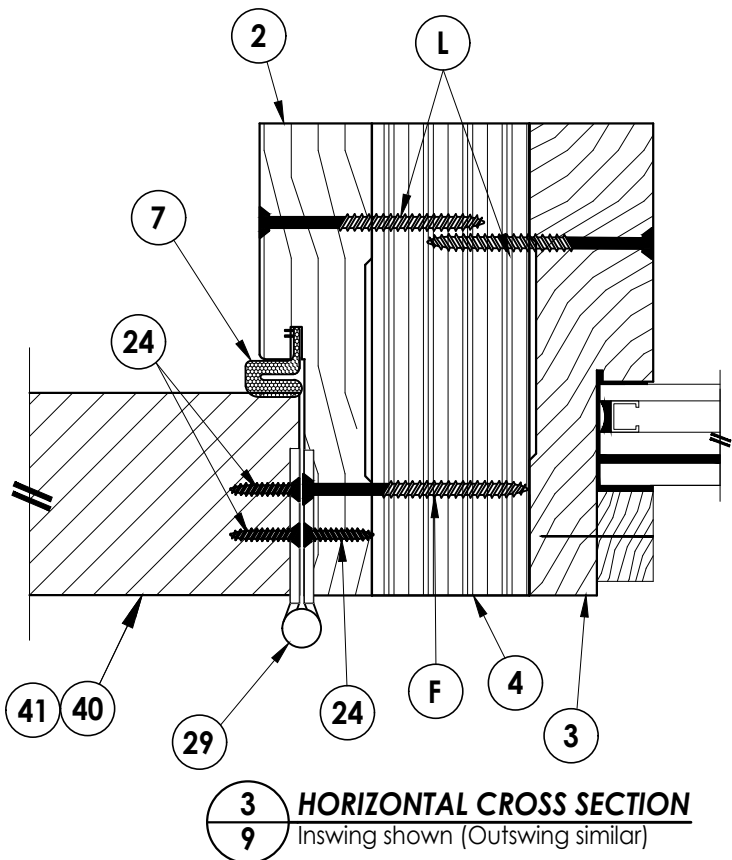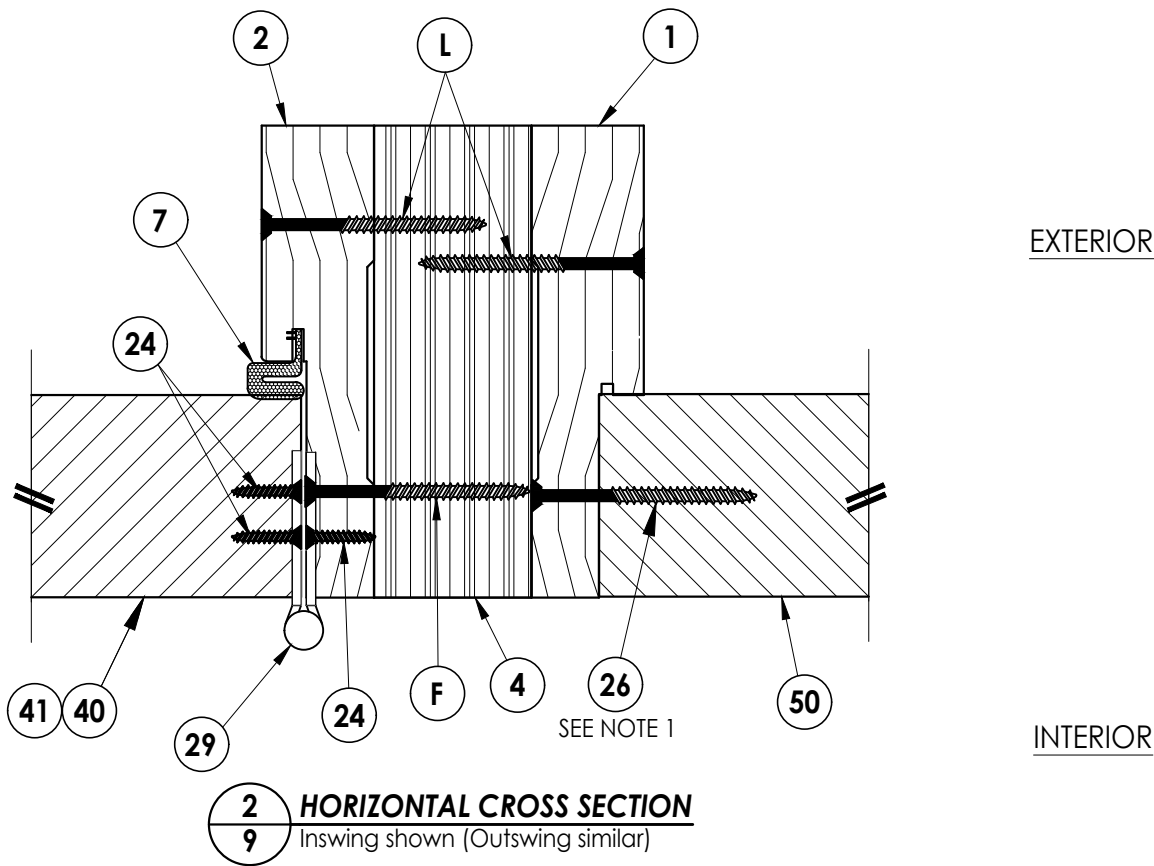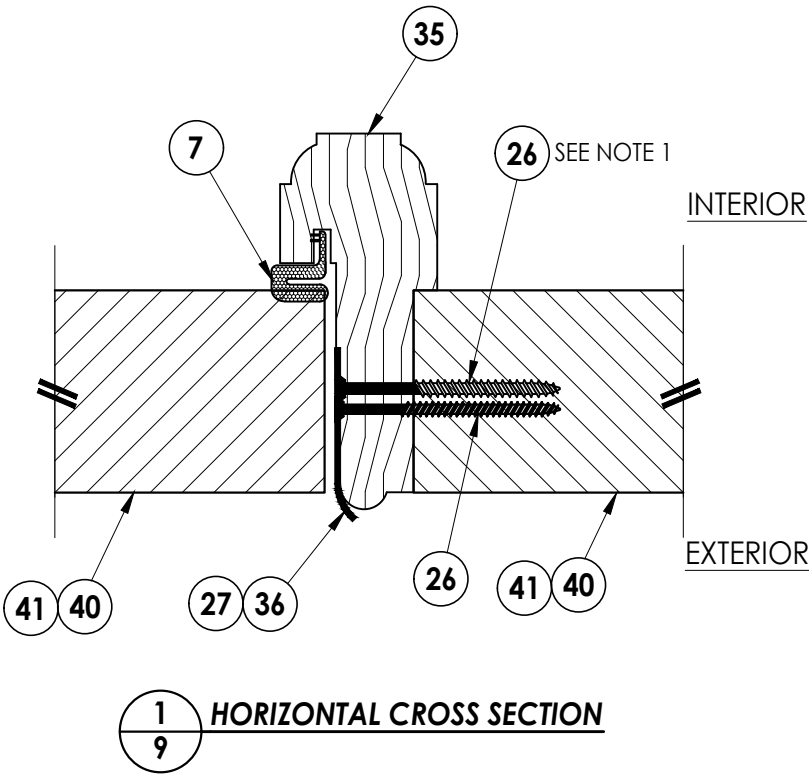


DATE: 6/5/17		BUILDING CONSULTANTS, INC. P.O. Box 230, Valrico, FL 33595 Phone No.: 813.659.9197 FBPE Registry No. 9813
SCALE: N.T.S.		
DWG. BY: JK		
CHK. BY: LFS		
DRAWING NO.: FL-22393.9		
SHEET 9 OF 14		

Z:\2023 FBC Drawings\All Phase Custom Mill Shop\FL-22393 R3\FL-22393.9-11.dwg


NOTES:
1. Item #26 located 4" from each end & 1 at the center line (3 total).

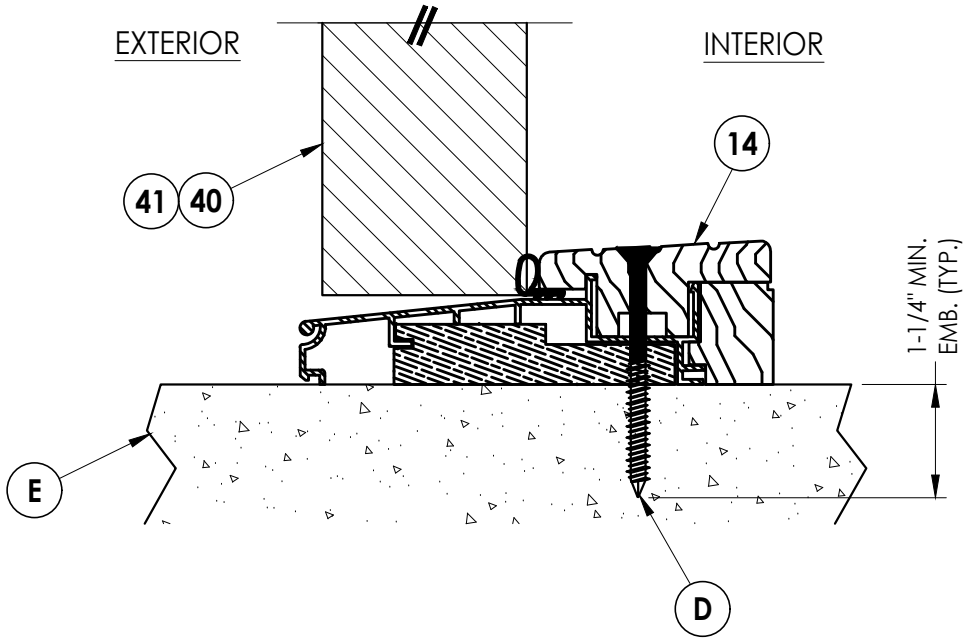


1
10 **VERTICAL CROSS SECTION**
Outswing

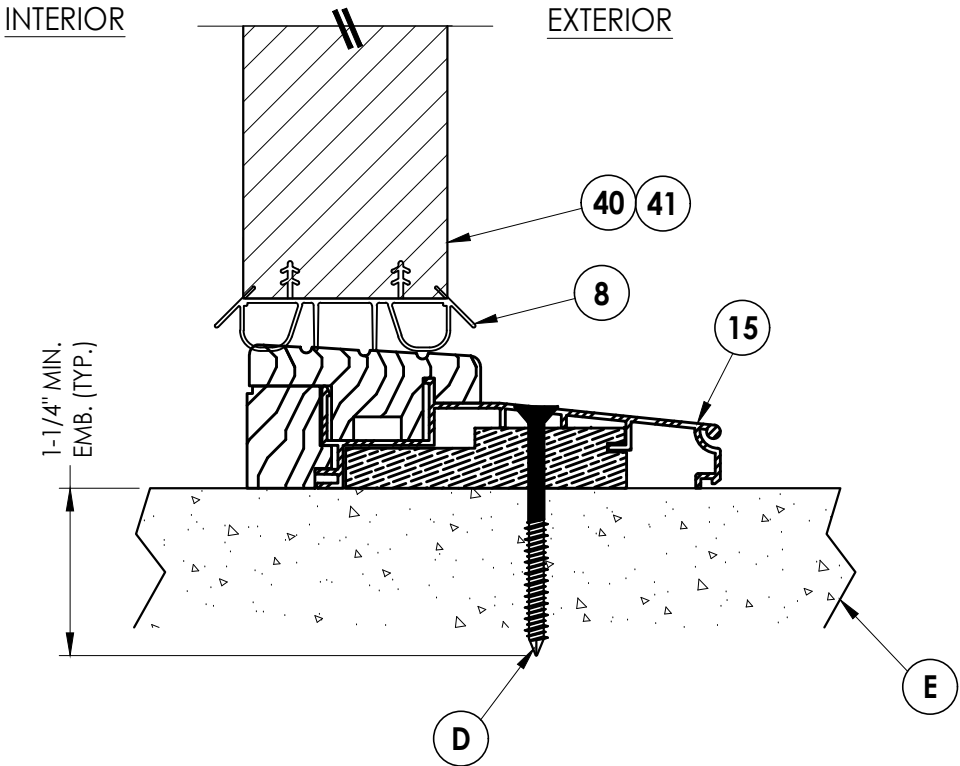


2
10 **VERTICAL CROSS SECTION**
Inswing

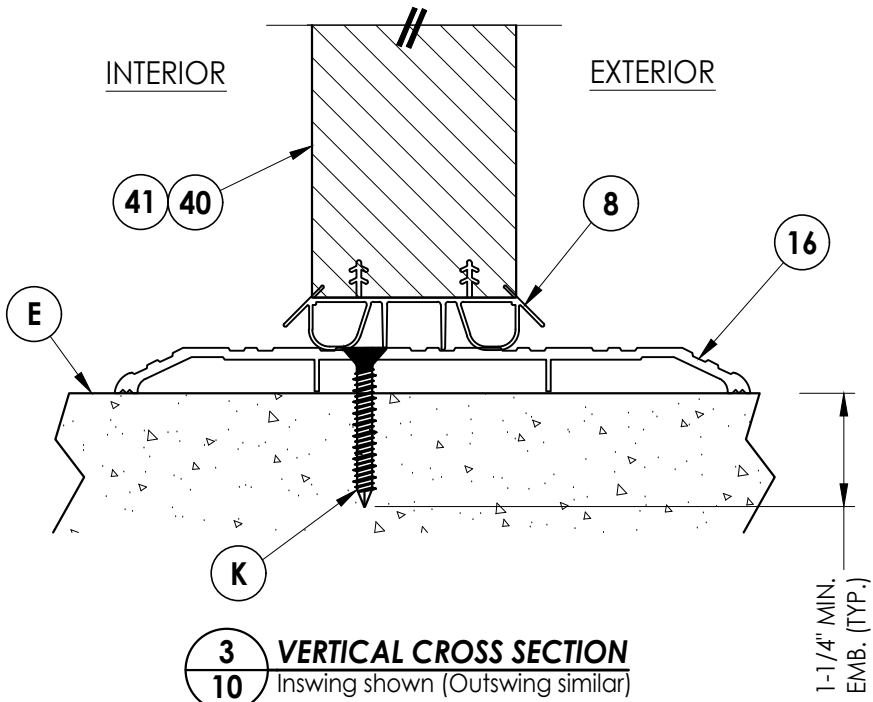

3
10 **VERTICAL CROSS SECTION**
Inswing shown (Outswing similar)

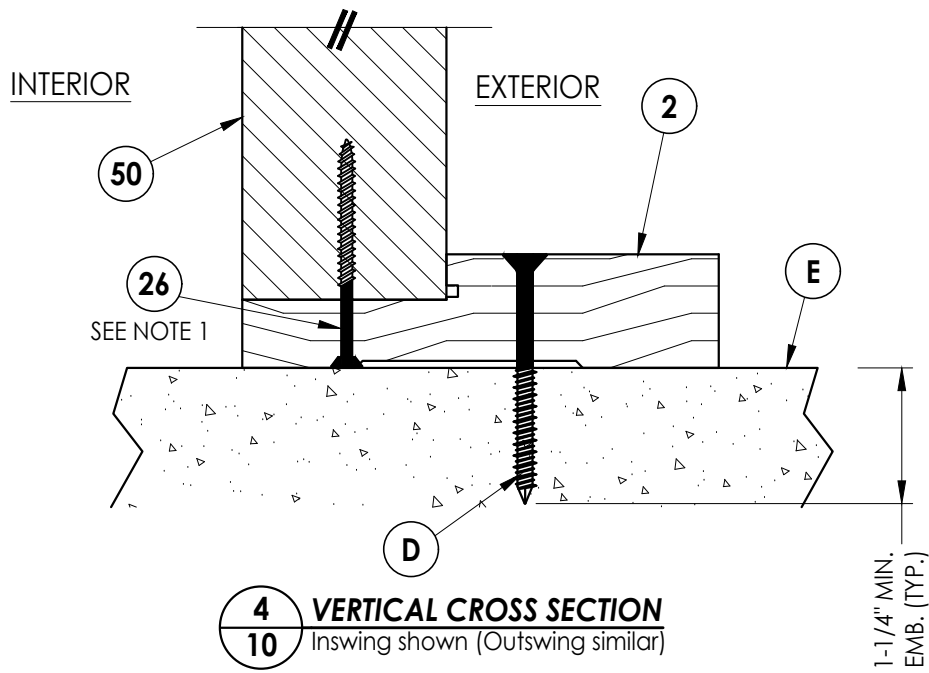

4
10 **VERTICAL CROSS SECTION**
Inswing shown (Outswing similar)

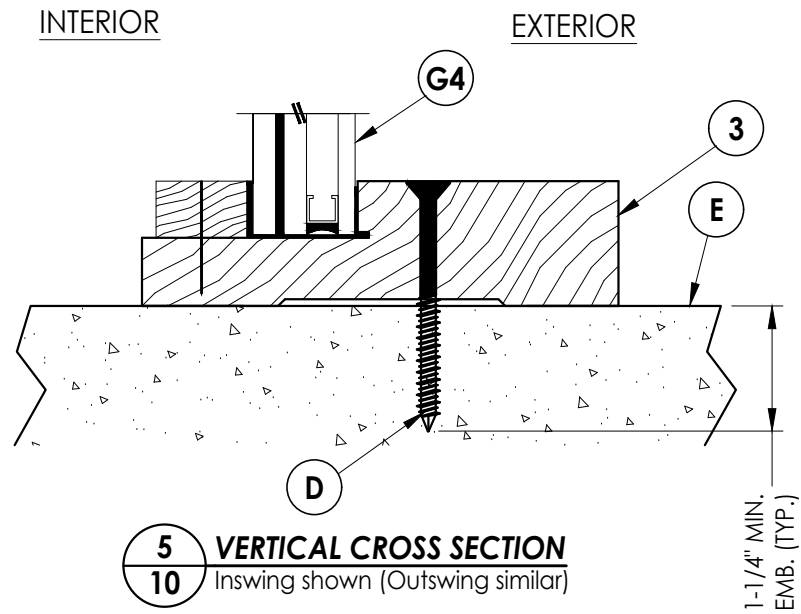

5
10 **VERTICAL CROSS SECTION**
Inswing shown (Outswing similar)

Documents Prepared By:
Lyndon F. Schmidt
P.E. No. 43409

RW BUILDING CONSULTANTS, INC.
P.O. Box 230, Valrico, FL 33595
Phone No.: 813.659.9197
FBPE Registry No. 9813

PRODUCT:
ALL PHASE CUSTOM MILL SHOP
"Impact" Wood Doors

PART OR ASSEMBLY:
VERTICAL CROSS
SECTIONS (THRESHOLD)

NO.	DATE	REVISIONS
3	9/27/23	UPDATE TO 8TH ED. (2023) FBC LFS
2	9/02/20	UPDATE TO 7TH ED. (2020) FBC LFS
1	10/12/17	UPDATE TO 6TH ED. (2017) FBC JK
		BY

DATE: 6/5/17



SCALE: N.T.S.

DWG. BY: JK

CHK. BY: LFS

DRAWING NO.: FL-22393.9

SHEET 10 OF 14

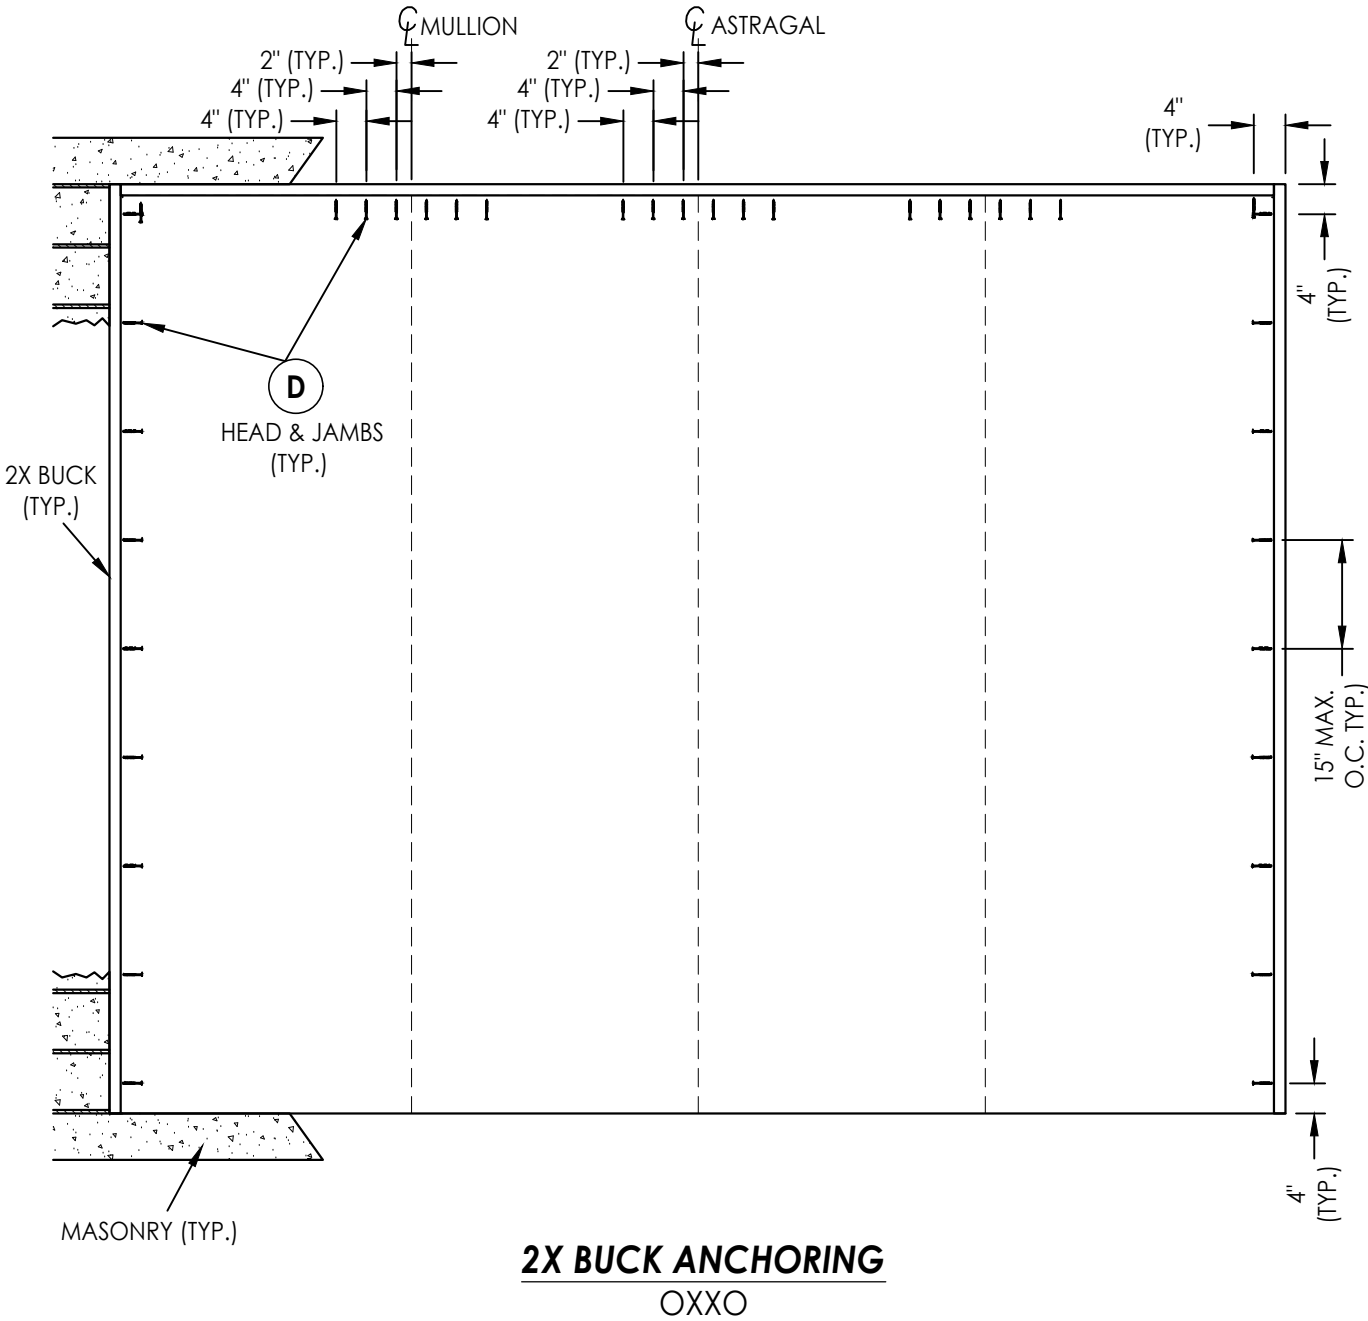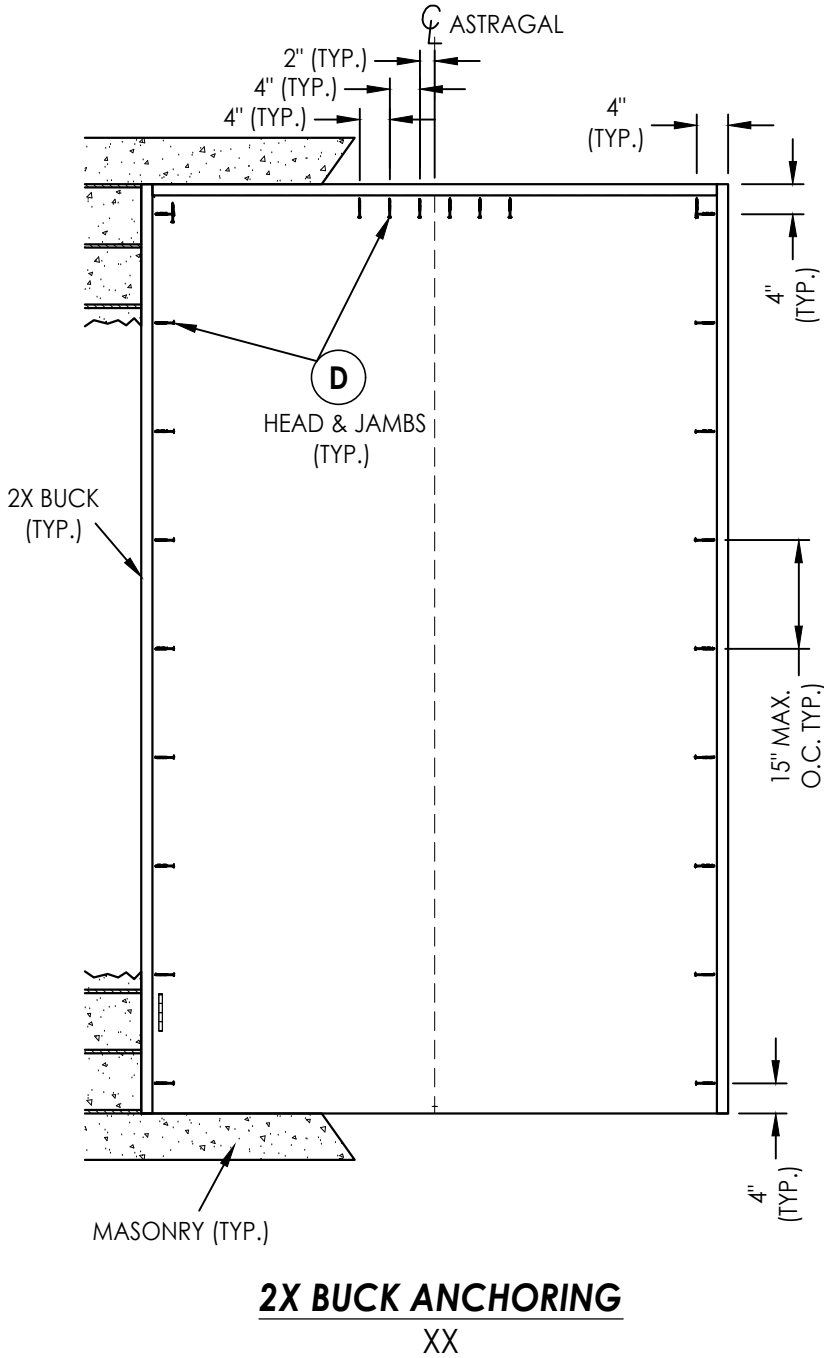

NOTE:
1. ALL FRAME CORNERS SECURED WITH (3) #8 X 2-1/2" FH
DEEP THREAD WOOD SCREWS.

NO.	DATE	REVISIONS
3	9/27/23	UPDATE TO 8TH ED. (2023) FBC LFS
2	9/02/20	UPDATE TO 7TH ED. (2020) FBC LFS
1	10/12/17	UPDATE TO 6TH ED. (2017) FBC JK
		BY

DATE: 6/5/17

SCALE: N.T.S.

DWG. BY: JK

CHK. BY: LFS

DRAWING NO.:
FL-22393.9


SHEET 11 OF 14

Documents Prepared By:
Lyndon F. Schmidt
P.E. No. 43409


PRODUCT:
ALL PHASE CUSTOM MILL SHOP
"Impact" Wood Doors

PART OR ASSEMBLY:
BUCK ANCHORING




R^W BUILDING CONSULTANTS, INC.
P.O. Box 230, Valrico, FL 33595
Phone No.: 813.659.9197
FBPE Registry No. 9813

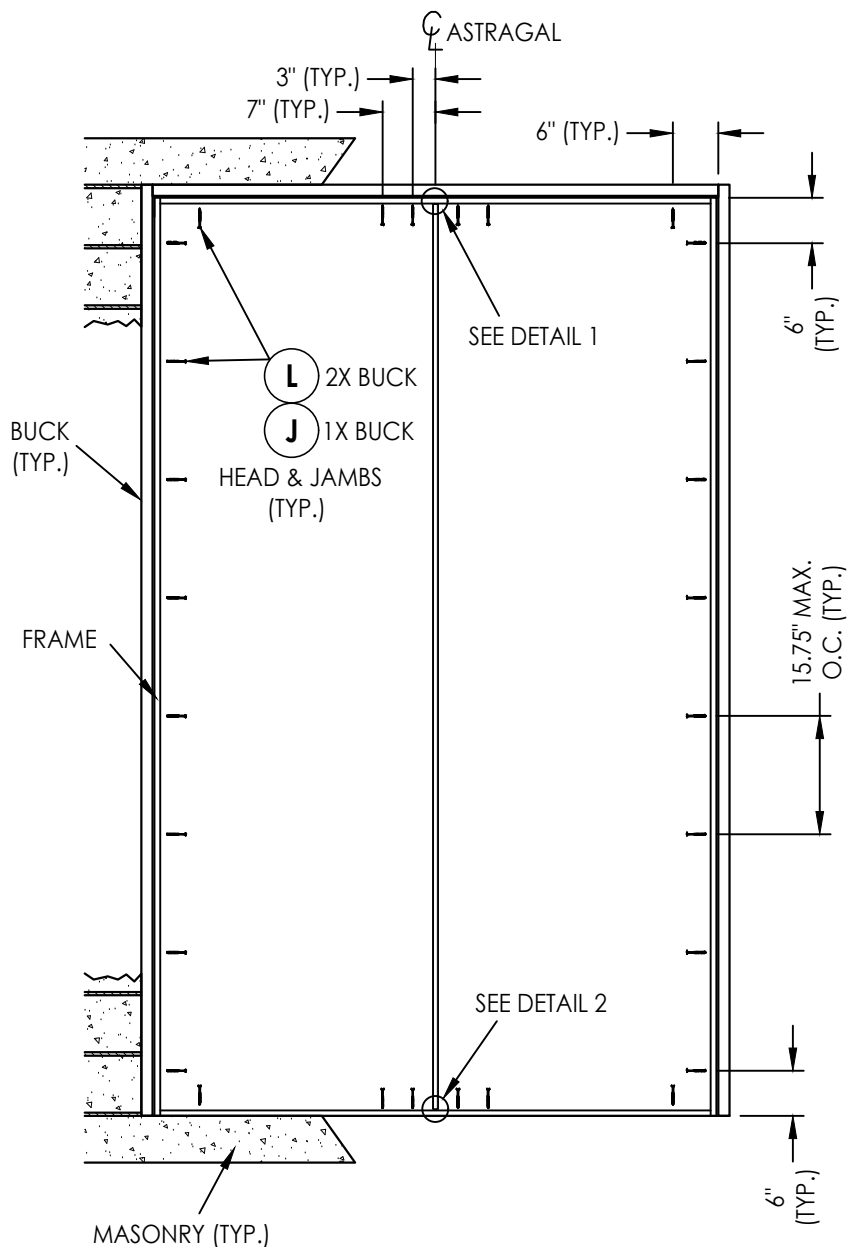

FRAME ANCHORING
XX

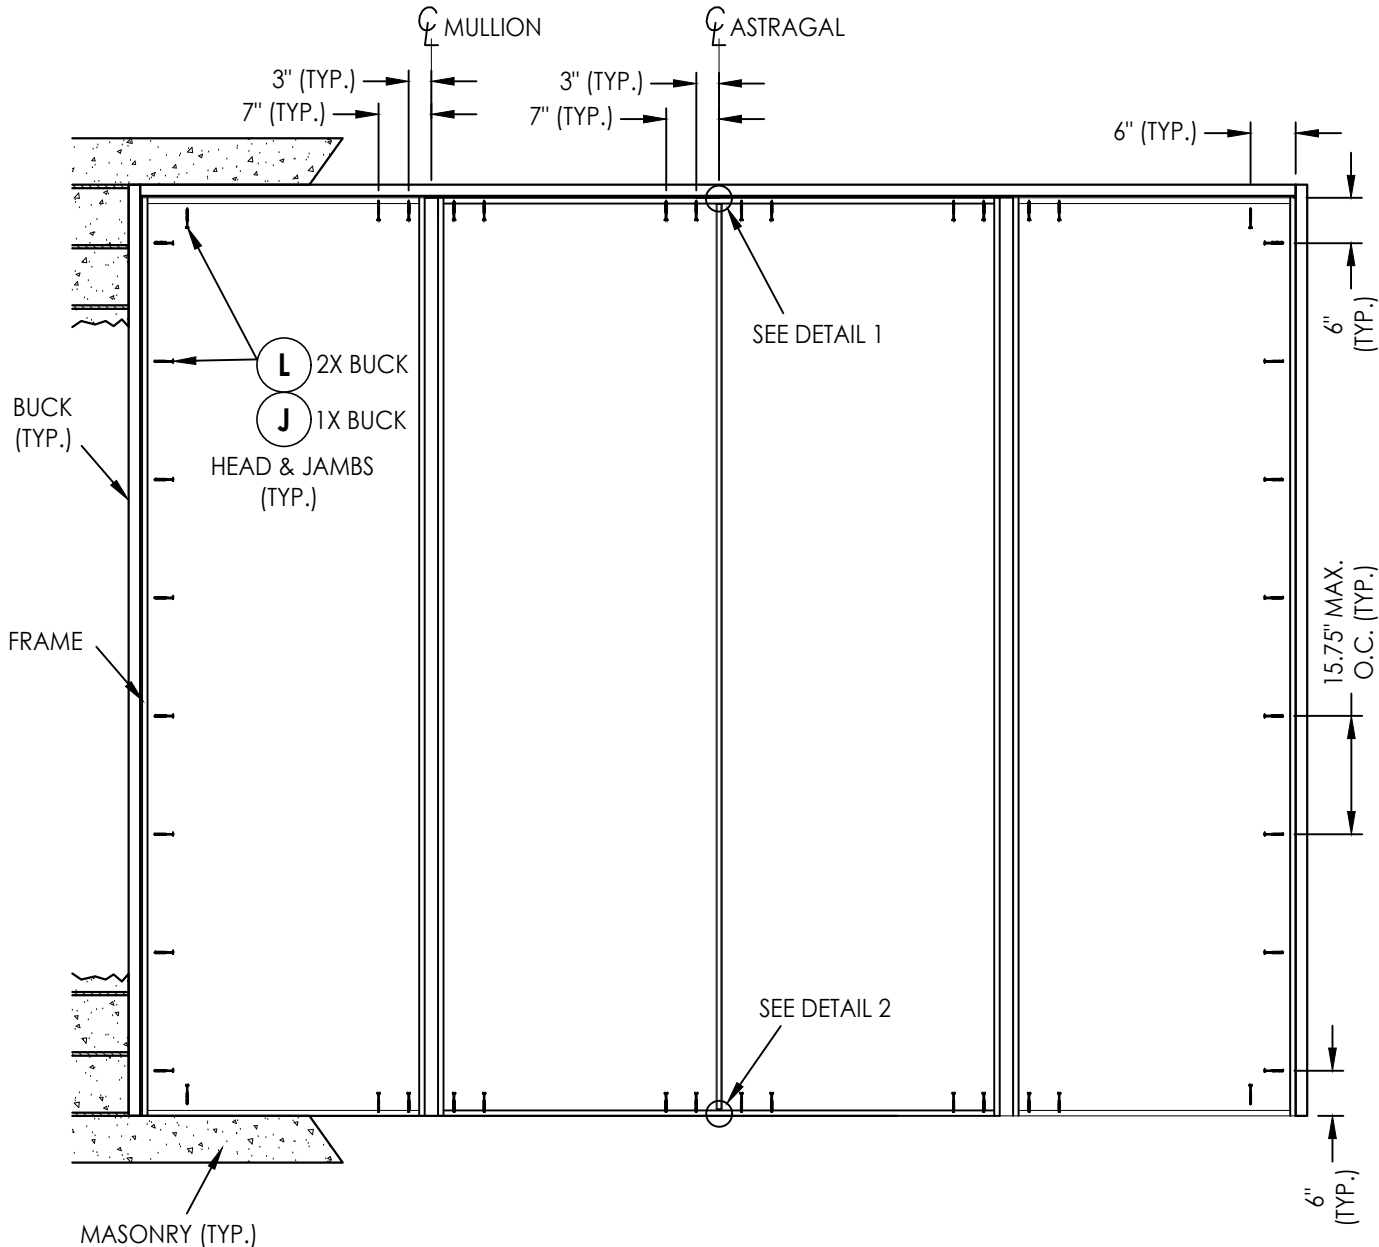


FRAME ANCHORING
OXXO

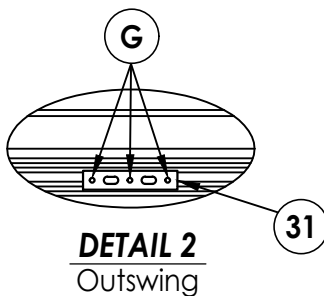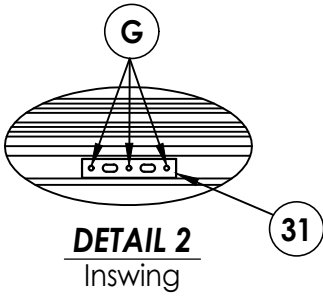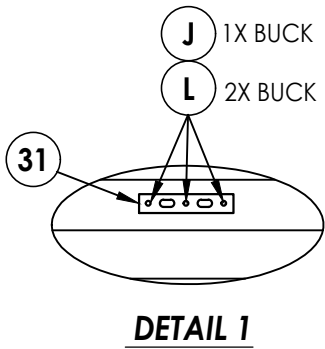


NOTE:
1. ALL FRAME CORNERS SECURED WITH (3) #8 X 2-1/2" FH DEEP THREAD WOOD SCREWS.

Documents Prepared By: Lyndon F. Schmidt P.E. No. 43409		PRODUCT:		ALL PHASE CUSTOM MILL SHOP "Impact" Wood Doors	
		PART OR ASSEMBLY:		FRAME ANCHORING	
DATE: 6/5/17		SCALE: N.T.S.		DWG. BY: JK	
CHK. BY: LFS		DRAWING NO.: FL-22393.9		SHEET 12 OF 14	
9/27/23 UPDATE TO 8TH ED. (2023) FBC LFS		9/02/20 UPDATE TO 7TH ED. (2020) FBC LFS		10/12/17 UPDATE TO 6TH ED. (2017) FBC JK	
NO. DATE		REVISIONS		BY	
3		9/27/23		UPDATE TO 8TH ED. (2023) FBC LFS	
2		9/02/20		UPDATE TO 7TH ED. (2020) FBC LFS	
1		10/12/17		UPDATE TO 6TH ED. (2017) FBC JK	
R.W. BUILDING CONSULTANTS, INC.		P.O. Box 230, Valrico, FL 33595		Phone No.: 813.659.9197	
FBPE Registry No. 9813					


Z:\2023 FBC Drawings\All Phase Custom Mill Shop\FL-22393 R3\FL-22393.9-11.dwg

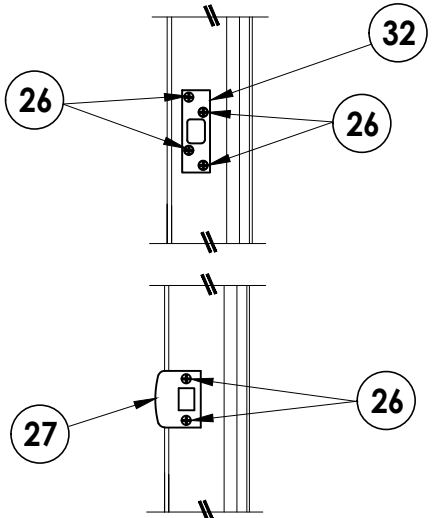


LATCH & DEADBOLT STRIKE DETAIL

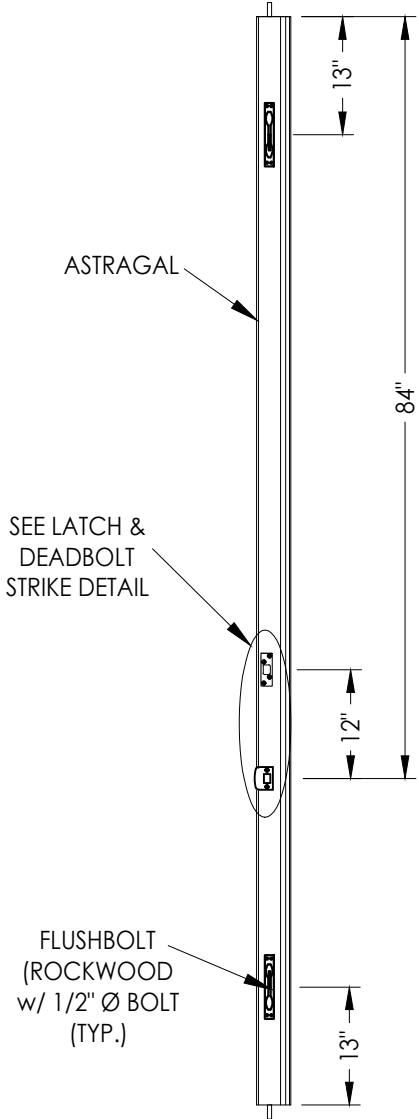


LATCH & DEADBOLT DETAILS

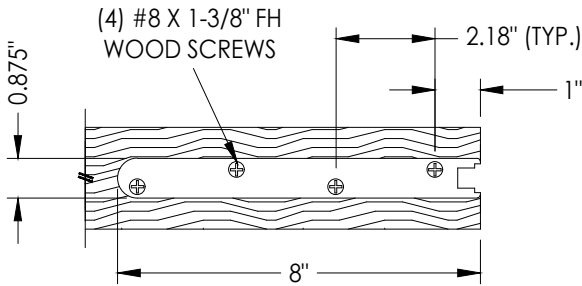


SHOOTBOLT REINFORCMENT
AT TOP & BOTTOM OF DOOR PANEL
(1/8" THICK STEEL)

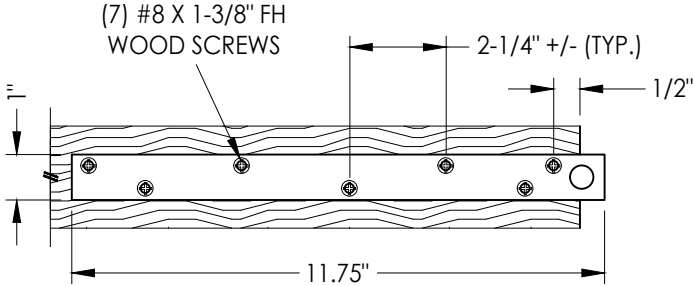


FLUSHBOLT REINFORCMENT
AT TOP & BOTTOM OF DOOR PANEL
(3/16" THICK STEEL)

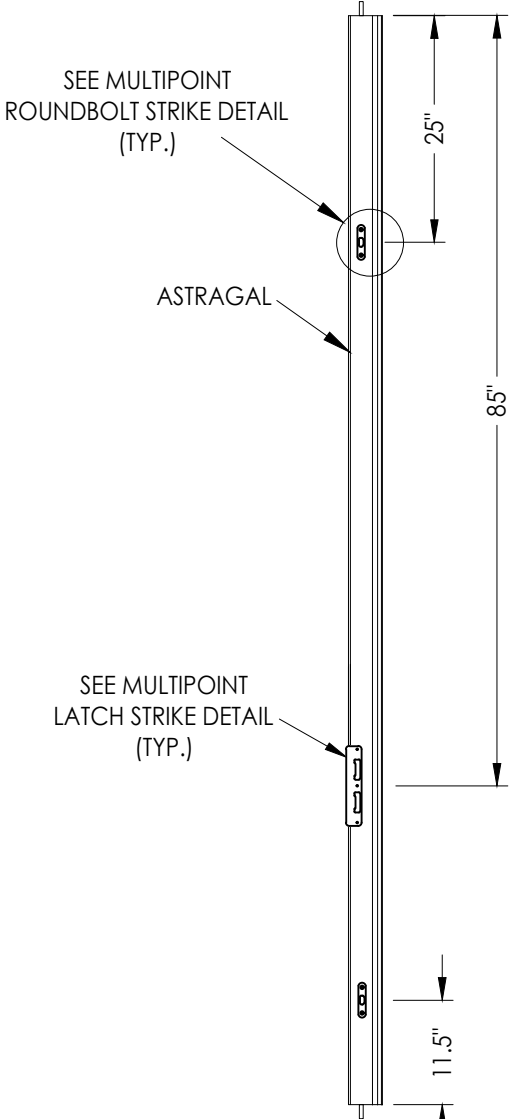


MULTIPOINT LOCK DETAILS

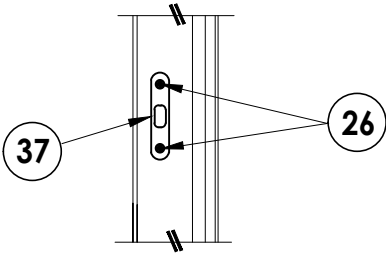


MULTIPOINT ROUND BOLT STRIKE DETAIL

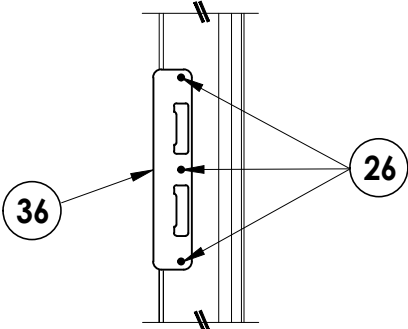

MULTIPOINT STRIKE DETAIL

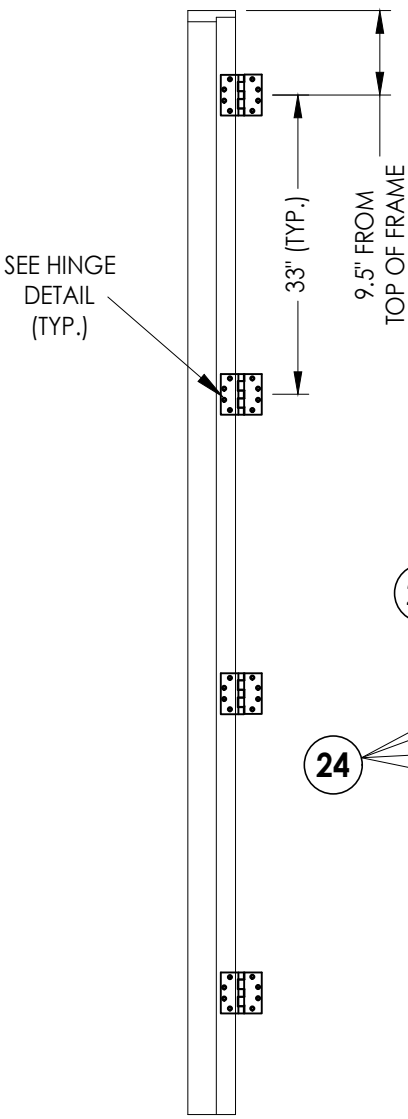

HINGE JAMB

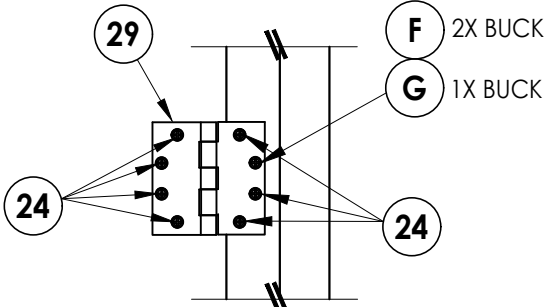

HINGE DETAIL

PRODUCT:		ALL PHASE CUSTOM MILL SHOP	
		Impact Wood Doors	
PART OR ASSEMBLY:		HARDWARE DETAILS	

NO.	DATE	REVISIONS
3	9/27/23	UPDATE TO 8TH ED. (2023) FBC LFS
2	9/02/20	UPDATE TO 7TH ED. (2020) FBC LFS
1	10/12/17	UPDATE TO 6TH ED. (2017) FBC JK

DATE: 6/5/17

SCALE: N.T.S.

DWG. BY: JK

CHK. BY: LFS

DRAWING NO.:

FL-22393.9

SHEET 13 OF 14


Documents Prepared By:
Lyndon F. Schmidt
P.E. No. 43409

RW BUILDING CONSULTANTS, INC.
P.O. Box 230, Valrico, FL 33595
Phone No.: 813.659.9197
FBPE Registry No. 9813

Z:\2023 FBC Drawings\All Phase Custom Mill Shop\FL-22393 R3\FL-22393.9-11.dwg

BILL OF MATERIALS		
ITEM #	DESCRIPTION	MATERIAL
A	1X BUCK (SG >= 0.42)	WOOD
B	2X BUCK (SG >= 0.42)	WOOD
C	1/4" MAX. SHIM SPACE	-
D	1/4" X 2-3/4" PFH DeWALT OR ITW CONCRETE SCREW	STEEL
E	MASONRY - 3,000 PSI MIN. CONCRETE CONFORMING TO ACI 301 OR HOLLOW BLOCK CONFORMING TO ASTM C90	CONCRETE
F	#12 X 2-1/2" PFH WOOD SCREW	STEEL
G	3/16" X 3-1/4" PFH ITW CONCRETE SCREW	STEEL
J	1/4" X 3-3/4" PFH DeWALT OR ITW CONCRETE SCREW	STEEL
K	1/4" X 1-3/4" PFH DeWALT OR ITW CONCRETE SCREW	STEEL
L	#10 X 2-1/2" PFH WOOD SCREW (1.15" MIN. EMBEDMENT)	STEEL
M	3/16" X 2-1/4" PFH ITW CONCRETE SCREW	STEEL
1	JAMB (DOOR)	WOOD
2	JAMB (SIDELITE)	WOOD
3	JAMB (SIDELITE - DIRECT SET)	WOOD
4	MULLION	LVL
7	WEATHERSTRIP	FOAM
8	SWEEP	VINYL
14	OUTSWING THRESHOLD	ALUM/COMP
15	INSWING THRESHOLD	ALUM/COMP
16	ADA THRESHOLD	ALUM
23	#10 X 1-1/2" PFH WOOD SCREW	STEEL
24	#12 x 1" PFH WOOD SCREW	STEEL
25	#8 x 1-3/4" PFH WOOD SCREW	STEEL
26	#8 x 2-1/2" PFH WOOD SCREW	STEEL
27	LATCH STRIKE PLATE	STEEL
29	4.5" X 4.5" HINGE	STEEL
31	SHOOTBOLT STRIKE PLATE	STEEL
32	DEADBOLT SECURITY STRIKE PLATE	STEEL
35	ASTRAGAL	WOOD
36	MULTIPOINT STRIKE PLATE	STEEL
37	MULTIPOINT ROUND BOLT STRIKE DETAIL	STEEL
40	DOOR PANEL	WOOD
41	DOOR PANEL	WOOD
50	SIDELITE PANEL	WOOD
51	SIDELITE PANEL (DIRECT SET)	WOOD
70	TRANSOM PANEL	WOOD

WOOD FRAME COMPONENTS: SIPO (UTILE) (G = 0.53)

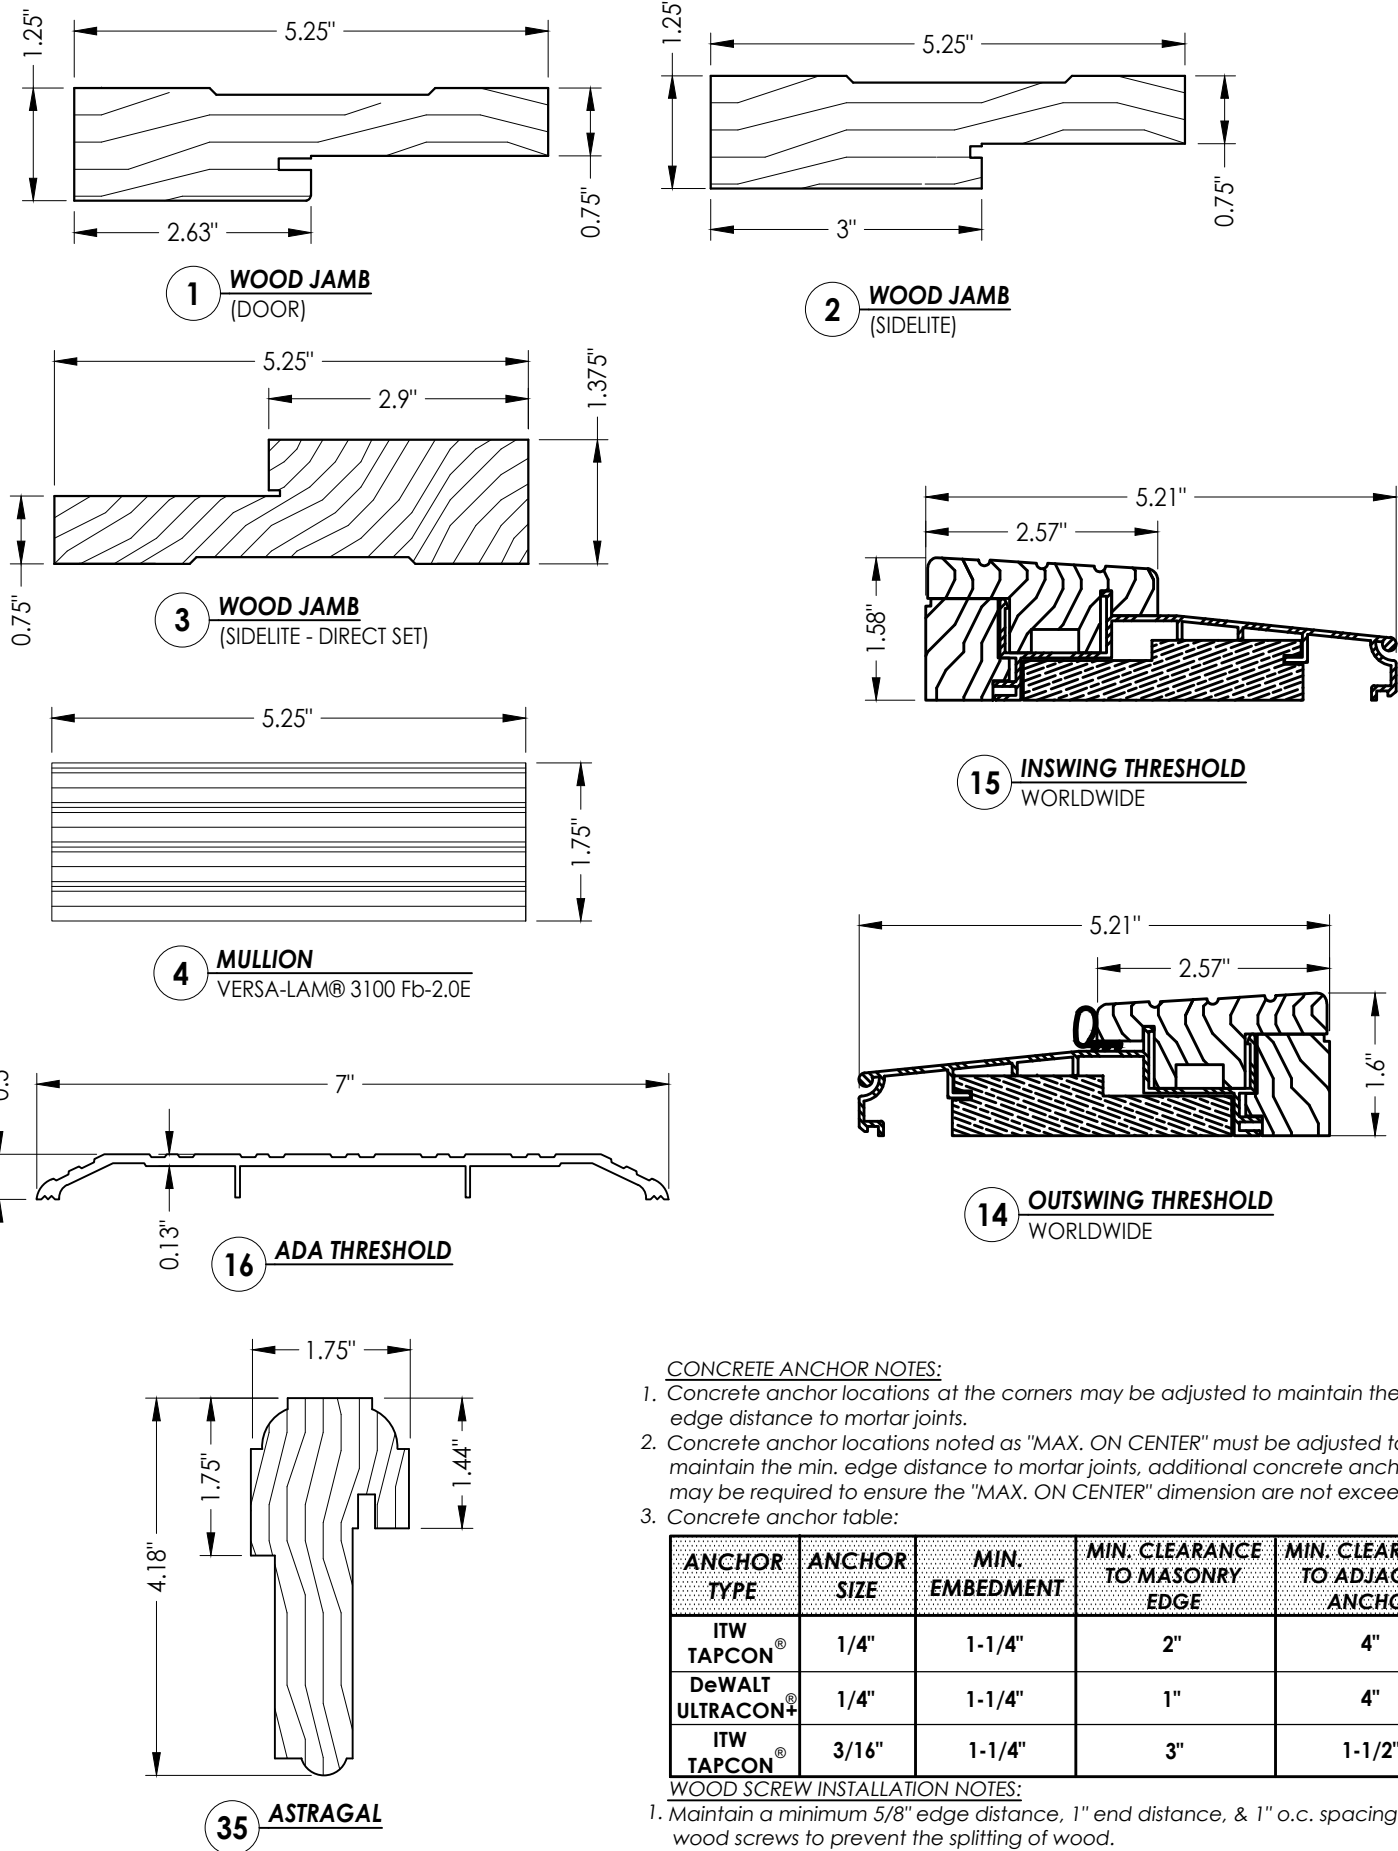

Documents Prepared By:
Lyndon F. Schmidt
P.E. No. 43409

RW BUILDING CONSULTANTS, INC.
P.O. Box 230, Valrico, FL 33595
Phone No.: 813.659.9197
FBPE Registry No. 9813

PRODUCT:
ALL PHASE CUSTOM MILL SHOP
"Impact" Wood Doors

PART OR ASSEMBLY:
BILL OF MATERIALS
& COMPONENTS

NO.	DATE	REVISIONS
3	9/27/23	UPDATE TO 8TH ED. (2023) FBC LFS
2	9/02/20	UPDATE TO 7TH ED. (2020) FBC LFS
1	10/12/17	UPDATE TO 6TH ED. (2017) FBC JK

DATE: 6/5/17

SCALE: N.T.S.

DWG. BY: JK

CHK. BY: LFS

DRAWING NO.:

FL-22393.9

SHEET 14 OF 14