

GENERAL NOTES AND SPECIFICATIONS FOR DOUBLE SPAN GLAZING WALL SYSTEM:

1. DOUBLE SPAN PROFILIT™ K25/60/7 GLAZING WALL SYSTEM, SHOWN ON THIS PRODUCT EVALUATION DOCUMENT (P.E.D.) HAS BEEN VERIFIED FOR COMPLIANCE IN ACCORDANCE WITH THE 2023 (8th EDITION) OF THE FLORIDA BUILDING CODE. DOUBLE SPAN PROFILIT™ K25/60/7 GLAZING WALL SYSTEM SHALL NOT BE INSTALLED AT HIGH VELOCITY HURRICANE ZONES (MIAMI DADE/BROWARD COUNTY), NOR SHALL BE INSTALLED WITHIN WIND-BORNE DEBRIS REGIONS AS DEFINED BY SECTION 202 OF THE FLORIDA BUILDING CODE.

DESIGN WIND LOADS SHALL BE DETERMINED AS PER SECTION 1609 OF THE ABOVE MENTIONED CODE. FOR A BASIC WIND SPEED AS REQUIRED BY THE JURISDICTION WHERE GLAZING WALL WILL BE INSTALLED WITH A DIRECTIONALITY FACTOR KD=0.85, USING ASCE 7-22 & SHALL NOT EXCEED THE MAXIMUM (A.S.D.) DESIGN PRESSURE RATING INDICATED ON NOTE 1.
IN ORDER TO VERIFY THE ABOVE CONDITION, ULTIMATE DESIGN WIND LOADS DETERMINED PER ASCE 7-22 SHALL BE FIRST REDUCED TO A.S.D. DESIGN WIND LOADS BY MULTIPLYING THEM BY 0.6 IN ORDER TO COMPARE THESE W/ MAX. (A.S.D.) DESIGN PRESSURE RATING INDICATED ON NOTE 1.

IN ORDER TO VERIFY THAT ANCHORS ON THIS P.E.D., AS TESTED, WERE NOT OVERSTRESSED, A 33% INCREASE IN ALLOWABLE STRESS FOR WIND LOADS WAS NOT USED IN THEIR ANALYSIS. FASTENERS SPACING TO WOOD HAS BEEN DETERMINED IN ACCORDANCE WITH N.D.S. 2018. THIS DOUBLE SPAN PROFILIT™ K25/60/7 GLAZING WALL SYSTEM'S ADEQUACY FOR WIND LOAD RESISTANCE HAS BEEN VERIFIED IN ACCORDANCE WITH SECTION 1709.5.2 & AAMA 501 (PER SECTION 1709.8.4) OF THE ABOVE MENTIONED CODE AS PER ASTM E-330 STANDARD AS PER ARCHITECTURAL TESTING LAB REPORT # 77709.01-120-32 AND AS PER SUBMITTED STRUCTURAL CALCULATIONS, PERFORMED AS PER SECTION 1604 OF THE FLORIDA BUILDING CODE.
DOUBLE SPAN PROFILIT™ K25/60/7 GLAZING WALL SYSTEM IS ALSO VERIFIED FOR WATER AND AIR INFILTRATION AS PER ASTM E-547, E-331 AND E-283 STANDARDS RESPECTIVELY PER SECTION 1403.2 OF THE FLORIDA BUILDING CODE. GLASS VERIFIED PER ASTM E-1300, PER SECTION 2404.1 OF THE FLORIDA BUILDING CODE.


MAX. A.S.D. DESIGN PRESSURE
RATING : + 66, - 66 p.s.f.

2. ALL ALUMINUM EXTRUSIONS SHALL BE ALUMINUM ASSOCIATION 6063-T5 ALLOY AND TEMPER (UNLESS OTHERWISE NOTED), PER ASTM B221, WITH Fy = 16.0 ksi MINIMUM. THE THICKNESS OF ALL EXTRUSIONS SHALL BE AS SHOWN ON THIS DRAWING.
3. TEMPERED GLASS TO COMPLY WITH 16CFR 1201.
4. ALL ALUMINUM IN CONTACT WITH DISSIMILAR METALS SHALL COMPLY WITH SECTION III-6 OF THE 2020 ALUMINUM DESIGN MANUAL.
5. ALL INTERNAL SCREWS USED FOR ASSEMBLY AT HEAD, SILL AND FRAME JAMBS CONNECTIONS (METAL TO METAL) TO BE AISI STAINLESS STEEL 304 OR 316 AISI SERIES OR CORROSION RESISTANT COATED CARBON STEEL AS PER DIN 50018 WITH MINIMUM 50 KSI YIELD STRENGTH & 90 KSI TENSILE STRENGTH & SHALL COMPLY W/ FLORIDA BUILDING CODE SECTION 2411.3.3.4.
6. ANCHORS FOR FRAME CONNECTION TO EXISTING STRUCTURE SHALL BE AS FOLLOWS: (SEE TYPICAL ELEVATION ON SHEET 14 FOR ALLOWED SUBSTRATES)
- (A) TO EXISTING POURED CONCRETE: (MIN. F'C = 2899 PSI)
 - 5/16"Ø TAPCON ANCHORS W/ 2 1/4" MIN. EMBEDMENT BEYOND ANY WALL/SLAB FINISH MATERIAL & MIN. 3 1/8" EDGE DISTANCE, AS MANUFACTURED BY ITW. BUILDEX, INC.
 - (B) TO EXISTING CONCRETE BLOCK WALL: (MIN. ASTM C-90 UNIT)
 - 5/16"Ø TAPCON ANCHORS W/ 1 1/4" MIN. EMBEDMENT BEYOND ANY WALL/SLAB FINISH MATERIAL & MIN. 3 1/8" EDGE DISTANCE, AS MANUFACTURED BY ITW BUILDEX, INC.
 - (C) TO EXISTING ALUMINUM (6063-T5 ALLOY), 1/8" MIN. THICKNESS:
 - 5/16"ØX3" DRILL-FLEX, INC. & MIN. 3/4" EDGE DISTANCE AS MANUFACTURED BY ELCO CONSTRUCTION PRODUCTS.
 - (D) TO EXISTING MIN. 12 GAGE STEEL MEMBER (ASTM A-500, A-653 OR A-36).
 - 5/16"ØX3" DRILL-FLEX & MIN. 1" EDGE DISTANCE AS MANUFACTURED BY ELCO CONSTRUCTION PRODUCTS.
 - (E) TO EXISTING 2X P.T. WOOD BUCK (G=0.55).
 - 5/16"Ø TAPCON WITH 1 1/2" MIN. PENETRATION & MIN. 1 1/4" EDGE DISTANCE, AS MANUFACTURED BY ITW BUILDEX, INC.
7. ANCHORS SHALL BE INSTALLED FOLLOWING ALL OF THE RECOMMENDATIONS AND SPECIFICATIONS OF THE ANCHOR'S MANUFACTURER.
8. WOOD BUCKS BY OTHERS, MUST BE ANCHORED PROPERLY TO TRANSFER LOADS TO THE BUILDING STRUCTURE. WOOD BUCKS MUST BE SOUTHERN PINE, G = 0.55.
9. DOUBLE SPAN PROFILIT™ K25/60/7 GLAZING WALL SYSTEM INSTALLATION SHALL ONLY BE PERFORMED INTO EXISTING STRUCTURE CONSISTING OF POURED CONCRETE, CONCRETE BLOCK WALL, 1/8" Min. THICK ALUMINUM, 12 GAGE STEEL OR 2"x PT WOOD FRAME STRUCTURE AND SHALL COMPLY WITH SECTION 2411.3.3.3 OF THE FLORIDA BUILDING CODE AND WITH SPECS INDICATED IN THIS DRAWING PLUS ANY BUILDING AND ZONING REGULATIONS PROVIDED BY THE JURISDICTION WHERE PERMIT IS APPLIED TO.

10. PROVIDE 3/8" MAX. BEARING SHIM SPACE (TYP.).
11. ALL WELDING OF ALUMINUM COMPONENTS, AS APPLICABLE, TO CONFORM WITH THE AMERICAN WELDING SOCIETY STRUCTURAL STANDARD AND THE AMERICAN WELDING SOCIETY AWS D1.2. USE CERTIFIED WELDERS. USE ER-4043 OR 5356 ELECTRODES.
12. PROVIDE DOW 795 SEALANT (TYP.) AT ALL FRAME AND GLASS JOINTS.
13. REMAINING COMPONENTS FOR THIS DOUBLE SPAN PROFILIT™ K25/60/7 GLAZING WALL SYSTEM SHALL BE AS INDICATED ON BILL OF MATERIALS, SHEET 3 OF THIS DRAWING.
14. THIS SYSTEM IS PATENT PENDING. COMPONENTS OF THIS APPROVAL ARE COVERED, IN WHOLE OR IN PART BY U.S. PATENT ISSUED TO TECHNICAL GLASS PRODUCTS.
15. DOUBLE SPAN PROFILIT™ K25/60/7 GLAZING WALL SYSTEM'S INSTALLATION SHALL COMPLY WITH SPECS INDICATED IN THIS DRAWING PLUS ANY BUILDING AND ZONING REGULATIONS PROVIDED BY THE JURISDICTION WHERE PERMIT IS APPLIED TO.
16. PRODUCT MANUFACTURER'S LABEL SHALL BE LOCATED ON A READILY VISIBLE LOCATION IN ACCORDANCE WITH SECTION 1709.5 OF FLORIDA BUILDING CODE.
ONE LABEL SHALL BE PLACED FOR EVERY OPENING.
17. (A) THIS PRODUCT EVALUATION DOCUMENT (P.E.D.) PREPARED BY THIS ENGINEER IS GENERIC AND DOES NOT PROVIDE INFORMATION FOR A SITE SPECIFIC PROJECT; I. E. WHERE THE SITE CONDITIONS DEVIATE FROM THE P. E. D.
- (B) CONTRACTOR TO BE RESPONSIBLE FOR THE SELECTION, PURCHASE AND INSTALLATION INCLUDING LIFE SAFETY OF THIS PRODUCT, BASED ON THIS PRODUCT EVALUATION DOCUMENT (P.E.D.), PROVIDED HE/SHE DOES NOT DEVIATE FROM THE CONDITIONS DETAILED ON THIS DOCUMENT. CONSTRUCTION SAFETY AT SITE IS THE CONTRACTOR'S RESPONSIBILITY.
- (C) THIS PRODUCT EVALUATION DOCUMENT (P.E.D.) WILL BE CONSIDERED INVALID IF ALTERED BY ANY MEANS.
- (D) SITE SPECIFIC PROJECTS SHALL BE PREPARED BY A FLORIDA REGISTERED ENGINEER OR ARCHITECT WHICH WILL BECOME THE ENGINEER OF RECORD (E.O.R.) FOR THE PROJECT AND WHO WILL BE RESPONSIBLE FOR THE PROPER USE OF THE P.E.D. ENGINEER OF RECORD, ACTING AS A DELEGATED ENGINEER TO THE P.E.D. ENGINEER, SHALL SUBMIT TO THIS LATTER THE SITE SPECIFIC DRAWINGS FOR REVIEW.
- (E) ORIGINAL P.E.D. SHALL BEAR THE DATE AND ORIGINAL SEAL AND SIGNATURE OF THE PROFESSIONAL ENGINEER OF RECORD THAT PREPARED IT.

THIS DRAWING SHALL ONLY BE USED TO
OBTAIN PERMITS IN THE STATE OF FLORIDA

(Non Wind Borne Debris Regions)
Florida Building Code (Non High Velocity Hurricane Zone)

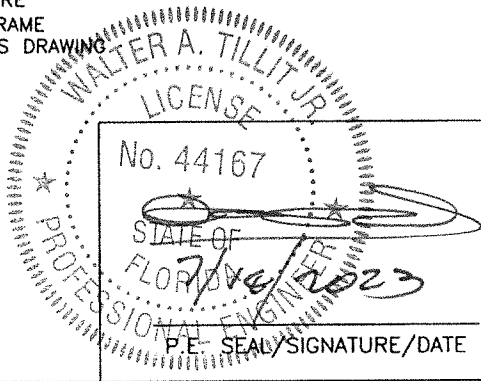


© 2023 TILTECO INC.


TILTECO INC.

TILLIT TESTING & ENGINEERING COMPANY
6355 N.W. 36th. St., Ste. 305, VIRGINIA GARDENS, FL 33166
Phone : (305)871-1530 . Fax : (305)871-1531
e-mail: tiltco@aol.com
CA-0006719
WALTER A. TILLIT Jr. P.E.
FLORIDA Lic. # 44167


DOUBLE SPAN PROFILIT™ K25/60/7, GLAZING WALL SYSTEM						DRAWN BY Y.M.	
Phone: 1-800-426-0279 (425) 822-4514 Fax: 1-800-451-9857 (425) 822-4684						7/14/2023 DATE	
Technical Glass Products 8107 Bracken PL SE Snoqualmie, WA 98065-9258						23-091 DRAWING No	
REV. No	DESCRIPTION	DATE	REV. No	DESCRIPTION	DATE	SHEET 1 OF 19	
1	OLD 20-257	7/14/23	3				
2	-	-					

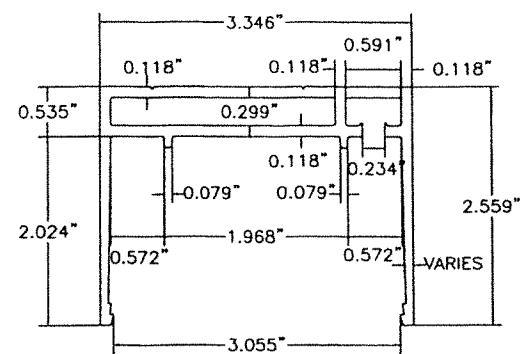


① **HEADER**
(6063-T5 ALLOY)
980-WT

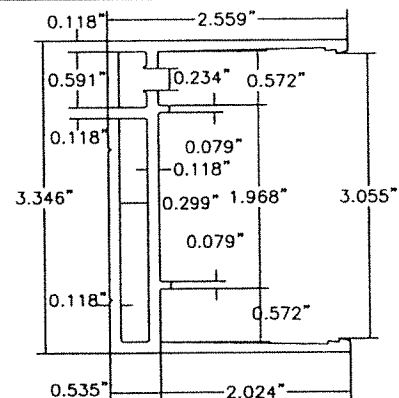


② **JAMB**
(6063-T5 ALLOY)
980-WT

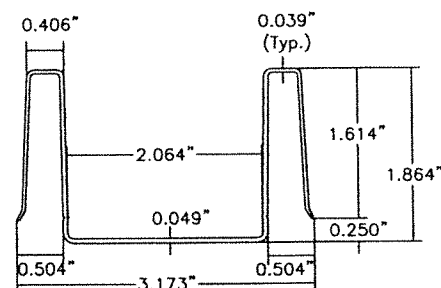


③ **HEADER VINYL INSERT**
980-2

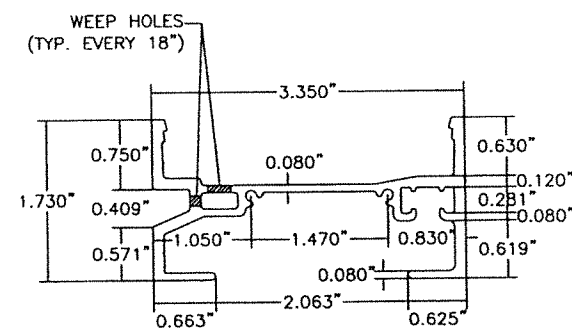

④ **SILL**
(6063-T5 ALLOY)
991-WT-R

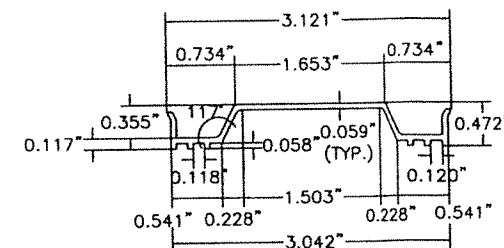


⑤ **SILL VINYL INSERT**
P.N. 981-2

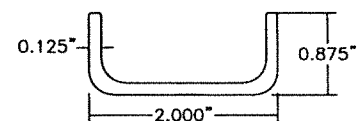


⑥ **4\"/>**


CORNER BRACKET
P2-70-002A
USED AT TOP CORNERS

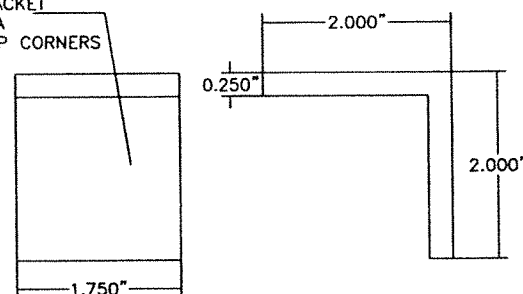


⑦ **TOP CORNER BRACKET**
(6063-T5 ALLOY)
P2-70-002A

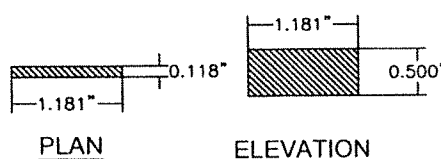


⑧ **VINYL GLASS SHIM**
PN41-044

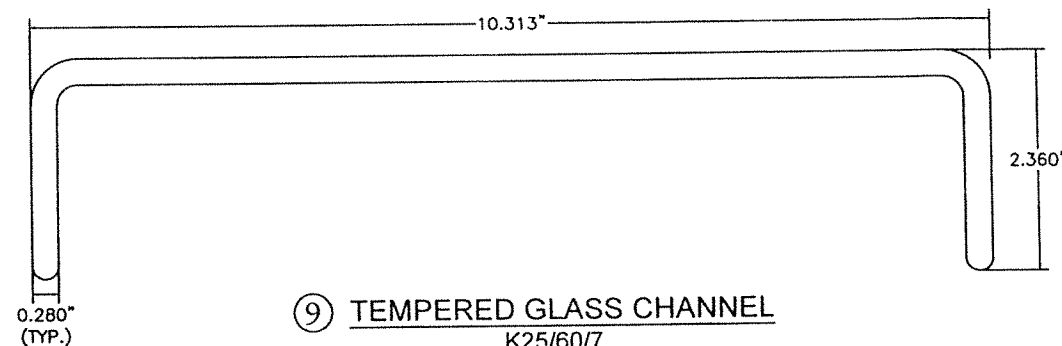


⑨ **TEMPERED GLASS CHANNEL**
K25/60/7

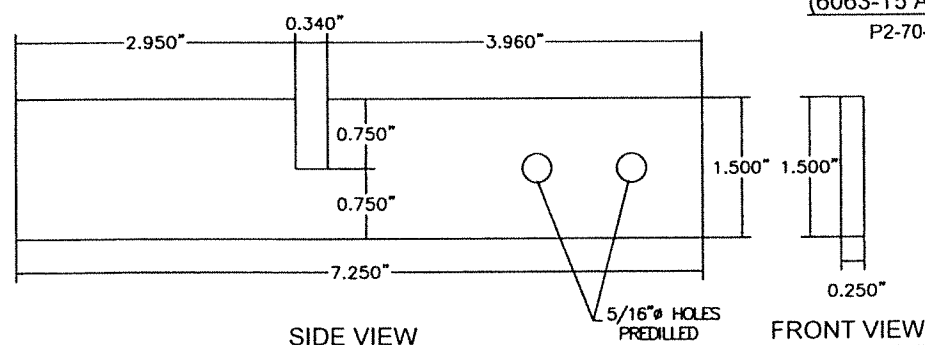


⑩ **WIND ANCHOR**
(6063-T5 ALLOY)
70-030

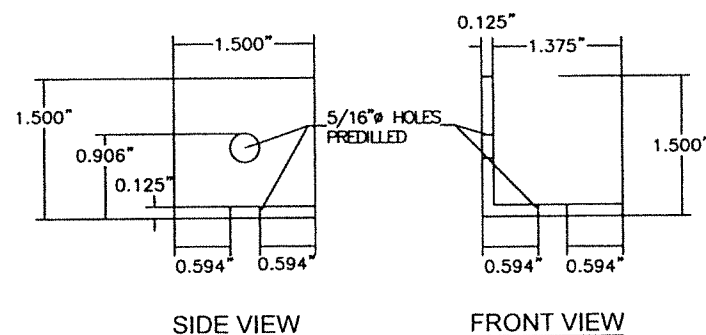


⑪ **WIND ANCHOR MOUNTING
BRACKET FOR ⑩**
(6063-T5 ALLOY)
70-032

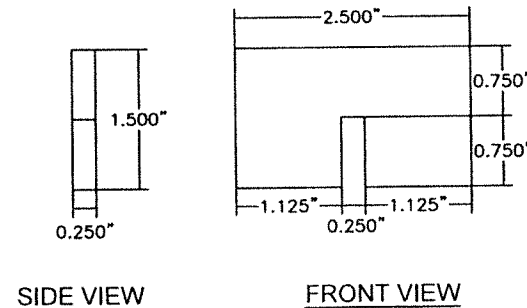

⑫ **INTERIOR WIND ANCHOR BACKUP
PLATE FOR ⑩**
(6063-T5 ALLOY)
70-031

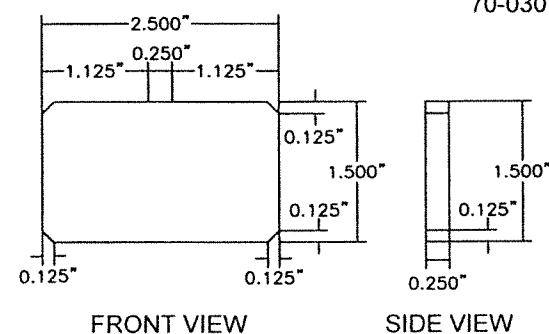


⑬ **EXTERIOR WIND ANCHOR
BACKUP PLATE FOR ⑩**
(6063-T5 ALLOY)
70-031

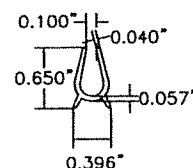

⑭ **GASKET**
166-WC

COMPONENTS FOR DOUBLE SPAN GLAZING SYSTEM

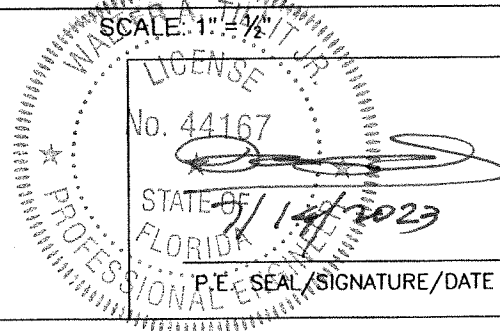

© 2023 TILTECO INC.
TILTECO INC.
TILLIT TESTING & ENGINEERING COMPANY
6355 N.W. 36th St., Ste. 305, VIRGINIA GARDENS, FL 33166
Phone : (305)871-1530 • Fax : (305)871-1531
e-mail: tilteco@aol.com
CA-0006719
WALTER A. TILLIT JR., P.E.
FLORIDA Lic. # 44167

(Non Wind Borne Debris Regions)
Florida Building Code (Non High Velocity Hurricane Zone)

DOUBLE SPAN PROFILIT™ K25/60/7, GLAZING WALL SYSTEM						DRAWN BY Y.M.	
Technical Glass Products 8107 Bracken PL SE Snoqualmie, WA 98065-9258 Phone: 1-800-426-0279 (425) 822-4514 Fax: 1-800-451-9857 (425) 822-4684						7/14/2023 DATE	
						23-091 DRAWING No	
REV. No	DESCRIPTION	DATE	REV. No	DESCRIPTION	DATE	SHEET 2 OF 19	
1	OLD 20-257	7/14/23	3				
2							

BILL OF MATERIALS FOR DOUBLE SPAN GLAZING WALL SYSTEM:

ITEM	DESCRIPTION	MATERIAL / MANUFACTURER	REMARKS
①	HEADER	6063-T5 ALUMINUM ALLOY	980 WT
②	JAMB	6063-T5 ALUMINUM ALLOY	980 WT
③	HEADER INSERT	AAMA APPROVED VINYL BY CUSTOM WINDOW EXTRUSIONS INC. OR KARL PETER KUNSTSTOFFE GMBH.	980-2 PIECES OF 9" LONG W/ 2 3/32" SEPARATION AT CHANNEL GLASS JOINTS TO FIT (2) ⑧ THROUGHOUT
④	SILL	6063-T5 ALUMINUM ALLOY	991-WT-R, PROVIDE 1"x1/4" WEEP HOLES AT 36" AND OTHER 6" FROM EACH END.
⑤	SILL INSERT	AAMA APPROVED VINYL BY CUSTOM WINDOW EXTRUSIONS INC. OR KARL PETER KUNSTSTOFFE GMBH.	P.N. 981-2 PIECES OF 8 3/4" LONG W/ 1 3/4" SEPARATION AT CHANNEL GLASS JOINTS TO FIT (2) ⑧ THROUGHOUT
⑥	4" LONG "U" CHANNEL AT SILL ANCHOR	5005-H32 ALUMINUM ALLOY	PIECES OF 4" LONG, PLACED AT CENTER OF ANCHORS AT SILL
⑦	TOP CORNER BRACKET	6063-T5 ALUMINUM ALLOY	2"x2"x.0.25"x 1.75" LONG ALUM. ANGLE, PLACED AT EACH TOP CORNER.
⑧	VINYL GLASS SHIM	AAMA APPROVED VINYL BY CUSTOM WINDOW EXTRUSIONS INC. OR KARL PETER KUNSTSTOFFE GMBH.	P.N.41-044 USE DOUBLE ⑧ FRONT & BACK AT TOP/BOTTOM AT CHANNEL GLASS ⑨ JOINTS
⑨	CHANNEL GLASS	0.28" THICK STANDARD CAST TEMPERED GLASS TYPE 1, CLASS 1, ROLLED GLASS, CHANNEL SHAPE	K-25/60/7 MODEL/SERIES GLASS
⑩	WIND ANCHOR	6063-T5 ALUMINUM ALLOY	70-030, PIECES OF 7.250" LONG, PLACED AT INTERIOR SIDE, BETWEEN CHANNELS GLASS ⑨, WITH A MINIMUM SEPARATION OF 3/8" BETWEEN CHANNELS ⑩ AND LOCATED 10'-0" MAX. FROM SILL.
⑪	WIND ANCHOR MOUNTING BRACKET	6063-T5 ALUMINUM ALLOY	70-032, (2)1.500"x1.500"x.0.125"x 1.500" LONG ALUM. ANGLES, PLACED AT INTERIOR END OF ⑩ WIND ANCHOR, EACH SIDE.
⑫	INTERIOR WIND ANCHOR BACKUP PLATE	6063-T5 ALUMINUM ALLOY	70-031, 2.500"x0.250"x 1.500" LONG ALUM. PLATE, PLACED AT INTERIOR OF CHANNEL GLASS SYSTEM THRU ⑩
⑬	EXTERIOR WIND ANCHOR BACKUP PLATE	6063-T5 ALUMINUM ALLOY	70-031, 2.500"x0.250"x 1.500" LONG ALUM. PLATE, PLACED AT EXTERIOR SIDE OF CHANNEL GLASS ⑨ WELDED TO ⑩ (FULL HEIGHT)
⑭	SILICONE SEALANT	DOW CORNING 795	AT GLASS & FRAME INTERIOR AND EXTERIOR SIDES
⑮	BUMPON ROLL STOCK CUSHION	3M SJ5632-3M BUMPON PROTECTIVE PRODUCT-RESILIENT 70 DUROMETER CLEAR POLYURETHANE SHEET WITH AN ACRYLIC ADHESIVE. COLOR CLEAR. TAPE CONSTRUCTION, BACKING FACESTOCK- CLEAR POLYURETHANE. TAPE CONSTRUCTION, CALIPER MILS (mm)-31 (0.8). PRODUCT HARDNESS ASTM D-2240-70 SHORE A. ADHESIVE TYPE AND THICKNESS MILS (mm)-ACRYLIC (A-20) 1.0 (0.03). LINER TYPE AND THICKNESS MILS (mm)-80# PAPER1 4.8 (0.12). ADHESION TO STEEL oz./0.5 IN-25.	THE BUMPON ROLL ON CUSHION IS PLACED BETWEEN ⑫ AND CHANNEL GLASS EACH JOINT
⑯	GASKET	BUNZL EXTRUSION TACOMA, INC.	166-WC USE (1) PER EACH ⑧ JOINT FLEXIBLE PVC
⑰	5/16"Ø TAPCON ANCHOR	I.T.W. BUILDEX, INC	AT POURED CONCRETE OR WOOD SILL AND HEAD, AND POURED CONCRETE, WOOD OR CONCRETE BLOCK JAMBS (2 REQUIRED), SEE SCHEDULE FOR ANCHOR SPACING ON SHEET 4 AND GENERAL NOTES 5A/1, 5B/1 AND 5E/1.
⑱	5/16"Ø DRILL-FLEX SELF-DRILLING FASTENERS	ELCO CONSTRUCTION PRODUCTS	(2) AT METAL JAMBS LOCATED 10' - 0" MAX. FROM SILL, STAGGERED AND AT HEAD, SEE SCHEDULE FOR ANCHOR SPACING ON SHEET 4 AND GENERAL NOTES 5C/1 AND 5D/1.

(Non Wind Borne Debris Regions)
Florida Building Code (Non High Velocity Hurricane Zone)


No. 44167
STATE OF FLORIDA
PROFESSIONAL P.E. SEAL/SIGNATURE/DATE
7/14/2023

© 2023 TILTECO INC.

TILTECO INC.

TILLIT TESTING & ENGINEERING COMPANY
6355 N.W. 36th. St., Ste. 305, VIRGINIA GARDENS, FL 33166
Phone : (305)871-1530 . Fax : (305)871-1531
e-mail: tilteco@aol.com
CA-0006719
WALTER A. TILLIT Jr. P.E.
FLORIDA Lic. # 44167

DOUBLE SPAN PROFILIT™ K25/60/7, GLAZING WALL SYSTEM						DRAWN BY Y.M.	
Phone: 1-800-426-0279 (425) 822-4514 Fax: 1-800-451-9857 (425) 822-4684						7/14/2023 DATE	
Technical Glass Products 8107 Bracken Pl. SE Snoqualmie, WA 98065-9258						23-091 DRAWING No	
REV. No	DESCRIPTION	DATE	REV. No	DESCRIPTION	DATE	SHEET 3 OF 19	
1	OLD 20-257	7/14/23	3				
2	-	-					

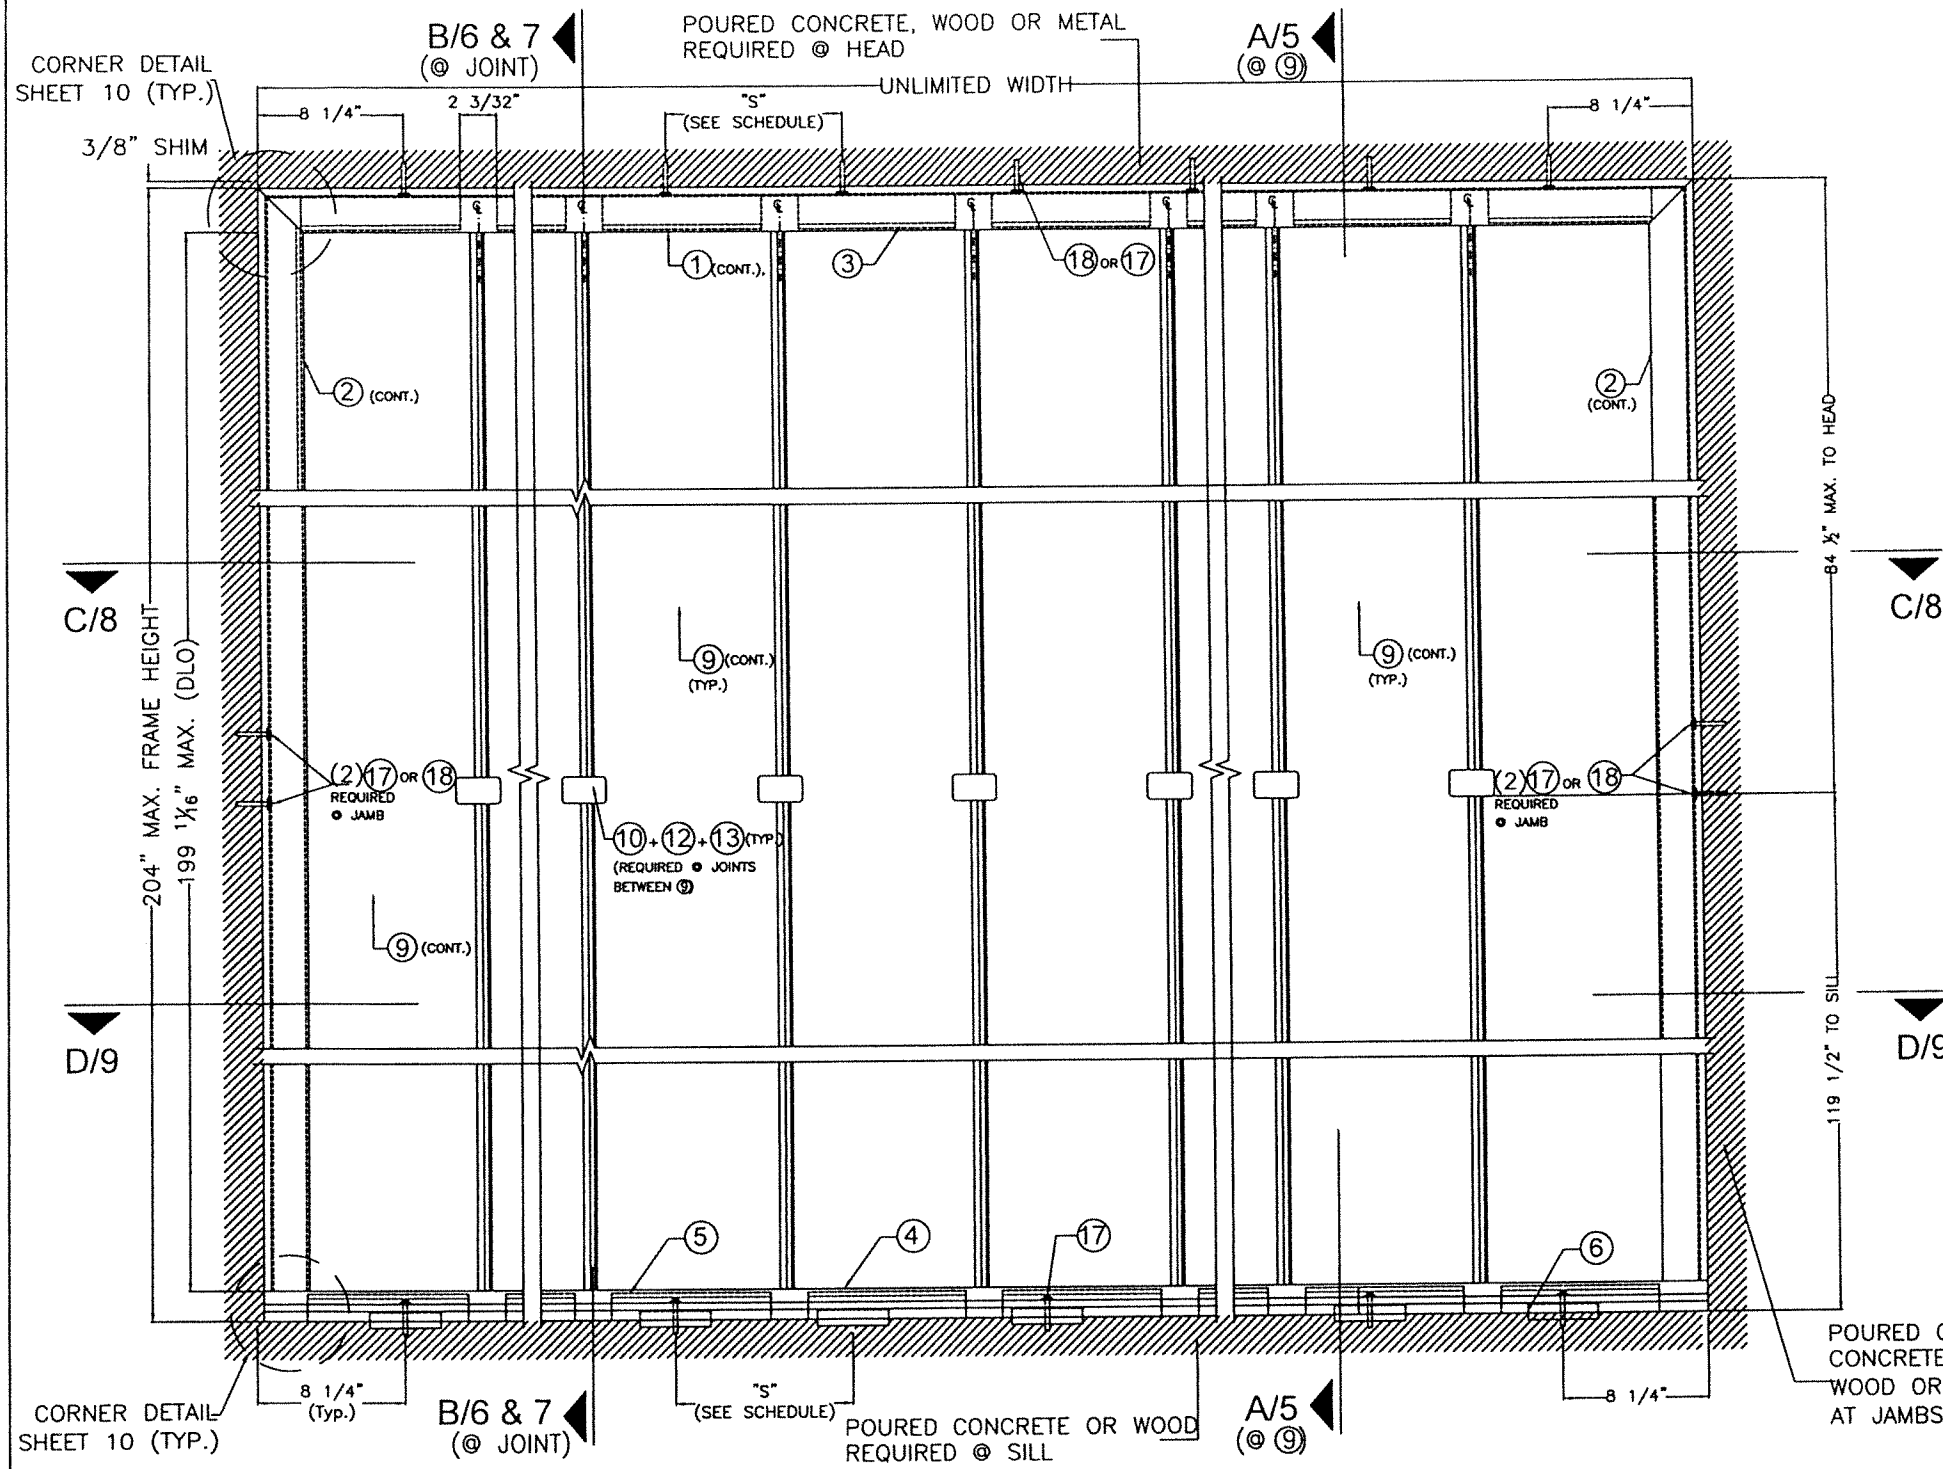

MAXIMUM ANCHOR SPACING "S" SCHEDULE

SUBSTRATE	ANCHOR TYPE	MAX. A.S.D. DESIGN PRESSURE RATING (PSF)	HEAD	SILL	JAMB
CONCRETE (SEE NOTE 6A/1)	5/16"Ø TAPCON ⑰	+50, -50 p.s.f.	10" O.C.	5" O.C.	(2) ANCHORS @ 3 3/8" O.C. *
BLOCK WALL (SEE NOTE 6B/1)	5/16"Ø TAPCON ⑰		10" O.C.	N/A	(2) ANCHORS @ 3 3/8" O.C. *
METAL (SEE NOTE 6C/1 & 6D/1)	5/16"Ø-24 x 3" DRILL-FLEX ⑱		10" O.C.	N/A	(2) ANCHORS @ 3 3/8" O.C. *
WOOD (SEE NOTE 6E/1)	5/16"Ø TAPCON ⑰		7 1/2" O.C.	5" O.C.	(2) ANCHORS @ 3 3/8" O.C. *

* STAGGERED

MAXIMUM ANCHOR SPACING "S" SCHEDULE

SUBSTRATE	ANCHOR TYPE	MAX. A.S.D. DESIGN PRESSURE RATING (PSF)	HEAD	SILL	JAMB
CONCRETE (SEE NOTE 6A/1)	5/16"Ø TAPCON ⑰	+66, -66 p.s.f.	9 1/2" O.C.	4" O.C.	(2) ANCHORS @ 3 3/8" O.C. *
BLOCK WALL (SEE NOTE 6B/1)	5/16"Ø TAPCON ⑰		9 1/2" O.C.	N/A	(2) ANCHORS @ 3 3/8" O.C. *
METAL (SEE NOTE 6C/1 & 6D/1)	5/16"Ø-24 x 3" DRILL-FLEX ⑱		9 1/2" O.C.	N/A	(2) ANCHORS @ 3 3/8" O.C. *
WOOD (SEE NOTE 6E/1)	5/16"Ø TAPCON ⑰		5 1/2" O.C.	4" O.C.	(2) ANCHORS @ 3 3/8" O.C. *

* STAGGERED

TYPICAL EXTERIOR ELEVATION FOR DOUBLE SPAN GLAZING SYSTEM


SCALE: 3/32" = 1"

(Non Wind Borne Debris Regions)
Florida Building Code (Non High Velocity Hurricane Zone)


WALTER A. TILLIT JR.
LICENSE
No. 44167
STATE OF FLORIDA
PROFESSIONAL ENGINEER
7/14/2023
P.E. SEAL/SIGNATURE/DATE

© 2023 TILTECO INC.
TILTECO INC.
TILLIT TESTING & ENGINEERING COMPANY
6355 N.W. 36th St., Ste. 305, VIRGINIA GARDENS, FL 33166
Phone : (305)871-1530 . Fax : (305)871-1531
e-mail: tiltco@aol.com
CA-0006719
WALTER A. TILLIT Jr. P.E.
FLORIDA Lic. # 44167


DOUBLE SPAN PROFILIT™ K25/60/7, GLAZING WALL SYSTEM						DRAWN BY Y.M.	
Technical Glass Products 8107 Bracken PL SE Snoqualmie, WA 98065-9258						7/14/2023 DATE	
						23-091 DRAWING No	
REV. No	DESCRIPTION	DATE	REV. No	DESCRIPTION	DATE	SHEET 4 OF 19	
1	OLD 20-257	7/14/23	3				
2	-	-					

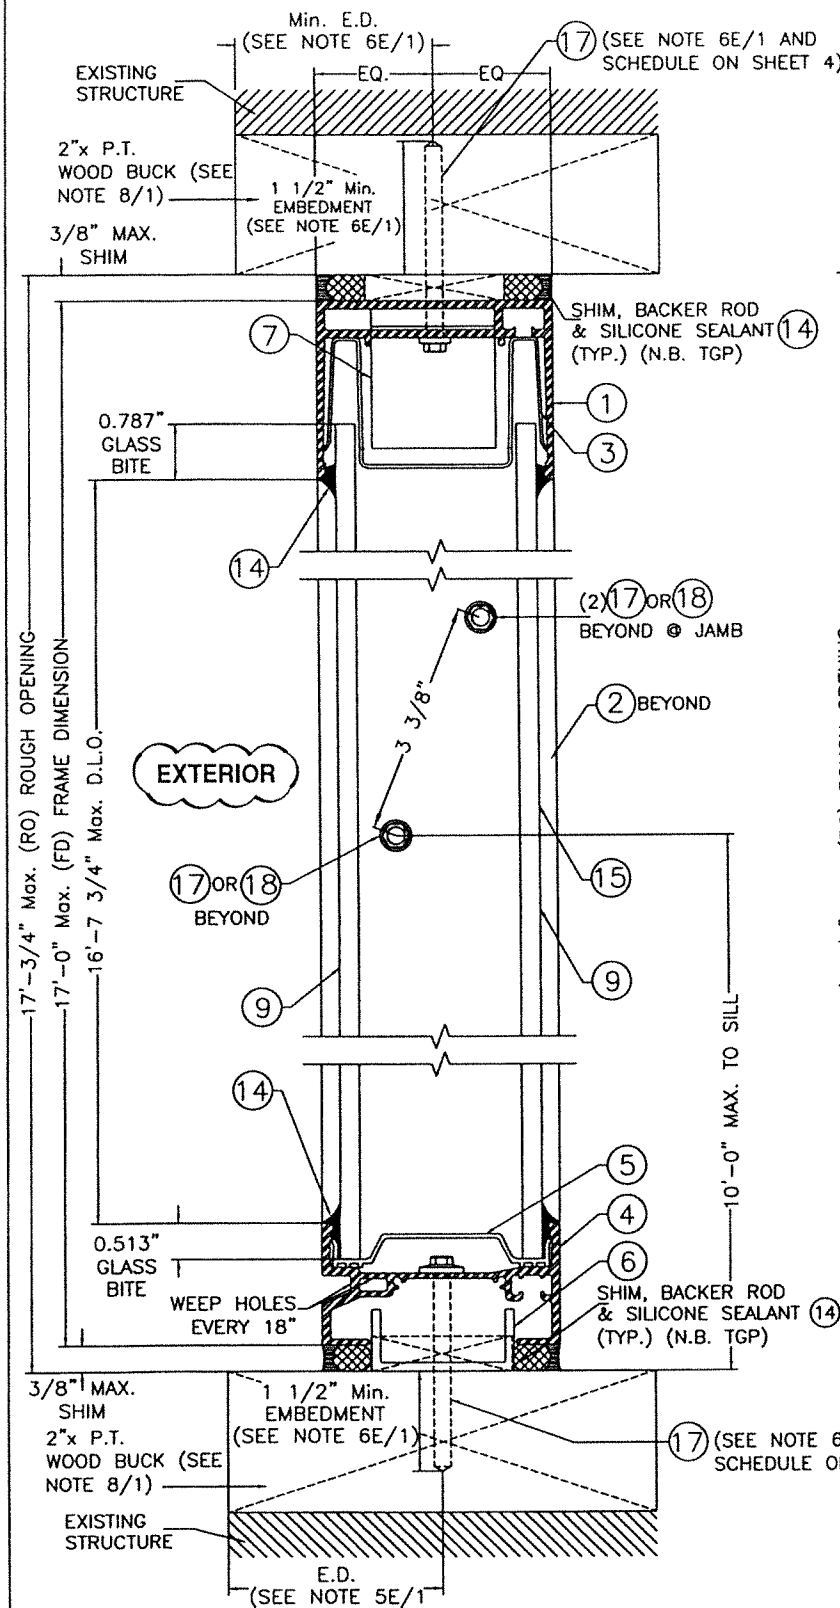


**SECTION A-A
(TO WOOD)**
SCALE: 3/8" = 1"

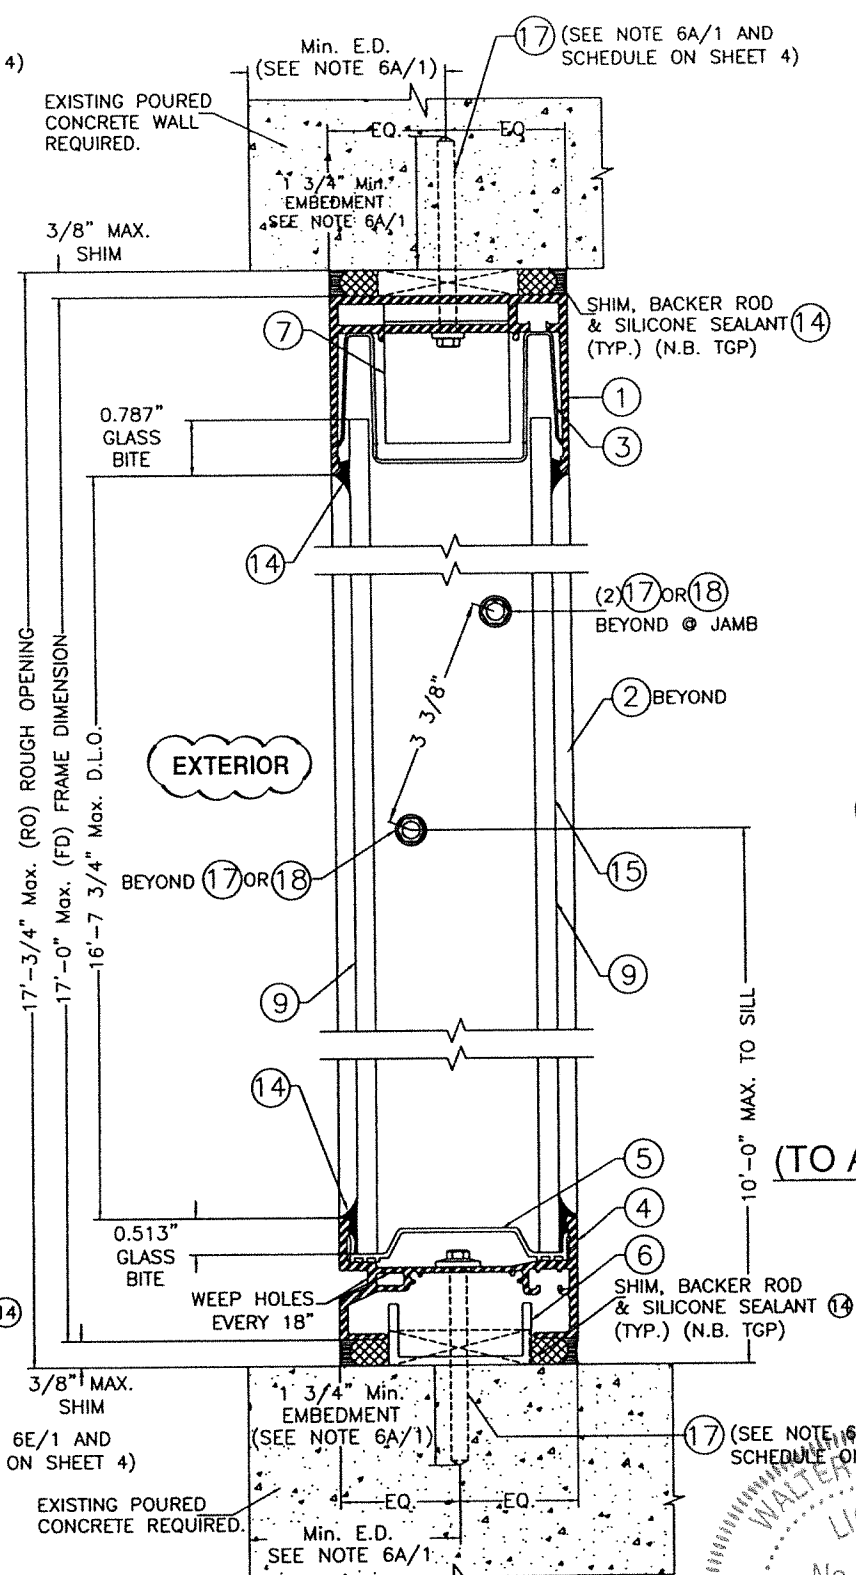

**SECTION A-A
(TO POURED CONCRETE)**
SCALE: 3/8" = 1"

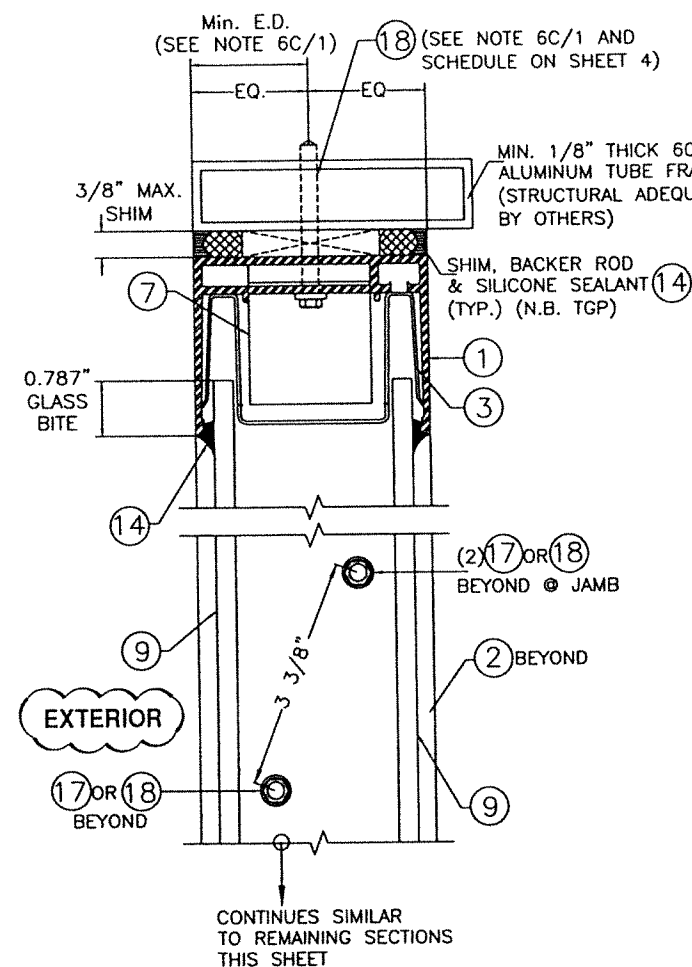

**SECTION A-A
(TO ALUMINUM MULLION ONLY AT TOP)**
SCALE: 3/8" = 1"

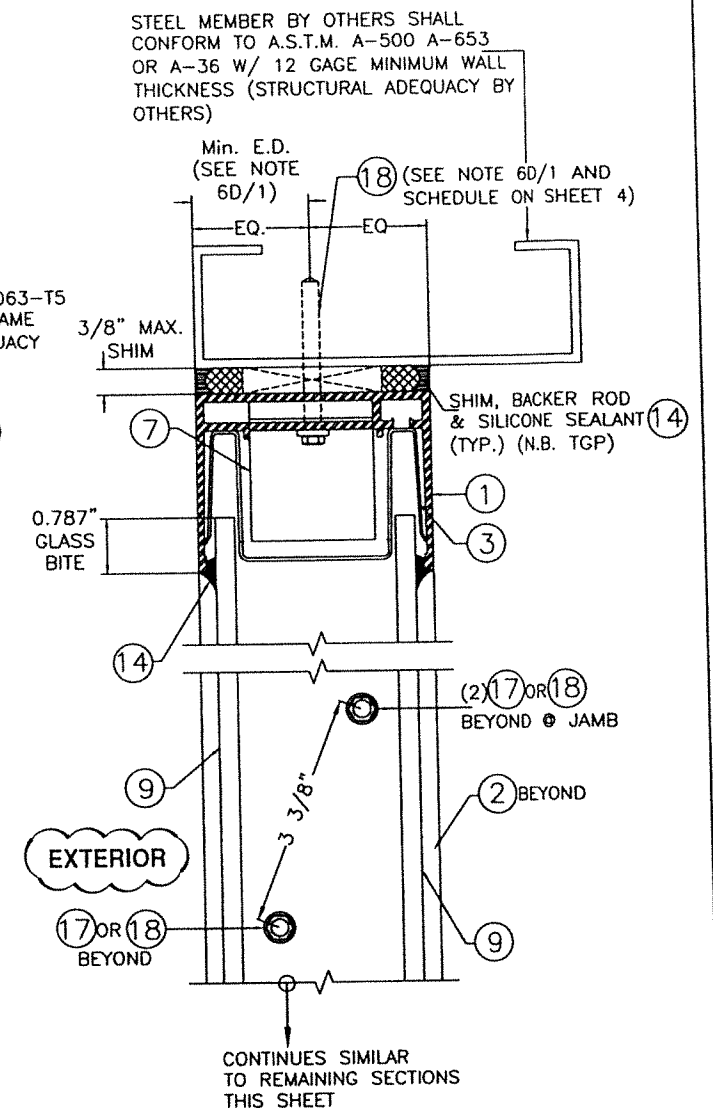


**SECTION A-A
(TO STEEL MEMBER ONLY AT TOP)**
SCALE: 3/8" = 1"

(Non Wind Borne Debris Regions)
Florida Building Code (Non High Velocity Hurricane Zone)

WALTER A. TILLIT JR.
LICENSE
No. 44167
STATE OF FLORIDA
Professional Engineer
7/14/2023
P.E. SEAL/SIGNATURE/DATE


© 2023 TILTECO INC.
TILTECO INC.
TILLIT TESTING & ENGINEERING COMPANY
6355 N.W. 36th St., Ste. 305, VIRGINIA GARDENS, FL 33166
Phone: (305) 871-1530 Fax: (305) 871-1531
e-mail: tilteco@aol.com
CA-0006719
WALTER A. TILLIT Jr. P.E.
FLORIDA Lic. # 44167

DOUBLE SPAN PROFILIT™ K25/60/7, GLAZING WALL SYSTEM					
Technical Glass Products 8107 Bracken Pl. SE Snoqualmie, WA 98065-9258			DRAWN BY Y.M.		
Phone: 1-800-426-0279 (425) 822-4514 Fax: 1-800-451-9857 (425) 822-4684			7/14/2023 DATE		
			23-091 DRAWING No		
REV. No	DESCRIPTION	DATE	REV. No	DESCRIPTION	DATE
1	OLD 20-257	7/14/23	3		
2					

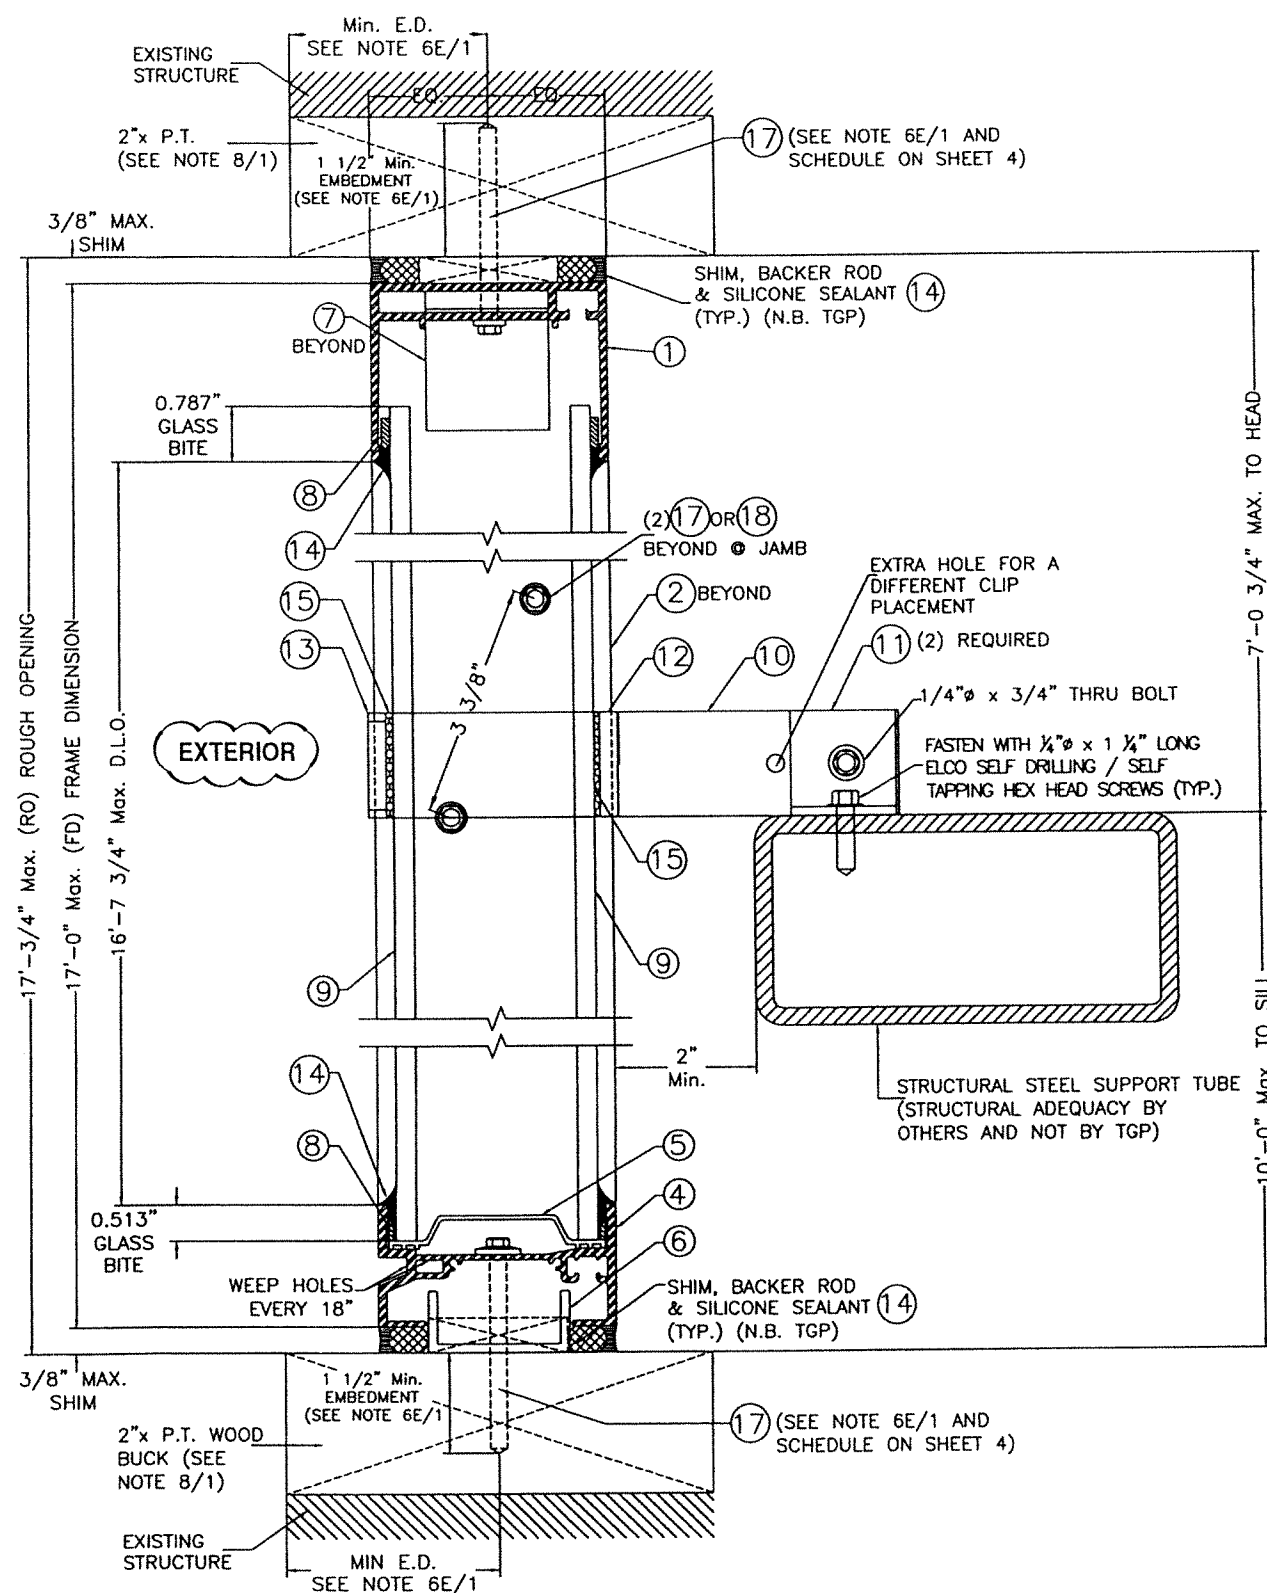

SECTION B-B

AT JOINT BETWEEN ⑨ & ⑩
SCALE: 3/8" = 1"

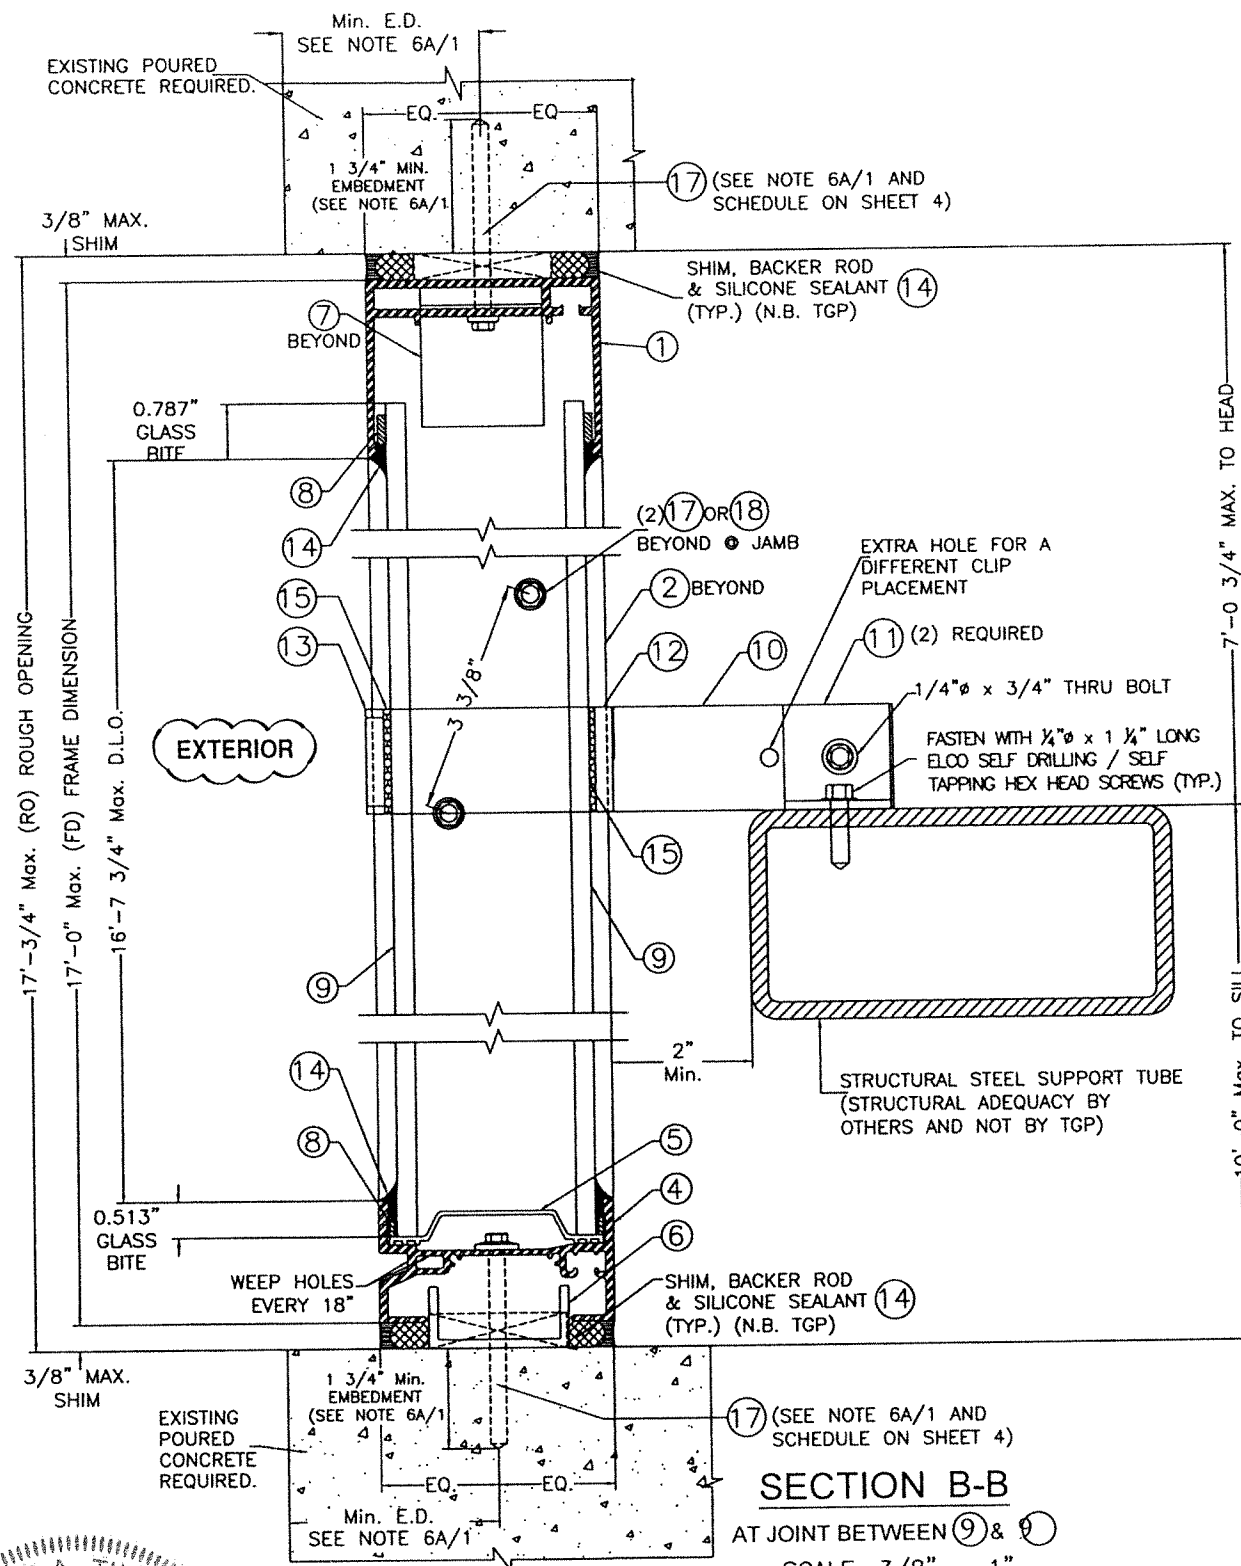

SECTION B-B


AT JOINT BETWEEN ⑨ & ⑩
SCALE: 3/8" = 1"

(Non Wind Borne Debris Regions)
Florida Building Code (Non High Velocity Hurricane Zone)

WALTER A. TILLIT JR.
LICENSE
No. 44167
STATE OF FLORIDA
PROFESSIONAL ENGINEER
7/14/2023
P.E. SEAL/SIGNATURE/DATE

© 2023 TILTECO INC.
TILTECO INC.
TILLIT TESTING & ENGINEERING COMPANY
6355 N.W. 36th St., Ste. 305, VIRGINIA GARDENS, FL 33166
Phone: (305) 871-1530 Fax: (305) 871-1531
e-mail: tilteco@aol.com
CA-0006719
WALTER A. TILLIT JR., P.E.
FLORIDA Lic. # 44167


DOUBLE SPAN PROFILIT™ K25/607, GLAZING WALL SYSTEM					
Technical Glass Products 8107 Bracken PL SE Snoqualmie, WA 98065-9258			DRAWN BY Y.M. 7/14/2023 DATE		
23-091 DRAWING No			SHEET 6 OF 19		
REV. No	DESCRIPTION	DATE	REV. No	DESCRIPTION	DATE
1	OLD 20-257	7/14/23	3		
2					

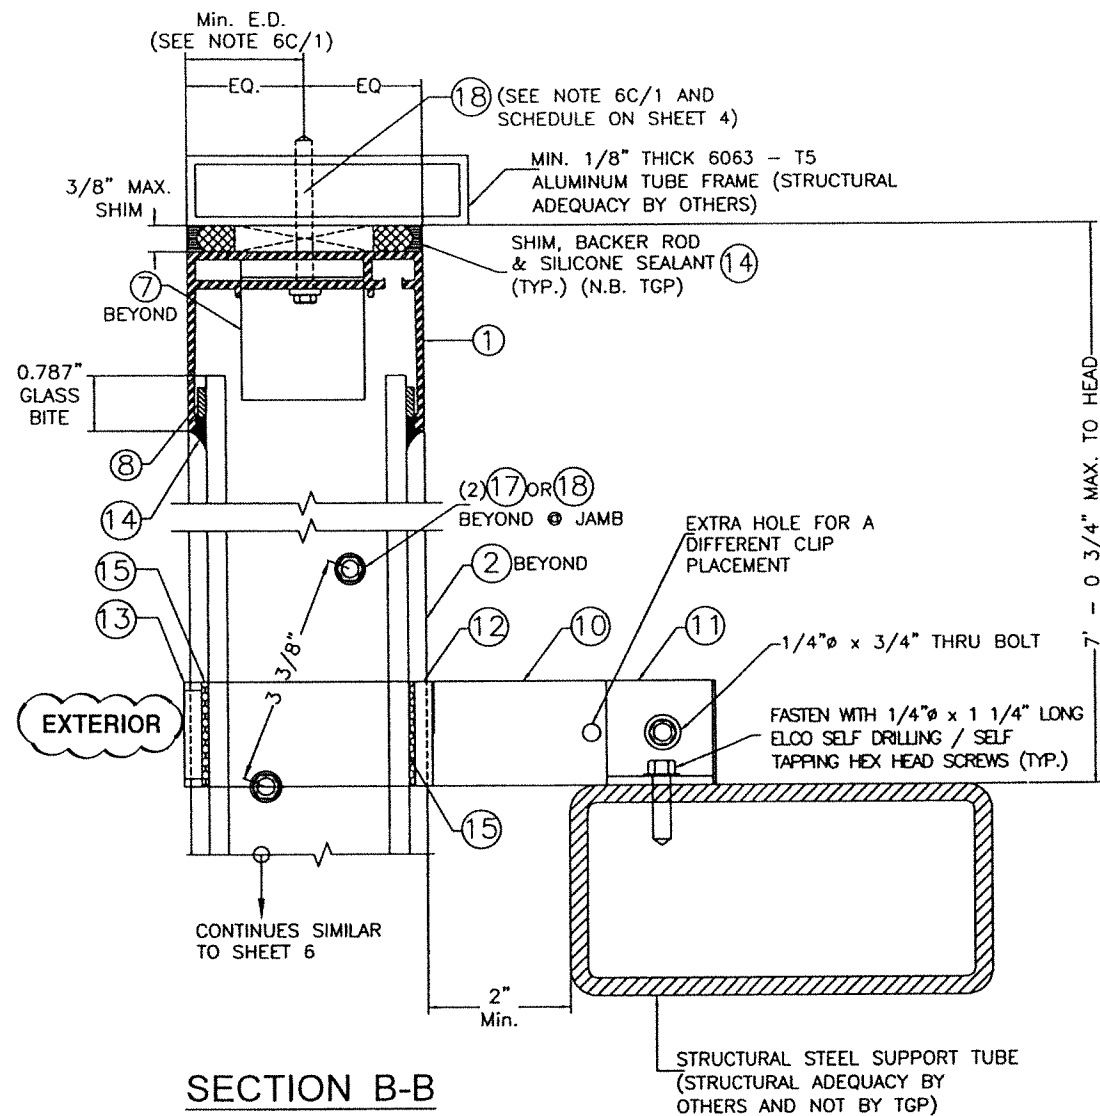

SECTION B-B (TO ALUMINUM MULLION)

AT JOINT BETWEEN 9 & 10


SCALE: 3/8" = 1"

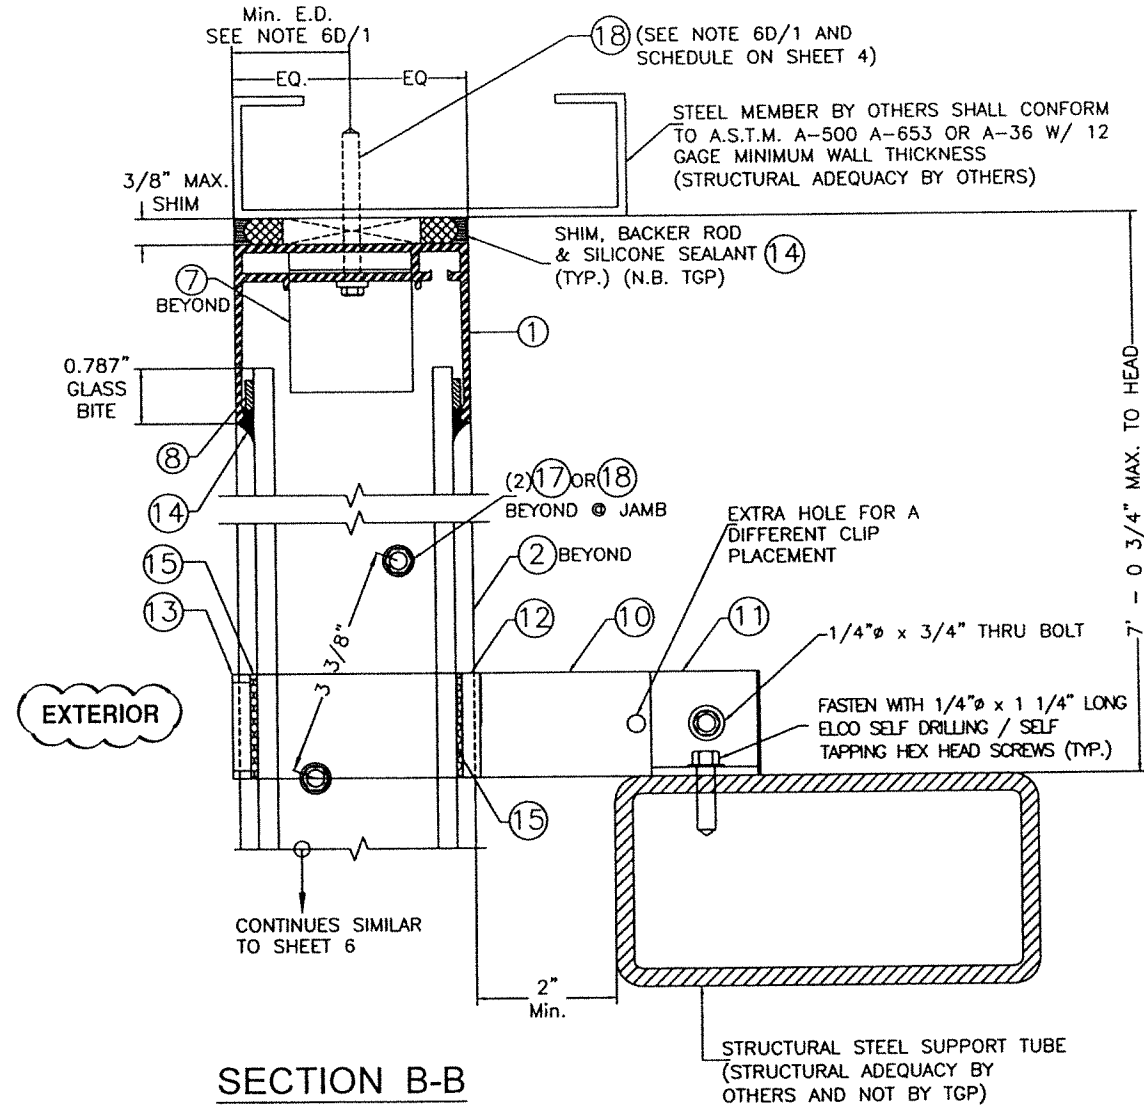

SECTION B-B (TO STEEL MEMBER)

AT JOINT BETWEEN 9 & 10

SCALE: 3/8" = 1"

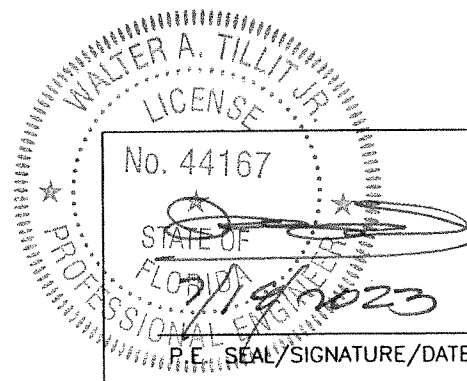



© 2023 TILTECO INC.

TILTECO INC.

TILLIT TESTING & ENGINEERING COMPANY
6355 N.W. 36th St., Ste. 305, VIRGINIA GARDENS, FL 33166
Phone : (305)871-1530 . Fax : (305)871-1531
e-mail: tilteco@aol.com
CA-0006719
WALTER A. TILLIT Jr. P.E.
FLORIDA Lic. # 44167

(Non Wind Borne Debris Regions)
Florida Building Code (Non High Velocity Hurricane Zone)

DOUBLE SPAN PROFILIT™ K25/60/7, GLAZING WALL SYSTEM						DRAWN BY Y.M.	
Phone: 1-800-426-0279 (425) 822-4514 Fax: 1-800-451-9857 (425) 822-4684						7/14/2023 DATE	
Technical Glass Products 8107 Bracken PL SE Snoqualmie, WA 98065-9258						23-091 DRAWING No	
REV. No	DESCRIPTION	DATE	REV. No	DESCRIPTION	DATE	SHEET 7 OF 19	
1	OLD 20-257	7/14/23	3				
2	-	-					

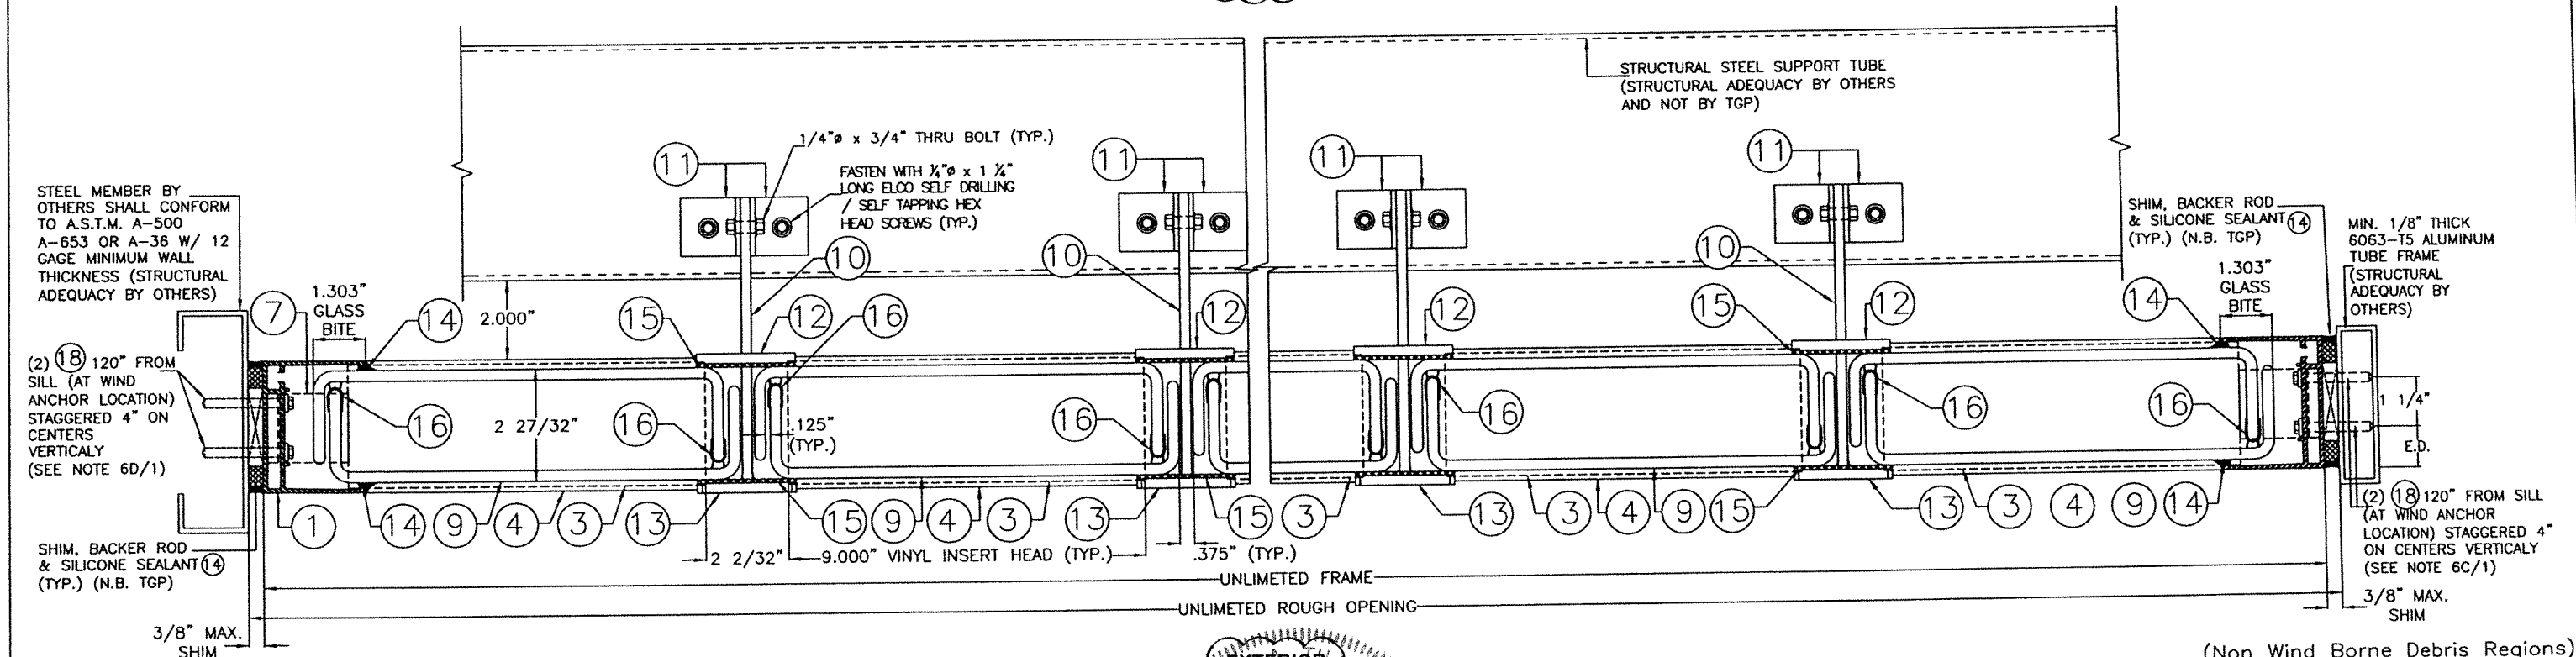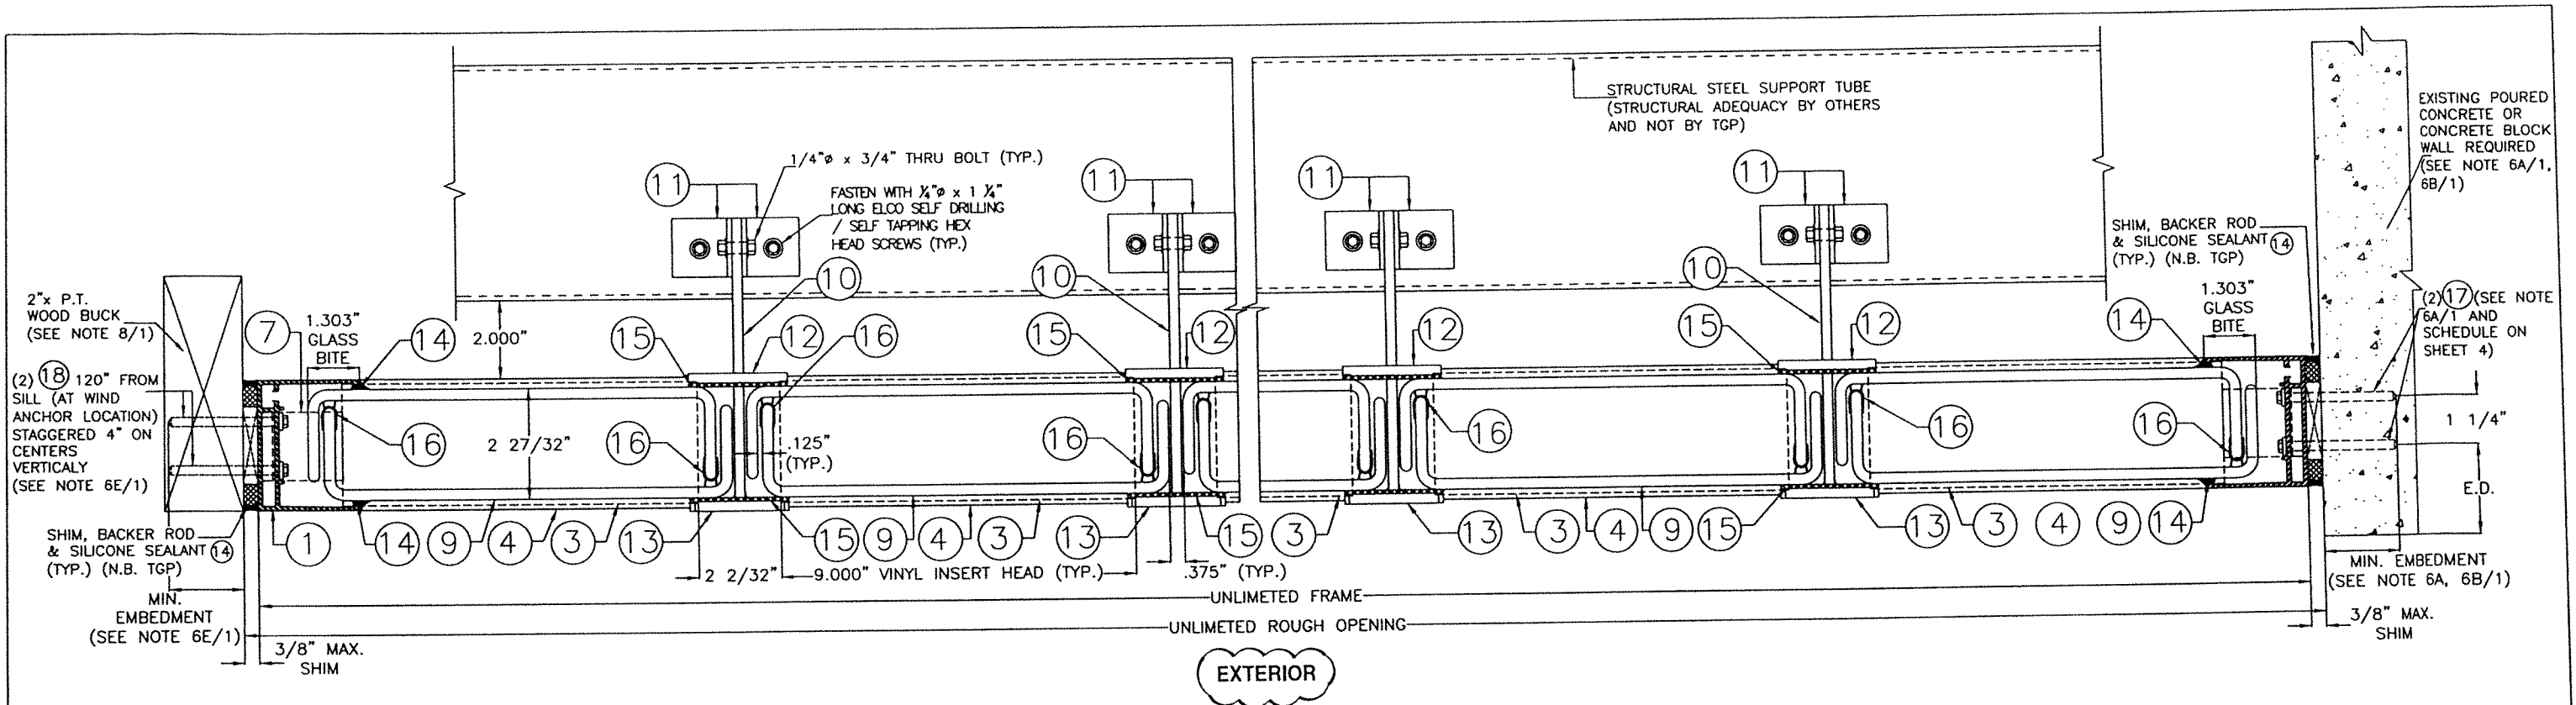


SECTION C-C SCALE: 1/4" = 1"

WALTER A. TILLIT JR.
No. 44167
STATE OF FLORIDA
P.E. SEAL/SIGNATURE/DATE
7/14/2023

© 2023 TILTECO INC.
TILTECO INC.
TILLIT TESTING & ENGINEERING COMPANY
6355 N.W. 36th St., Ste. 305, VIRGINIA GARDENS, FL 33166
Phone: (305) 871-1530 Fax: (305) 871-1531
e-mail: tilteco@aol.com
CA-0006719
WALTER A. TILLIT Jr. P.E.
FLORIDA Lic. # 44167


(Non Wind Borne Debris Regions)
Florida Building Code (Non High Velocity Hurricane Zone)

DOUBLE SPAN PROFILIT™ K25/60/7, GLAZING WALL SYSTEM						DRAWN BY Y.M.	
Phone: 1-800-426-0279 (425) 822-4514 Fax: 1-800-451-9857 (425) 822-4684 Technical Glass Products 8107 Bracken PL SE Snoqualmie, WA 98065-9258						7/14/2023 DATE	
						23-091 DRAWING No	
REV. No	DESCRIPTION	DATE	REV. No	DESCRIPTION	DATE	SHEET 8 OF 19	
1	OLD 20-257	7/14/23	3				
2	-	-					

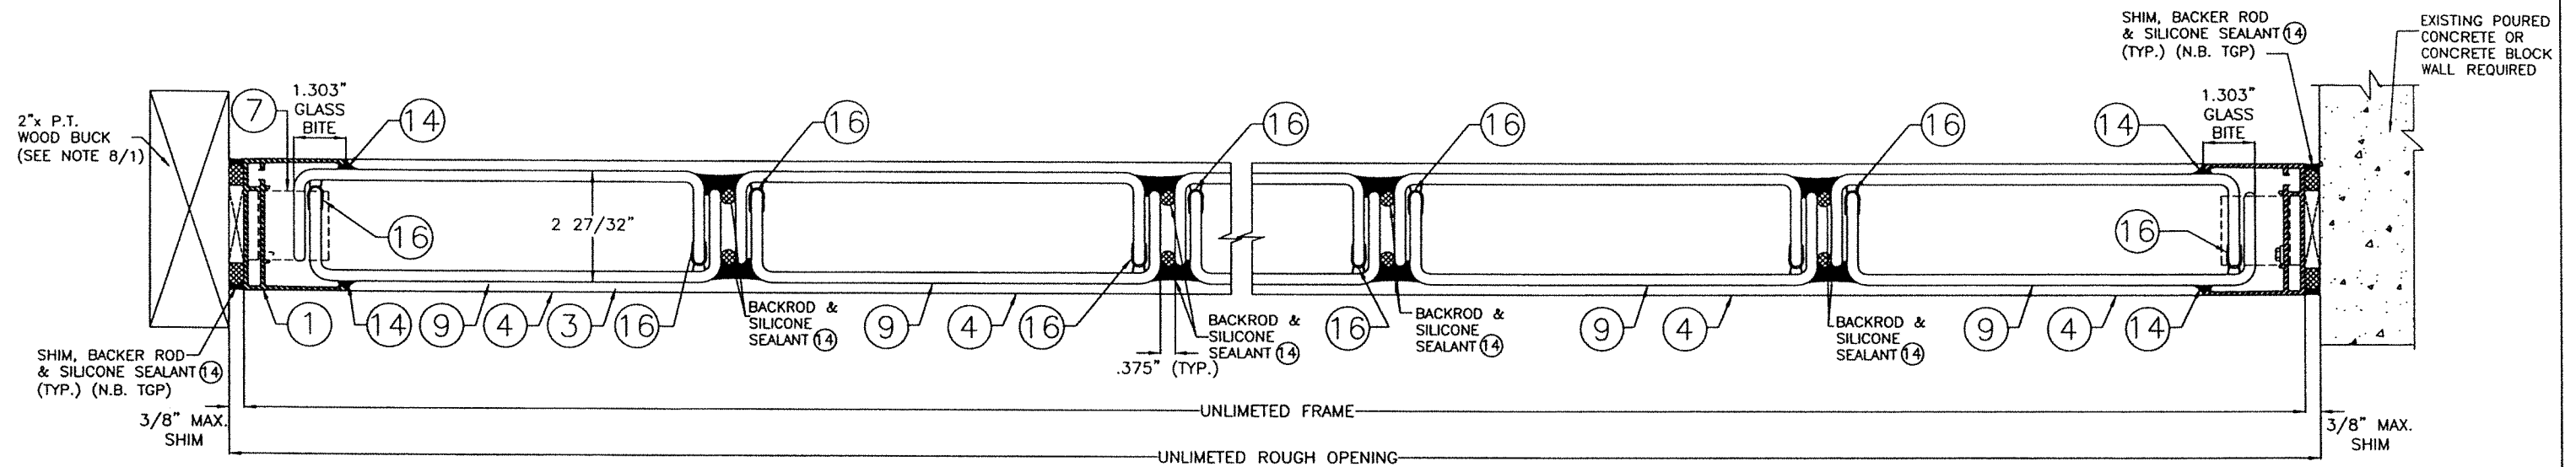

STEEL MEMBER BY OTHERS
SHALL CONFORM TO
A.S.T.M. A-500 A-653 OR
A-36 W/ 12 GAGE
MINIMUM WALL THICKNESS
(STRUCTURAL ADEQUACY BY
OTHERS)

EXTERIOR

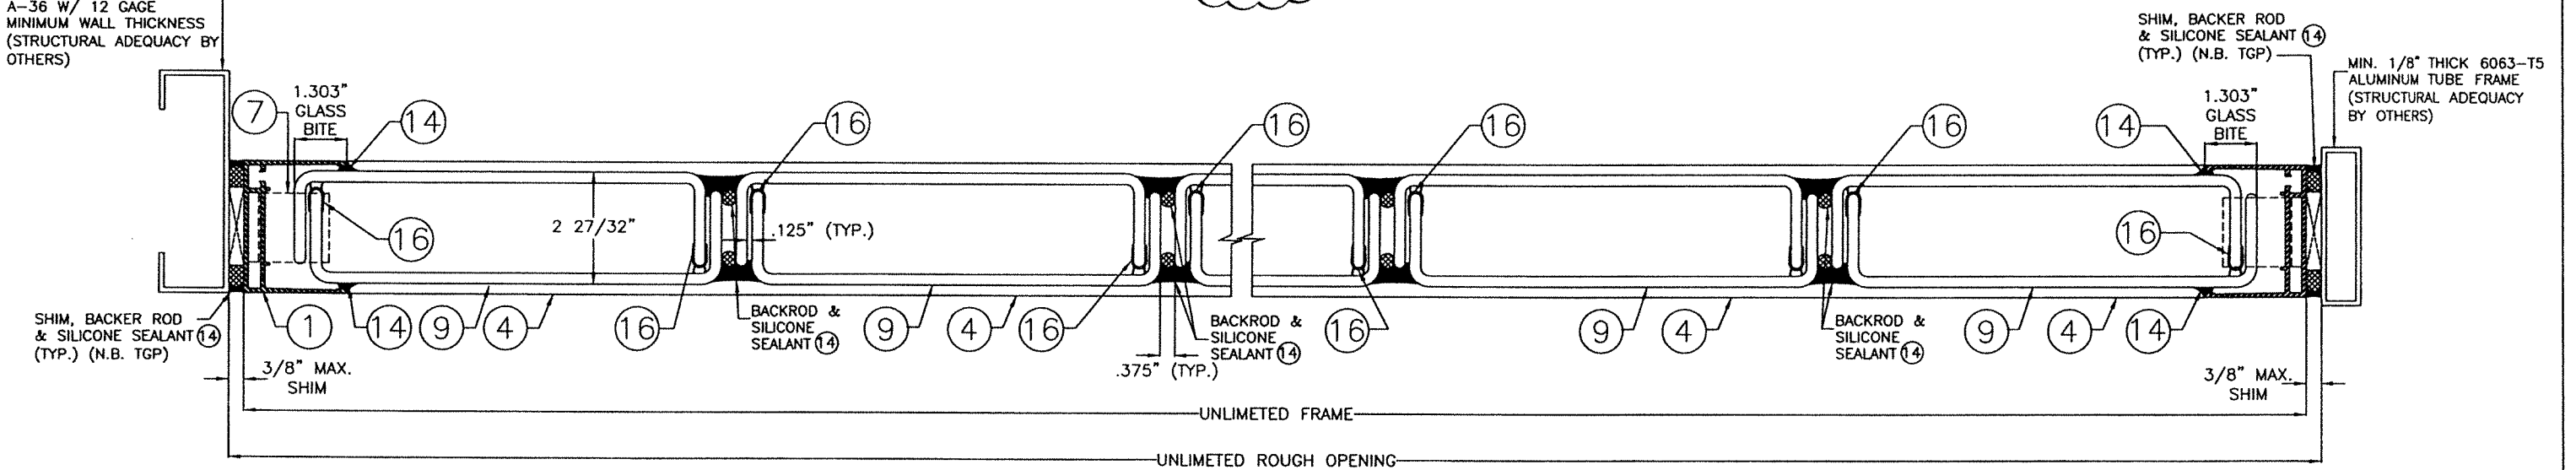

EXTERIOR

SECTIONS D-D

SCALE: 1/4" = 1"

WALTER A. TILLIT JR.
LICENSE
No. 44167
STATE OF
FLORIDA
PROFESSIONAL ENGINEER
P.E. SEAL/SIGNATURE/DATE

© 2023 TILTECO INC.

TILTECO INC.
TILLIT TESTING & ENGINEERING COMPANY
6355 N.W. 36th St., Ste. 305, VIRGINIA GARDENS, FL 33166
Phone : (305)871-1530 . Fax : (305)871-1531
e-mail: tilteco@aol.com
CA-0006719
WALTER A. TILLIT JR. P.E.
FLORIDA Lic. # 44167

(Non Wind Borne Debris Regions)
Florida Building Code (Non High Velocity Hurricane Zone)

DOUBLE SPAN PROFILIT™ K25/607,
GLAZING WALL SYSTEM

Phone: 1-800-426-0279
(425) 822-4514
Fax: 1-800-451-9857
(425) 822-4684

Technical Glass Products

8107 Bracken PL SE
Snoqualmie, WA 98065-9258


DRAWN BY
Y.M.

7/14/2023
DATE


23-091
DRAWING No

SHEET 9 OF 19

REV. No	DESCRIPTION	DATE	REV. No	DESCRIPTION	DATE
1	OLD 20-257	7/14/23	3		
2					

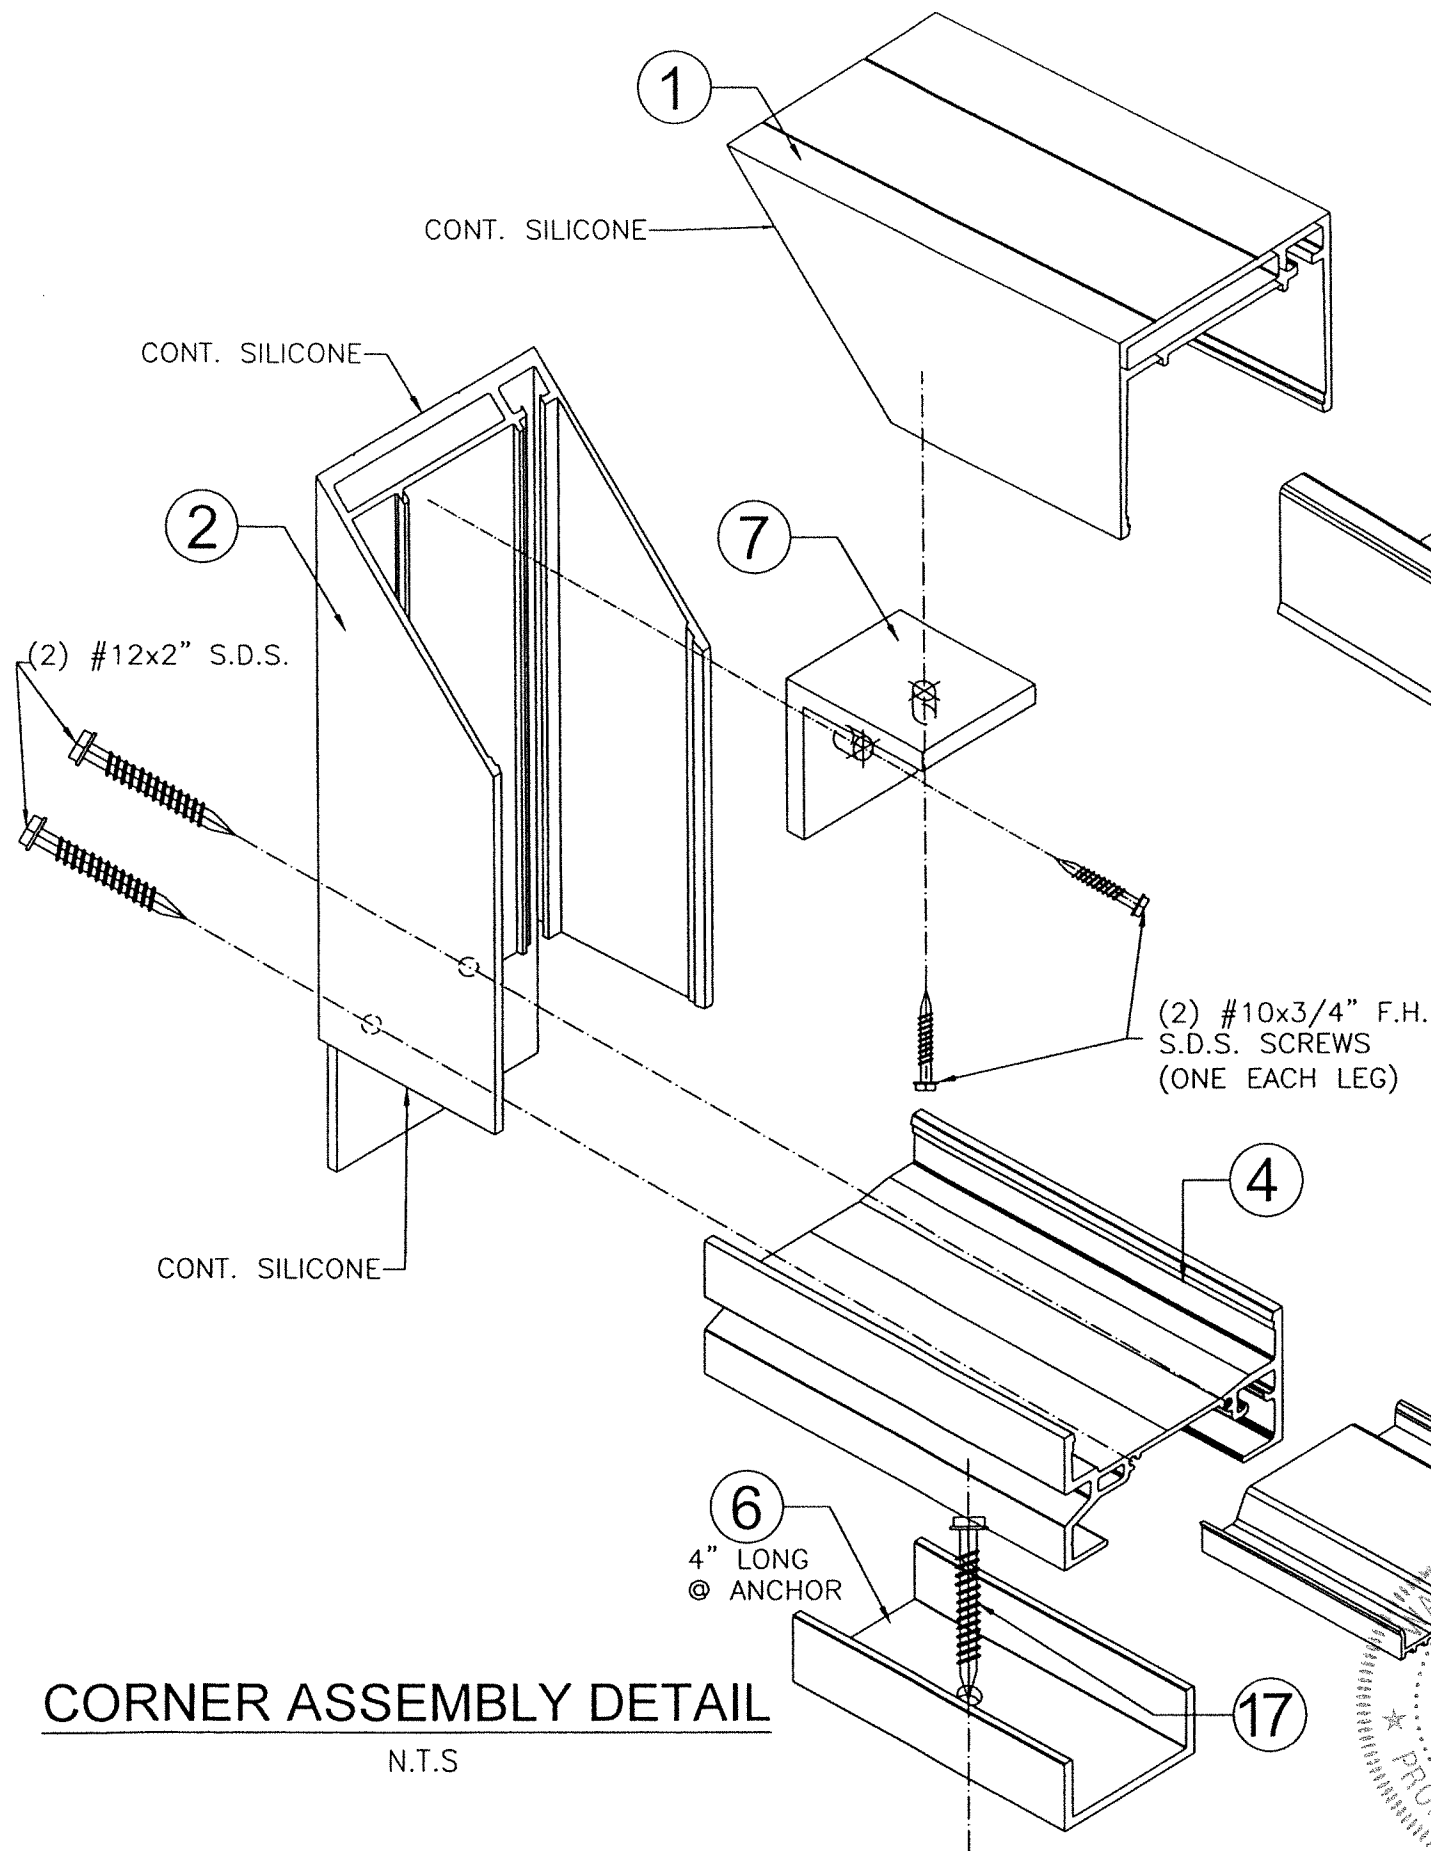

CORNER ASSEMBLY DETAIL
N.T.S

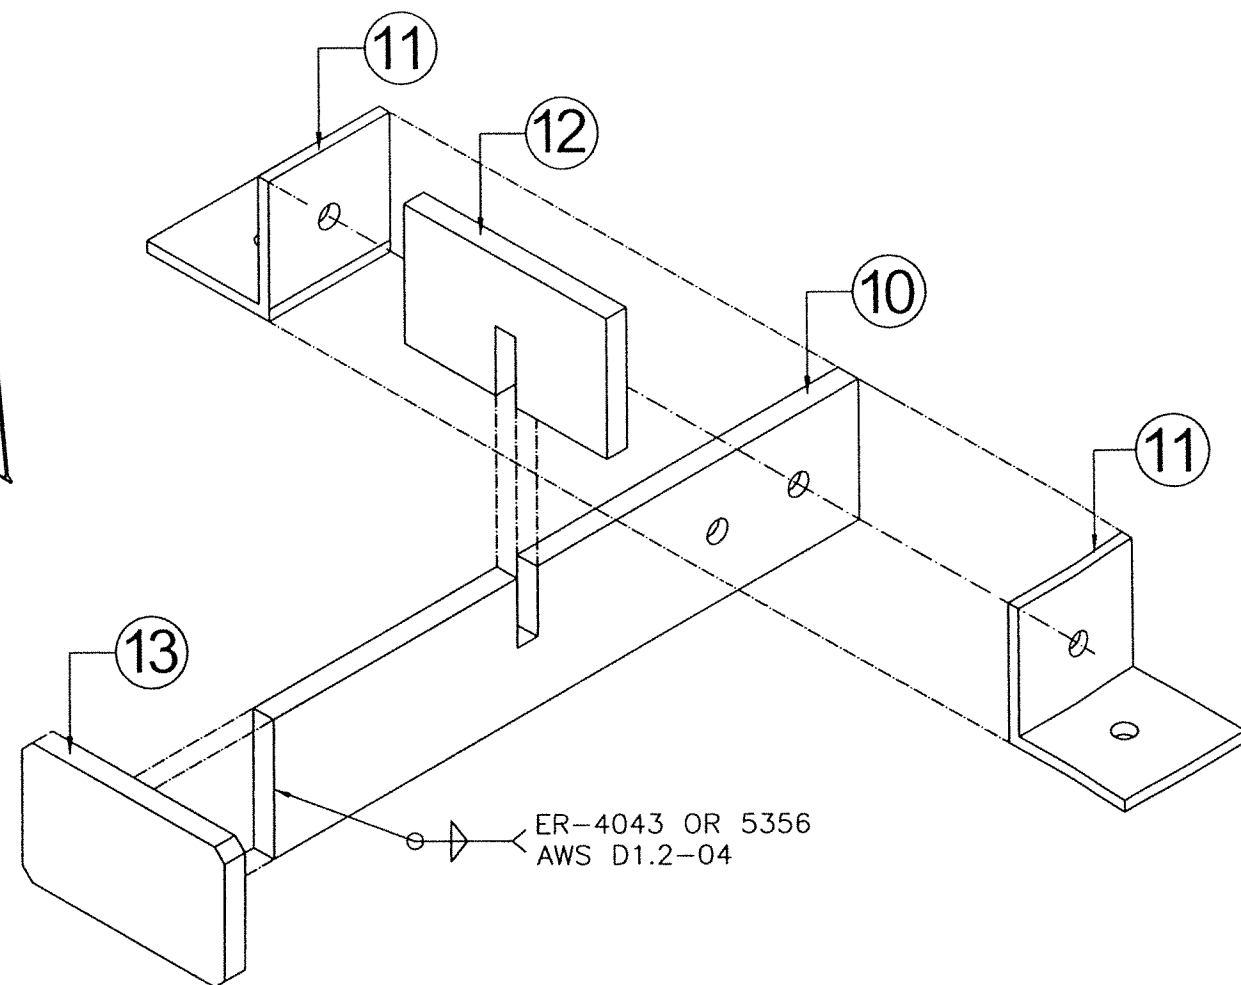


ASSEMBLY WIND ANCHOR
N.T.S

Professional Engineer Seal/Signature/Date
WALTER A. TILLIT JR.
No. 44167
STATE OF FLORIDA
7/14/2023


© 2023 TILTECO INC.
TILTECO INC.
TILLIT TESTING & ENGINEERING COMPANY
6355 N.W. 36th St., Ste. 305, VIRGINIA GARDENS, FL 33166
Phone : (305)871-1530 Fax : (305)871-1531
e-mail: tilteco@aol.com
CA-0006719
WALTER A. TILLIT JR. P.E.
FLORIDA Lic. # 44167

(Non Wind Borne Debris Regions)
Florida Building Code (Non High Velocity Hurricane Zone)


DOUBLE SPAN PROFILIT™ K25/60/7, GLAZING WALL SYSTEM						DRAWN BY Y.M.	
Technical Glass Products 8107 Bracken PL SE Snoqualmie, WA 98065-9258						7/14/2023 DATE	
						23-091 DRAWING No	
REV. No	DESCRIPTION	DATE	REV. No	DESCRIPTION	DATE	SHEET 10 OF 19	
1	OLD 20-257	7/14/23	3				
2	-	-					

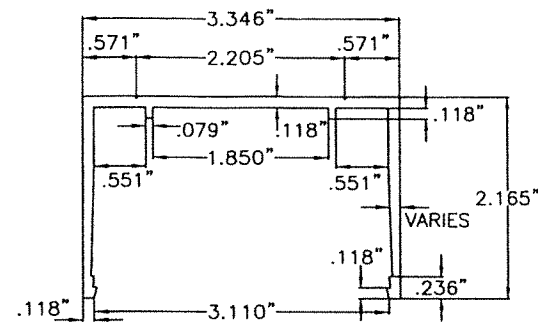


① **HEADER & JAMB**
(6063-T5 ALLOY)
980-VT

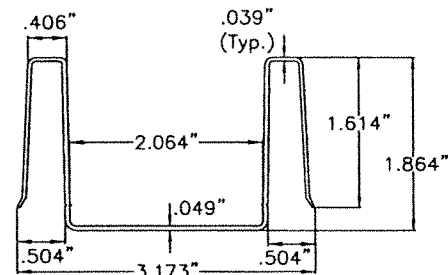


② **HEADER & JAMB (AS APPLICABLE)**
VINYL INSERT
(6063-T5 ALLOY)
980-2

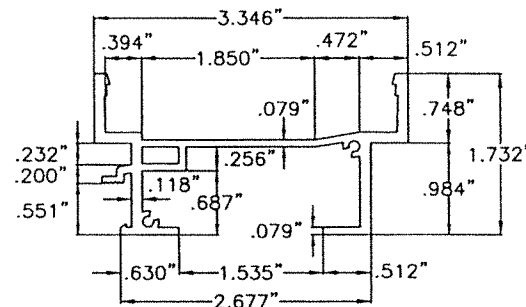

③ **SILL**
(6063-T5 ALLOY)
981

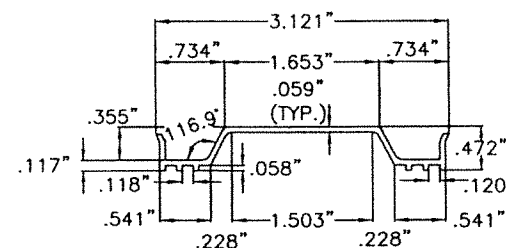


④ **SILL VINYL INSERT**
P.N. 981-2

 


⑤ **6" LONG "U" CHANNEL**
@ SILL ANCHOR
(5005-H32 ALLOY)


CORNER BRACKET
P2-70-002A
USED AT TOP CORNERS

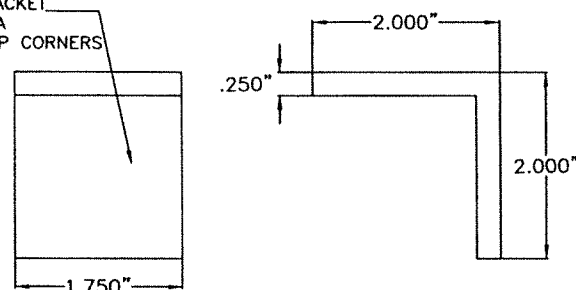


⑥ **TOP CORNER BRACKET**
(6063-T5 ALLOY)
P2-70-002A

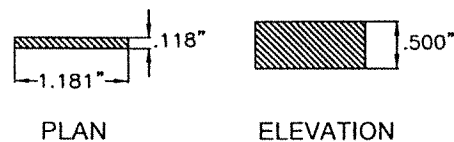


⑨ **VINYL GLASS SHIM**
PN41-044 VINYL

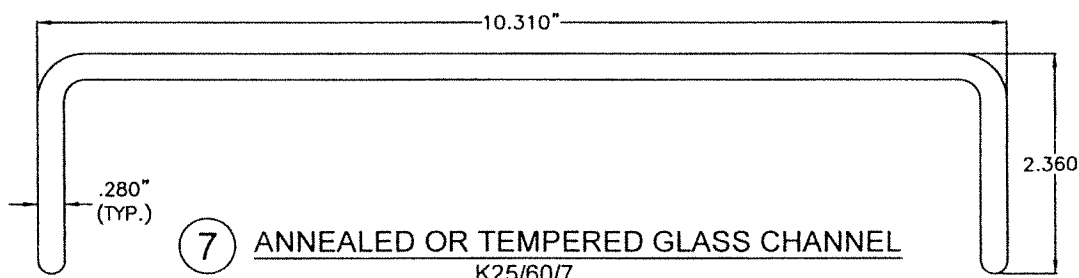

⑦ **ANNEALED OR TEMPERED GLASS CHANNEL**
K25/60/7

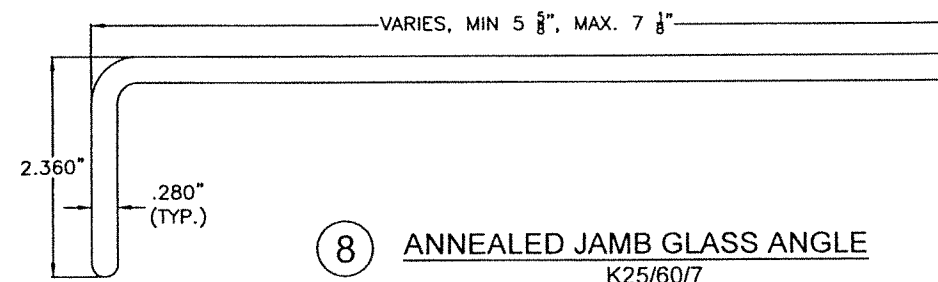

⑧ **ANNEALED JAMB GLASS ANGLE**
K25/60/7

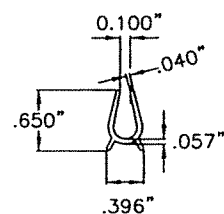

⑬ **GASKET**
166-WC

COMPONENTS FOR SINGLE SPAN SYSTEM

SCALE: 1/2" = 1"

(Non Wind Borne Debris Regions)
Florida Building Code (Non High Velocity Hurricane Zone)

WALTER A. TILLIT, JR.
P.E.
No. 44167
STATE OF FLORIDA
7/14/2023
SEAL/SIGNATURE/DATE


© 2023 TILTECO INC.
TILTECO INC.
TILLIT TESTING & ENGINEERING COMPANY
6355 N.W. 36th St., Ste. 305, VIRGINIA GARDENS, FL 33166
Phone : (305) 871-1530 . Fax : (305) 871-1531
e-mail: tilteco@aol.com
CA-0006719
WALTER A. TILLIT Jr. P.E.
FLORIDA Lic. # 44167

DOUBLE SPAN PROFILIT™ K25/60/7, GLAZING WALL SYSTEM						DRAWN BY Y.M.	
Phone: 1-800-426-0279 (425) 822-4514 Fax: 1-800-451-9857 (425) 822-4684						7/14/2023 DATE	
Technical Glass Products 8107 Bracken PL SE Snoqualmie, WA 98065-9258						23-091 DRAWING No	
REV. No	DESCRIPTION	DATE	REV. No	DESCRIPTION	DATE	SHEET 12 OF 19	
1	OLD 20-257	7/14/23	3				
2	-	-					

BILL OF MATERIALS FOR SINGLE SPAN GLAZING WALL SYSTEM

ITEM	DESCRIPTION	MATERIAL / MANUFACTURER	REMARKS
①	HEADER & JAMB	6063-T5 ALUMINUM ALLOY	980-WT
②	HEADER VINYL INSERT	AAMA APPROVED VINYL BY CUSTOM WINDOW EXTRUSIONS INC. OR KARL PETER KUNSTSTOFFE GMBH.	980-2 AT HEAD: PIECES OF 8 3/4" LONG W/ 1 3/4" SEPARATION AT CHANNEL GLASS ⑦ JOINTS TO FIT (2) ⑨ THROUGHOUT AT JAMBS: CONTINUOUS, AND REQUIRED ONLY FOR ANNEALED GLASS JOINTLY W/ ⑧
③	SILL	6063-T5 ALUMINUM ALLOY	981 PROVIDE 1/2"x1/4" WEEP HOLES AT 36" O.C.
④	SILL INSERT	AAMA APPROVED VINYL BY CUSTOM WINDOW EXTRUSIONS INC. OR KARL PETER KUNSTSTOFFE GMBH.	991 WTR-2 PIECES OF 8 3/4" LONG W/ 1 3/4" SEPARATION AT CHANNEL GLASS JOINTS TO FIT (2) ⑨ THROUGHOUT
⑤	6" LONG "U" CHANNEL	5005-H32 ALUMINUM ALLOY	PIECES OF 6" LONG, PLACED ON CENTER OF ANCHORS AT SILL
⑥	CORNER BRACKET	6063-T5 ALUMINUM ALLOY	2" x 2" x 0.25" x 1.75" LONG ALUM. ANGLE, PLACED AT EACH TOP CORNER
⑦	CHANNEL GLASS	0.28" THK. ANNEALED GLASS ASTM C 1036, TYPE 1, CLASS 1, QUALITY q3, ROLLED GLASS, ANGLE SHAPE, CAST OR 0.28" THICK STANDARD CAST TEMPERED GLASS TYPE 1, CLASS 1, ROLLED GLASS, CHANNEL SHAPE	K25/60/7 SERIES GLASS (USED ALSO AT JAMBS FOR TEMPERED GLASS)
⑧	JAMB ANGLE GLASS	0.28" THK. ANNEALED GLASS ASTM C 1036, TYPE 1, CLASS 1, QUALITY q3, ROLLED GLASS, ANGLE SHAPE, CAST OR 0.28" THICK STANDARD CAST TEMPERED GLASS TYPE 1, CLASS 1, ROLLED GLASS, CHANNEL SHAPE	K25/60/7 SERIES GLASS THIS COMPONENT IS REQUIRED AT JAMBS FOR ANNEALED GLASS
⑨	VINYL GLASS SHIM	AAMA APPROVED VINYL BY CUSTOM WINDOW EXTRUSIONS INC. OR KARL PETER KUNSTSTOFFE GMBH.	P.N. 41-044 USE DOUBLE @ FRONT & BACK AT TOP/BOTTOM AT CHANNEL GLASS ⑦ & ⑧ JOINTS
⑩	SILICONE SEALANT	DOW CORNING 795	AT GLASS & FRAME
⑪	5/16"Ø TAPCON ANCHOR	ITW BUILDEX	SEE SCHEDULE FOR ANCHOR SPACING ON SHEET 14 AND GENERAL NOTES 5A/1, 5B/1 AND 5E/1, AT CONCRETE OR WOOD SILL AND HEAD, AT CONCRETE, CONCRETE BLOCK OR WOOD JAMBS. START AT 3" FROM ENDS.
⑫	5/16"Ø DRILL-FLEX SELF-DRILLING FASTENERS	ELCO CONSTRUCTION PRODUCTS.	SEE SCHEDULE FOR ANCHOR SPACING ON SHEET 14 AND GENERAL NOTES 5C/1, AND 5D/1, AT METAL JAMBS OR HEAD, START AT 3" FROM ENDS.
⑬	GASKET	BUNZL EXTRUSION TACOMA, INC.	166-WC USE (2) PER EACH ⑦ OR ⑧ JOINT FLEXIBLE PVC

(Non Wind Borne Debris Regions)
Florida Building Code (Non High Velocity Hurricane Zone)

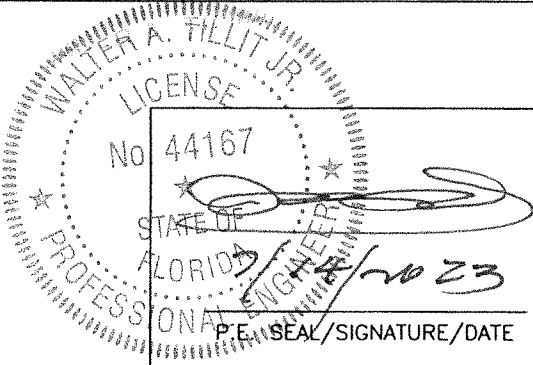

© 2023 TILTECO INC.

TILTECO INC.

TILLIT TESTING & ENGINEERING COMPANY
6355 N.W. 36th St., Ste. 305, VIRGINIA GARDENS, FL 33166
Phone : (305)871-1530 . Fax : (305)871-1531
e-mail: tilteco@aol.com
CA-0006719
WALTER A. TILLIT Jr. P.E.
FLORIDA Lic. # 44167

DOUBLE SPAN PROFILIT™ K25/60/7,
GLAZING WALL SYSTEM

Phone: 1-800-426-0279
(425) 822-4514
Fax: 1-800-451-9857
(425) 822-4684

Technical Glass Products
8107 Bracken PL SE
Snoqualmie, WA 98065-9258


REV. No	DESCRIPTION	DATE	REV. No	DESCRIPTION	DATE
1	OLD 20-257	7/14/23	3		
2	-	-			

DRAWN BY
Y.M.

7/14/2023
DATE


23-091
DRAWING No

SHEET 13 OF 19

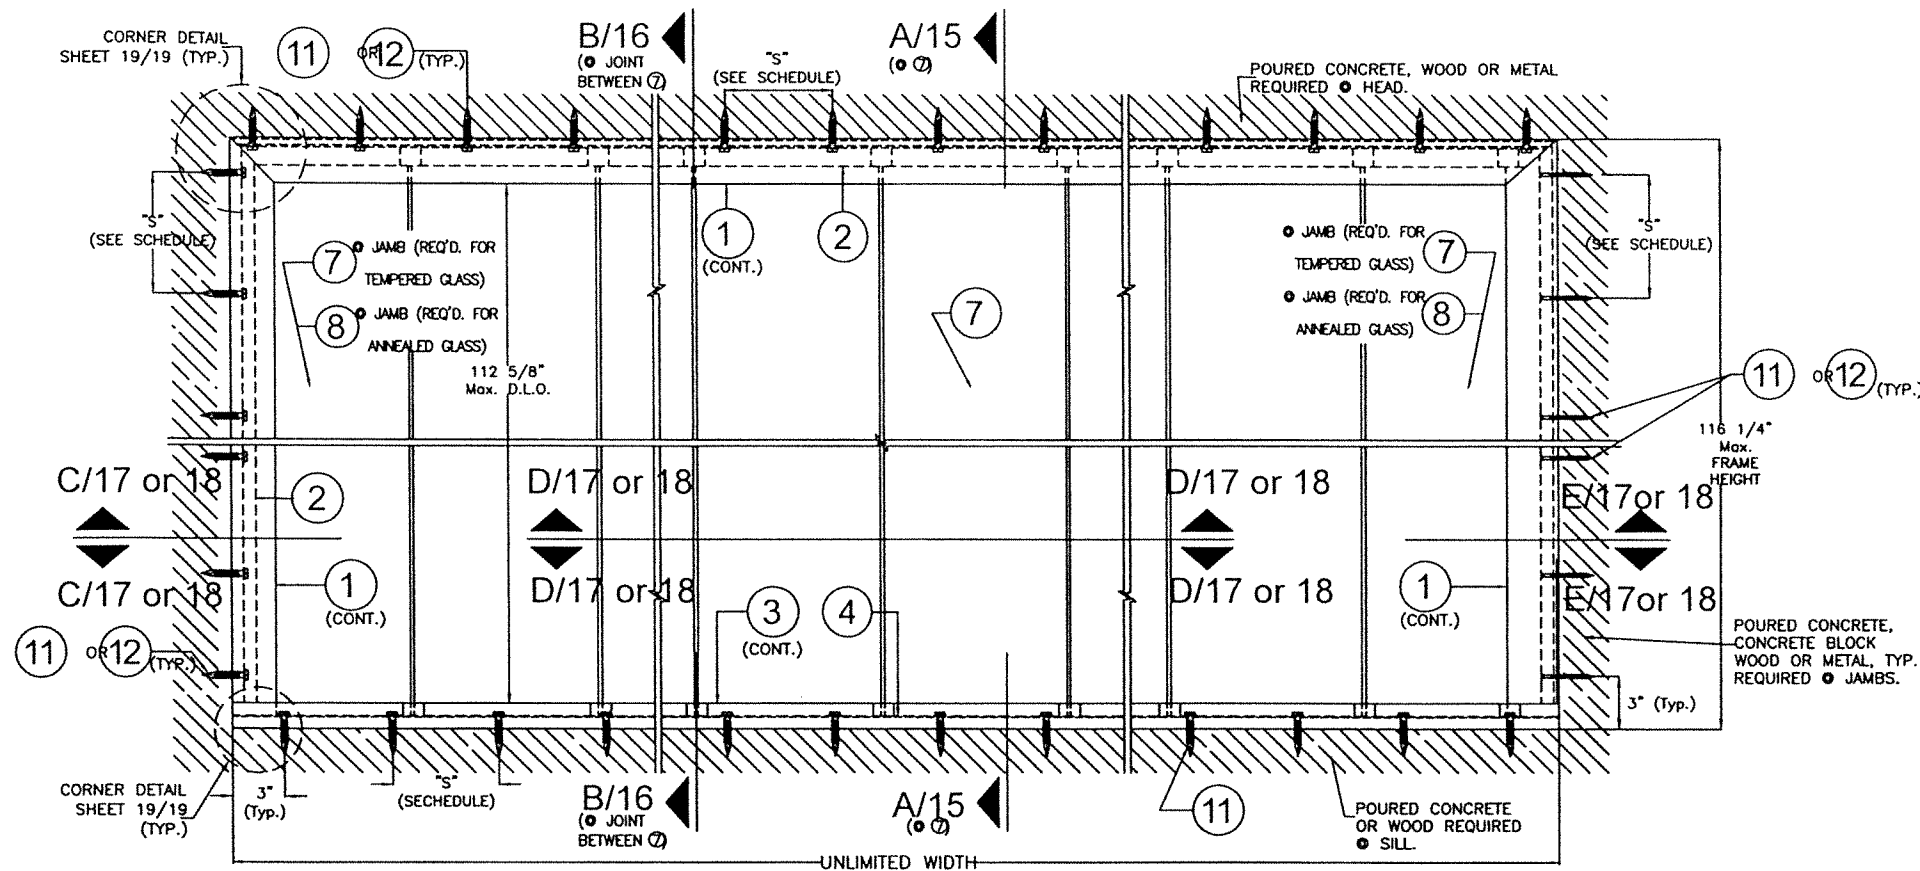


TYPICAL EXTERIOR ELEVATION FOR SINGLE SPAN GLAZING SYSTEM

SCALE: N.T.S.

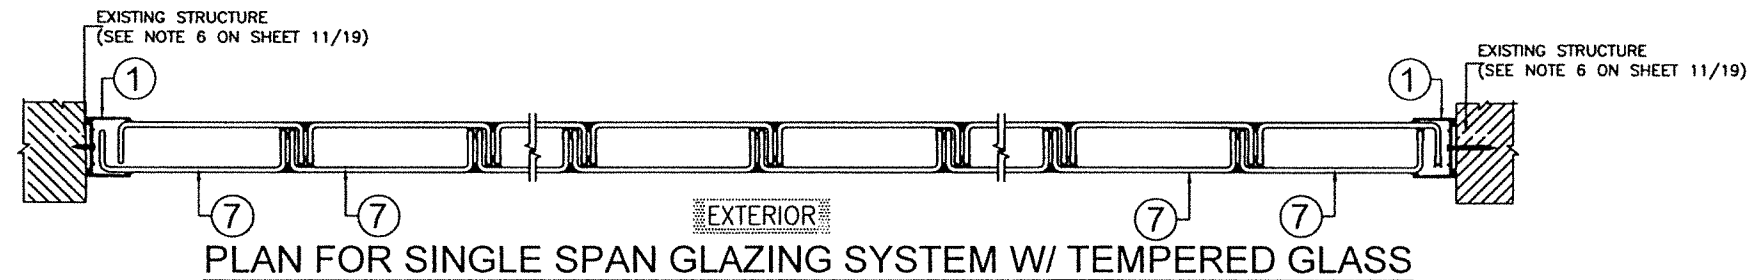

PLAN FOR SINGLE SPAN GLAZING SYSTEM W/ TEMPERED GLASS

SCALE: N.T.S.

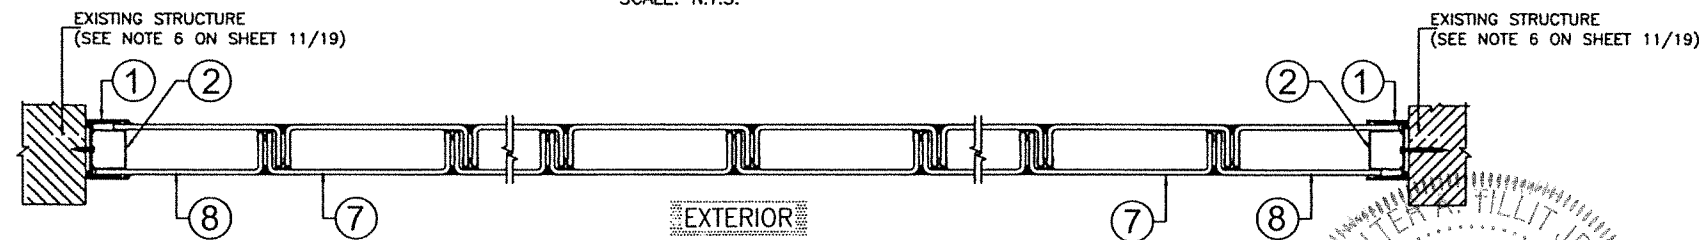

PLAN FOR SINGLE SPAN GLAZING SYSTEM W/ ANNEALED GLASS

SCALE: N.T.S.

MAXIMUM ANCHOR SPACING "S" SCHEDULE FOR ANNEALED GLASS

SUBSTRATE	ANCHOR TYPE	MAX. A.S.D. DESIGN PRESSURE RATING (PSF)	HEAD	SILL	JAMB
CONCRETE (SEE NOTE 6A/11)	5/16"Ø TAPCON ①	+40, -40 p.s.f.	11" O.C.	7" O.C.	18" O.C.
BLOCK WALL (SEE NOTE 6B/11)	5/16"Ø TAPCON ①		11" O.C.	N/A	18" O.C.
METAL (SEE NOTE 6C/11 & 6D/11)	5/16"Ø-24 x 3" DRILL-FLEX ②		11" O.C.	N/A	18" O.C.
WOOD (SEE NOTE 6E/11)	5/16"Ø TAPCON ①		6 1/2" O.C.	6" O.C.	18" O.C.

MAXIMUM ANCHOR SPACING "S" SCHEDULE FOR TEMPERED GLASS


SUBSTRATE	ANCHOR TYPE	MAX. A.S.D. DESIGN PRESSURE RATING (PSF)	HEAD	SILL	JAMB
CONCRETE (SEE NOTE 6A/11)	5/16"Ø TAPCON ①	+50, -50 p.s.f.	9" O.C.	5" O.C.	18" O.C.
BLOCK WALL (SEE NOTE 6B/11)	5/16"Ø TAPCON ①		9" O.C.	N/A	18" O.C.
METAL (SEE NOTE 6C/11 & 6D/11)	5/16"Ø-24 x 3" DRILL-FLEX ②		9" O.C.	N/A	18" O.C.
WOOD (SEE NOTE 6E/11)	5/16"Ø TAPCON ①		5" O.C.	5" O.C.	18" O.C.
CONCRETE (SEE NOTE 6A/11)	5/16"Ø TAPCON ①	+70, -70 p.s.f.	6" O.C.	4" O.C.	18" O.C.
BLOCK WALL (SEE NOTE 6B/11)	5/16"Ø TAPCON ①		6" O.C.	N/A	18" O.C.
METAL (SEE NOTE 6C/11 & 6D/11)	5/16"Ø-24 x 3" DRILL-FLEX ②		6" O.C.	N/A	18" O.C.
WOOD (SEE NOTE 6E/11)	5/16"Ø TAPCON ①		3 1/2" O.C.	4" O.C.	18" O.C.

(Non Wind Borne Debris Regions)
Florida Building Code (Non High Velocity Hurricane Zone)


WALTER A. TILLIT JR.
LICENSE
No. 44167
STATE OF FLORIDA
PROFESSIONAL ENGINEER
7/14/2023
P.E. SEAL/SIGNATURE/DATE

© 2023 TILTECO INC.
TILTECO INC.
TILLIT TESTING & ENGINEERING COMPANY
6355 N.W. 36th St., Ste. 305, VIRGINIA GARDENS, FL 33166
Phone : (305)871-1530 . Fax : (305)871-1531
e-mail: tilteco@aol.com
CA-0006719
WALTER A. TILLIT Jr. P.E.
FLORIDA Lic. # 44167


DOUBLE SPAN PROFILIT™ K25/60/7, GLAZING WALL SYSTEM						DRAWN BY Y.M.	
Phone: 1-800-426-0279 (425) 822-4514 Fax: 1-800-451-9857 (425) 822-4684 Technical Glass Products 8107 Bracken PL SE Snoqualmie, WA 98065-9258						7/14/2023 DATE	
						23-091 DRAWING No	
REV. No	DESCRIPTION	DATE	REV. No	DESCRIPTION	DATE	SHEET 14 OF 19	
1	OLD 20-257	7/14/23	3				
2	-	-					

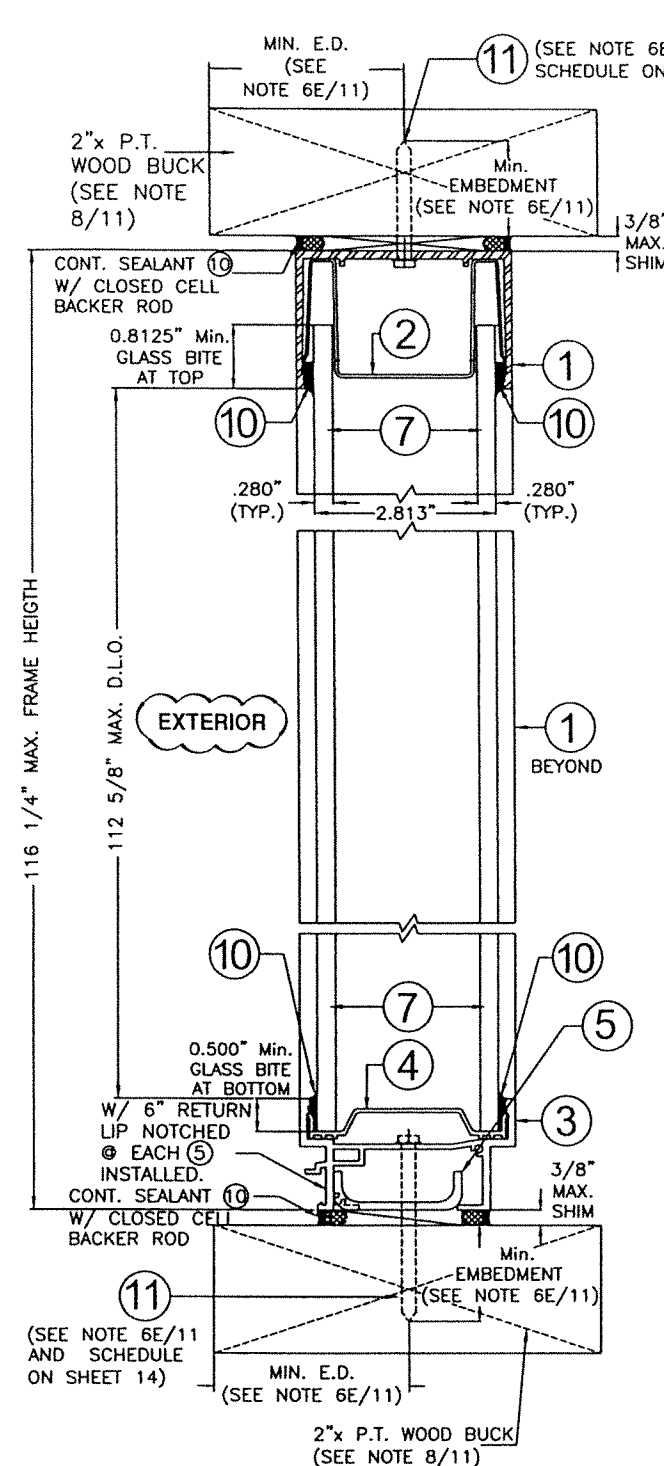


**SECTION A-A
(TO WOOD)**
SCALE: 3/8" = 1"

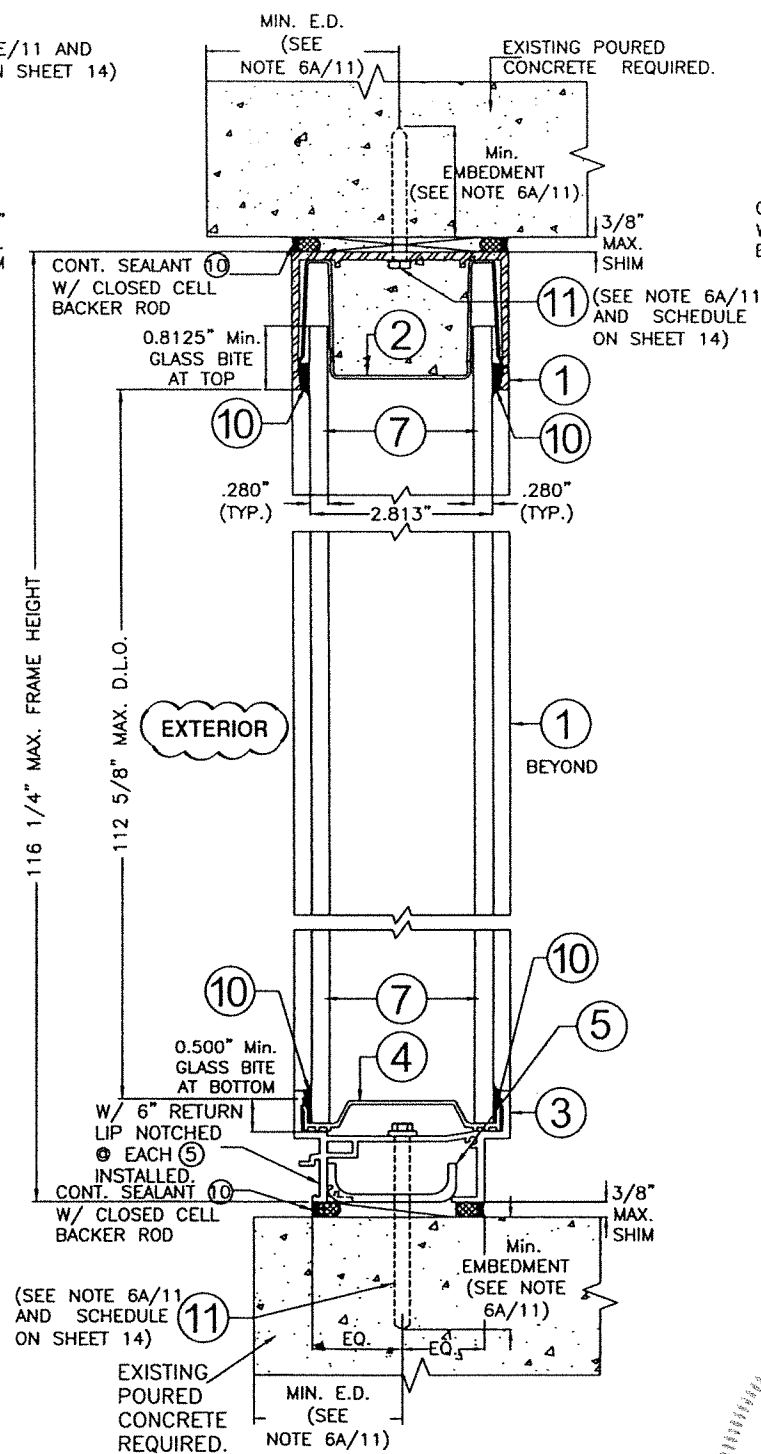

**SECTION A-A
(TO POURED CONCRETE)**
SCALE: 3/8" = 1"

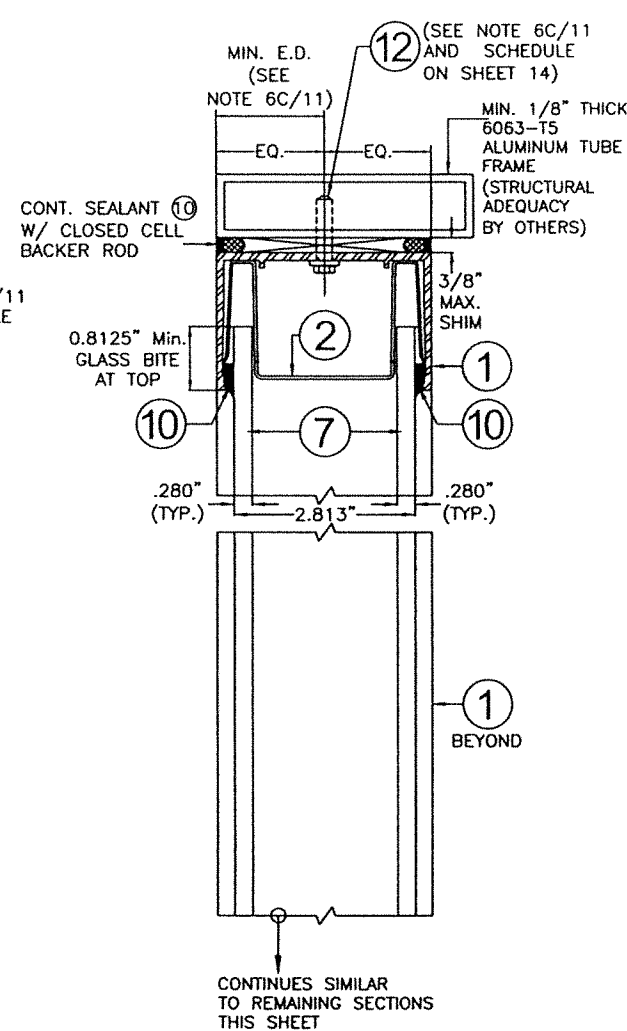

**SECTION A-A
(TO ALUMINUM MULLION)**
SCALE: 3/8" = 1"

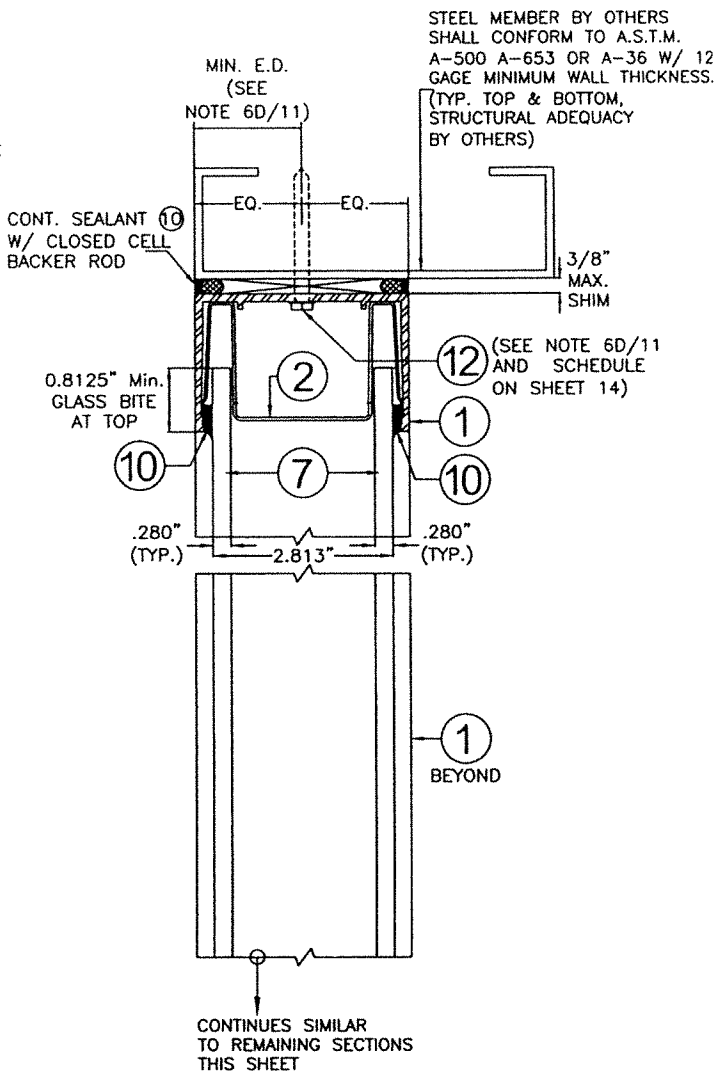

**SECTION A-A
(TO STEEL MEMBER)**
SCALE: 3/8" = 1"


STEEL MEMBER BY OTHERS
SHALL CONFORM TO A.S.T.M.
A-500 A-653 OR A-36 W/ 12
GAGE MINIMUM WALL THICKNESS.
(TYP. TOP & BOTTOM,
STRUCTURAL ADEQUACY
BY OTHERS)

WALTER A. TILLIT JR.
LICENSE
No. 44167
STATE OF
FLORIDA
PROFESSIONAL ENGINEER
7/14/2023
P.E. SEAL/SIGNATURE/DATE


© 2023 TILTECO INC.
TILTECO INC.
TILLIT TESTING & ENGINEERING COMPANY
6355 N.W. 36th. St., Ste. 305, VIRGINIA GARDENS, FL 33166
Phone : (305)871-1530 . Fax : (305)871-1531
e-mail: tilteco@aol.com
CA-0006719
WALTER A. TILLIT Jr. P.E.
FLORIDA Lic. # 44167

(Non Wind Borne Debris Regions)
Florida Building Code (Non High Velocity Hurricane Zone)


DOUBLE SPAN PROFILIT™ K25/60/7, GLAZING WALL SYSTEM						DRAWN BY Y.M.	
Technical Glass Products 8107 Bracken PL SE Snoqualmie, WA 98065-9258 Phone: 1-800-426-0279 (425) 822-4514 Fax: 1-800-451-9857 (425) 822-4684						7/14/2023 DATE	
						23-091 DRAWING No	
REV. No	DESCRIPTION	DATE	REV. No	DESCRIPTION	DATE	SHEET 15 OF 19	
1	OLD 20-257	7/14/23	3				
2	-	-					

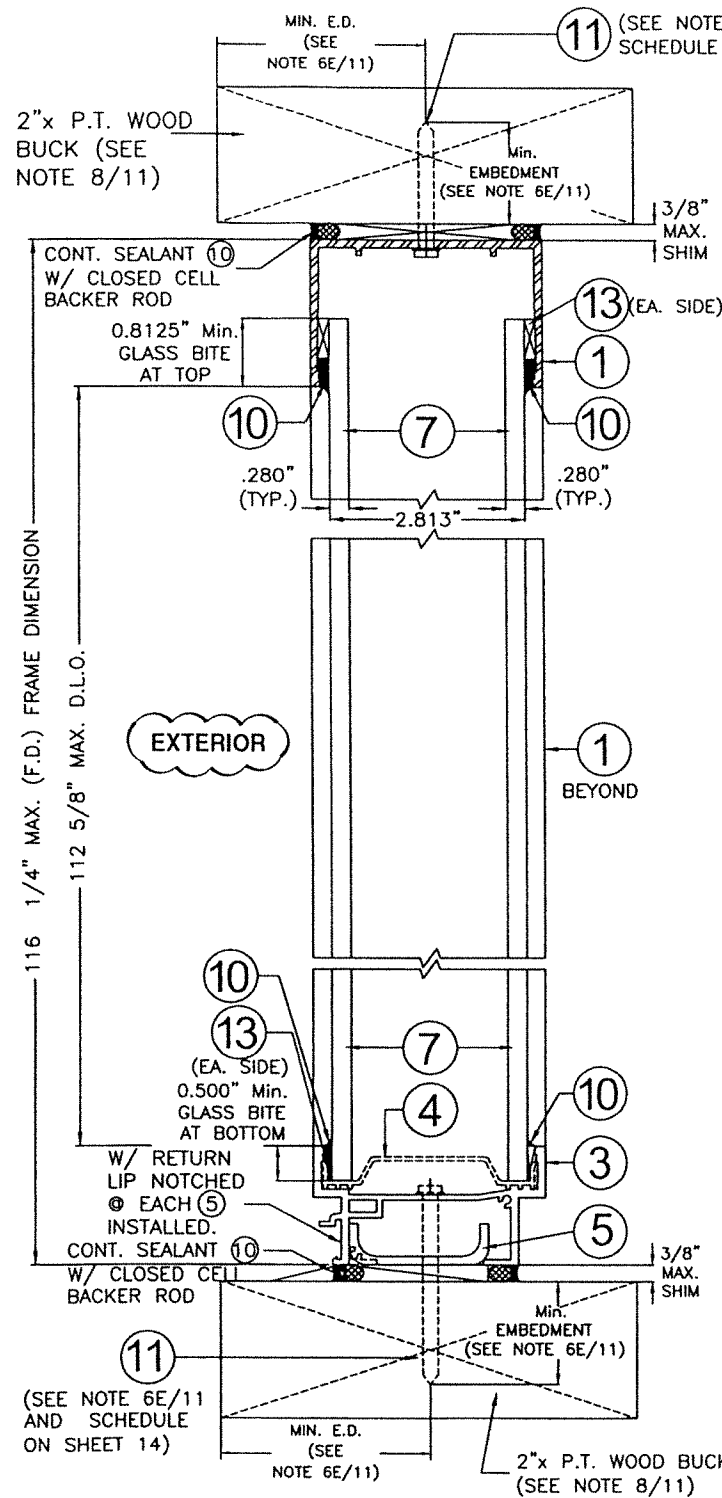


**SECTION B-B
(TO WOOD)
AT JOINTS
SCALE: 3/8" = 1"**

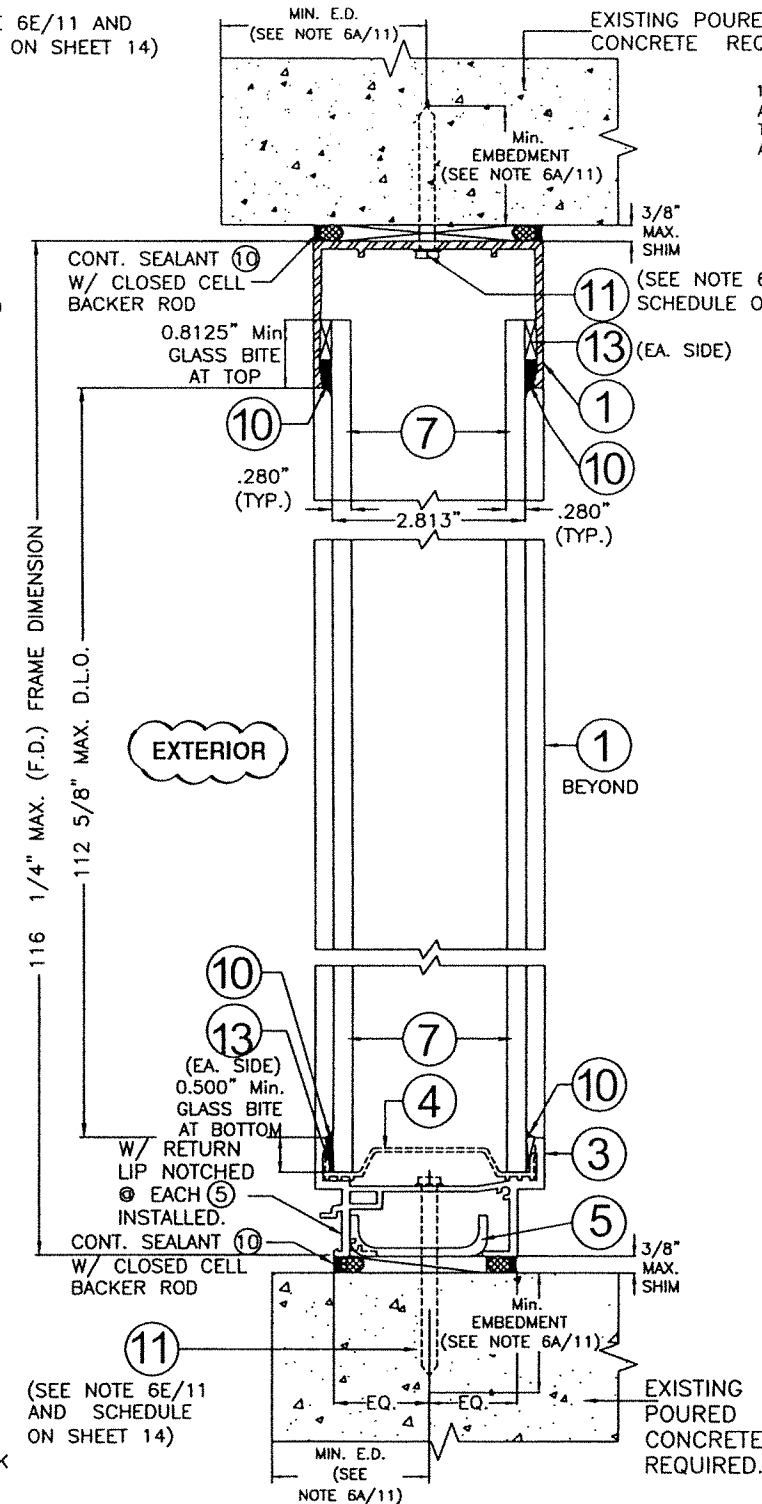

**SECTION B-B
(TO POURED CONCRETE)
AT JOINTS
SCALE: 3/8" = 1"**

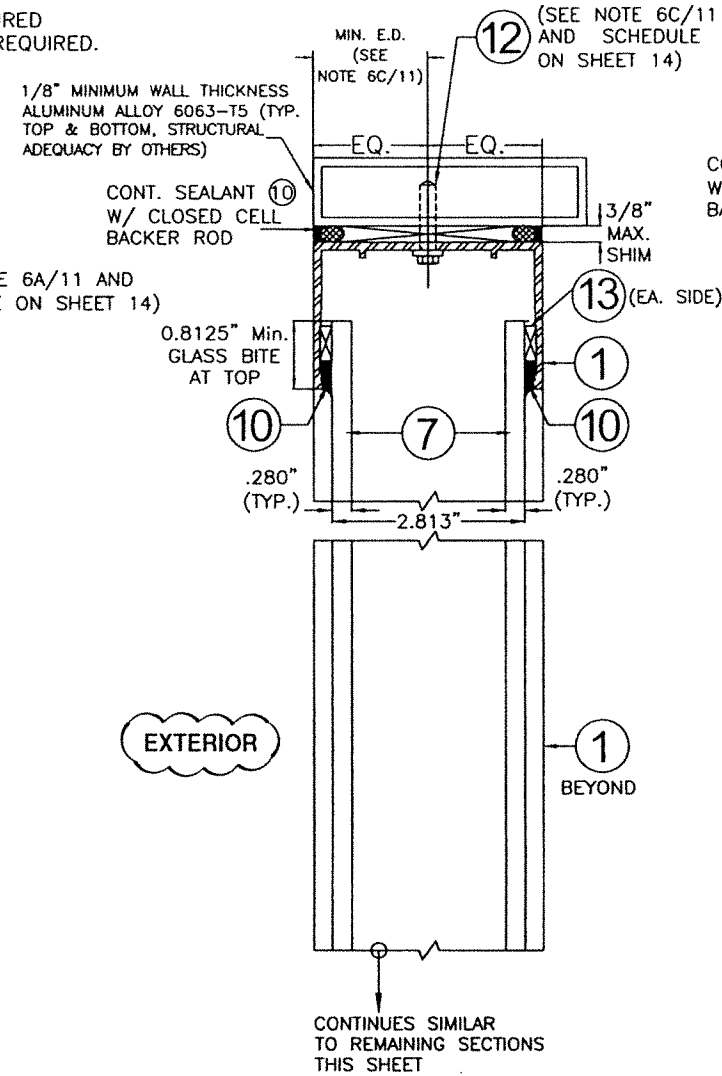

**SECTION B-B (TO TOP ONLY)
(TO ALUMINUM MULLION)
AT JOINTS
SCALE: 3/8" = 1"**

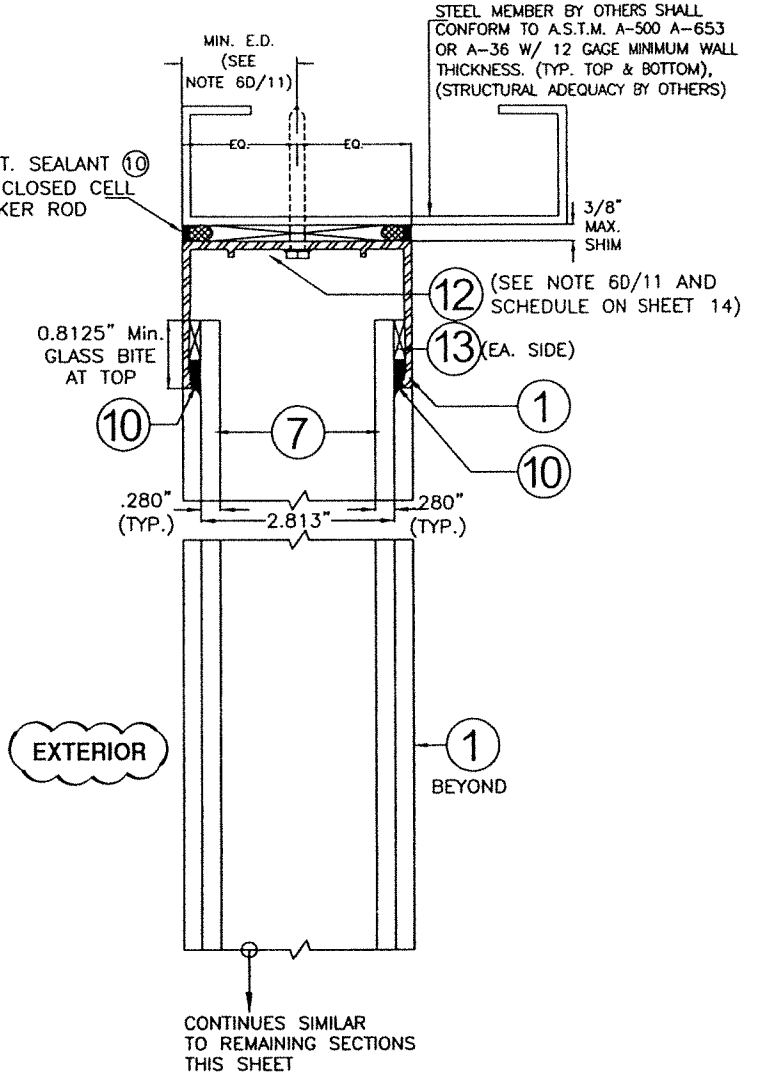


**SECTION B-B (TO TOP ONLY)
(TO STEEL MEMBER)
AT JOINTS
SCALE: 3/8" = 1"**

WALTER A. TILLIT JR.
LICENSE
No. 44167
STATE OF
FLORIDA
PROFESSIONAL ENGINEER
7/14/2023
P.E. SEAL/SIGNATURE/DATE

© 2023 TILTECO INC.
TILTECO INC.
TILLIT TESTING & ENGINEERING COMPANY
6355 N.W. 36th St., Ste. 305, VIRGINIA GARDENS, FL 33166
Phone : (305)871-1530 . Fax : (305)871-1531
e-mail: tilteco@aol.com
CA-0006719
WALTER A. TILLIT Jr. P.E.
FLORIDA Lic. # 44167

(Non Wind Borne Debris Regions)
Florida Building Code (Non High Velocity Hurricane Zone)

DOUBLE SPAN PROFILIT™ K25/60/7, GLAZING WALL SYSTEM						DRAWN BY Y.M.	
Phone: 1-800-426-0279 (425) 822-4514 Fax: 1-800-451-9857 (425) 822-4684						7/14/2023 DATE	
Technical Glass Products 8107 Bracken PL SE Snoqualmie, WA 98065-9258						23-091 DRAWING No	
REV. No	DESCRIPTION	DATE	REV. No	DESCRIPTION	DATE	SHEET 16 OF 19	
1	OLD 20-257	7/14/23	3				
2	-	-					

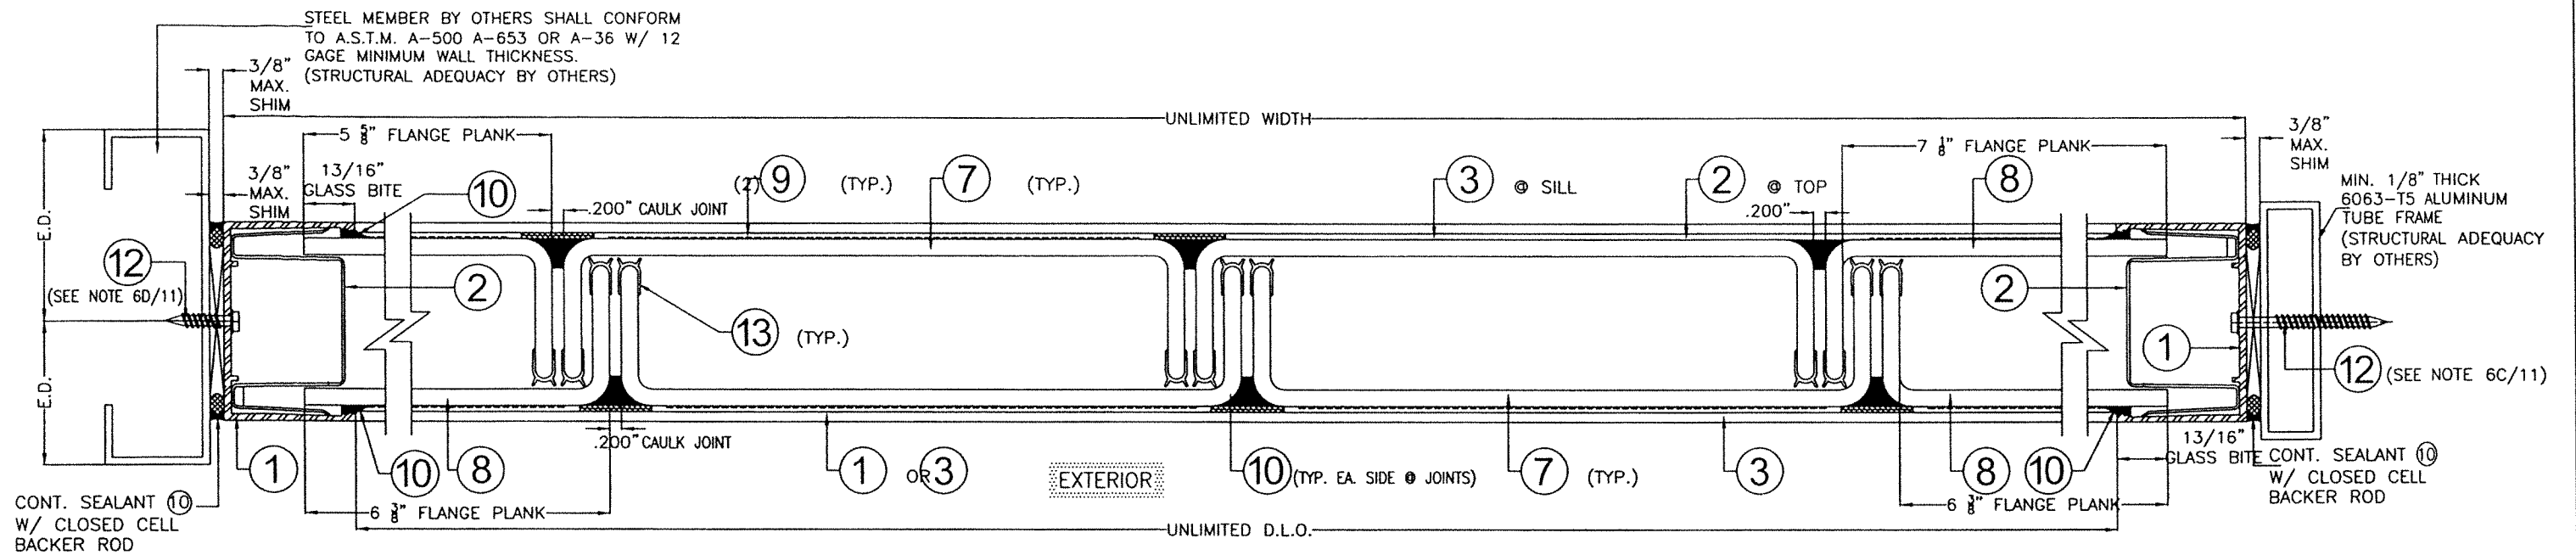

SECTION C
(REQUIRED FOR ANNEALED GLASS)


SCALE: 3/8" = 1"

SECTION D
(REQUIRED FOR ANNEALED GLASS)

SCALE: 3/8" = 1"

SECTION E
(REQUIRED FOR ANNEALED GLASS)

SCALE: 3/8" = 1"

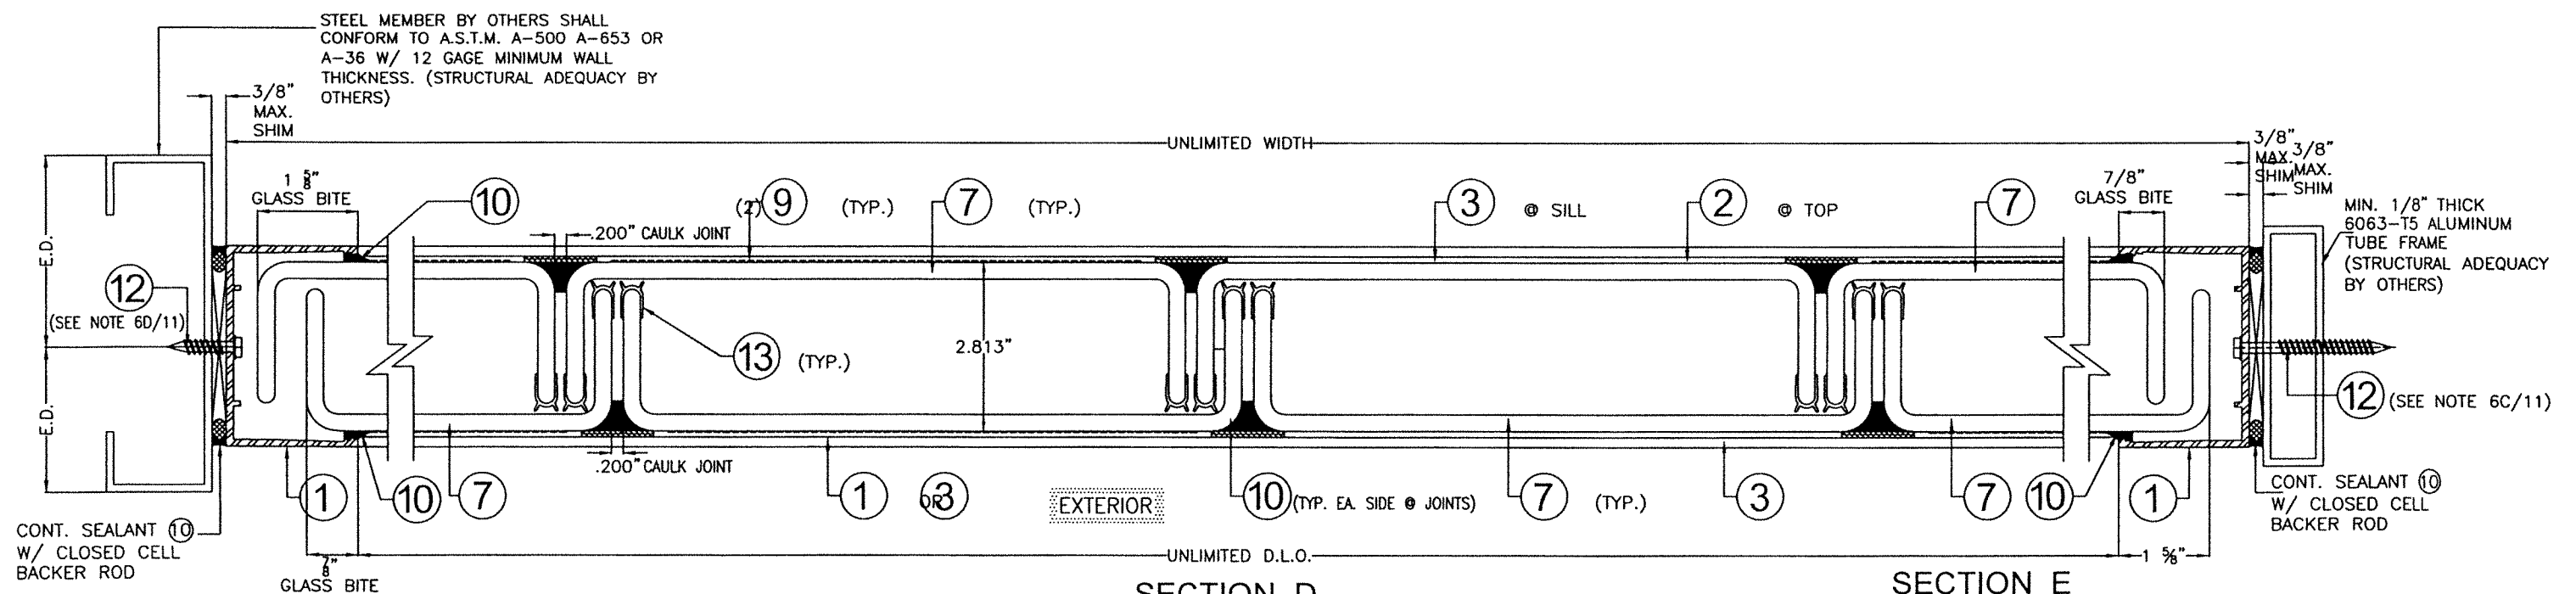

SECTION C
(REQUIRED FOR TEMPERED GLASS)

SCALE: 3/8" = 1"

SECTION D
(REQUIRED FOR TEMPERED GLASS)

SCALE: 3/8" = 1"

SECTION E
(REQUIRED FOR TEMPERED GLASS)


SCALE: 3/8" = 1"

(Non Wind Borne Debris Regions)
Florida Building Code (Non High Velocity Hurricane Zone)

WALTER A. TILLIT JR.
LICENSE
No. 44167
STATE OF FLORIDA
PROFESSIONAL ENGINEER
P.E. SEAL/SIGNATURE/DATE

© 2023 TILTECO INC.
TILTECO INC.
TILLIT TESTING & ENGINEERING COMPANY
6355 N.W. 36th St., Ste. 305, VIRGINIA GARDENS, FL 33166
Phone : (305)871-1530 . Fax : (305)871-1531
e-mail: tilteco@aol.com
CA-0006719
WALTER A. TILLIT Jr. P.E.
FLORIDA Lic. # 44167


DOUBLE SPAN PROFILIT™ K25/60/7, GLAZING WALL SYSTEM						DRAWN BY Y.M.	
Phone: 1-800-426-0279 (425) 822-4514 Fax: 1-800-451-9857 (425) 822-4684						7/14/2023 DATE	
Technical Glass Products 8107 Bracken PL SE Snoqualmie, WA 98065-9258						23-091 DRAWING No	
REV. No	DESCRIPTION	DATE	REV. No	DESCRIPTION	DATE	SHEET 17 OF 19	
1	OLD 20-257	7/14/23	3				
2	-	-					

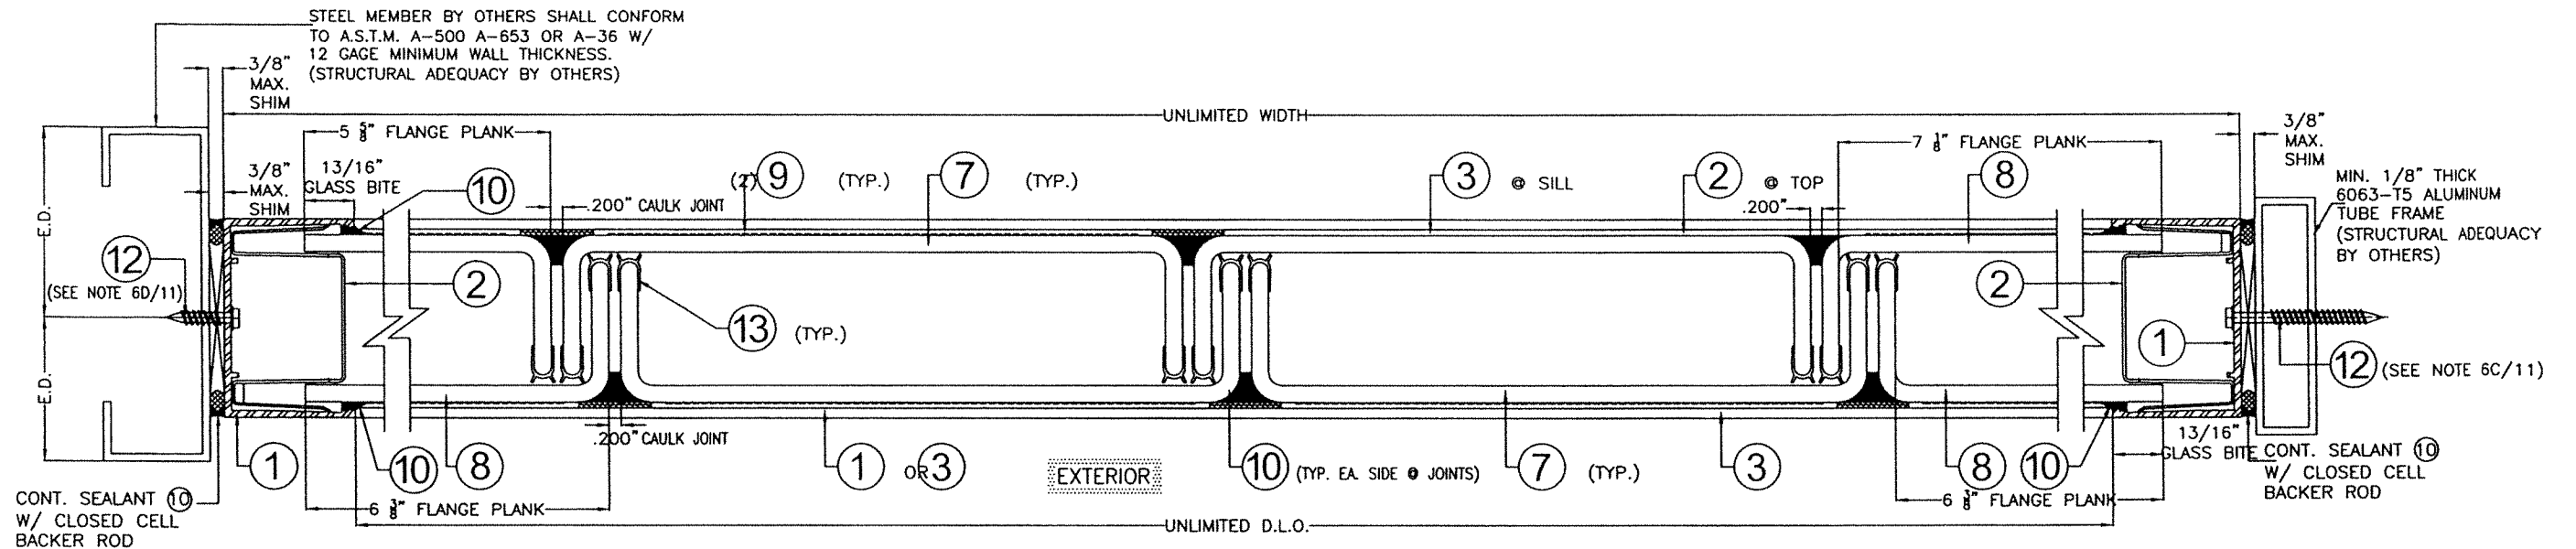

SECTION C
(REQUIRED FOR ANNEALED GLASS)
SCALE: 3/8" = 1"

SECTION D
(REQUIRED FOR ANNEALED GLASS)
SCALE: 3/8" = 1"

SECTION E
(REQUIRED FOR ANNEALED GLASS)
SCALE: 3/8" = 1"

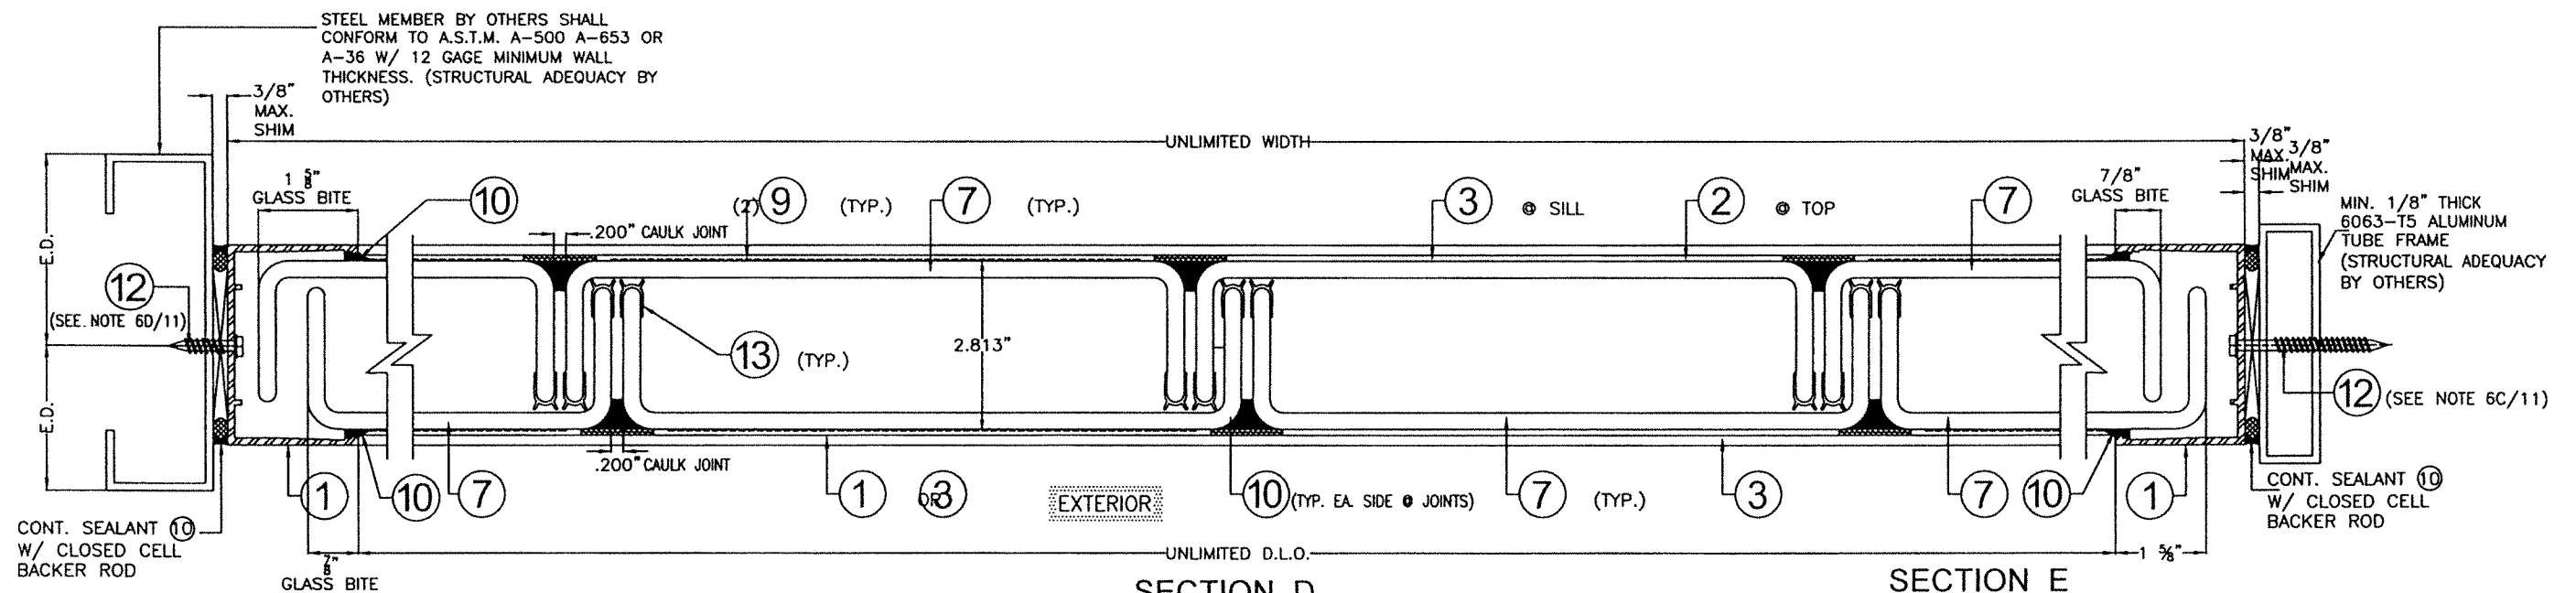

SECTION C
(REQUIRED FOR TEMPERED GLASS)
SCALE: 3/8" = 1"

SECTION D
(REQUIRED FOR TEMPERED GLASS)
SCALE: 3/8" = 1"

SECTION E
(REQUIRED FOR TEMPERED GLASS)
SCALE: 3/8" = 1"

WALTER A. TILLIT JR.
LICENSE
No. 44167
STATE OF FLORIDA
PROFESSIONAL ENGINEER
P.E. SEAL/SIGNATURE/DATE


© 2023 TILTECO INC.

TILTECO INC.

TILLIT TESTING & ENGINEERING COMPANY
6355 N.W. 36th St., Ste. 305, VIRGINIA GARDENS, FL 33166
Phone : (305)871-1530 : Fax : (305)871-1531
e-mail: tilteco@aol.com
CA-0006719
WALTER A. TILLIT Jr. P.E.
FLORIDA Lic. # 44167


(Non Wind Borne Debris Regions)
Florida Building Code (Non High Velocity Hurricane Zone)

DOUBLE SPAN PROFILIT™ K25/60/7, GLAZING WALL SYSTEM						DRAWN BY Y.M.	
Phone: 1-800-426-0279 (425) 822-4514 Fax: 1-800-451-9857 (425) 822-4684						7/14/2023 DATE	
Technical Glass Products 8107 Bracken PL SE Snoqualmie, WA 98065-9258						23-091 DRAWING No	
REV. No	DESCRIPTION	DATE	REV. No	DESCRIPTION	DATE	SHEET 18 OF 19	
1	OLD 20-257	7/14/23	3				
2	-	-					

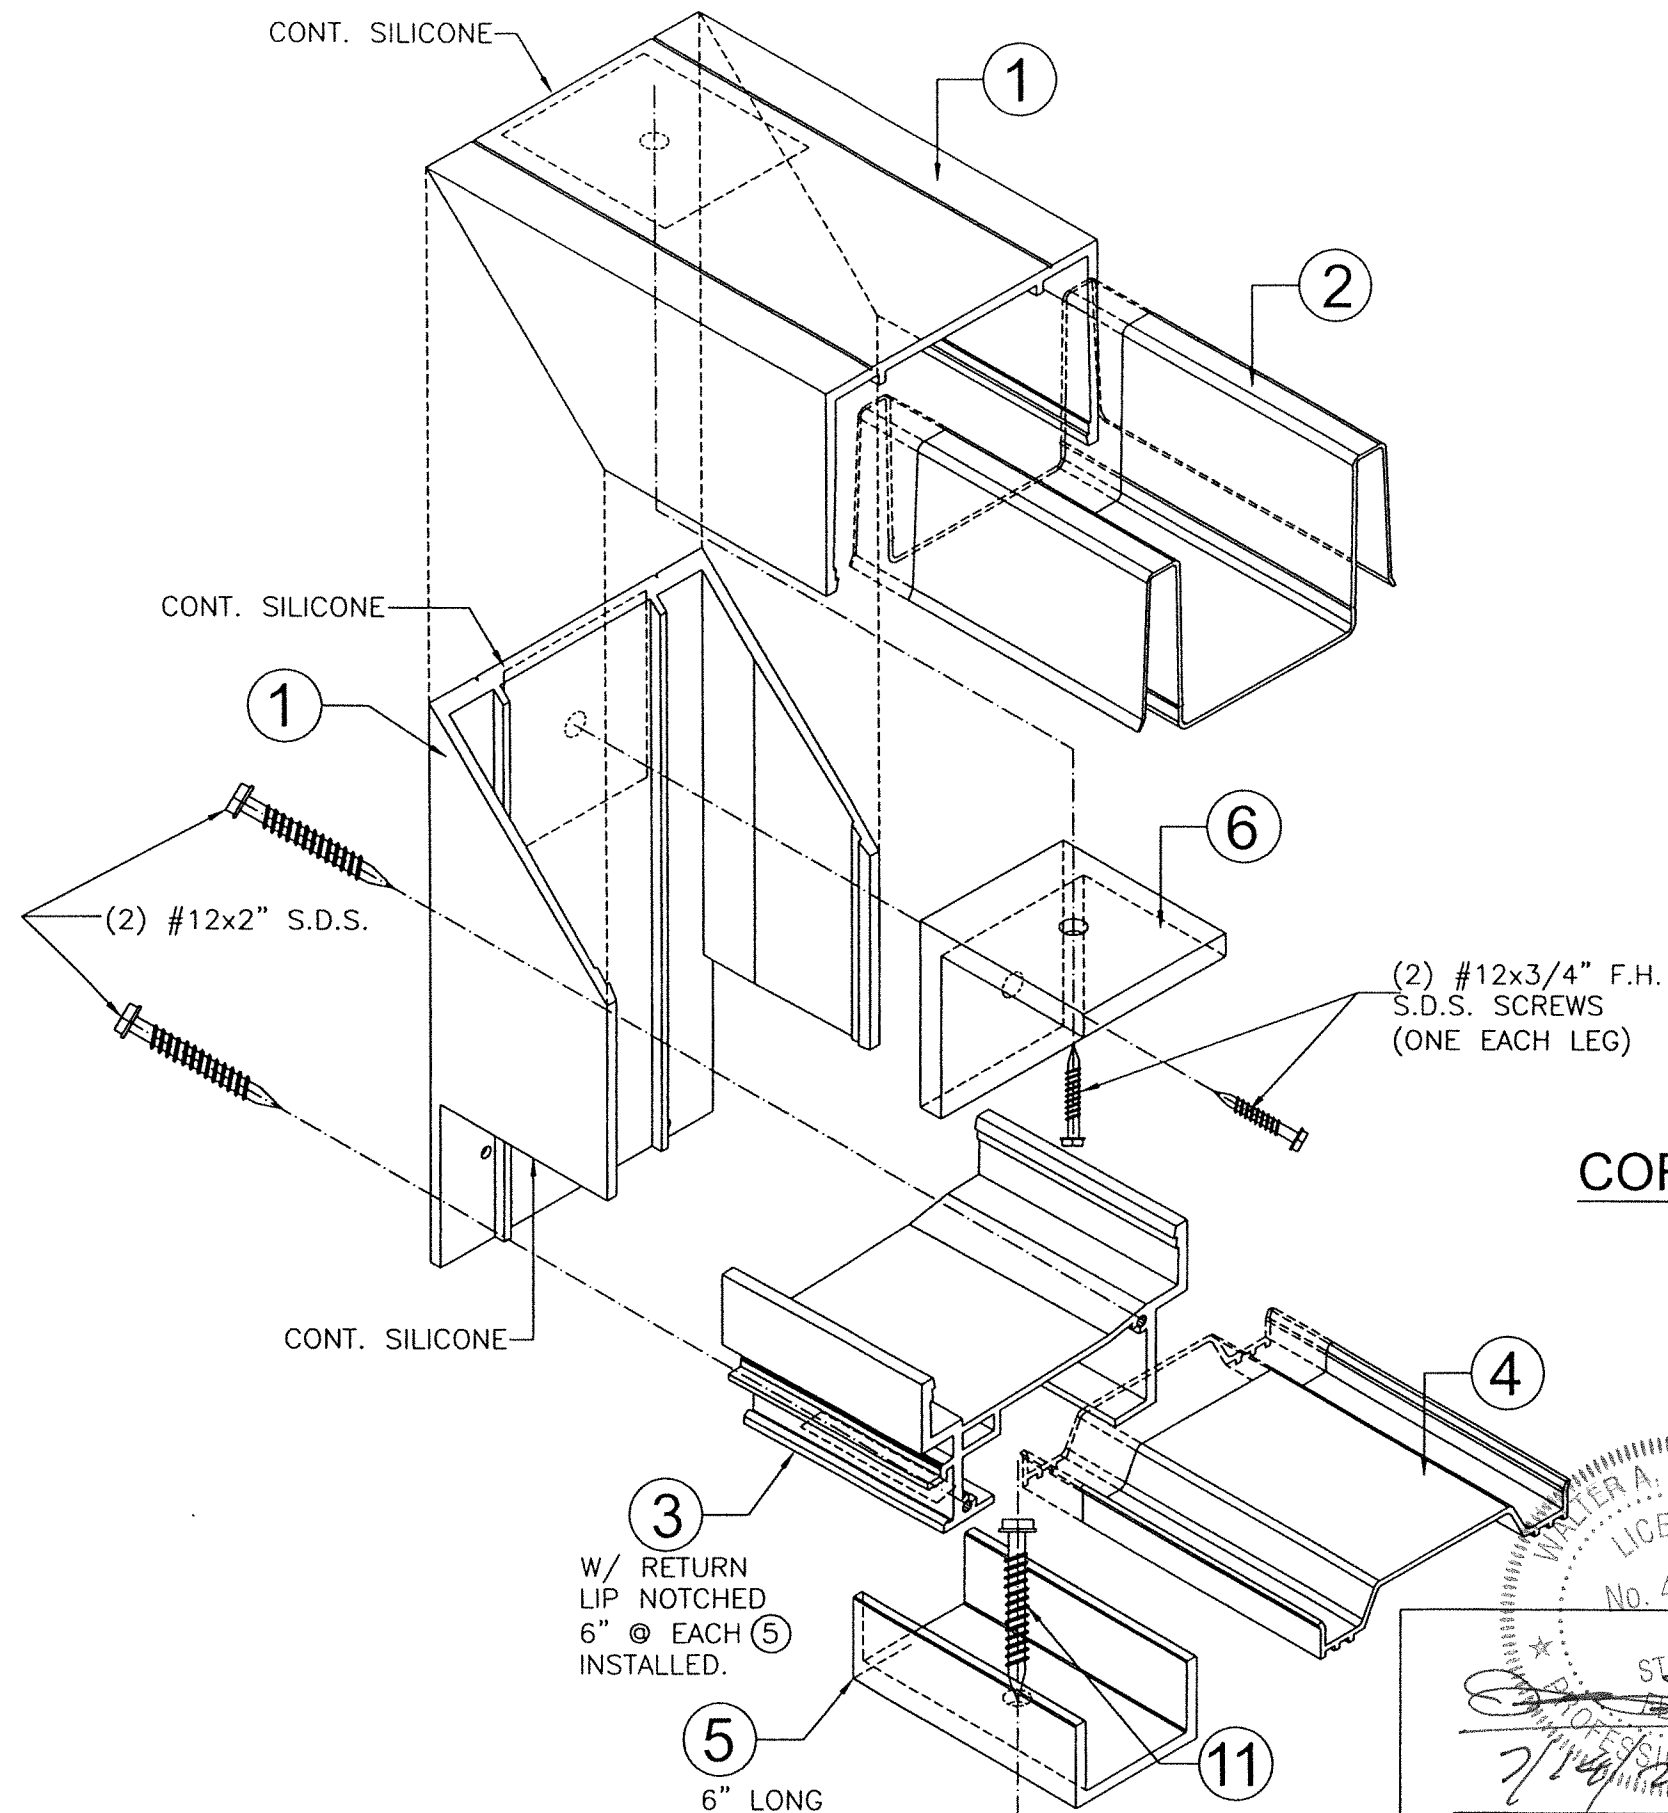

CORNER ASSEMBLY DETAIL

N.T.S

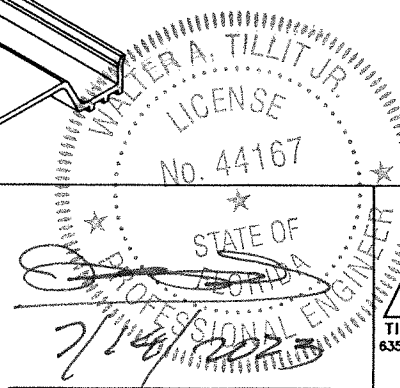

P.E. SEAL/SIGNATURE/DATE

© 2023 TILTECO INC.

TILTECO INC.
 TILLIT TESTING & ENGINEERING COMPANY
 6355 N.W. 36th St., Ste. 305, VIRGINIA GARDENS, FL 33166
 Phone : (305)871-1530 Fax : (305)871-1531
 e-mail: tilteco@aol.com
 CA-0006719
 WALTER A. TILLIT Jr. P.E.
 FLORIDA Lic. # 44167

(Non Wind Borne Debris Regions)
 Florida Building Code (Non High Velocity Hurricane Zone)

DOUBLE SPAN PROFILIT™ K25/60/7,
 GLAZING WALL SYSTEM

Phone: 1-800-426-0279
 (425) 822-4514
 Fax: 1-800-451-9857
 (425) 822-4684

Technical Glass Products
 8107 Bracken PL SE
 Snoqualmie, WA 98065-9258

DRAWN BY
 Y.M.

7/14/2023
 DATE

23-091
 DRAWING No

REV. No	DESCRIPTION	DATE	REV. No	DESCRIPTION	DATE
1	OLD 20-257	7/14/23	3		
2	-	-			

SHEET 19 OF 19