

7/20/2018 5:03 PM

s:\projects\euro-wall systems\fbc-18-0417 - fbc submittal - lift and slide door - impact\dwgs\ews011.dwg

Euro-Wall Systems, LLC

EURO VISTA SLIDE DOOR

(IMPACT) (WZ3)

GENERAL NOTES:

1. THE PRODUCT SHOWN HEREIN IS DESIGNED AND MANUFACTURED TO COMPLY WITH THE CURRENT FLORIDA BUILDING CODE (FBC), **EXCLUDING** HVHZ AND HAS BEEN EVALUATED ACCORDING TO THE FOLLOWING:
 - TAS 201-94
 - TAS 202-94
 - TAS 203-94
2. ADEQUACY OF THE EXISTING STRUCTURAL CONCRETE/MASONRY, 2X AND METAL STUD FRAMING AS A MAIN WIND FORCE RESISTING SYSTEM CAPABLE OF WITHSTANDING AND TRANSFERRING APPLIED PRODUCT LOADS TO THE FOUNDATION IS THE RESPONSIBILITY OF THE ENGINEER OR ARCHITECT OF RECORD FOR THE PROJECT OF INSTALLATION.
3. 1X AND 2X BUCKS (WHEN USED) SHALL BE DESIGNED AND ANCHORED TO PROPERLY TRANSFER ALL LOADS TO THE STRUCTURE. BUCK DESIGN AND INSTALLATION IS THE RESPONSIBILITY OF THE ENGINEER OR ARCHITECT OF RECORD FOR THE PROJECT OF INSTALLATION.
4. THE INSTALLATION DETAILS DESCRIBED HEREIN ARE GENERIC AND MAY NOT REFLECT ACTUAL CONDITIONS FOR A SPECIFIC SITE. IF SITE CONDITIONS CAUSE INSTALLATION TO DEVIATE FROM THE REQUIREMENTS DETAILED HEREIN, A LICENSED ENGINEER OR ARCHITECT SHALL PREPARE SITE SPECIFIC DOCUMENTS FOR USE WITH THIS DOCUMENT.
5. APPROVED IMPACT PROTECTIVE SYSTEM IS **NOT REQUIRED** TO PROTECT THIS PRODUCT IN WIND ZONES 3 OR LESS.
6. APPROVED IMPACT PROTECTIVE SYSTEM IS **REQUIRED** TO PROTECT THIS PRODUCT IN WIND ZONES 4.
7. DOOR FRAME MATERIAL: *EXTRUDED ALUMINUM (6063-T5).*
8. GLASS MEETS THE REQUIREMENTS OF ASTM E1300 GLASS CHARTS. SEE SHEET 1 FOR GLAZING DETAILS.
9. APPROVED CONFIGURATIONS:

2 PANEL - OX, XO, XX

3 PANEL - OOX, XO, XOX, XXO, OXX, XXX

4 PANEL - OXXO, OXXX, XXXO, OXXP, PXXO, PXXP, XXOO, XOOX, OOXX, XXXX


5 PANEL - OXXXP, PXXXO, XXOOO, OOOXX, XXXXX, OXXXX, XXXXO

6 PANEL - OXXXO, OXXXXP, XXXXXX, XXXOOO, OOOXXX, OOOXOO, XOOOOX, XXXXO, OXXXXX, XXXXXX

7 PANEL - XXXXXXX, OXXXXXX, XXXXXO, OXXXXXO

8 PANEL - OXXXXXO, OXXXXXX, XXXXXO, XXXXXXX
- POCKET PANELS CAN BE ADDED TO ALL CONFIGURATIONS AND ARE LIMITED AS FOLLOWS: +/-55 PSF FOR UP TO 50 SQUARE FEET AND +/-40 PSF UP TO 70 SQUARE FEET.

TABLE OF CONTENTS		
SHEET	REVISION	SHEET DESCRIPTION
1	-	GENERAL NOTES & GLAZING DETAILS
2	-	ELEVATIONS & PRESSURE TABLE
3	-	ANCHOR LAYOUT
4	-	ELEVATIONS & PRESSURE TABLE
5	-	ANCHOR LAYOUT
6	-	VERTICAL SECTIONS
7	-	HORIZONTAL SECTIONS
8	-	HORIZONTAL SECTIONS
9	-	INSTALLATION NOTES, ANCHOR DETAILS & SCHEDULE

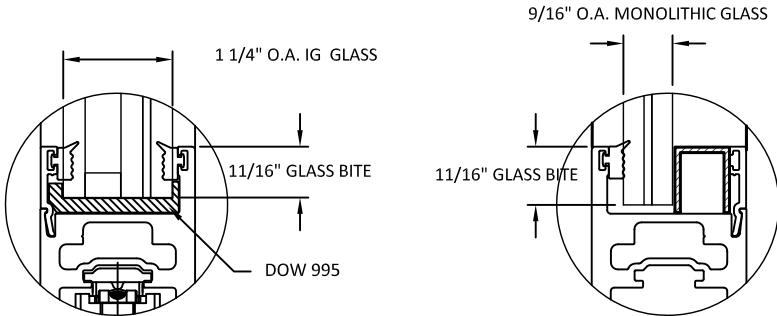

GLAZING DETAIL 1

GLAZING DETAIL 2

- NOTE:
1. ALL GLAZING CONFIGURATIONS SHALL COMPLY WITH SAFETY GLAZING REQUIREMENTS OUTLINED IN CURRENT FBC AND ASTM E 1300 GLASS CHART REQUIREMENTS.
2. SETTING BLOCK SHOULD BE 70-90 DUROMETER AS PER CH 24 OF THE CURRENT FBC.
3. GLASS LITES THAT EXCEED 36\"/>
-
- EURO-WALL SYSTEMS, LLC
24100 TISEO BOULEVARD
PORT CHARLOTTE, FL 33980
PH: 888-989-3876
- TITLE: EURO VISTA SLIDE DOOR SYSTEM (IMPACT) (WZ3)
- GENERAL NOTES AND GLAZING DETAILS
-
- PREPARED BY:
BUILDING DROPS, INC.
398 E. DANIA BEACH BLVD., STE. 338
DANIA BEACH, FL 33004
PH: (954)399-8478
FAX: (954)744-4738
WEB: www.buildingdrops.com
- | REMARKS | BY | DATE |
|---------|----|------|
| | | |
| | | |
| | | |
| | | |
- THIS DOCUMENT IS THE PROPERTY OF BUILDING DROPS, INC. AND SHALL NOT BE REPRODUCED IN WHOLE OR PART WITHOUT WRITTEN CONSENT OF BUILDING DROPS, INC. ALTERATIONS, ADDITIONS, HIGHLIGHTING, OR OTHER MARKINGS TO THIS DOCUMENT ARE NOT PERMITTED AND INVALIDATE OUR CERTIFICATION.
- Digitally signed by Hermes F. Norero, P.E.
Reason: I am approving this document
Date: 2018.10.14 11:24:29 -0400
-
- FL #:
FL27423

DATE: **06.13.18**


DWG. BY: **EG**CHK. BY: **HFN**

SCALE: **NTS**

DWG. #: **EWS011**

SHEET:
1
OF 9

7/20/2018 5:03 PM

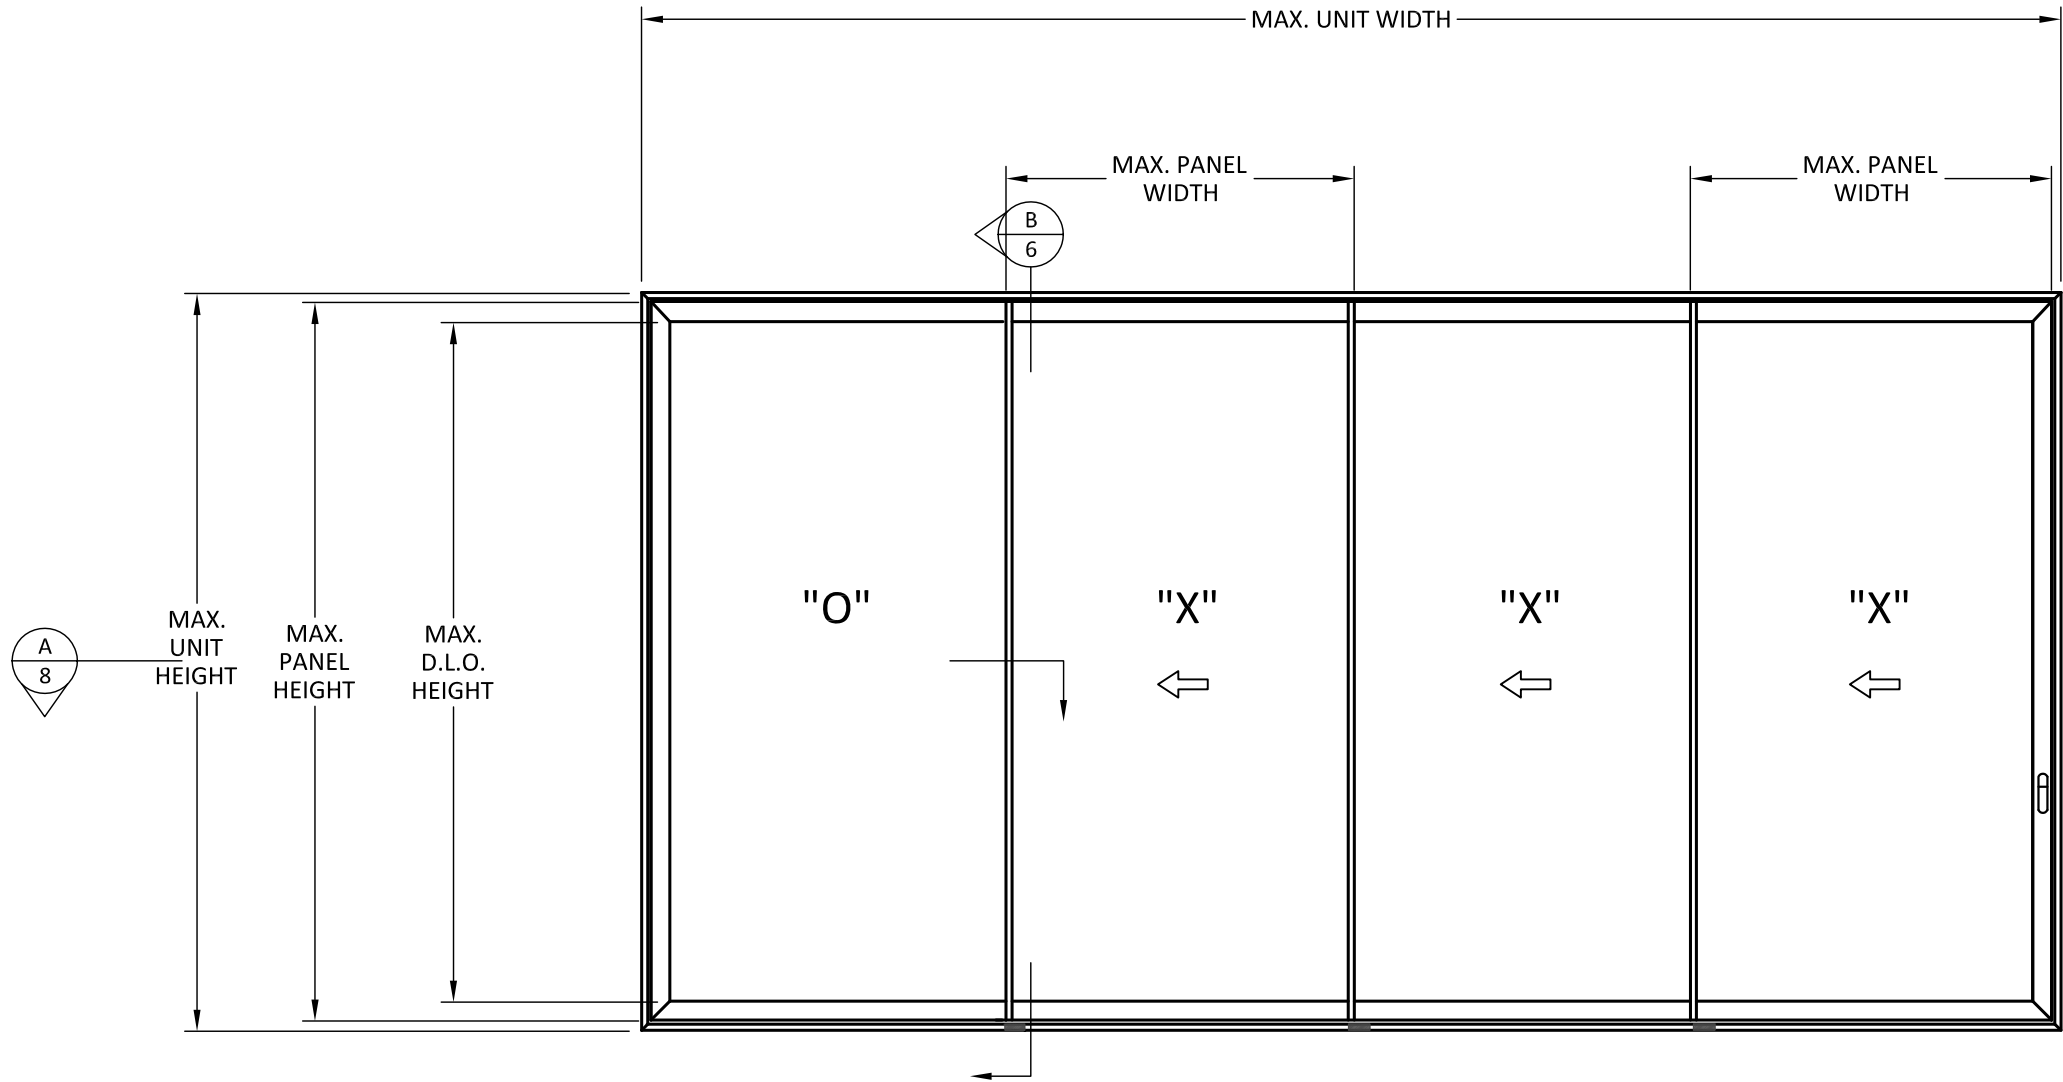

ELEVATION

DESIGN PRESSURE TABLE (psf)																
		PANEL WIDTH (INCHES)														
		30	32	36	40	44	48	50	56	60	66	72	78	84	90	96
PANEL HEIGHT (INCHES)	72	70.0	70.0	70.0	70.0	70.0	70.0	70.0	70.0	70.0	70.0	70.0	70.0	70.0	70.0	70.0
	78	70.0	70.0	70.0	70.0	70.0	70.0	70.0	70.0	70.0	70.0	70.0	70.0	70.0	70.0	48.1
	84	70.0	70.0	70.0	70.0	70.0	70.0	70.0	70.0	70.0	70.0	70.0	70.0	70.0	51.3	48.1
	90	70.0	70.0	70.0	70.0	70.0	70.0	70.0	70.0	70.0	70.0	70.0	70.0	55.0	51.3	48.1
	96	70.0	70.0	70.0	70.0	70.0	70.0	70.0	70.0	70.0	70.0	70.0	55.0	55.0	51.3	48.1
	102	70.0	70.0	70.0	70.0	70.0	70.0	70.0	70.0	70.0	70.0	55.0	55.0	55.0	51.3	48.1
	108	70.0	70.0	70.0	70.0	70.0	70.0	70.0	70.0	70.0	70.0	55.0	55.0	55.0	51.3	
	114	70.0	70.0	70.0	70.0	70.0	70.0	70.0	70.0	70.0	55.0	55.0	55.0	55.0		
	120	70.0	70.0	70.0	70.0	70.0	70.0	70.0	70.0	70.0	55.0	55.0	55.0	55.0		
	126	70.0	70.0	70.0	70.0	70.0	70.0	70.0	64.2	55.0	55.0	51.6	48.8			
	132	70.0	70.0	70.0	70.0	68.6	63.4	61.2	55.0	55.0	55.0	44.3				
	138	70.0	70.0	70.0	65.3	59.8	55.2	53.3	54.3	51.2	47.4	38.4				
	144	70.0	70.0	63.3	57.3	52.4	48.4	45.7	41.3	38.9	35.9					

- DESIGN PRESSURE NOTES:
- DESIGN PRESSURE SHALL BE LIMITED TO VALUES LISTED IN ABOVE TABLE BASED ON PANEL SIZE.
 - ALL POCKET PANELS HAVE A MAXIMUM DESIGN PRESSURE OF +/- 55 PSF UP TO 50 SQUARE FOOT PANELS AND +/- 40 PSF UP TO 70 SQUARE FOOT PANELS



EURO-WALL SYSTEMS, LLC
24100 TISEO BOULEVARD
PORT CHARLOTTE, FL 33980
PH: 888-989-3876

TITLE: EURO VISTA SLIDE DOOR SYSTEM
(IMPACT) (WZ3)

ELEVATION & PRESSURE TABLE

PREPARED BY:

BUILDING DROPS, INC.
398 E. DANIA BEACH BLVD., STE. 338
DANIA BEACH, FL 33004
PH: (954)399-8478
FAX: (954)744-4738
WEB: www.buildingdrops.com

REMARKS	BY	DATE

THIS DOCUMENT IS THE PROPERTY OF BUILDING DROPS, INC. AND SHALL NOT BE REPRODUCED IN WHOLE OR PART WITHOUT WRITTEN CONSENT OF BUILDING DROPS, INC. ALTERATIONS, ADDITIONS, HIGHLIGHTING, OR OTHER MARKINGS TO THIS DOCUMENT ARE NOT PERMITTED AND INVALIDATE OUR CERTIFICATION.

HERMES F. NORERO, P.E.
FLORIDA P.E. No. 73778
BUILDING DROPS, INC
398 E. DANIA BEACH BLVD. # 338
DANIA BEACH, FL 33004
FBPE CERT. OF AUTHORIZATION No. 29578

FL #:

FL27423

DATE: **06.13.18**

DWG. BY: EG	CHK. BY: HFN
-----------------------	------------------------

SCALE: **NTS**


DWG. #: **EWS011**

SHEET:


s:\projects\euro-wall systems\fbc-18-0417 - fbc submittal - lift and slide door - impact\dwgs\ews011.dwg

7/20/2018 5:03 PM


s:\projects\euro-wall systems\fbc-18-0417 - fbc submittal - lift and slide door - impact\dwgs\ews011.dwg

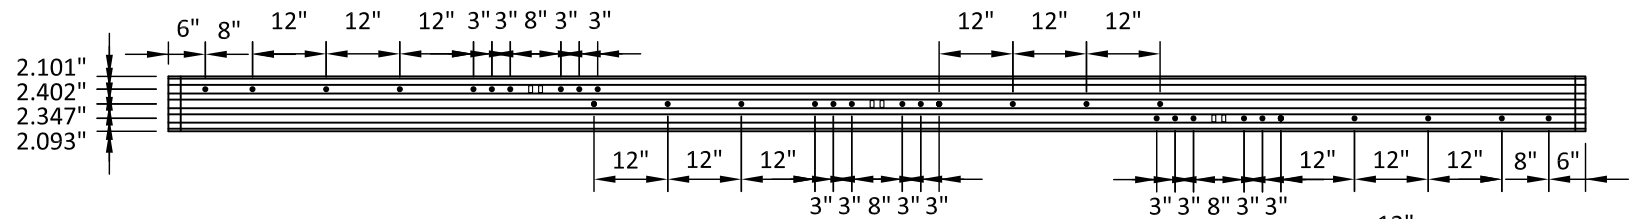


HEADER LAYOUT

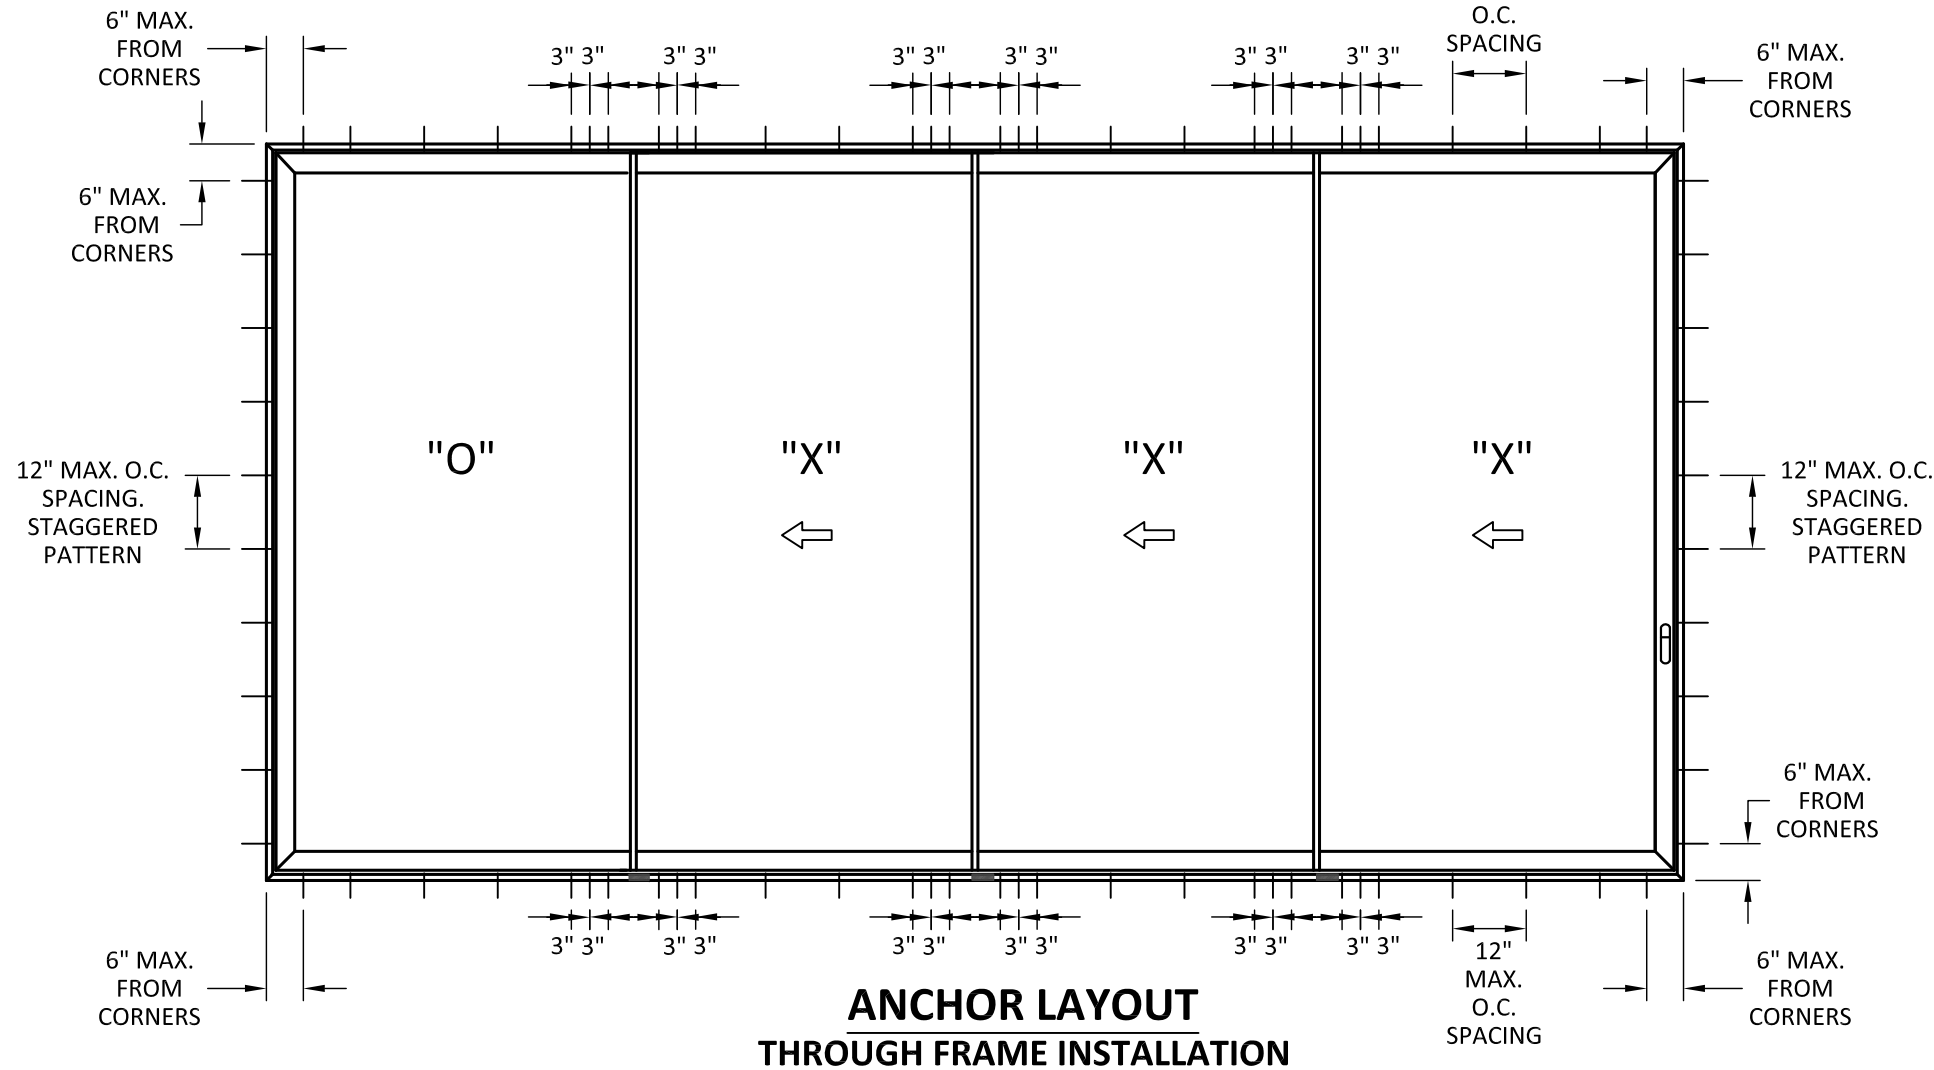


ANCHOR LAYOUT
THROUGH FRAME INSTALLATION

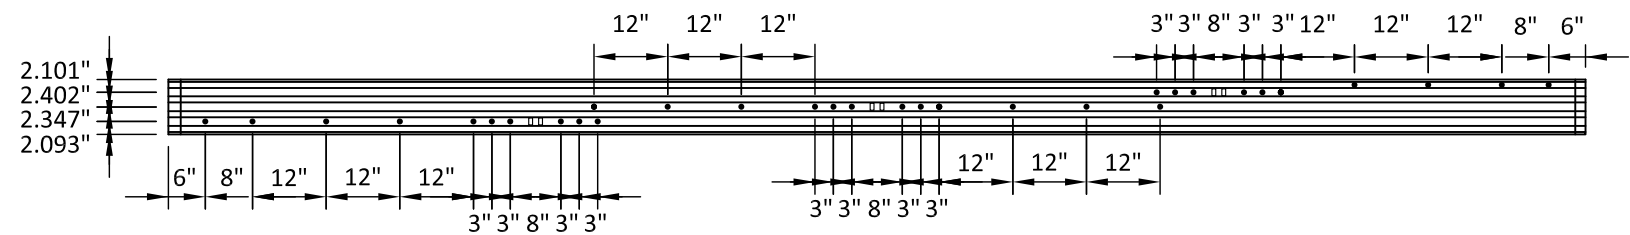

SILL LAYOUT

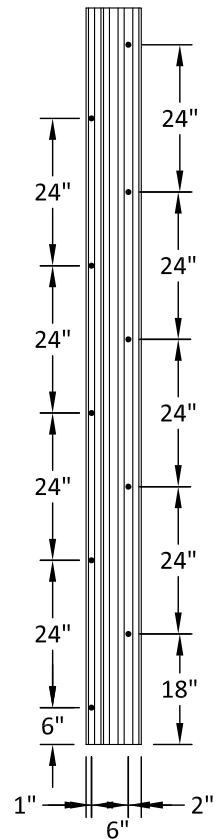

JAMB LAYOUT

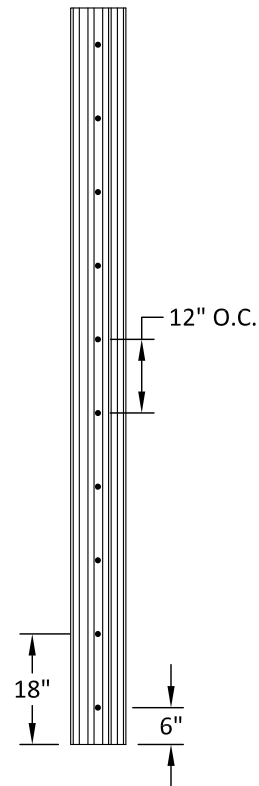

HOOK-STRIP

euro-wall
SUPERIOR BY DESIGN

EURO-WALL SYSTEMS, LLC
24100 TISEO BOULEVARD
PORT CHARLOTTE, FL 33980
PH: 888-989-3876

TITLE: EURO VISTA SLIDE DOOR SYSTEM
(IMPACT) (WZ3)

ANCHOR LAYOUT


PREPARED BY: BUILDING DROPS, INC.

398 E. DANIA BEACH BLVD., STE. 338
DANIA BEACH, FL 33004
PH: (954)399-8478
FAX: (954)744-4738
WEB: www.buildingdrops.com



REMARKS	BY	DATE

THIS DOCUMENT IS THE PROPERTY OF BUILDING DROPS, INC. AND SHALL NOT BE REPRODUCED IN WHOLE OR PART WITHOUT WRITTEN CONSENT OF BUILDING DROPS, INC. ALTERATIONS, ADDITIONS, HIGHLIGHTING, OR OTHER MARKINGS TO THIS DOCUMENT ARE NOT PERMITTED AND INVALIDATE OUR CERTIFICATION.

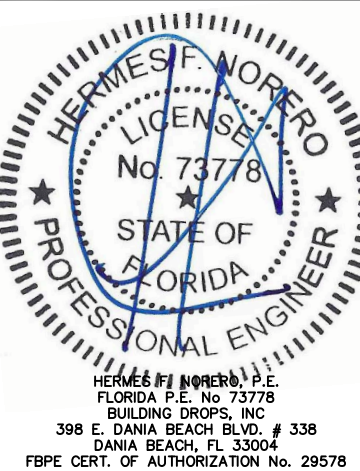

FL #: FL27423

DATE: 06.13.18

DWG. BY: EG CHK. BY: HFN


SCALE: NTS

DWG. #: EWS011

SHEET: 3

7/20/2018 5:03 PM

s:\projects\euro-wall systems\fbc-18-0417 - fbc submittal - lift and slide door - impact\dwgs\ews011.dwg

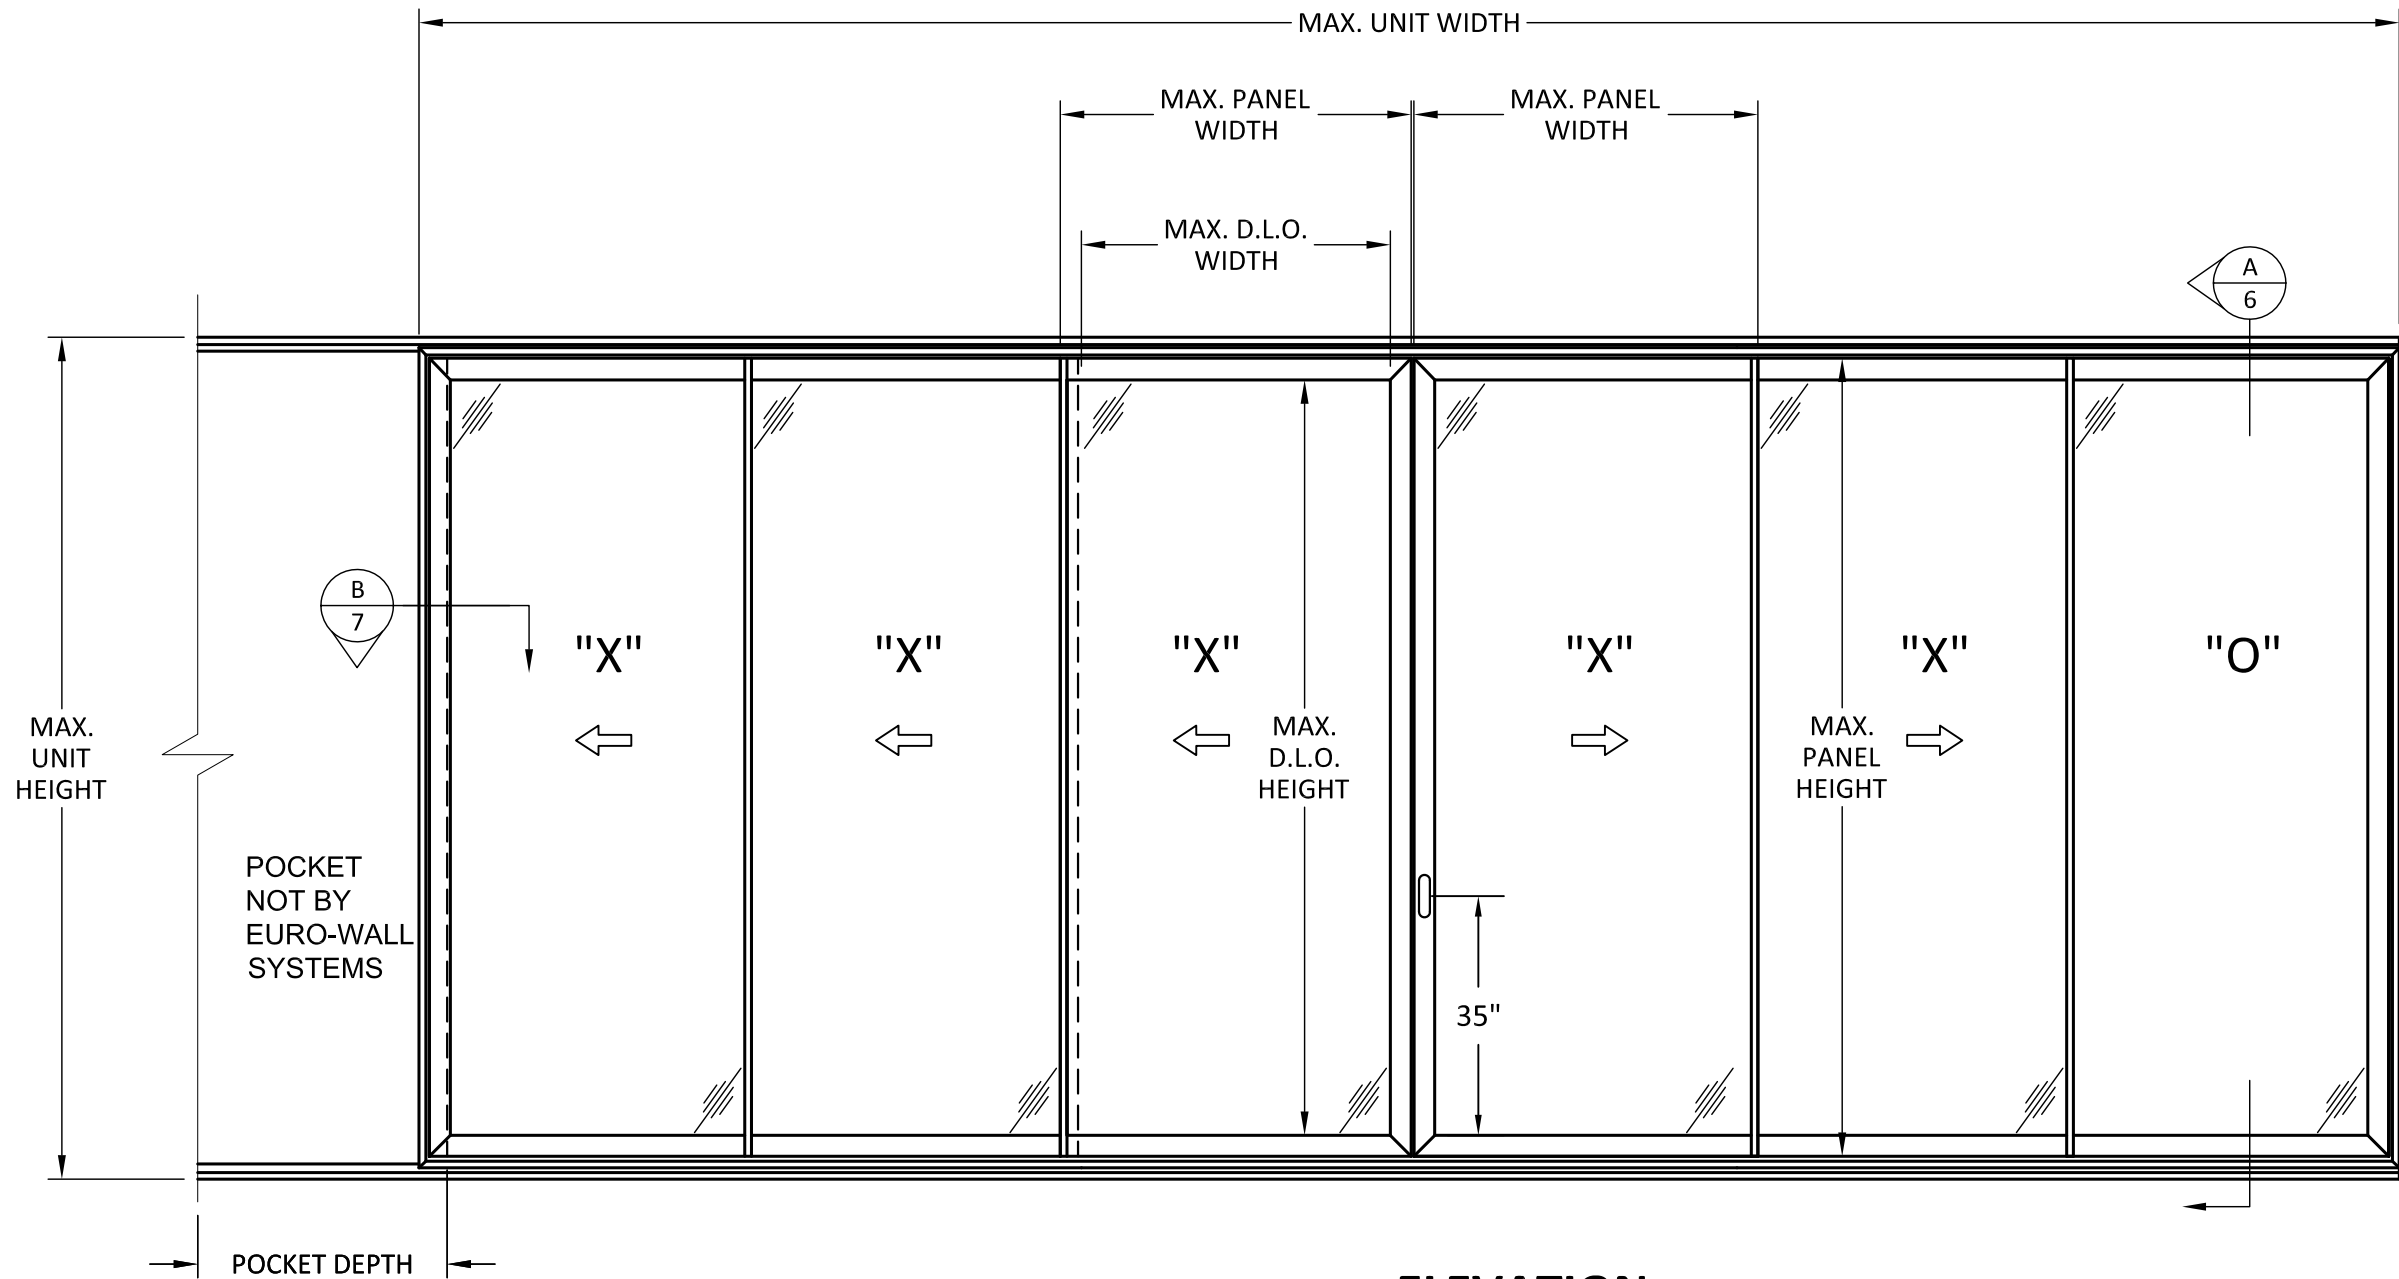

ELEVATION

euro-wall
SUPERIOR BY DESIGN

EURO-WALL SYSTEMS, LLC
24100 TISEO BOULEVARD
PORT CHARLOTTE, FL 33980
PH: 888-989-3876

TITLE: EURO VISTA SLIDE DOOR SYSTEM
(IMPACT) (WZ3)

ELEVATION & PRESSURE TABLE

PREPARED BY: BUILDING DROPS, INC.

398 E. DANIA BEACH BLVD., STE. 338
DANIA BEACH, FL 33004
PH: (954)399-8478
FAX: (954)744-4738
WEB: www.buildingdrops.com



REMARKS	BY	DATE

THIS DOCUMENT IS THE PROPERTY OF BUILDING DROPS, INC. AND SHALL NOT BE REPRODUCED IN WHOLE OR PART WITHOUT WRITTEN CONSENT OF BUILDING DROPS, INC. ALTERATIONS, ADDITIONS, HIGHLIGHTING, OR OTHER MARKINGS TO THIS DOCUMENT ARE NOT PERMITTED AND INVALIDATE OUR CERTIFICATION.



FL #: **FL27423**

DATE: **06.13.18**

DWG. BY: **EG** CHK. BY: **HFN**

SCALE: **NTS**

DWG. #: **EWS011**

SHEET: **4**

TITLE: EURO VISTA SLIDE DOOR SYSTEM
(IMPACT) (WZ3)

ANCHOR LAYOUT


BUILDING DROPS, INC.
398 E. DANIA BEACH BLVD., STE. 338

DANIA BEACH, FL 33004
PH: (954)399-8478
FAX: (954)744.4738
WEB: www.buildingdrops.com



REMARKS	BY	DATE

THIS DOCUMENT IS THE PROPERTY OF BUILDING DROPS, INC. AND SHALL NOT BE REPRODUCED IN WHOLE OR PART WITHOUT WRITTEN CONSENT OF BUILDING DROPS, INC. ALTERATIONS, ADDITIONS, HIGHLIGHTING, OR OTHER MARKINGS TO THIS DOCUMENT ARE NOT PERMITTED AND INVALIDATE OUR CERTIFICATION.

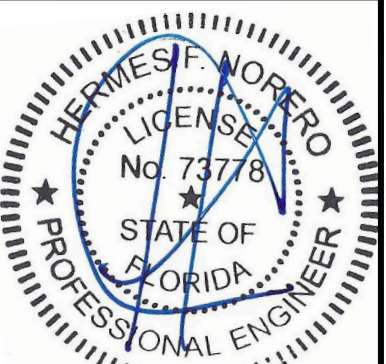

HERMES F. NORERO, P.E.
FLORIDA P.E. No 73778
BUILDING DROPS, INC
398 E. DANIA BEACH BLVD. # 338
DANIA BEACH, FL 33004
FBPE CERT. OF AUTHORIZATION No. 29578

FL #:

FL27423

DATE: 06.13.18

DWG. BY:
EG

CHK. BY:
HFN

SCALE: **NTS**


DWG. #: EWS011

SHEET:

5

OF 9

Technical drawing of a bridge deck cross-section. The drawing shows a horizontal section of a bridge deck with various dimensions and reinforcement details. The top of the deck is labeled with dimensions: 6", 10", 11", 11", 11", 3" 3" 8" 3" 3", 3" 3", 8", 12", 12", 12", 12", 12", 12", 5", 3" 3", 3" 3", 8" 3" 3", 3" 3". The bottom of the deck is labeled with dimensions: 11", 11", 11", 9", 12", 12", 11", 11", 11", 12", 12", 8", 6". The left side of the deck is labeled with vertical dimensions: 2.093", 2.347", 2.402", 2.101". The drawing includes a scale bar at the bottom right, indicating a length of 10 feet.

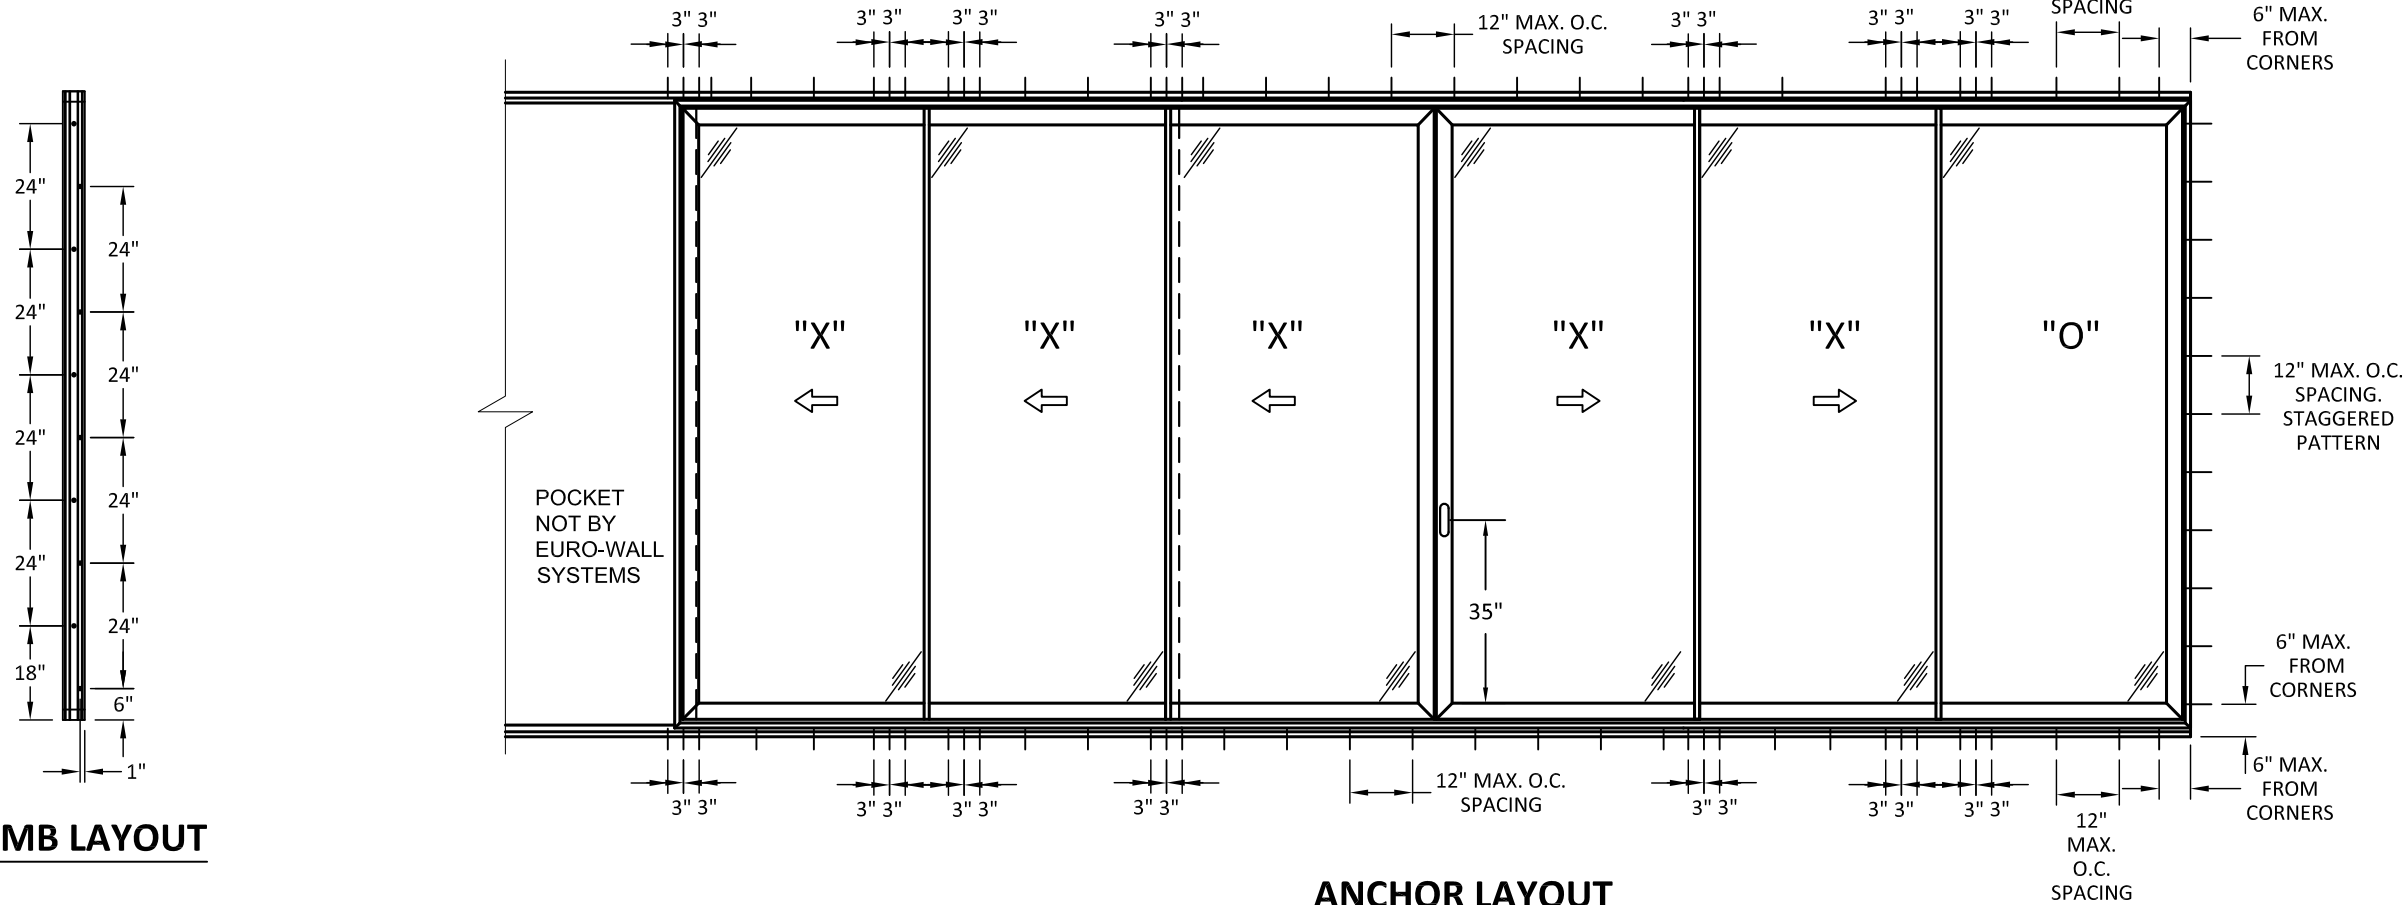


JAMB LAYOUT

JAMB LAYOUT


ANCHOR LAYOUT **THROUGH FRAME INSTALLATION**

SILL LAYOUT

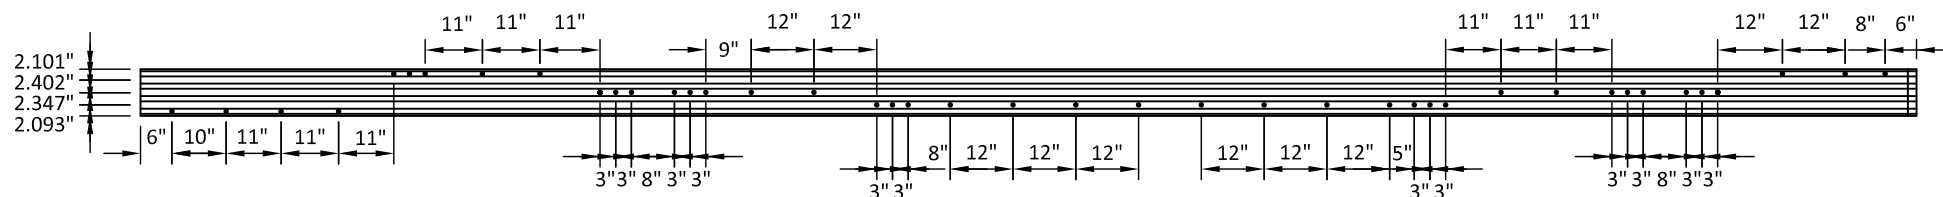


7/20/2018 5:03 PM

s:\projects\euro-wall systems\fbc-18-0417 - fbc submittal - lift and slide door - impact\dwgs\ews011.dwg

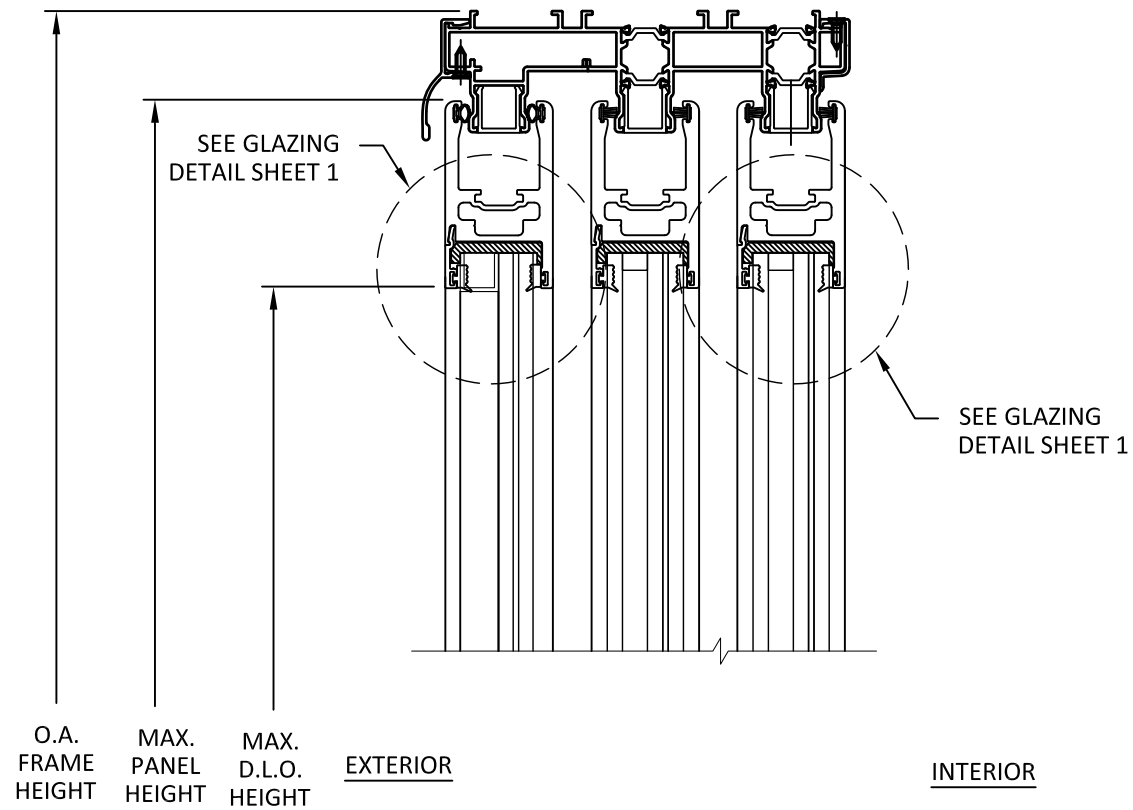

A
6

VERTICAL SECTION
STANDARD SILL - WATER RATED

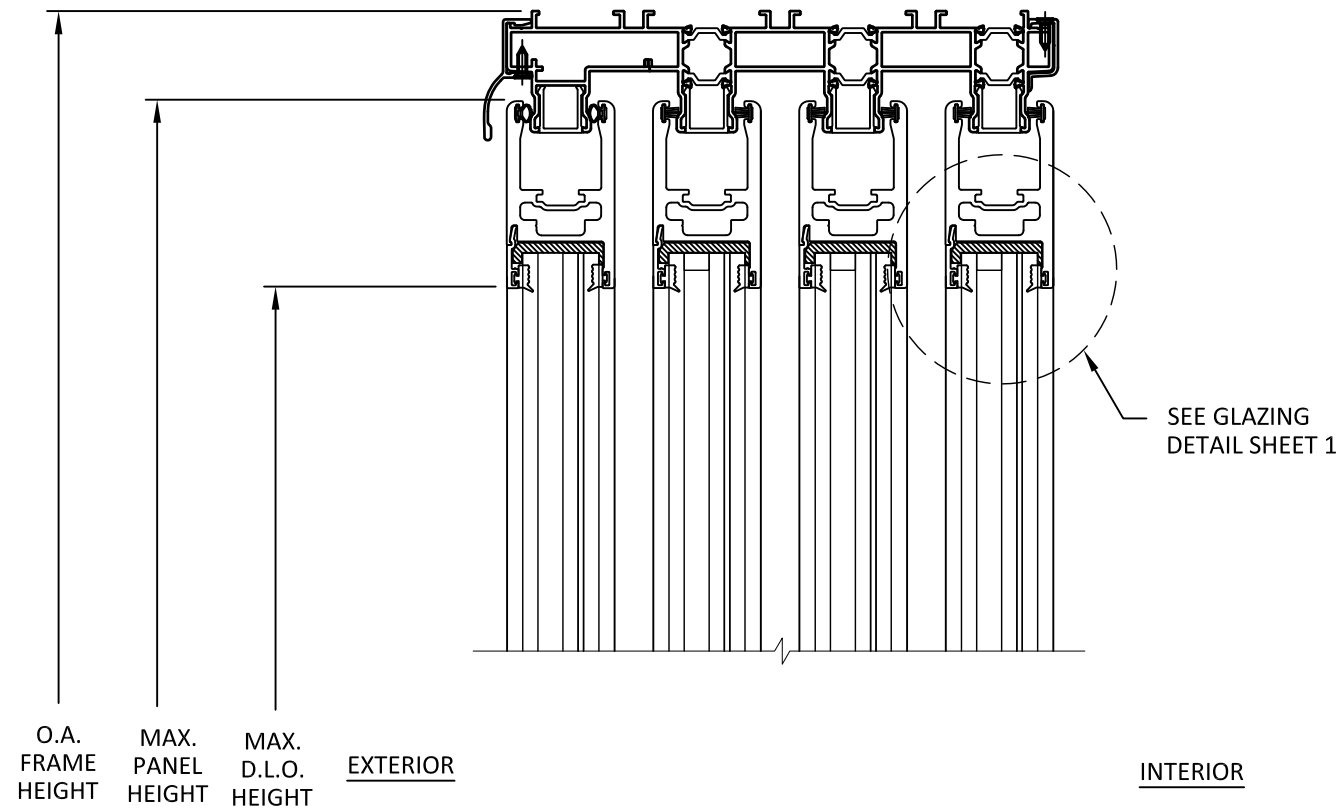

B
6

VERTICAL SECTION
STANDARD SILL - WATER RATED

euro-wall
SUPERIOR BY DESIGN

EURO-WALL SYSTEMS, LLC
24100 TISEO BOULEVARD
PORT CHARLOTTE, FL 33980
PH: 888-989-3876

TITLE: EURO VISTA SLIDE DOOR SYSTEM
(IMPACT) (WZ3)

VERTICAL SECTIONS


PREPARED BY: BUILDING DROPS, INC.

398 E. DANIA BEACH BLVD., STE. 338
DANIA BEACH, FL 33004
PH: (954)399-8478
FAX: (954)744-4738
WEB: www.buildingdrops.com



REMARKS	BY	DATE

THIS DOCUMENT IS THE PROPERTY OF BUILDING DROPS, INC. AND SHALL NOT BE REPRODUCED IN WHOLE OR PART WITHOUT WRITTEN CONSENT OF BUILDING DROPS, INC. ALTERATIONS, ADDITIONS, HIGHLIGHTING, OR OTHER MARKINGS TO THIS DOCUMENT ARE NOT PERMITTED AND INVALIDATE OUR CERTIFICATION.

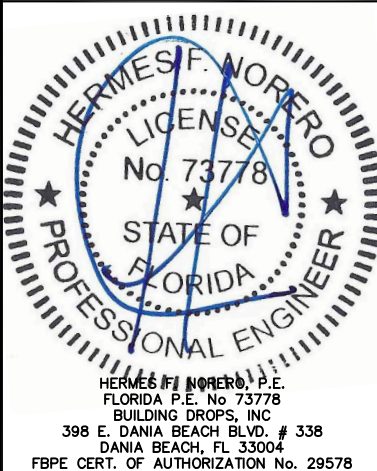

FL #:

FL27423

DATE: **06.13.18**

DWG. BY: **EG**

CHK. BY: **HFN**

SCALE: **NTS**

DWG. #: **EWS011**


SHEET:

6

OF 9

7/20/2018 5:03 PM

s:\projects\euro-wall systems\fbc-18-0417 - fbc submittal - lift and slide door - impact\dwgs\ews011.dwg

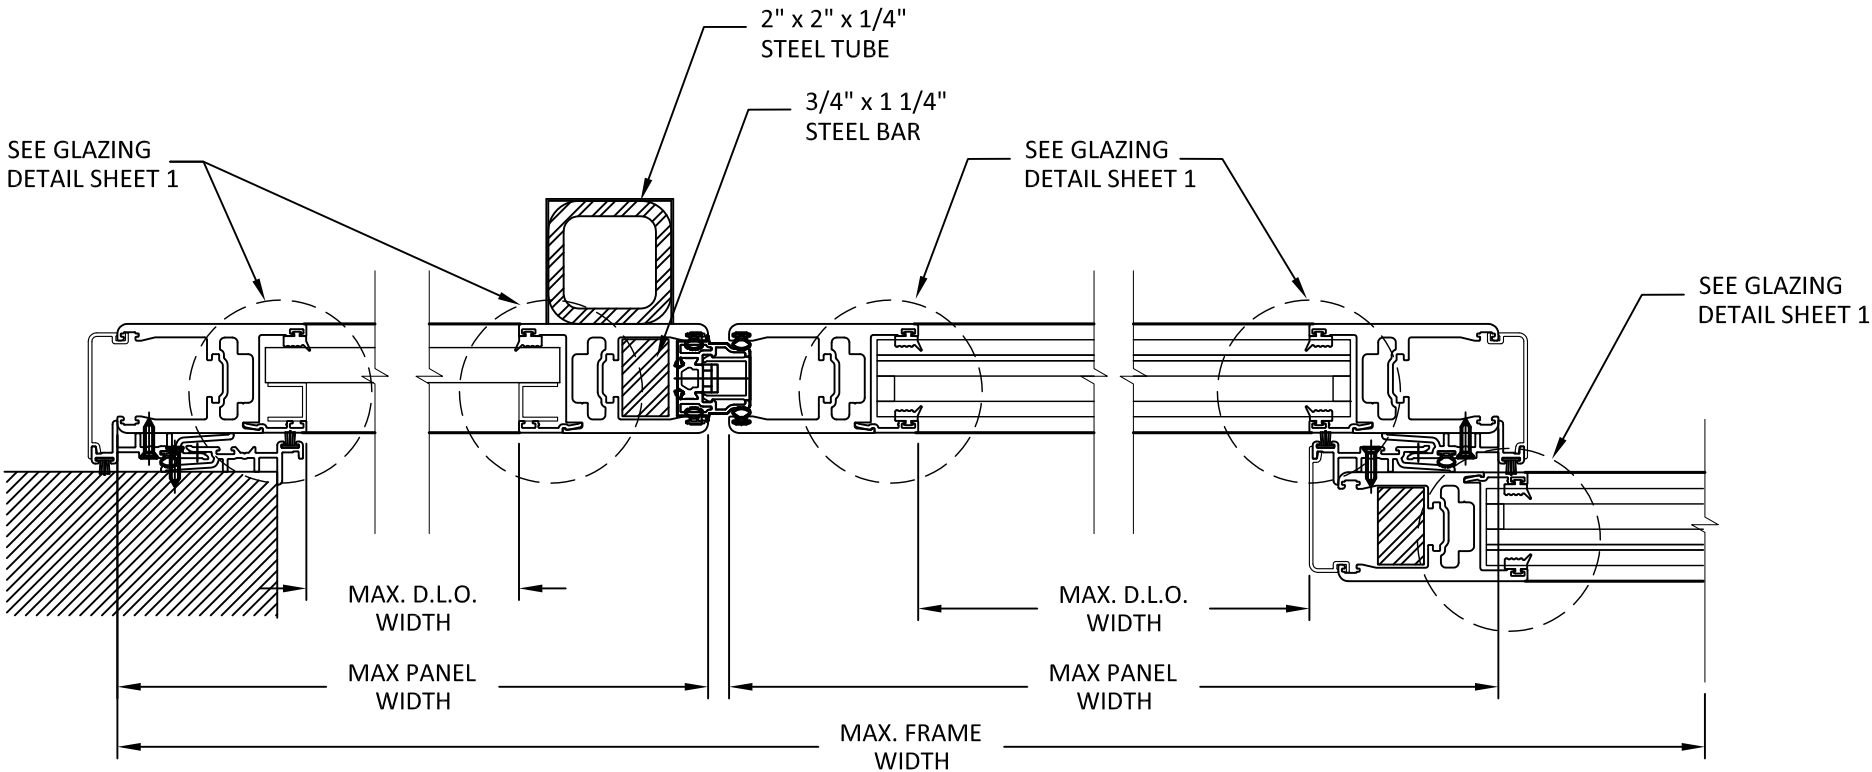

B
7 **HORIZONTAL SECTION**
THROUGH FRAME INSTALLATION
FRAME AT CLOSED POSITION

EURO-WALL SYSTEMS, LLC
24100 TISEO BOULEVARD
PORT CHARLOTTE, FL 33980
PH: 888-989-3876

TITLE: EURO VISTA SLIDE DOOR SYSTEM
(IMPACT) (WZ3)


HORIZONTAL SECTIONS

PREPARED BY:

**BUILDING DROPS, INC.**
398 E. DANIA BEACH BLVD., STE. 338
DANIA BEACH, FL 33004
PH: (954)399-8478
FAX: (954)744-4738
WEB: www.buildingdrops.com

REMARKS	BY	DATE

THIS DOCUMENT IS THE PROPERTY OF BUILDING DROPS, INC. AND SHALL NOT BE REPRODUCED IN WHOLE OR PART WITHOUT WRITTEN CONSENT OF BUILDING DROPS, INC. ALTERATIONS, ADDITIONS, HIGHLIGHTING, OR OTHER MARKINGS TO THIS DOCUMENT ARE NOT PERMITTED AND INVALIDATE OUR CERTIFICATION.

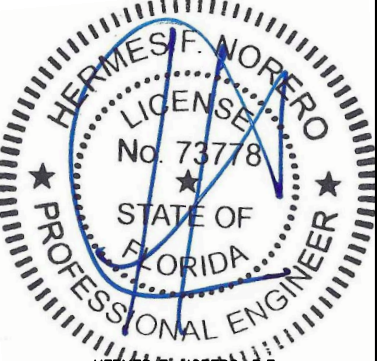

HERMES F. NORERO, P.E.
FLORIDA P.E. No. 73778
BUILDING DROPS, INC
398 E. DANIA BEACH BLVD. # 338
DANIA BEACH, FL 33004
FBPE CERT. OF AUTHORIZATION No. 29578

FL #:
FL27423

DATE: **06.13.18**

DWG. BY: **EG** CHK. BY: **HFN**

SCALE: **NTS**


DWG. #: **EWS011**

SHEET:
7

OF 9

7/20/2018 5:03 PM

s:\projects\euro-wall systems\fbc-18-0417 - fbc submittal - lift and slide door - impact\dwgs\ews011.dwg

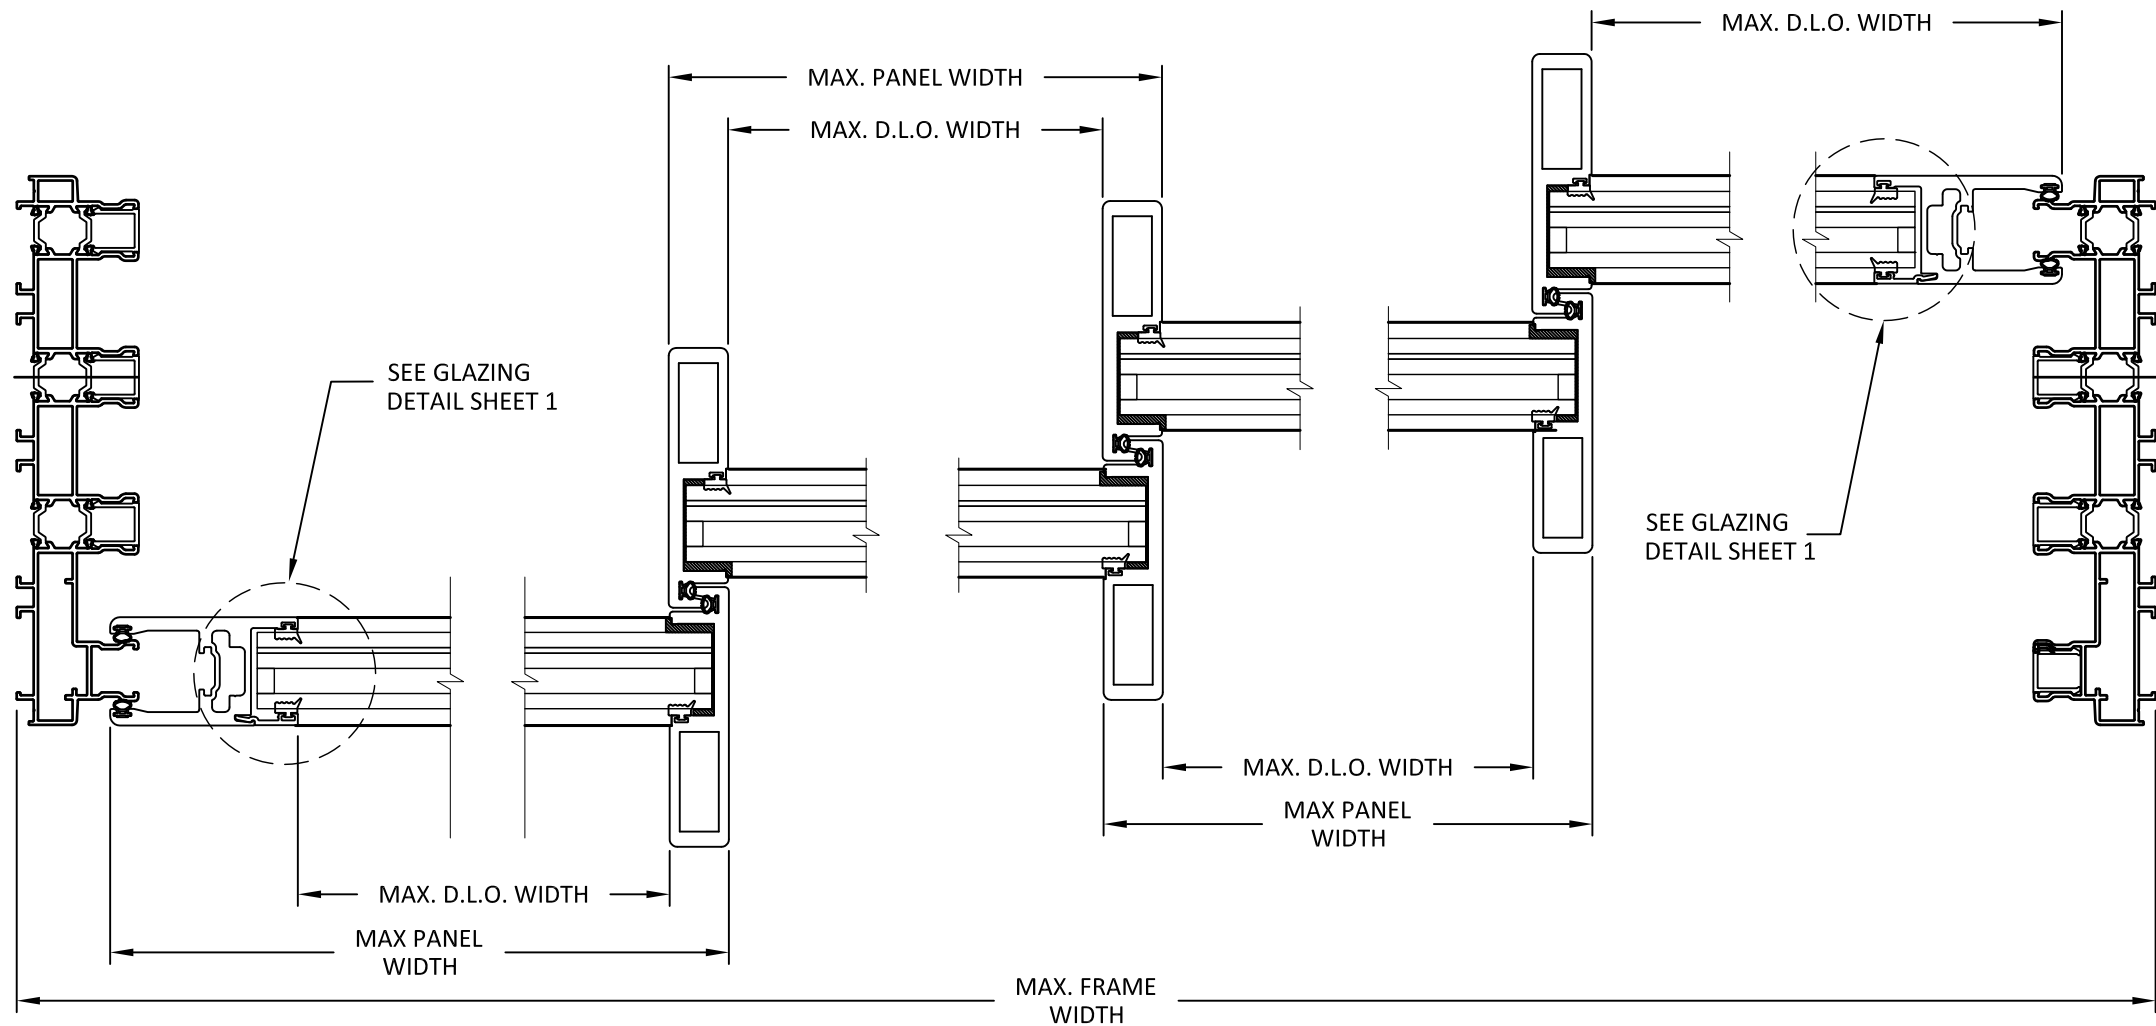

A
8 **HORIZONTAL SECTION**
THROUGH FRAME INSTALLATION

EURO-WALL SYSTEMS, LLC
24100 TISEO BOULEVARD
PORT CHARLOTTE, FL 33980
PH: 888-989-3876

TITLE: EURO VISTA SLIDE DOOR SYSTEM
(IMPACT) (WZ3)


HORIZONTAL SECTION

PREPARED BY:
BUILDING DROPS, INC.
398 E. DANIA BEACH BLVD., STE. 338
DANIA BEACH, FL 33004
PH: (954)399-8478
FAX: (954)744-4738
WEB: www.buildingdrops.com



REMARKS	BY	DATE

THIS DOCUMENT IS THE PROPERTY OF BUILDING DROPS, INC. AND SHALL NOT BE REPRODUCED IN WHOLE OR PART WITHOUT WRITTEN CONSENT OF BUILDING DROPS, INC. ALTERATIONS, ADDITIONS, HIGHLIGHTING, OR OTHER MARKINGS TO THIS DOCUMENT ARE NOT PERMITTED AND INVALIDATE OUR CERTIFICATION.

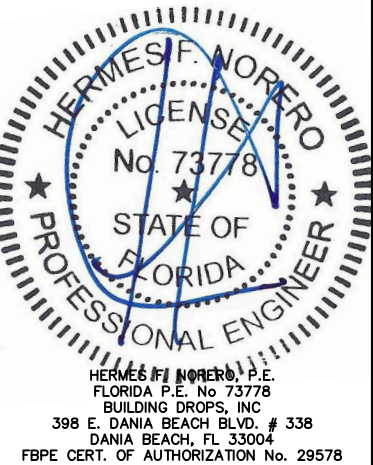

FL #:

FL27423

DATE: **06.13.18**

DWG. BY: **EG** CHK. BY: **HFN**


SCALE: **NTS**

DWG. #: **EWS011**


SHEET:

8


7/20/2018 5:03 PM

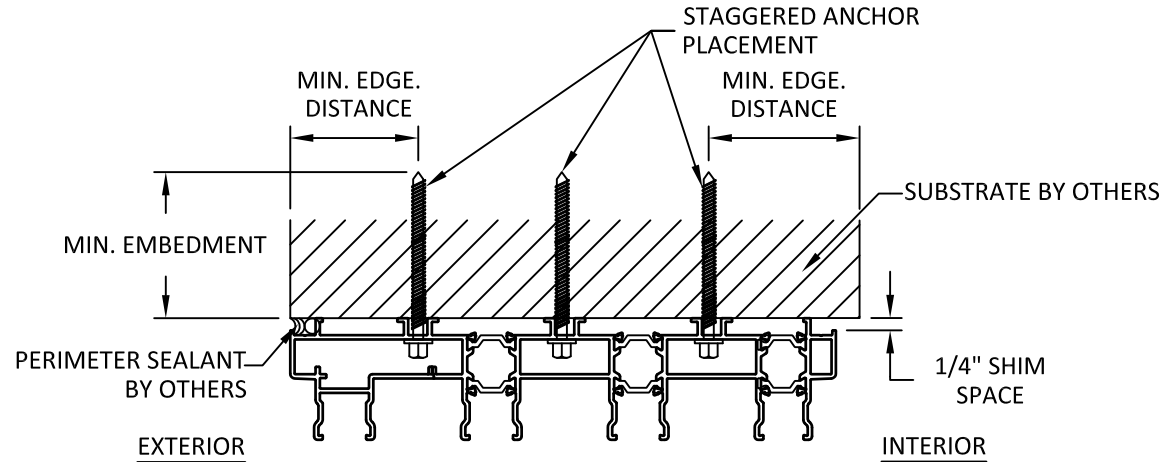


A
9
ANCHOR DETAIL
THROUGH FRAME (HEAD & SILL)

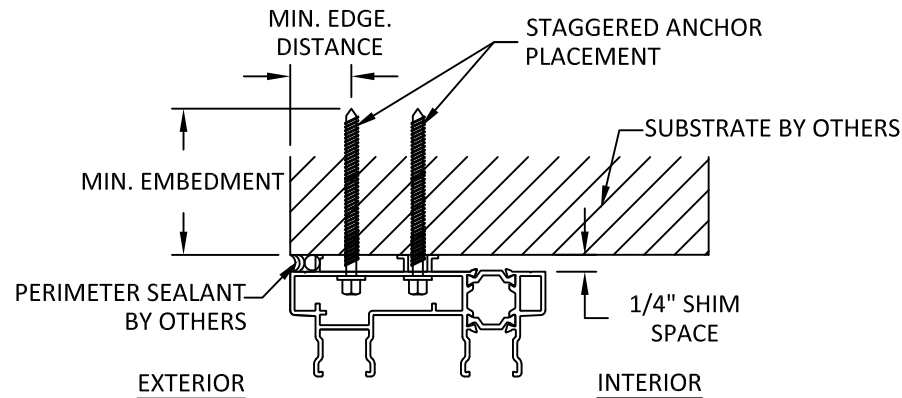

B
9
ANCHOR DETAIL
THROUGH FRAME (HEAD & SILL)

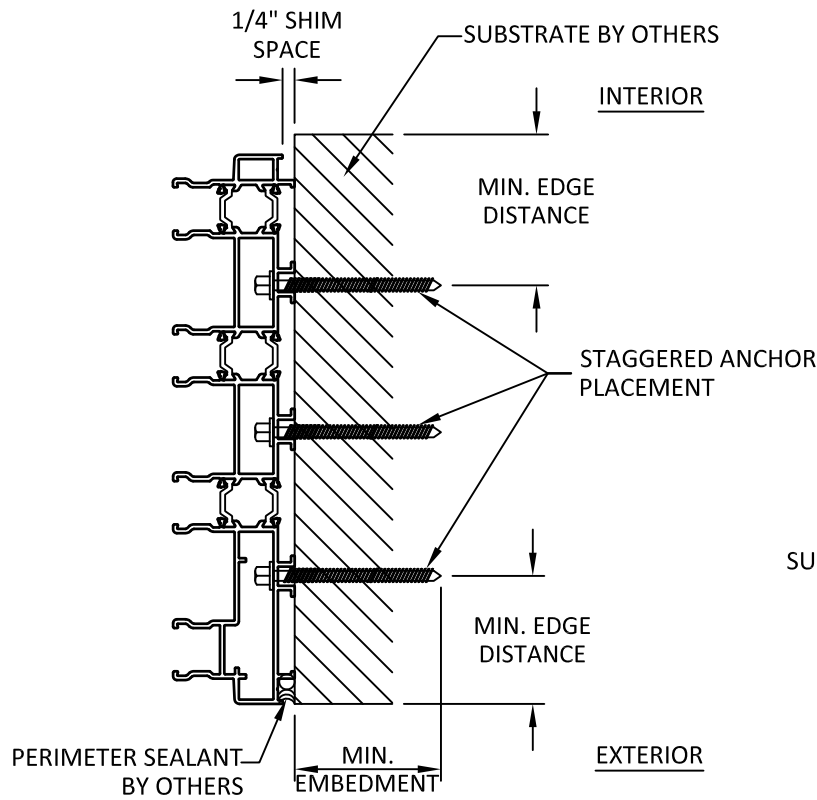

C
9
ANCHOR DETAIL
THROUGH FRAME (JAMB)

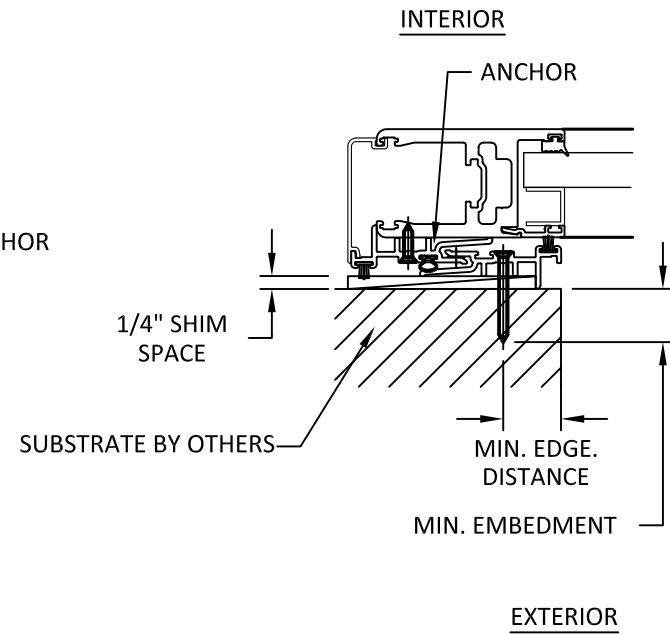

D
9
ANCHOR DETAIL
HOOK STRIP

INSTALLATION NOTES:

- ONE (1) INSTALLATION ANCHOR IS REQUIRED AT EACH ANCHOR LOCATION SHOWN UNLESS SPECIFIED IN THE ANCHOR SCHEDULE. TWO (2) INSTALLATION ANCHORS AT THE JAMBS.
- THE NUMBER OF INSTALLATION ANCHORS DEPICTED IS THE MINIMUM NUMBER OF ANCHORS TO BE USED FOR PRODUCT INSTALLATION OF THE MAXIMUM SIZE LISTED.
- INSTALL INDIVIDUAL INSTALLATION ANCHORS WITHIN A TOLERANCE OF $\pm 1/2$ INCH THE DEPICTED LOCATION & SPACING IN THE ANCHOR LAYOUT DETAILS (I.E., WITHOUT CONSIDERATION OF TOLERANCES). TOLERANCES ARE NOT CUMULATIVE FROM ONE INSTALLATION ANCHOR TO THE NEXT.
- SHIM AS REQUIRED AT EACH INSTALLATION ANCHOR WITH LOAD BEARING SHIM(S). MAXIMUM ALLOWABLE SHIM STACK TO BE 1/4 INCH. SHIM WHERE SPACE OF 1/16 INCH OR GREATER OCCURS. SHIM(S) SHALL BE CONSTRUCTED OF HIGH DENSITY PLASTIC OR BETTER.
- FOR MASONRY OR CONCRETE OPENINGS, 1X WOOD BUCK MAY BE USED (OPTIONAL AS LONG AS THE MINIMUM EMBEDMENT AND EDGE DISTANCE REQUIREMENTS ARE STILL MET WITHIN THE CORRESPONDING HOST SUBSTRATE.) SEE GENERAL NOTE #3 ON SHEET 1 FOR MORE INFORMATION.
- MINIMUM EMBEDMENT AND EDGE DISTANCE EXCLUDE WALL FINISHES, INCLUDING BUT NOT LIMITED TO STUCCO, FOAM, BRICK VENEER, AND SIDING.
- INSTALLATION ANCHORS AND ASSOCIATED HARDWARE MUST BE MADE OF CORROSION RESISTANT MATERIAL OR HAVE A CORROSION RESISTANT COATING.
- FOR HOLLOW BLOCK AND GROUT FILLED BLOCK, DO NOT INSTALL INSTALLATION ANCHORS INTO MORTAR JOINTS. EDGE DISTANCE IS MEASURED FROM FREE EDGE OF BLOCK OR EDGE OF MORTAR JOINT INTO FACE SHELL OF BLOCK.
- INSTALLATION ANCHORS SHALL BE INSTALLED IN ACCORDANCE WITH ANCHOR MANUFACTURER'S INSTALLATION INSTRUCTIONS, AND ANCHORS SHALL NOT BE USED IN SUBSTRATES WITH STRENGTHS LESS THAN THE MINIMUM STRENGTH SPECIFIED BY THE ANCHOR MANUFACTURER.
- SILL SHALL BE SET IN A BED OF STRUCTURAL SILICONE.

ANCHOR SCHEDULE				
METHOD	SUBSTRATE	ANCHOR SCHEDULE	MIN EMBEDMENT	MIN. EDGE DISTANCE
THROUGH FRAME	WOOD: MIN. SG = 0.55	#12 WOOD SCREW	1.5"	0.75"
	METAL: 18 GAUGE Steel, MIN. Fy = 33KSI	1/4" TEK SCREW	3 THREADS MIN PENETRATION BEYOND METAL	0.50"
	CONCRETE: f'c=3000PSI	1/4" ITW TAPCON	1.75"	2.5"
	MASONRY: CMU per ASTM C90 MIN: 2000 PSI	1/4" ITW TAPCON	1.75"	3"

euro-wall
SUPERIOR BY DESIGN

EURO-WALL SYSTEMS, LLC
24100 TISEO BOULEVARD
PORT CHARLOTTE, FL 33980
PH: 888-989-3876

TITLE: EURO VISTA SLIDE DOOR SYSTEM (IMPACT) (WZ3)

INSTALLATION NOTES, ANCHOR DETAILS & SCHEDULE


PREPARED BY: BUILDING DROPS, INC.

398 E. DANIA BEACH BLVD., STE. 338
DANIA BEACH, FL 33004
PH: (954)399-8478
FAX: (954)744-4738
WEB: www.buildingdrops.com



REMARKS	BY	DATE

THIS DOCUMENT IS THE PROPERTY OF BUILDING DROPS, INC. AND SHALL NOT BE REPRODUCED IN WHOLE OR PART WITHOUT WRITTEN CONSENT OF BUILDING DROPS, INC. ALTERATIONS, ADDITIONS, HIGHLIGHTING, OR OTHER MARKINGS TO THIS DOCUMENT ARE NOT PERMITTED AND INVALIDATE OUR CERTIFICATION.

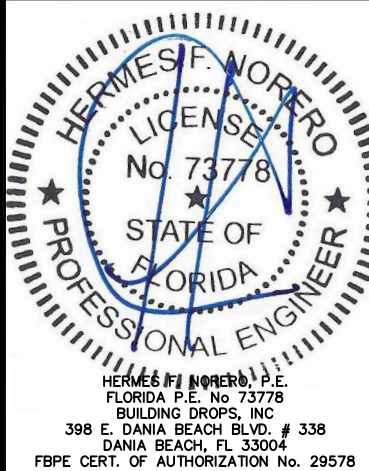

FL #:

FL27423

DATE: 06.13.18

DWG. BY: EG

CHK. BY: HFN

SCALE: NTS

DWG. #: EWS011

SHEET:

9

OF 9