

PERFORMANCE COMMERCIAL OUTSWING ENTRANCE DOOR W/ LARGE & SMALL MISSILE IMPACT RESISTANT GLASS

GENERAL NOTES:

- PERFORMANCE COMMERCIAL OUTSWING ENTRANCE DOOR SHOWN ON THIS PRODUCT EVALUATION DOCUMENT (P.E.D.) HAS BEEN VERIFIED FOR COMPLIANCE IN ACCORDANCE WITH THE 2020 (7TH EDITION) OF THE FLORIDA BUILDING CODE. PRODUCT MAY BE INSTALLED WITHIN HIGH VELOCITY HURRICANE ZONES (HVHZ) AND OUT OF THEM (NHVHZ).

DESIGN WIND LOADS SHALL BE DETERMINED AS PER SECTIONS 1620 (HVHZ) & 1609 (NHVHZ) OF THE ABOVE MENTIONED CODE, FOR A BASIC WIND SPEED AS REQUIRED BY THE JURISDICTION WHERE THIS PRODUCT TO BE INSTALLED FOR A DIRECTIONALITY FACTOR $K_d=0.85$, USING ASCE 7-16 & SHALL NOT EXCEED THE MAXIMUM (A.S.d.) DESIGN PRESSURE RATING INDICATED ON NOTE 2.

IN ORDER TO VERIFY THE ABOVE CONDITION, ULTIMATE DESIGN WIND LOADS DETERMINED PER ASCE 7-16 SHALL BE FIRST REDUCED TO A.S.D. DESIGN WIND LOADS BY MULTIPLYING THEM BY 0.6 IN ORDER TO COMPARE THESE W/MAX. (A.S.d.) DESIGN PRESSURE RATINGS INDICATED ON NOTE 2.












IN ORDER TO VERIFY THAT ANCHORS ON THIS P.E.D., AS TESTED, WERE NOT OVERSTRESSED, A 33% INCREASE IN ALLOWABLE STRESS FOR WIND LOADS WAS NOT USED IN THEIR ANALYSIS.
FASTENERS SPACING TO WOOD HAS BEEN DETERMINED IN ACCORDANCE WITH N.D.S. 2018.

THIS PRODUCT'S ADEQUACY FOR IMPACT AND WIND RESISTANCE HAS BEEN VERIFIED IN ACCORDANCE WITH SECTIONS 1626 & 1609.1.2 OF THE ABOVE MENTIONED CODE AS PER PROTOCOLS TAS-201, TAS-202, TAS-203, PER FENESTRATION TESTING LABORATORY REPORT # 10553 AS PER SUBMITTED STRUCTURAL CALCULATIONS, PERFORMED AS PER SECTIONS 1616 & 1604 OF THE FLORIDA BUILDING CODE.
- MAXIMUM A.S.D. DESIGN PRESSURE RATING FOR ALUMINUM ENTRANCE DOOR SHALL BE AS PER SCHEDULES ON SHEETS 32 & 33.
- THIS PRODUCT WILL NOT REQUIRE A HURRICANE PROTECTION DEVICE.
- THIS PRODUCT IS APPROVED FOR WATER INFILTRATION ONLY WHEN CANOPY IS PROVIDED IMMEDIATELY ABOVE THE DOOR LOCATION COVERING THE ENTIRE WIDTH OF DOOR AND PROJECTING OUT A DISTANCE EQUAL OR LARGER THAN THE DOOR HEIGHT, PER FLORIDA BUILDING CODE SECTION 1709.5.2.
- PROVIDE 1/4" MAX. LOAD BEARING SHIM (TYP.) WHEN ALLOWED BY THIS DRAWING.
- ALL SCREWS USED FOR ASSEMBLY CONNECTIONS TO BE STAINLESS STEEL 304 OR 316 AISI SERIES OF CORROSION RESISTANT COATED CARBON STEEL AS PER DIN 50018 AND SECTION 2411.3.3.4 OF THE FLORIDA BUILDING CODE WITH 134 ksi YIELD STRENGTH AND 152 ksi TENSILE STRENGTH.
- ANCHOR NOTES:**
 - TO EXISTING POURED CONCRETE:
(MIN. $f'_c=2,730$ psi), MIN. EDGE DISTANCE (E.D.)= $2\frac{1}{2}$ "
 $\frac{1}{4}$ " $\emptyset$ ULTRACON ANCHOR W/ $1\frac{3}{4}$ " MIN. EMBEDMENT, AS MANUFACTURED BY ELCO CONSTRUCTION PRODUCTS
 - TO EXISTING A.S.T.M. C-90 CONCRETE BLOCK WALL:
MIN. EDGE DISTANCE (E.D.)= $2\frac{1}{2}$ "
 $\frac{1}{4}$ " $\emptyset$ ULTRACON ANCHOR W/ $1\frac{1}{4}$ " MIN. EMBEDMENT, AS MANUFACTURED BY ELCO CONSTRUCTION PRODUCTS
 - TO EXISTING 2 x P.T. WOOD BUCK:
MIN. EDGE DISTANCE (E.D.)=1"
 $\frac{1}{4}$ " $\emptyset$ ULTRACON ANCHOR W/ $1\frac{1}{2}$ " MIN. EMBEDMENT, AS MANUFACTURED BY ELCO CONSTRUCTION PRODUCTS
 - TO EXISTING MIN. $\frac{1}{4}$ " THICK ALUMINUM TUBE (6063-T5 ALLOY):
MIN. EDGE DISTANCE (E.D.)= $\frac{1}{2}$ "
 $\frac{1}{4}$ " $\emptyset$ -14 TEK SCREW, AS MANUFACTURED BY ITW/BUILDEX, INC. FULLY ENGAGED.
 - TO EXISTING MIN. 16 GAGE STEEL MEMBER (MIN. A-653 GRADE 33 OR A-36):
MIN. EDGE DISTANCE (E.D.)= $\frac{1}{2}$ "
 $\frac{1}{4}$ " $\emptyset$ -14 TEK SCREW, AS MANUFACTURED BY ITW/BUILDEX, INC. FULLY ENGAGED.
- WOOD BUCKS BY OTHERS, MUST BE ANCHORED PROPERLY TO TRANSFER LOADS TO THE BUILDING STRUCTURE, WOOD BUCKS MUST BE SOUTHERN PINE # 2, $G=0.55$, AND SHALL COMPLY WITH SECTIONS 2411.3.3.3 OF THE 2017 (6th EDITION) OF THE FLORIDA BUILDING CODE.

- 2 x WOOD BUCKS MUST BE PROPERLY ANCHORED TO EXISTING STRUCTURE TO TRANSFER LOADS TO IT. ANCHORAGE IS INDEPENDENT OF DOOR FRAME ANCHORAGE. DOOR FRAME MUST BE SEPARATELY ANCHORED TO 2 x WOOD BUCK FOLLOWING DETAILS ON THIS DRAWING.
 - 1 x WOOD BUCK (OR ANY WOOD BUCK LESS THAN 2X) MUST BE PROPERLY ANCHORED TO EXISTING STRUCTURE TO TRANSFER LOADS TO IT. DOOR FRAME ANCHOR SHALL BE USED TO ATTACH 1X WOOD BUCK TO EXISTING STRUCTURE BY DRIVING ANCHOR THRU BOTH DOOR FRAME & 1 x WOOD BUCK INTO EXISTING STRUCTURE W/ PROPER EMBEDMENT AND EDGE DISTANCE AS SHOWN ON THIS DRAWING.
 - DOOR FRAME MAY BE DIRECTLY CONNECTED TO EXISTING STRUCTURE WITH NO NEED OF WOOD BUCKS WHEN MASONRY OPENING IS NOT LARGER THAN ACTUAL DOOR OVERALL DIMENSIONS. HOWEVER, SHIMS (SEE NOTE 10) MAY BE ALLOWED AT DOOR FRAME ANCHOR LOCATION IF NEEDED.
- REMAINING COMPONENTS FOR THIS PRODUCT SHALL BE AS INDICATED ON BILL OF MATERIALS, SHEETS 4 & 5 OF THIS DRAWING.
 - ALL ALUMINUM EXTRUSIONS IN CONTACT WITH DISSIMILAR MATERIALS SHALL COMPLY WITH SECTION III-6 OF THE ALUMINUM DESIGN MANUAL.
 - SHOP DRAWINGS PREPARED BASED ON THIS APPROVAL AND TAKING INTO ACCOUNT THE SPECIFIC JOB CONDITIONS, SHALL BE SUBMITTED TO THE BUILDING OFFICIAL AS PART OF THE PERMIT DOCUMENTS.
 - SUBSTRATE MATERIAL NOTED ON THIS DRAWING AS EXISTING BY OTHERS, POURED CONCRETE, GROUT FILLED CONCRETE BLOCK, WOOD AND METAL MUST WITHSTAND THE LOADS IMPOSED BY THIS PRODUCT.
 - THIS PRODUCT'S INSTALLATION SHALL COMPLY WITH ALL SPECS INDICATED IN THIS DRAWING PLUS ANY BUILDING AND ZONING REGULATIONS PROVIDED BY THE JURISDICTION WHERE PERMIT IS APPLIED TO.
 - (a) THIS P.E.D. PREPARED BY THIS ENGINEER IS GENERIC AND DOES NOT PROVIDE INFORMATION FOR A SITE SPECIFIC PROJECT; i.e., WHERE THE SITE CONDITIONS DEViate FROM THE P.E.D.
(b) CONTRACTOR TO BE RESPONSIBLE FOR THE SELECTION, PURCHASE AND INSTALLATION INCLUDING LIFE SAFETY ON THIS PRODUCT, BASED ON THIS P.E.D. PROVIDED HE/SHE DOES NOT DEVIATE FROM THE CONDITIONS DETAILED ON THIS DOCUMENT. CONSTRUCTION SAFETY AT SITE IS THE CONTRACTOR'S RESPONSIBILITY.
(c) THIS P.E.D. WILL BE CONSIDERED INVALID IF ALTERED BY ANY MEANS.
(d) SITE SPECIFIC PROJECTS SHALL BE PREPARED BY A FLORIDA REGISTERED ENGINEER OR ARCHITECT WHICH WILL BECOME THE ENGINEER OF RECORD (E.O.R.) FOR THE PROJECT AND WHO WILL BE RESPONSIBLE FOR THE PROPER USE OF THE P.E.D. ENGINEER OF RECORD ACTING AS DELEGATED ENGINEER TO THE P.E.D. ENGINEER, SHALL SUBMIT TO THIS LATTER THE SITE SPECIFIC DRAWINGS FOR REVIEW.
(e) ORIGINAL P.E.D. SHALL BEAR THE DATE AND ORIGINAL SEAL AND SIGNATURE OF THE PROFESSIONAL ENGINEER OF RECORD THAT PREPARED IT.
 - PRODUCT MANUFACTURER'S LABEL SHALL BE LOCATED ON A READILY VISIBLE LOCATION AT PRODUCT IN ACCORDANCE WITH SECTION 1709.5 OF THE FLORIDA BUILDING CODE. ONE LABEL SHALL BE PLACED FOR EVERY OPENING.





THIS DRAWING SHALL ONLY BE USED TO
OBTAIN PERMITS IN THE STATE OF FLORIDA

FLORIDA BUILDING CODE (HIGH & NON HIGH VELOCITY HURRICANE ZONE)	
PERFORMANCE COMMERCIAL OUTSWING ENTRANCE DOOR	
F.P. DRAWN BY:	07/31/2020 DATE:
ALUMINA DISTRIBUTION CENTER 15002 NW 107 AVE. SUITE # 1 HIALEAH GARDENS, FL. 33018 PHONE: (305) 444-1198	
20-235 DRAWING No.	SHEET 1 OF 33
REV. NO.	DESCRIPTION
1	Q.D. 18-457
2	
DATE	07/31/20
REV. NO.	3
DATE	
REV. NO.	4
DATE	
©2020 TILTECO, INC.	
TILTECO INC.	
TILLIT TESTING & ENGINEERING COMPANY 8355 N.W. 36th. St., Ste. 305, VIRGINIA GARDENS, FL 33166 Phone : (305)871-1530 • Fax : (305)871-1531 CA-0006719 WALTER A. TILLIT JR. P.E. FLORIDA Lic. # 44167	
WALTER A. TILLIT JR. LICENSE No. 44167 STATE OF FLORIDA PROFESSIONAL ENGINEER DATE	

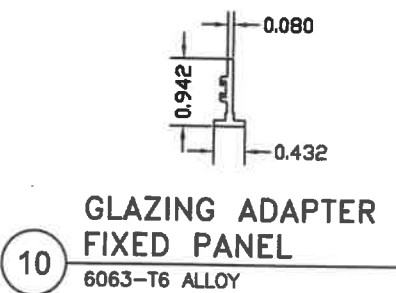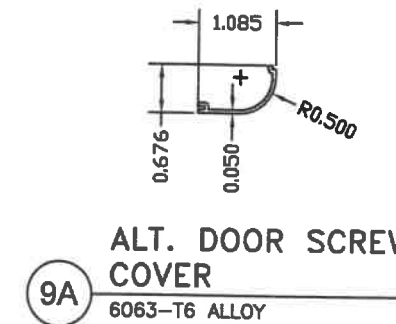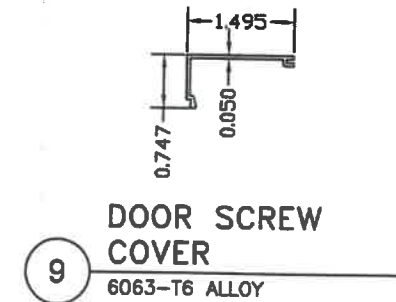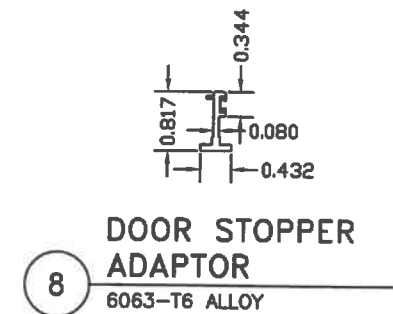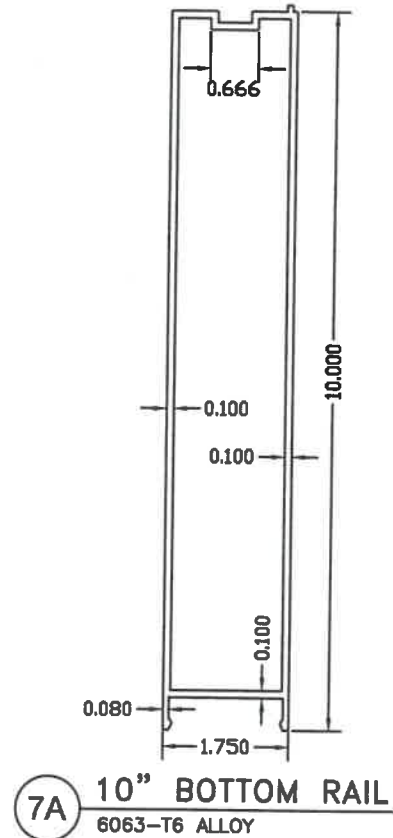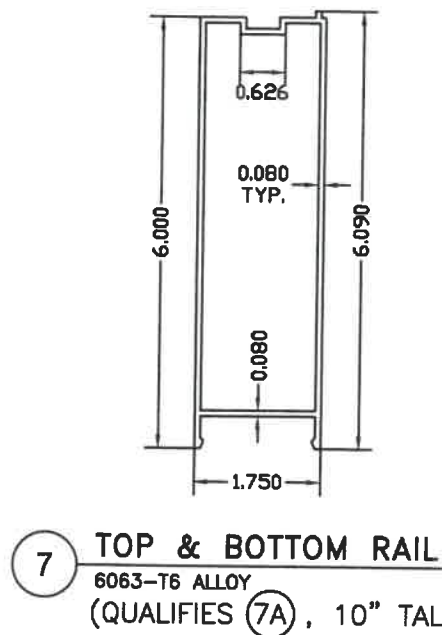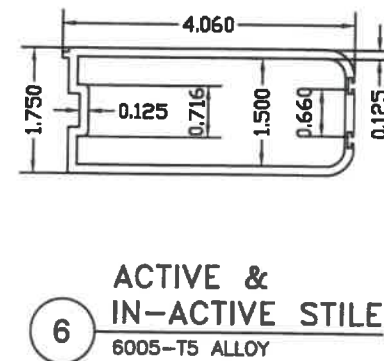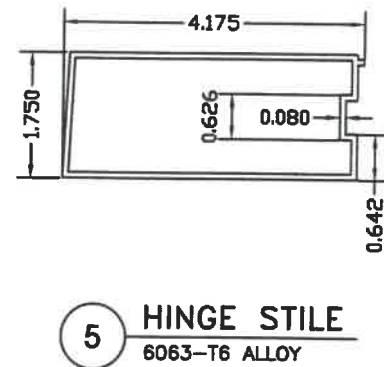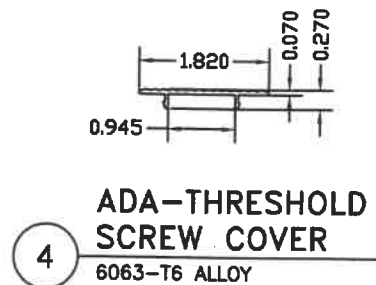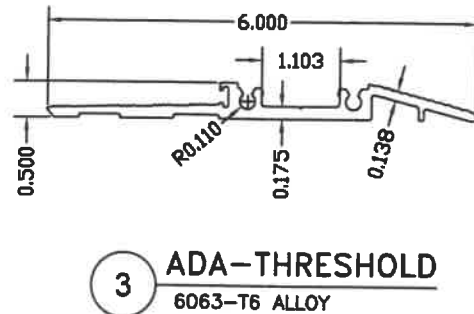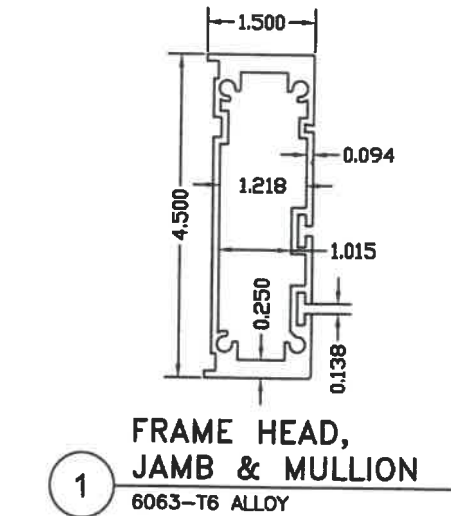

COMPONENTS

SCALE N.T.S.

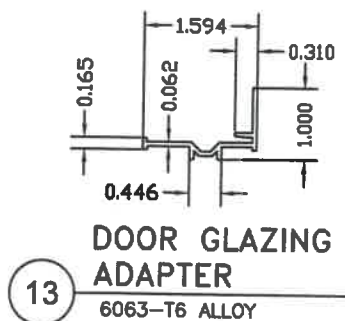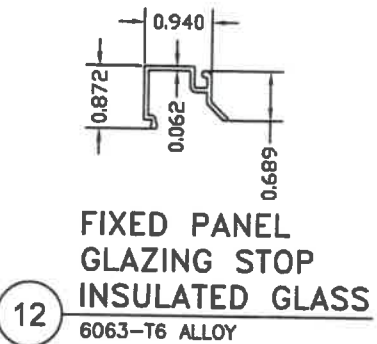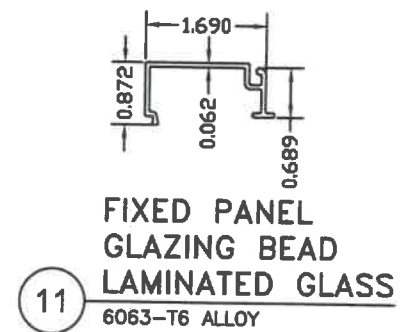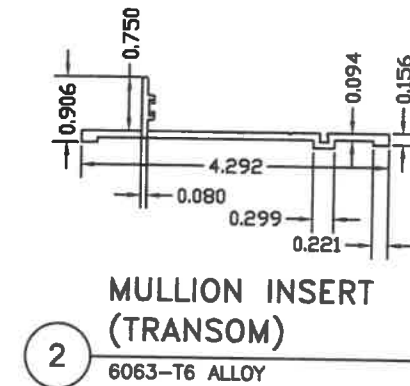

FLORIDA BUILDING CODE (HIGH & NON HIGH VELOCITY HURRICANE ZONE)

PERFORMANCE COMMERCIAL
OUTSWING ENTRANCE DOOR


ALUMINA DISTRIBUTION CENTER
15002 NW. 107 AVE. SUITE # 1
HIALEAH GARDENS, FL. 33018
PHONE: (305) 444-1198

©2020 TILTECO, INC.


TILECO INC.
TILLIT TESTING & ENGINEERING COMPANY
6335 N.W. 39th. St., Ste. 305, VIRGINIA GARDENS, FL. 33186
Phone : (305) 671-1530 • Fax : (305) 671-1531
CA-0008719
WALTER A. TILLIT JR. P.E.
FLORIDA Lic. # 44167

F.P.
DRAWN BY:
07/31/2020
DATE:
20-235
DRAWING No.
SHEET 2 OF 33


WALTER A. TILLIT JR.
LICENSE
No 44167
STATE OF FLORIDA
PROFESSIONAL ENGINEER
SIGNATURE/DATE

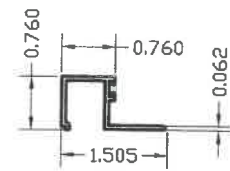


14A DOOR GLAZING BEAD
LAMINATED GLASS
6063-T6 ALLOY

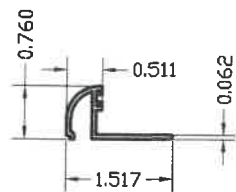


14D ALT. DOOR GLAZING
BEAD INSULATED
GLASS FOR 13/16"
6063-T6 ALLOY

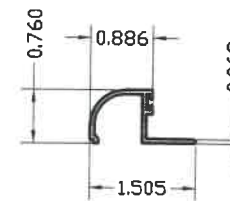


14B ALT. DOOR GLAZING
BEAD LAMINATED
GLASS
6063-T6 ALLOY

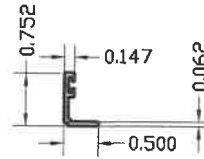


14E DOOR GLAZING
BEAD INSULATED
GLASS
6063-T6 ALLOY

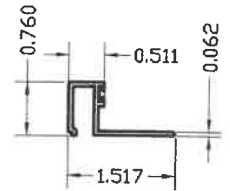


14C DOOR GLAZING BEAD
INSULATED GLASS
FOR 13/16"
6063-T6 ALLOY

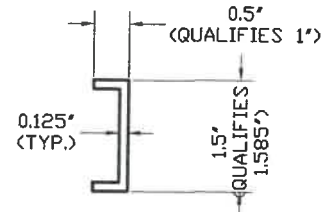


15 RETAINER CLIP
(U-CHANNEL)
6063-T6 ALLOY
5" & 8" LONG

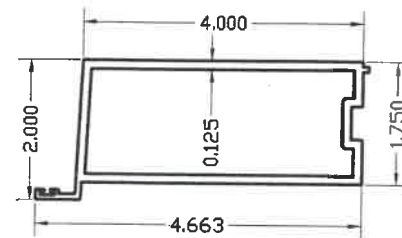


16A ACTIVE
ASTRAGAL STILE
6005-T5 ALLOY

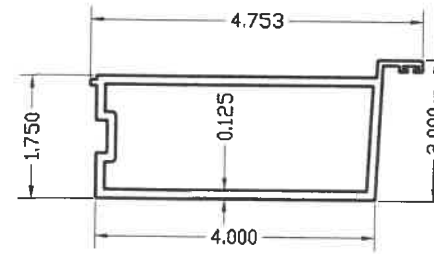


16B INACTIVE
ASTRAGAL STILE
6005-T5 ALLOY

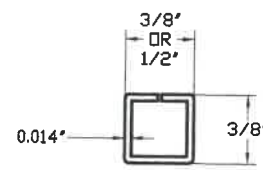


41 INSULATED GLASS
UNIT SPACER
NTS

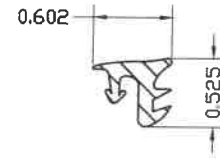

19 GLAZING GASKET
TPE

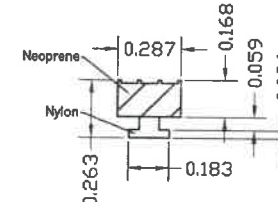

20 SOLID RUBBER
GASKET
NEOPRENE / NYLON

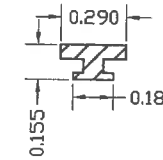

21 GLAZING GASKET
TPE


COMPONENTS (CONT'D)

SCALE N.T.S.

FLORIDA BUILDING CODE (HIGH & NON HIGH VELOCITY HURRICANE ZONE)

PERFORMANCE COMMERCIAL OUTSWING ENTRANCE DOOR				F.P. DRAWN BY:	
ALUMINA DISTRIBUTION CENTER 15002 NW. 107 AVE. SUITE # 1 HIALEAH GARDENS, FL. 33018 PHONE: (305) 444-1198				07/31/2020	
				DATE:	
				20-235	
				DRAWING No.	
				SHEET 3 OF 33	


TILTECO INC.
TILLIT TESTING & ENGINEERING COMPANY
6355 N.W. 36th St., Ste. 305, VIRGINIA GARDENS, FL. 33166
Phone: (305) 971-1530 • Fax: (305) 971-1531
CA-0006719
WALTER A. TILLIT JR. P.E.
FLORIDA Lic. # 44167

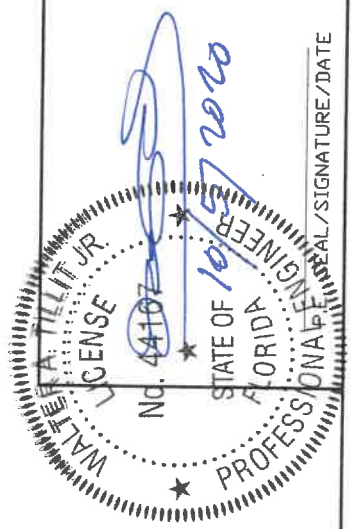


BILL OF MATERIALS			
COMPONENT #	DESCRIPTION	DIMENSIONS/REMARKS	MATERIAL
①	FRAME HEAD, SILL & JAMB	SEE SHEET 2	
②	MULLION INSERT (TRANSOM)	SEE SHEET 2	6063-T6
③	ADA-THRESHOLD	SEE SHEET 2	6063-T6
④	ADA-THRESHOLD SCREW COVER	SEE SHEET 2	6063-T6
⑤	HINGE STILE	SEE SHEET 2	6063-T6
⑥	ACTIVE & IN-ACTIVE STILE	SEE SHEET 2	6063-T6
⑦	TOP & BOTTOM RAIL	SEE SHEET 2	6005-T5
⑦A	10" BOTTOM RAIL	SEE SHEET 2	6063-T6
⑧	DOOR STOPPER ADAPTOR	SEE SHEET 2	6063-T6
⑨	SQUARE DOOR SCREW COVER	SEE SHEET 2	6063-T6
⑨A	ROUND DOOR SCREW COVER	SEE SHEET 2	6063-T6
⑩	GLAZING ADAPTER FIXED PANEL	SEE SHEET 2	6063-T6
⑪	FIXED PANEL GLAZING LAMINATED GLASS	SEE SHEET 2	6063-T6
⑫	FIXED PANEL GLAZING LAMINATED GLASS	SEE SHEET 2	6063-T6
⑬	DOOR GLAZING ADAPTER	SEE SHEET 2	6063-T6
⑭A	DOOR GLAZING BEAD LAMINATED GLASS	SEE SHEET 3	6063-T6
⑭B	ALT. DOOR GLAZING BEAD LAMINATED GLASS	SEE SHEET 3	6063-T6
⑭C	DOOR GLAZING BEAD INSULATED GLASS FOR 13/16"	SEE SHEET 3	6063-T6
⑭D	ALT. DOOR GLAZING BEAD INSULATED GLASS FOR 13/16"	SEE SHEET 3	6063-T6
⑭E	DOOR GLAZING BEAD INSULATED GLASS FOR 1-5/16"	SEE SHEET 3	6063-T6
⑮	RETAINER CLIP	SEE SHEET 3	6063-T6
⑮A	ACTIVE ASTRAGAL STILE	SEE SHEET 3	6005-T5
⑮B	INACTIVE ASTRAGAL STILE	SEE SHEET 3	6005-T5
⑰	GLAZING GASKET	SEE SHEET 3	TPE
⑳	SOLID RUBBER GASKET	SEE SHEET 3	NEOPRENE/NYLON
㉑	GLAZING GASKET	SEE SHEET 3	TPE
㉒	#10 x 5/8" S.S. TEK SCREW	GLAZING ADAPTER ASSEMBLY SCREW	STEEL
㉓	#14 x 1/2" HEX HEAD S.S. TEK SCREW	MULLION INSERT CONNECTION (5" start & 9" max o.c)	STEEL
㉔	#14 x 2 1/2" H.H SCREW	FRAME ASSEMBLY	STEEL
㉗	CONTINUOS THREADED ROD	3/8"Ø, W/ (4) S.S. SECURITY NUTS W/ NYLON INSERT EACH DOOR PANEL (2 PER DOOR)	STEEL
㉘	GLAZING BULB / WEATHERSTRIP SEAL	0.250"x0.345" (ULTRAFAB)	VINYL
㉙A	BUMPER SPHEAR	0.140"x0.355" (ULTRAFAB)	SILICONE
㉙B	BUMPER SPHEAR	0.062"x0.25" (ULTRAFAB)	SILICONE
㉚	SETTING BLOCK	0.122"x0.5" (ULTRAFAB)	E.P.D.M.
㉛	FIN SEAL PILE W/ PLASTIC	ULTRAFAB	
㉜	STRUCTURAL SILICONE DOW CORNING 995	ALL AROUND GLASS	SILICONE
㉝	HINGE FULL MORTISE FIVE KNUCKLE - 4001	4 1/2"x4" MANUFACTURED BY REGENT	S.S
㉞	MCK-12HD Series Full Mortise Short Leaf Flush	MANUFACTURED BY MCKINNEY PRODUCTS COMPANY	6063-T6
㉟	HINGES SCREWS	(8) 12-24x1/2" F.H.	STEEL
㊱	HINGE REINFORCEMENT PLATE	1 1/5"x10"	STEEL
㊲	NON STRUCTURAL SILICONE DOW CORNING CONTRACTORS CONCRETE SEALANT (CCS)	AS SHOWN	SILICONE
㊳	MULTI POINT LOCK (ACTIVE SASH) MS 1850S SERIES MS® DEADLOCK + 4015 THRESHOLD BOLT & 4016 HEADER BOLT	MANUFACTURED BY ASSA ABLOY	-
㊳A	MULTI POINT LOCK (ACTIVE SASH) 3-POINT HOOKBOLT MORTISE LOCK SERIES 2002	MANUFACTURED BY REGENT	-
㊴	MULTI POINT LOCK (IN-ACTIVE SASH) MS2180 AUTO-RELEASE TWO-POINT FLUSHBOLT	MANUFACTURED BY ASSA ABLOY	-
㊴A	MULTI POINT LOCK (IN-ACTIVE SASH) 2 POINT LOCK SERIES 2-PT-L	MANUFACTURED BY REGENT	-
㊵	PANIC DEVICE - AD8400 SERIES CONCEALED VERTICAL ROD EXIT DEVICE FOR ACTIVE & INACTIVE SASH	MANUFACTURED BY ASSA ABLOY	-
㊵A	PANIC DEVICE - G86 SERIES CONCEALED VERTICAL ROD EXIT DEVICE FOR ACTIVE & INACTIVE SASH	MANUFACTURED BY ASSA ABLOY	-
㊶	INSULATED GLASS UNIT SPACER	SEE SHEET 3	3105-H24 ALUMINUM

FLORIDA BUILDING CODE (HIGH & NON HIGH VELOCITY HURRICANE ZONE)	
PERFORMANCE COMMERCIAL OUTSWING ENTRANCE DOOR	F.P. DRAWN BY: 07/31/2020 DATE: 20-235 DRAWING NO. SHEET 4 OF 33
ALUMINA DISTRIBUTION CENTER 15002 NW. 107 AVE. SUITE # 1 HIALEAH GARDENS, FL. 33018 PHONE: (305) 444-1198	
TILTECO INC. TILLIT TESTING & ENGINEERING COMPANY 6355 N.W. 36th. St., Ste. 305, VIRGINIA GARDENS, FL. 33166 Phone : (305)871-1530 . Fax : (305)871-1531 CA-0008719 WALTER A. TILLIT Jr. P.E. FLORIDA Lic. # 44167	REV. NO. 1 DESCRIPTION OLD 10-1017 DATE 07/31/20 REV. NO. 2 DESCRIPTION COMP. 41 DATE 10/2/20

BILL OF MATERIALS AT DOORS (CONT'D)			
DOOR COMPONENT #	TRANSOM COMPONENT #	DESCRIPTION	MATERIAL
(AD)	(A)	7/16" NOMINAL LAMINATED GLASS W/ 3/16" H.S. GLASS + 0.090" TROSIFOL PVB INTERLAYER BY KURARAY AMERICA, INC. + 3/16" H.S. GLASS.	GLASS
(AD1)	(A1)	1-3/16" NOMINAL INSULATED-LAMINATED GLASS W/ 1/4" TEMPERED GLASS OUT BOARD + 1/2" ARGON SPACER + 3/16" H.S. GLASS + 0.090" TROSIFOL PVB INTERLAYER BY KURARAY AMERICA, INC. + 3/16" H.S. GLASS.	GLASS
(BD)	(B)	9/16" NOMINAL LAMINATED GLASS W/ 1/4" H.S. GLASS + 0.090" TROSIFOL PVB INTERLAYER BY KURARAY AMERICA, INC. + 1/4" H.S. GLASS.	GLASS
(BD1)	-	1 3/16" NOMINAL INSULATED-LAMINATED GLASS W/ 1/4" TEMPERED GLASS OUT BOARD + 3/8" ARGON SPACER + 1/4" H.S. GLASS + 0.090" TROSIFOL PVB INTERLAYER BY KURARAY AMERICA, INC. + 1/4" H.S. GLASS.	GLASS
-	(B1)	1 5/16" NOMINAL INSULATED-LAMINATED GLASS W/ 1/4" TEMPERED GLASS OUT BOARD + 1/2" ARGON SPACER + 1/4" H.S. GLASS + 0.090" TROSIFOL PVB INTERLAYER BY KURARAY AMERICA, INC. + 1/4" H.S. GLASS.	GLASS
(CD)	(C)	9/16" NOMINAL LAMINATED GLASS W/ 1/4" H.S. GLASS + 0.090" SENTRYGLAS® INTERLAYER BY KURARAY AMERICA, INC. + 1/4" H.S. GLASS.	GLASS
(CD1)	-	1 3/16" NOMINAL INSULATED-LAMINATED GLASS W/ 1/4" TEMPERED GLASS OUT BOARD + 3/8" ARGON SPACER + 1/4" H.S. GLASS + 0.090" SENTRYGLAS® INTERLAYER BY KURARAY AMERICA, INC. + 1/4" H.S. GLASS.	GLASS
-	(C1)	1 5/16" NOMINAL INSULATED-LAMINATED GLASS W/ 1/4" TEMPERED GLASS OUT BOARD + 1/2" ARGON SPACER + 1/4" H.S. GLASS + 0.090" SENTRYGLAS® INTERLAYER BY KURARAY AMERICA, INC. + 1/4" H.S. GLASS.	GLASS

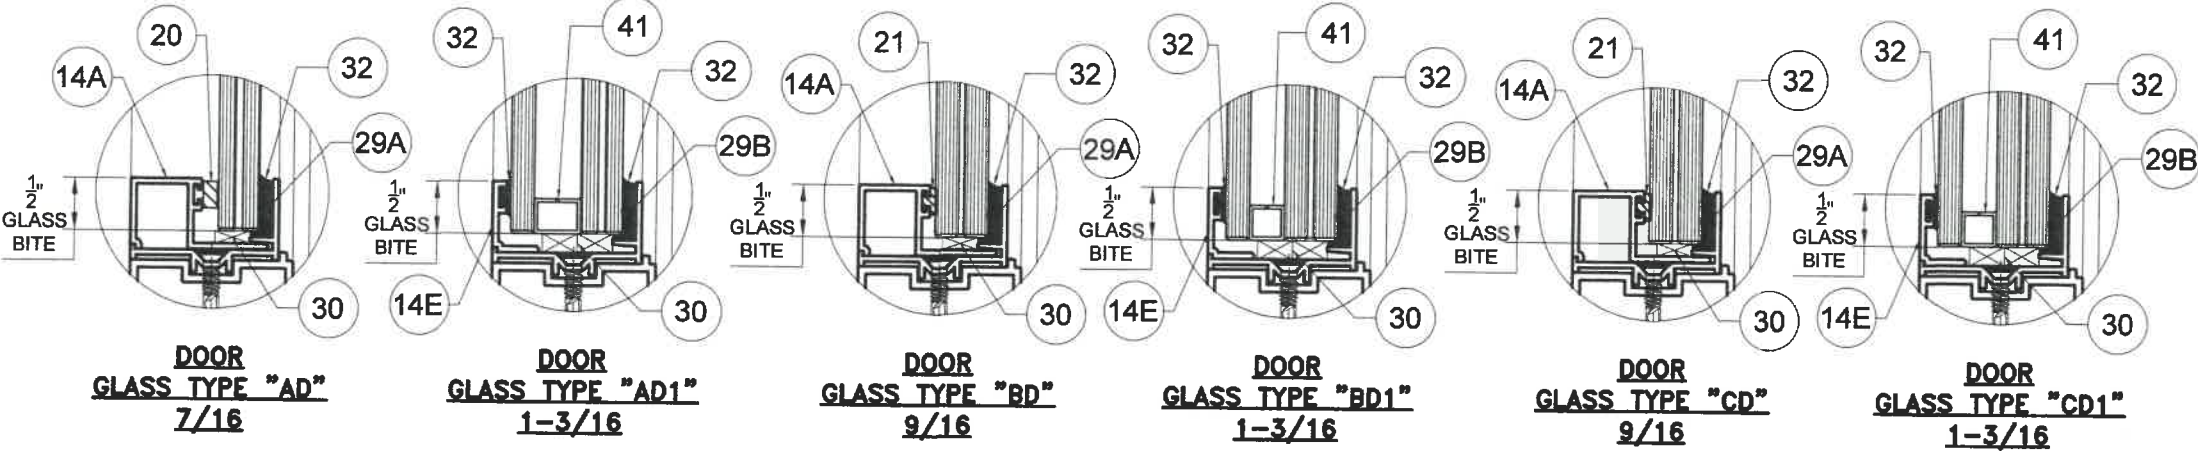

GLAZING DETAILS AT DOORS
SCALE 1/2"=1"

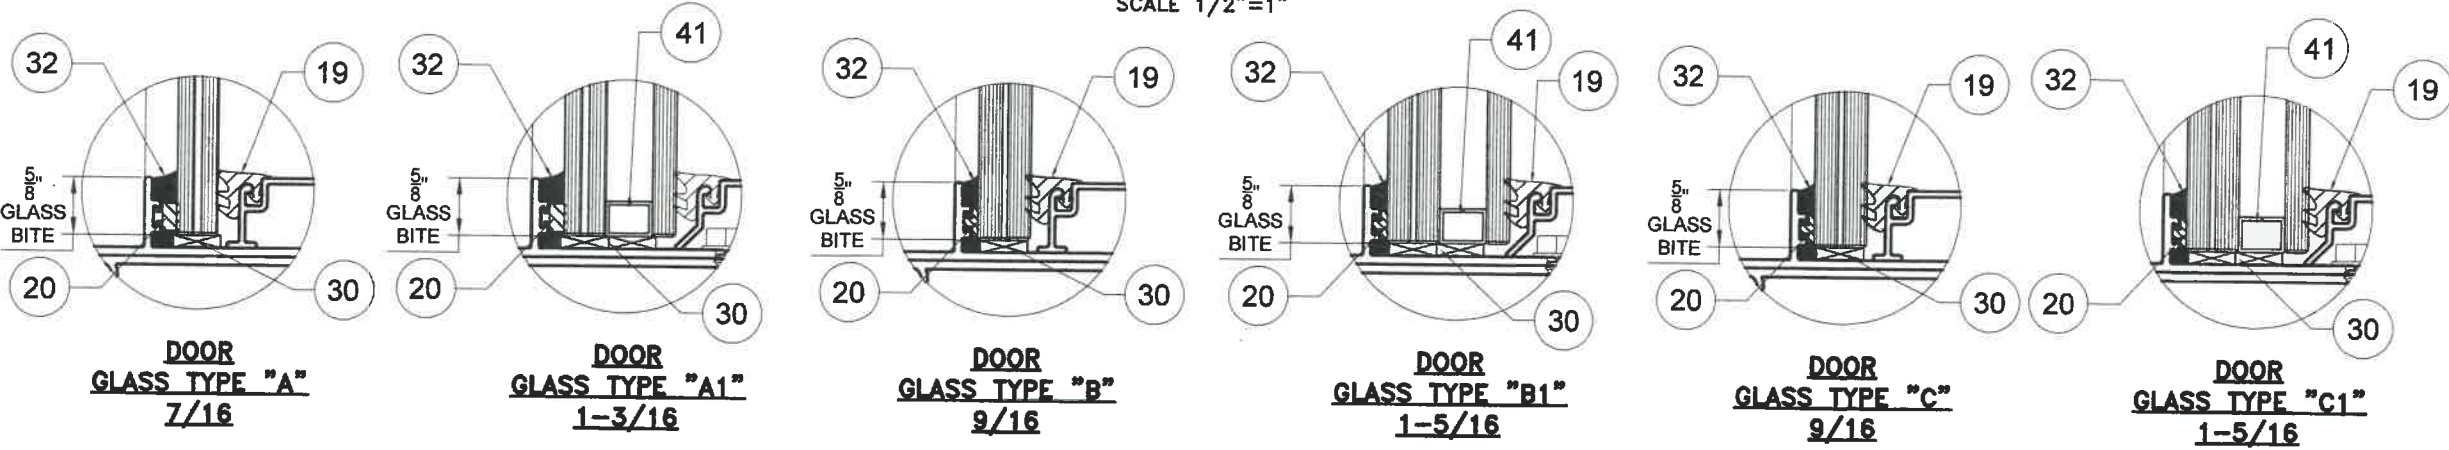

GLAZING DETAILS AT TRANSOM
SCALE 1/2"=1"

FLORIDA BUILDING CODE (HIGH & NON HIGH VELOCITY HURRICANE ZONE)


PERFORMANCE COMMERCIAL
OUTSWING ENTRANCE DOOR

F.P.
DRAWN BY:
07/31/2020
DATE:
20-235
DRAWING No.
SHEET 5 OF 33

ALUMINA DISTRIBUTION CENTER
15002 NW 107 AVE, SUITE # 1
HIALEAH GARDENS, FL 33018
PHONE: (305) 444-1198


REV. NO. 1
DESCRIPTION
DATE 07/31/20
COMP. 41
REV. NO. 2
DESCRIPTION
DATE 10/2/20
COMP. 4

TILECO INC.
TILLIT TESTING & ENGINEERING COMPANY
6355 N.W. 36th St., Ste. 305, VIRGINIA GARDENS, FL 33166
Phone : (305)971-1530 Fax : (305)971-1531
CA-0006719
WALTER A. TILLIT JR. P.E.
FLORIDA Lic. # 44167

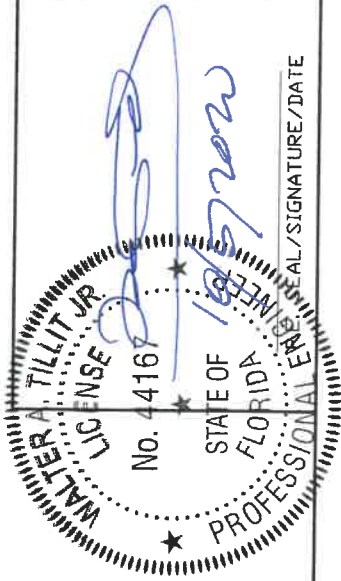


LEGEND:

FW= FRAME WIDTH (DOUBLE DOOR), SEE SCHEDULE 1 SHEET 32
FH= FRAME HEIGHT (DOUBLE DOOR), SEE SCHEDULE 1 SHEET 32
SW= SASH WIDTH (DOUBLE DOOR), SEE SCHEDULE 1 SHEET 32
SH= SASH HEIGHT (DOUBLE DOOR), SEE SCHEDULE 1 SHEET 32
DLOW= DAY LIGHT OPENING WIDTH (DOUBLE DOOR), SEE SCHEDULE 1 SHEET 32
DLOH= DAY LIGHT OPENING HEIGHT (DOUBLE DOOR), SEE SCHEDULE 1 SHEET 32

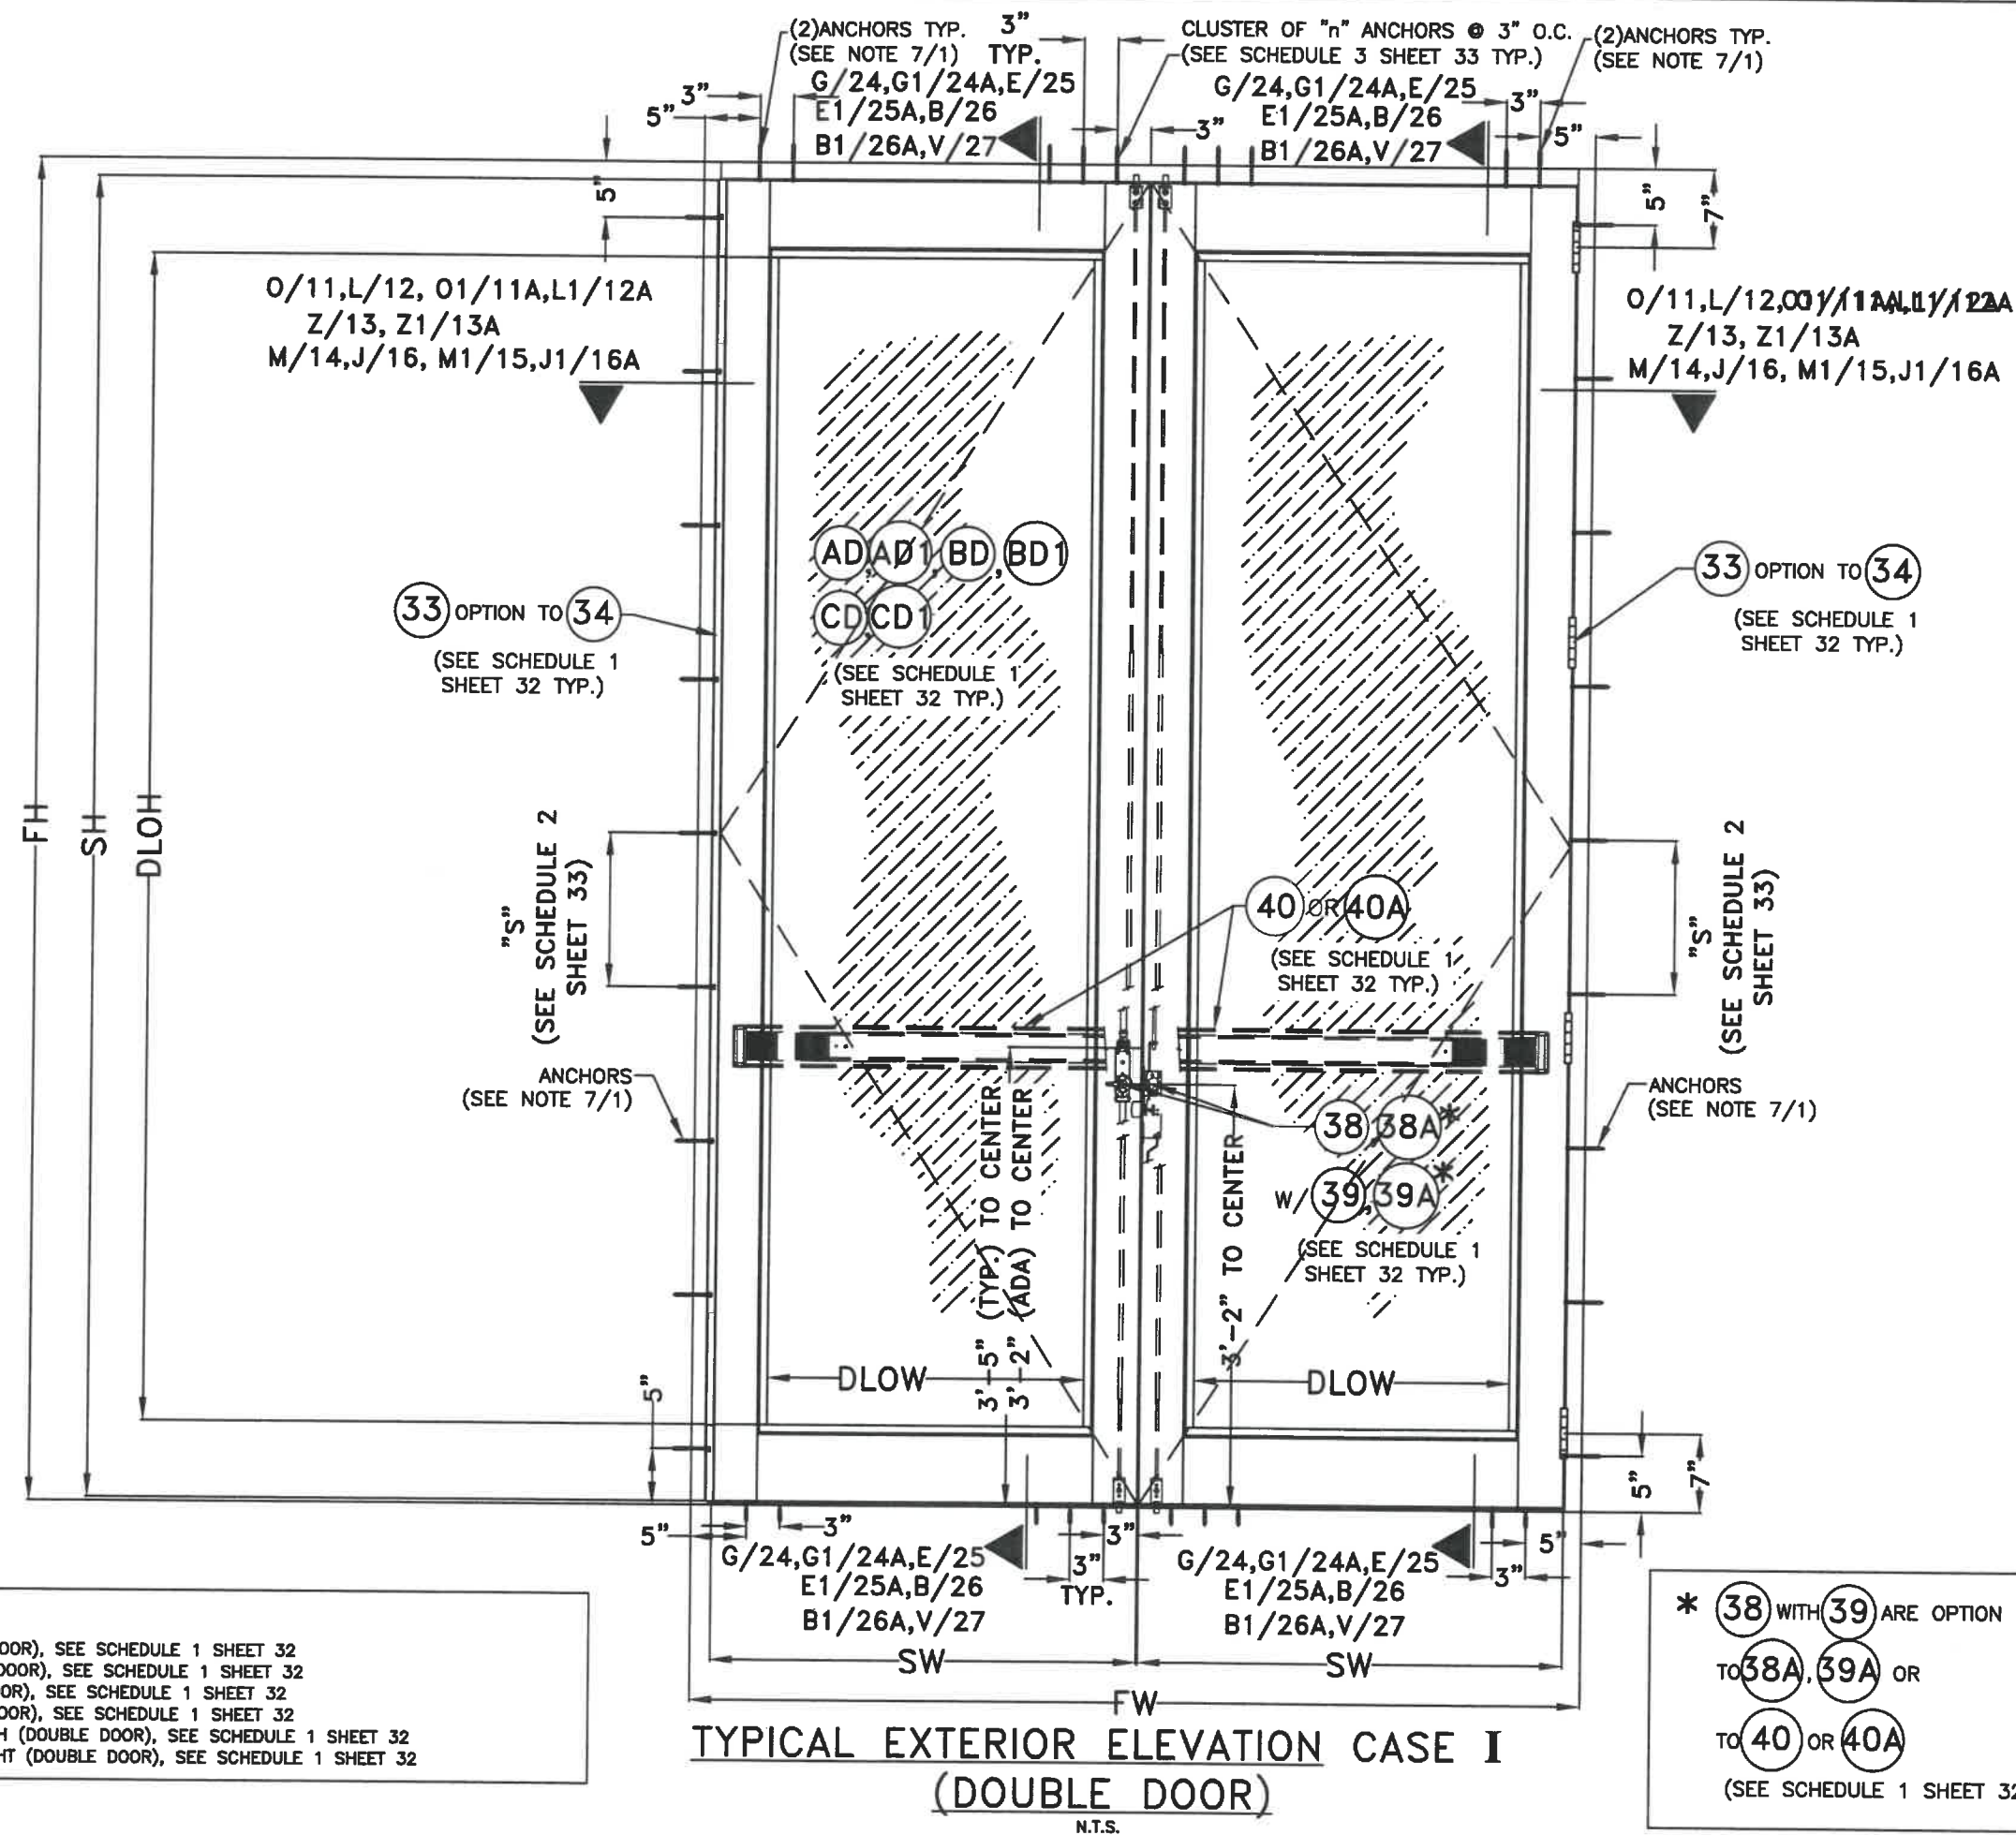

* (38) WITH (39) ARE OPTION
TO (38A), (39A) OR
TO (40) OR (40A)
(SEE SCHEDULE 1 SHEET 32)

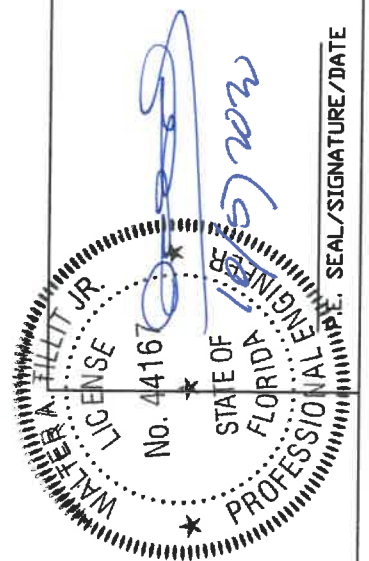

FLORIDA BUILDING CODE (HIGH & NON HIGH VELOCITY HURRICANE ZONE)

PERFORMANCE COMMERCIAL
OUTSWING ENTRANCE DOOR

ALUMINA DISTRIBUTION CENTER
15002 NW. 107 AVE. SUITE # 1
HIALEAH GARDENS, FL. 33018
PHONE: (305) 444-1198

TILTECO INC.
©2020 TILTECO, INC.


TILLIT TESTING & ENGINEERING COMPANY
6385 N.W. 38th. St., Ste. 305, VIRGINIA GARDENS, FL 33166
Phone : (305) 871-1530 . Fax : (305) 871-1531
CA-00008719
WALTER A. TILLIT Jr., P.E.
FLORIDA Lic. # 44167

F.P. DRAWN BY: 07/31/2020 DATE: 20-235 DRAWING No. SHEET 6 OF 33

REV. NO.	DESCRIPTION	DATE	REV. NO.	DESCRIPTION	DATE
1	OLD 18-087	07/31/20	2		

LEGEND:


FW= FRAME WIDTH (SINGLE DOOR), SEE SCHEDULE 1 SHEET 32
 FH= FRAME HEIGHT (SINGLE DOOR), SEE SCHEDULE 1 SHEET 32
 SW= SASH WIDTH (SINGLE DOOR), SEE SCHEDULE 1 SHEET 32
 SH= SASH HEIGHT (SINGLE DOOR), SEE SCHEDULE 1 SHEET 32
 DLOW= DAY LIGHT OPENING WIDTH (SINGLE DOOR), SEE SCHEDULE 1 SHEET 32
 DLOH= DAY LIGHT OPENING HEIGHT (SINGLE DOOR), SEE SCHEDULE 1 SHEET 32

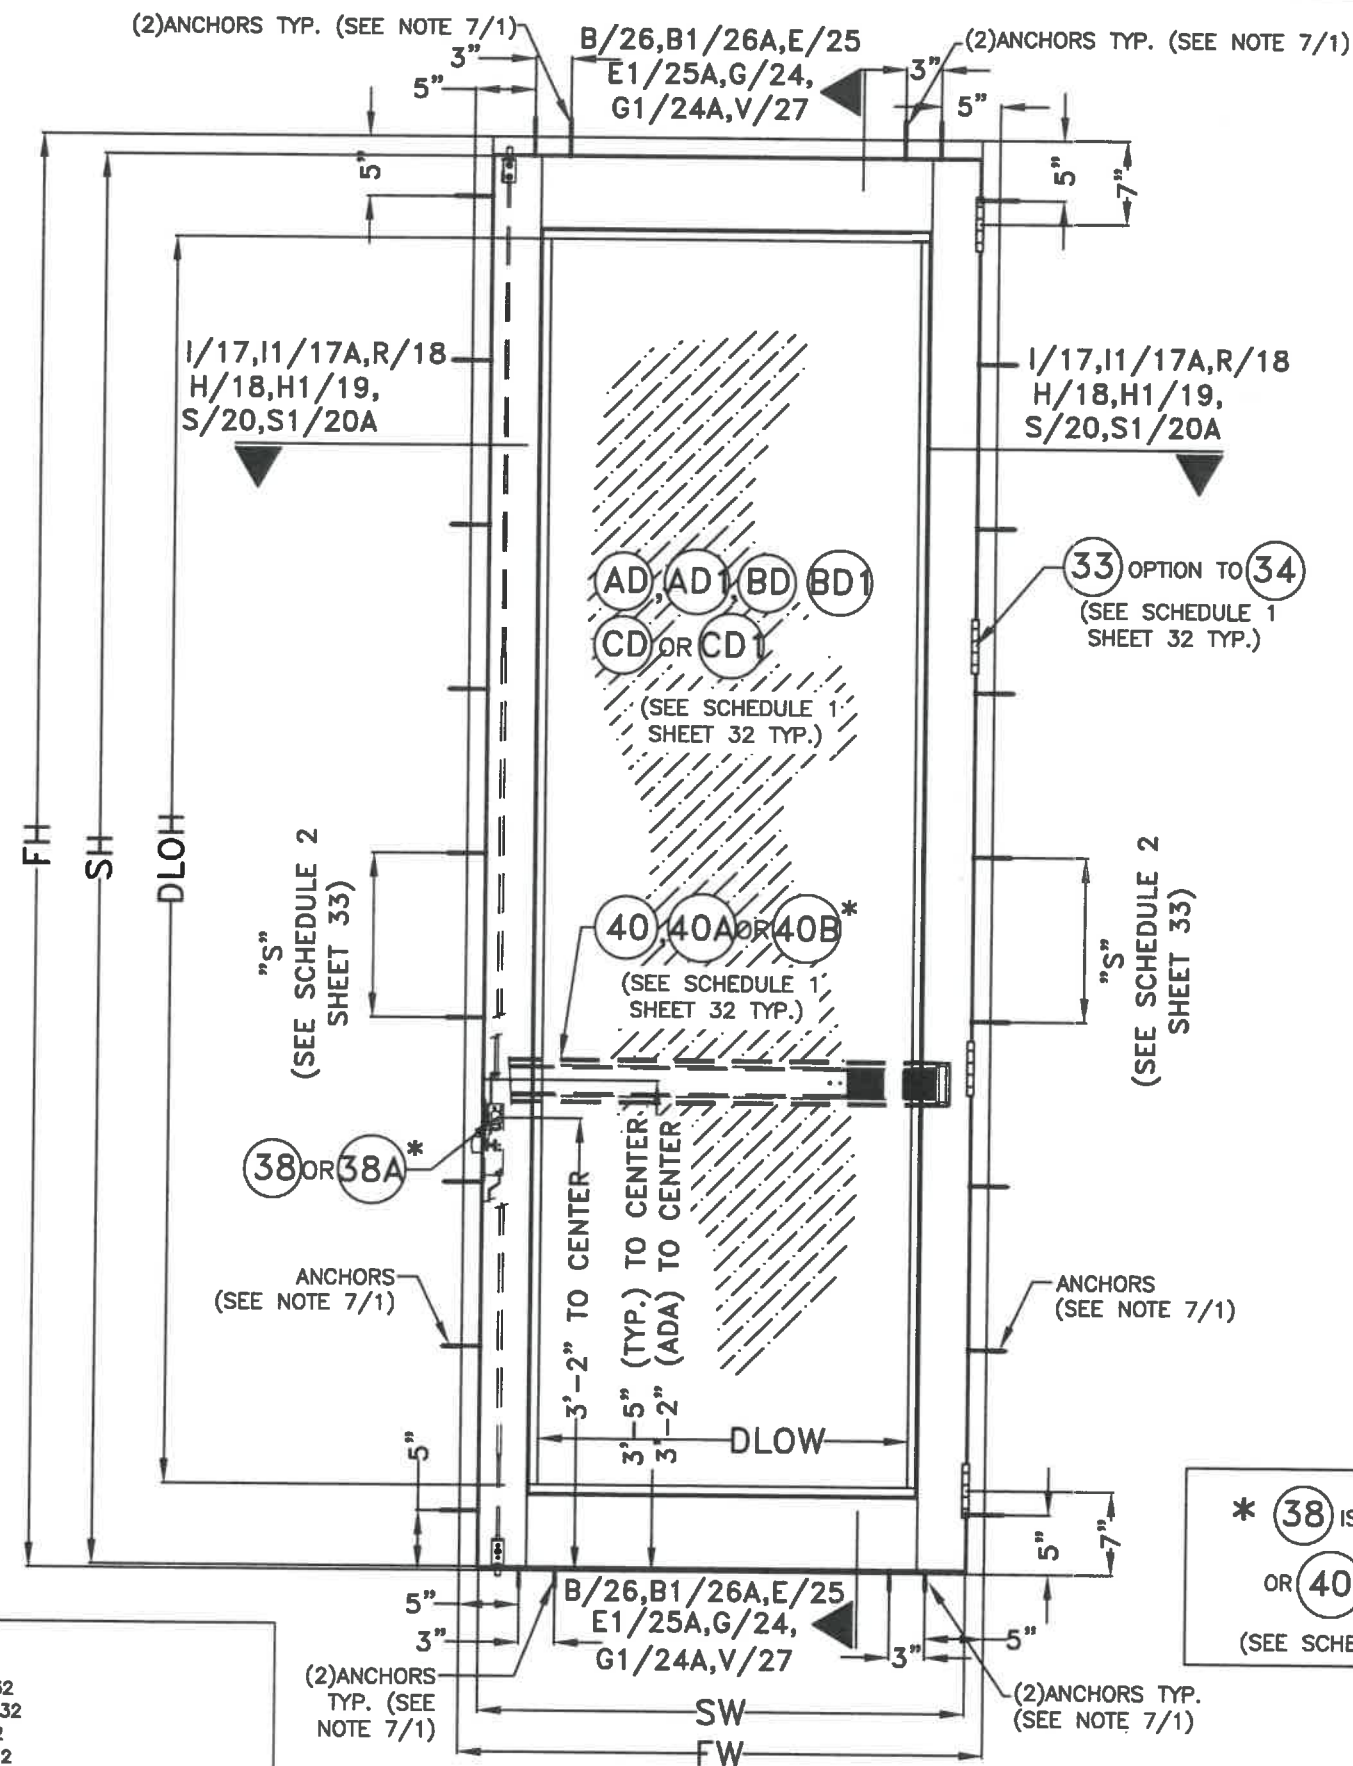

TYPICAL EXTERIOR ELEVATION CASE II
 (SINGLE DOOR)

N.T.S.

* 38 IS OPTION TO 38A
 OR 40 OR 40A
 (SEE SCHEDULE 1 SHEET 32)

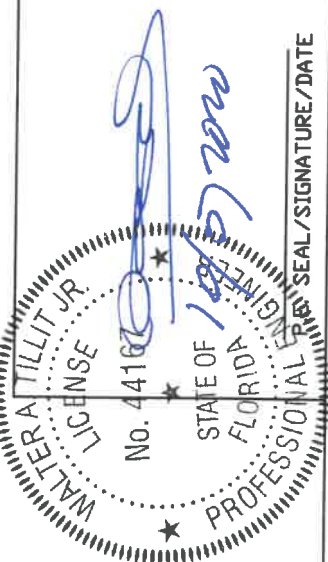

©2020 TILTECO, INC.

TILTECO INC.
 TILLIT TESTING & ENGINEERING COMPANY
 6355 N.W. 36th St., Ste. 305, VIRGINIA GARDENS, FL 33166
 Phone : (305)871-1530 • Fax : (305)871-1531
 CA-0006719
 WALTER A. TILLIT Jr. P.E.
 FLORIDA Lic. # 44167

FLORIDA BUILDING CODE (HIGH & NON HIGH VELOCITY HURRICANE ZONE)

PERFORMANCE COMMERCIAL
 OUTSWING ENTRANCE DOOR

ALUMINA DISTRIBUTION CENTER
 15002 NW, 107 AVE. SUITE # 1
 HIALEAH GARDENS, FL 33018
 PHONE: (305) 444-1198

F.P.
 DRAWN BY:


07/31/2020
 DATE:

20-235
 DRAWING No.

SHEET 7 OF 33


LEGEND:

FW= FRAME WIDTH (DOUBLE DOOR), SEE SCHEDULE 1 SHEET 32
 FH= FRAME HEIGHT (DOUBLE DOOR), SEE SCHEDULE 1 SHEET 32
 SW= SASH WIDTH (DOUBLE DOOR), SEE SCHEDULE 1 SHEET 32
 SH= SASH HEIGHT (DOUBLE DOOR), SEE SCHEDULE 1 SHEET 32
 DLOW= DAY LIGHT OPENING WIDTH (DOUBLE DOOR), SEE SCHEDULE 1 SHEET 32
 DLOH= DAY LIGHT OPENING HEIGHT (DOUBLE DOOR)SEE SCHEDULE 1 SHEET 32
 TW= TRANSOM WIDTH (DOUBLE DOOR), SEE SCHEDULE 1 SHEET 32
 TH= TRANSOM HEIGHT (DOUBLE DOOR), SEE SCHEDULE 1 SHEET 32
 DLOTW= DAY LIGHT OPENING TRANSOM WIDTH (DOUBLE DOOR), SEE SCHEDULE 1 SHEET 32
 DLOTH= DAY LIGHT OPENING TRANSOM HEIGHT (DOUBLE DOOR), SEE SCHEDULE 1 SHEET 32

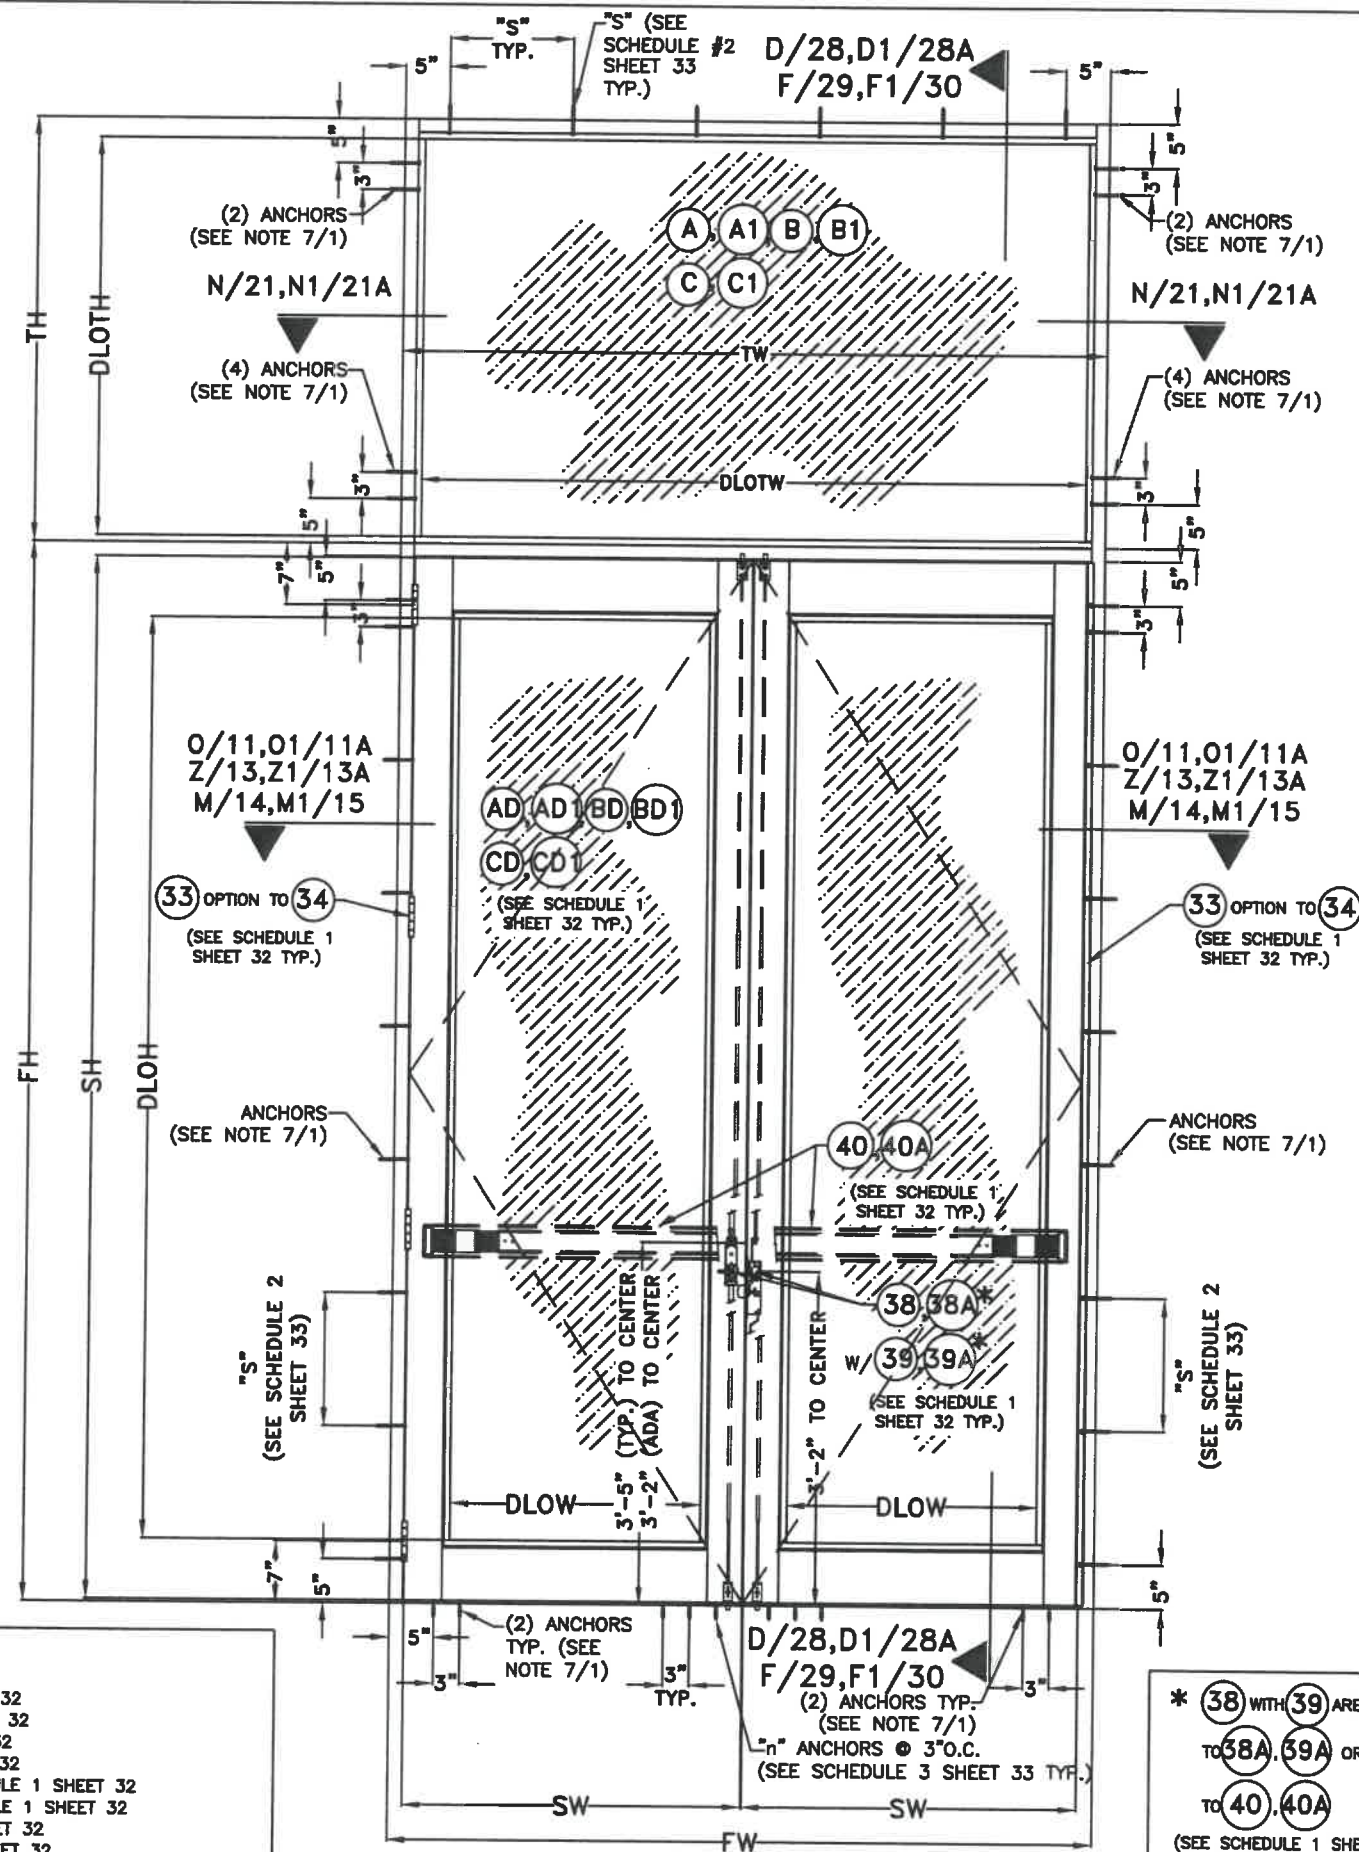

TYPICAL EXTERIOR ELEVATION CASE IIIa
 (DOUBLE DOOR W/ TRANSOM)

N.T.S.

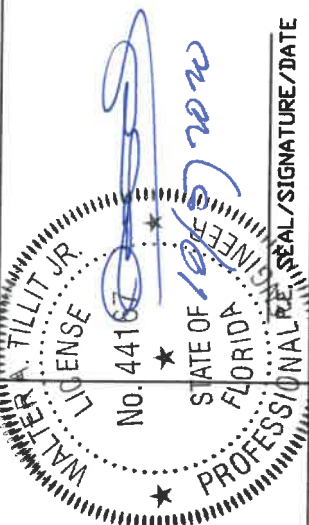

FLORIDA BUILDING CODE (HIGH & NON HIGH VELOCITY HURRICANE ZONE)

©2020 TILTECO, INC.

TILECO INC.

TILLIT TESTING & ENGINEERING COMPANY
 6385 N.W. 36th St., Ste. 305, VIRGINIA GARDENS, FL 33166
 Phone : (305)871-1530 • Fax : (305)871-1531
 CA-0008719
 WALTER A. TILLIT Jr., P.E.
 FLORIDA Lic. # 44167

PERFORMANCE COMMERCIAL
 OUTSWING ENTRANCE DOOR

ALUMINA DISTRIBUTION CENTER
 15002 NW. 107 AVE. SUITE # 1
 HIALEAH GARDENS, FL 33018
 PHONE: (305) 444-1198

F.P.
 DRAWN BY:


07/31/2020
 DATE:

20-235
 DRAWING No.

SHEET 8 OF 33


LEGEND:

FW= FRAME WIDTH (SINGLE DOOR), SEE SCHEDULE 1 SHEET 32
 FH= FRAME HEIGHT (SINGLE DOOR), SEE SCHEDULE 1 SHEET 32
 SW= SASH WIDTH (SINGLE DOOR), SEE SCHEDULE 1 SHEET 32
 SH= SASH HEIGHT (SINGLE DOOR), SEE SCHEDULE 1 SHEET 32
 DLOW= DAY LIGHT OPENING WIDTH (SINGLE DOOR), SEE SCHEDULE 1 SHEET 32
 DLOH= DAY LIGHT OPENING HEIGHT (SINGLE DOOR)SEE SCHEDULE 1 SHEET 32
 TW= TRANSOM WIDTH (SINGLE DOOR), SEE SCHEDULE 1 SHEET 32
 TH= TRANSOM HEIGHT (SINGLE DOOR), SEE SCHEDULE 1 SHEET 32
 DLOTW= DAY LIGHT OPENING TRANSOM WIDTH (SINGLE DOOR), SEE SCHEDULE 1 SHEET 32
 DLOTH= DAY LIGHT OPENING TRANSOM HEIGHT (SINGLE DOOR), SEE SCHEDULE 1 SHEET 32

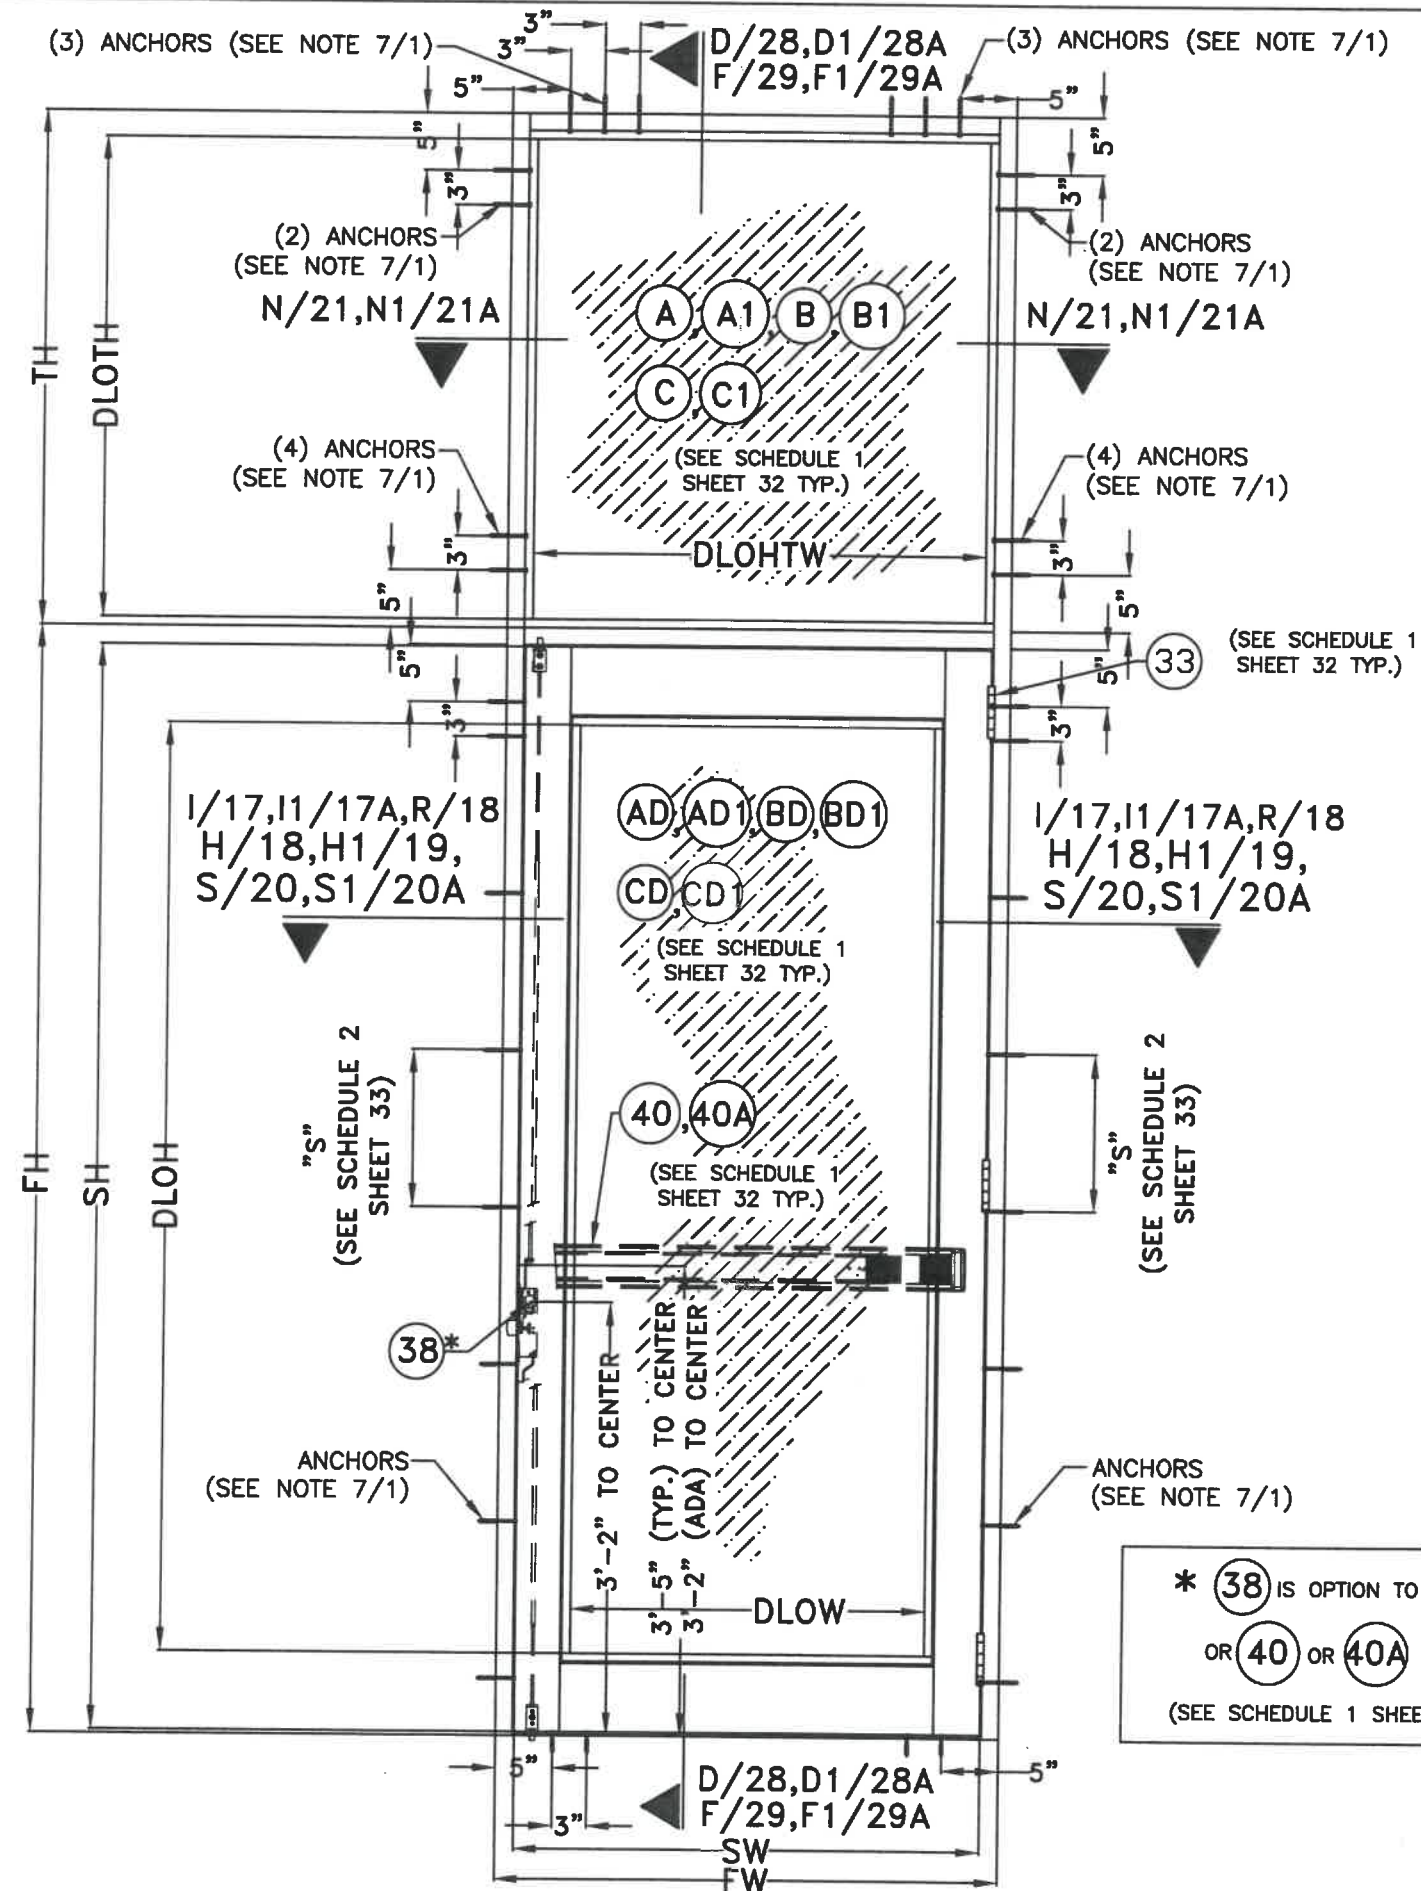

TYPICAL EXTERIOR ELEVATION CASE IIIb
 (SINGLE DOOR W/ TRANSOM)
 N.T.S.

* (38) IS OPTION TO (38A)
 OR (40) OR (40A)
 (SEE SCHEDULE 1 SHEET 32)

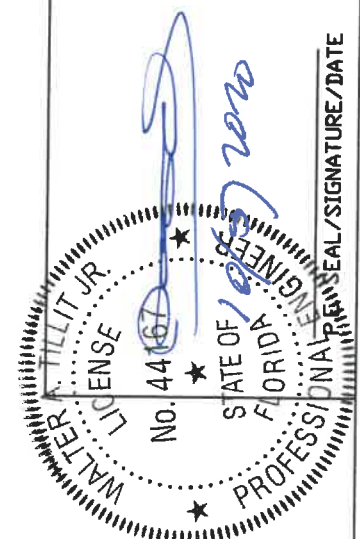

©2020 TILTECO, INC.

TILTECO INC.

TILLIT TESTING & ENGINEERING COMPANY
 6855 N.W. 36th St., Ste. 305, VIRGINIA GARDENS, FL 33166
 Phone : (305)871-1330 Fax : (305)871-1331
 CA-0008719
 WALTER A. TILLIT Jr., P.E.
 FLORIDA Lic. # 44167

FLORIDA BUILDING CODE (HIGH & NON HIGH VELOCITY HURRICANE ZONE)

PERFORMANCE COMMERCIAL
 OUTSWING ENTRANCE DOOR

ALUMINA DISTRIBUTION CENTER
 15002 NW. 107 AVE. SUITE # 1
 HIALEAH GARDENS, FL 33018
 PHONE: (305) 444-1198

F.P.
 DRAWN BY:


07/31/2020
 DATE:

20-235
 DRAWING No.


SHEET 9 OF 33

REV. NO.	DESCRIPTION	DATE	REV. NO.	DESCRIPTION	DATE
1	OLD 18-887	07/21/78	3		
2			4		


SHEET 10 OF 33

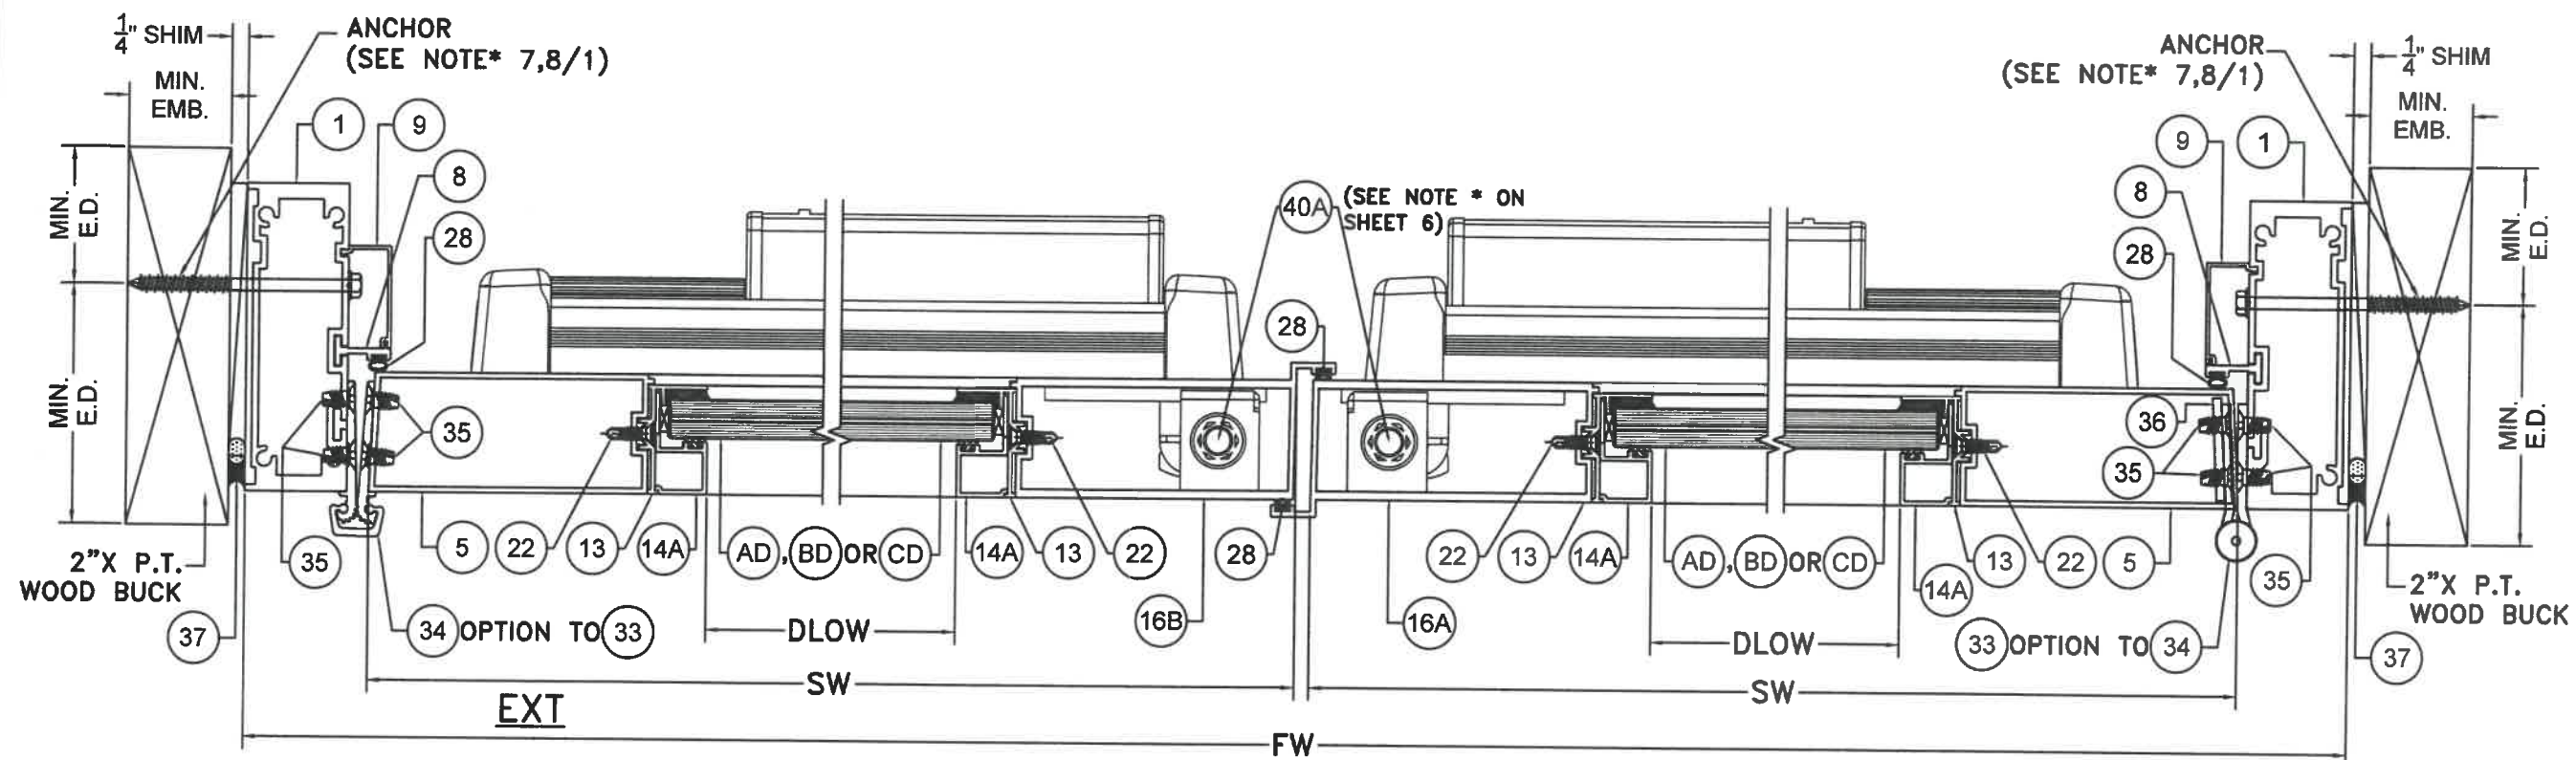

WOOD SUBSTRATE
SECTION O-O
SCALE 3/8"=1"

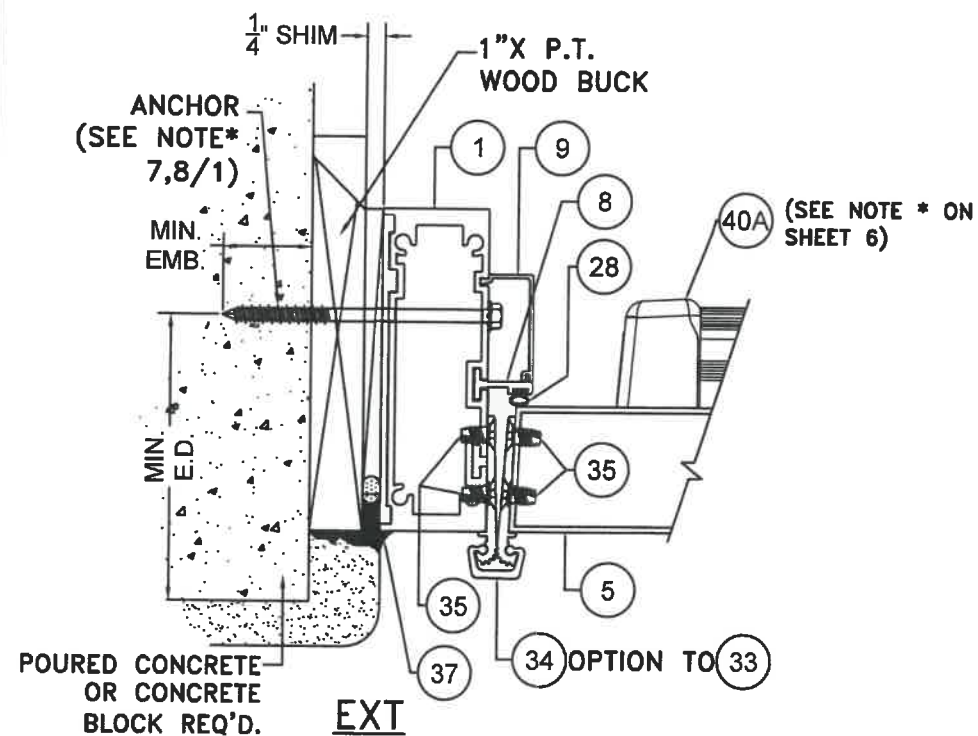

POURED CONCRETE/
CONCRETE BLOCK
SUBSTRATE

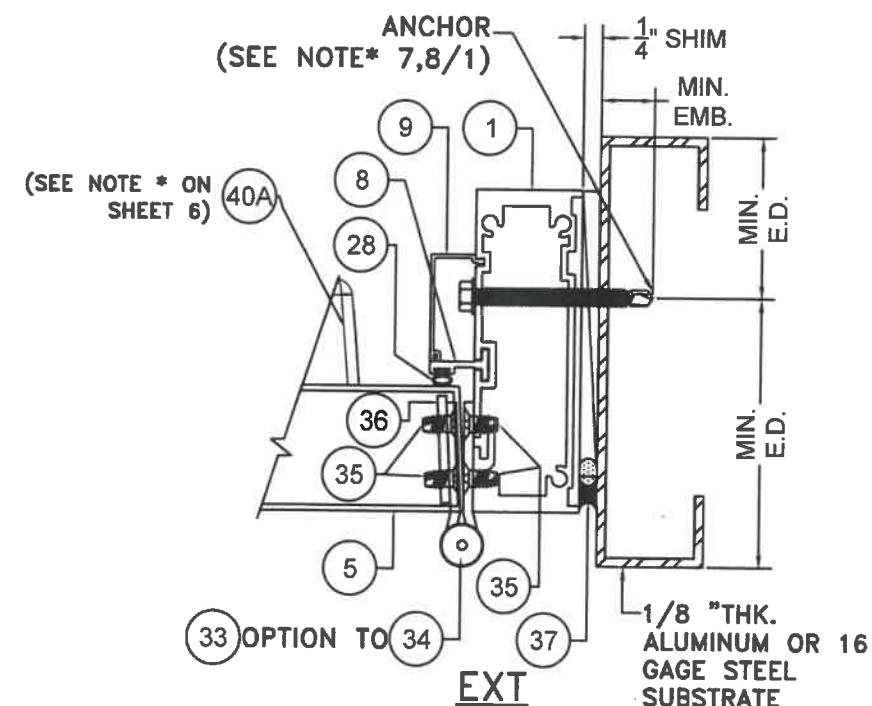


ALUMINUM / STEEL MEMBER
SUBSTRATE

FLORIDA BUILDING CODE (HIGH & NON HIGH VELOCITY HURRICANE ZONE)


PERFORMANCE COMMERCIAL
OUTSWING ENTRANCE DOOR

©2020 TILTECO, INC.
TILTECO INC.
TILIT TESTING & ENGINEERING COMPANY
6355 N.W. 38th St., Ste. 305, VIRGINIA GARDENS, FL 33166
Phone : (305)871-1530 • Fax : (305)871-1531
CA-0008719
WALTER A. TILIT JR., P.E.
FLORIDA Lic. # 44187

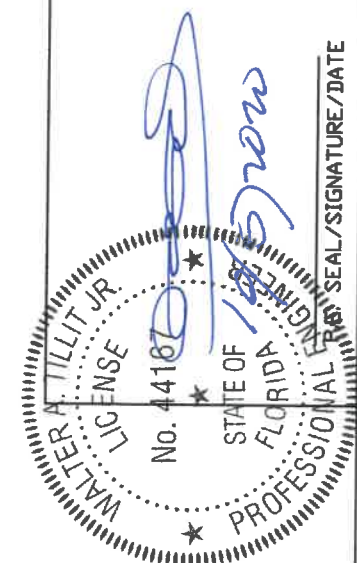


ALUMINA DISTRIBUTION CENTER
15002 NW. 107 AVE. SUITE # 1
HIALEAH GARDENS, FL. 33018
PHONE: (305) 444-1198


F.P.
DRAWN BY:
07/31/2020
DATE:
20-235
DRAWING No.
SHEET 11 OF 33

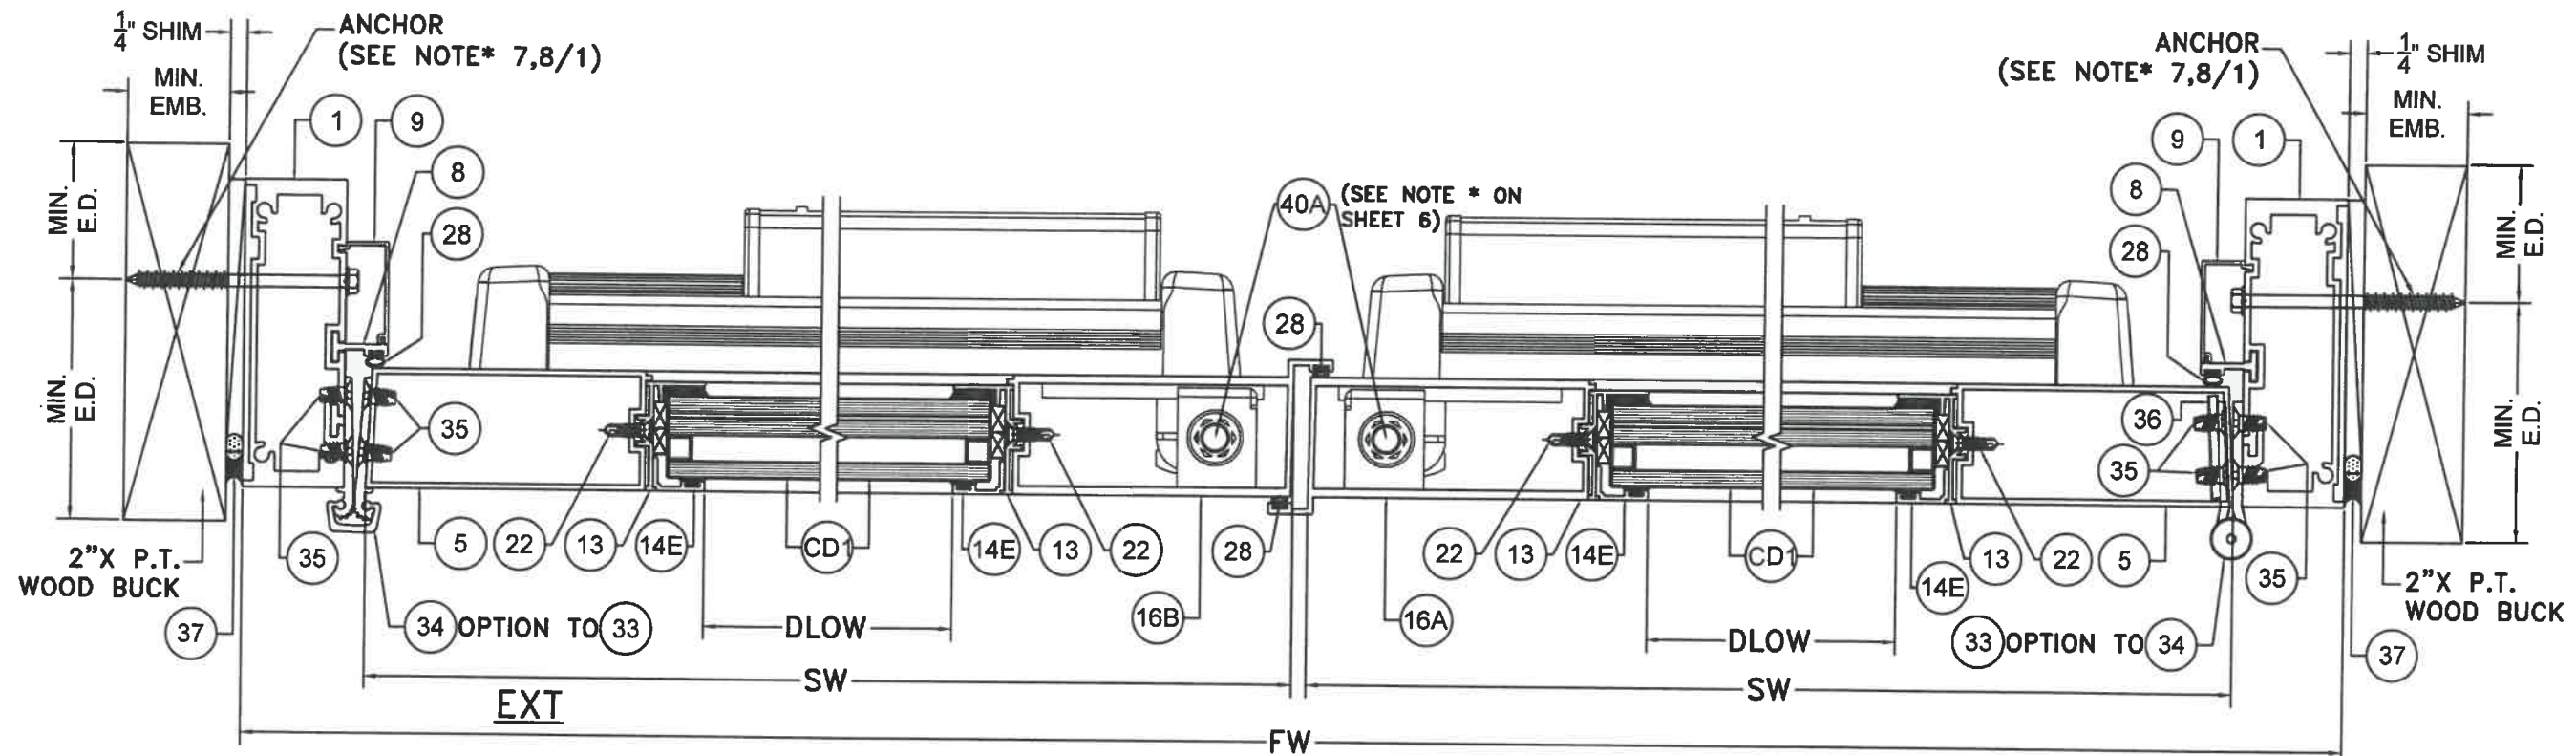

WOOD SUBSTRATE
SECTION 01-01
SCALE 3/8"=1"

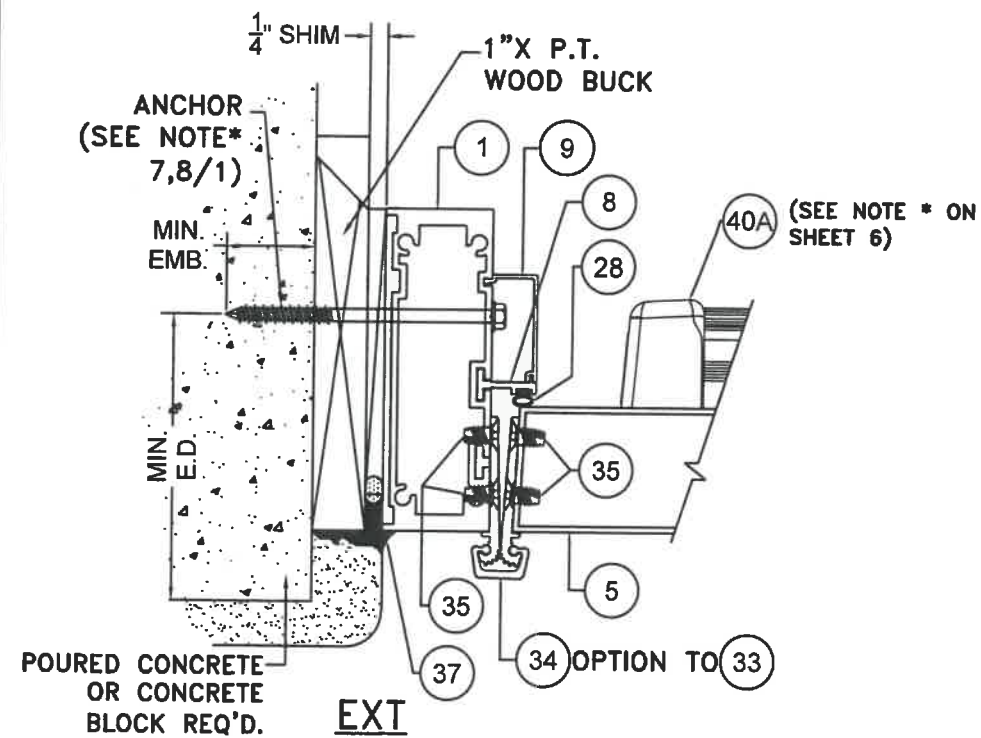


POURED CONCRETE/
CONCRETE BLOCK
SUBSTRATE

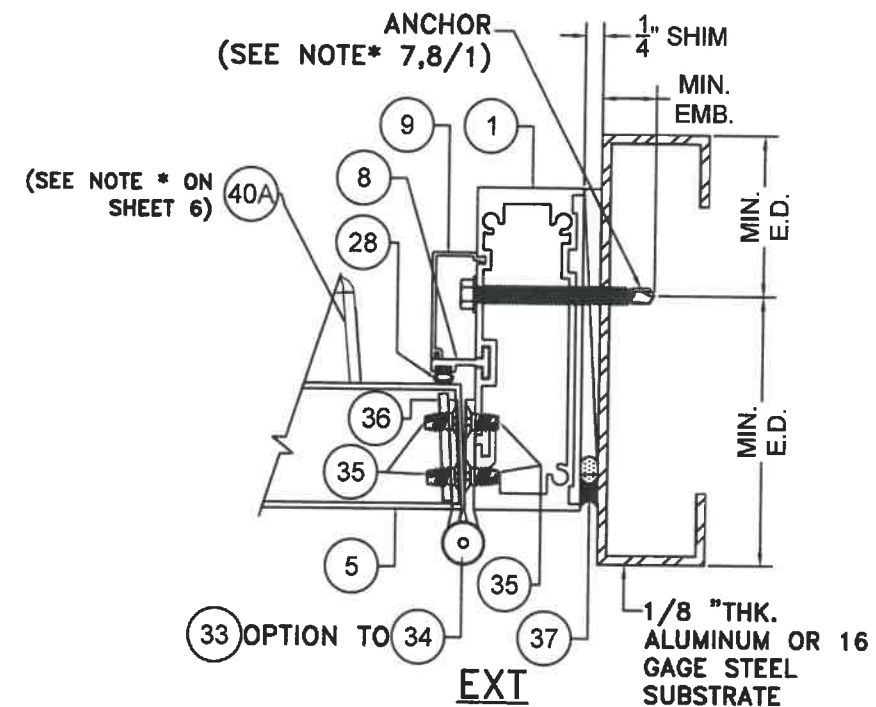

ALUMINUM / STEEL MEMBER
SUBSTRATE

FLORIDA BUILDING CODE (HIGH & NON HIGH VELOCITY HURRICANE ZONE)


©2020 TILTECO, INC.
TILTECO INC.
TILIT TESTING & ENGINEERING COMPANY
6355 N.W. 36th St., Ste. 305, VIRGINIA GARDENS, FL 33166
Phone : (305)871-1530 • Fax : (305)871-1531
CA-0008719
WALTER A. TILIT Jr. P.E.
FLORIDA Lic. # 44167

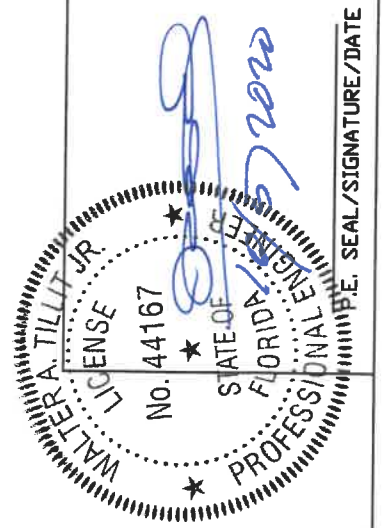


PERFORMANCE COMMERCIAL
OUTSWING ENTRANCE DOOR
ALUMINA DISTRIBUTION CENTER
15002 NW. 107 AVE. SUITE # 1
HIALEAH GARDENS, FL. 33018
PHONE: (305) 444-1198

F.P.
DRAWN BY:
07/31/2020
DATE:
20-235
DRAWING No.
SHEET 11A OF 33


REV. NO	DESCRIPTION	DATE	REV. NO	DESCRIPTION	DATE
1	OLD 18-087	07/31/20	2		
3			4		

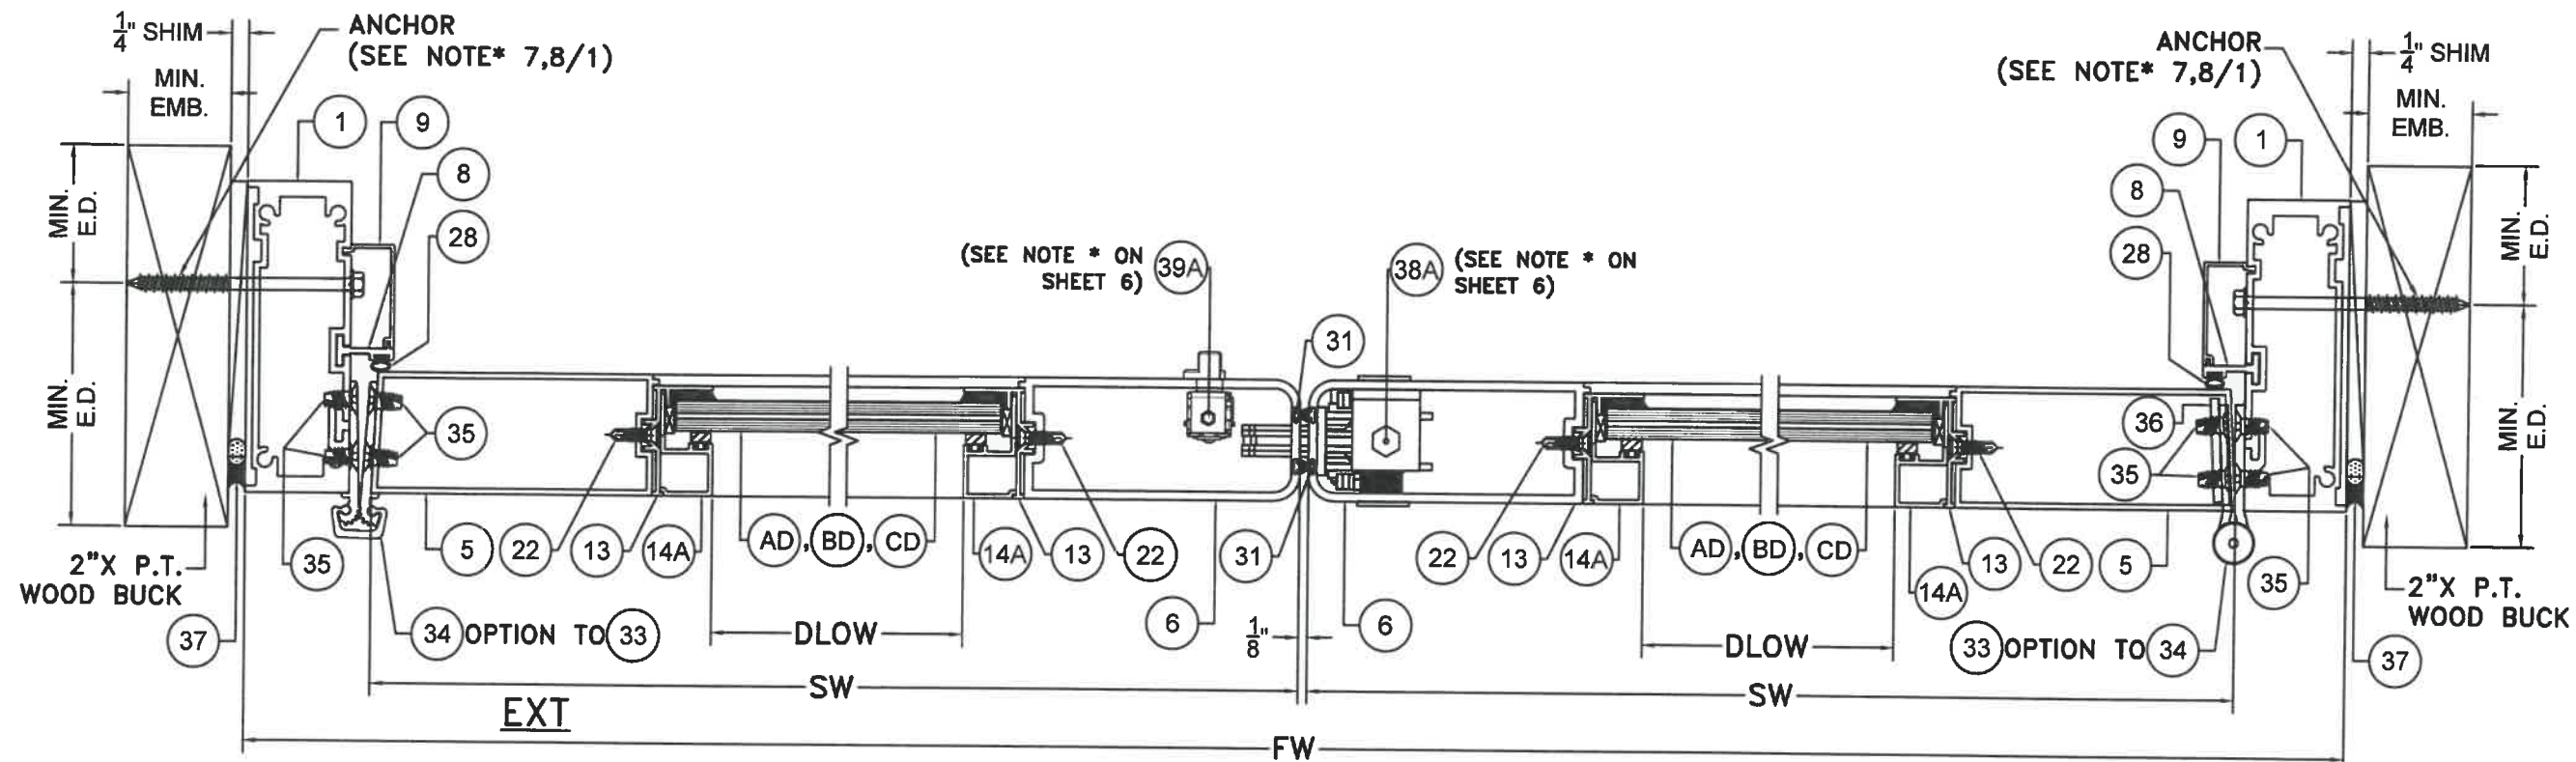

WOOD SUBSTRATE
SECTION L-L
SCALE 3/8"=1"

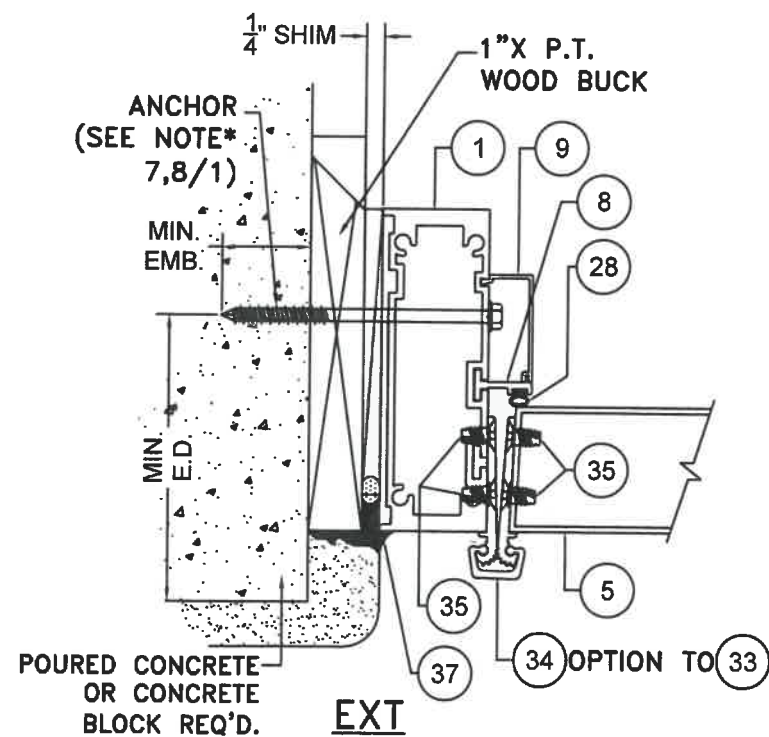

POURED CONCRETE/
CONCRETE BLOCK
SUBSTRATE

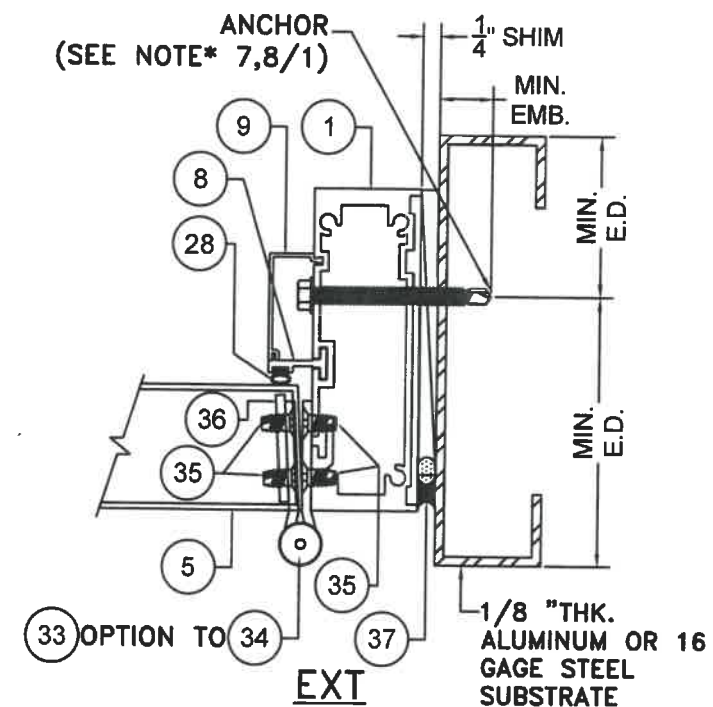


ALUMINUM / STEEL MEMBER
SUBSTRATE

FLORIDA BUILDING CODE (HIGH & NON HIGH VELOCITY HURRICANE ZONE)

PERFORMANCE COMMERCIAL
OUTSWING ENTRANCE DOOR


TILECO INC.
TILIT TESTING & ENGINEERING COMPANY
6355 N.W. 36th St., Ste. 305, VIRGINIA GARDENS, FL 33166
Phone : (305)871-1530 • Fax : (305)871-1531
CA-0006719
WALTER A. TILIT Jr. P.E.
FLORIDA Lic. # 44167

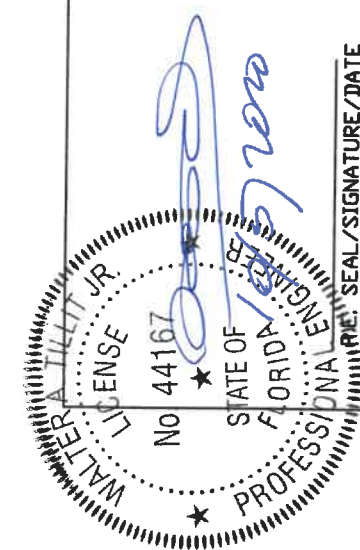


F.P.
DRAWN BY:
07/31/2020
DATE:
20-235
DRAWING No.
SHEET 12 OF 33

ALUMINA DISTRIBUTION CENTER
15002 NW. 107 AVE. SUITE # 1
HIALEAH GARDENS, FL. 33018
PHONE: (305) 444-1198


REV. NO	DESCRIPTION	DATE	REV. NO	DESCRIPTION	DATE
1	Q.D. 19-087	07/31/20	3		
2			4		

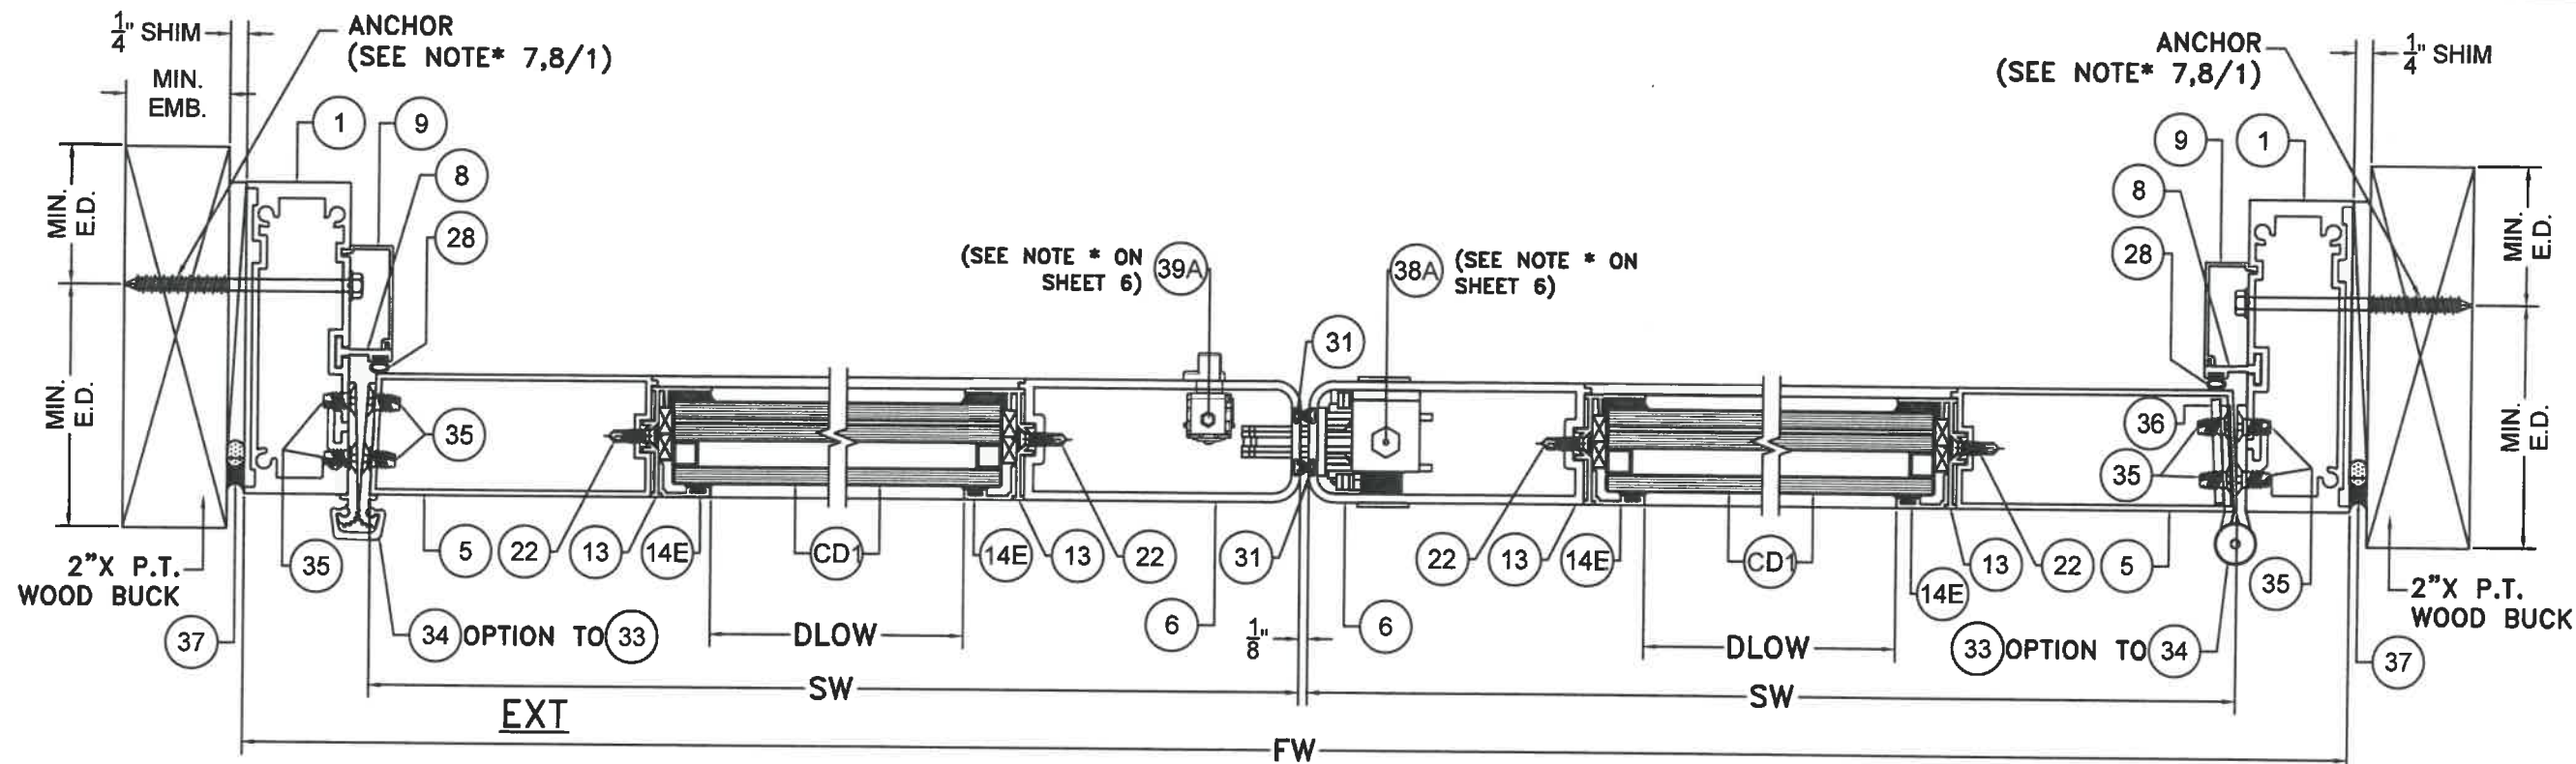

WOOD SUBSTRATE
SECTION L1-L1
SCALE 3/8"=1"

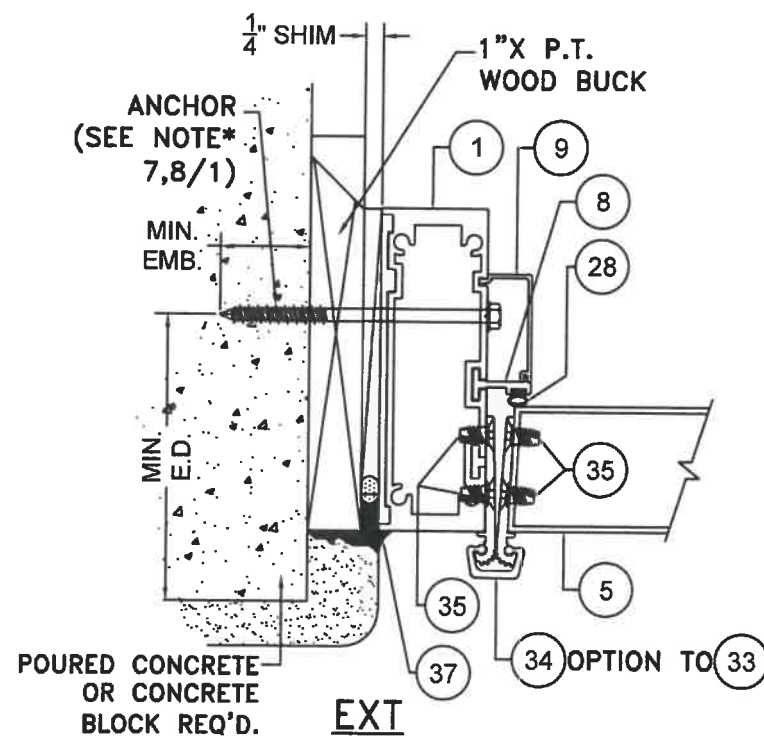

POURED CONCRETE/
CONCRETE BLOCK
SUBSTRATE

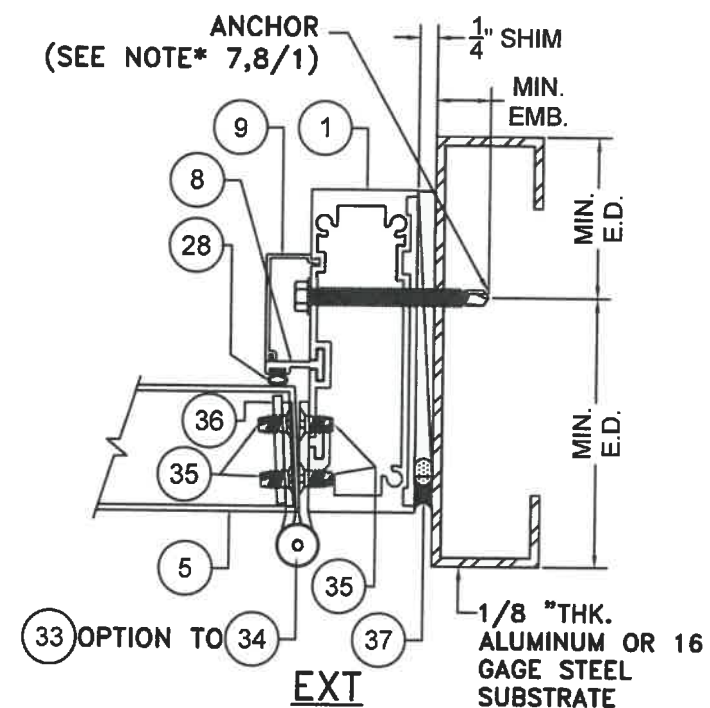


ALUMINUM / STEEL MEMBER
SUBSTRATE

FLORIDA BUILDING CODE (HIGH & NON HIGH VELOCITY HURRICANE ZONE)

PERFORMANCE COMMERCIAL
OUTSWING ENTRANCE DOOR


©2020 TILTECO, INC.
TILTECO INC.
TILLIT TESTING & ENGINEERING COMPANY
6385 N.W. 36th St., Ste. 305, VIRGINIA GARDENS, FL 33166
Phone : (305)871-1530 • Fax : (305)871-1531
CA-0008719
WALTER A. TILLIT Jr., P.E.
FLORIDA Lic. # 44167

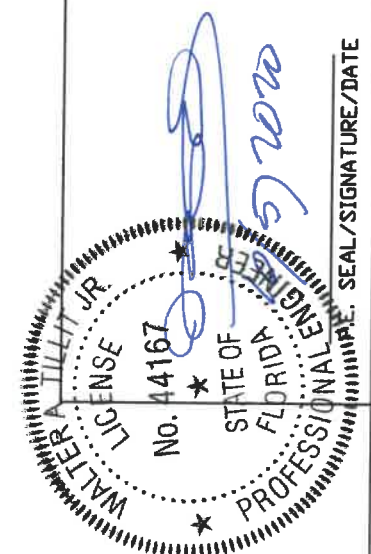


ALUMINA DISTRIBUTION CENTER
15002 NW. 107 AVE. SUITE # 1
HIALEAH GARDENS, FL 33018
PHONE: (305) 444-1198

F.P.
DRAWN BY:
07/31/2020
DATE:
20-235
DRAWING No.
SHEET 12A OF 33


SEAL/SIGNATURE/DATE

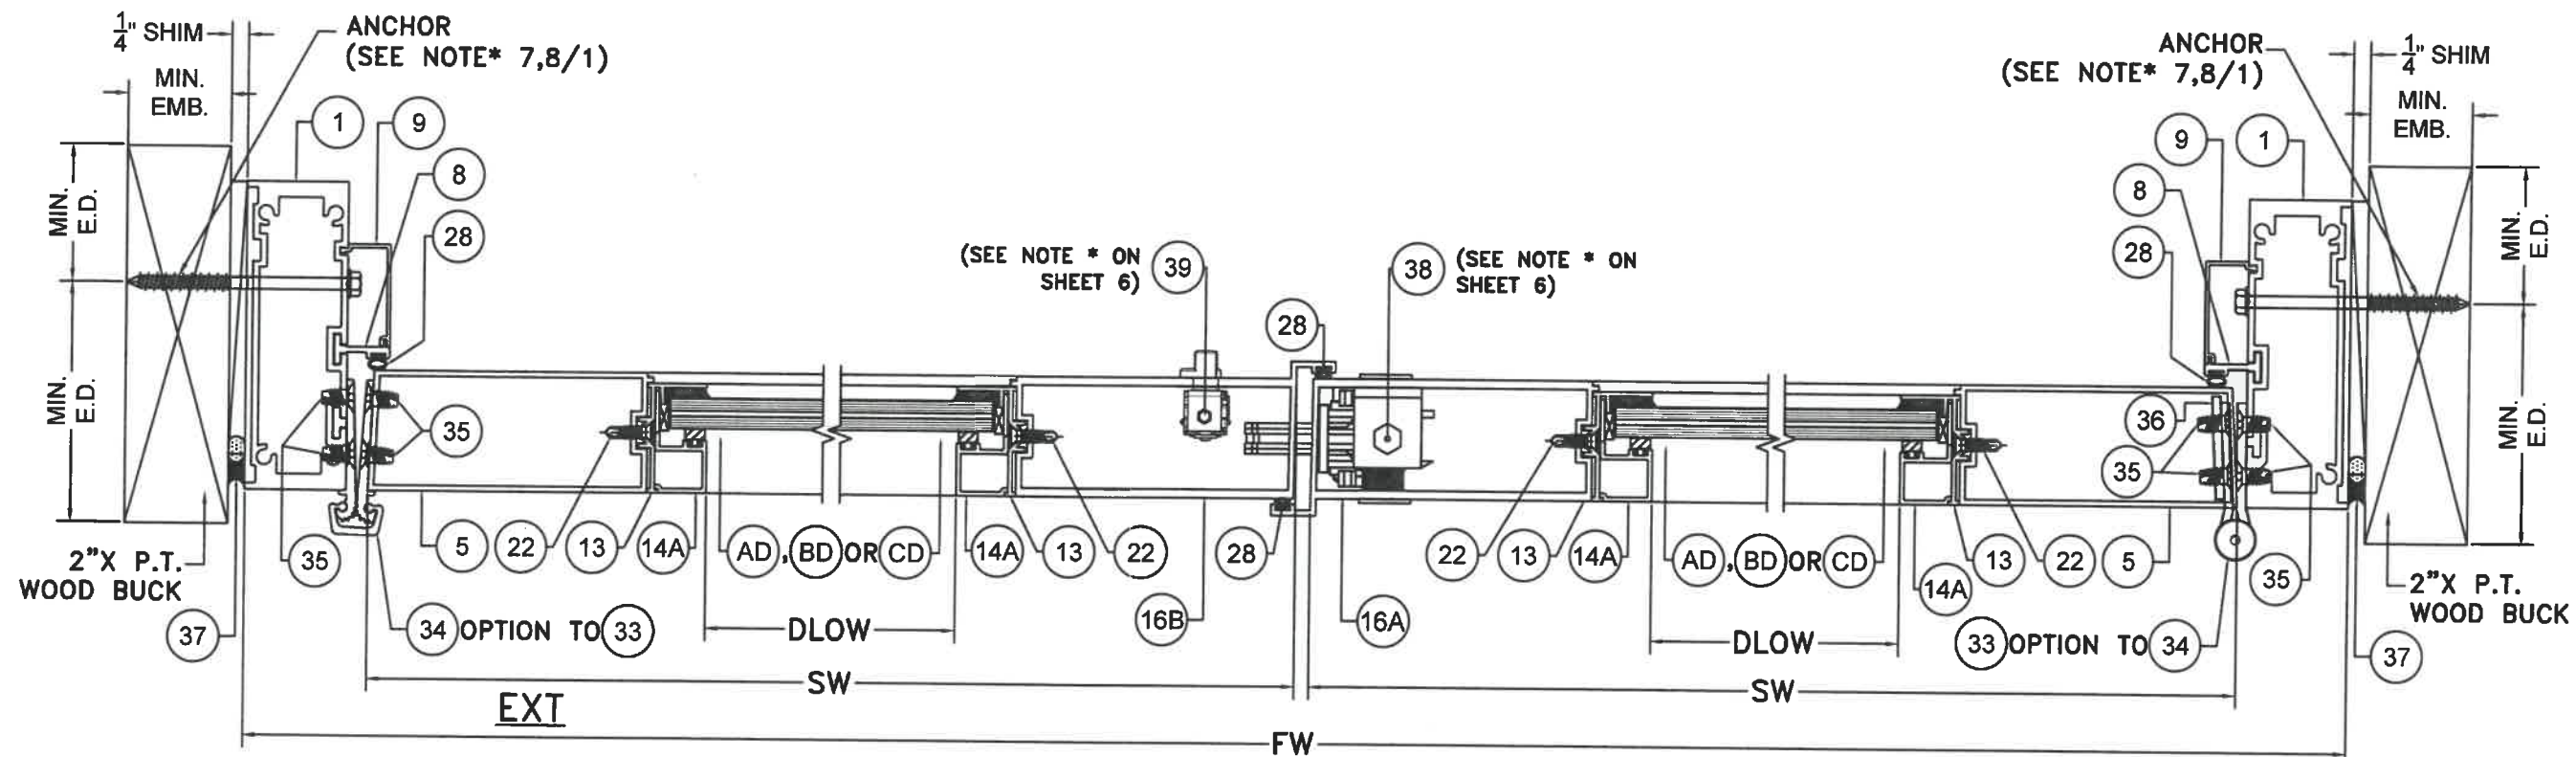

WOOD SUBSTRATE
SECTION Z-Z
SCALE 3/8"=1"

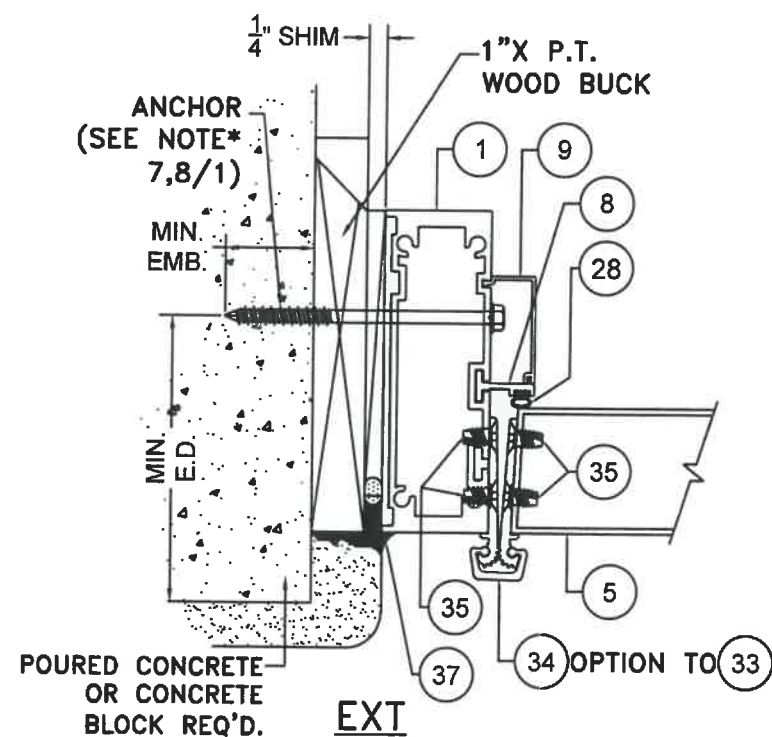

POURED CONCRETE/
CONCRETE BLOCK
SUBSTRATE

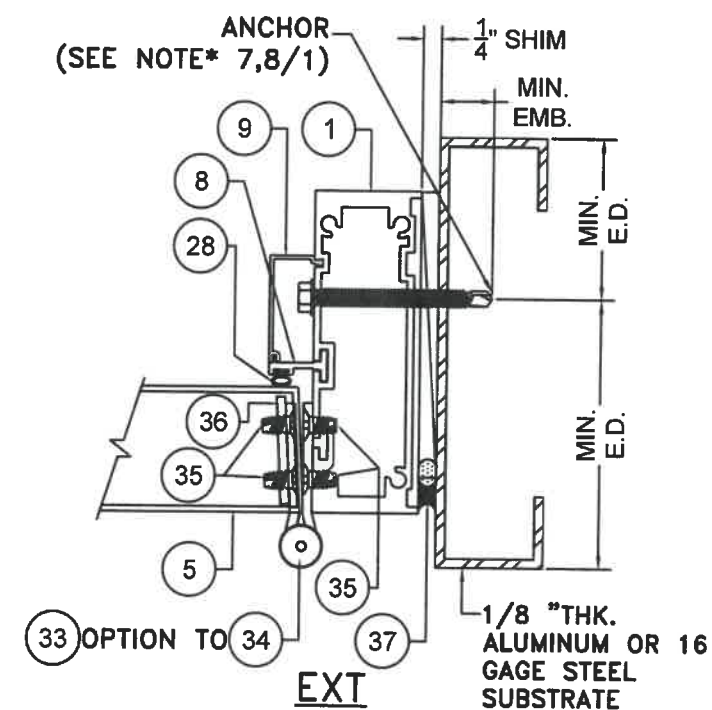


ALUMINUM / STEEL MEMBER
SUBSTRATE

FLORIDA BUILDING CODE (HIGH & NON HIGH VELOCITY HURRICANE ZONE)

PERFORMANCE COMMERCIAL
OUTSWING ENTRANCE DOOR

TILECO INC.
©2020 TILECO, INC.
TILLOT TESTING & ENGINEERING COMPANY
6335 N.W. 36th St., Ste. 305, VIRGINIA GARDENS, FL 33166
Phone : (305)871-1530 • Fax : (305)871-1531
CA-0006719
WALTER A. TILLOT JR., P.E.
FLORIDA Lic. # 44167

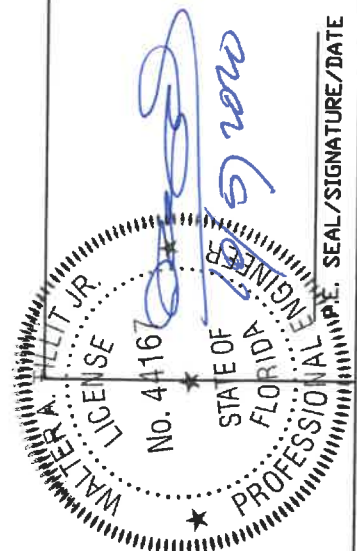

F.P.
DRAWN BY:


07/31/2020
DATE:

20-235
DRAWING No.


SHEET 13 OF 33

ALUMINA DISTRIBUTION CENTER
15002 NW, 107 AVE, SUITE # 1
HIALEAH GARDENS, FL 33018
PHONE: (305) 444-1198


REV. NO	DESCRIPTION	DATE	REV. NO	DESCRIPTION	DATE
1	OLD 19-087	07/21/20	3		
2			4		

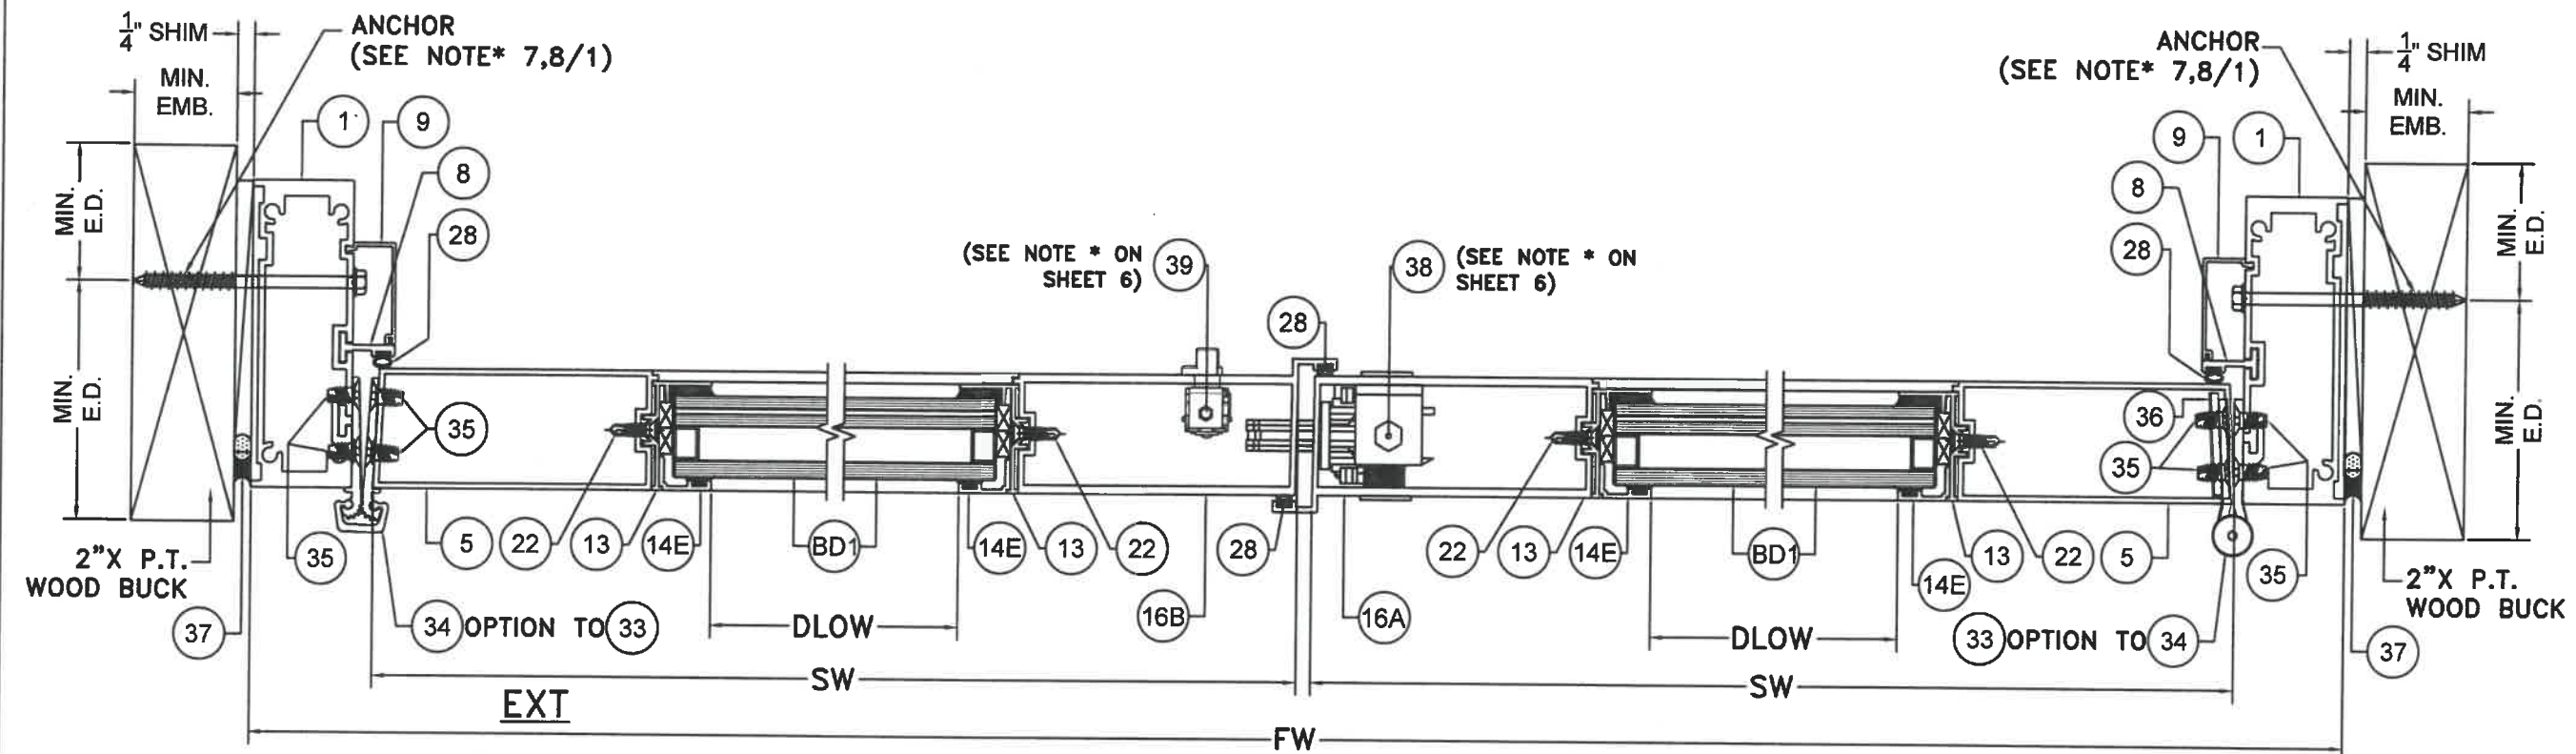

**WOOD SUBSTRATE
SECTION Z1-Z1**
SCALE 3/8"=1"

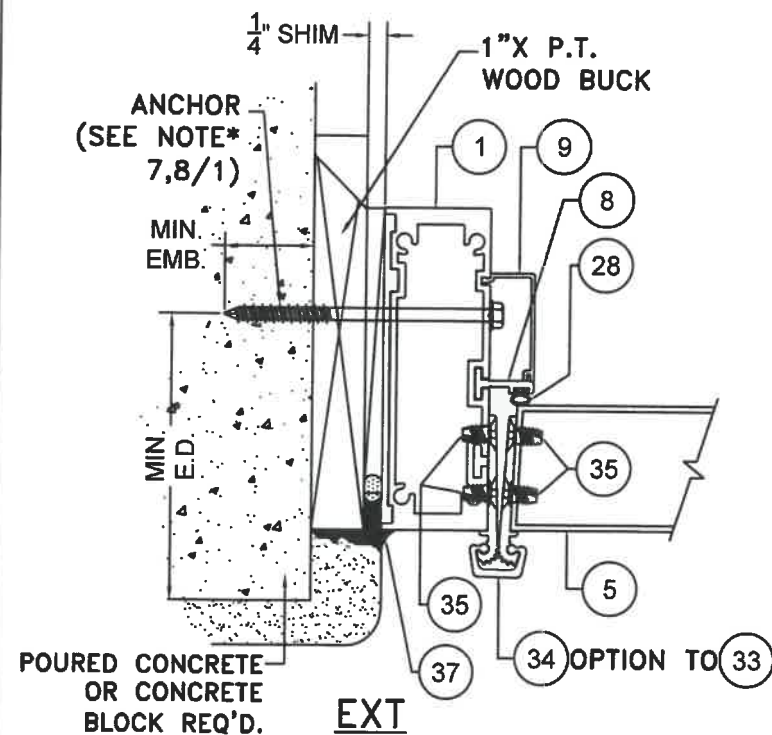

**POURED CONCRETE/
CONCRETE BLOCK
SUBSTRATE**

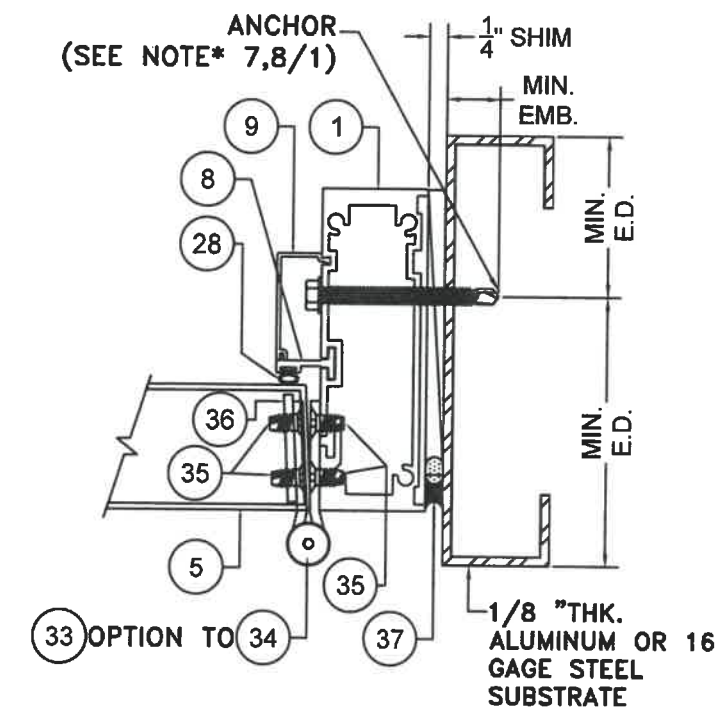

**ALUMINUM / STEEL MEMBER
SUBSTRATE**

FLORIDA BUILDING CODE (HIGH & NON HIGH VELOCITY HURRICANE ZONE)

©2020 TILTECO, INC.

TILTECO INC.

TILIT TESTING & ENGINEERING COMPANY
6355 N.W. 36th, Ste. 305, VIRGINIA GARDENS, FL 33166
Phone : (305)871-1530 • Fax : (305)871-1531
CA-0008719
WALTER A. TILIT Jr. P.E.
FLORIDA Lic. # 44167



PERFORMANCE COMMERCIAL
OUTSWING ENTRANCE DOOR

ALUMINA DISTRIBUTION CENTER
15002 NW, 107 AVE. SUITE # 1
HIALEAH GARDENS, FL 33018
PHONE: (305) 444-1198


F.P.
DRAWN BY:

07/31/2020
DATE:


20-235
DRAWING No.

SHEET 15A OF 33


REV. NO	DESCRIPTION	DATE	REV. NO	DESCRIPTION	DATE
1	OLD 19-087	07/31/20	3		
2			4		

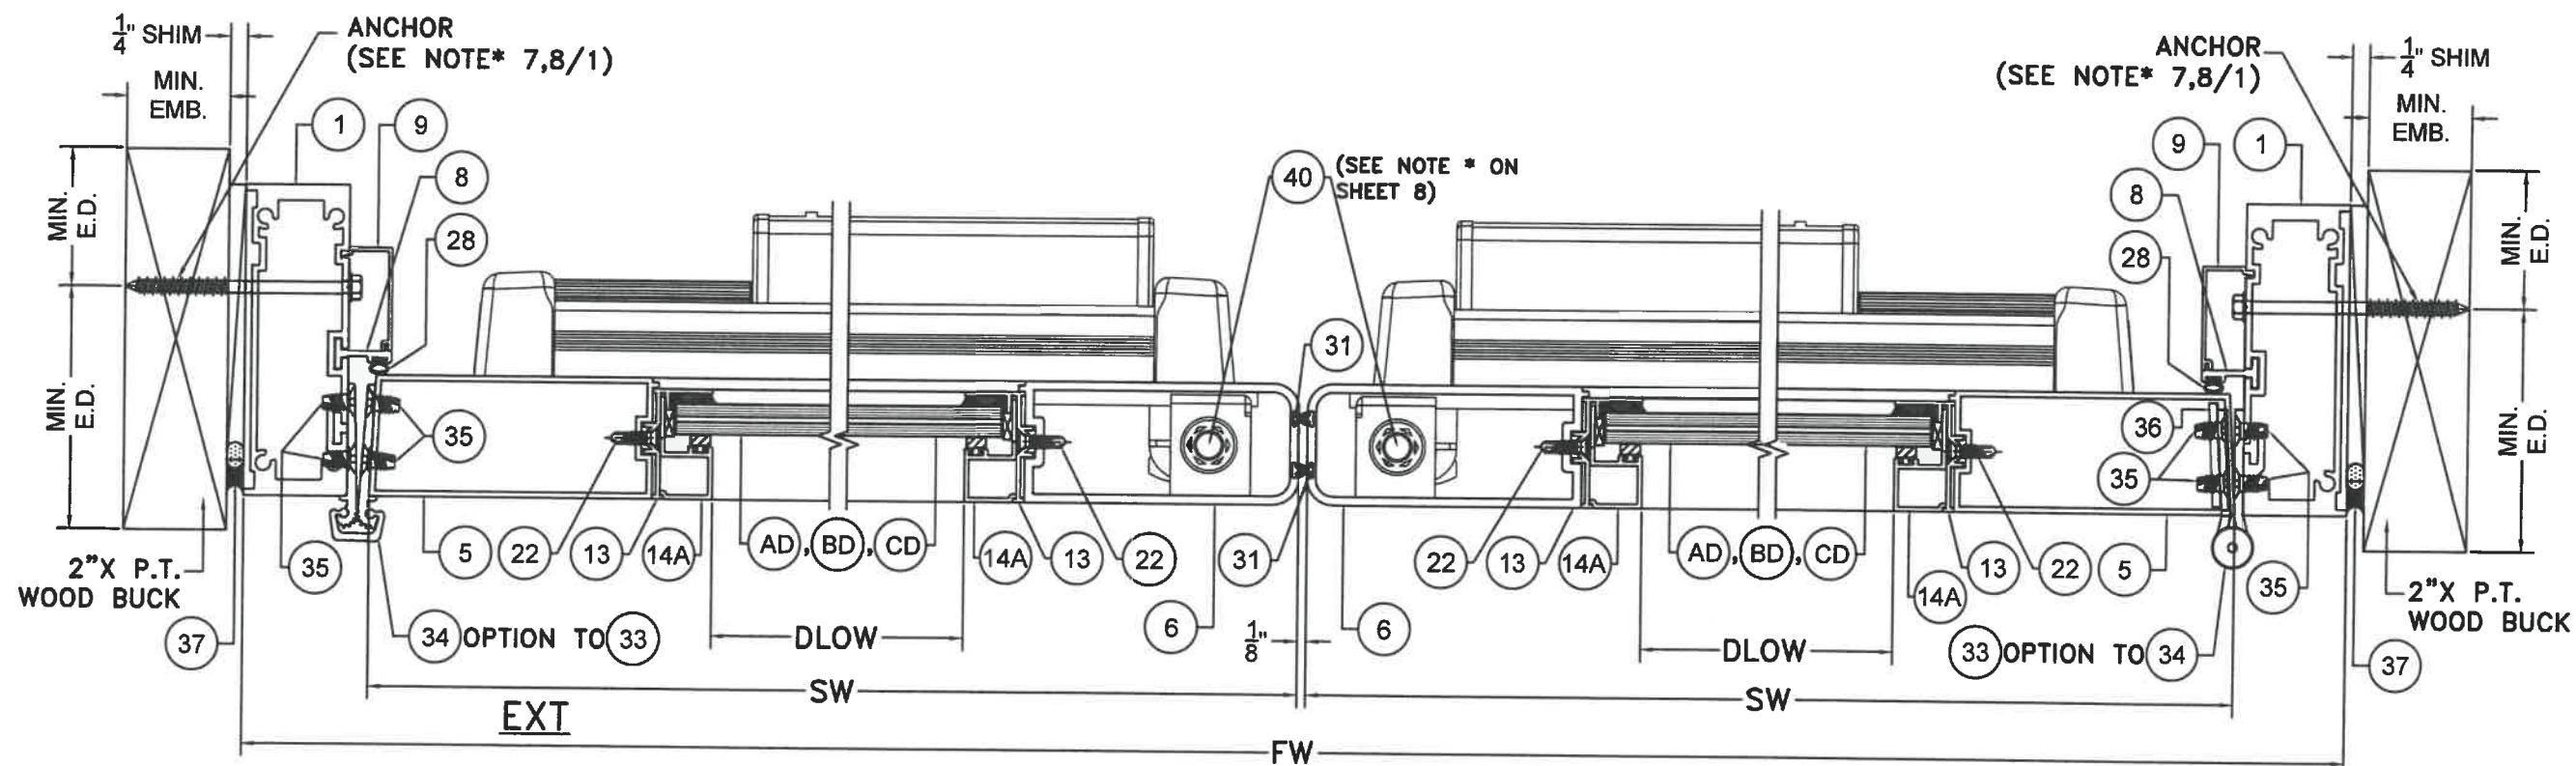

**WOOD SUBSTRATE
SECTION M-M**
SCALE 3/8"=1"

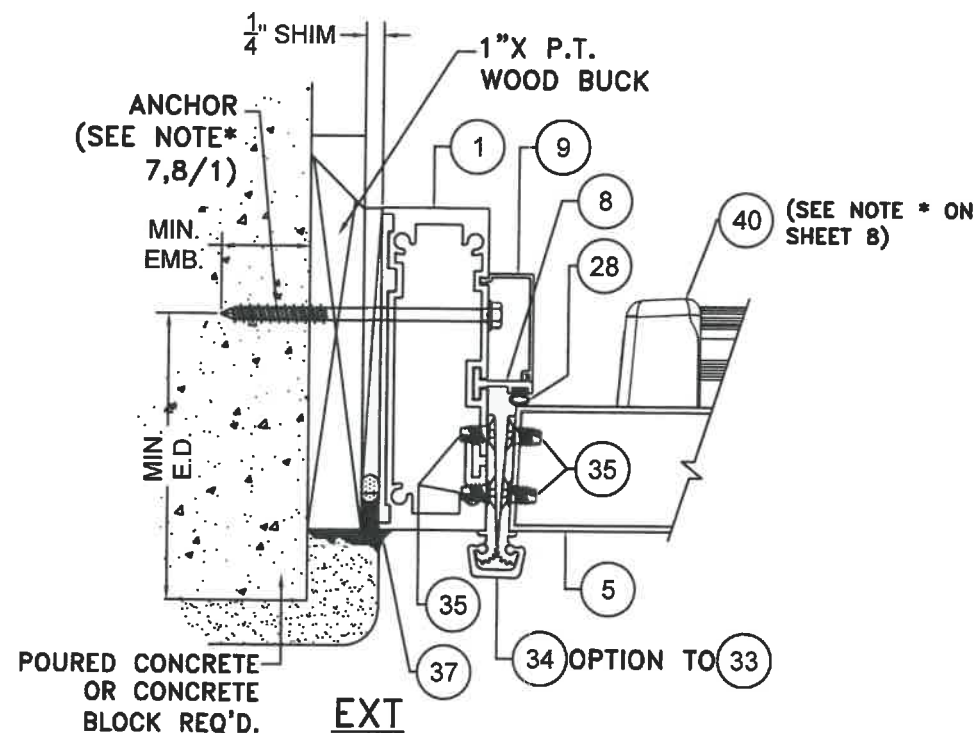

**POURED CONCRETE/
CONCRETE BLOCK
SUBSTRATE**

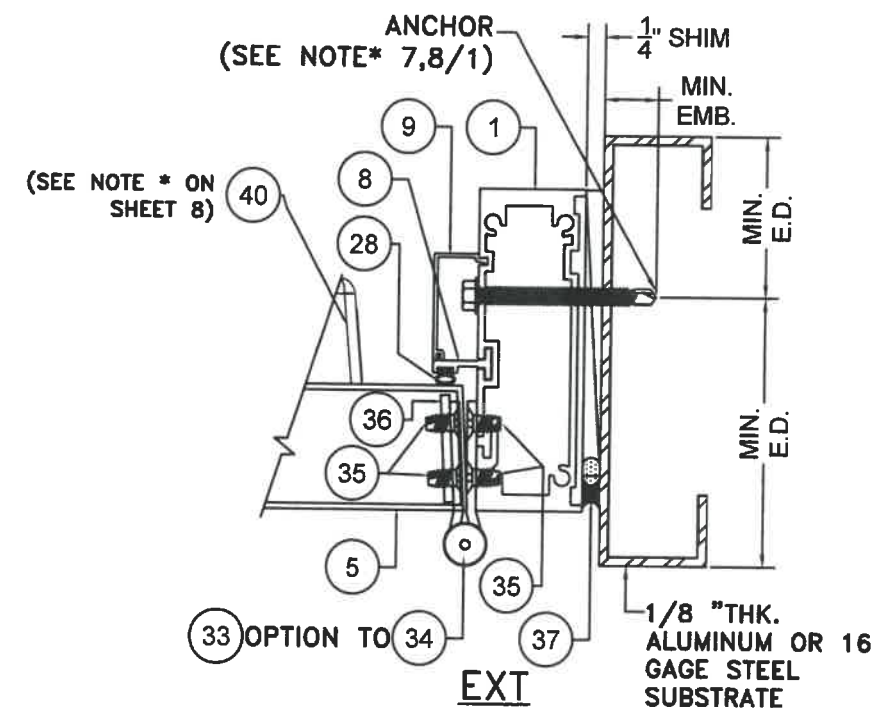

**ALUMINUM / STEEL MEMBER
SUBSTRATE**

FLORIDA BUILDING CODE (HIGH & NON HIGH VELOCITY HURRICANE ZONE)


PERFORMANCE COMMERCIAL
OUTSWING ENTRANCE DOOR

ALUMINA DISTRIBUTION CENTER
15002 NW. 107 AVE. SUITE # 1
HIALEAH GARDENS, FL. 33018
PHONE: (305) 444-1198


TILECO INC.
TILLIT TESTING & ENGINEERING COMPANY
6385 N.W. 36th St., Ste. 305, VIRGINIA GARDENS, FL. 33186
Phone : (305) 871-1530 • Fax : (305) 871-1531
CA-0008719
WALTER A. TILLIT Jr., P.E.
FLORIDA Lic. # 44167




F.P.
DRAWN BY:
07/31/2020
DATE:
20-235
DRAWING No.
SHEET 14 OF 33

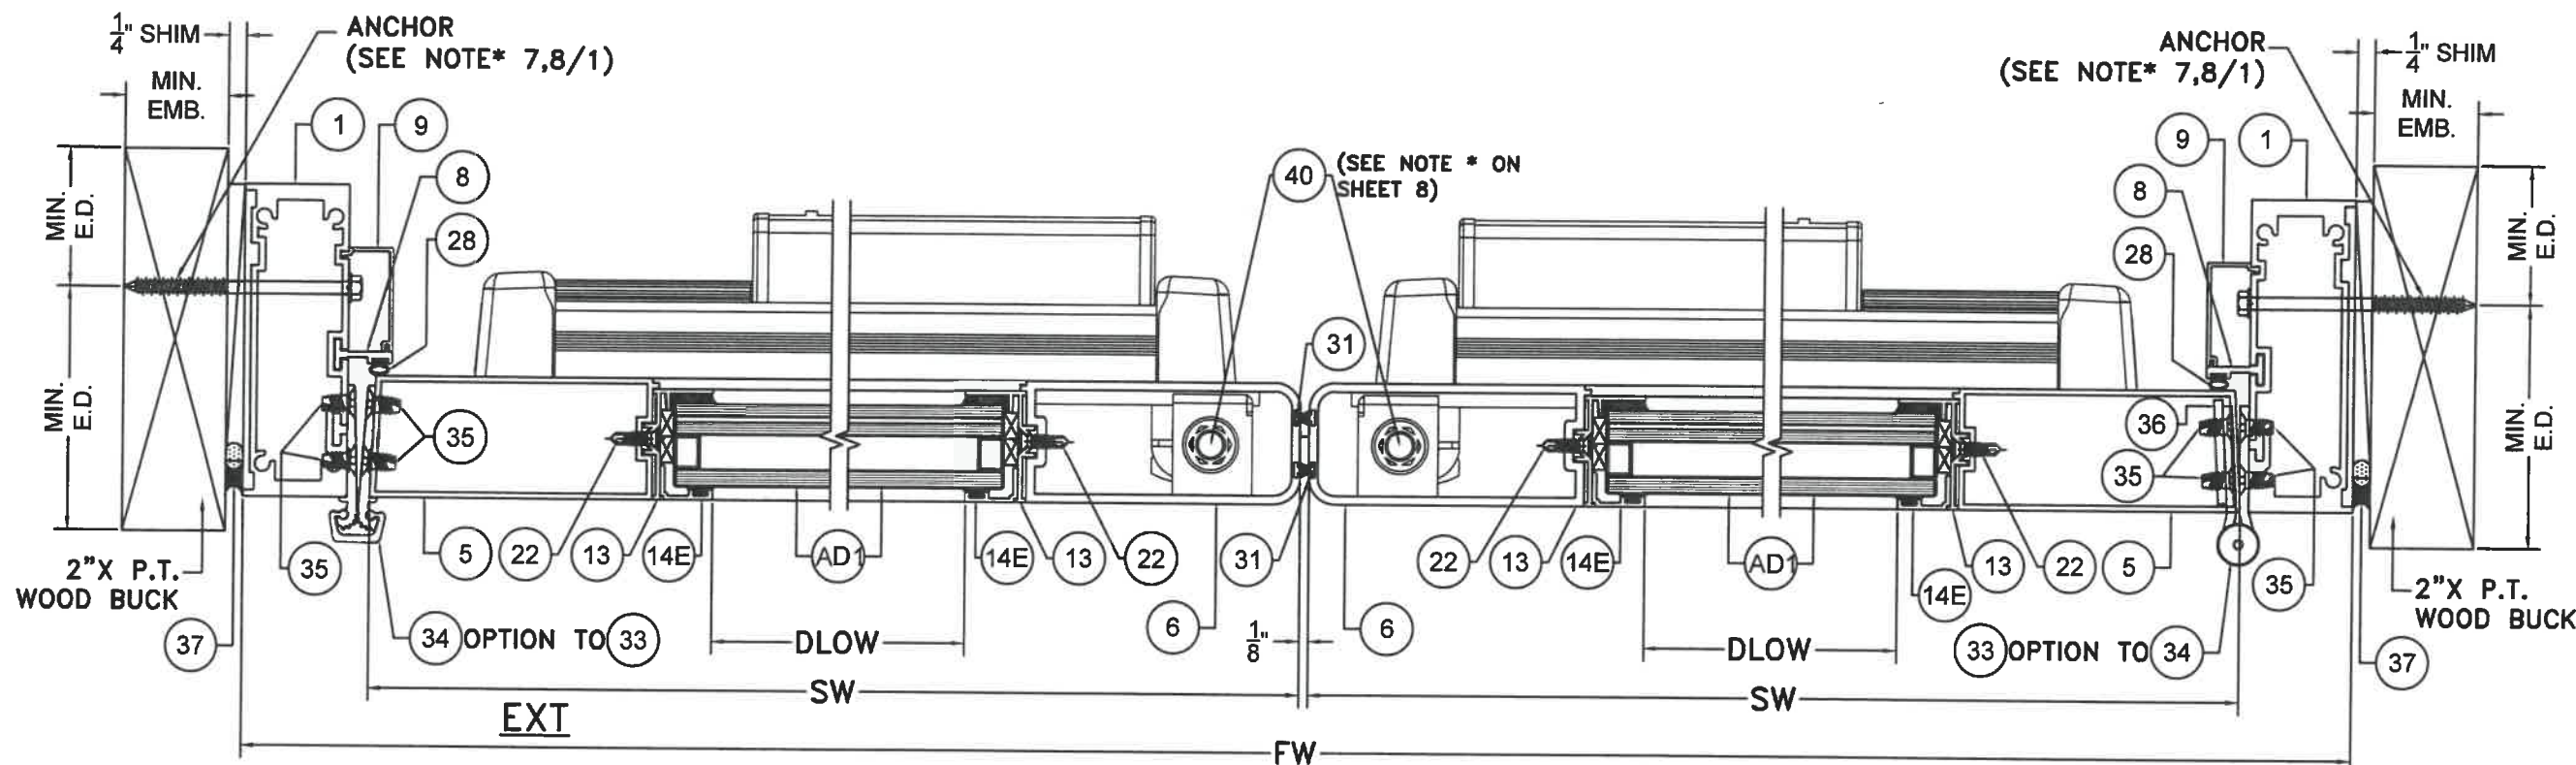

WOOD SUBSTRATE
SECTION M1-M1
SCALE 3/8"=1"

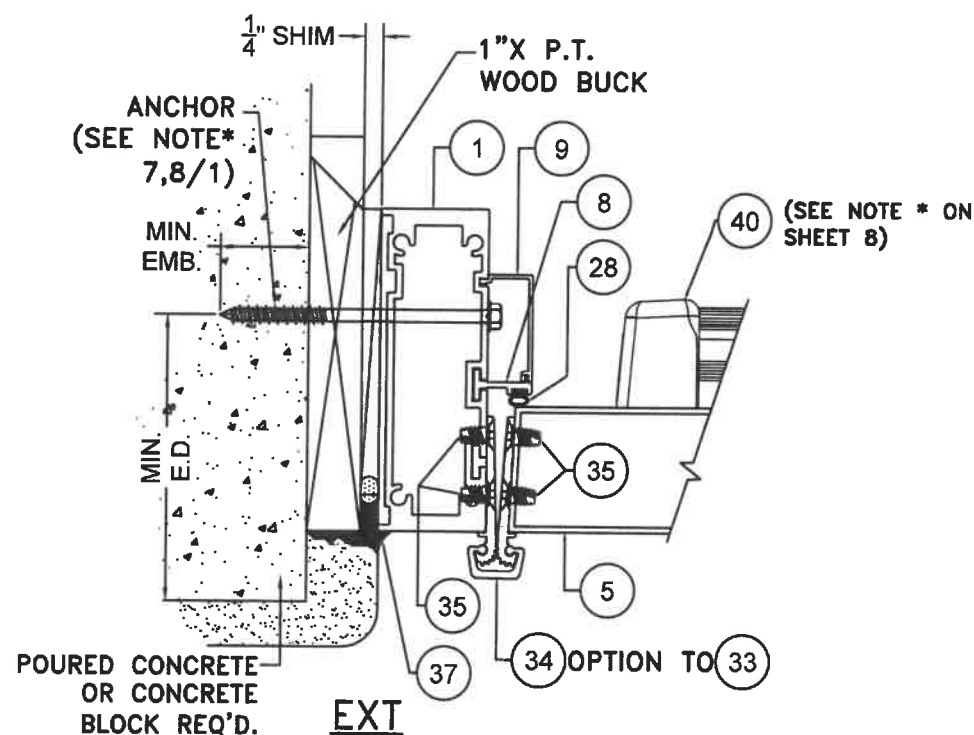

POURED CONCRETE/
CONCRETE BLOCK
SUBSTRATE

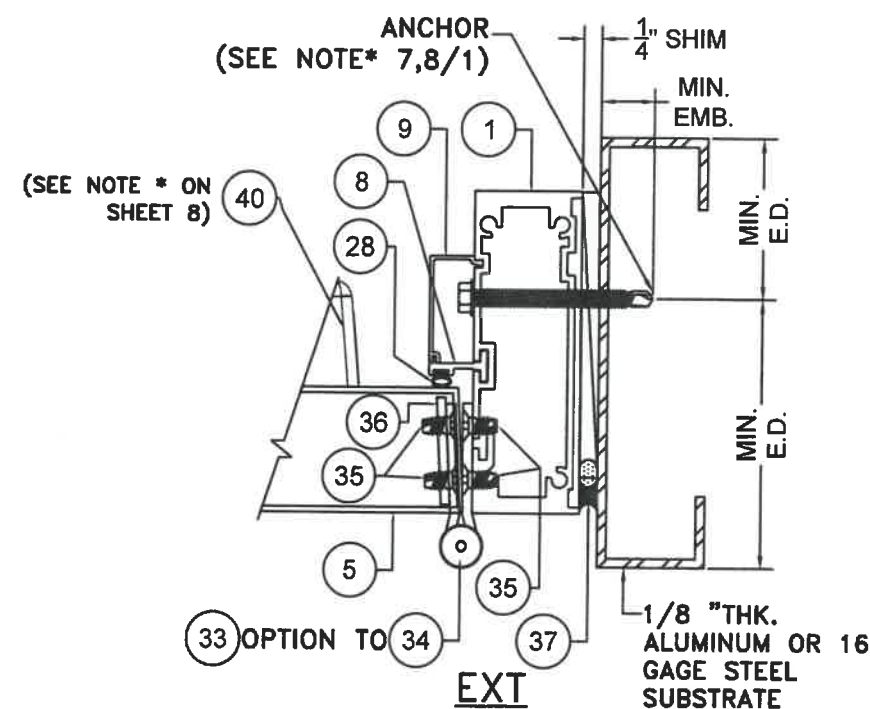


ALUMINUM / STEEL MEMBER
SUBSTRATE

FLORIDA BUILDING CODE (HIGH & NON HIGH VELOCITY HURRICANE ZONE)

PERFORMANCE COMMERCIAL
OUTSWING ENTRANCE DOOR

TILECO INC.
TILLIT TESTING & ENGINEERING COMPANY
6355 N.W. 36th St., Ste. 305, VIRGINIA GARDENS, FL 33186
Phone : (305)971-1530 • Fax : (305)971-1531
WALTER A. TILLIT Jr., P.E.
FLORIDA Lic. # 44167

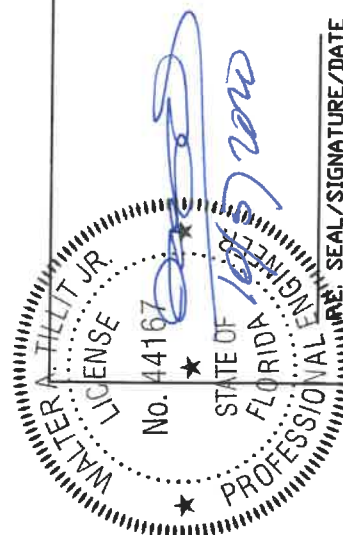


F.P.
DRAWN BY:
07/31/2020
DATE:
20-235
DRAWING No.

ALUMINA DISTRIBUTION CENTER
15002 NW. 107 AVE. SUITE # 1
HIALEAH GARDENS, FL 33018
PHONE: (305) 444-1198


REV. NO.	DESCRIPTION	DATE	REV. NO.	DESCRIPTION	DATE
1	OLD 19-087	-	3	-	-
2	-	-	4	-	-

SHEET 15 OF 33

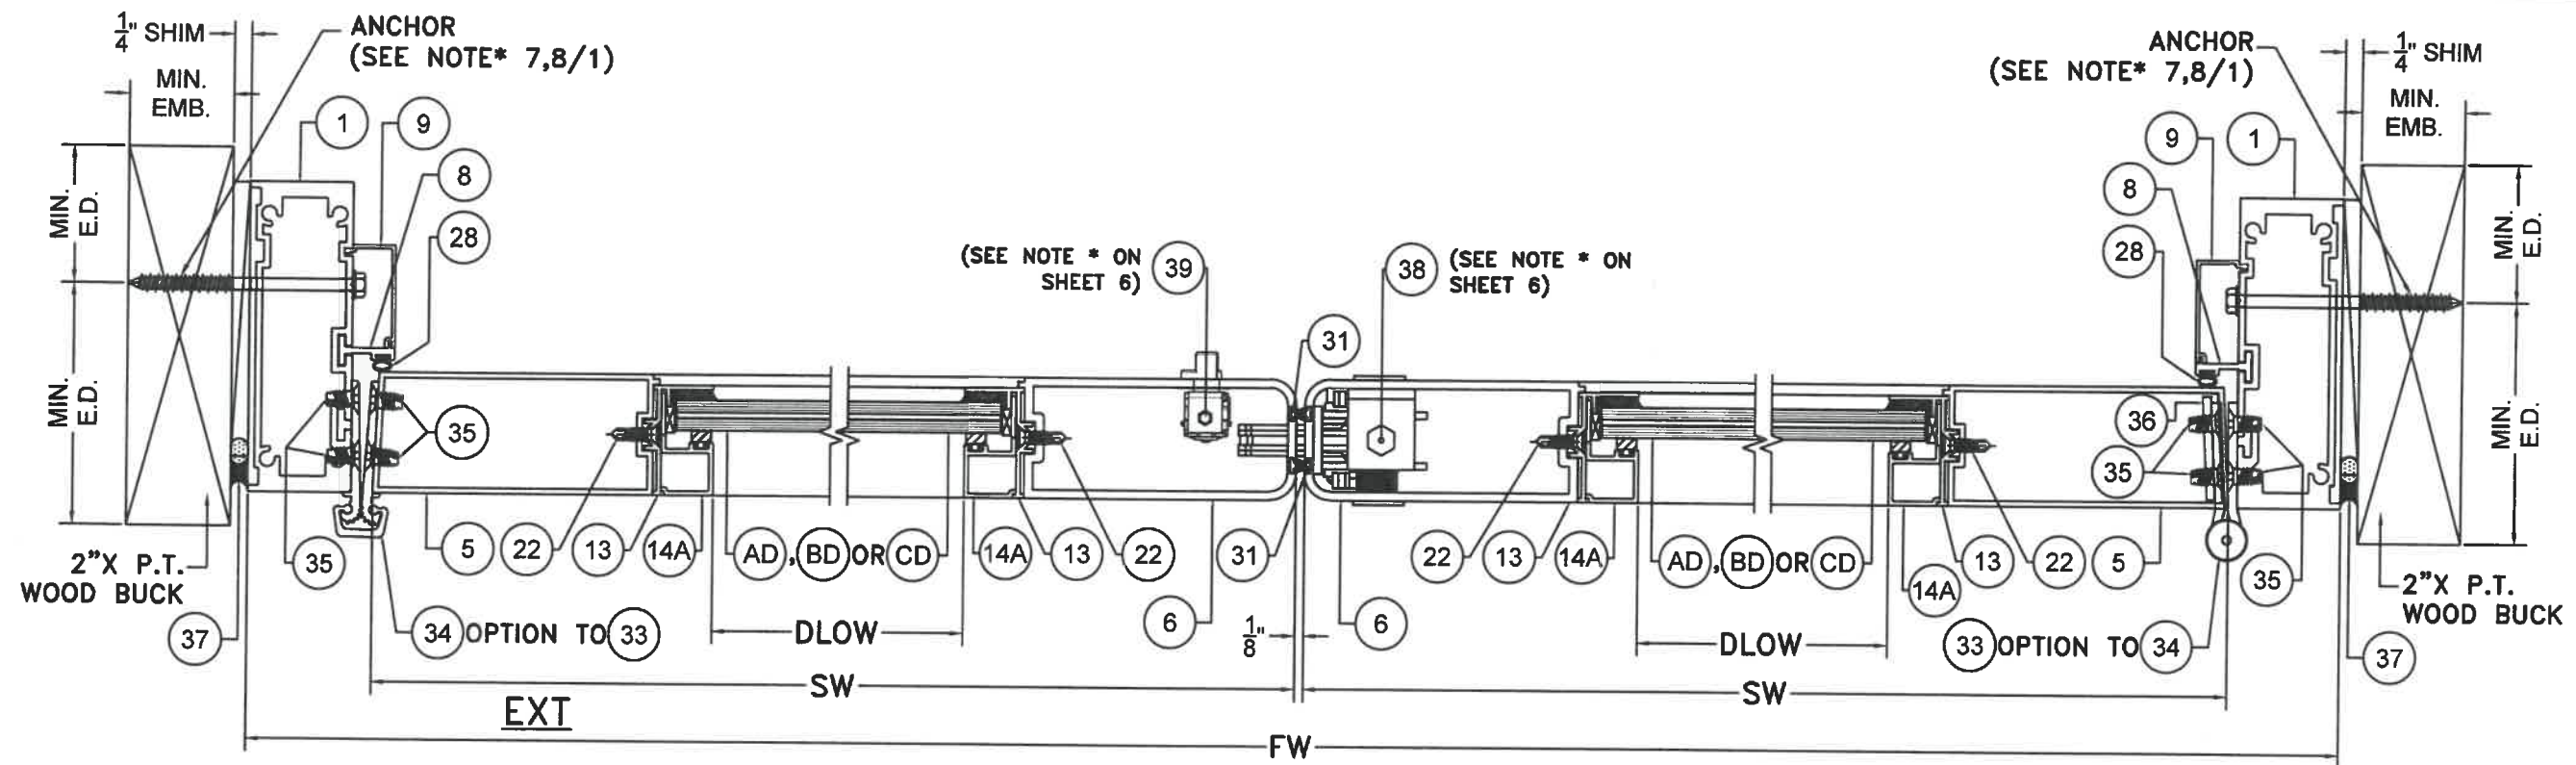


**WOOD SUBSTRATE
SECTION J-J**

SCALE 3/8"=1"

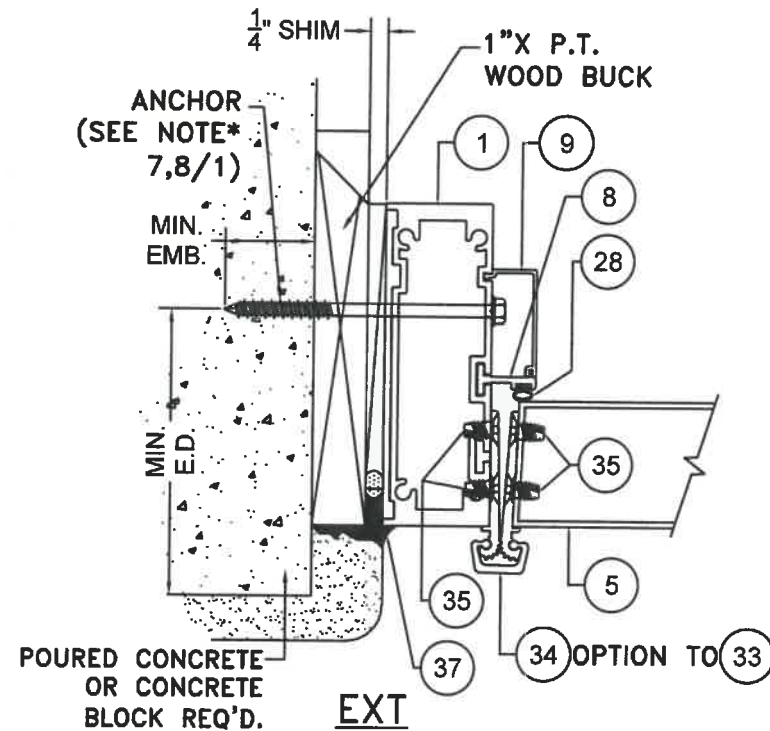


**POURED CONCRETE/
CONCRETE BLOCK
SUBSTRATE**

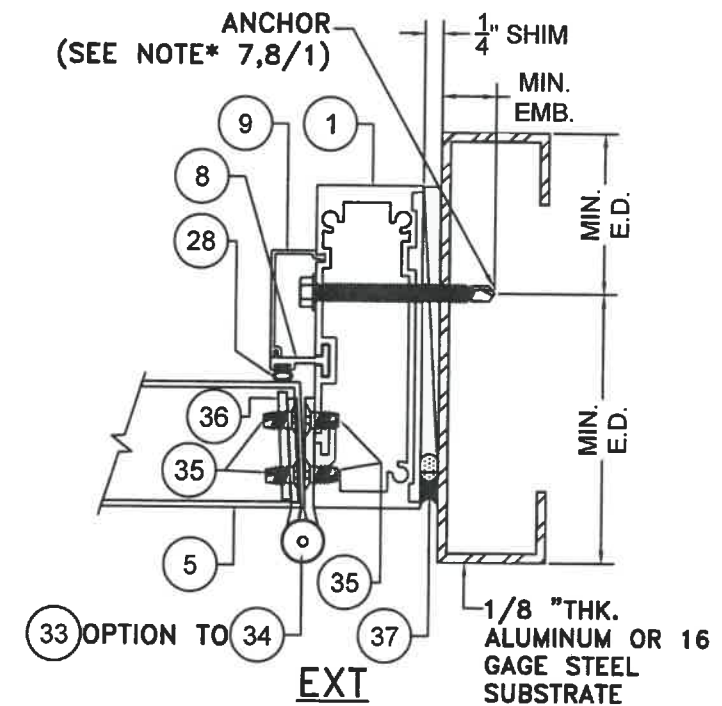


**ALUMINUM / STEEL MEMBER
SUBSTRATE**

FLORIDA BUILDING CODE (HIGH & NON HIGH VELOCITY HURRICANE ZONE)


F.P. DRAWN BY: 07/31/2020 DATE:		PERFORMANCE COMMERCIAL OUTSWING ENTRANCE DOOR	
ALUMINA DISTRIBUTION CENTER 15002 NW. 107 AVE. SUITE # 1 HIALEAH GARDENS, FL 33018 PHONE: (305) 444-1198		REV. NO. DESCRIPTION DATE REV. NO. DESCRIPTION DATE	
1		2	
20-235		DRAWING No.	
07/31/2020		SHEET 16 OF 33	

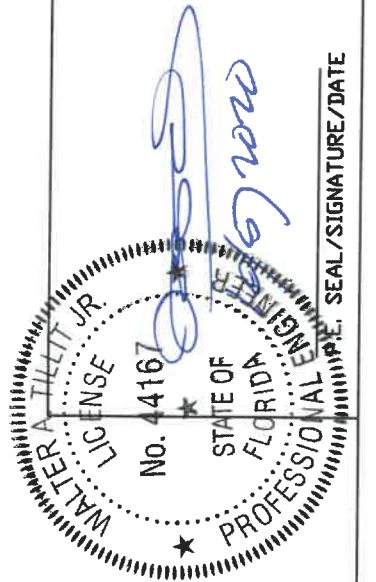

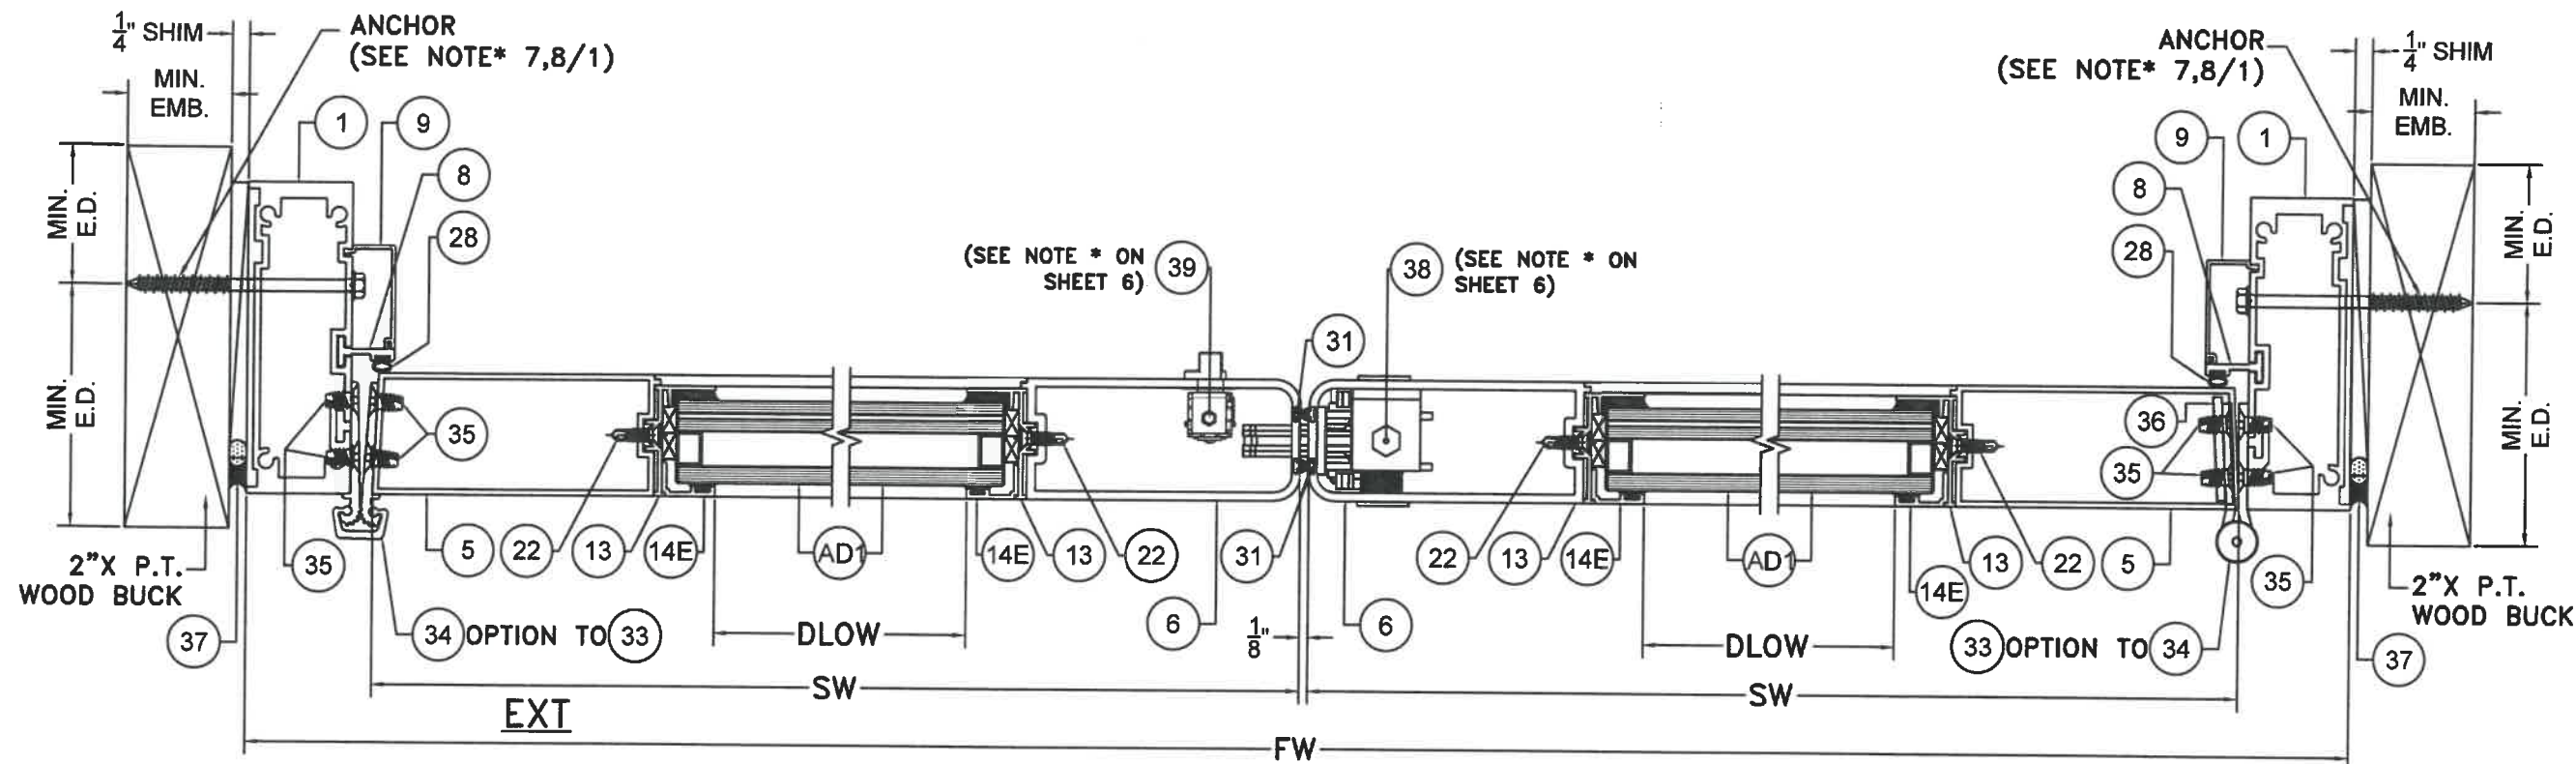


WOOD SUBSTRATE SECTION J1-J1

SCALE 3/8"=1"

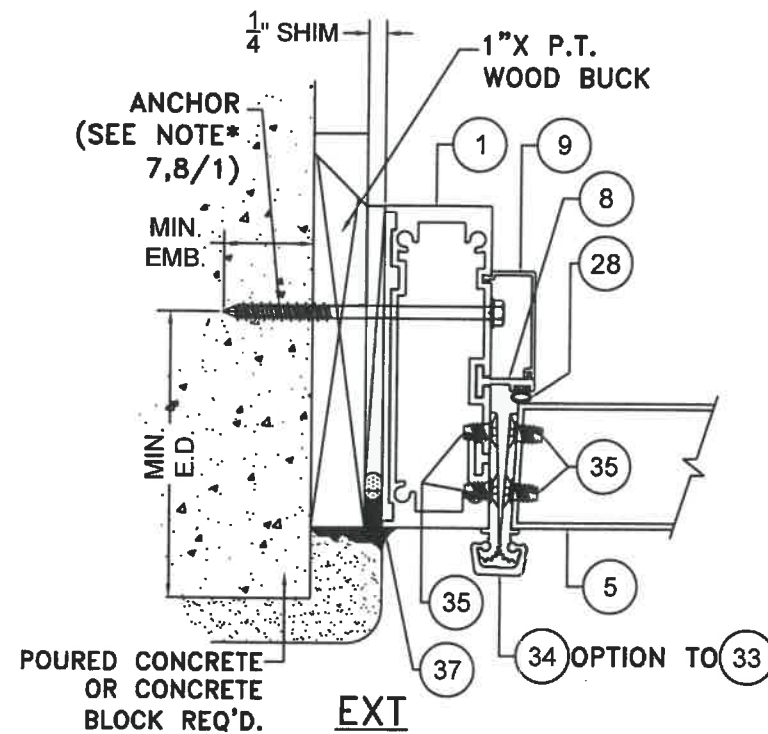

POURED CONCRETE/
CONCRETE BLOCK
SUBSTRATE

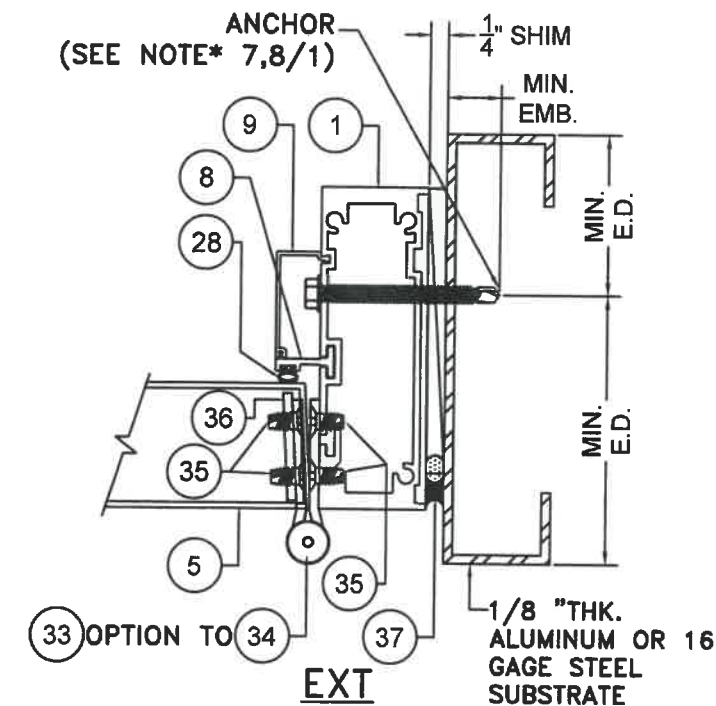


ALUMINUM / STEEL MEMBER
SUBSTRATE

FLORIDA BUILDING CODE (HIGH & NON HIGH VELOCITY HURRICANE ZONE)

PERFORMANCE COMMERCIAL
OUTSWING ENTRANCE DOOR

©2020 TILTECO, INC.
TILTECO INC.
TILLIT TESTING & ENGINEERING COMPANY
6355 N.W. 36th St., Ste. 305, VIRGINIA GARDENS, FL 33166
Phone : (305)871-1530 • Fax : (305)871-1531
WALTER A. TILLIT Jr. P.E.
FLORIDA Lic. # 44167


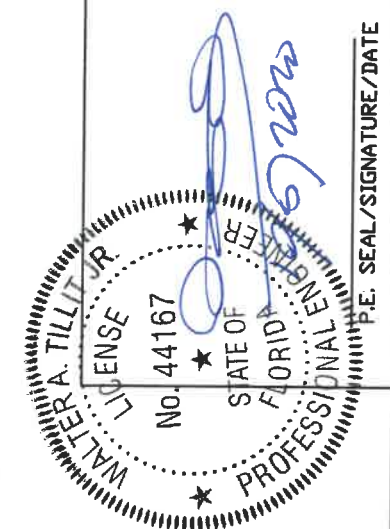


F.P.
DRAWN BY:
07/31/2020
DATE:
20-235
DRAWING No.
SHEET 16A OF 33

ALUMINA DISTRIBUTION CENTER
15002 NW 107 AVE. SUITE # 1
HIALEAH GARDENS, FL 33018
PHONE: (305) 444-1198

REV. NO	DESCRIPTION	DATE	REV. NO	DATE
1	OLD 19-087	-	3	-
2	-	-	4	-

P.E. SEAL/SIGNATURE/DATE

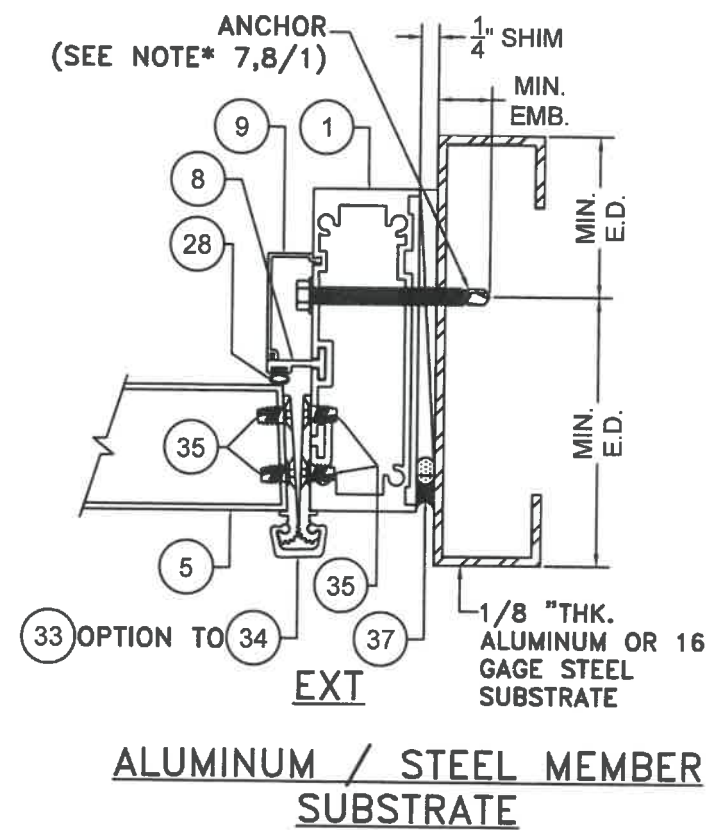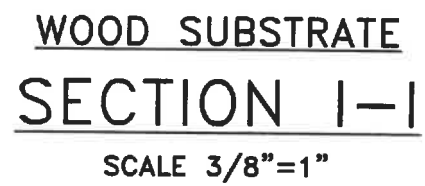

FLORIDA BUILDING CODE (HIGH & NON HIGH VELOCITY HURRICANE ZONE)

©2020 TILTECO, INC.

TILECO INC.

TILLIT TESTING & ENGINEERING COMPANY
8355 N.W. 36th. St., Ste. 305, VIRGINIA GARDENS, FL. 33166
Phone : (305)871-1530 . Fax : (305)871-1531

CA-0006719
WALTER A. TILLIT Jr. P.E.

FLORIDA Lic. # 44187

**PERFORMANCE COMMERCIAL
OUTSWING ENTRANCE DOOR**

ALUMINA DISTRIBUTION CENTER
15002 NW. 107 AVE. SUITE # 1
HIALEAH GARDENS, FL. 33018
PHONE: (305) 444-1198

REV. NO	DESCRIPTION	DATE	REV. No	DESCRIPTION	DATE
1	OLD 19-567	67/31/79	2	-	-
2					

F.P.
DRAWN BY:


07/31/2020

20-235

DRAWING No.


HEET 17 OF 3

SHEET 17 OF 33

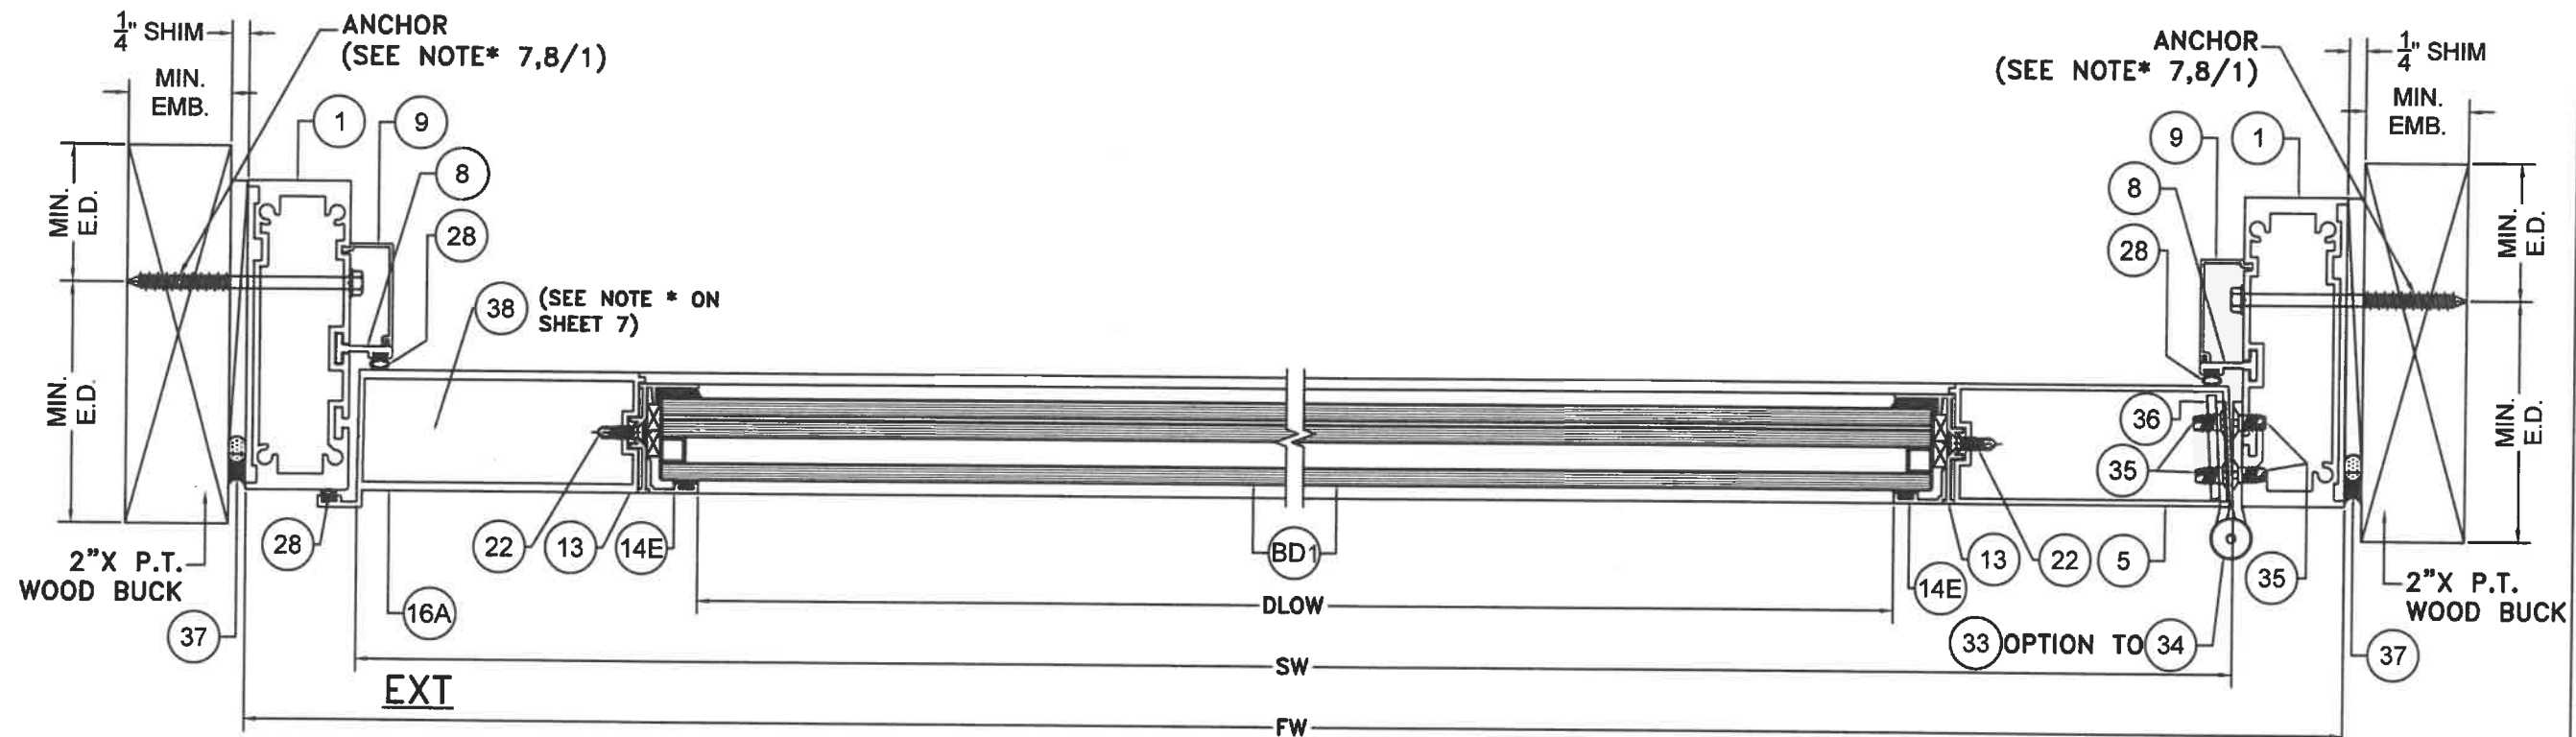


WOOD SUBSTRATE SECTION 11-11

SCALE 3/8"=1"

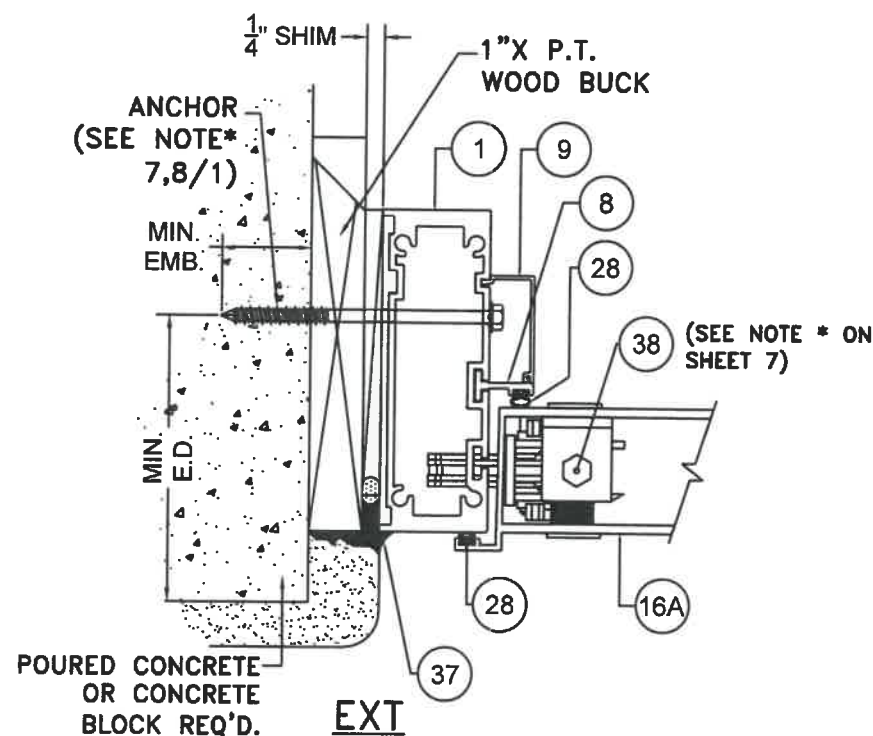


POURED CONCRETE/
CONCRETE BLOCK
SUBSTRATE

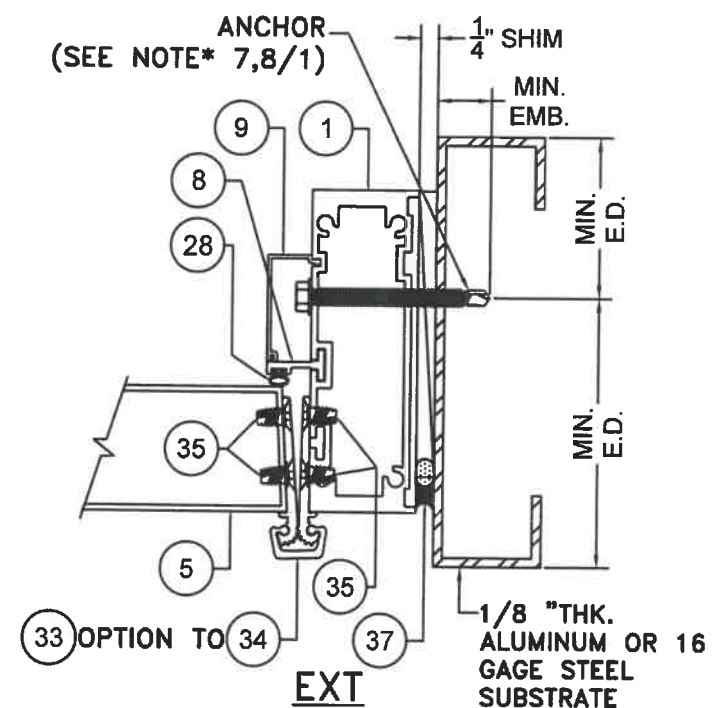

ALUMINUM / STEEL MEMBER
SUBSTRATE

FLORIDA BUILDING CODE (HIGH & NON HIGH VELOCITY HURRICANE ZONE)

©2020 TILTECO, INC.
TILTECO INC.
TILLIT TESTING & ENGINEERING COMPANY
6355 N.W. 36TH ST., STE. 305, VERONA GARDENS, FL 33166
Phone : (305)871-1530 Fax : (305)871-1531
CA-0008719
WALTER A. TILLIT JR. P.E.
FLORIDA Lic. # 44167

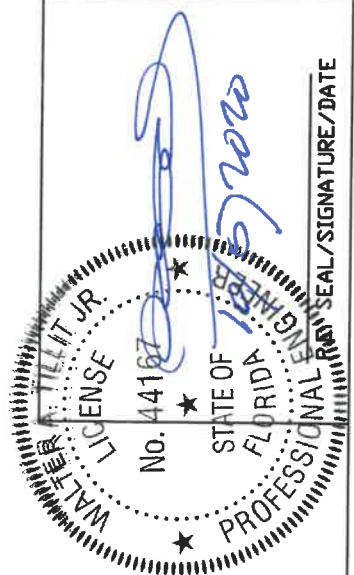


PERFORMANCE COMMERCIAL
OUTSWING ENTRANCE DOOR


ALUMINA DISTRIBUTION CENTER
15002 NW 107 AVE. SUITE # 1
HIALEAH GARDENS, FL 33018
PHONE: (305) 444-1198

F.P.
DRAWN BY: 07/31/2020
DATE: 20-235
DRAWING No. SHEET 17A OF 33


REV. NO.	DESCRIPTION	DATE	REV. NO.	DESCRIPTION	DATE
1	CLD 19-087	07/31/20	3		
2			4		

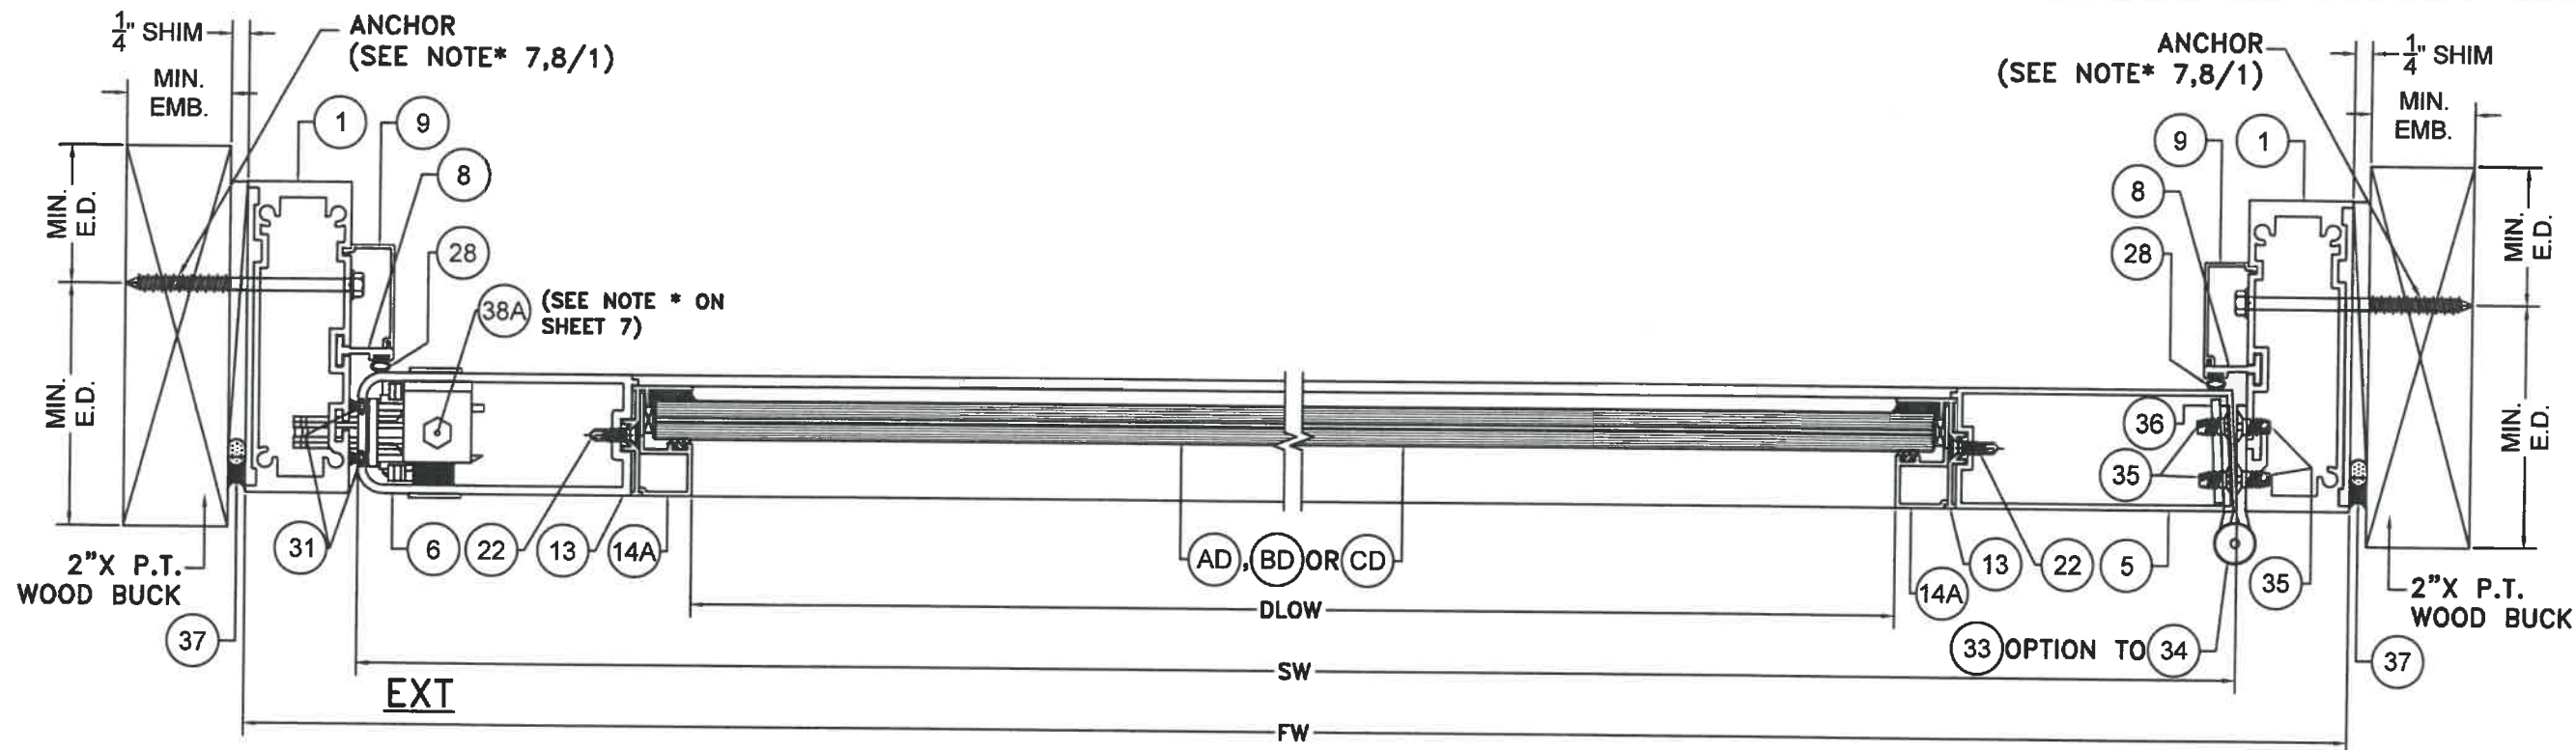

WOOD SUBSTRATE
SECTION H-H
SCALE 3/8"=1"

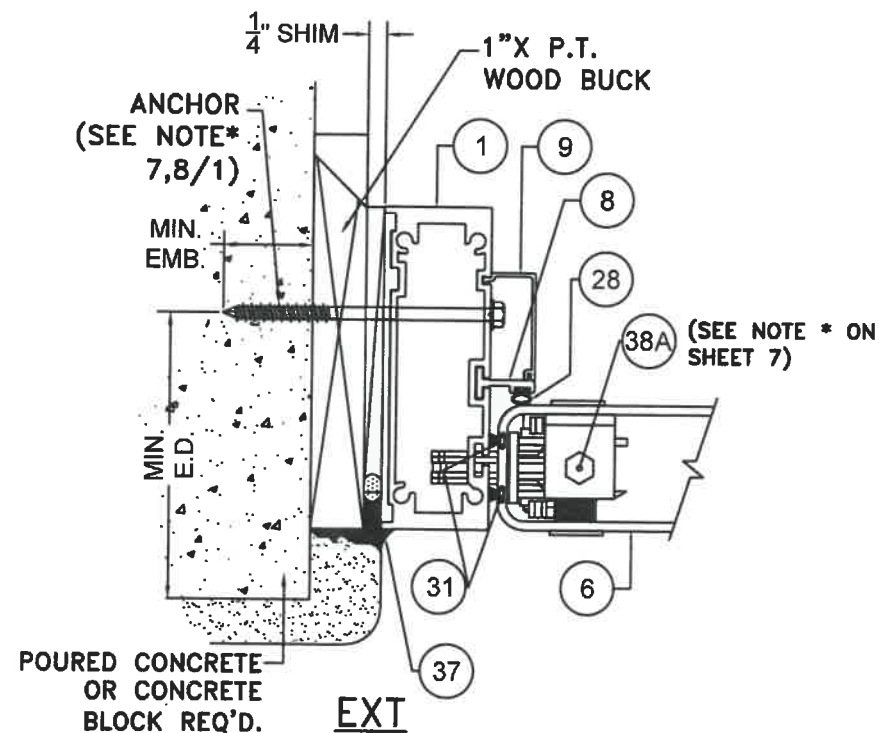

POURED CONCRETE/
CONCRETE BLOCK
SUBSTRATE

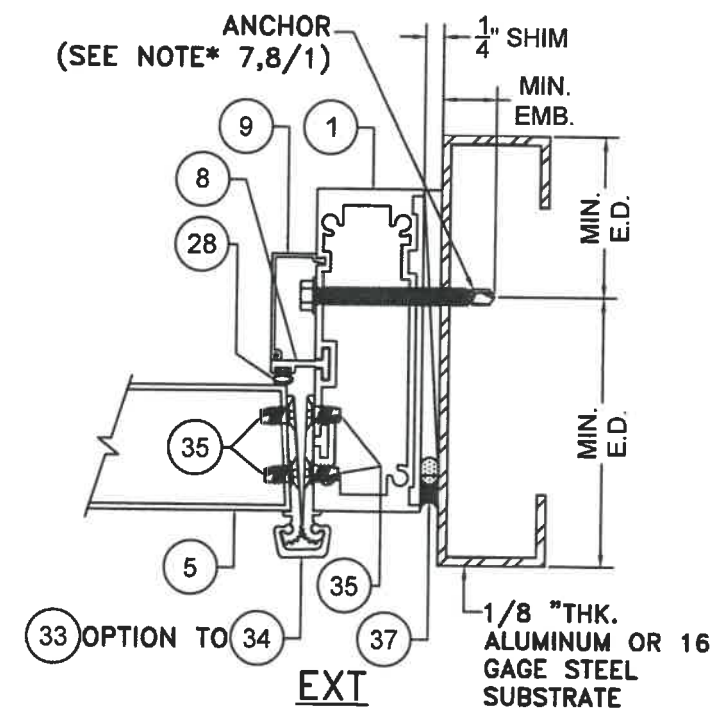

ALUMINUM / STEEL MEMBER
SUBSTRATE

FLORIDA BUILDING CODE (HIGH & NON HIGH VELOCITY HURRICANE ZONE)

©2020 TILTECO, INC.

TILTECO INC.

TILLIT TESTING & ENGINEERING COMPANY
6355 N.W. 39th St., Ste. 305, VIRGINIA GARDENS, FL 33166
Phone: (305) 971-1530 Fax: (305) 971-1531
CA-0008719
WALTER A. TILLIT JR. P.E.
FLORIDA Lic. # 44167

PERFORMANCE COMMERCIAL
OUTSWING ENTRANCE DOOR

ALUMINA DISTRIBUTION CENTER
15002 NW 107 AVE. SUITE # 1
HIALEAH GARDENS, FL 33018
PHONE: (305) 444-1198


F.P.
DRAWN BY:

DATE:
07/31/2020


20-235
DRAWING No.

SHEET 18 OF 33




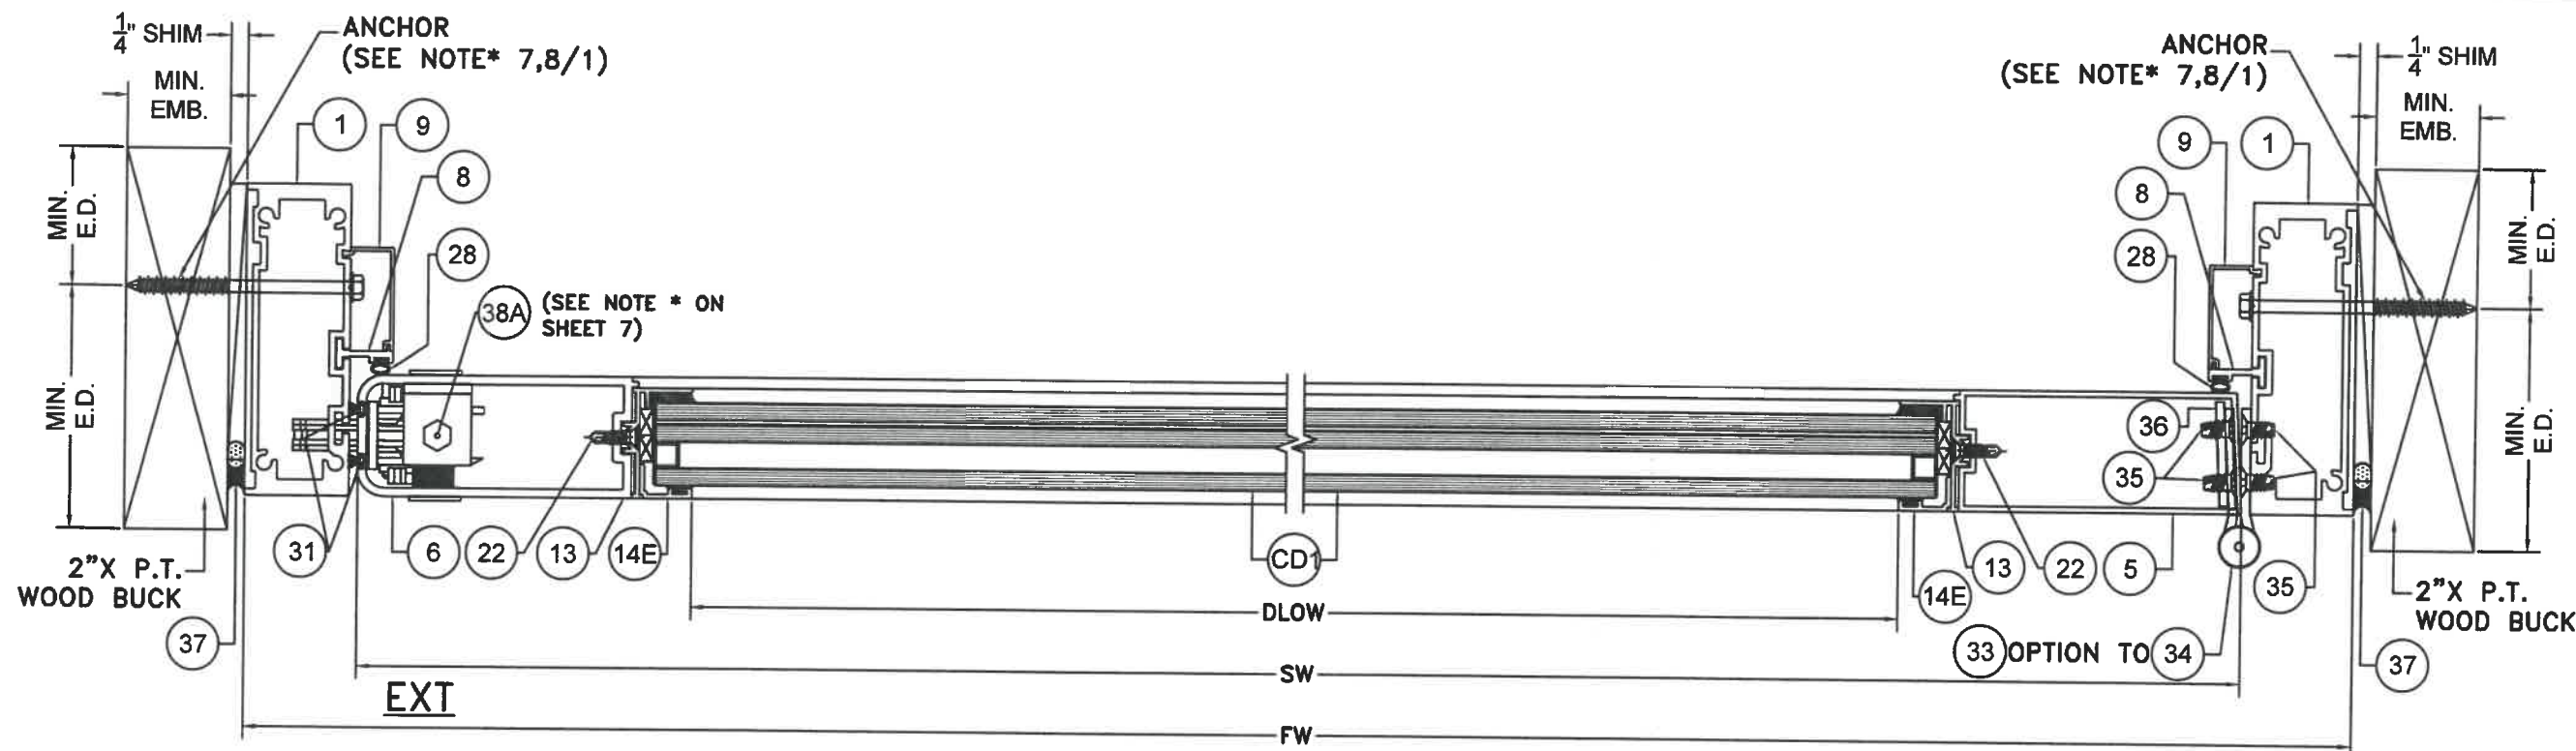

WOOD SUBSTRATE
SECTION H1-H1
 SCALE 3/8"=1"

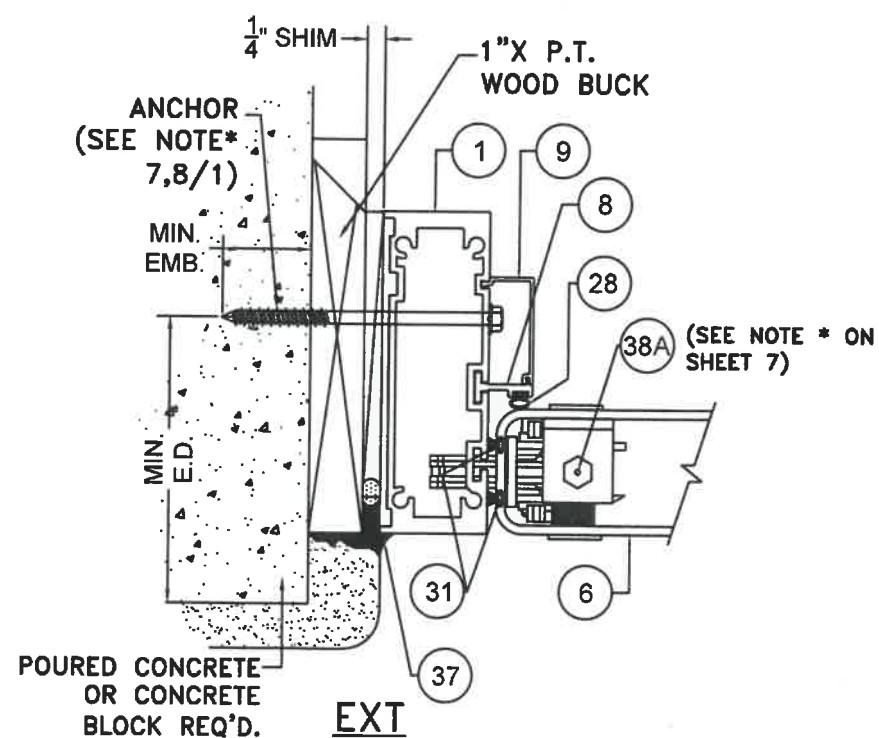

POURED CONCRETE/
 CONCRETE BLOCK
 SUBSTRATE

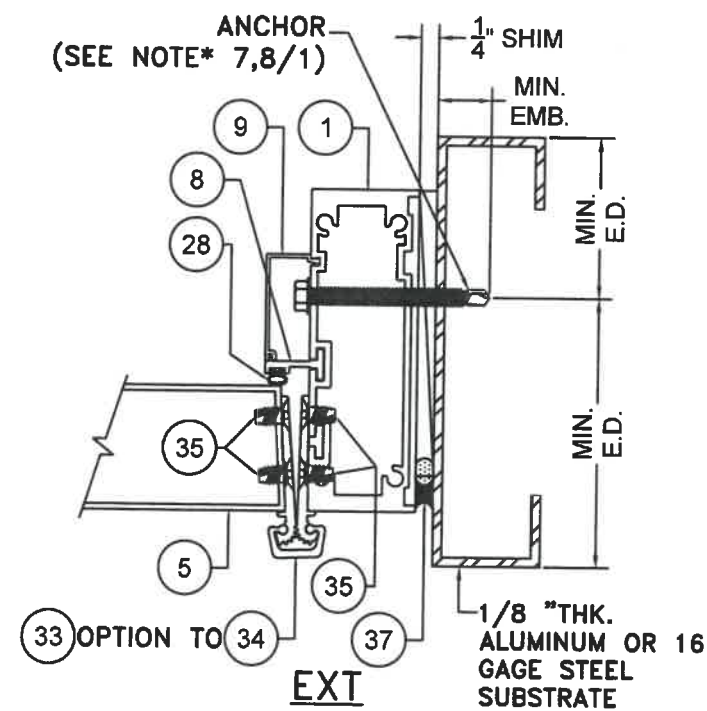


ALUMINUM / STEEL MEMBER
 SUBSTRATE

FLORIDA BUILDING CODE (HIGH & NON HIGH VELOCITY HURRICANE ZONE)

PERFORMANCE COMMERCIAL
 OUTSWING ENTRANCE DOOR


TILECO INC.
 TILIT TESTING & ENGINEERING COMPANY
 6385 N.W. 36th St., Ste. 305, VIRGINIA GARDENS, FL 33166
 Phone : (305)871-1530 • Fax : (305)871-1531
 CA-0008719
 WALTER A. TILIT Jr., P.E.
 FLORIDA Lic. # 44167

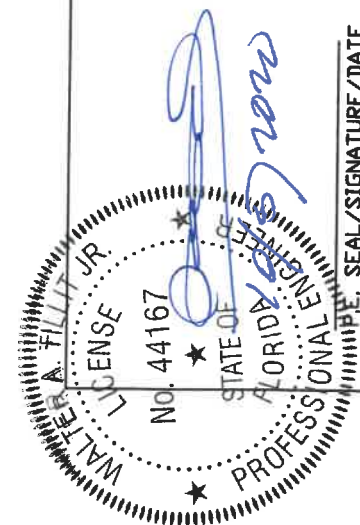


F.P. DRAWN BY:
 07/31/2020 DATE:
 20-235 DRAWING No.
 SHEET 19 OF 33

ALUMINA DISTRIBUTION CENTER
 15002 NW. 107 AVE. SUITE # 1
 HIALEAH GARDENS, FL. 33018
 PHONE: (305) 444-1198


REV. NO	DESCRIPTION	DATE	REV. NO	DESCRIPTION	DATE
1	OLD 19-087	07/31/20	3	-	-
2	-	-	4	-	-

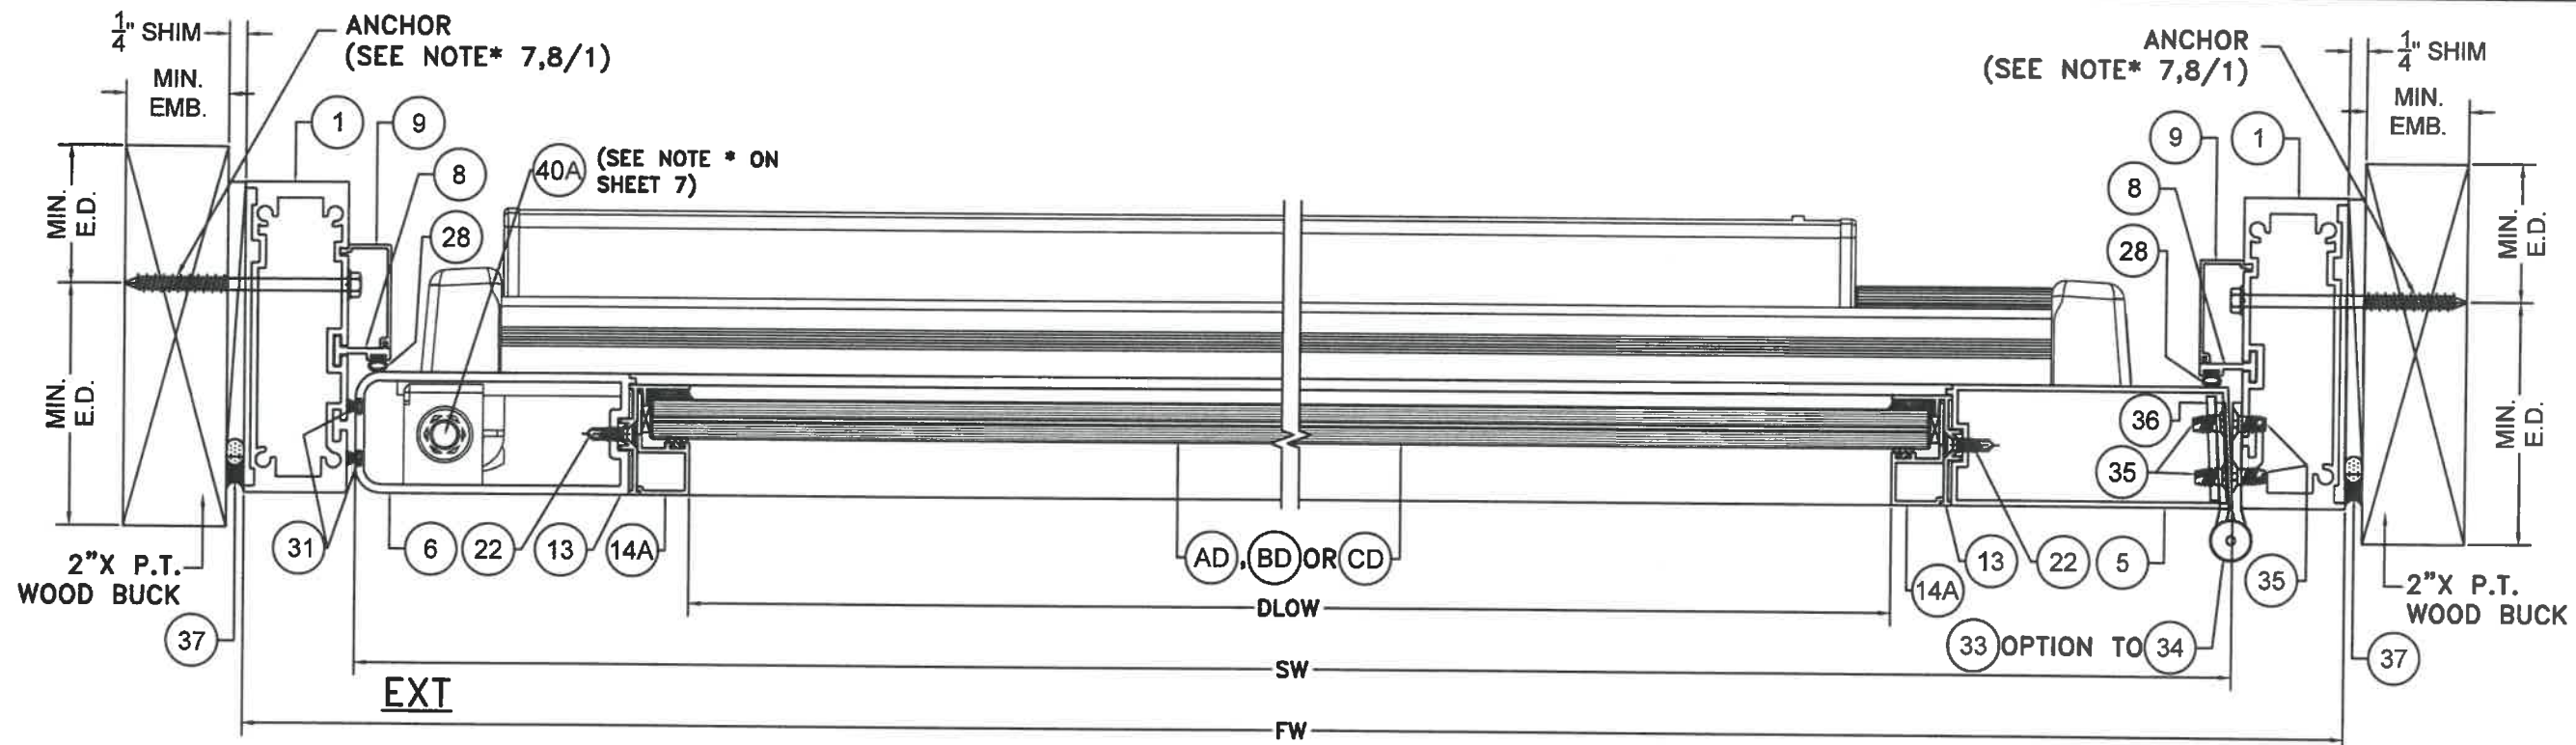

**WOOD SUBSTRATE
SECTION S-S**
SCALE 3/8"=1"

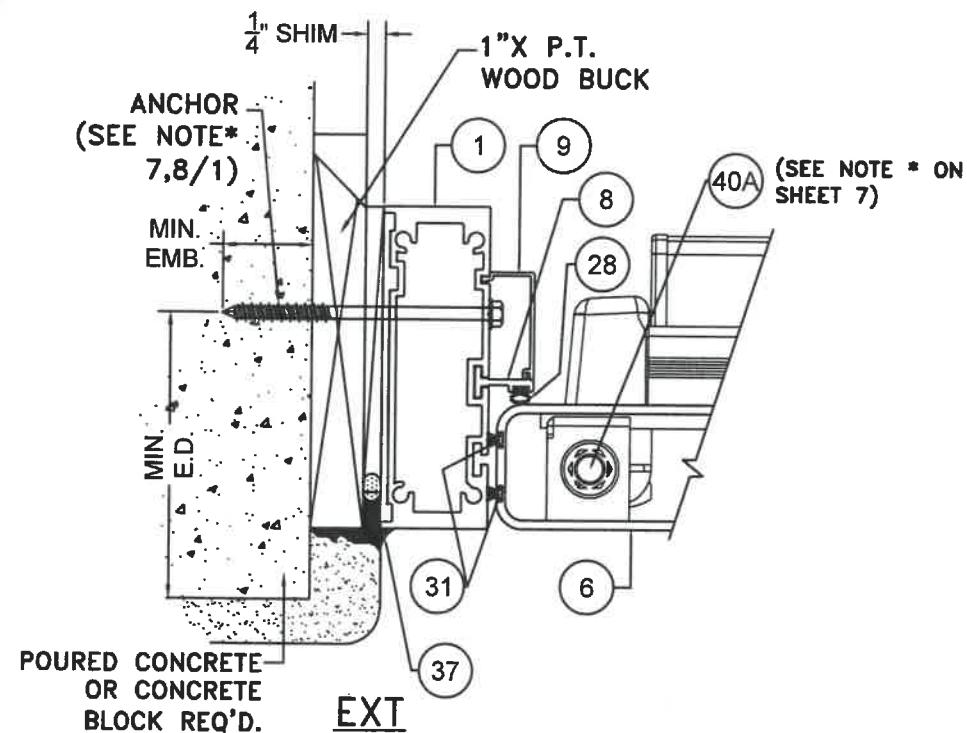

**POURED CONCRETE/
CONCRETE BLOCK
SUBSTRATE**

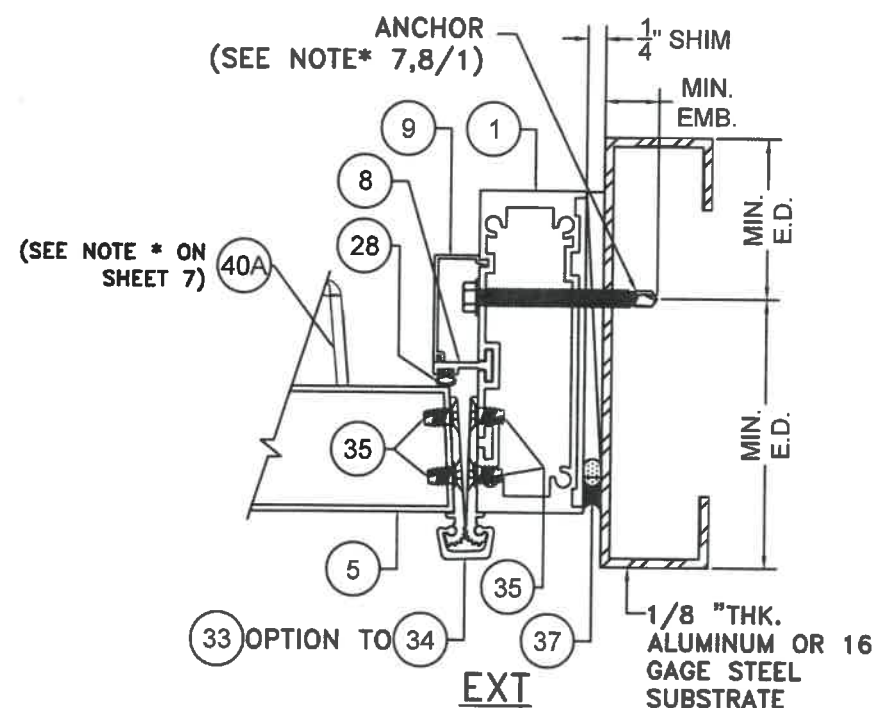

**ALUMINUM / STEEL MEMBER
SUBSTRATE**

FLORIDA BUILDING CODE (HIGH & NON HIGH VELOCITY HURRICANE ZONE)

PERFORMANCE COMMERCIAL
OUTSWING ENTRANCE DOOR

ALUMINA DISTRIBUTION CENTER
15002 NW. 107 AVE. SUITE # 1
HIALEAH GARDENS, FL. 33018
PHONE: (305) 444-1198

©2020 TILTECO, INC.
TILTECO INC.
TILIT TESTING & ENGINEERING COMPANY
6305 N.W. 36th. St., Ste. 305, VIRGINIA GARDENS, FL. 33186
Phone : (305) 671-1530 • Fax : (305) 671-1531
CA-0006719
WALTER A. TILIT Jr. P.E.
FLORIDA Lic. # 44167




F.P.
DRAWN BY:

07/31/2020
DATE:

20-235
DRAWING No.


SHEET 20 OF 33

REV. NO	DESCRIPTION	DATE	REV. NO	DESCRIPTION	DATE
1	1	07/31/20	3	1	-
2	2	-	4	2	-

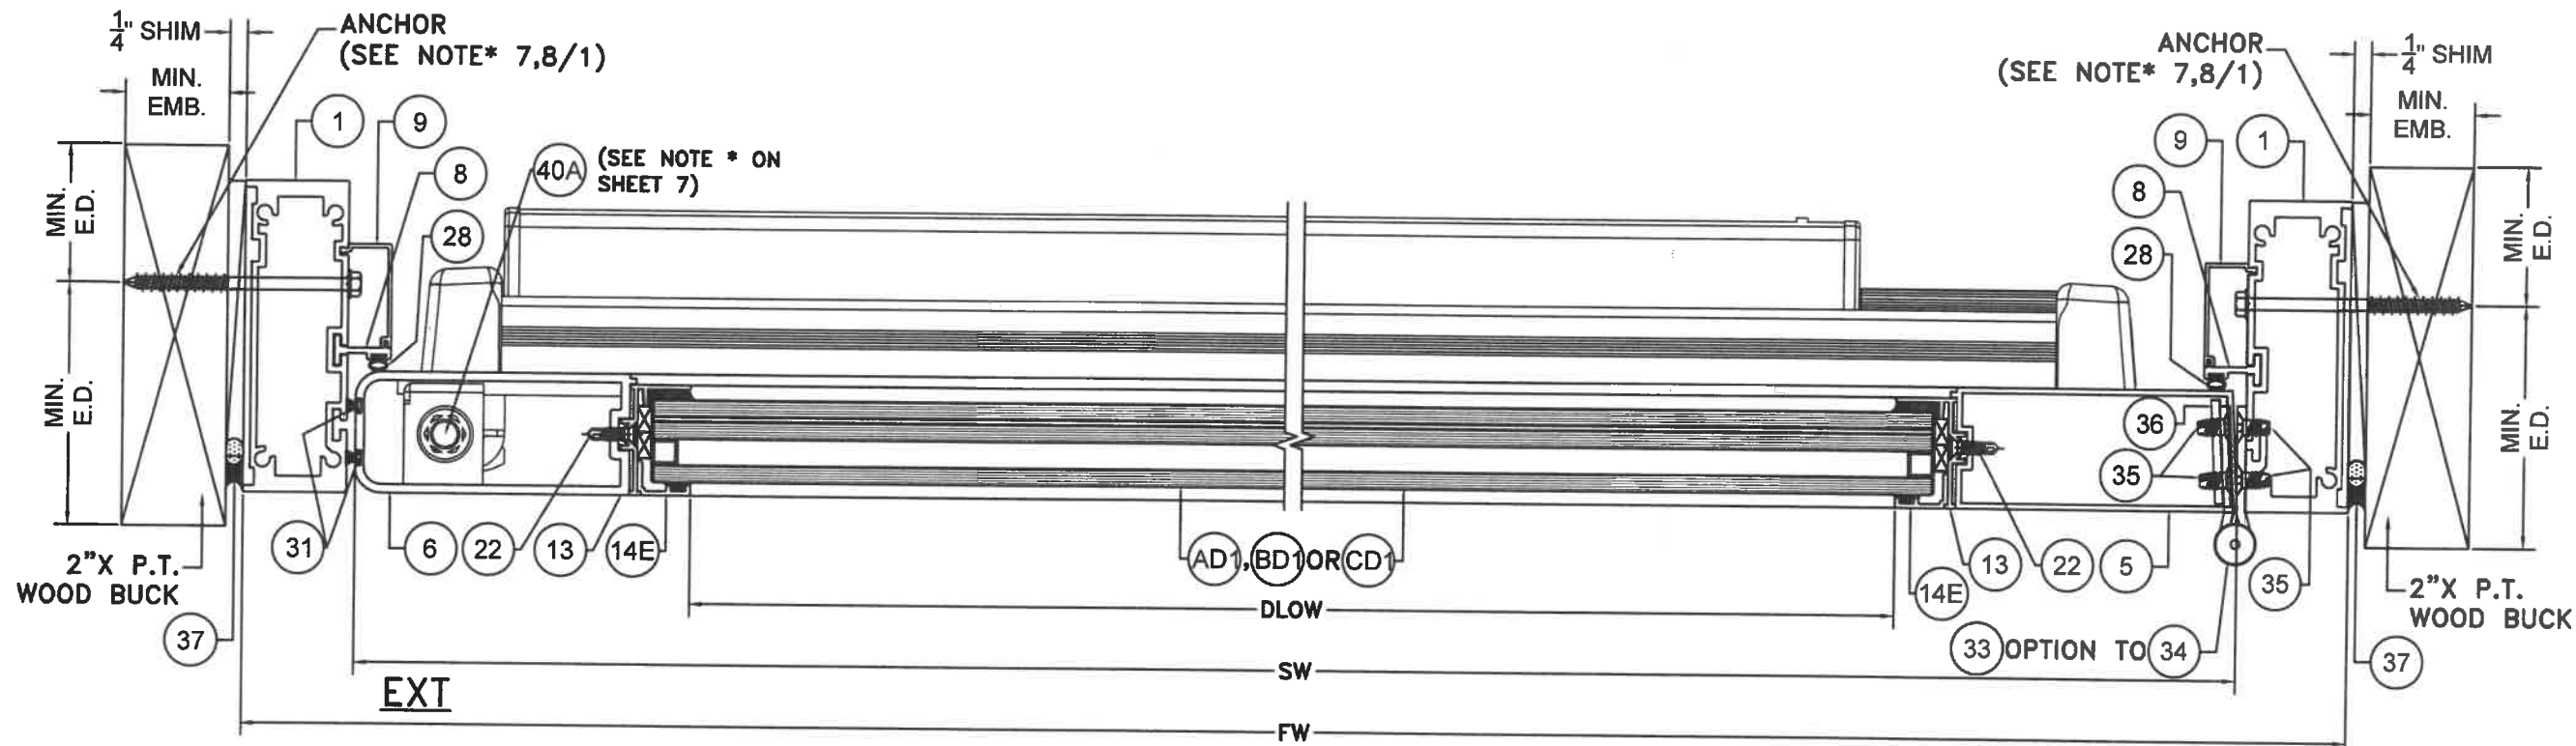


WOOD SUBSTRATE SECTION S1-S1

SCALE 3/8"=1"

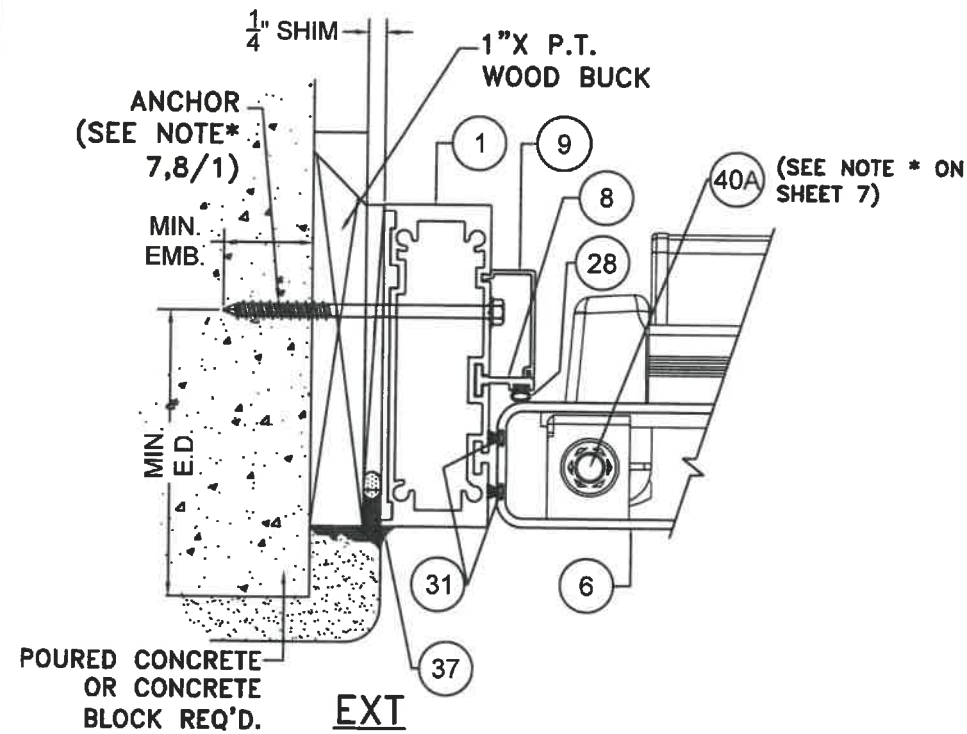

POURED CONCRETE/ CONCRETE BLOCK SUBSTRATE

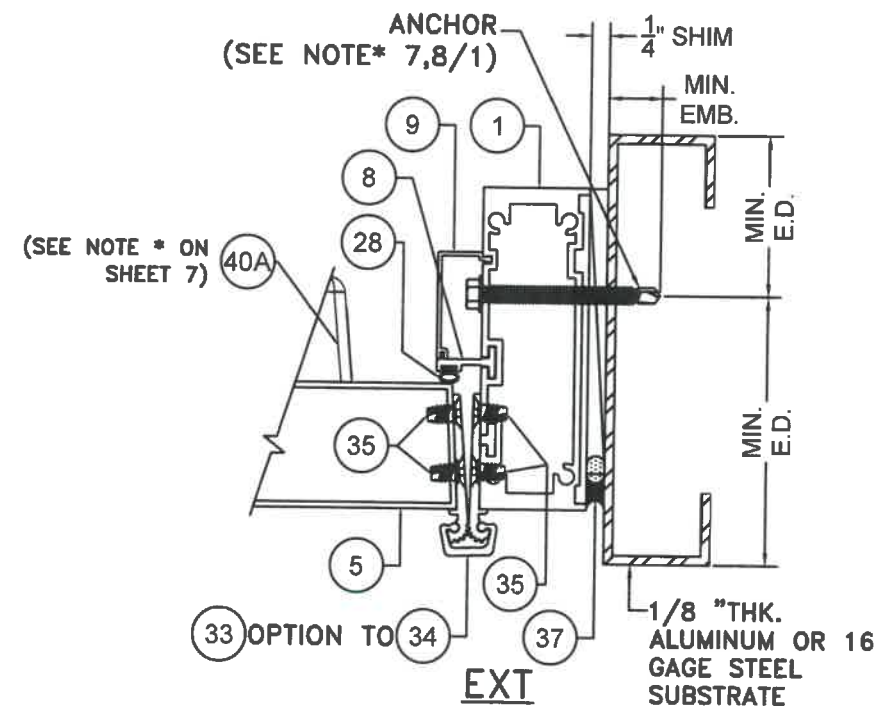

ALUMINUM / STEEL MEMBER SUBSTRATE

FLORIDA BUILDING CODE (HIGH & NON HIGH VELOCITY HURRICANE ZONE)


F.P. DRAWN BY:		07/31/2020 DATE:		20-235 DRAWING No.		SHEET 20A OF 33	
PERFORMANCE COMMERCIAL OUTSWING ENTRANCE DOOR				ALUMINA DISTRIBUTION CENTER 15002 NW. 107 AVE. SUITE # 1 HIALEAH GARDENS, FL. 33018 PHONE: (305) 444-1198			
REV. NO	DESCRIPTION	DATE	REV. No	DESCRIPTION	DATE		
1	OLD 18-087	07/31/20	3	-	-	-	-
2	-	-	4	-	-	-	-

©2020 TILTECO, INC.


TILTECO INC.

TILLIT TESTING & ENGINEERING COMPANY
43356 N.W. 39th. St., Ste. 306, VIRGINIA GARDENS, FL. 33166
Phone : (305)671-1530 . Fax : (305)671-1531
CA-0008719
WALTER A. TILLIT JR. P.E.
FLORIDA Lic. # 44167


©2020 TILTECO, INC.
TILTECO INC.
TILIT TESTING & ENGINEERING COMPANY
6356 N.W. 36th St., Ste. 305, VIRGINIA GARDENS, FL. 33166
Phone : (305) 671-1530 • Fax : (305) 671-1531
CA-0008719
WALTER A. TILIT Jr., P.E.
FLORIDA Lic. # 44167

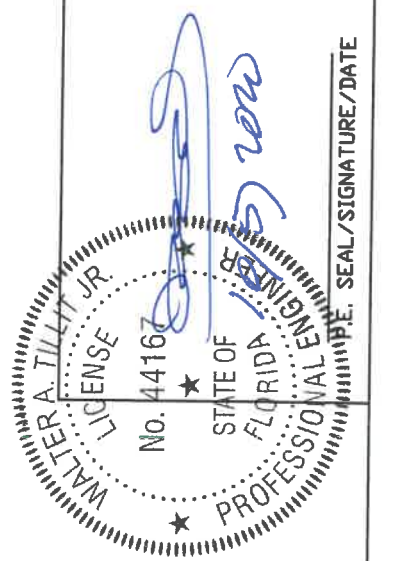


DATE / SIGNATURE / DATE

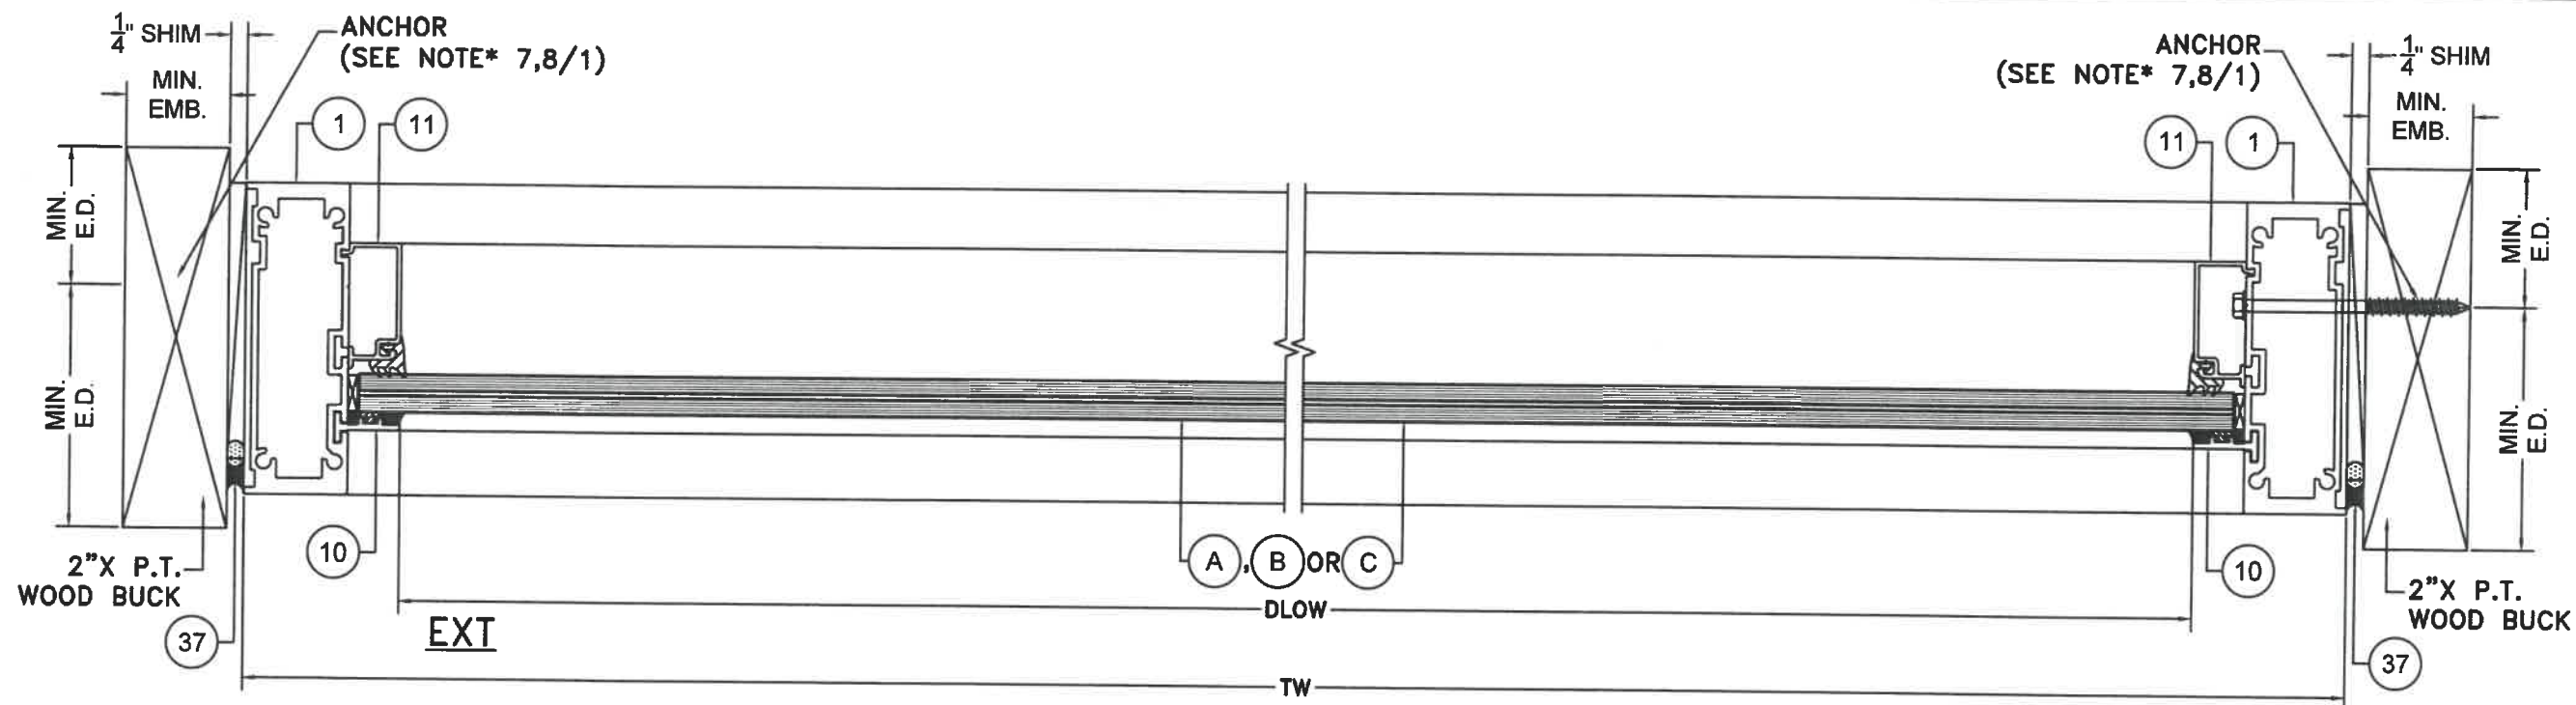

WOOD SUBSTRATE
SECTION N-N
SCALE 3/8"=1"

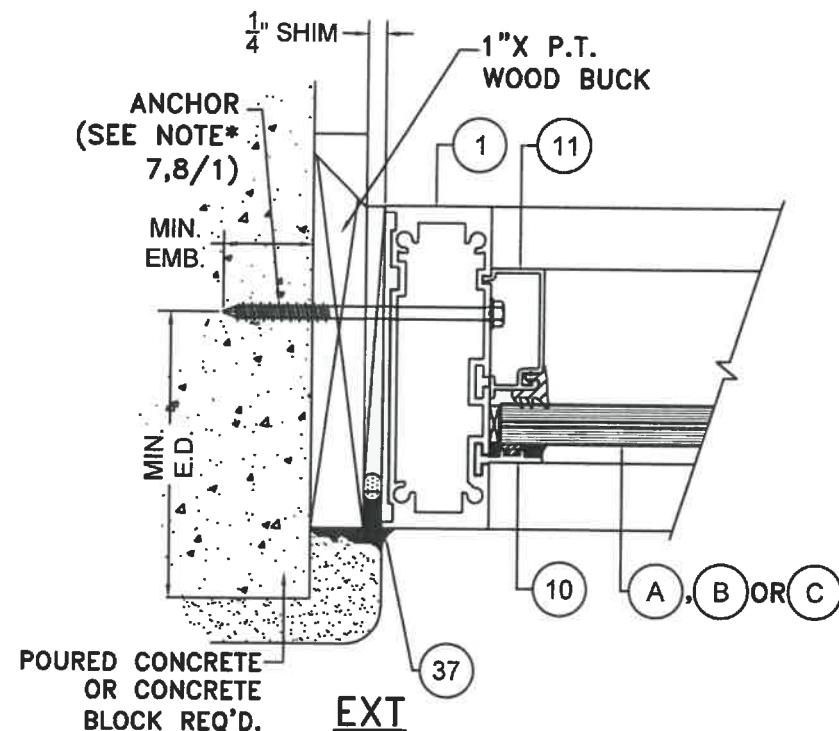

POURED CONCRETE/
CONCRETE BLOCK
SUBSTRATE

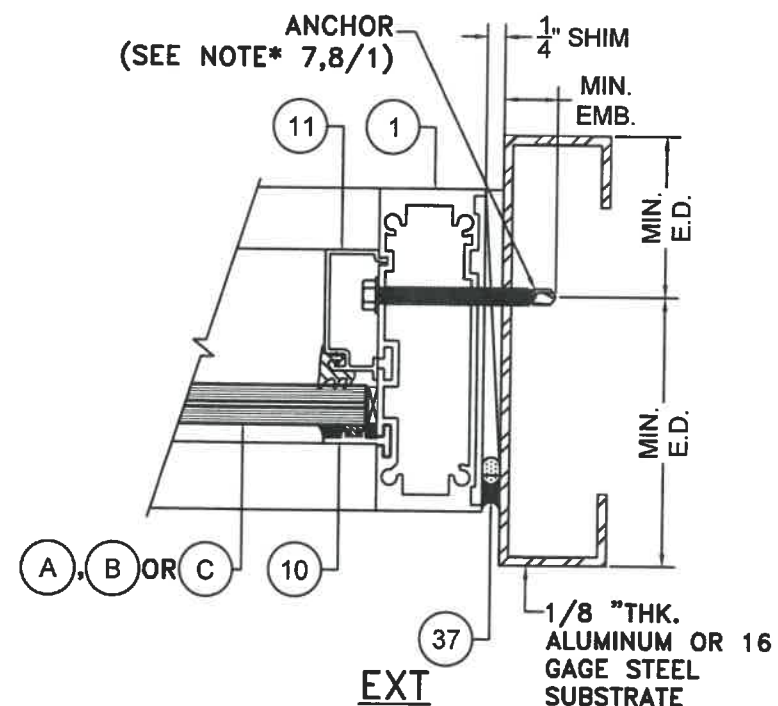


ALUMINUM / STEEL MEMBER
SUBSTRATE

FLORIDA BUILDING CODE (HIGH & NON HIGH VELOCITY HURRICANE ZONE)

PERFORMANCE COMMERCIAL
OUTSWING ENTRANCE DOOR


©2020 TILTECO, INC.
TILECO INC.
TILIT TESTING & ENGINEERING COMPANY
8355 N.W. 38th St., Ste. 305, VIRGINIA GARDENS, FL 33186
Phone : (305)871-1530 • Fax : (305)871-1531
CA-0006719
WALTER A. TILIT JR., P.E.
FLORIDA LIC. # 44167

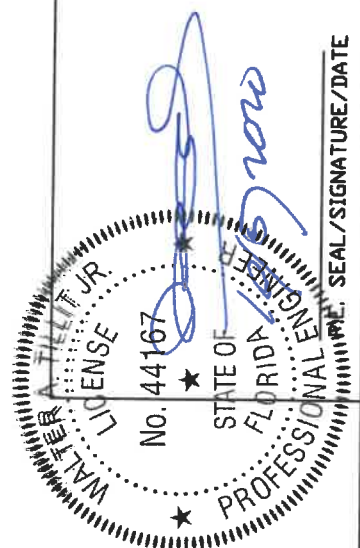

F.P.
DRAWN BY:
07/31/2020
DATE:
20-235
DRAWING No.
SHEET 21 OF 33

ALUMINA DISTRIBUTION CENTER
15002 NW 107 AVE. SUITE # 1
HIALEAH GARDENS, FL 33018
PHONE: (305) 444-1198


REV. NO	DESCRIPTION	DATE	REV. NO	DESCRIPTION	DATE
1	OLD 19-087	07/31/20	3	-	-
2	-	-	4	-	-

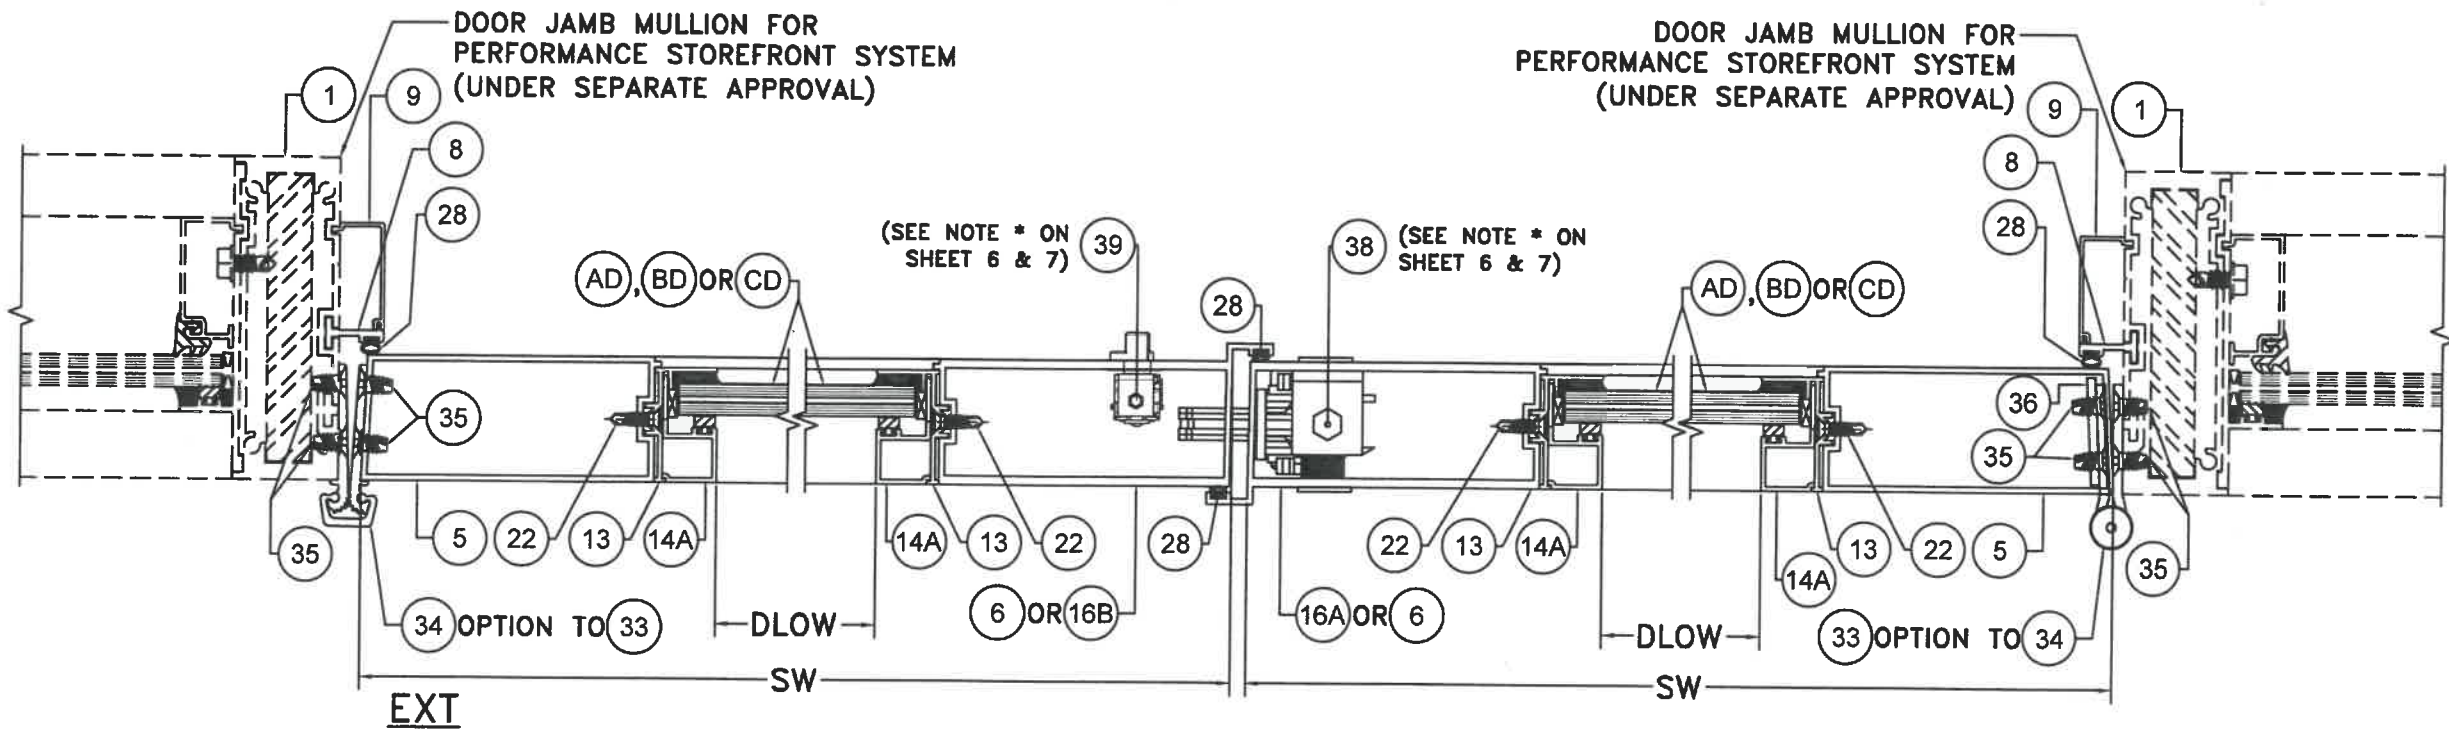

DOOR W/ STOREFRONT
SECTION P-P



FLORIDA BUILDING CODE (HIGH & NON HIGH VELOCITY HURRICANE ZONE)										F.P.									
PERFORMANCE COMMERCIAL OUTSWING ENTRANCE DOOR										DRAWN BY:									
										07/31/2020		DATE:							
ALUMINA DISTRIBUTION CENTER 15002 NW. 107 AVE. SUITE # 1 HIALEAH GARDENS, FL. 33018 PHONE: (305) 444-1198										20-235		DRAWING No.							
												SHEET 22 OF 33							
©2020 TILTECO, INC. TILTECO INC. TILLIT TESTING & ENGINEERING COMPANY 6355 N.W. 39th St., Ste. 305, VIRGINIA GARDENS, FL. 33166 Phone : (305)671-1530 . Fax : (305)671-1531 CA-0006719 WALTER A. TILLIT JR. P.E. FLORIDA Lic. # 44167										REV. NO		DATE		REV. No		DATE			
										1		OLD 18-087		07/11/20		3		-	
										2		-		-		4		-	

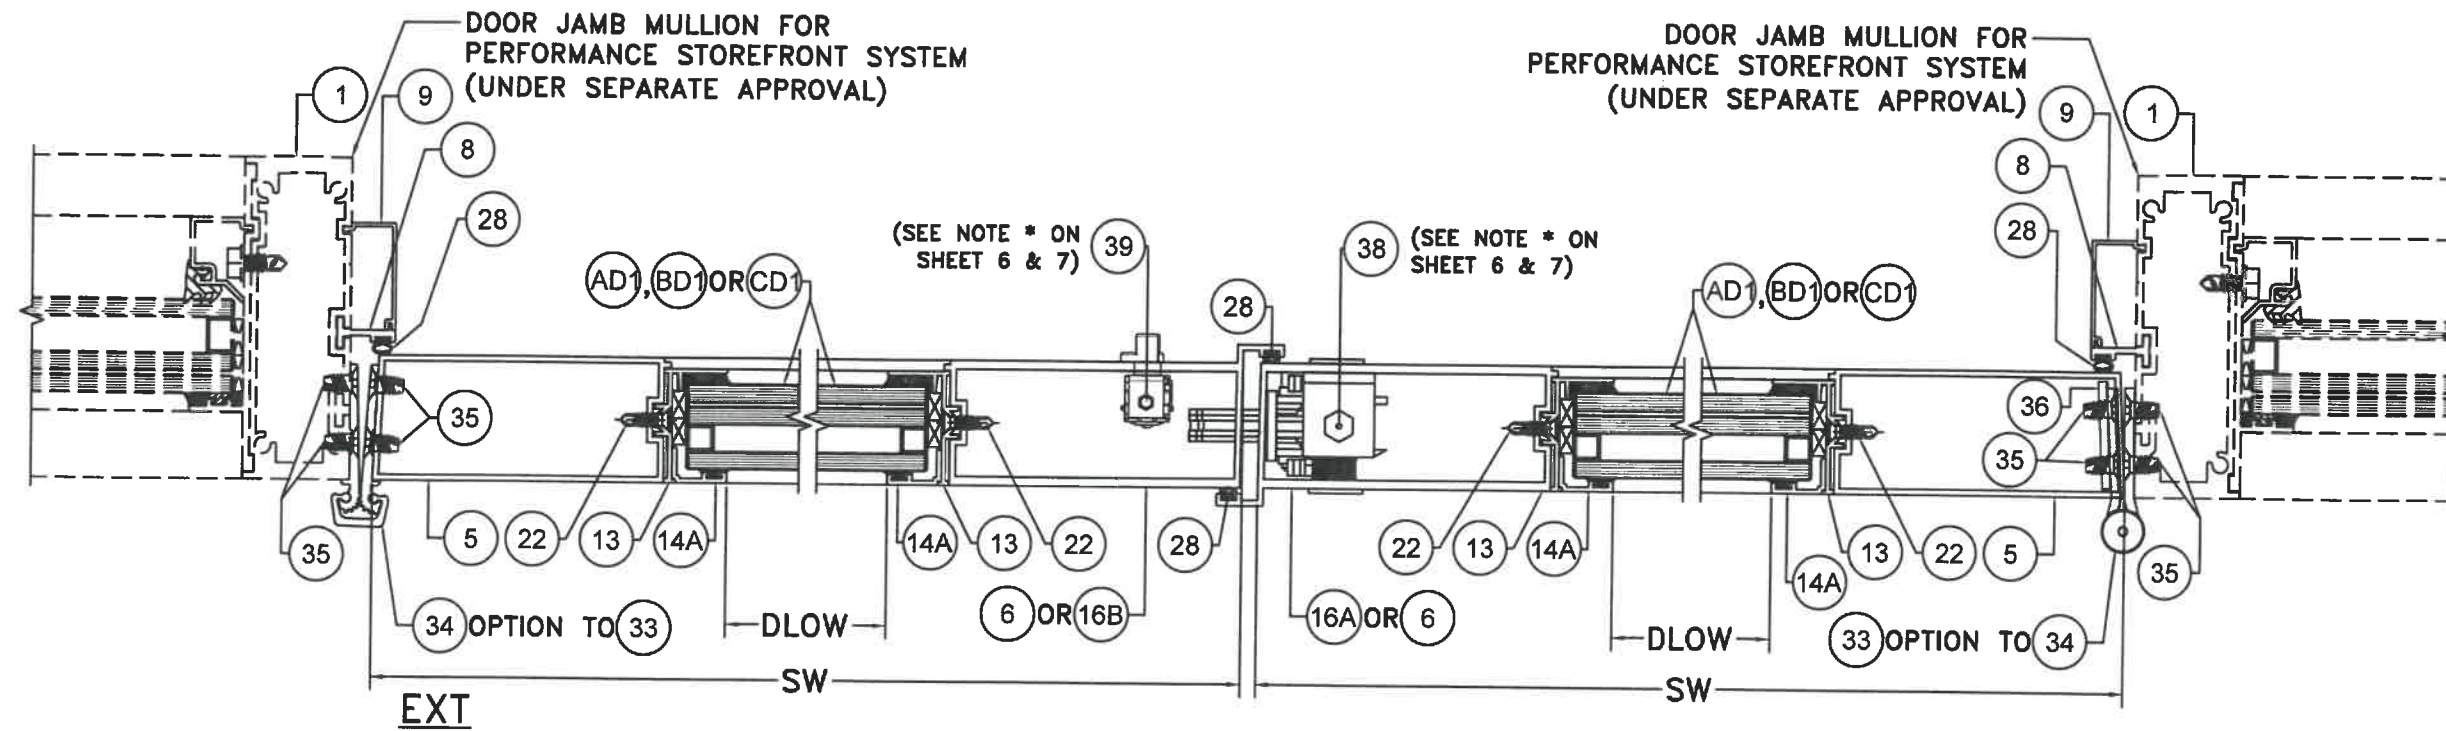

DOOR W/ STOREFRONT
SECTION P1-P1
SCALE 3/8"=1"



FLORIDA BUILDING CODE (HIGH & NON HIGH VELOCITY HURRICANE ZONE)

©2020 TILTECO, INC.

TILTECO INC.

TILLIT TESTING & ENGINEERING COMPANY
6355 N.W. 36th St., Ste. 305, VIRGINIA GARDENS, FL 33166
Phone : (305)871-1530 • Fax : (305)871-1531
CA-0006719
WALTER A. TILIT JR., P.E.
FLORIDA Lic. # 44167

PERFORMANCE COMMERCIAL
OUTSWING ENTRANCE DOOR

ALUMINA DISTRIBUTION CENTER
15002 NW. 107 AVE. SUITE # 1
HIALEAH GARDENS, FL. 33018
PHONE: (305) 444-1198


F.P.
DRAWN BY:

07/31/2020
DATE:

20-235
DRAWING No.

SHEET 22A OF 33

REV. NO	DESCRIPTION	DATE	REV. NO	DESCRIPTION	DATE
1		07/11/20	3		
2			4		

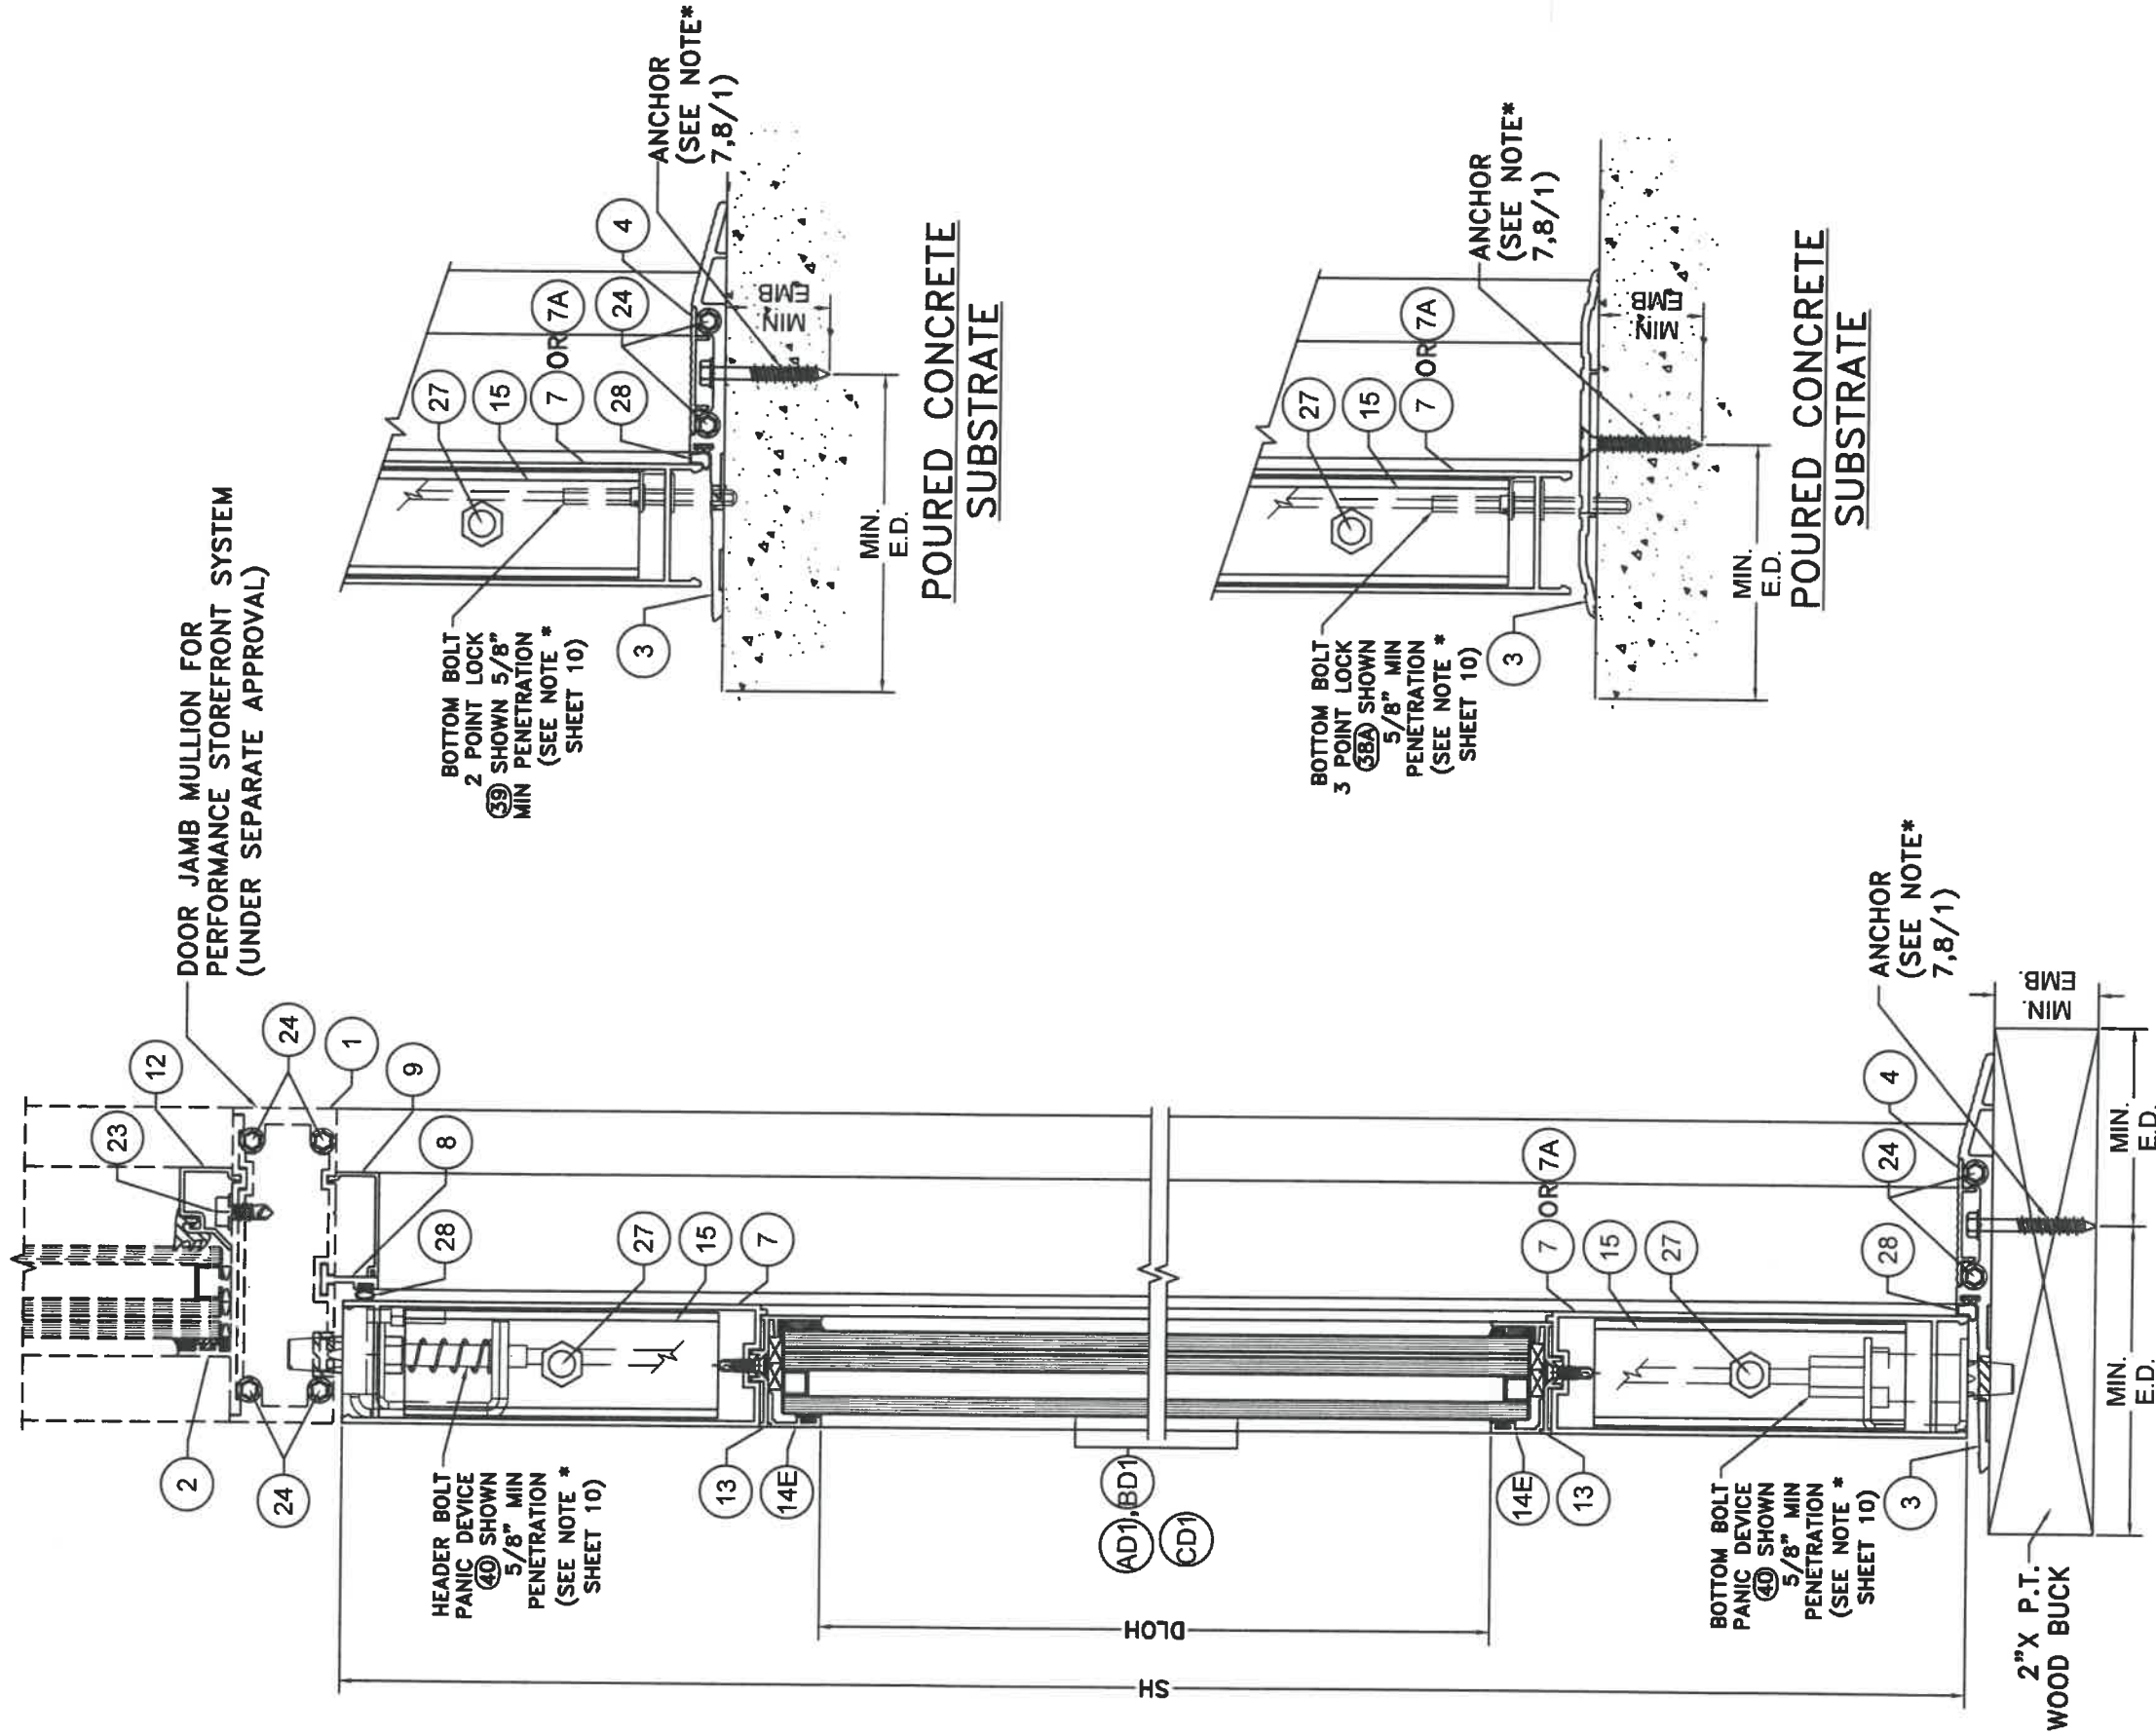

SECTION X1-X1 SCALE 3/8"=1"



©2020 TILTECO, INC.

TILTECO INC.

TILIT TESTING & ENGINEERING COMPANY
6355 N.W. 38th St., Ste. 308, VIRGINIA GARDENS, FL 33166
Phone : (305)871-1530 • Fax : (305)871-1531
CA-0008719
WALTER A. TILIT JR. P.E.
FLORIDA Lic. # 44167

FLORIDA BUILDING CODE (HIGH & NON HIGH VELOCITY HURRICANE ZONE)			
PERFORMANCE COMMERCIAL OUTSWING ENTRANCE DOOR		F.P.	DATE
ALUMINA DISTRIBUTION CENTER 15002 NW 107 AVE. SUITE # 1 HIALEAH GARDENS, FL 33018 PHONE: (305) 444-1198		DRAWN BY:	07/31/2020
		DATE:	20-235
REV. NO	DESCRIPTION	REV. No	DATE
1	OLD 19-087	07/31/20	-
2	-	4	-
DRAWING No.			SHEET 23A OF 33

2"X P.T. WOOD BUCK

ANCHOR (SEE NOTE* 7,8/1)

MIN. E.D. MIN. E.D. 1/4" SHIM

EXT 24 1 9 8 28 27 15 7

HEADER BOLT PANIC DEVICE (40A) SHOWN 5/8" MIN PENETRATION (SEE NOTE * SHEET 6,7)

13 14A

AD, BD OR CD

14A 13 7 OR 7A 15 27

BOTTOM BOLT PANIC DEVICE (40A) SHOWN 5/8" MIN PENETRATION (SEE NOTE * SHEET 6,7)

2"X P.T. WOOD BUCK


ANCHOR (SEE NOTE* 7,8/1)

MIN. E.D. MIN. E.D.


WOOD SUBSTRATE

SECTION G-G


SCALE 3/8"=1"

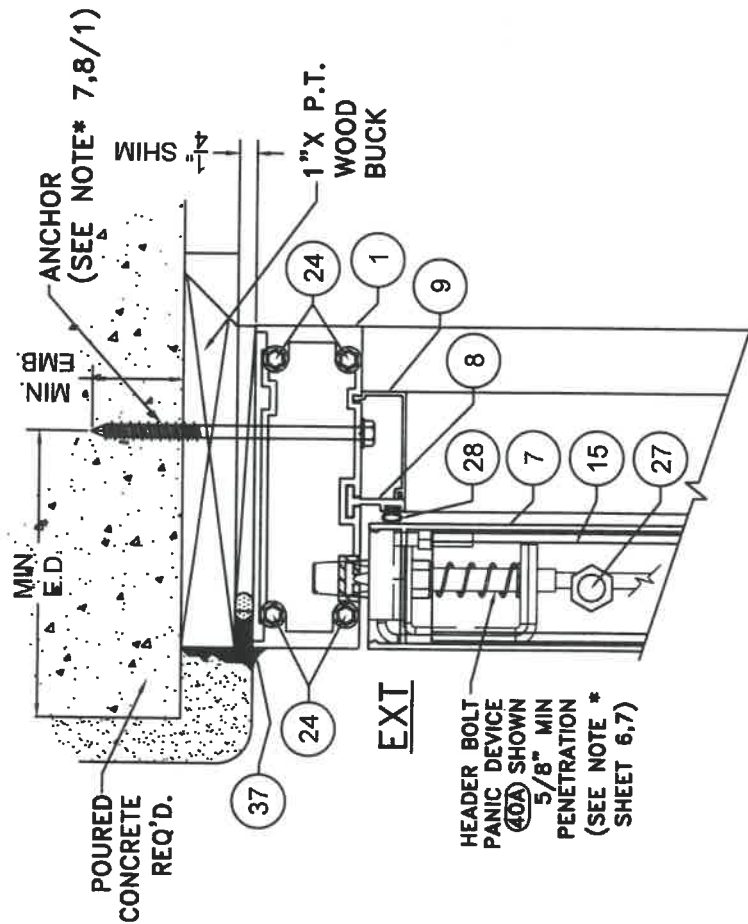


POURED CONCRETE SUBSTRATE

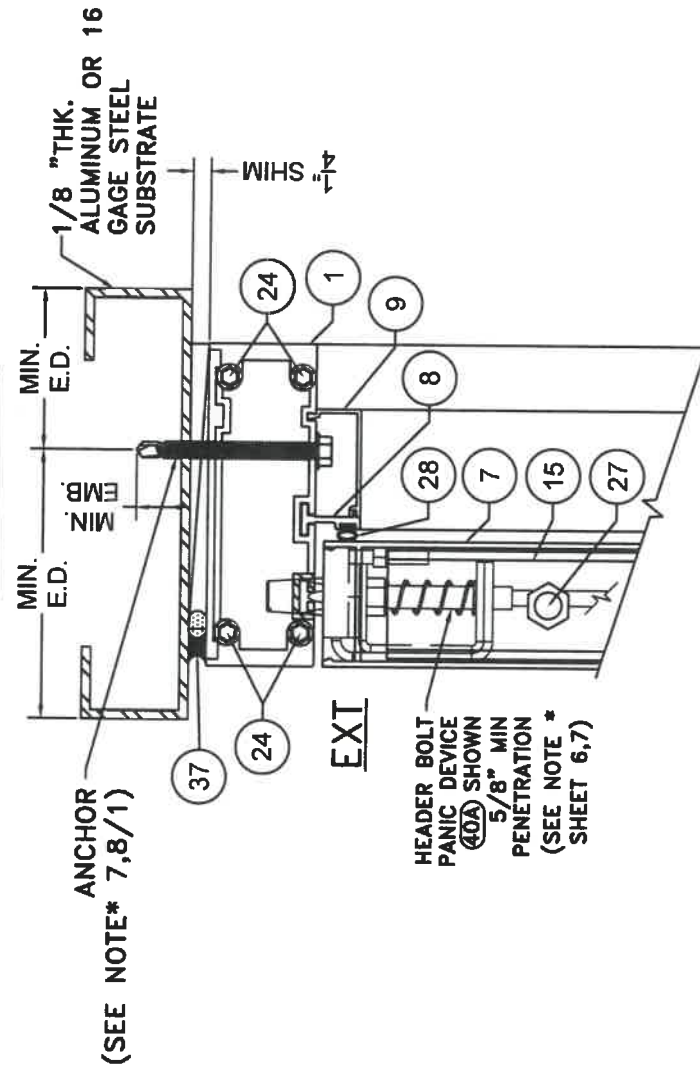

ALUMINUM / STEEL MEMBER SUBSTRATE

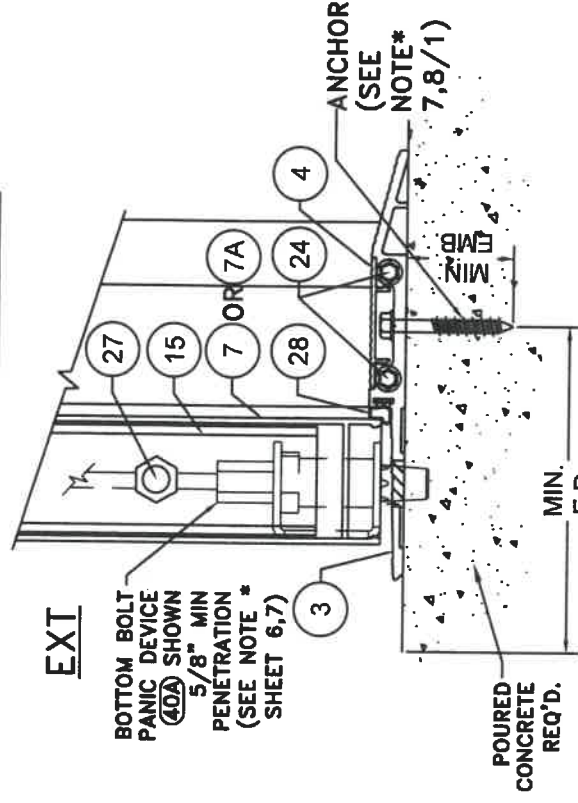

POURED CONCRETE SUBSTRATE

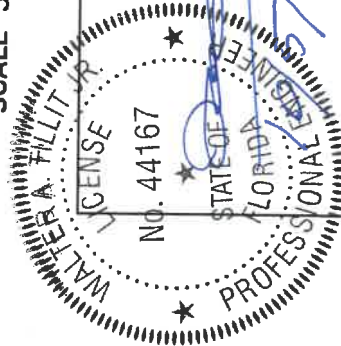

P.E. SEAL/SIGNATURE/DATE

©2020 TILTECO, INC.

TILTECO INC.

TILIT TESTING & ENGINEERING COMPANY
6355 N.W. 36th. St., Ste. 300, VIRGINIA GARDENS, FL 33166
Phone : (305)871-1530 - Fax : (305)871-1531
CA-0008719
WALTER A. TILIT JR., P.E.
FLORIDA Lic. # 44167

FLORIDA BUILDING CODE (HIGH & NON HIGH VELOCITY HURRICANE ZONE)

PERFORMANCE COMMERCIAL
OUTSWING ENTRANCE DOOR

ALUMINA DISTRIBUTION CENTER
15002 NW, 107 AVE. SUITE # 1
HIALEAH GARDENS, FL 33018
PHONE: (305) 444-1198

F.P.
DRAWN BY:

07/31/2020
DATE:

20-235
DRAWING No.

SHEET 24 OF 33

ANCHOR
(SEE NOTE* 7,8/1)

2"X P.T.
WOOD BUCK

EXT
HEADER BOLT
PANIC DEVICE
(40A) SHOWN
5/8" MIN
PENETRATION
(SEE NOTE *
SHEET 6,7)

EXT
HEADER BOLT
PANIC DEVICE
(40A) SHOWN
5/8" MIN
PENETRATION
(SEE NOTE *
SHEET 6,7)

POURED CONCRETE
SUBSTRATE

ANCHOR
(SEE NOTE* 7,8/1)

1/8" THK.
ALUMINUM OR 16
GAGE STEEL
SUBSTRATE

ALUMINUM / STEEL MEMBER
SUBSTRATE


2"X P.T.
WOOD BUCK

WOOD SUBSTRATE

POURED CONCRETE
SUBSTRATE

SECTION G1-G1

SCALE 3/8"=1"

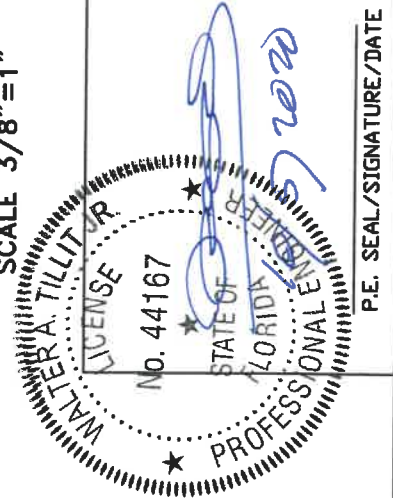

FLORIDA BUILDING CODE (HIGH & NON HIGH VELOCITY HURRICANE ZONE)

TILECO INC.
TILLIT TESTING & ENGINEERING COMPANY
6355 N.W. 36th St., Ste. 305, VIRGINIA GARDENS, FL 33166
Phone : (305) 971-1530 Fax : (305) 971-1531
CA-0008719
WALTER A. TILLIT JR. P.E.
FLORIDA Lic. # 44167

PERFORMANCE COMMERCIAL
OUTSWING ENTRANCE DOOR

ALUMINA DISTRIBUTION CENTER
15002 NW. 107 AVE. SUITE # 1
HIALEAH GARDENS, FL. 33018
PHONE: (305) 444-1198

F.P.
DRAWN BY:
07/31/2020
DATE:
20-235
DRAWING No.
SHEET 24A OF 33

2"X P.T.
WOOD BUCK

ANCHOR
(SEE NOTE* 7,8/1)

MIN.
E.D.

EXT

HEADER BOLT
3 POINT LOCK
(38A) SHOWN
5/8" MIN
PENETRATION
(SEE NOTE *
SHEET 6,7)

13
14A
7
15
27

AD, BD
OR CD
OR D

14A
13
7 OR 7A
15
27

BOTTOM BOLT
3 POINT LOCK
(38A) SHOWN
5/8" MIN
PENETRATION
(SEE NOTE *
SHEET 6,7)

2"X P.T.
WOOD BUCK


ANCHOR
(SEE
NOTE*
7,8/1)

MIN.
E.D.

WOOD SUBSTRATE

SECTION E-E

SCALE 3/8"=1"

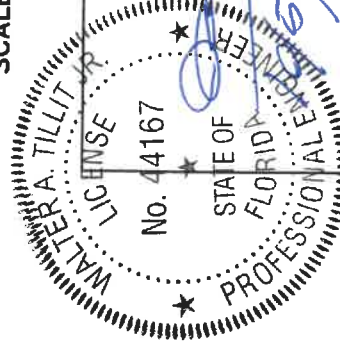

P.E. SEAL/SIGNATURE/DATE

©2020 TILTECO, INC.

TILTECO INC.

TILLIT TESTING & ENGINEERING COMPANY
6355 N.W. 36th St., Ste. 305, VIRGINIA GARDENS, FL 33166
Phone : (305)671-1530 • Fax : (305)671-1531
CA-0008719
WALTER A. TILLIT JR., P.E.
FLORIDA Lic. # 44167

FLORIDA BUILDING CODE (HIGH & NON HIGH VELOCITY HURRICANE ZONE)



PERFORMANCE COMMERCIAL
OUTSWING ENTRANCE DOOR

ALUMINA DISTRIBUTION CENTER
15002 NW. 107 AVE. SUITE # 1
HIALEAH GARDENS, FL. 33018
PHONE: (305) 444-1198


REV. NO	DESCRIPTION	DATE	REV. NO	DESCRIPTION	DATE
1	OLD 18-087	07/11/20	3	-	-
2	-	-	4	-	-

F.P.
DRAWN BY:
07/31/2020
DATE:
20-235
DRAWING No.
SHEET 25 OF 33


ANCHOR
(SEE NOTE* 7,8/1)

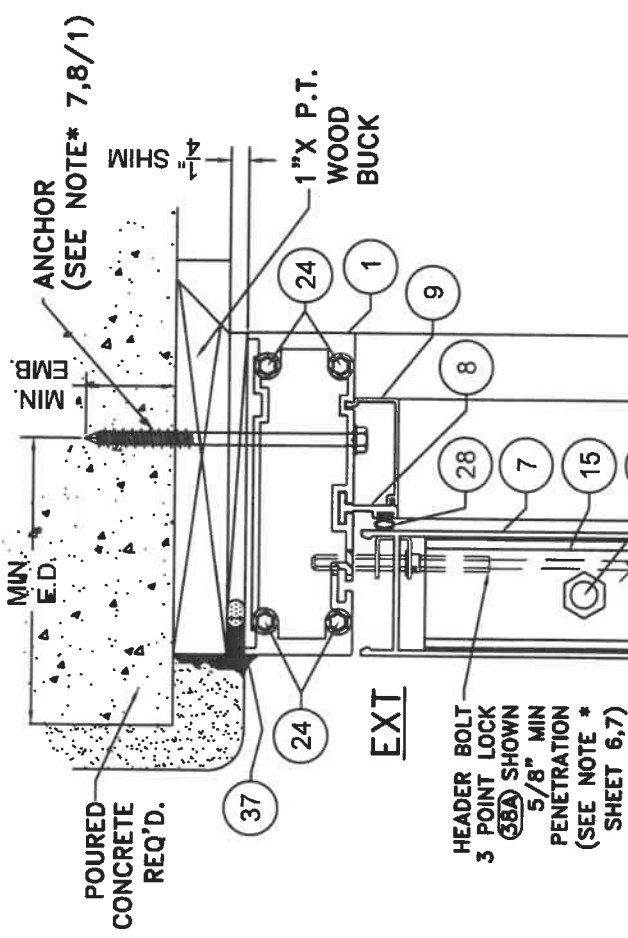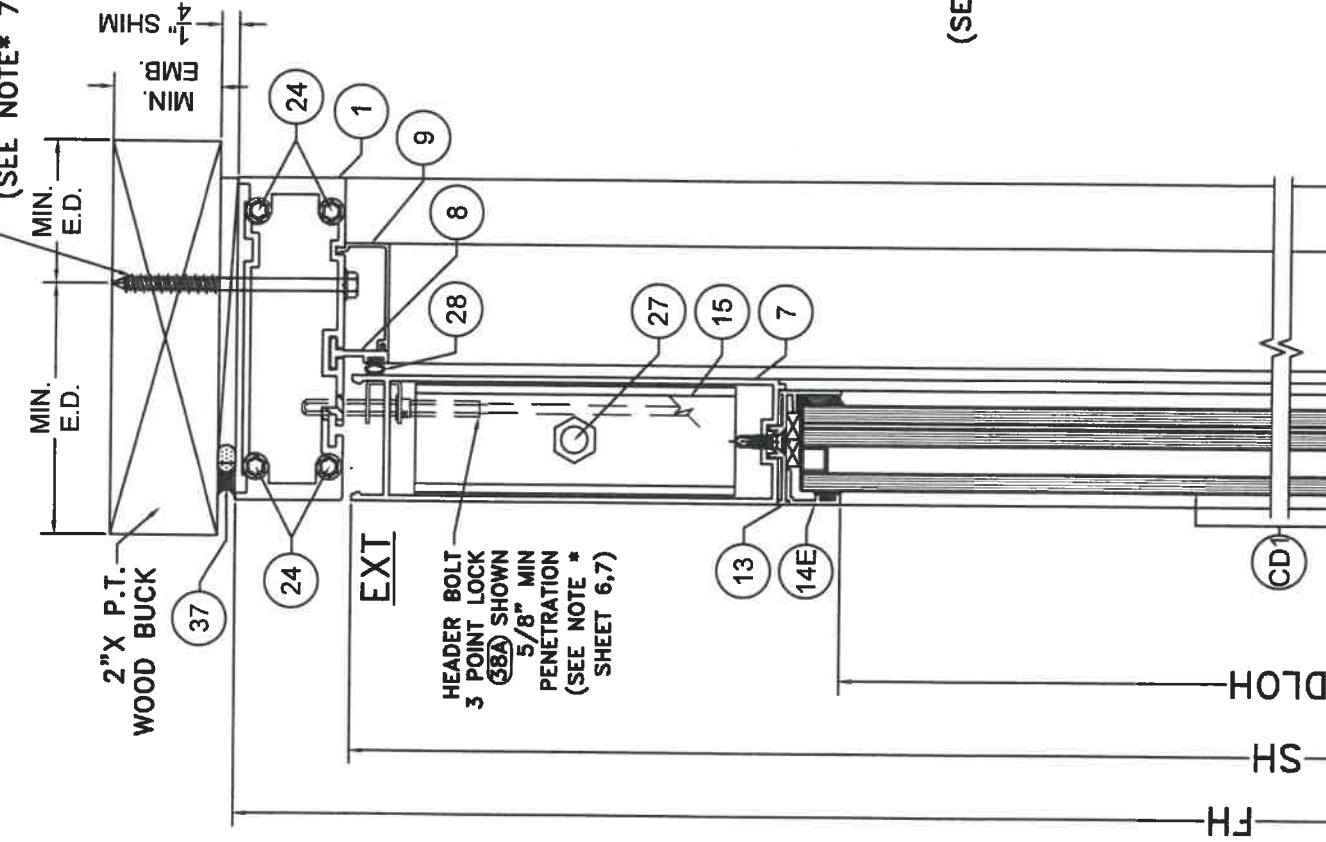


POURED CONCRETE
SUBSTRATE

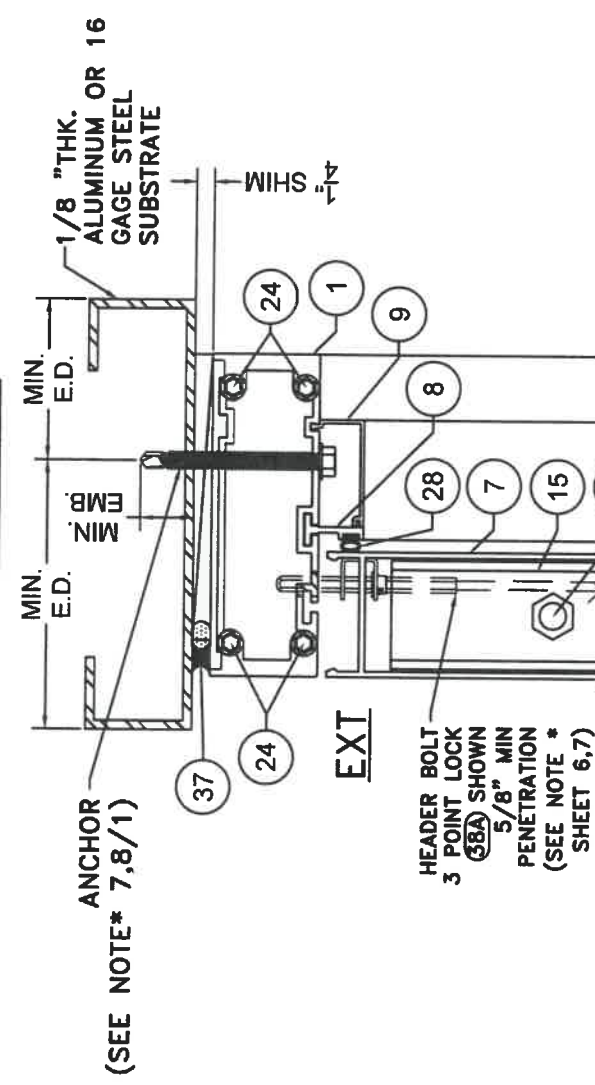

ALUMINUM / STEEL MEMBER
SUBSTRATE

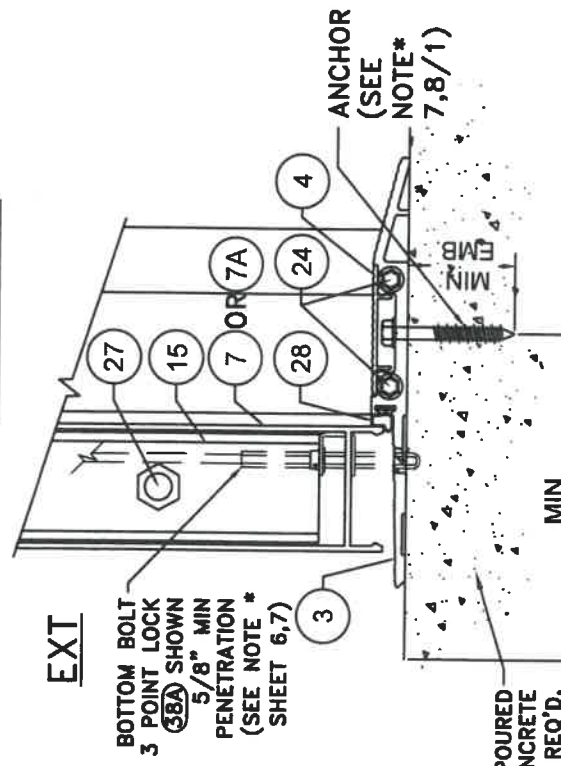


POURED CONCRETE
SUBSTRATE

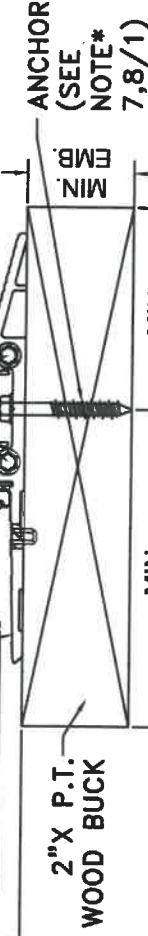

WOOD SUBSTRATE

SECTION E1-E1

SCALE 3/8"=1"

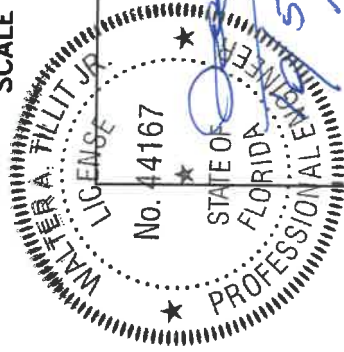

P.E. SEAL/SIGNATURE/DATE

FLORIDA BUILDING CODE (HIGH & NON HIGH VELOCITY HURRICANE ZONE)

TILECO INC.
TILLIT TESTING & ENGINEERING COMPANY
6325 N.W. 36th St., Ste. 305, VIRGINIA GARDENS, FL 33196
Phone : (305) 871-1530 . Fax : (305) 871-1531
CA-0008719
WALTER A. TILLIT Jr. P.E.
FLORIDA Lic. # 44167

PERFORMANCE COMMERCIAL
OUTSWING ENTRANCE DOOR

ALUMINA DISTRIBUTION CENTER
15002 NW. 107 AVE. SUITE # 1
HIALEAH GARDENS, FL 33018
PHONE: (305) 444-1198

F.P.
DRAWN BY:


07/31/2020
DATE:

20-235
DRAWING No.

SHEET 25A OF 33


2"X P.T. WOOD BUCK

ANCHOR (SEE NOTE* 7,8/1)

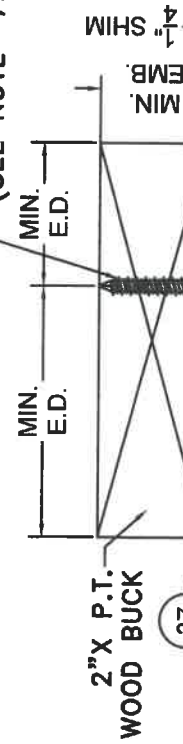


EXT

HEADER BOLT
3 POINT LOCK
(38) SHOWN
5/8" MIN
PENETRATION
(SEE NOTE *
SHEET 6,7)

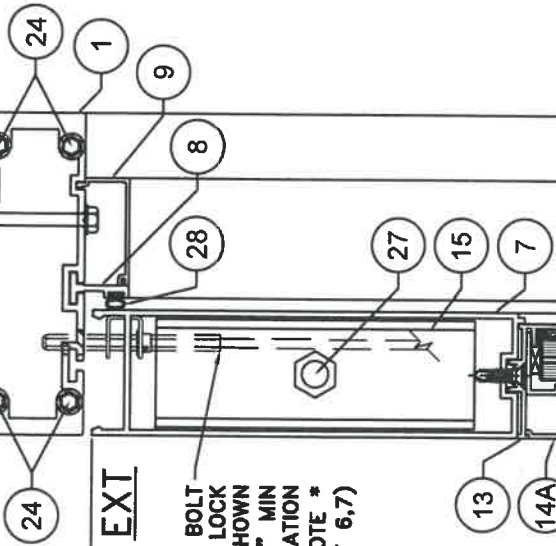


FH
SH
DLOH
(AD, BD, CD)

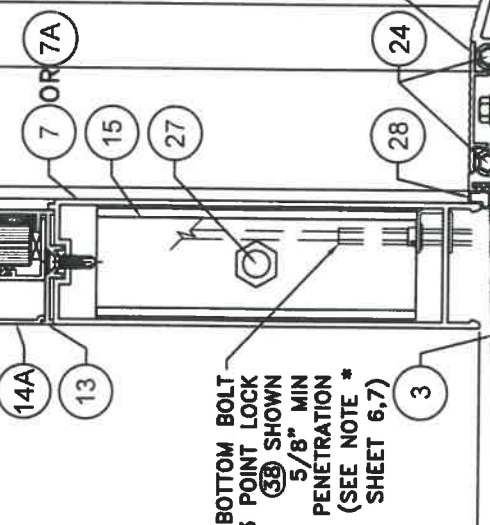

2"X P.T. WOOD BUCK

ANCHOR (SEE NOTE* 7,8/1)

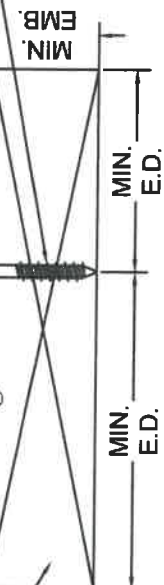


WOOD SUBSTRATE

SECTION B-B


SCALE 3/8"=1"

POURED CONCRETE REQ'D.

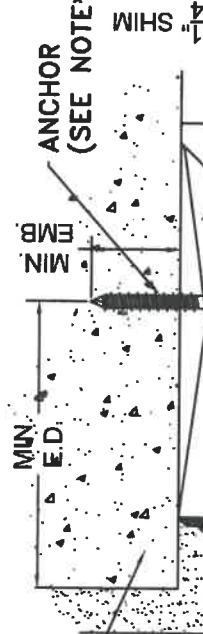


EXT

HEADER BOLT
3 POINT LOCK
(38) SHOWN
5/8" MIN
PENETRATION
(SEE NOTE *
SHEET 6,7)

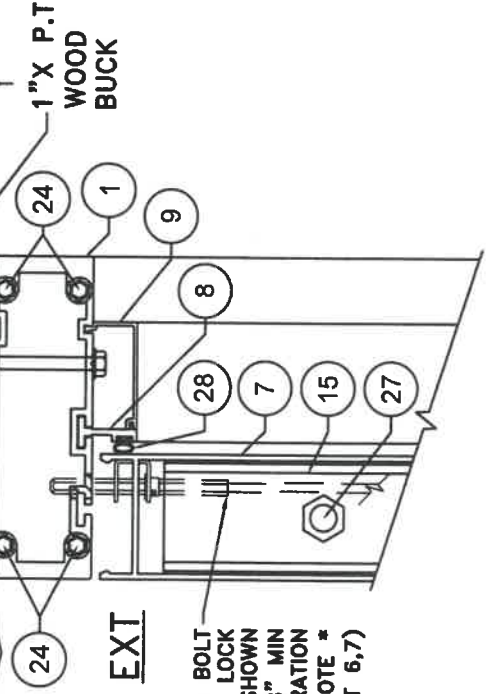


POURED CONCRETE SUBSTRATE

ANCHOR (SEE NOTE* 7,8/1)

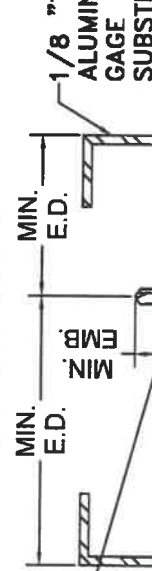


HEADER BOLT
3 POINT LOCK
(38) SHOWN
5/8" MIN
PENETRATION
(SEE NOTE *
SHEET 6,7)

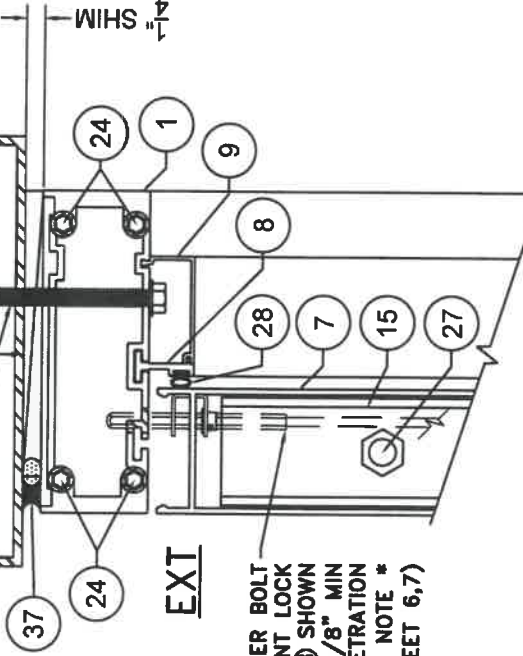


ALUMINUM / STEEL MEMBER SUBSTRATE

EXT

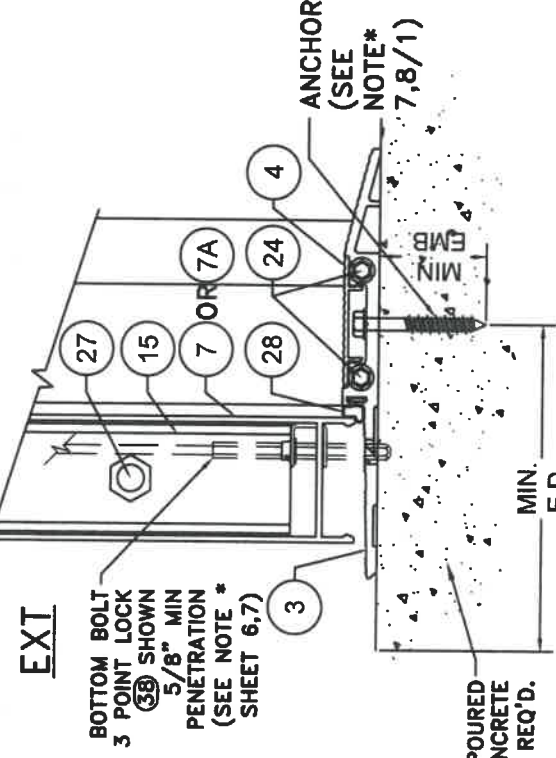

POURED CONCRETE REQ'D.

POURED CONCRETE SUBSTRATE

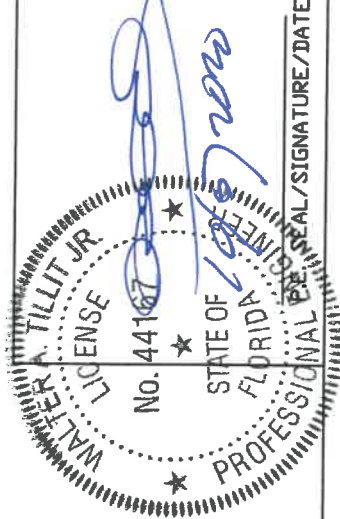

FLORIDA BUILDING CODE (HIGH & NON HIGH VELOCITY HURRICANE ZONE)



TILECO INC.
TILLIT TESTING & ENGINEERING COMPANY
6305 N.W. 30th St., Ste. 305, VIRGINIA GARDENS, FL 33166
Phone : (305)871-1530 • Fax : (305)871-1531
CA-0008719
WALTER A. TILLIT Jr. P.E.
FLORIDA Lic. # 44167

PERFORMANCE COMMERCIAL
OUTSWING ENTRANCE DOOR


ALUMINA DISTRIBUTION CENTER
15002 NW. 107 AVE. SUITE # 1
HIALEAH GARDENS, FL 33018
PHONE: (305) 444-1198

F.P.
DRAWN BY:
07/31/2020
DATE:
20-235
DRAWING No.
SHEET 26 OF 33


ANCHOR
(SEE NOTE* 7,8/1)

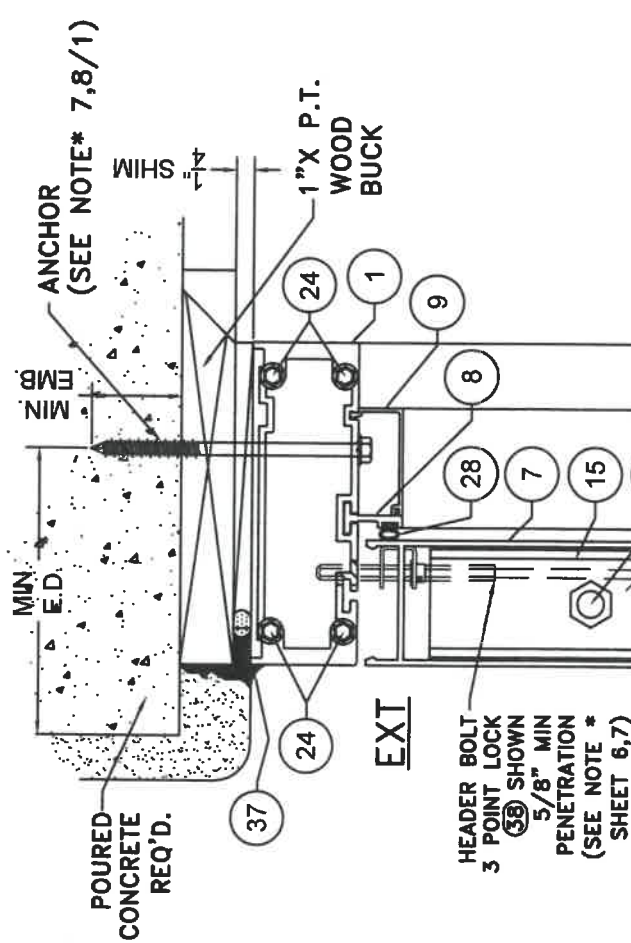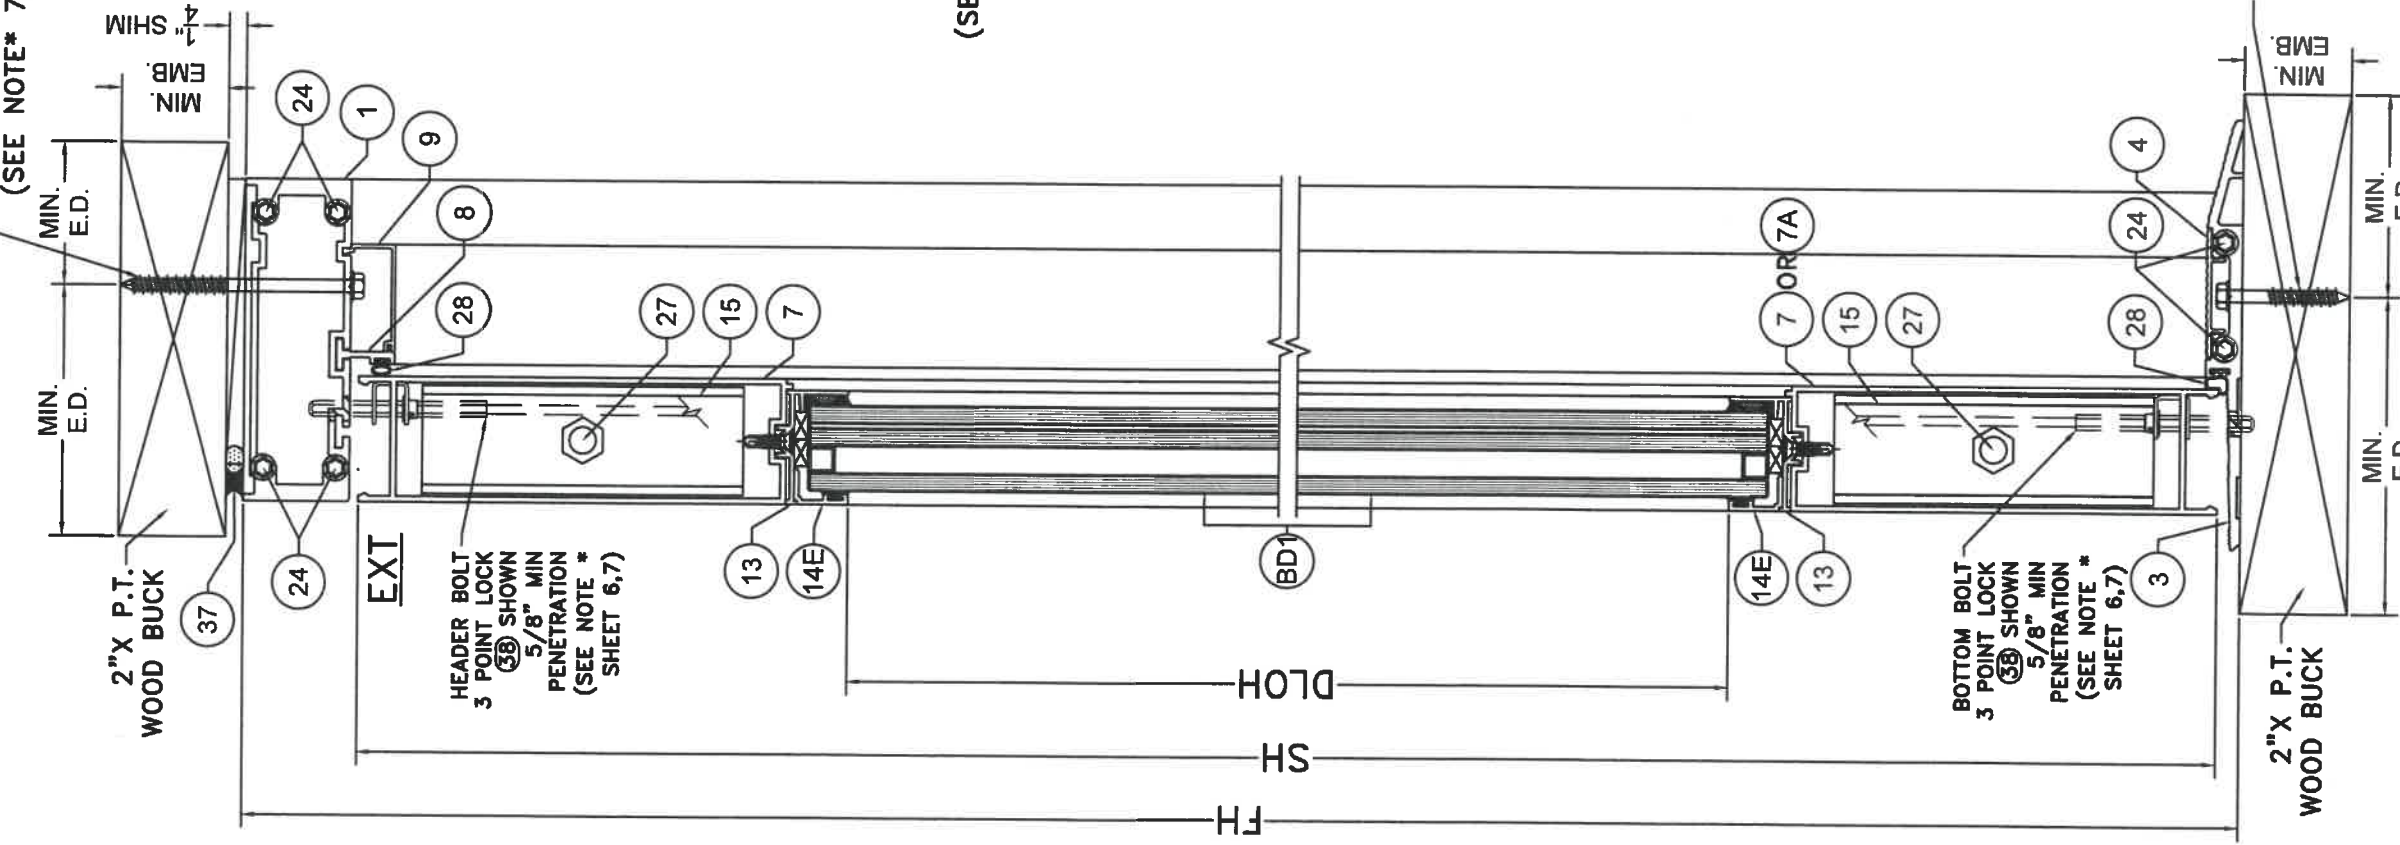


POURED CONCRETE
SUBSTRATE

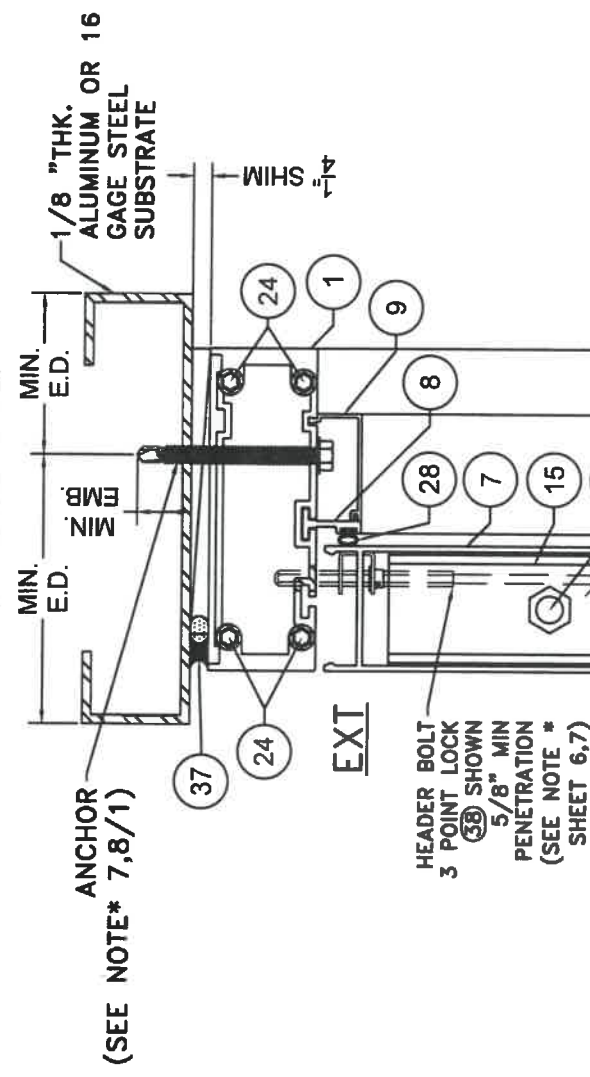

ALUMINUM / STEEL MEMBER
SUBSTRATE

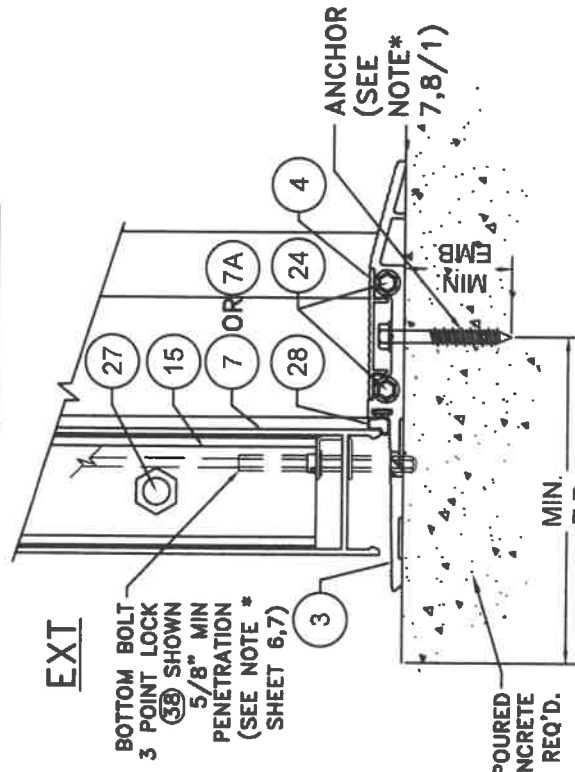

POURED CONCRETE
SUBSTRATE

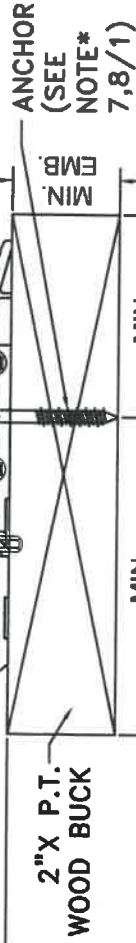

WOOD SUBSTRATE

SECTION B1-B1

SCALE 3/8"=1"



P.E. SEAL/SIGNATURE/DATE

©2020 TILTECO, INC.

TILTECO INC.

TILLIT TESTING & ENGINEERING COMPANY
6355 N.W. 36th St., Ste. 305, Virginia Gardens, FL 33166
Phone : (305)871-1530 , Fax : (305)871-1531
CA-0008719

WALTER A. TILLIT JR. P.E.
FLORIDA Lic. # 44167

FLORIDA BUILDING CODE (HIGH & NON HIGH VELOCITY HURRICANE ZONE)

PERFORMANCE COMMERCIAL
OUTSWING ENTRANCE DOOR

F.P.
DRAWN BY:

ALUMINA DISTRIBUTION CENTER
15002 NW. 107 AVE. SUITE # 1
HIALEAH GARDENS, FL. 33018
PHONE: (305) 444-1198


DATE:
07/31/2020

20-235

DRAWING No.


SHEET 26A OF 33

ANCHOR
(SEE NOTE* 7,8/1)

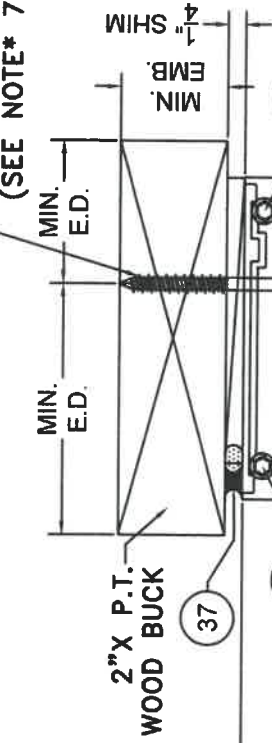


EXT

HEADER BOLT
PANIC DEVICE
(40B) SHOWN
5/8" MIN
PENETRATION
(SEE NOTE *
SHEET 6,7)

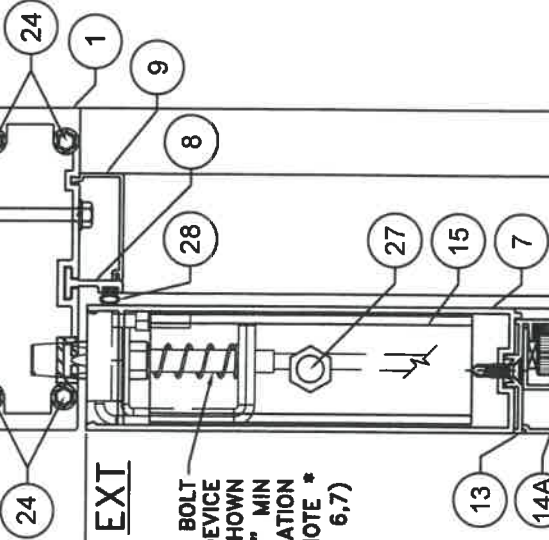


FH
SH
DLOH
(AD, BD, CD)

ANCHOR
(SEE NOTE* 7,8/1)

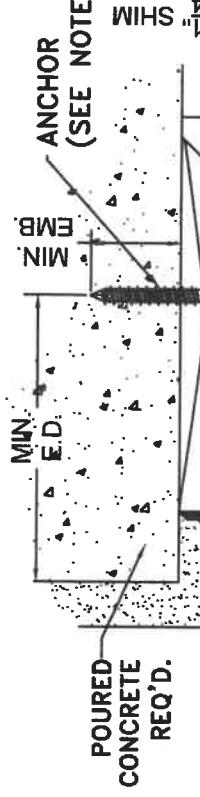


EXT


HEADER BOLT
PANIC DEVICE
(40B) SHOWN
5/8" MIN
PENETRATION
(SEE NOTE *
SHEET 6,7)

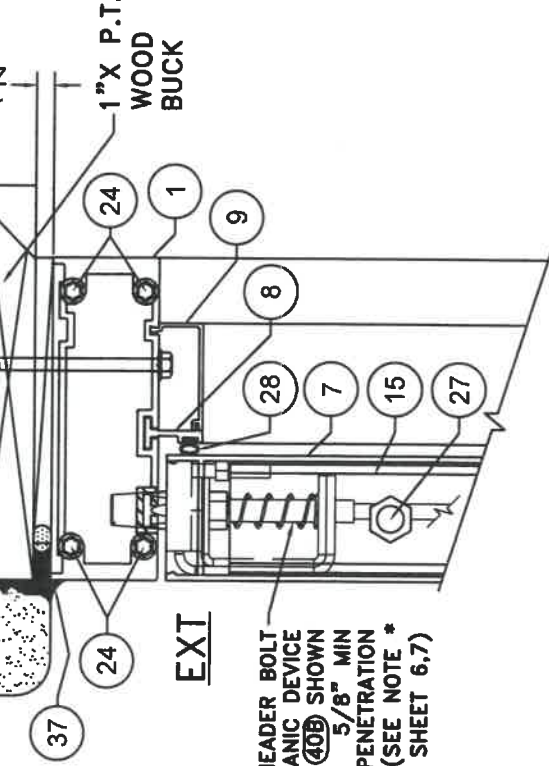

POURED CONCRETE
SUBSTRATE

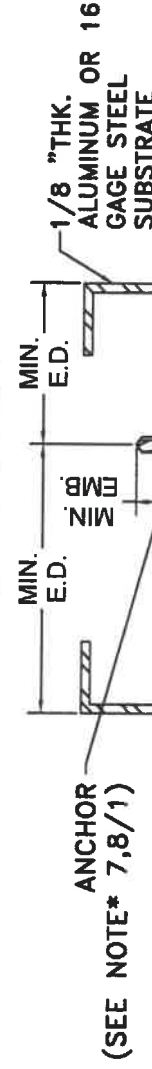


ANCHOR
(SEE NOTE* 7,8/1)

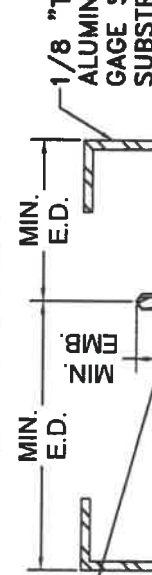

EXT



HEADER BOLT
PANIC DEVICE
(40B) SHOWN
5/8" MIN
PENETRATION
(SEE NOTE *
SHEET 6,7)

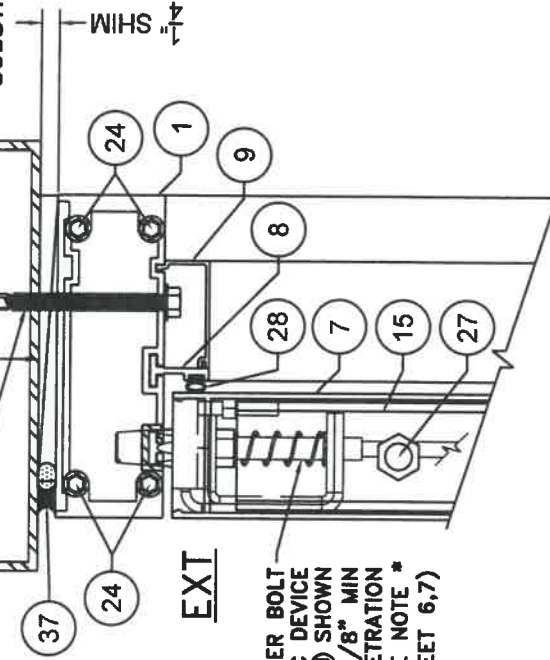

ALUMINUM / STEEL MEMBER
SUBSTRATE

EXT

BOTTOM BOLT
PANIC DEVICE
(40B) SHOWN
5/8" MIN
PENETRATION
(SEE NOTE *
SHEET 6,7)

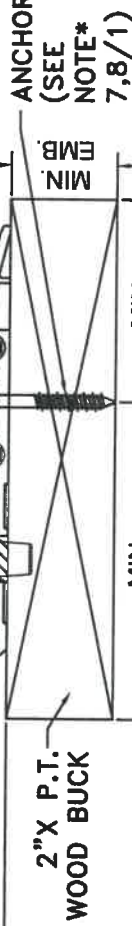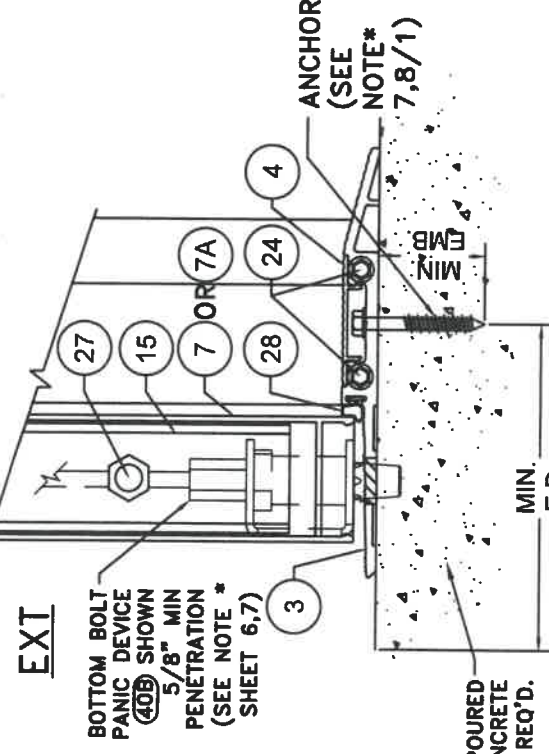

POURED CONCRETE
SUBSTRATE

WOOD SUBSTRATE

SECTION V-V

SCALE 3/8"=1"



©2020 TILTECO, INC.

TILECO INC.

TILLIT TESTING & ENGINEERING COMPANY
6355 N.W. 38th St., Ste. 305, VIRGINIA GARDENS, FL 33166
Phone : (305)871-1530 • Fax : (305)871-1531

WALTER A. TILLIT JR., P.E.
FLORIDA LIC. # 44167

FLORIDA BUILDING CODE (HIGH & NON HIGH VELOCITY HURRICANE ZONE)

PERFORMANCE COMMERCIAL
OUTSWING ENTRANCE DOOR

F.P.
DRAWN BY:


ALUMINA DISTRIBUTION CENTER
15002 NW. 107 AVE. SUITE # 1
HIALEAH GARDENS, FL. 33018
PHONE: (305) 444-1198

DATE:
07/31/2020

20-235

DRAWING No.

SHEET 27 OF 33

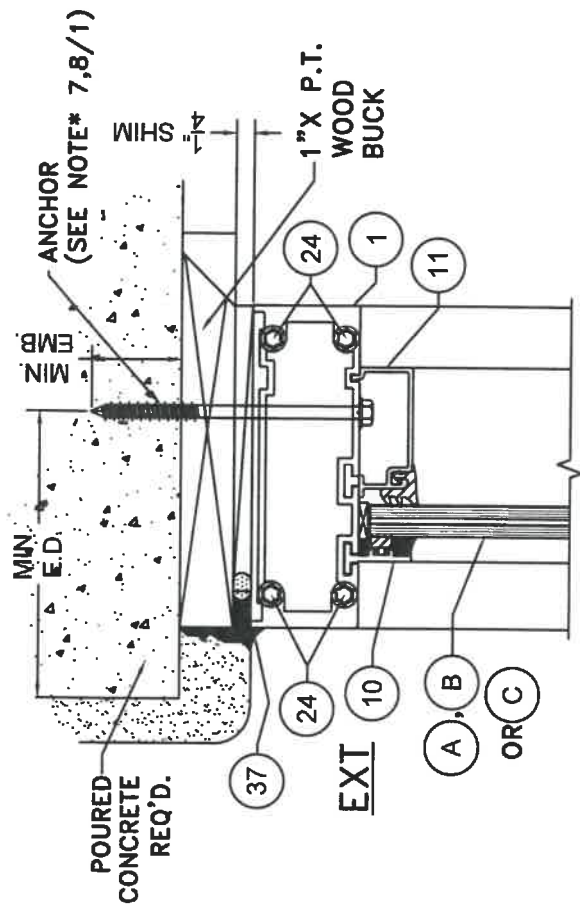

Technical drawing showing a cross-section of a wall assembly. The drawing includes the following labels and dimensions:

- ANCHOR (SEE NOTE* 7,8/1)**: Points to the anchor bolt.
- MIN. E.D.**: Minimum Embedment Depth.
- MIN. E.D.**: Minimum Embedment Depth (for the wall).
- 1/8" THK. ALUMINUM OR 16 GAGE STEEL SUBSTRATE**: Points to the substrate material.
- 4" SHIM**: Points to the shim.
- EXT**: External side.
- 37**: Points to the anchor bolt head.
- 24**: Points to the anchor bolt.
- 1**: Points to the shim.
- 11**: Points to the wall assembly.
- 10**: Points to the wall assembly.
- A, B, C**: Points to the wall assembly.

EXT

BOTTOM BOLT

2 POINT LOCK

MIN PENETRATION (SEE NOTE * SHEET 8,9)

POURED CONCRETE REQ'D.

MIN EMB

ANCHOR (SEE NOTE* 7,8/1)

3, 4, 7, 7A, 15, 24, 27, 28

SCALE 3/8"=1"




TILTECO INC.
TILLIT TESTING & ENGINEERING COMPANY
6555 N.W. 38th St., Ste. 303, Virginia Gardens, Ft. 33186
Phone : (305)371-1530 • Fax : (305)371-1531
CA-0008719
WALTER A. TILLIT Jr. P.E.
FLORIDA Lic. # 44167

ALUMINA DISTRIBUTION CENTER
15002 NW. 107 AVE. SUITE # 1
HIALEAH GARDENS, FL. 33018
PHONE: (305) 444-1198

REV. NO	DESCRIPTION	DATE	REV. NO	DESCRIPTION	DATE
1	OLD 18-0627	07/31/90	3	-	-
2	-	-	4	-	-

2"X P.T. WOOD BUCK

ANCHOR (SEE NOTE* 7,8/1)

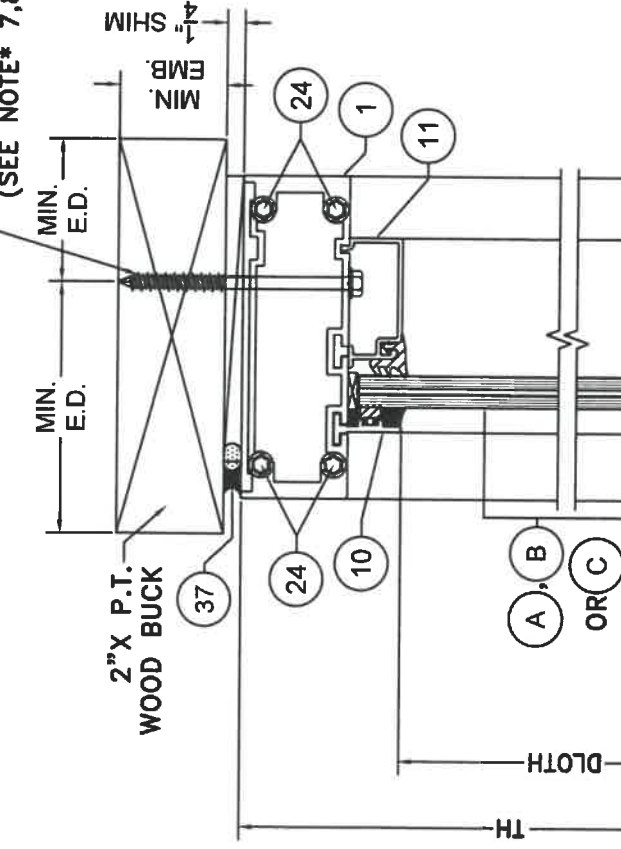


POURED CONCRETE SUBSTRATE

EXT

EXT


HEADER BOLT PANIC DEVICE (40) SHOWN 5/8" MIN PENETRATION (SEE NOTE * SHEET 8,9)

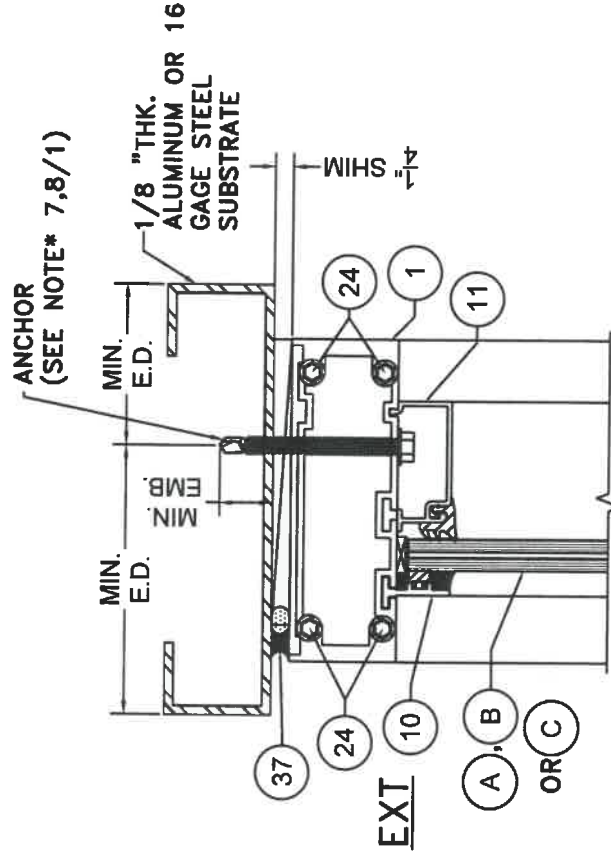

ALUMINUM / STEEL MEMBER SUBSTRATE

EXT

BOTTOM BOLT PANIC DEVICE (40) SHOWN 5/8" MIN PENETRATION (SEE NOTE * SHEET 8,9)

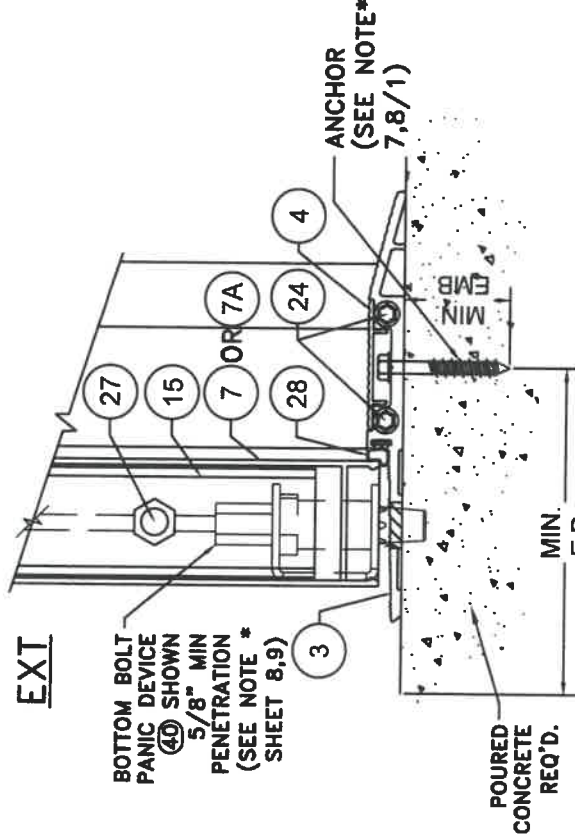

POURED CONCRETE SUBSTRATE


ANCHOR (SEE NOTE* 7,8/1)

2"X P.T. WOOD BUCK

WOOD SUBSTRATE

SECTION F-F

SCALE 3/8"=1"

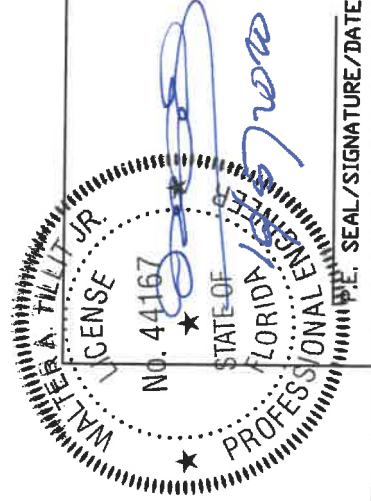

FLORIDA BUILDING CODE (HIGH & NON HIGH VELOCITY HURRICANE ZONE)

©2020 TILTECO, INC.
TILECO INC.
TILLIT TESTING & ENGINEERING COMPANY
6355 N.W. 39th St., Ste. 300, Virginia Gardens, FL 33166
Phone : (305)871-1530 • Fax : (305)871-1531
CA-0008719
WALTER A. TILLIT JR., P.E.
FLORIDA Lic. # 44167

PERFORMANCE COMMERCIAL
OUTSWING ENTRANCE DOOR


ALUMINA DISTRIBUTION CENTER
15002 NW 107 AVE. SUITE # 1
HIALEAH GARDENS, FL 33018
PHONE: (305) 444-1198


F.P.
DRAWN BY:

07/31/2020
DATE:


20-235
DRAWING No.

SHEET 28 OF 33

 

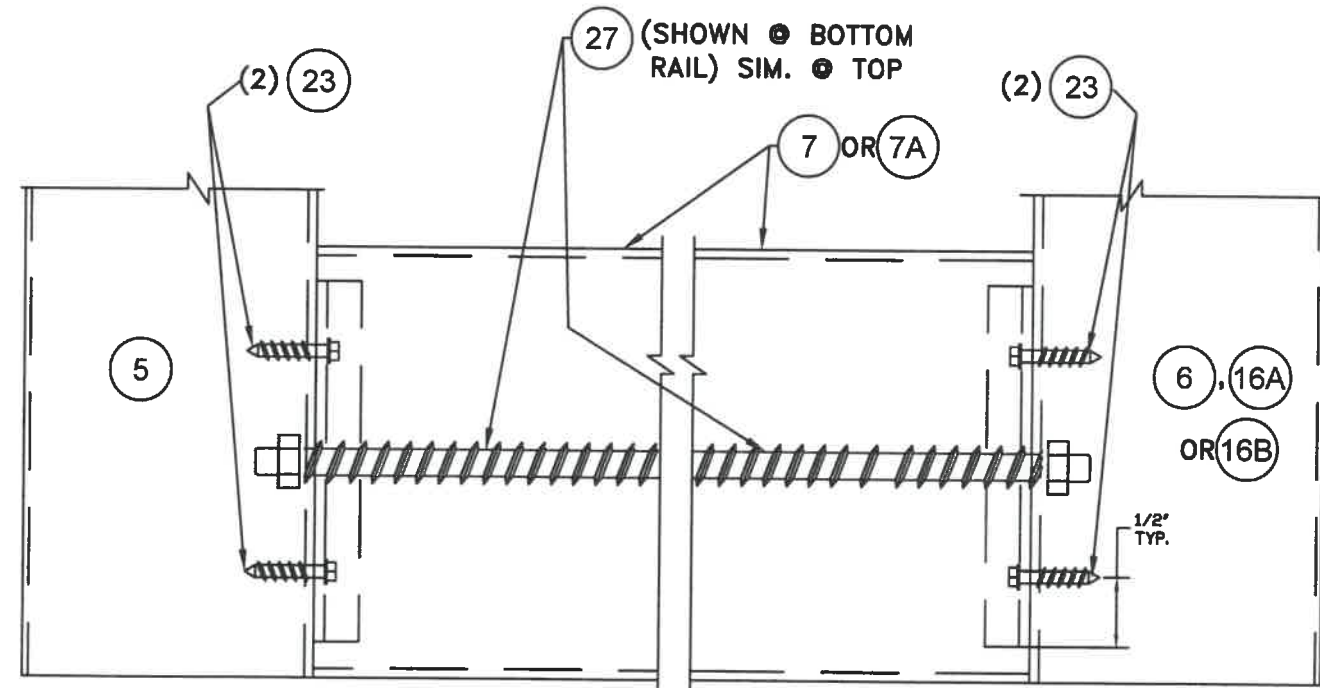


ELEVATION

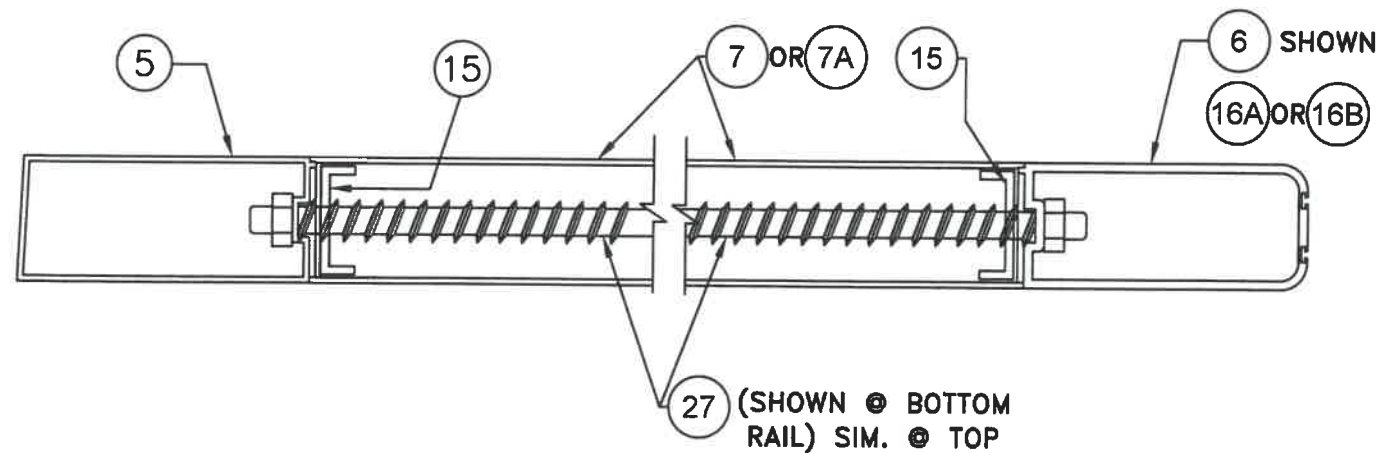


PLAN

DETAIL 1: TOP/BOTTOM RAIL
CONNECTION TO STILES

SCALE 3/8"=1"

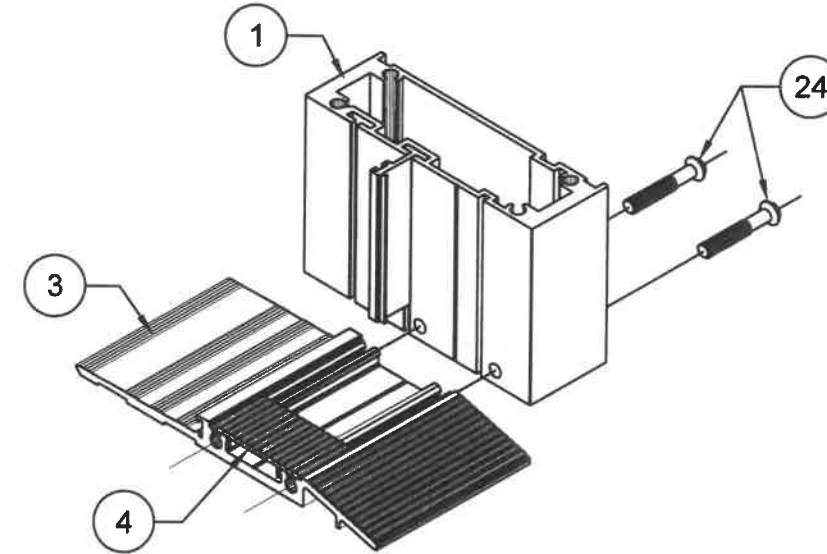

DETAIL 2: THRESHOLD ASSEMBLY
(ISOMETRIC).

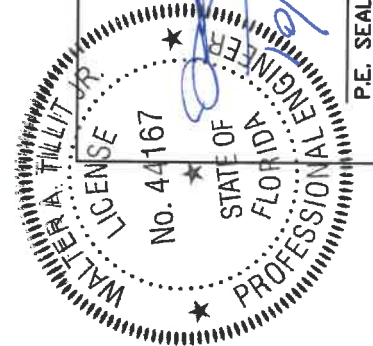

©2020 TILTECO, INC.

TILTECO INC.

TILLIT TESTING & ENGINEERING COMPANY
6355 N.W. 30th St., Ste. 303, VIRGINIA GARDENS, FL 33166
Phone : (305)871-1530 • Fax : (305)871-1531
CA-0008719
WALTER A. TILLIT JR. P.E.
FLORIDA LIC. # 44167

FLORIDA BUILDING CODE (HIGH & NON HIGH VELOCITY HURRICANE ZONE)

PERFORMANCE COMMERCIAL
OUTSWING ENTRANCE DOOR

ALUMINA DISTRIBUTION CENTER
15002 NW 107 AVE. SUITE # 1
HIALEAH GARDENS, FL 33018
PHONE: (305) 444-1198

F.P.
DRAWN BY:

07/31/2020
DATE:

20-235
DRAWING No.

SHEET 31 OF 33

P.E. SEAL/SIGNATURE/DATE

SCHEDULE 1: MAXIMUM ALLOWABLES FOR DOORS W/ (3) THRESHOLD AND W/GLASS (AD), (AD1), (BD), (BD1), (CD) & (CD1) @ DOOR AND (A), (A1), (B), (B1), (C), (C1) @ TRANSOM

CASE	FW	FH	SW	SH	DLOW	DLOH	TW	TH	DLOTW	DLOTH	MAX. ASD PRESSURE RATING (psf)	USABLE LOCK	USABLE HINGE	USABLE GLASS AT DOORS	USABLE GLASS AT TRANSOMS
(I),(IV)	6'-6"	7'-0"	3'-1 1/8"	6'-10 1/8"	2'-3 3/8"	5'-8 7/16"	N/A	N/A	N/A	N/A	+90.0 -90.0 (See glass limitations)	(38 & 39) or (38A & 39A) UP TO 90 psf or (40 or 40A) UP TO 72 psf	(33) for up to 90 psf (34) for up to 72 psf	(BD or BD1 or CD or CD1) UP TO 90 psf or (AD or AD1) UP TO 72 psf	***
(IIIa)	6'-3"	8'-8"	2'-11 1/4"	8'-6 1/8"	2'-1 7/8"	7'-4 3/8"	6'-3"	3'-0"	5'-10 1/2"	2'-9"	+47.8 -47.8	(38 & 39) or (38A or 39A) or (40 or 40A)	(33) or (34)	(AD, BD, CD) (AD1, BD1, CD1)	(A, A1, B) (B1, C, C1)
(I)	7'-0"	7'-0"	3'-4 1/4"	6'-10 1/8"	2'-6 3/8"	5'-8 7/16"	N/A	N/A	N/A	N/A	+140.0 -140.0 (See hinge limitations)	(38 & 39) UP TO 90 psf (38A & 39A) UP TO 140 psf or (40A) UP TO 90 psf	(33) UP TO 140 psf (34) UP TO 72 psf	(CD) or (CD1)	***
(IIIa)	6'-8"	10'-0"	3'-2 1/4"	9'-10 1/8"	2'-4 3/8"	8'-8 7/16"	6'-8"	4'-0"	6'-3 1/2"	3'-9"	+72.0 -72.0	(40) or (40A)	(33) or (34)	(AD, AD1, BD, BD1) (CD, CD1)	(A, A1, B) (B1, C, C1)
(I),(IV)	7'-0"	10'-0"	3'-4"	9'-10 1/8"	2'-6 3/8"	8'-8 7/16"	N/A	N/A	N/A	N/A	+72.0 -72.0	(40A)	(33) or (34)	(CD), (CD1)	***
(II),(IV)	3'-4 7/16"	7'-0"	3'-1"	6'-10 1/8"	2'-3 3/8"	5'-8 7/16"	N/A	N/A	N/A	N/A	+90.0 -90.0	(38 or 38A) UP TO 90 psf or (40 or 40A) UP TO 72 psf	(33) for up to 90 psf (34) for up to 72 psf	(BD or BD1 or CD or CD1) UP TO 90 psf (AD or AD1)	***
(II),(IV)	3'-7 9/16"	7'-0"	3'-4 1/4"	6'-10 1/8"	2'-6 3/8"	5'-8 7/16"	N/A	N/A	N/A	N/A	+140.0 -140.0	(38) UP TO 90 psf or (38A) UP TO 140 psf or (40A) UP TO 72 psf	(33) @ 140 psf (34) @ 72 psf	(CD) or (CD1)	***
(II),(IV)	3'-5 3/4"	10'-0"	3'-2 3/8"	9'-10 1/8"	2'-4 3/8"	8'-8 7/16"	N/A	N/A	N/A	N/A	+72.0 -72.0	(40) or (40A)	(33) or (34)	(AD, AD1, BD, BD1) (CD, CD1)	***
(II),(IV)	3'-7 9/16"	10'-0"	3'-4"	9'-10 1/8"	2'-6 3/8"	8'-8 7/16"	N/A	N/A	N/A	N/A	+72.0 -72.0	(40A)	(33) or (34)	(CD), (CD1)	***
(IIIb)	3'-5 3/4"	10'-0"	3'-2 3/8"	9'-10 1/8"	2'-4 3/8"	8'-8 7/16"	3'-5 3/4"	4'-0"	3'-1 1/4"	3'-9"	+72.0 -72.0	(40) or (40A)	(33) or (34)	(AD, AD1, BD, BD1) (CD, CD1)	(A, A1, B) (B1, C, C1)

LEGEND:

FW= FRAME WIDTH (DOUBLE & SINGLE DOOR)
FH= FRAME HEIGHT (DOUBLE & SINGLE DOOR)
SW= SASH WIDTH (DOUBLE & SINGLE DOOR)
SH= SASH HEIGHT (DOUBLE & SINGLE DOOR)
DLOW= DAY LIGHT OPENING WIDTH (DOUBLE & SINGLE DOOR)
DLOH= DAY LIGHT OPENING HEIGHT (DOUBLE & SINGLE DOOR)
TW= TRANSOM WIDTH (DOUBLE & SINGLE DOOR)
TH= TRANSOM HEIGHT (DOUBLE & SINGLE DOOR)
DLOTW= DAY LIGHT OPENING TRANSOM HEIGHT (DOUBLE & SINGLE DOOR)
DLOTH= DAY LIGHT OPENING TRANSOM WIDTH (DOUBLE & SINGLE DOOR)

HINGE (33) SCHEDULE


DOOR HEIGHT	Qty. OF HINGES (33)
100" OR LESS	MINIMUM 3 HINGES REQUIRED
LARGER THAN 100" UP TO 120"	4 HINGES REQUIRED

*** TRANSOM GLASS (A), (A1), (B), (B1), (C) & (C1) REQUIREMENTS FOR CASE IV AS PER SEPARATE STOREFRONT APPROVAL.

FLORIDA BUILDING CODE (HIGH & NON HIGH VELOCITY HURRICANE ZONE)

PERFORMANCE COMMERCIAL
OUTSWING ENTRANCE DOOR

TILECO INC.
TILIT TESTING & ENGINEERING COMPANY
6395 N.W. 38th St., Ste. 305, VIRGINIA GARDENS, FL 33166
Phone : (305) 871-1530 • Fax : (305) 871-1531
CA-0008719
WALTER A. TILIT, JR., P.E.
FLORIDA Lic. # 44167

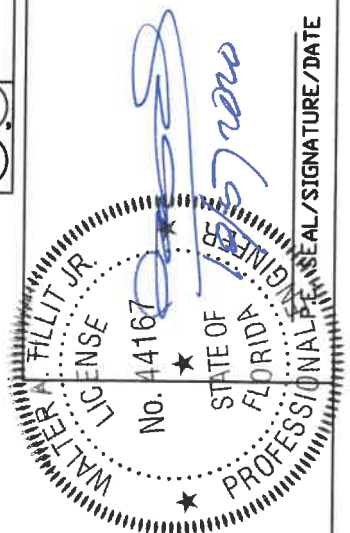

F.P.
DRAWN BY:

07/31/2020
DATE:

20-235
DRAWING No.

SHEET 32 OF 33

