

GENERAL NOTES:


1. THIS PRODUCT HAS BEEN TESTED, ANALYZED & APPROVED FOR DESIGN PRESSURES NOT TO EXCEED THOSE SHOWN IN THE "ALLOWABLE DESIGN PRESSURE TABLE(S)".
2. OPENINGS, BUCKING & BUCKING FASTENERS MUST BE PROPERLY DESIGNED & INSTALLED TO TRANSFER WIND LOADS TO THE STRUCTURE.
3. ALL HARDWARE & FASTENERS SHALL BE IN ACCORDANCE WITH THESE DRAWINGS & SHALL NOT VARY UNLESS SPECIFICALLY MENTIONED ON THE DRAWINGS. SPECIFIED ANCHOR EMBED TO BASE MATERIAL SHALL BE BEYOND WALL FINISH OR STUCCO.
4. THIS PRODUCT HAS BEEN DESIGNED IN ACCORDANCE WITH AND MEETS THE REQUIREMENTS OF THE FLORIDA BUILDING CODE (FBC) INCLUDING HIGH VELOCITY HURRICANE ZONES (HVHZ) & IS LARGE MISSILE IMPACT RATED.
5. IMPACT SHUTTERS ARE NOT REQUIRED WITH THIS PRODUCT.
6. ALL ANCHORS SECURING PRODUCT FRAMES TO PRESSURE TREATED BUCKS OR WOOD FRAMING SHALL BE CAPABLE OF RESISTING CORROSION CAUSED BY THE PRESSURE TREATING CHEMICALS IN THE WOOD.
7. DETERMINE THE POSITIVE & NEGATIVE DESIGN LOADS TO USE WHEN REFERENCING THESE DOCUMENTS IN ACCORDANCE WITH THE GOVERNING CODE AND GOVERNING WIND VELOCITY. FOR WIND LOAD CALCULATIONS IN ACCORDANCE WITH THE FLORIDA BUILDING CODE, A DIRECTIONALITY FACTOR OF $K_d = 0.85$ MAY BE APPLIED PER THE ASCE-7 STANDARD.
8. MATERIALS, INCLUDING BUT NOT LIMITED TO STEEL SCREWS, THAT COME INTO CONTACT WITH OTHER DISSIMILAR MATERIALS SHALL MEET THE REQUIREMENTS OF FLORIDA BUILDING CODE.
9. TO THE BEST OF OUR KNOWLEDGE, THE PRODUCT SHOWN HEREIN IS QUALITY ASSURED BY A FLORIDA STATE APPROVED CERTIFICATION/QA ENTITY & SHALL BE LABELED IN ACCORDANCE WITH THE FBC AND THE FLORIDA DEPARTMENT OF BUSINESS & PROFESSIONAL REGULATION SPECIFICATIONS. THESE DRAWINGS SHOW ALL APPLICABLE ELEVATION, COMBINATION, INSTALLATION & COMPARATIVE ANALYSIS CONDITIONS AS DETERMINED THROUGH TESTING & ENGINEERING RATIONAL ANALYSIS. PRODUCT ASSEMBLY SHALL BE IN ACCORDANCE WITH THESE DRAWINGS, THE MANUFACTURER'S QUALITY ASSURANCE SPECIFICATIONS & TESTING REPORTS.
10. CERTIFICATION OF THIS PRODUCT SHALL BE CONSIDERED VOID IF IT IS INSTALLED WITHOUT A BUILDING PERMIT FROM THE APPLICABLE LOCAL BUILDING DEPARTMENT OR IF IT IS INSTALLED BY ANYONE OTHER THAN A LICENSED CONTRACTOR EXPERIENCED WITH INSTALLATIONS OF THIS TYPE OF PRODUCT.
11. ALL WOOD MEMBERS OF THIS PRODUCT THAT MAY POSSIBLY COME INTO CONTACT WITH MASONRY OR CONCRETE SUBSTRATES, ARE SUBJECT TO MOISTURE &/OR ARE SUBJECT TO THE OUTSIDE ENVIRONMENT SHALL BE OF AN APPROVED DURABLE SPECIES OR BE TREATED IN AN APPROVED METHOD WITH AN APPROVED PRESERVATIVE PER FBC REQUIREMENTS.

EVALUATION OF THIS PRODUCT IS BASED ON APPLICABLE STANDARDS AND/OR INFORMATION & RESULTS FROM APPLICABLE TEST REPORTS. THE FLORIDA BUILDING CODE VERSION CONSIDERED WITH THIS EVALUATION WAS THAT IN FORCE AT THE TIME OF THE EVALUATION. IN THE EVENT OF CODE VERSION CHANGES/UPDATES OR IN THE EVENT THAT NEW OR ADDITIONAL TESTING IS COMPLETED ON THIS PRODUCT, PRIOR TO STATING CODE COMPLIANCE WITH THE STATE, THE MANUFACTURER SHALL CONFIRM WITH THE EVALUATION ENGINEER OF RECORD THAT EVERYTHING SPECIFIED HERE-IN IS CURRENT WITH ALL CURRENT TESTING, CODES AND APPLICABLE STANDARDS.

FRAME ANCHOR REQUIREMENTS TABLE

OPENING TYPE (SUBSTRATE)	FRAME/CLIP/BACKET TO OPENING FASTENER TYPE	MINIMUM EMBED	MINIMUM EDGE DIST.
FRAME SCREWS			
MIN. 2X4 WOOD FRAME OR BUCK (MIN. GR. 3 & $G=0.55$)	NO. 14 SMS OR WOOD SCREW	1 1/4"	1"
MIN. 16 GA. 50 KSI METAL STUD	1/4" GR. 5 SELF TAP/DRILL SCREW	FULL	1/2"
MIN. 1/8" THK STEEL OR ALUMINUM	1/4" GR. 5 SELF TAP/DRILL SCREW	FULL	1/2"
MIN. C-90 CMU OR 2500 PSI CONCRETE	(1) 1/4" CONCRETE SCREW	1 1/2"	2 1/2"
MOUNTING CLIP SCREWS			
MIN. 2X4 WOOD FRAME OR BUCK (MIN. GR. 3 & $G=0.55$)	NO. 8 SMS OR WOOD SCREW	1 3/8"	1/2"
MIN. 1/8" THK STEEL OR ALUMINUM	NO. 8 GR. 5 SELF TAP/DRILL SCREW	FULL	1/2"
NARROW MOUNTING BRACKET SCREWS			
MIN. 2X6 WOOD FRAME OR BUCK (MIN. GR. 3 & $G=0.55$)	NO. 8 SMS OR WOOD SCREW	1 3/8"	1/2"
MIN. 18 GA. 33 KSI METAL STUD	NO. 8 GR. 5 SELF TAP/DRILL SCREW	FULL	1/2"
MIN. 1/8" THK STEEL OR ALUMINUM	NO. 8 GR. 5 SELF TAP/DRILL SCREW	FULL	1/2"
WIDE MOUNTING BRACKET SCREWS			
MIN. 2X6 WOOD FRAME OR BUCK (MIN. GR. 3 & $G=0.55$)	NO. 8 SMS OR WOOD SCREW	1 3/8"	1/2"
MIN. 18 GA. 33 KSI METAL STUD	NO. 8 GR. 5 SELF TAP/DRILL SCREW	FULL	1/2"
MIN. 1/8" THK STEEL OR ALUMINUM	NO. 8 GR. 5 SELF TAP/DRILL SCREW	FULL	1/2"
MIN. C-90 CMU OR 2500 PSI CONCRETE	(1) 3/16" CONCRETE SCREW	1 1/2"	2"

(1) CONCRETE SCREWS SHALL BE ELCO ULTRACONS (C.S.), ELCO CRETE-FLEX (S.S.), ITW RAMSET/RED HEAD TAPCONS (C.S. OR S.S.) OR HILTI KWIK-CON II (C.S. OR S.S.).

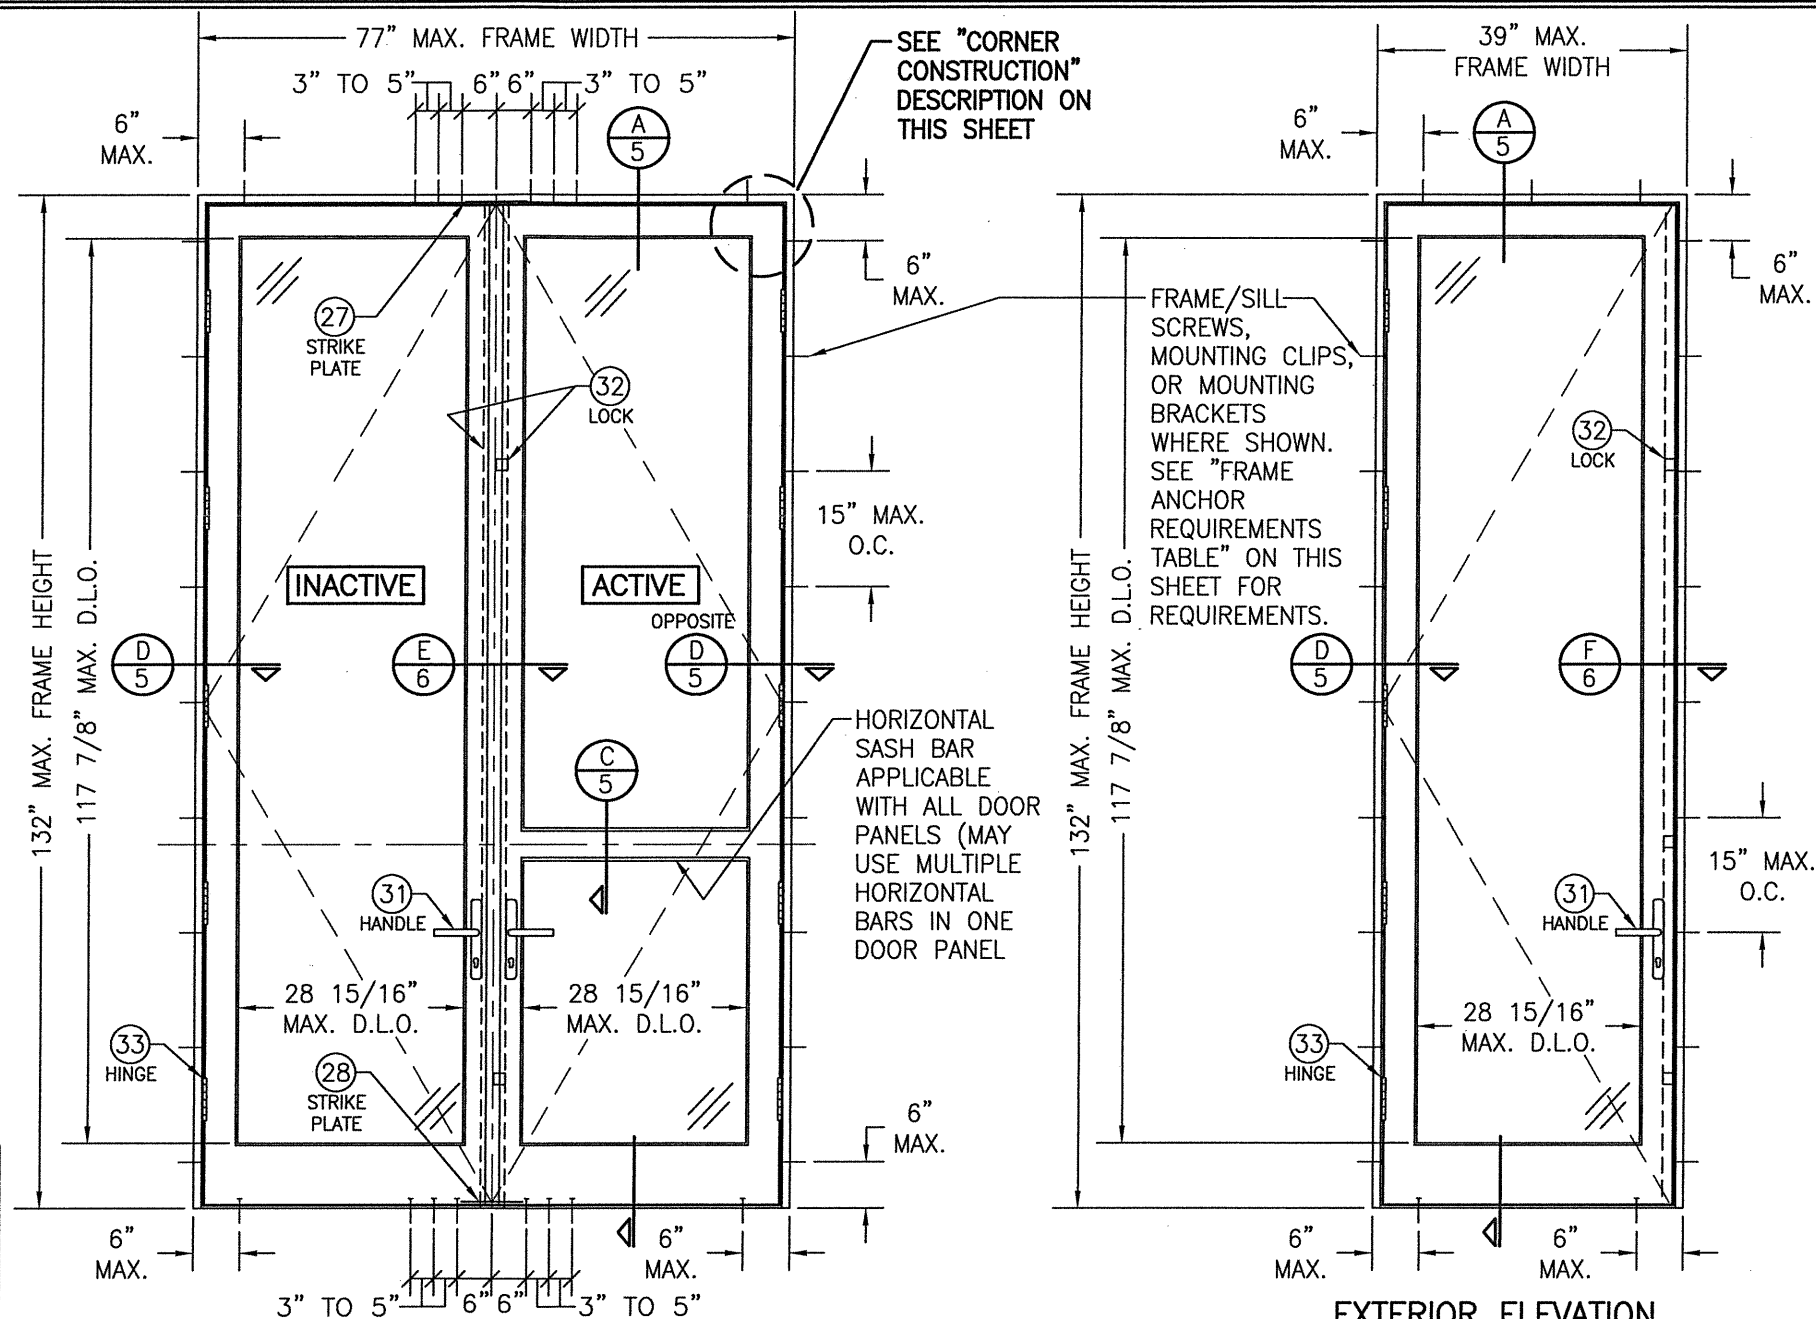


EXTERIOR ELEVATION
DOUBLE RECTANGULAR OUTSWING DOOR
SCALE: 1/2" = 1'-0"

CORNER CONSTRUCTION:

JAMBS: COPE, BUTTED TOGETHER, JOINED WITH 3 NO. 10 X 3 1/8" SCREWS & GLUED WITH BINDAN D4 OR EQUAL.

SASH: MULTI-FORKED, BUTTED & GLUED WITH BINDAN D4 OR EQUAL, OR COPE, BUTTED TOGETHER & JOINED WITH (6) 3/8" X 3 15/16" WOOD DOWELS & GLUED WITH BINDAN D4 OR EQUAL.

APPROVED SHAPES

 

NOTES:

1. OTHER SHAPES MAY APPLY PROVIDING THEY ARE SIMILAR TO THOSE SHOWN & HAVE CORNER CONSTRUCTION AS DESCRIBED ON THIS SHEET.
2. ALL SHAPED UNITS MUST FIT INSCRIBED INTO THE ALLOWABLE RECTANGULAR UNITS & BE GOVERNED BY THE ALLOWABLE PRESSURE OF THE RESPECTIVE RECTANGULAR UNIT.


ALLOWABLE DESIGN PRESSURE
(ALL DOOR CONDITIONS)

+/- 70 PSF

HINGE TABLE	
DOOR SHAPE	HINGE REQUIREMENTS
HALF-ROUND TOP	CENTERLINE OF HINGES SHALL BE LOCATED 8" FROM BOTTOM OF DOOR PANEL, 2 3/4" FROM SPRINGLINE AND MAX. 28 1/2" O.C. BETWEEN.
ALL OTHER SHAPES	CENTERLINE OF HINGES SHALL BE LOCATED 8" FROM TOP & BOTTOM OF DOOR PANEL CORNERS AND MAX. 28 1/2" O.C. BETWEEN.

THESE DRAWINGS ARE APPLICABLE ONLY TO THE PRODUCT SPECIFIED. THEY MAY NOT BE USED FOR THE ASSEMBLY AND/OR INSTALLATION OF ANY OTHER PRODUCT NOR MAY THEY BE USED FOR RATIONAL AND/OR LOCAL APPROVAL OF ANY PRODUCT NOT PRODUCED BY THE MANUFACTURER STATED ON THESE DRAWINGS.


DRAWN BY: S.T.R.		CHECKED BY: W.W.S.	
PLOT: 1=24		DATE: 3/22/05	
DATE	BY	REVISION DESCRIPTION	NO.
05/07/10	WRM	UPDATE TO PRESENT STANDARDS	A1
10/19/11	WRM	CHANGE CONSULTANTS ADDRESS	B1
04/06/15	WWS	UPDATE TO PRESENT STANDARDS	C1
04/16/20	WWS	CHANGE TO STATE APPROVAL	D1
DRAWING TITLE: AMERICAN OUT-SWING IMPACT WOOD DOORS			
MANUFACTURER: PEETZ WINDOWS & DOORS			
15951 S.W. 41ST STREET, SUITE 150			
WESTON, FL 33331			
954-659-3887			
CONSULTANTS: W. W. SCHAEFER ENGINEERING & CONSULTING, P.A. (CA 6809)			
7480 150TH COURT NORTH			
PALM BEACH GARDENS, FL 33418			
PHONE: 561-744-3424			
CERTIFICATION: JUN 02 2020			
WARREN W. SCHAEFER, P.E.			
P.E. NO. 44135			
DRAWING NO. 1324		REV. D	
SHEET NO. 1		OF 11	

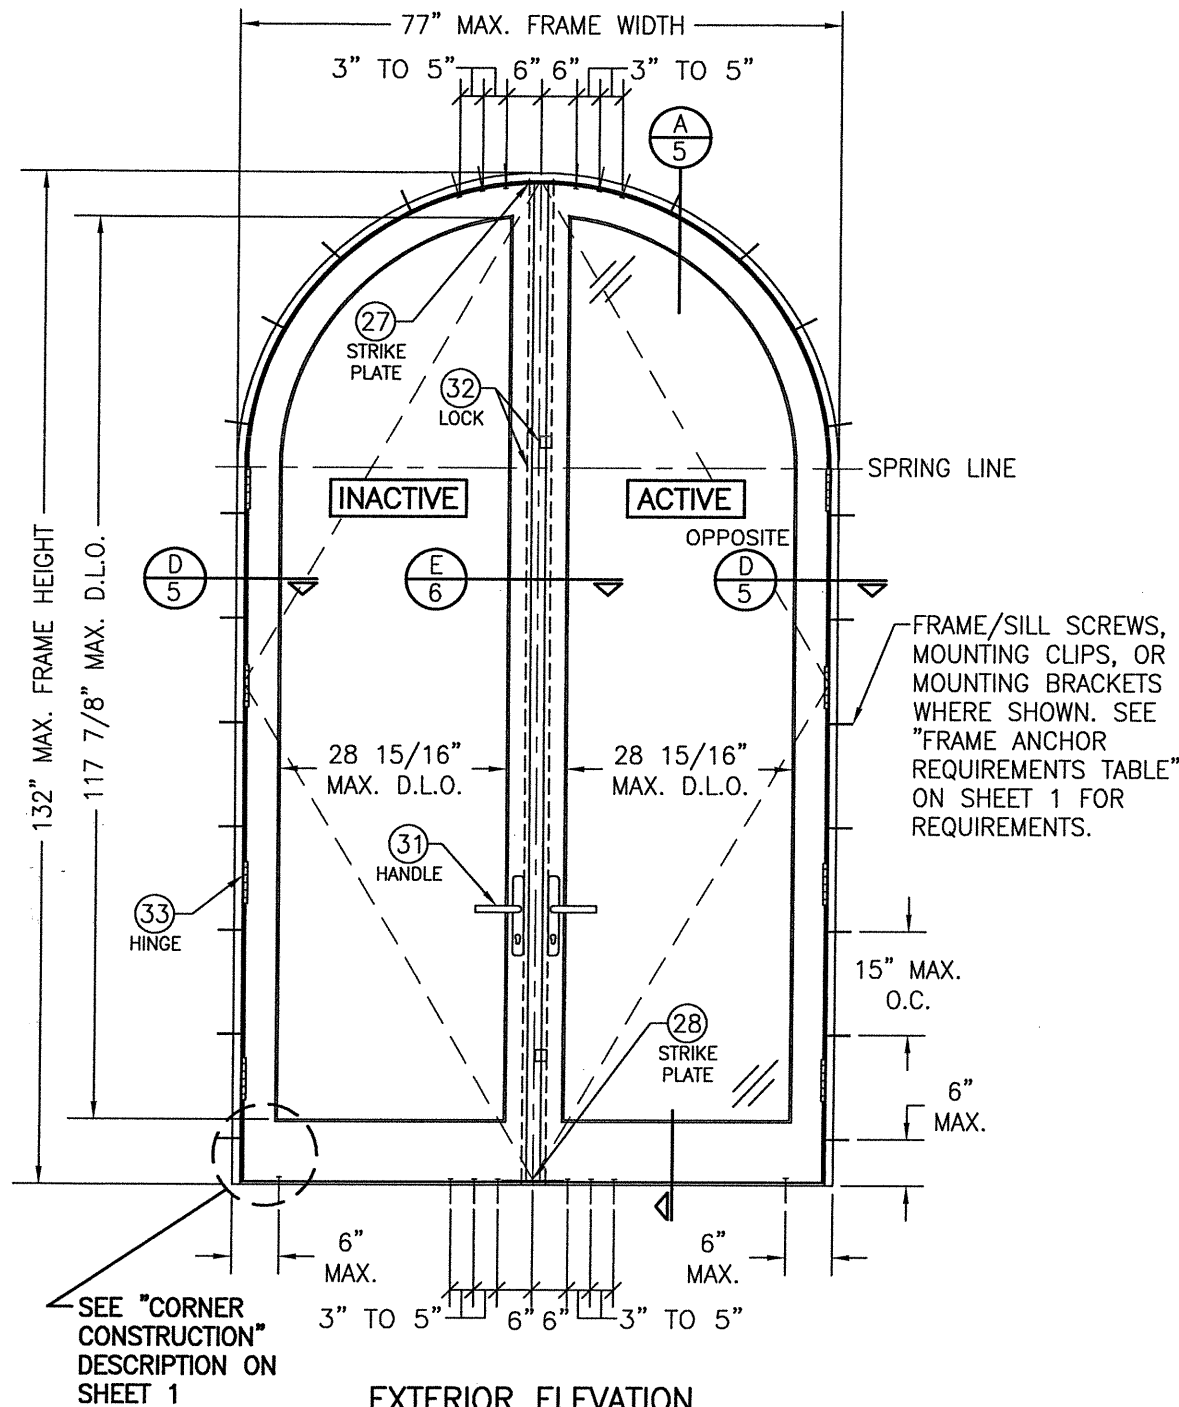

**EXTERIOR ELEVATION
DOUBLE HALF ROUND DOOR**

SCALE: 1/2" = 1'-0"


(OTHER SHAPES APPLY. SEE SHAPES TABLE ON SHEET 1)

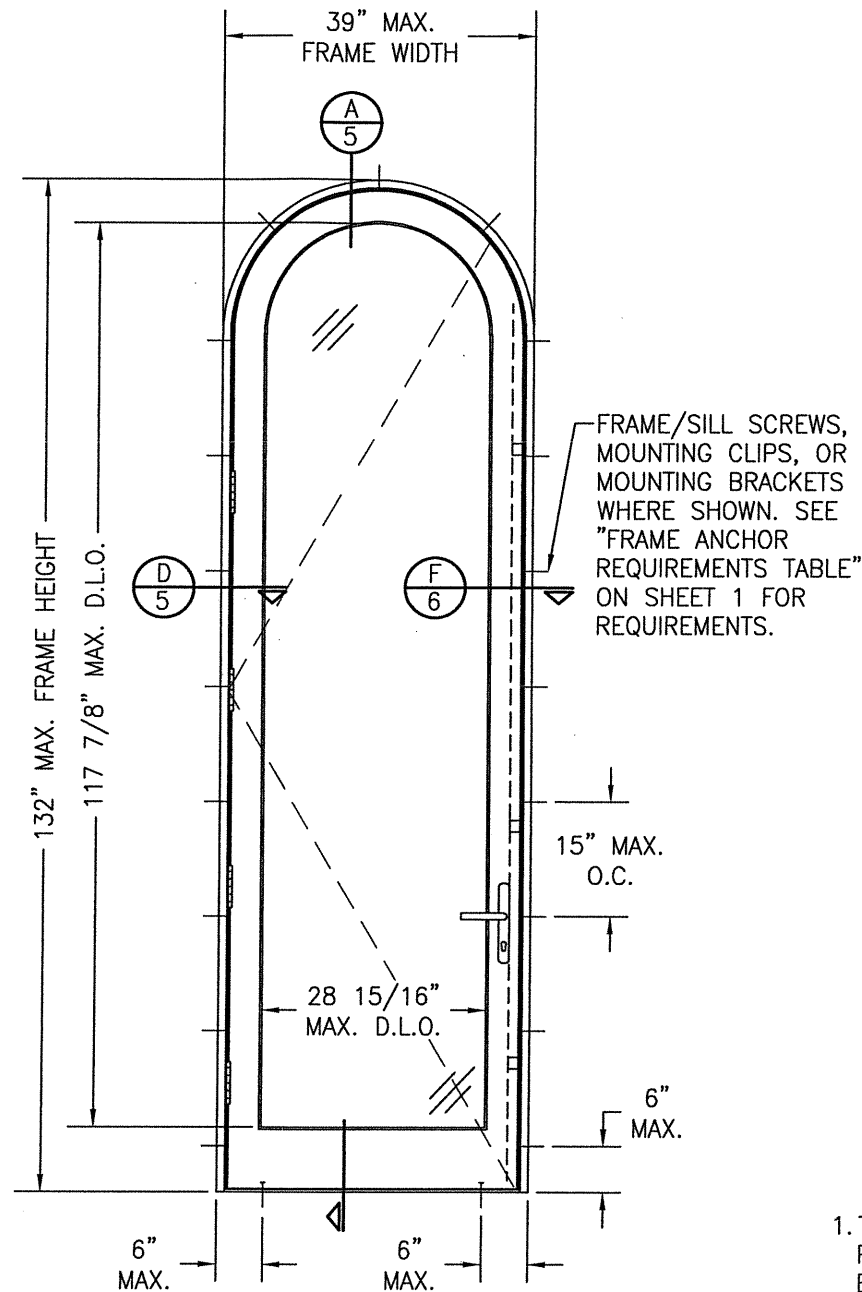

**EXTERIOR ELEVATION
SINGLE HALF ROUND DOOR**

SCALE: 1/2" = 1'-0"

(OTHER SHAPES APPLY. SEE SHAPES TABLE ON SHEET 1)

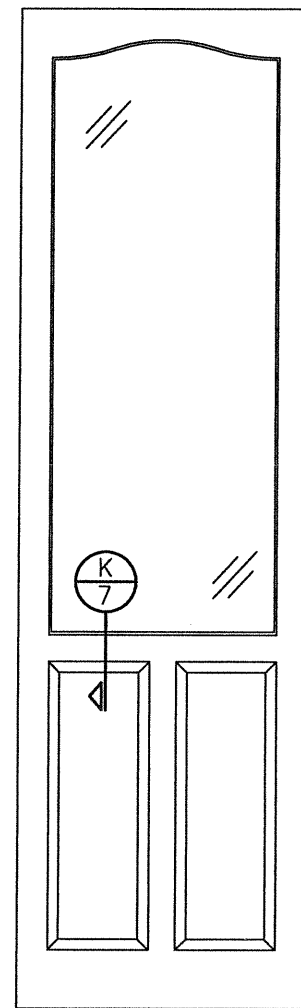


**EXTERIOR ELEVATION SOLID
RAISED PANEL WITH
STANDARD MID RAILS**

SCALE: 1/2" = 1'-0"

1. TOP & MID RAILS MAY BE OF ANY CONFIGURATION PROVIDING THE SMALLEST CROSS SECTION OF RAILS IS EQUAL TO OR LARGER THAN THAT DETAILED IN DRAWINGS.
2. MULTIPLE MID RAIL (BOTH HORIZONTAL & VERTICAL) MAY BE USED WITH THESE PANELS.
3. PARTIAL PANEL CONDITION IS SHOWN ABOVE. FULL PANEL DOORS AND OTHER PANEL CONFIGURATIONS ARE ALSO PART OF THIS APPROVAL AND ARE SIMILAR IN CONSTRUCTION TO THAT SHOWN ABOVE.
4. PANEL ONLY IS SHOWN. FOR INSTALLATION INTO FRAME, SEE OTHER ELEVATIONS.


DRAWN BY: S.T.R.		CHECKED BY: W.W.S.	
PLOT: 1=24		DATE: 3/22/05	
NO.	REVISION DESCRIPTION	BY	DATE
DRAWING TITLE AMERICAN OUT-SWING IMPACT WOOD DOORS			
CONSULTANTS W. W. SCHAEFER ENGINEERING & CONSULTING, P.A. (CA 6809) 7480 150TH COURT NORTH PALM BEACH GARDENS, FL 33418 PHONE: 561-744-3424			
MANUFACTURER PEETZ WINDOWS & DOORS 15951 S.W. 41ST STREET, SUITE 150 WESTON, FL 33331 954-659-3887			
STATE CERTIFICATION WARREN W. SCHAEFER LICENSE NO. 44135 JULY 2 2020			
DRAWING NO. 1324		REV. D	
SHEET NO. 2		OF 11	

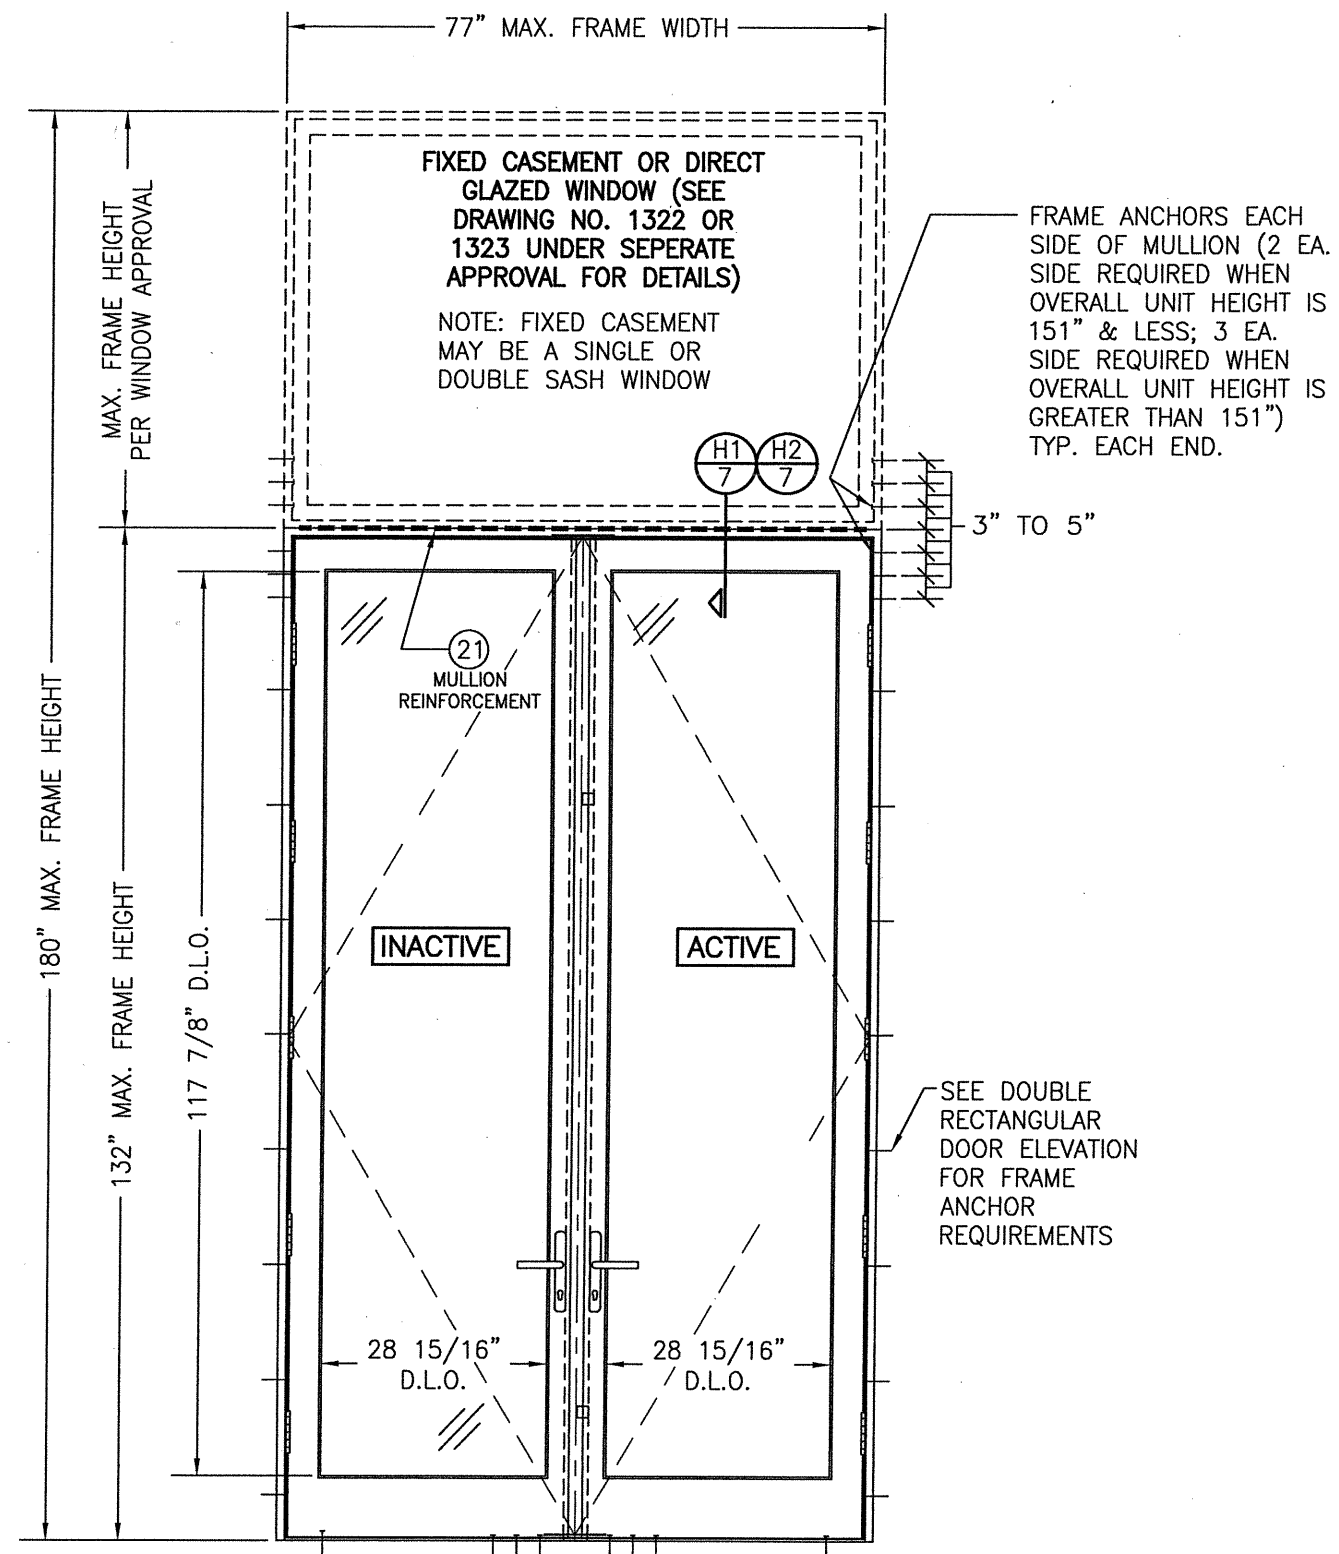

EXTERIOR ELEVATION
DOUBLE DOOR WITH TRANSOM

SCALE: $3/4" = 1'-0"$

SEE DOUBLE RECTANGULAR DOOR ELEVATION FOR
DOOR DETAIL NOT SHOWN

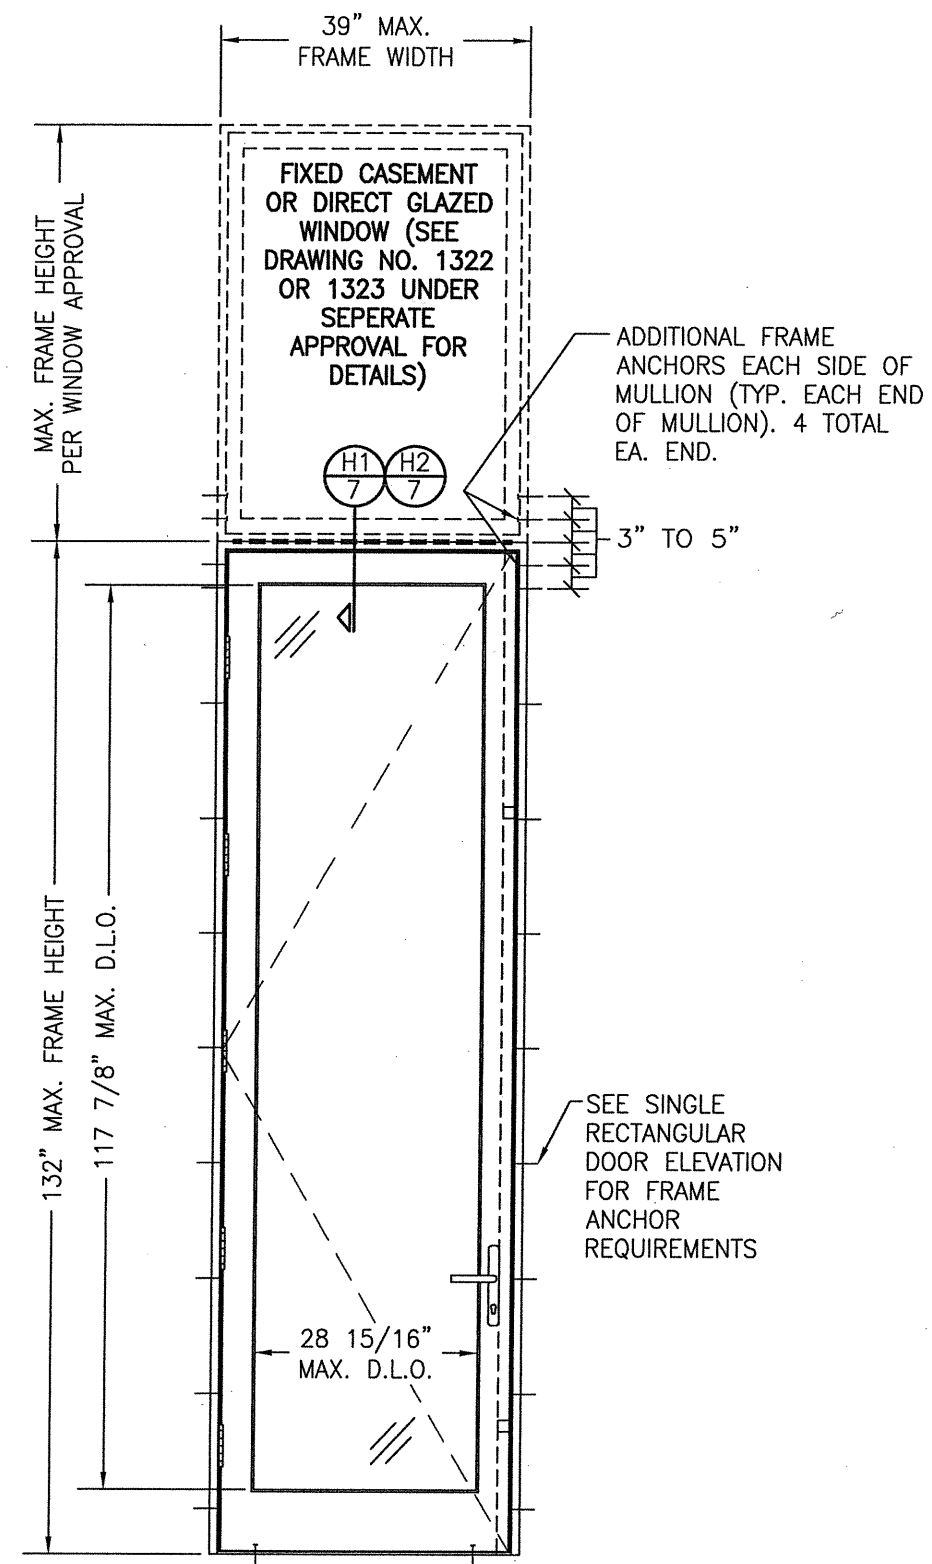


EXTERIOR ELEVATION
SINGLE DOOR WITH TRANSOM

SCALE: $3/4" = 1'-0"$

SEE SINGLE RECTANGULAR DOOR ELEVATION
FOR DOOR DETAIL NOT SHOWN

NOTE: DOOR MAY ALSO BE A FIXED PANEL DOOR

DRAWN BY: S.T.R.		CHECKED BY: W.W.S.	
PLOT: 1=24		DATE: 3/22/05	
NO.	REVISION	DESCRIPTION	BY
DRAWING TITLE AMERICAN OUT-SWING IMPACT WOOD DOORS CONSULTANTS W. W. SCHAEFER ENGINEERING & CONSULTING, P.A. (CA 6809) 7480 150TH COURT NORTH PALM BEACH GARDENS, FL 33418 PHONE: 561-744-3424 MANUFACTURER PEETZ WINDOWS & DOORS 15951 S.W. 41ST STREET; SUITE 150 WESTON, FL 33331 954-659-3887			
CERTIFICATION PROFESSIONAL ENGINEER FLORIDA JUN 0 2 2020 WARREN W. SCHAEFER, P.E. P.E. NO. 44135			
DRAWING NO. 1324		REV. D	
SHEET NO. 3 OF 11			

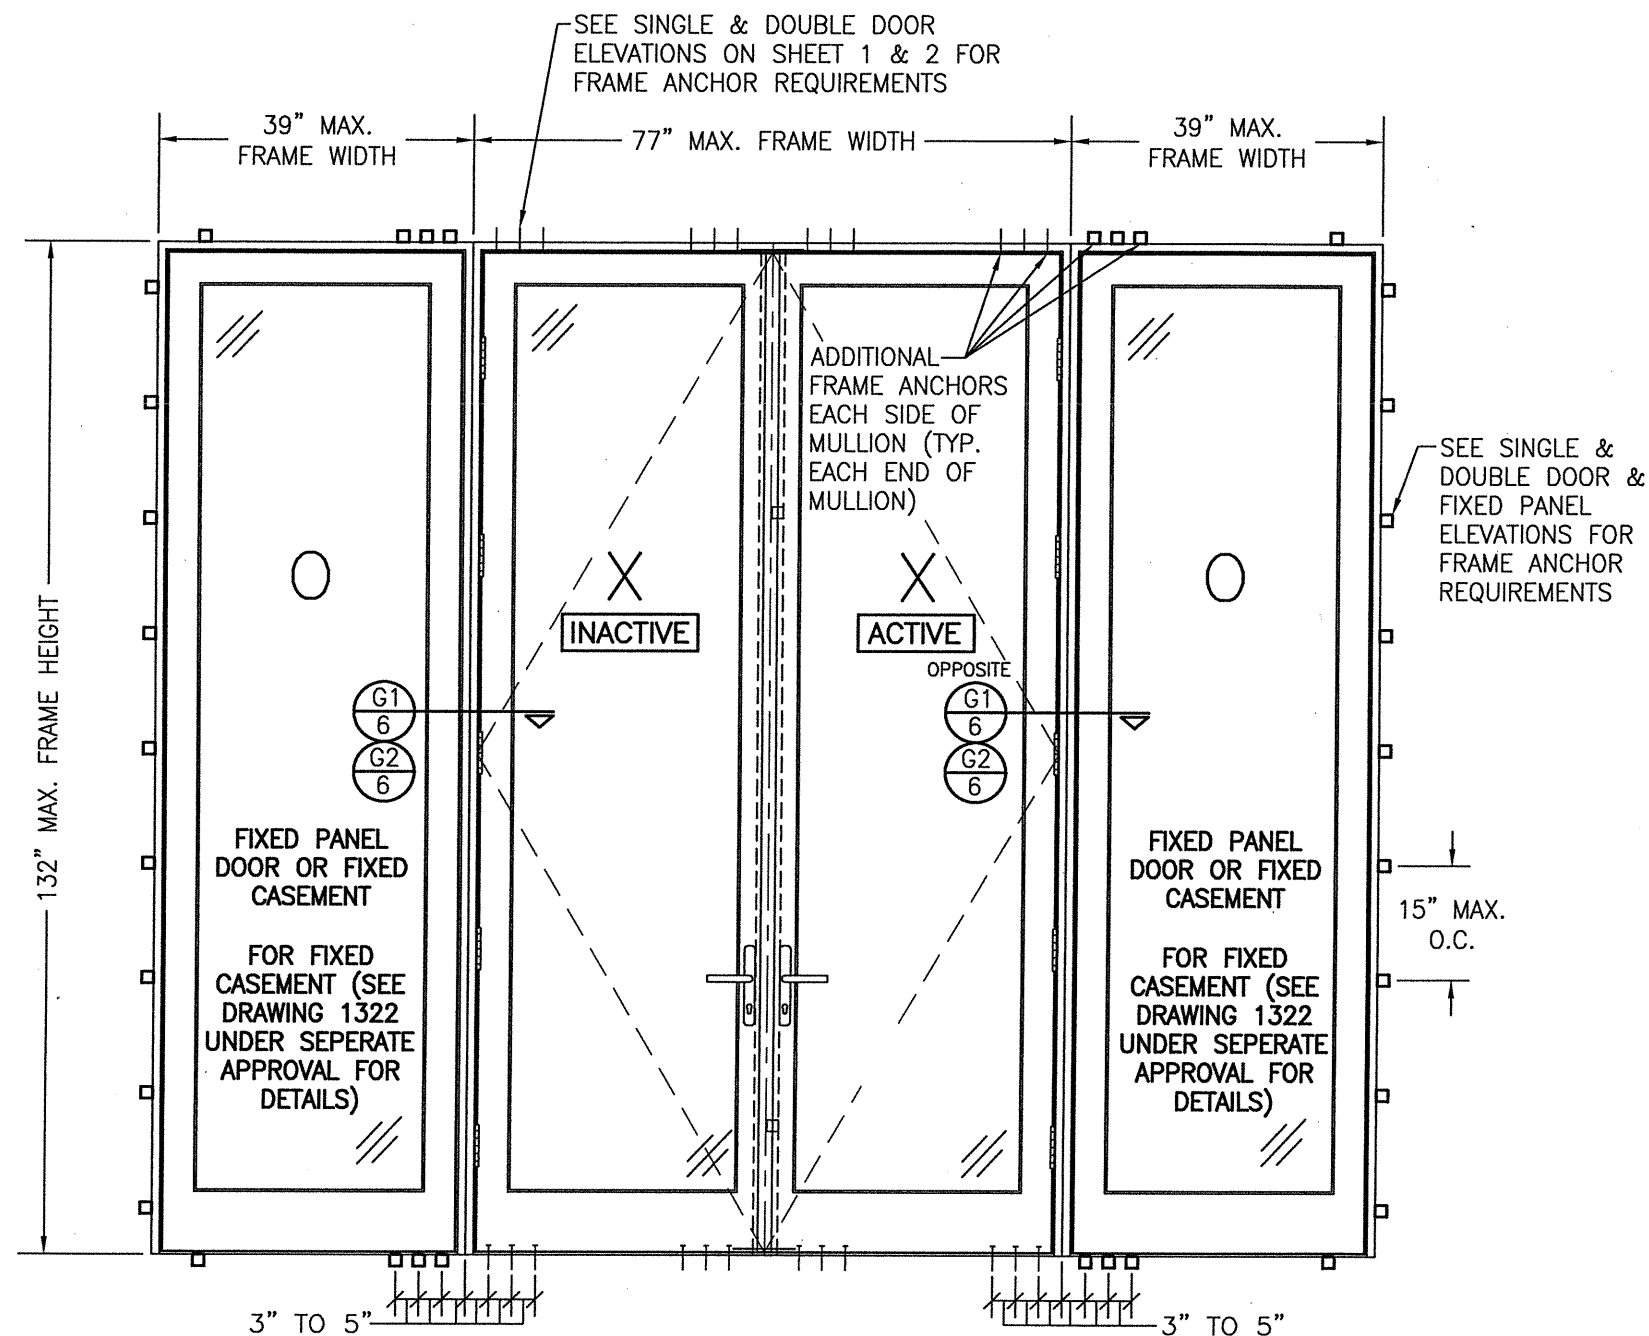


**EXTERIOR ELEVATION
DOUBLE OUTSWING DOOR WITH SIDELITES**

SCALE: 3/4" = 1'-0"

SEE DOUBLE & SINGLE DOOR ELEVATIONS FOR DETAIL
NOT SHOWN




(OXXO UNIT SHOWN. ALL OTHER FIXED/OPERABLE
COMBINATIONS ALSO APPLY WITH THE MULLION
CONDITIONS SHOWN.)

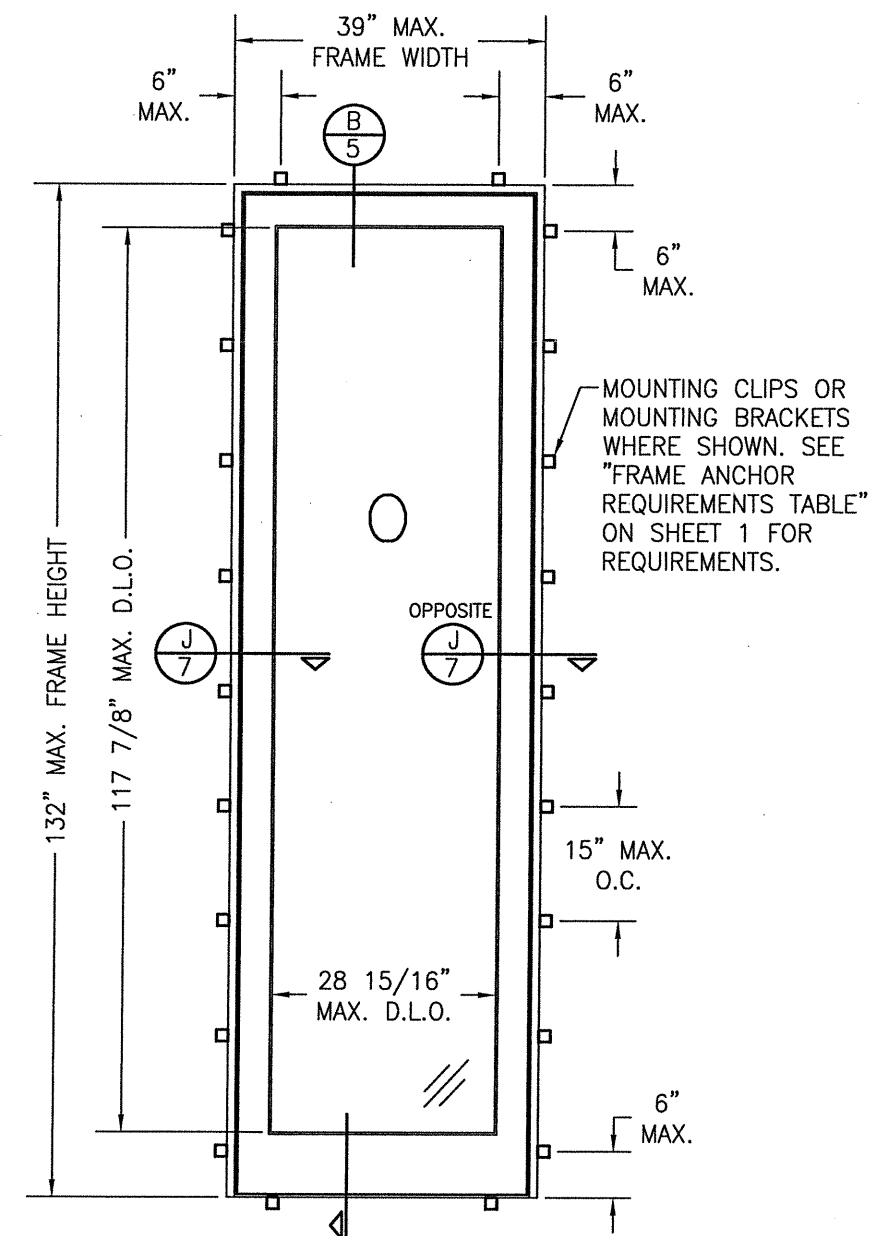






**EXTERIOR ELEVATION
SINGLE FIXED PANEL**

SCALE: 3/4" = 1'-0"

DRAWN BY: S.T.R.		CHECKED BY: W.W.S.	
PLOT: 1=24		DATE: 3/22/05	
NO.	REVISION DESCRIPTION	BY	DATE
DRAWING TITLE AMERICAN OUT-SWING IMPACT WOOD DOORS			
CONSULTANTS W. W. SCHAEFER ENGINEERING & CONSULTING, P.A. (CA 6809) 7480 150TH COURT NORTH PALM BEACH GARDENS, FL 33418 PHONE: 561-744-3424		MANUFACTURER PEETZ WINDOWS & DOORS 15951 S.W. 41ST STREET, SUITE 150 WESTON, FL 33331 954-659-3887	
WARREN W. SCHAEFER LICENSE No. 44135 STATE OF FLORIDA PROFESSIONAL ENGINEER		WARREN W. SCHAEFER P.E. No. 44135	
DRAWING NO. 1324		REV. D	
SHEET NO. 4		OF 11	

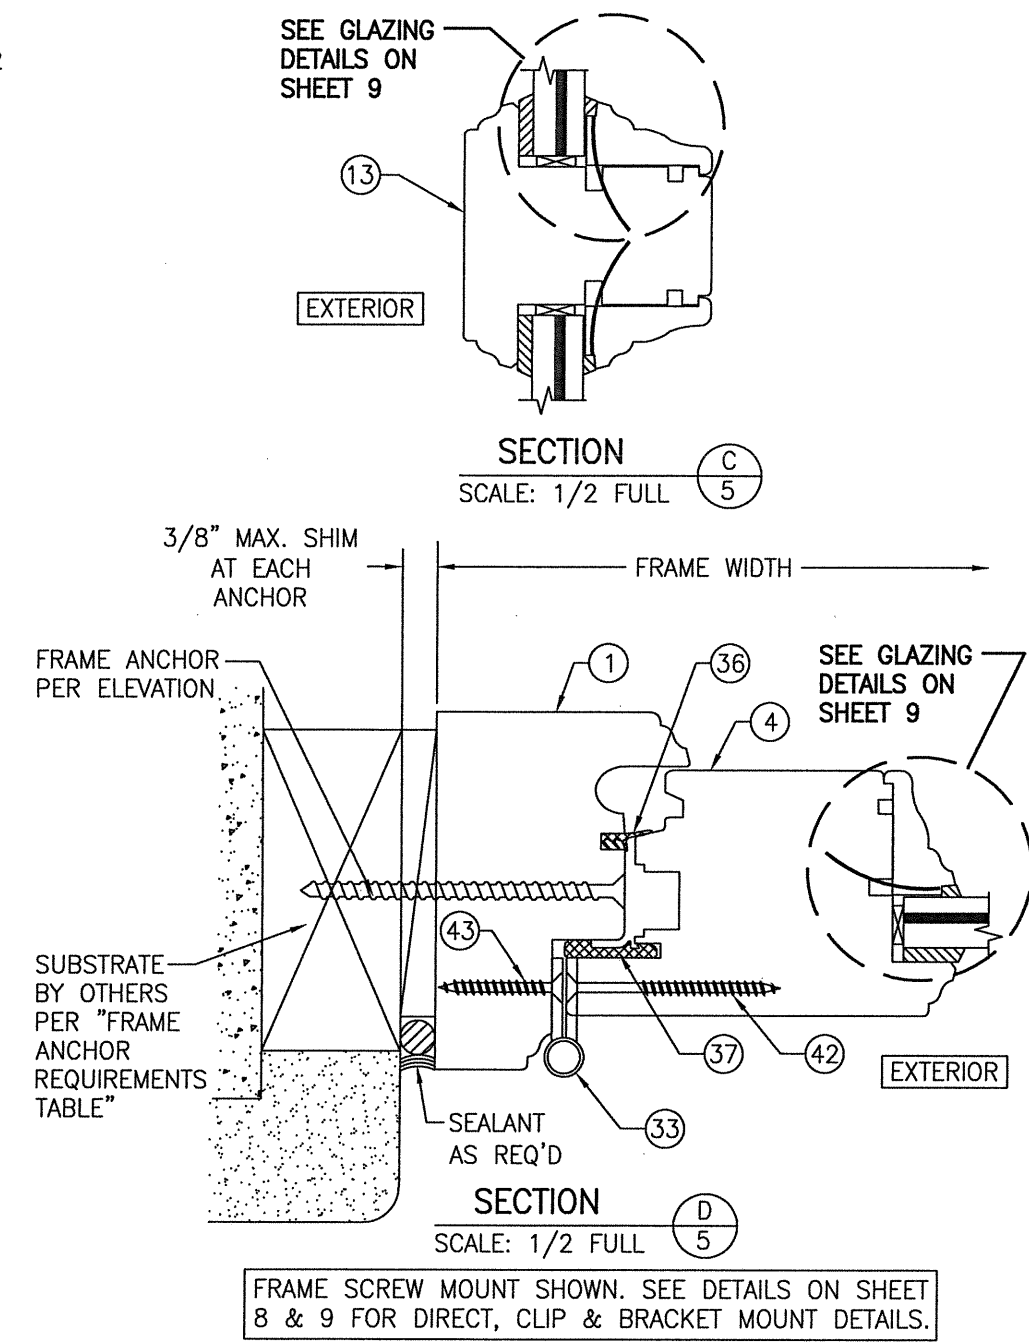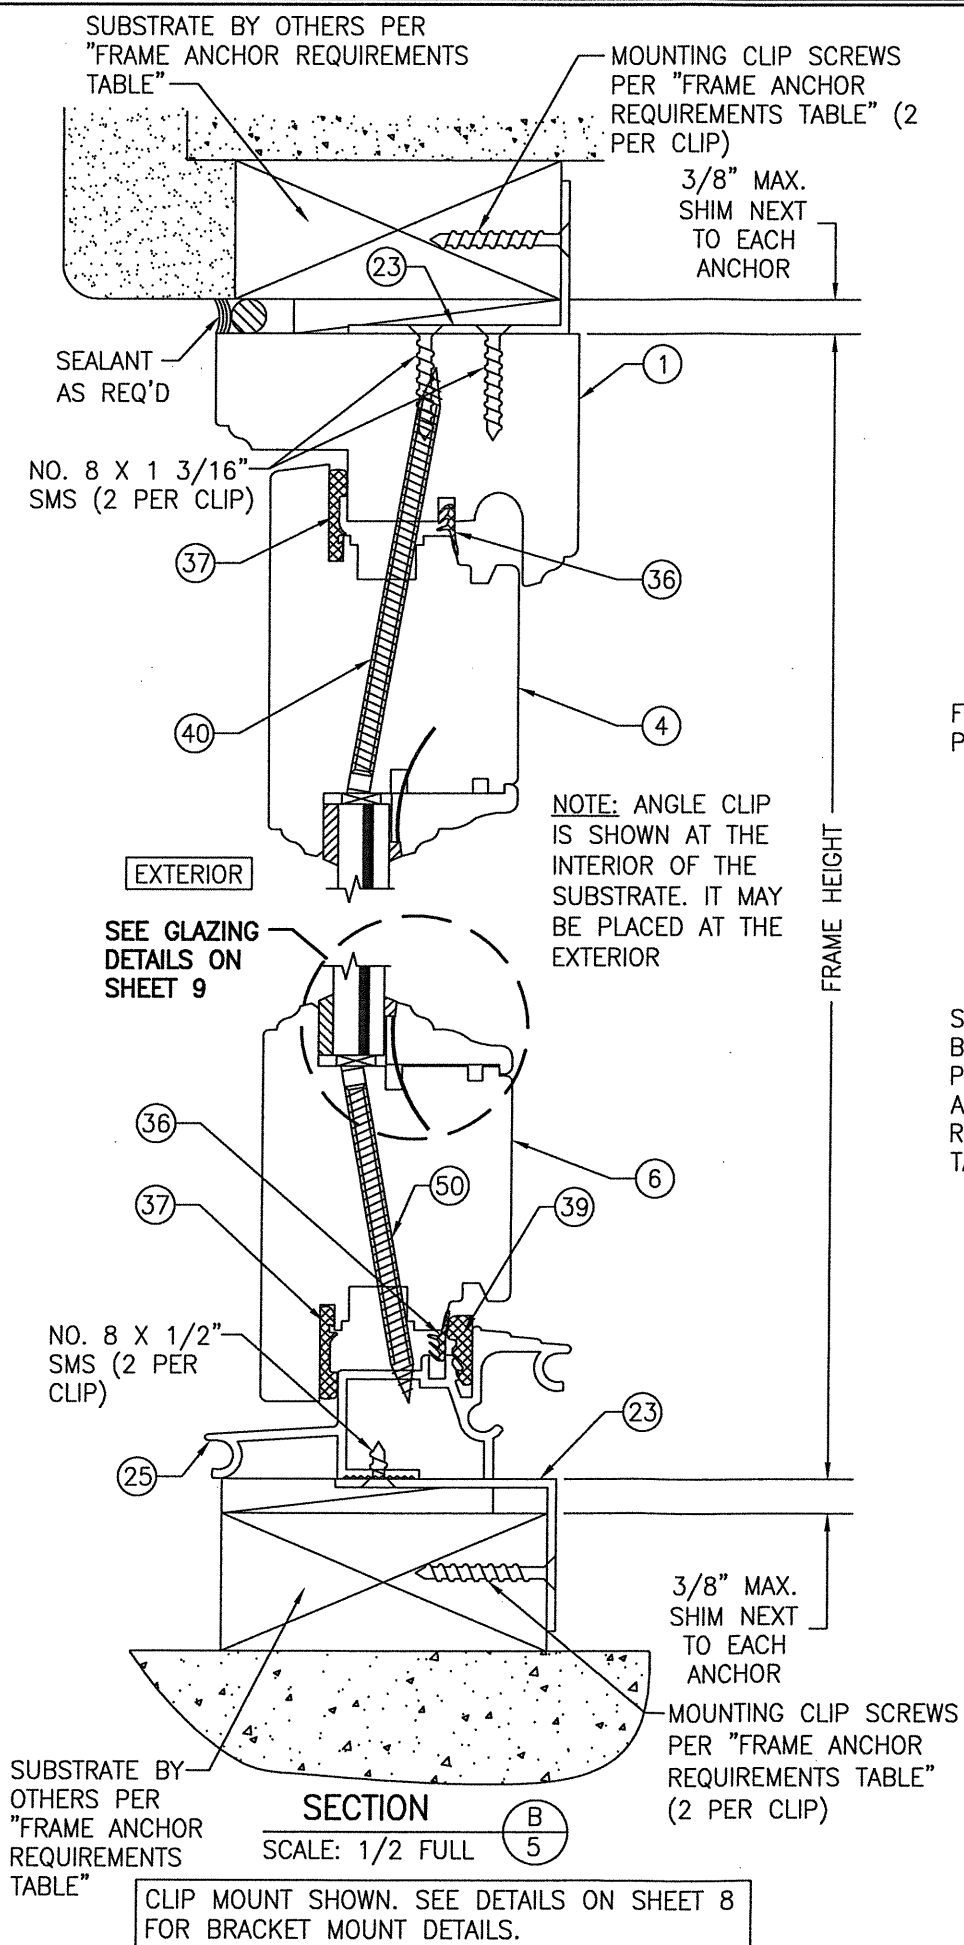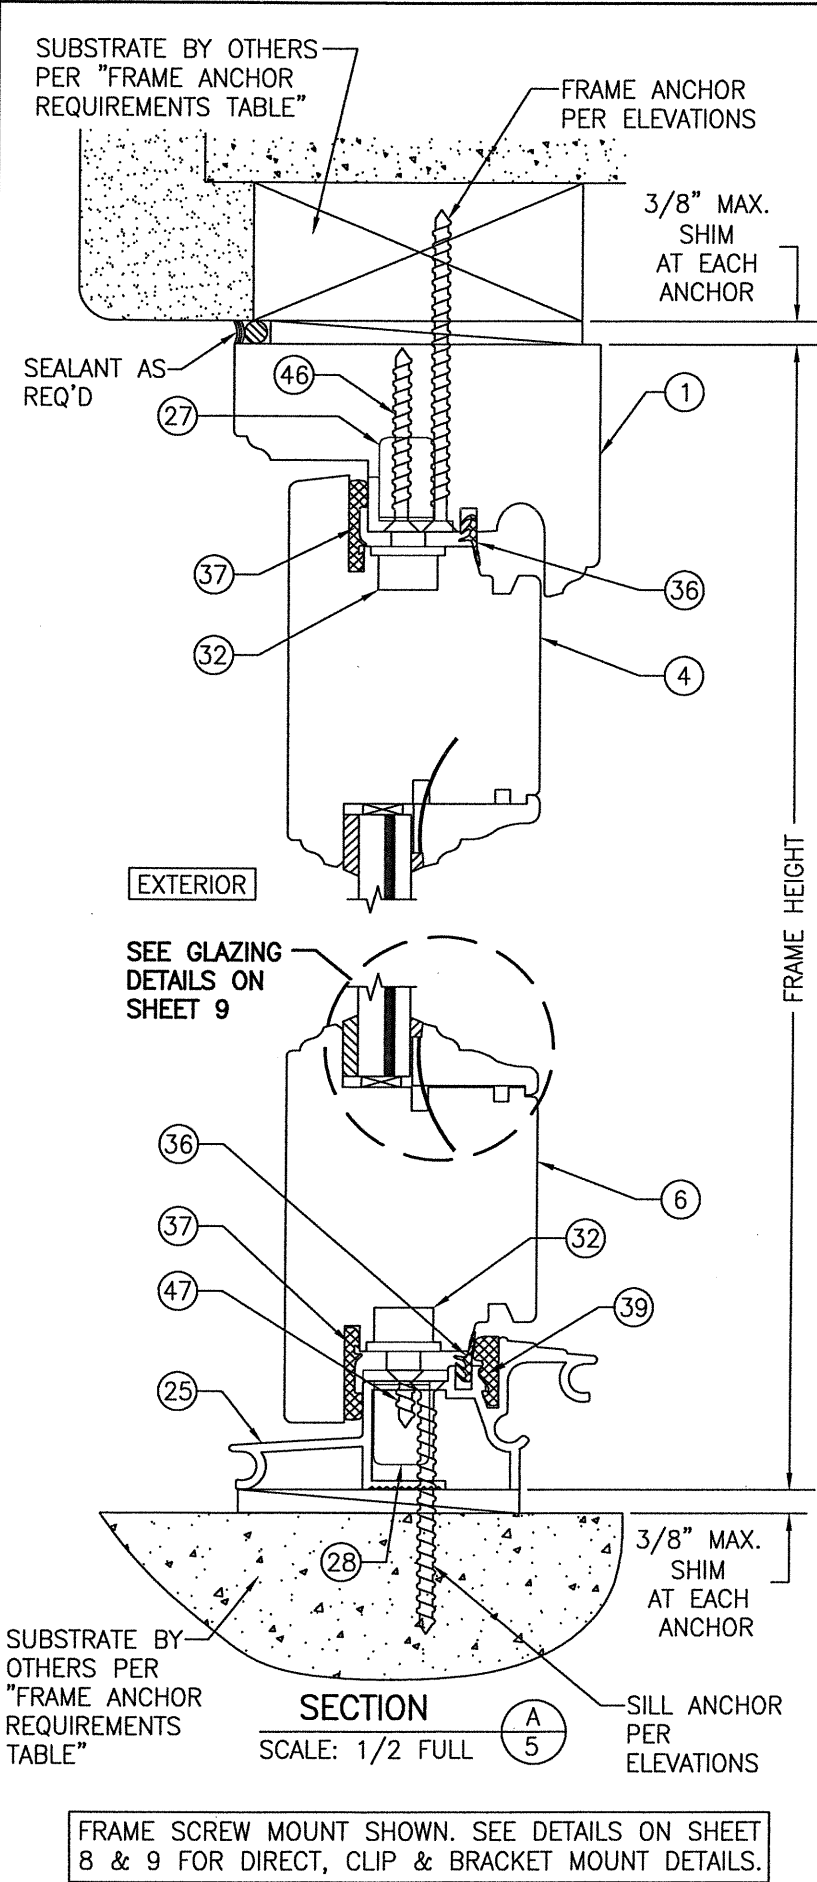


DRAWN BY: S.T.R.		CHECKED BY: W.W.S.	
PLOT: 1=2		DATE: 3/18/05	
NO.	REVISION	DESCRIPTION	BY
			DATE
DRAWING TITLE AMERICAN OUT-SWING IMPACT WOOD DOORS CONSULTANTS W. W. SCHAEFER ENGINEERING & CONSULTING, P.A. (CA 6809) 7480 150TH COURT NORTH PALM BEACH GARDENS, FL 33418 PHONE: 561-744-3424 MANUFACTURER PEETZ WINDOWS & DOORS 15951 S.W. 41ST STREET: SUITE 150 WESTON, FL 33331 954-659-3887			
CERTIFICATION  JUN 02 2020 WARREN W. SCHAEFER, P.E. P.E. NO. 44135			
DRAWING NO. 1324		REV. D	
SHEET NO. 5 OF 11			

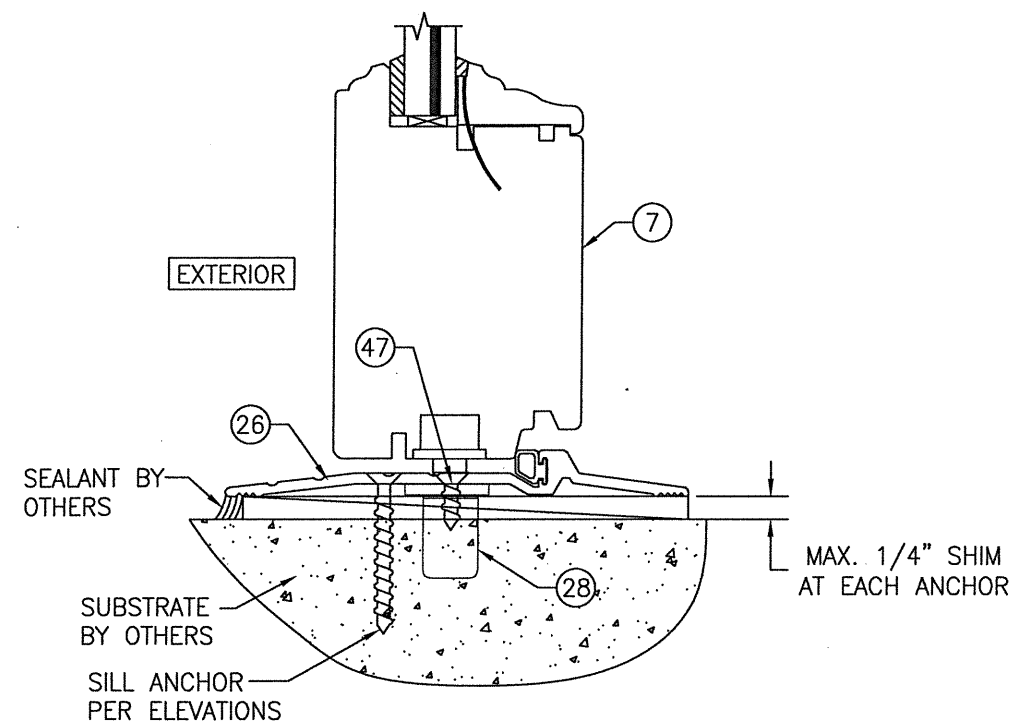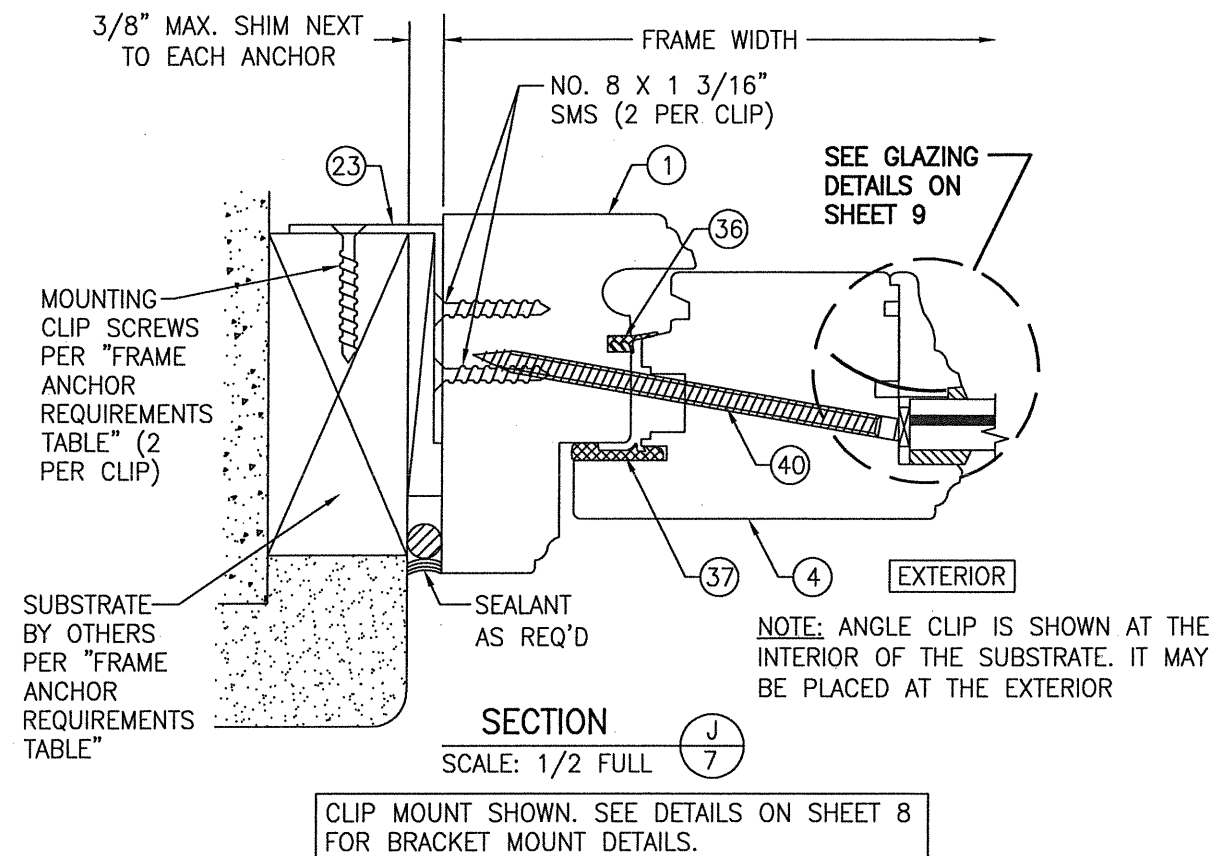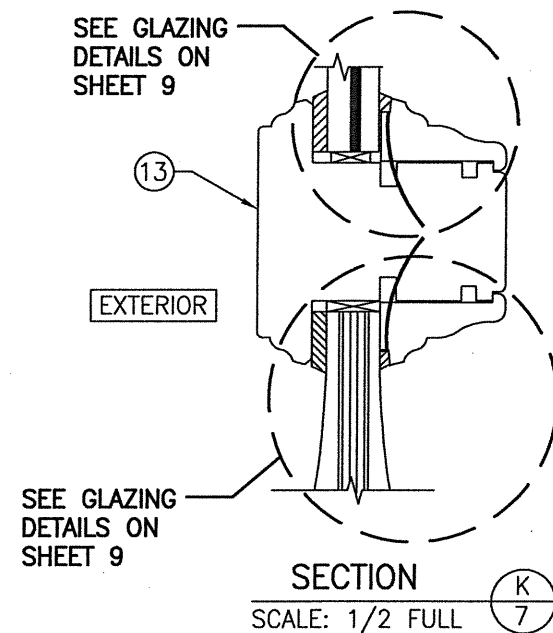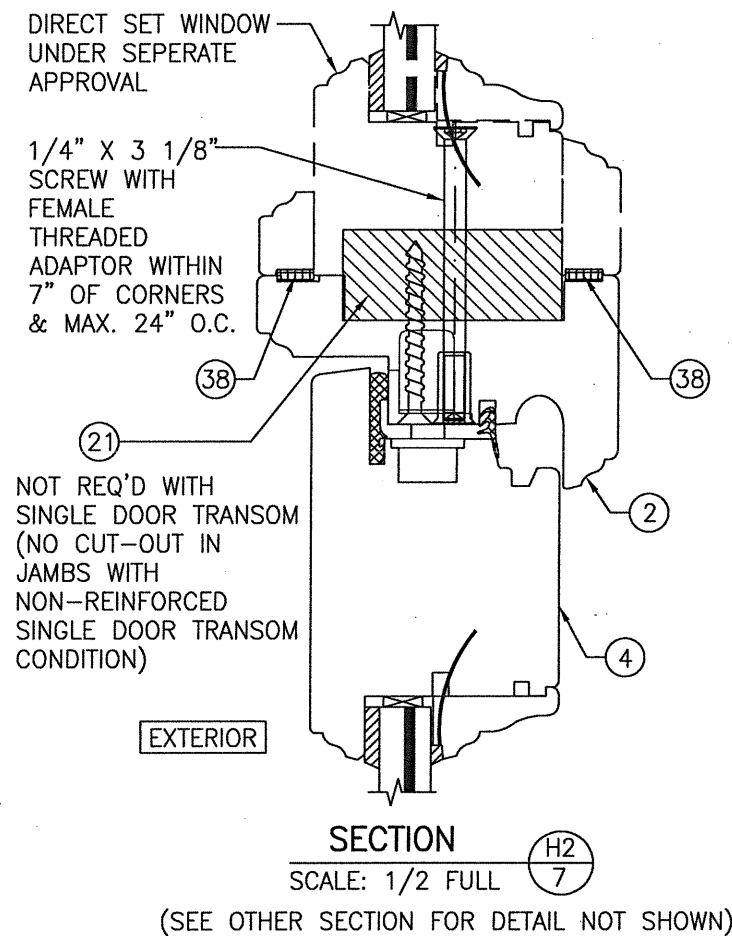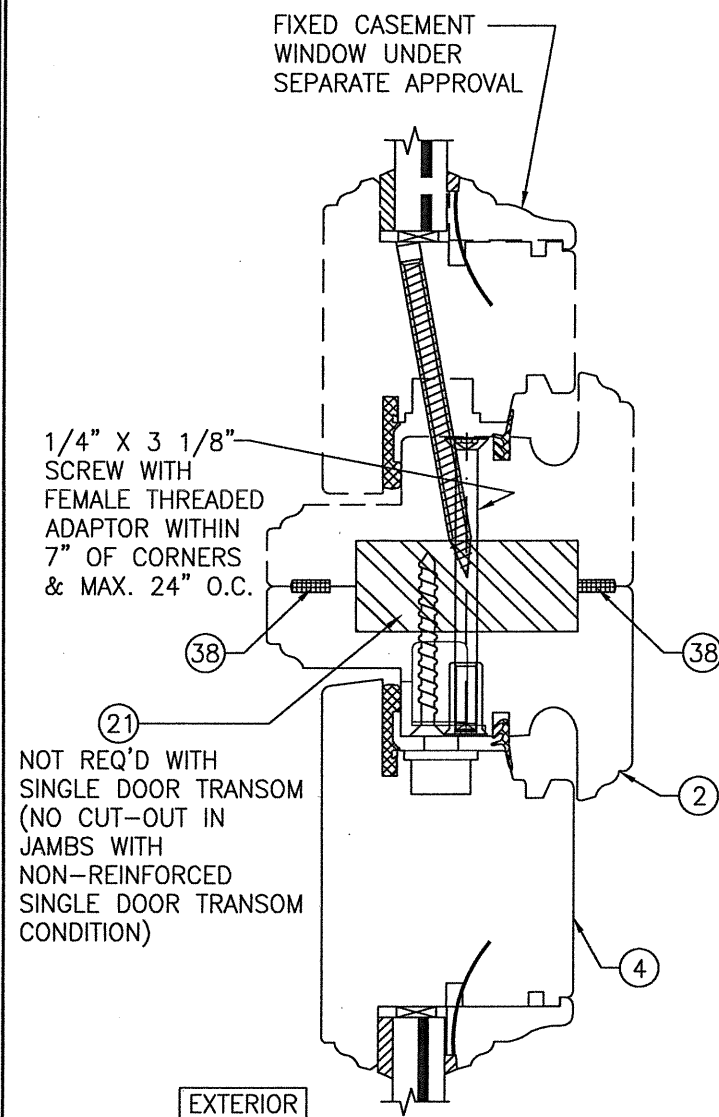

OPTIONAL ADA THRESHOLD DETAIL


ADA NOTE: WHEN ADA SILL IS USED, THESE DOORS ARE NOT APPROVED FOR USE WHERE WATER INFILTRATION RESISTANCE IS REQUIRED BY THE DOOR. UNLESS UNITS ARE INSTALLED IN NON-HABITABLE AREAS WHERE THE UNIT & THE AREA ARE DESIGNED TO ACCEPT WATER INFILTRATION, UNITS SHALL BE INSTALLED ONLY AT LOCATIONS PROTECTED BY A CANOPY OR OVERHANG WHERE—BY THE OVERHANG(OH) RATIO IS EQUAL TO OR MORE THAN 1.0 PER FBC CHAPTER 24.

DRAWN BY: S.T.R.		CHECKED BY: W.W.S.	
PLOT: 1=2		DATE: 3/22/05	
NO.	REVISION DESCRIPTION	BY	DATE
DRAWING TITLE AMERICAN OUT-SWING IMPACT WOOD DOORS			
CONSULTANTS W. W. SCHAEFER ENGINEERING & CONSULTING, P.A. (CA 6809) 7480 150TH COURT NORTH PALM BEACH GARDENS, FL 33418 PHONE: 561-744-3424		MANUFACTURER PEETZ WINDOWS & DOORS 15951 S.W. 41ST STREET; SUITE 150 WESTON, FL 33331 954-659-3887	
CERTIFICATION JUN 02 2020 WARREN W. SCHAEFER, P.E. P.E. NO. 44135			
DRAWING NO. 1324		REV. D	
SHEET NO. 7 OF 11			

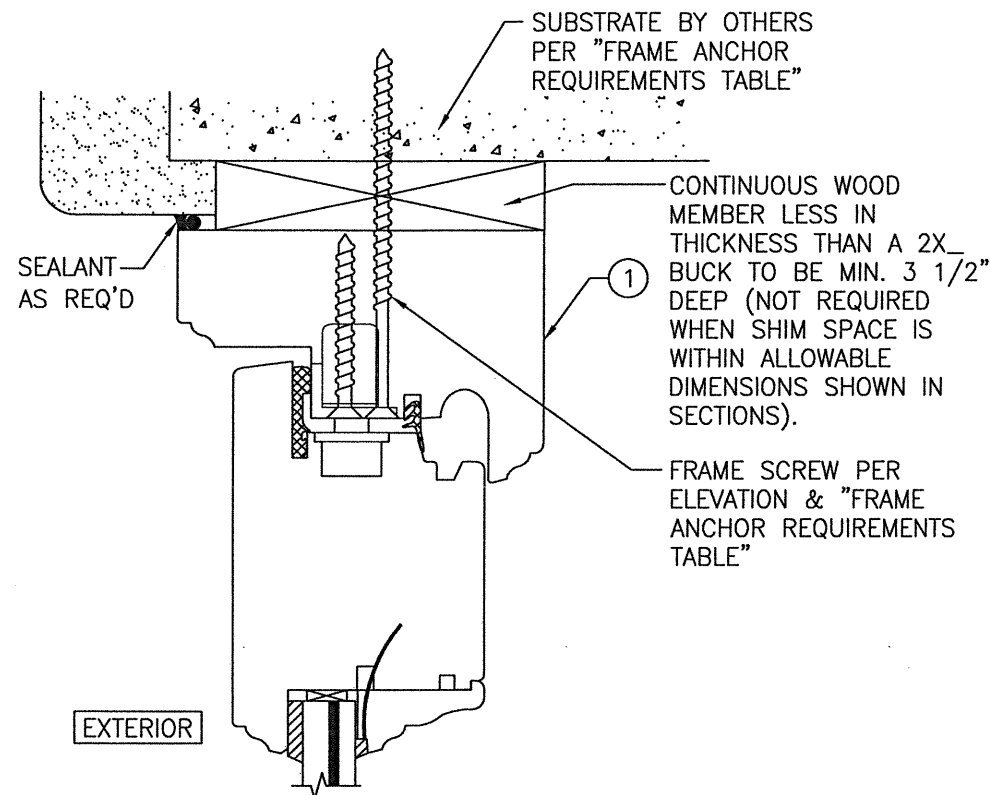


OPTIONAL DIRECT MOUNT DETAIL TO SUBSTRATE WITH SPACER

(HEAD SECTION SHOWN; SILL & SIDES ARE INSTALLED THE SAME)
(FOR DETAIL NOT SHOWN, SEE OTHER SECTIONS)

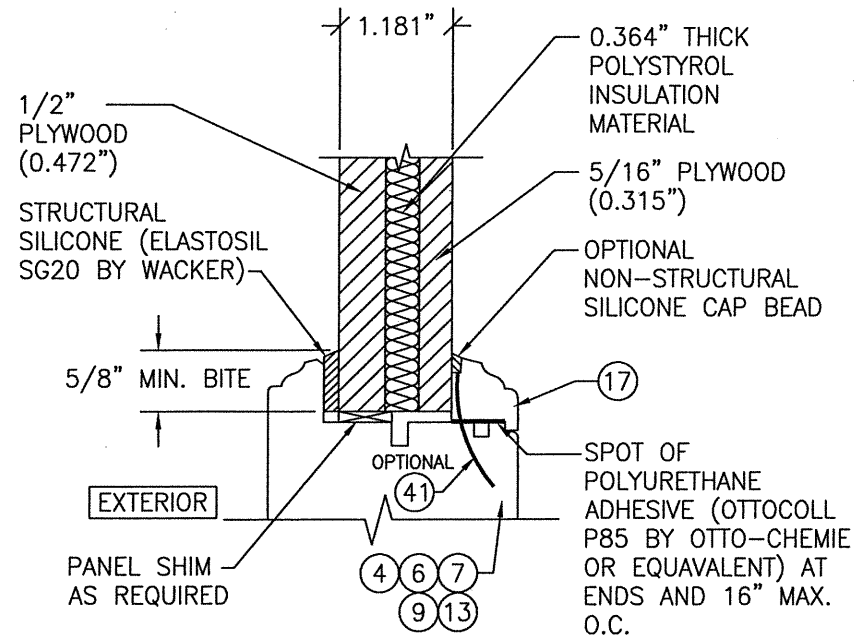


FLUSH PANEL GLAZING DETAIL

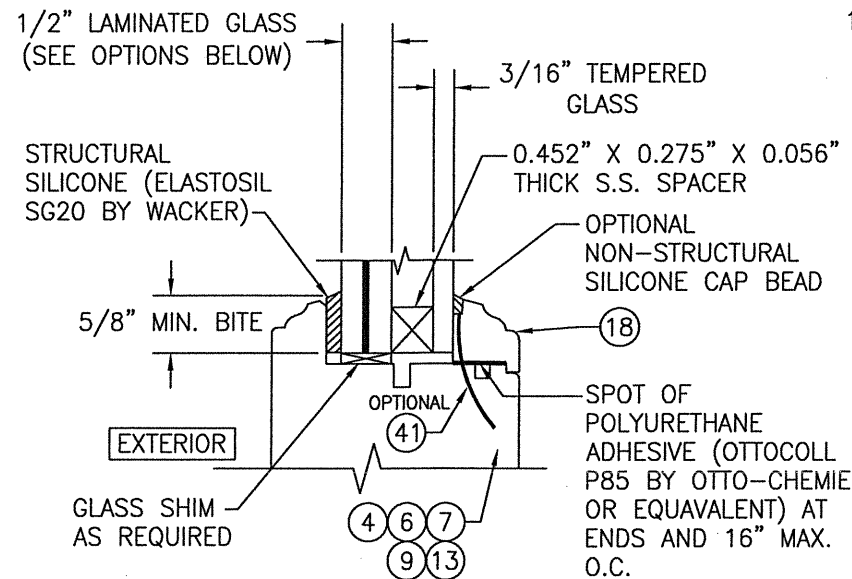


I.G. GLAZING DETAIL

- GLASS OPTION:
- 1/2" THICK LAMINATED OUTER GLASS (3/16" AN/0.09 EASTMAN CHEMICAL CO. "SAFLEX"/1/4" AN); 3/16" TEMPERED SINGLE PANE INNER GLASS & 1/2" AIR SPACE
 - 1/2" THICK LAMINATED OUTER GLASS (3/16" AN/0.075 EASTMAN CHEMICAL CO. "SAFLEX CP"/1/4" AN); 3/16" TEMPERED SINGLE PANE INNER GLASS & 1/2" AIR SPACE

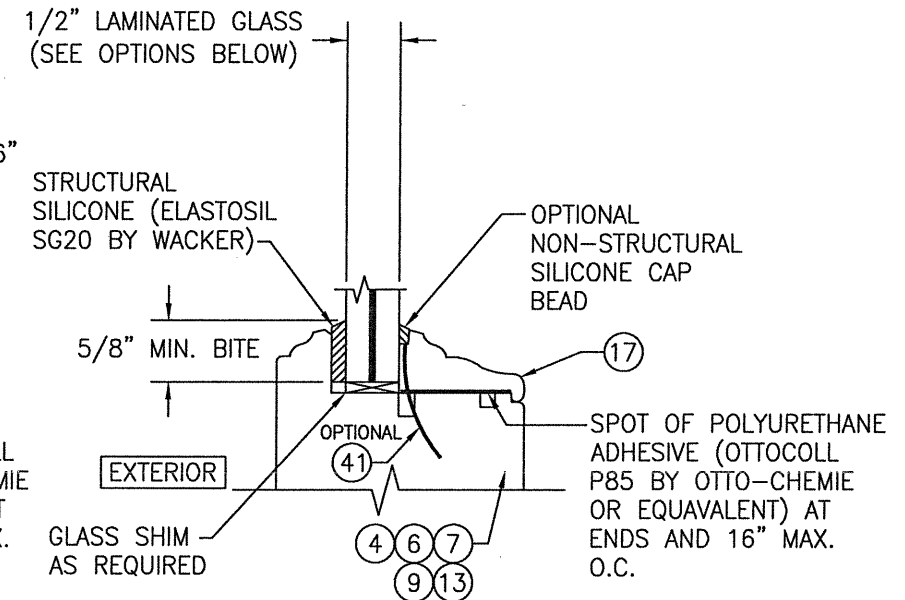


NON-I.G. GLAZING DETAIL


- GLASS OPTION:
- 1/2" THICK LAMINATED GLASS (3/16" AN/0.09 EASTMAN CHEMICAL CO. "SAFLEX"/1/4" AN)
 - 1/2" THICK LAMINATED GLASS (3/16" AN/0.075 EASTMAN CHEMICAL CO. "SAFLEX CP"/1/4" AN)

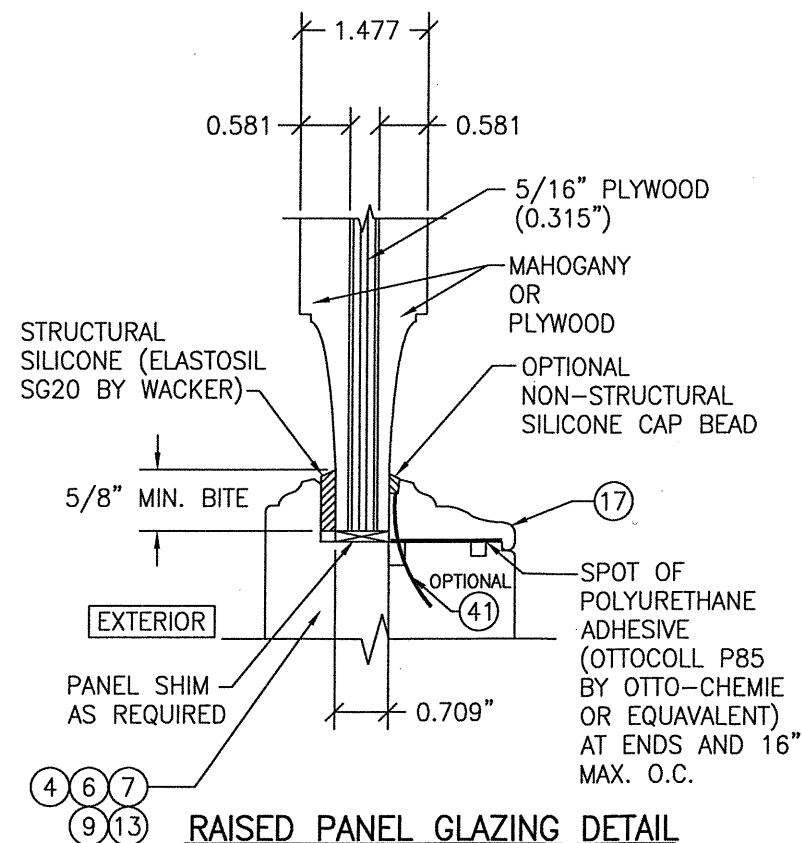


RAISED PANEL GLAZING DETAIL

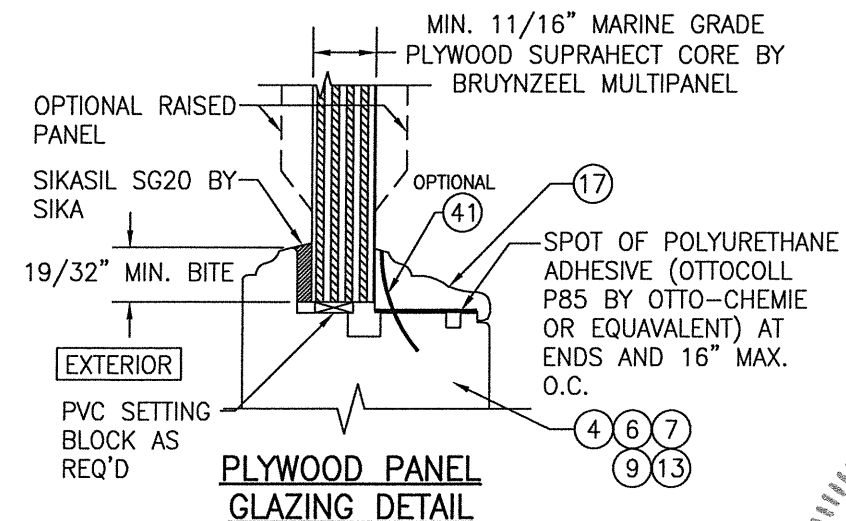

PLYWOOD PANEL GLAZING DETAIL

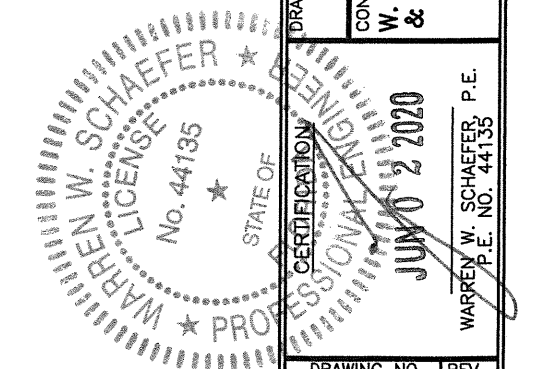

DRAWN BY: S.T.R.	CHECKED BY: W.W.S.
PLOT: 1=2	DATE: 3/22/05
DATE	BY
REVISION DESCRIPTION	NO.
AMERICAN OUT-SWING IMPACT WOOD DOORS	
MANUFACTURER	
PEETZ WINDOWS & DOORS	
15951 S.W. 41ST STREET; SUITE 150	
WESTON, FL 33331	
954-659-3887	
CONSULTANTS	
W. W. SCHAEFER ENGINEERING & CONSULTING, P.A. (CA 6809)	
7480 150TH COURT NORTH	
PALM BEACH GARDENS, FL 33418	
PHONE: 561-744-3424	
CERTIFICATION	
JUN 2 2020	
WARREN W. SCHAEFER, P.E.	
P.E. NO. 44135	
DRAWING NO.	REV.
1324	D
SHEET NO.	
9	OF 11

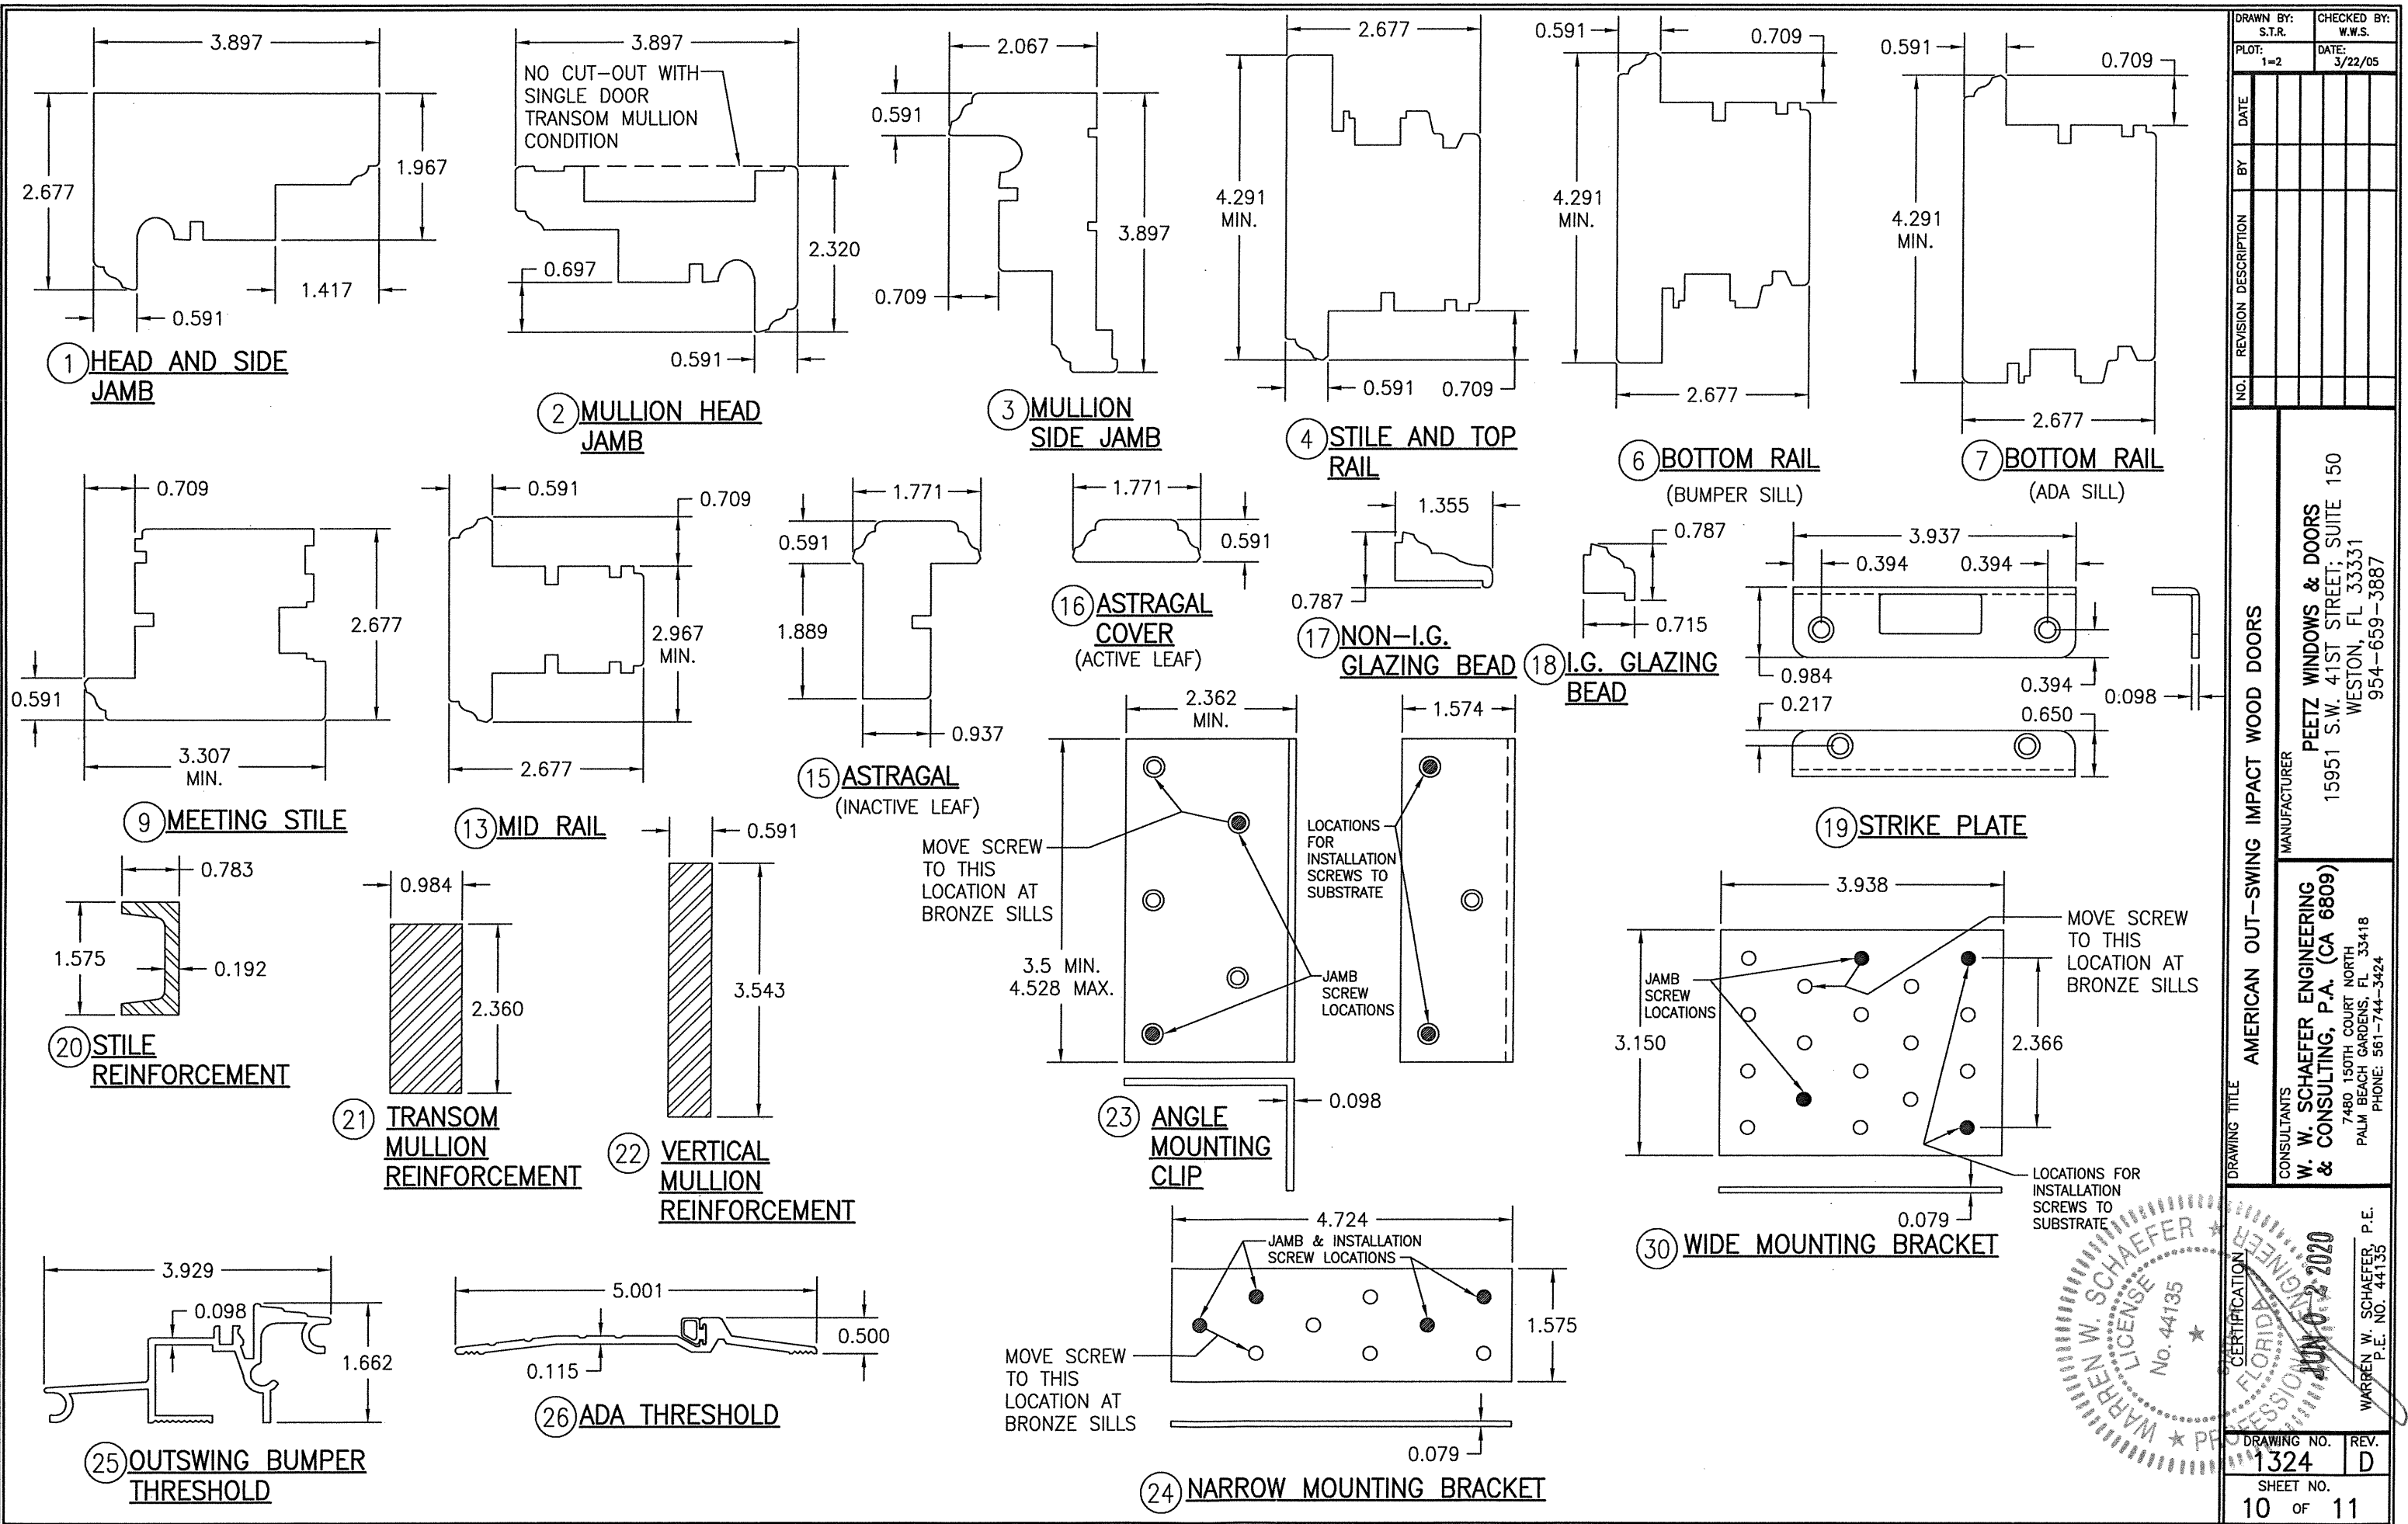

DRAWN BY: S.T.R.	CHECKED BY: W.W.S.
PLOT: 1=2	DATE: 3/22/05
DATE	
BY	
REVISION DESCRIPTION	
NO.	
DRAWING TITLE AMERICAN OUT-SWING IMPACT WOOD DOORS	
CONSULTANTS W. W. SCHAEFER ENGINEERING & CONSULTING, P.A. (CA 6809)	MANUFACTURER PEETZ WINDOWS & DOORS 15951 S.W. 41ST STREET, SUITE 150 WESTON, FL 33331 954-659-3887
7480 150TH COURT NORTH PALM BEACH GARDENS, FL 33418 PHONE: 561-744-3424	
CERTIFICATION FLORIDA PROFESSIONAL ENGINEER WARREN W. SCHAEFER No. 44135 JUN 02 2020	WARREN W. SCHAEFER, P.E. P.E. NO. 44135
DRAWING NO. 1324	REV. D
SHEET NO. 10	OF 11

ITEM #	ITEM DESCRIPTION	MANUFACTURER/NOTES
PARTS		
1	HEAD AND SIDE JAMB	WOOD
2	MULLION HEAD JAMB	WOOD
3	MULLION SIDE JAMB	WOOD
4	TOP RAIL AND STILE (OUTSWING)	WOOD
6	BOTTOM RAIL (OUTSWING)	WOOD
7	BOTTOM RAIL (OUTSWING)	WOOD
9	MEETING STILE (OUTSWING)	WOOD
13	MID RAIL	WOOD
15	ASTRAGAL (INACTIVE LEAF)	WOOD
16	ASTRAGAL COVER (ACTIVE LEAF)	WOOD
17	NON-I.G. GLAZING BEAD	WOOD
18	I.G. GLAZING BEAD	WOOD
19	0.984 X 3.937 X 0.098 STRIKE PLATE	S.S. BY PEETZ
20	STILE REINFORCEMENT	A36 STEEL (ONLY REQ'D W/DOORS TALLER THAN 96")
21	TRANSOM MULLION REINFORCEMENT	A36 STEEL
22	VERTICAL MULLION REINFORCEMENT	A36 STEEL
23	FRAME MOUNTING CLIP	GALVANIZED 34.1 KSI STEEL OR S.S.
24	NARROW MOUNTING BRACKET	GALVANIZED 34.1 KSI STEEL OR S.S.
25	OUTSWING BUMBER THRESHOLD	BRONZE BY PEETZ
26	ADA THRESHOLD	PEMKO BRONZE
27	0.906 X 9.843 X 0.118 TOP STRIKE PLATE	S.S. BY PEETZ
28	0.906 X 9.843 X 0.118 SILL STRIKE PLATE	BRONZE OR S.S. BY PEETZ
29	0.984 X 9.843 X 0.098 LATCH/DEADBOLT STRIKE PLATE	S.S. BY PEETZ
30	WIDE MOUNTING BRACKET	GALVANIZED 34.1 KSI STEEL OR S.S.
HARDWARE		
31	LOCK HANDLE	AS REQUIRED TO OPERATE LOCKS
32	MULTI-POINT LOCK SYSTEM	KFV OR HOPPE 5-POINT LOCK AT DOUBLE DOOR ACTIVE PANEL KFV OR HOPPE 2-POINT LOCK AT DOUBLE DOOR INACTIVE PANEL KFV OR HOPPE 4-POINT LOCK AT SINGLE ACTIVE DOOR (3-POINT WITH DOORS LESS THAN 10' TALL)
33	HINGE	BRASS 2 1/4" X 5 1/2"
SEALS AND SEALANTS		
36	SWEEP	GTG EDPM
37	COMPRESSION SEAL	SCHLEGEL
38	3/8" X 3/16" PRECOM PRESSED TAPE	N/A
39	COMPRESSION SEAL	SCHLEGEL

NOTE: WOOD USED IN TESTING WAS MAHOGANY WITH A SPECIFIC GRAVITY OF G = 0.46 AND A MODULUS OF ELASTICITY OF E = 1,500,000 PSI. OTHER WOOD SPECIES APPLICABLE FOR USE WITH THIS PRODUCT ARE THOSE WITH A SPECIFIC GRAVITY OF 0.46 AND MODULUS OF ELASTICITY OF 1,500,000 PSI OR GREATER. ALL WOOD IS MINIMUM GRADE 2 MILLED BY PEETZ WINDOWS & DOORS TO SELECT.

ITEM #	ITEM DESCRIPTION	MANUFACTURER/NOTES
FASTENERS		
40	.295" X 4 7/16" AMO III GALVANIZED STEEL SCREWS	5 1/2" FROM INTERIOR CORNERS & 14" O.C. AT HEAD AND JAMBS
41	OPTIONAL 18 GA. X 1 1/4" GALVANIZED CURVED NAIL	10" FROM CORNERS & 20" O.C. (NOT APPLICABLE WHEN PART 18 IS USED W/ SASH)
42	3/16" X 2 3/4" SCREW	4 PER HINGE (@ PANEL)
43	3/16" X 1 3/16" SCREW	4 PER HINGE (@ JAMB)
44	3/16" X 1 3/4" SCREW	5 1/2" FROM INT. CORNER & 14" MAX. O.C.
45	3/16" X 2 3/4" ASTRAGAL SCREW	5 1/2" FROM ENDS & 14" MAX. O.C.
46	#10 X 2" S.S. S.M.S.	5 PER HEAD STRIKE PLATE #27
47	#10 X 5/8" S.S. S.M.S.	4 PER SILL STRIKE PLATE #28
48	#8 X 2" S.S. S.M.S.	@ FRAME: 4 PER STRIKE PLATE #19 7 PER STRIKE PLATE #29 @ ASTRAGAL: 2 PER STRIKE PLATE #19 3 PER STRIKE PLATE #29
49	#8 X 3/4" S.S. S.M.S.	@ ASTRAGAL: 2 PER STRIKE PLATE #19 4 PER STRIKE PLATE #29
50	.295" X 4 7/16" AMO III GALVANIZED STEEL SCREWS	5 1/2" FROM INTERIOR CORNERS & 14" O.C. AT SILL

DRAWN BY: S.T.R.		CHECKED BY: W.W.S.	
PLOT: 1=2		DATE: 3/22/05	
DATE	BY	REVISION DESCRIPTION	NO.
DRAWING TITLE: AMERICAN OUT-SWING IMPACT WOOD DOORS			
CONSULTANTS		MANUFACTURER	
W. W. SCHAEFER ENGINEERING & CONSULTING, P.A. (CA 6809)		PEETZ WINDOWS & DOORS	
7480 150TH COURT NORTH PALM BEACH GARDENS, FL 33418 PHONE: 561-744-3424		15951 S.W. 41ST STREET, SUITE 150 WESTON, FL 33331 954-659-3887	
CERTIFICATION FLORIDA PROFESSIONAL ENGINEER WARREN W. SCHAEFER P.E. NO. 44135 JUN 01 2020		DRAWING NO. 1324 SHEET NO. 11 OF 11 REV. D	