



GENERAL NOTES:

1. THIS PRODUCT HAS BEEN TESTED, ANALYZED & APPROVED FOR DESIGN PRESSURES NOT TO EXCEED THOSE SHOWN IN THE "ALLOWABLE DESIGN PRESSURE TABLE(S)".
2. OPENINGS, BUCKING & BUCKING FASTENERS MUST BE PROPERLY DESIGNED & INSTALLED TO TRANSFER WIND LOADS TO THE STRUCTURE.
3. ALL HARDWARE & FASTENERS SHALL BE IN ACCORDANCE WITH THESE DRAWINGS & SHALL NOT VARY UNLESS SPECIFICALLY MENTIONED ON THE DRAWINGS. SPECIFIED ANCHOR EMBED TO BASE MATERIAL SHALL BE BEYOND WALL FINISH OR STUCCO.
4. THIS PRODUCT HAS BEEN DESIGNED IN ACCORDANCE WITH AND MEETS THE REQUIREMENTS OF THE FLORIDA BUILDING CODE (FBC) INCLUDING HIGH VELOCITY HURRICANE ZONES (HVHZ) & IS LARGE MISSILE IMPACT RATED.
5. IMPACT SHUTTERS ARE NOT REQUIRED WITH THIS PRODUCT.
6. ALL ANCHORS SECURING PRODUCT FRAMES TO PRESSURE TREATED BUCKS OR WOOD FRAMING SHALL BE CAPABLE OF RESISTING CORROSION CAUSED BY THE PRESSURE TREATING CHEMICALS IN THE WOOD.
7. DETERMINE THE POSITIVE & NEGATIVE DESIGN LOADS TO USE WHEN REFERENCING THESE DOCUMENTS IN ACCORDANCE WITH THE GOVERNING CODE AND GOVERNING WIND VELOCITY. FOR WIND LOAD CALCULATIONS IN ACCORDANCE WITH THE FLORIDA BUILDING CODE, A DIRECTIONALITY FACTOR OF $K_d = 0.85$ MAY BE APPLIED PER THE ASCE-7 STANDARD.
8. MATERIALS, INCLUDING BUT NOT LIMITED TO STEEL SCREWS, THAT COME INTO CONTACT WITH OTHER DISSIMILAR MATERIALS SHALL MEET THE REQUIREMENTS OF FLORIDA BUILDING CODE.
9. TO THE BEST OF OUR KNOWLEDGE, THE PRODUCT SHOWN HEREIN IS QUALITY ASSURED BY A FLORIDA STATE APPROVED CERTIFICATION/QA ENTITY & SHALL BE LABELED IN ACCORDANCE WITH THE FBC AND THE FLORIDA DEPARTMENT OF BUSINESS & PROFESSIONAL REGULATION SPECIFICATIONS. THESE DRAWINGS SHOW ALL APPLICABLE ELEVATION, COMBINATION, INSTALLATION & COMPARATIVE ANALYSIS CONDITIONS AS DETERMINED THROUGH TESTING & ENGINEERING RATIONAL ANALYSIS. PRODUCT ASSEMBLY SHALL BE IN ACCORDANCE WITH THESE DRAWINGS, THE MANUFACTURER'S QUALITY ASSURANCE SPECIFICATIONS & TESTING REPORTS.
10. CERTIFICATION OF THIS PRODUCT SHALL BE CONSIDERED VOID IF IT IS INSTALLED WITHOUT A BUILDING PERMIT FROM THE APPLICABLE LOCAL BUILDING DEPARTMENT OR IF IT IS INSTALLED BY ANYONE OTHER THAN A LICENSED CONTRACTOR EXPERIENCED WITH INSTALLATIONS OF THIS TYPE OF PRODUCT.
11. ALL WOOD MEMBERS OF THIS PRODUCT THAT MAY POSSIBLY COME INTO CONTACT WITH MASONRY OR CONCRETE SUBSTRATES, ARE SUBJECT TO MOISTURE &/OR ARE SUBJECT TO THE OUTSIDE ENVIRONMENT SHALL BE OF AN APPROVED DURABLE SPECIES OR BE TREATED IN AN APPROVED METHOD WITH AN APPROVED PRESERVATIVE PER FBC REQUIREMENTS.

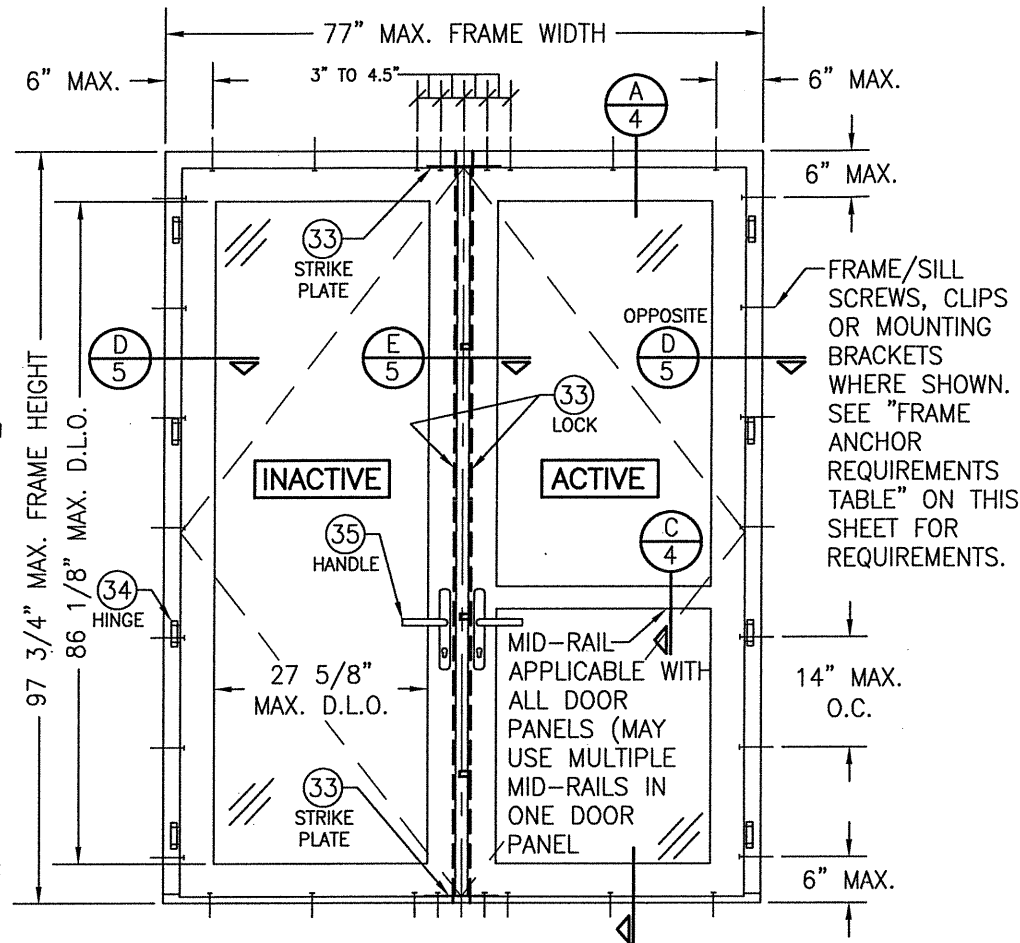


EXTERIOR ELEVATION
DOUBLE RECTANGULAR OUTSWING DOOR

SCALE: 1/2" = 1'-0"

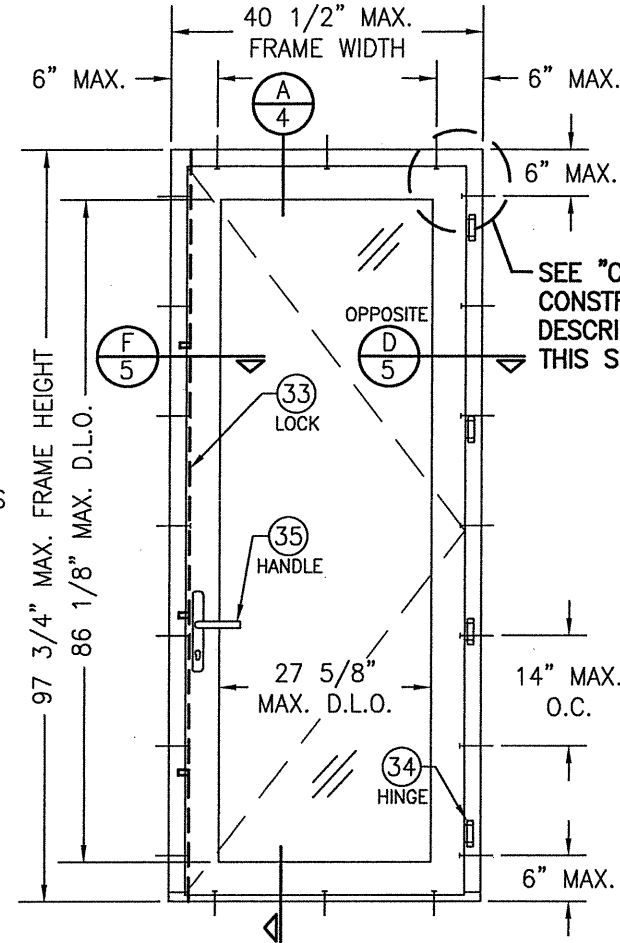

EXTERIOR ELEVATION
SINGLE RECTANGULAR OUTSWING DOOR

SCALE: 1/2" = 1'-0"

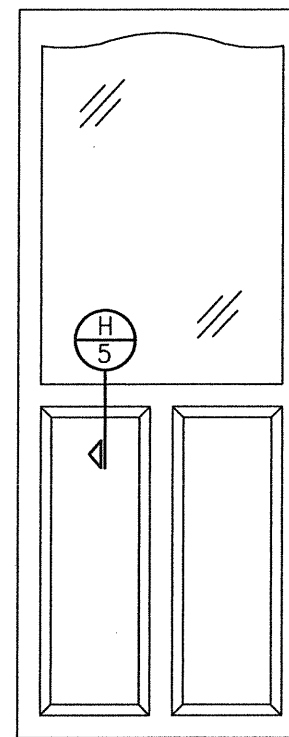

EXTERIOR ELEVATION SOLID
RAISED PANEL WITH MID RAILS

SCALE: 1/2" = 1'-0"

1. TOP & MID RAILS MAY BE OF ANY CONFIGURATION PROVIDING THE SMALLEST CROSS SECTION OF RAILS IS EQUAL TO OR LARGER THAN THAT DETAILED IN DRAWINGS.
2. MULTIPLE MID RAIL (BOTH HORIZONTAL & VERTICAL) MAY BE USED WITH THESE PANELS.
3. PARTIAL PANEL CONDITION IS SHOWN ABOVE. FULL PANEL DOORS AND OTHER PANEL CONFIGURATIONS ARE ALSO PART OF THIS APPROVAL AND ARE SIMILAR IN CONSTRUCTION TO THAT SHOWN ABOVE.
4. PANEL ONLY IS SHOWN. FOR INSTALLATION INTO FRAME, SEE OTHER ELEVATIONS.

FRAME ANCHOR REQUIREMENTS TABLE

OPENING TYPE (SUBSTRATE)	FRAME/CLIP/BRACKET TO OPENING FASTENER TYPE	MINIMUM EMBED	MINIMUM EDGE DIST.
FRAME SCREWS			
MIN. 2X4 WOOD FRAME OR BUCK (MIN. GR. 3 & G=0.55)	NO. 14 SMS OR WOOD SCREW	1 1/4"	1"
MIN. 16 GA. 50 KSI METAL STUD	1/4" GR. 5 SELF TAP/DRILL SCREW	FULL	1/2"
MIN. 1/8" THK STEEL OR ALUMINUM	1/4" GR. 5 SELF TAP/DRILL SCREW	FULL	1/2"
MIN. C-90 CMU OR 2500 PSI CONCRETE	(1) 1/4" CONCRETE SCREW	1 1/2"	2 1/2"
MOUNTING CLIP SCREWS			
MIN. 2X4 WOOD FRAME OR BUCK (MIN. GR. 3 & G=0.55)	NO. 8 SMS OR WOOD SCREW	1 3/8"	1/2"
MIN. 1/8" THK STEEL OR ALUMINUM	NO. 8 GR. 5 SELF TAP/DRILL SCREW	FULL	1/2"
NARROW MOUNTING BRACKET SCREWS			
MIN. 2X6 WOOD FRAME OR BUCK (MIN. GR. 3 & G=0.55)	NO. 8 SMS OR WOOD SCREW	1 3/8"	1/2"
MIN. 18 GA. 33 KSI METAL STUD	NO. 8 GR. 5 SELF TAP/DRILL SCREW	FULL	1/2"
MIN. 1/8" THK STEEL OR ALUMINUM	NO. 8 GR. 5 SELF TAP/DRILL SCREW	FULL	1/2"
WIDE MOUNTING BRACKET SCREWS			
MIN. 2X6 WOOD FRAME OR BUCK (MIN. GR. 3 & G=0.55)	NO. 8 SMS OR WOOD SCREW	1 3/8"	1/2"
MIN. 18 GA. 33 KSI METAL STUD	NO. 8 GR. 5 SELF TAP/DRILL SCREW	FULL	1/2"
MIN. 1/8" THK STEEL OR ALUMINUM	NO. 8 GR. 5 SELF TAP/DRILL SCREW	FULL	1/2"
MIN. C-90 CMU OR 2500 PSI CONCRETE	(1) 3/16" CONCRETE SCREW	1 1/2"	2"

(1) CONCRETE SCREWS SHALL BE ELCO ULTRACONS (C.S.), ELCO CRETE-FLEX (S.S.), ITW RAMSET/RED HEAD TAPCONS (C.S. OR S.S.) OR HILTI KWIK-CON II (C.S. OR S.S.).

ALLOWABLE DESIGN PRESSURE (ALL DOORS)

+60/-70 PSF

HINGE REQUIREMENTS

FRAME HEIGHT	QUANTITY PER PANEL
ALL HEIGHTS	4

CORNER & MULLION END CONSTRUCTION:

JAMB TO JAMB: HORIZONTAL MEMBER IS COPED, BUTTED TO VERTICAL MEMBER, JOINED WITH FOUR(4) 0.236" X 4.724" LONG GALVANIZED WOOD SCREWS & GLUED WITH BINDAH D4 OR EQUIVALENT WOOD GLUE.
JAMB TO SILL: VERTICAL MEMBER IS BUTTED TO SILL & JOINED WITH FOUR(4) 0.236" X 4.724" LONG S.S. WOOD SCREWS.
MID-RAIL TO STILE: MID-RAIL IS COPED, BUTTED TO JAMB & JOINED WITH FOUR(4) 0.394" X 3.15" LONG WOOD DOWELS AND GLUED WITH BINDAH D4 OR EQUIVALENT WOOD GLUE.
MULLIONS TO JAMB: MULLION IS COPED, BUTTED TO JAMB & JOINED WITH SIX(6) 0.394" X 3.15" LONG WOOD DOWELS AND GLUED WITH BINDAH D4 OR EQUIVALENT WOOD GLUE.
MULLION TO SILL: MULLION IS BUTTED TO SILL & JOINED WITH FOUR(4) 0.236" X 4.724" LONG GALVANIZED WOOD SCREWS.
SASH: COPED, BUTTED TOGETHER, JOINED WITH SIX (6) 3/8" X 3 1/8" WOOD DOWELS & GLUED WITH BINDAH D4 OR EQUIVALENT WOOD GLUE.


EVALUATION OF THIS PRODUCT IS BASED ON APPLICABLE STANDARDS AND/OR INFORMATION & RESULTS FROM APPLICABLE TEST REPORTS. THE FLORIDA BUILDING CODE VERSION CONSIDERED WITH THIS EVALUATION WAS THAT IN FORCE AT THE TIME OF THE EVALUATION. IN THE EVENT OF CODE VERSION CHANGES/UPDATES OR IN THE EVENT THAT NEW OR ADDITIONAL TESTING IS COMPLETED ON THIS PRODUCT, PRIOR TO STATING CODE COMPLIANCE WITH THE STATE, THE MANUFACTURER SHALL CONFIRM WITH THE EVALUATION ENGINEER OF RECORD THAT EVERYTHING SPECIFIED HERE-IN IS CURRENT WITH ALL CURRENT TESTING, CODES AND APPLICABLE STANDARDS.

CMU DOES NOT
APPLY AT HEAD

DRAWN BY: C.A.G.	CHECKED BY: W.W.S.
PLOT: 1=24	DATE: 8/31/05
DATE	BY
05/04/10	WWS
03/16/15	WWS
04/17/20	WWS
REVISION	DESCRIPTION
A1	UPDATE TO PRESENT STANDARDS
B1	UPDATE TO PRESENT STANDARDS
C1	CHANGE TO STATE APPROVAL

NO.	REVISION	DESCRIPTION
A1	UPDATE TO PRESENT STANDARDS	
B1	UPDATE TO PRESENT STANDARDS	
C1	CHANGE TO STATE APPROVAL	
EUROPEAN OUTSWING IMPACT WOOD DOORS		
MANUFACTURER		
PEETZ WINDOWS & DOORS		
15951 S.W. 41ST STREET, SUITE 150		
WESTON, FL 33331		
954-659-3887		
CONSULTANTS		
W. W. SCHAEFER ENGINEERING & CONSULTING, P.A.		
7480 150TH COURT NORTH		
PALM BEACH GARDENS, FL 33418		
PHONE: 561-744-3424		


DRAWING NO.	REV.
1440	C
SHEET NO.	
1 OF 9	

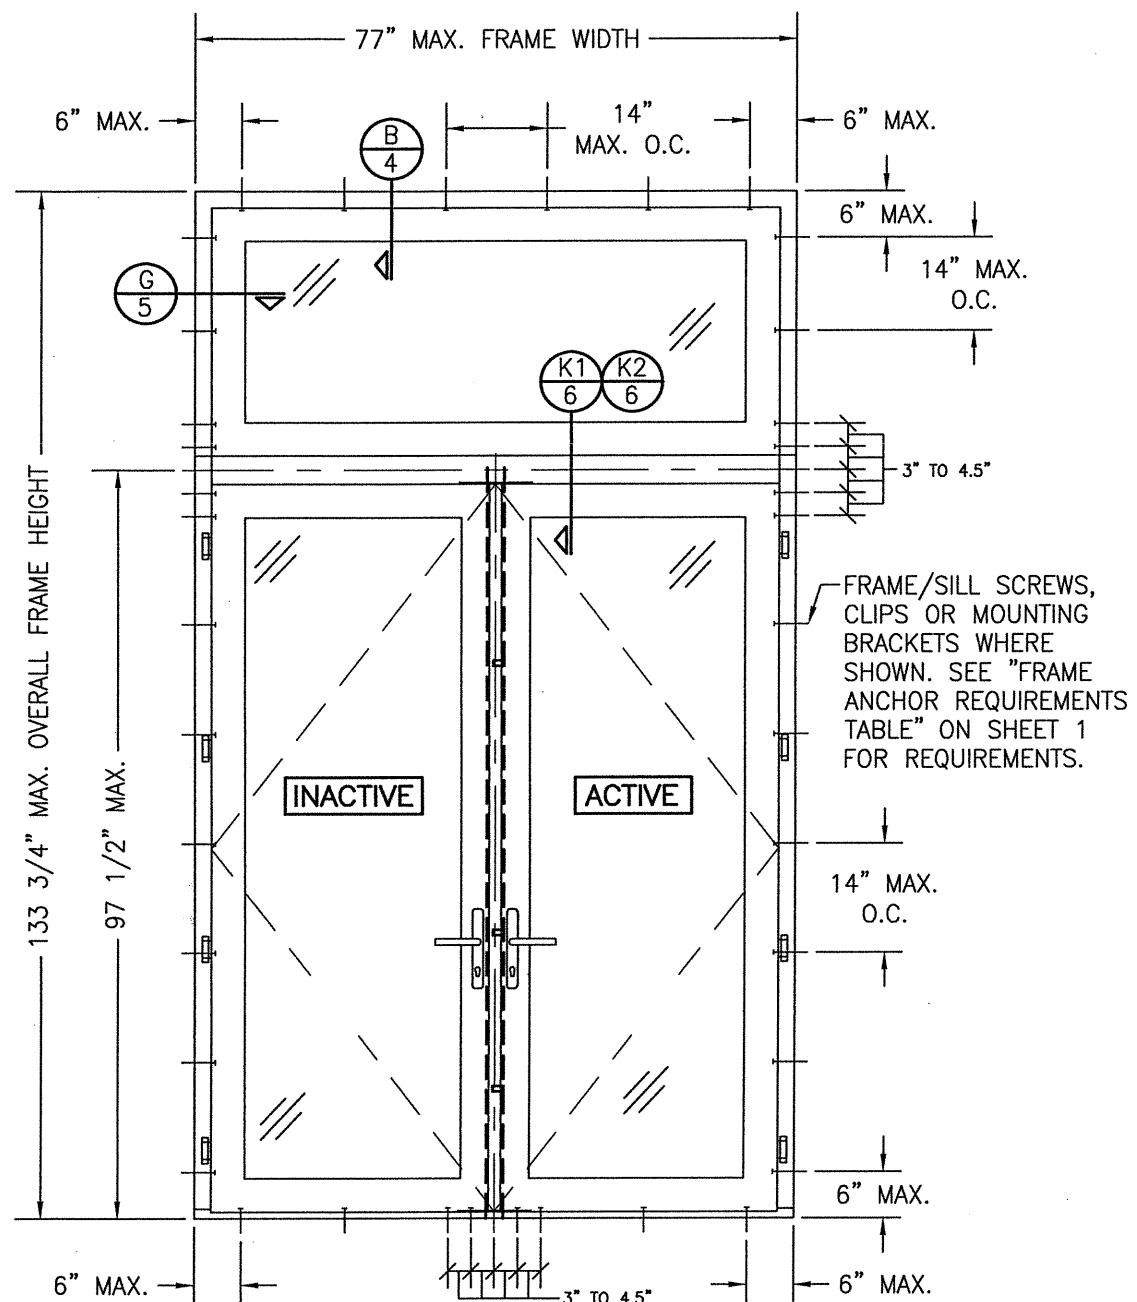

EXTERIOR ELEVATION
DOUBLE RECTANGULAR DOOR
WITH TRANSOM

SCALE: 1/2" = 1'-0"


DOOR UNIT MAY ALSO BE A DOUBLE PANEL MULLED UNIT.
(FOR DETAIL NOT SHOWN, SEE DOUBLE DOOR ELEVATION ON SHEET 1)

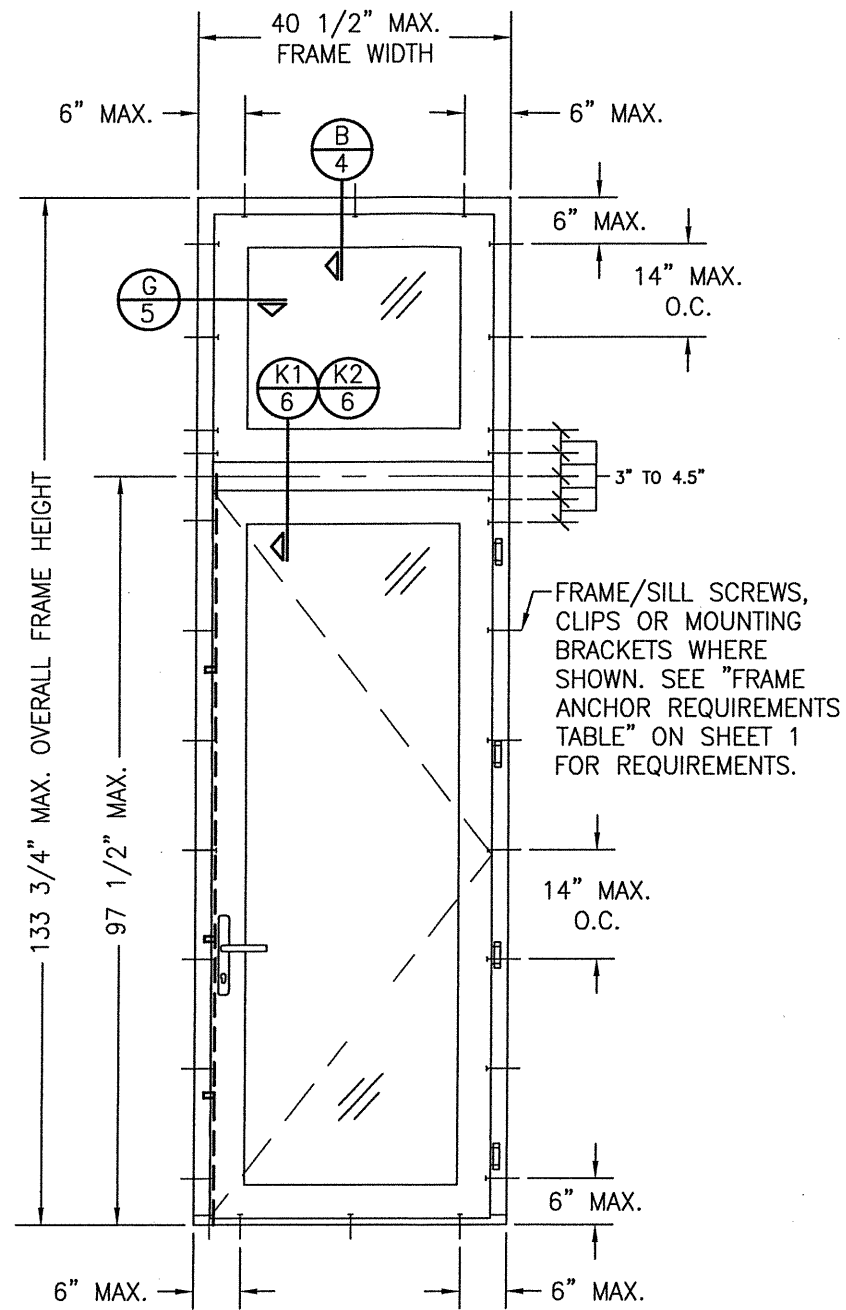

EXTERIOR ELEVATION
SINGLE RECTANGULAR DOOR
WITH TRANSOM

SCALE: $1/2'' = 1'-0''$


DOOR UNIT MAY ALSO BE A SINGLE FIXED PANEL UNIT.
(FOR DETAIL NOT SHOWN, SEE SINGLE DOOR ELEVATION ON SHEET 1)

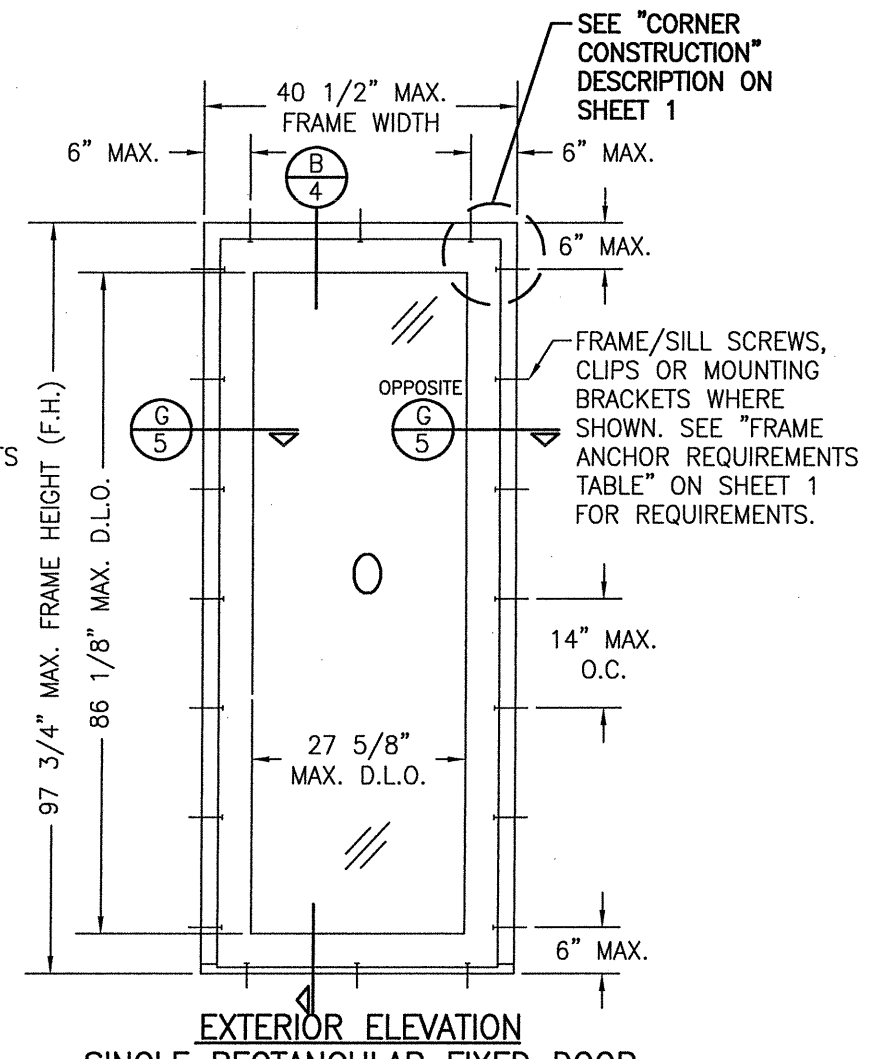

EXTERIOR ELEVATION
SINGLE RECTANGULAR FIXED DOOR
SCALE: 1/2" = 1'-0"

NOTE: FOR MULLION CONDITIONS OUTSIDE OF THIS
APPROVAL, SEE PEETZ MULLION DRAWING NO. 1327
UNDER SEPERATE APPROVAL.




DRAWING NO.		REV.	
1440		C	
SHEET NO.			
2 OF 9			
CERTIFICATION		DRAWING TITLE	
 WARREN W. SCHAEFFER, P.E. P.E. NO. 44135		EUROPEAN OUTSWING IMPACT WOOD DOORS	
CONSULTANTS		MANUFACTURER	
W. W. SCHAEFER ENGINEERING & CONSULTING, P.A. 7480 150TH COURT NORTH PALM BEACH GARDENS, FL 33418 PHONE: 561-744-3424		PEETZ WINDOWS & DOORS 15951 S.W. 41ST STREET; SUITE 150 WESTON, FL 33331 954-659-3887	
NO.		REVISION DESCRIPTION	
BY		DATE	
PLOT:		DATE:	
1=24		8/31/05	
DRAWN BY:		CHECKED BY:	
C.A.G.		W.W.S.	

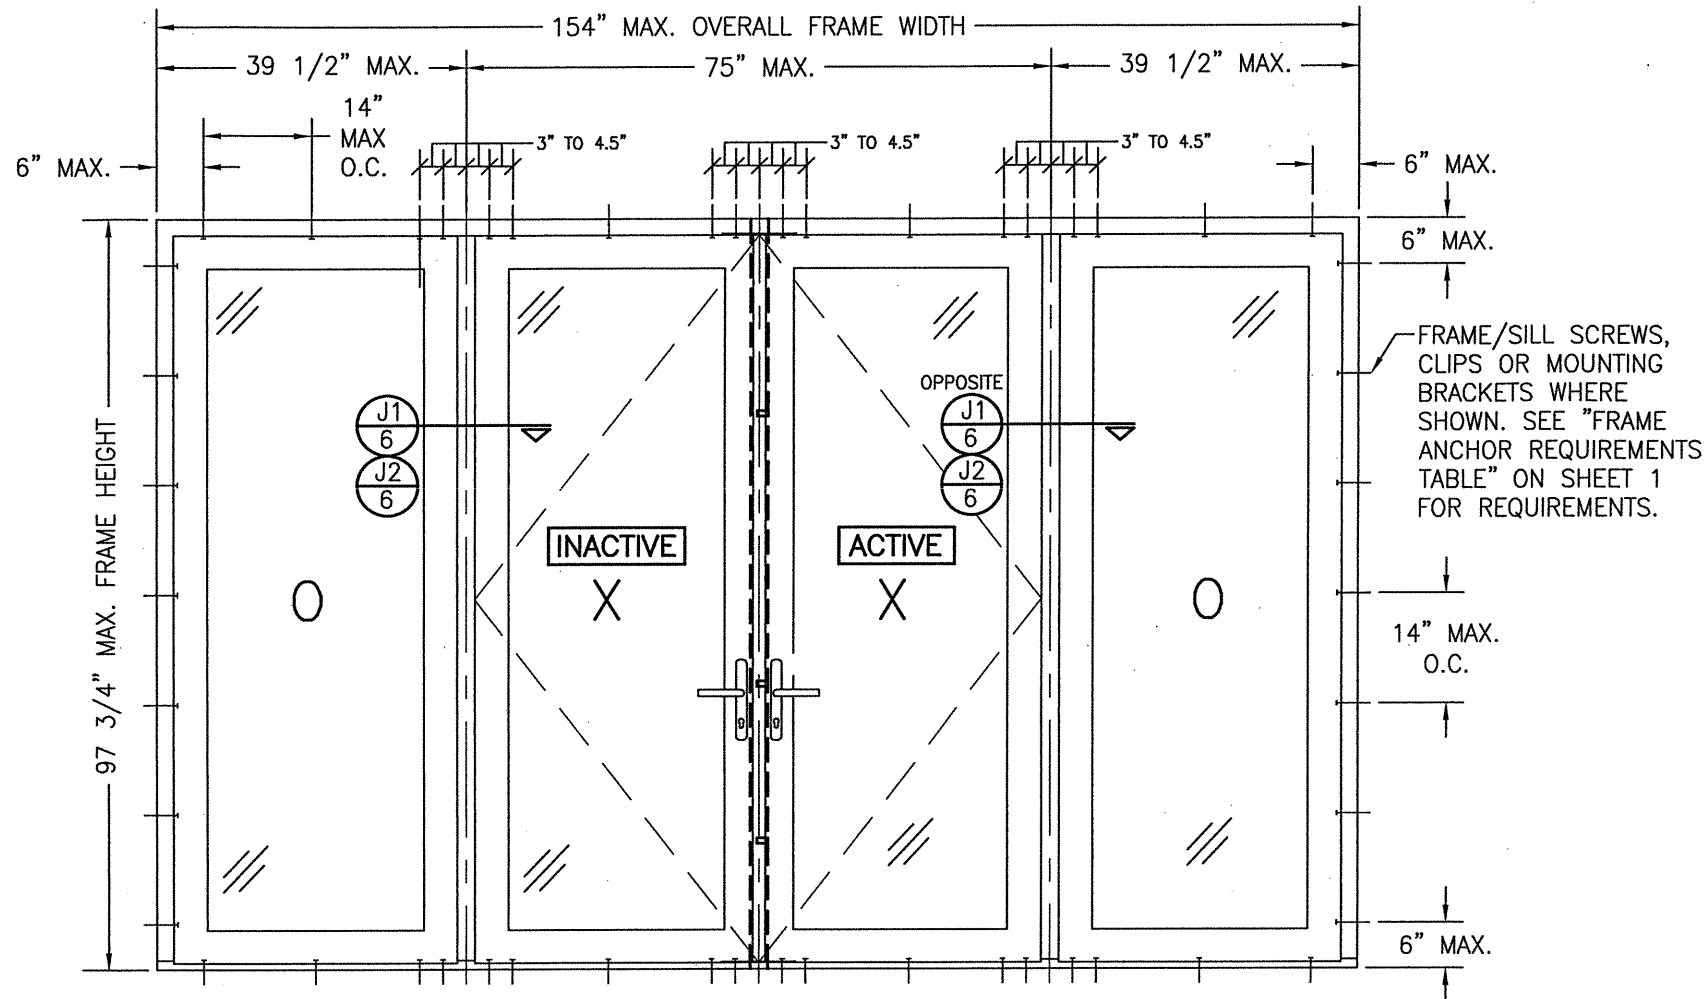


**EXTERIOR ELEVATION
DOUBLE OUTSWING DOOR WITH SIDELITES**

SCALE: 1/2" = 1'-0"


SEE DOUBLE & SINGLE DOOR ELEVATIONS FOR DETAIL NOT SHOWN
(OXXO UNIT SHOWN. ALL OTHER FIXED/OPERABLE COMBINATIONS ALSO APPLY WITH THE
MULLION CONDITIONS SHOWN.)

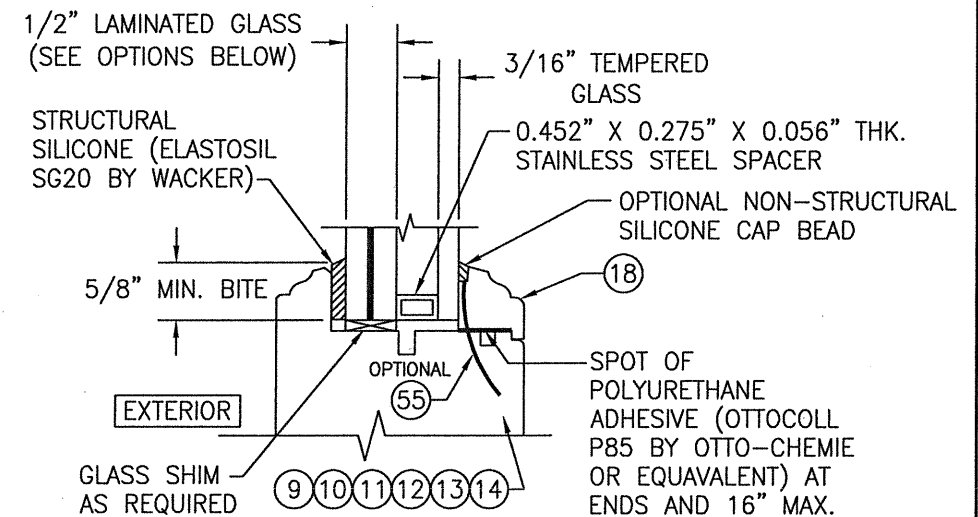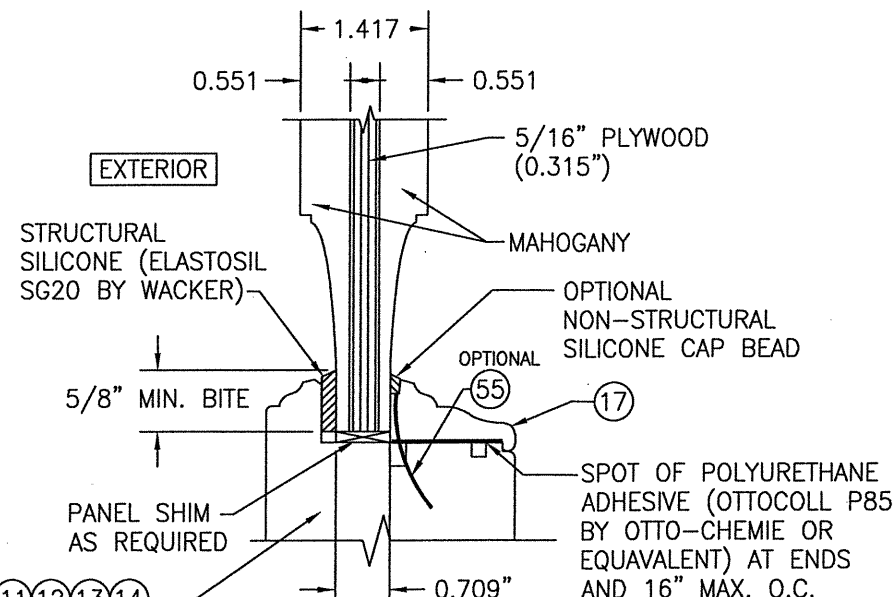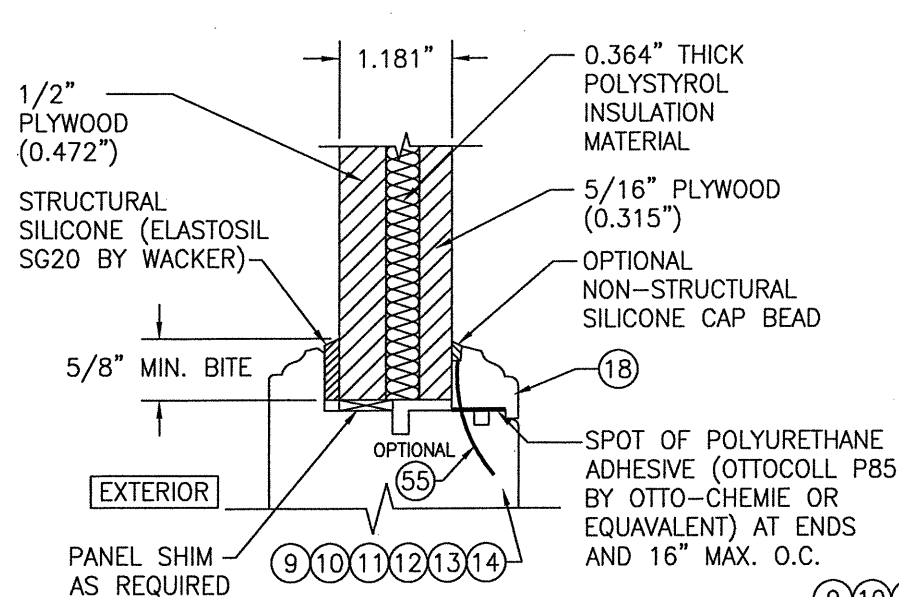


GLASS OPTION: 1. 1/2" THICK LAMINATED OUTER GLASS (3/16" AN/0.09 EASTMAN CHEM. CO. SAFLEX/1/4" AN); 3/16" TEMPERED SINGLE PANE INNER GLASS & 1/2" AIR SPACE

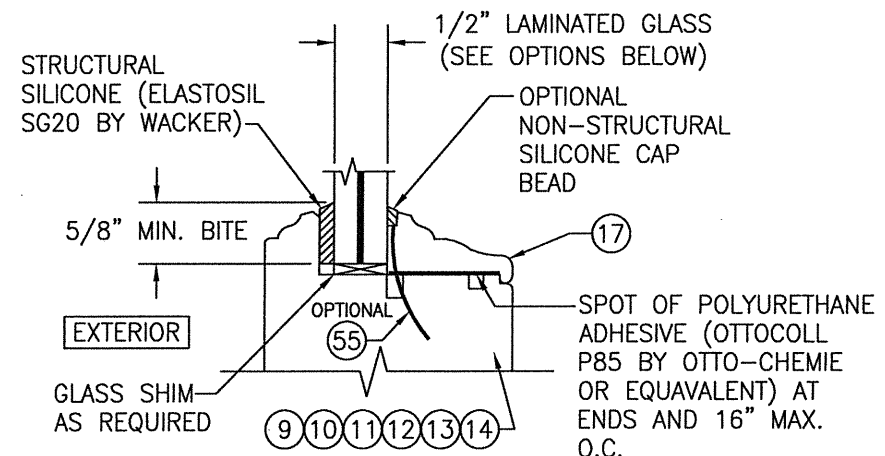


GLASS OPTIONS: 1. 1/2" THICK LAMINATED GLASS (3/16" AN/0.09 EASTMAN CHEM. CO. SAFLEX/1/4" AN)
2. 1/2" THICK LAMINATED GLASS (3/16" AN/0.09 EASTMAN CHEM. CO. SAFLEX/1/4" HT. ST.)

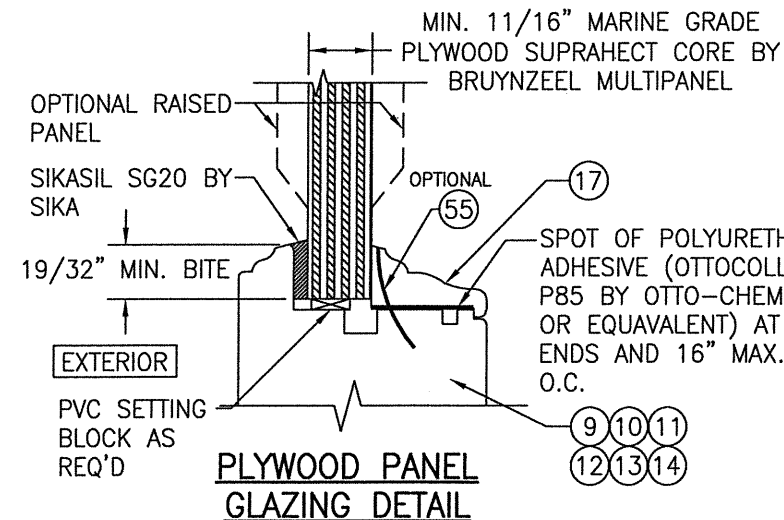


DRAWN BY: C.A.G.	CHECKED BY: W.W.S.
PLOT: 1-24	DATE: 8/31/05
DATE	BY
REVISION DESCRIPTION	NO.
EUROPEAN OUTSWING IMPACT WOOD DOORS MANUFACTURER PEETZ WINDOWS & DOORS 15951 S.W. 41ST STREET, SUITE 150 WESTON, FL 33331 954-659-3887 CONSULTANTS W. W. SCHAEFER ENGINEERING & CONSULTING, P.A. 7480 150TH COURT NORTH PALM BEACH GARDENS, FL 33418 PHONE: 561-744-3424 WARREN W. SCHAEFER, P.E. P.E. NO. 44135	
DRAWING NO.	REV.
1440	C
SHEET NO.	3 OF 9

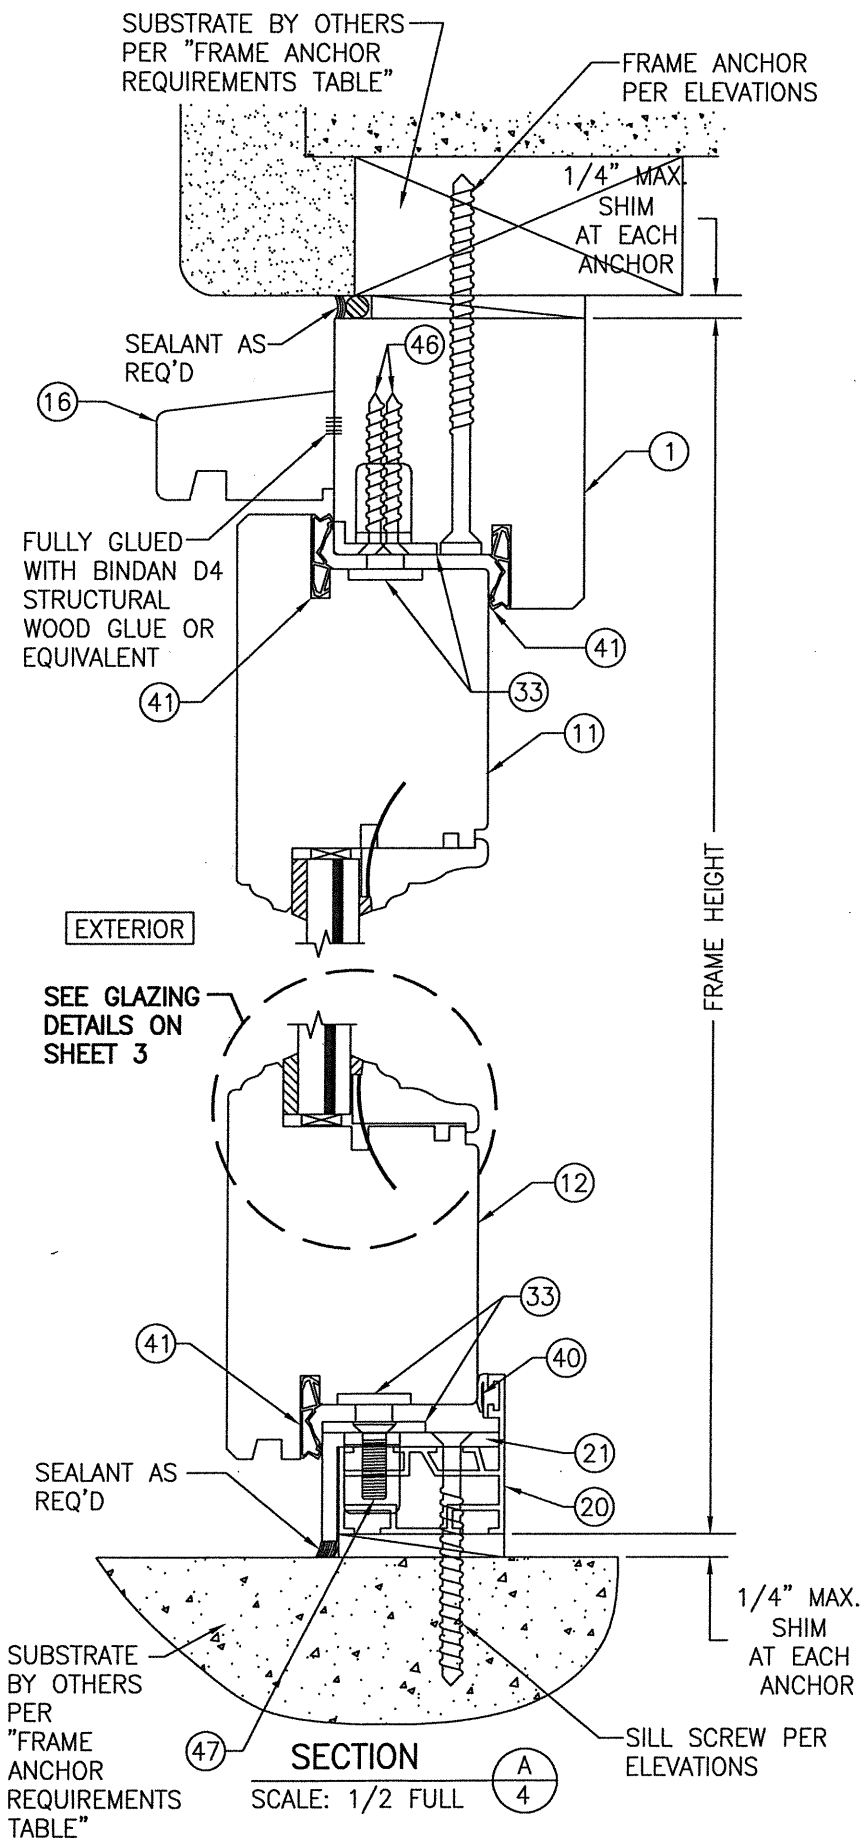


FRAME SCREW MOUNT SHOWN. SEE DETAILS ON SHEET 6 & 7 FOR DIRECT, CLIP & BRACKET MOUNT DETAILS.

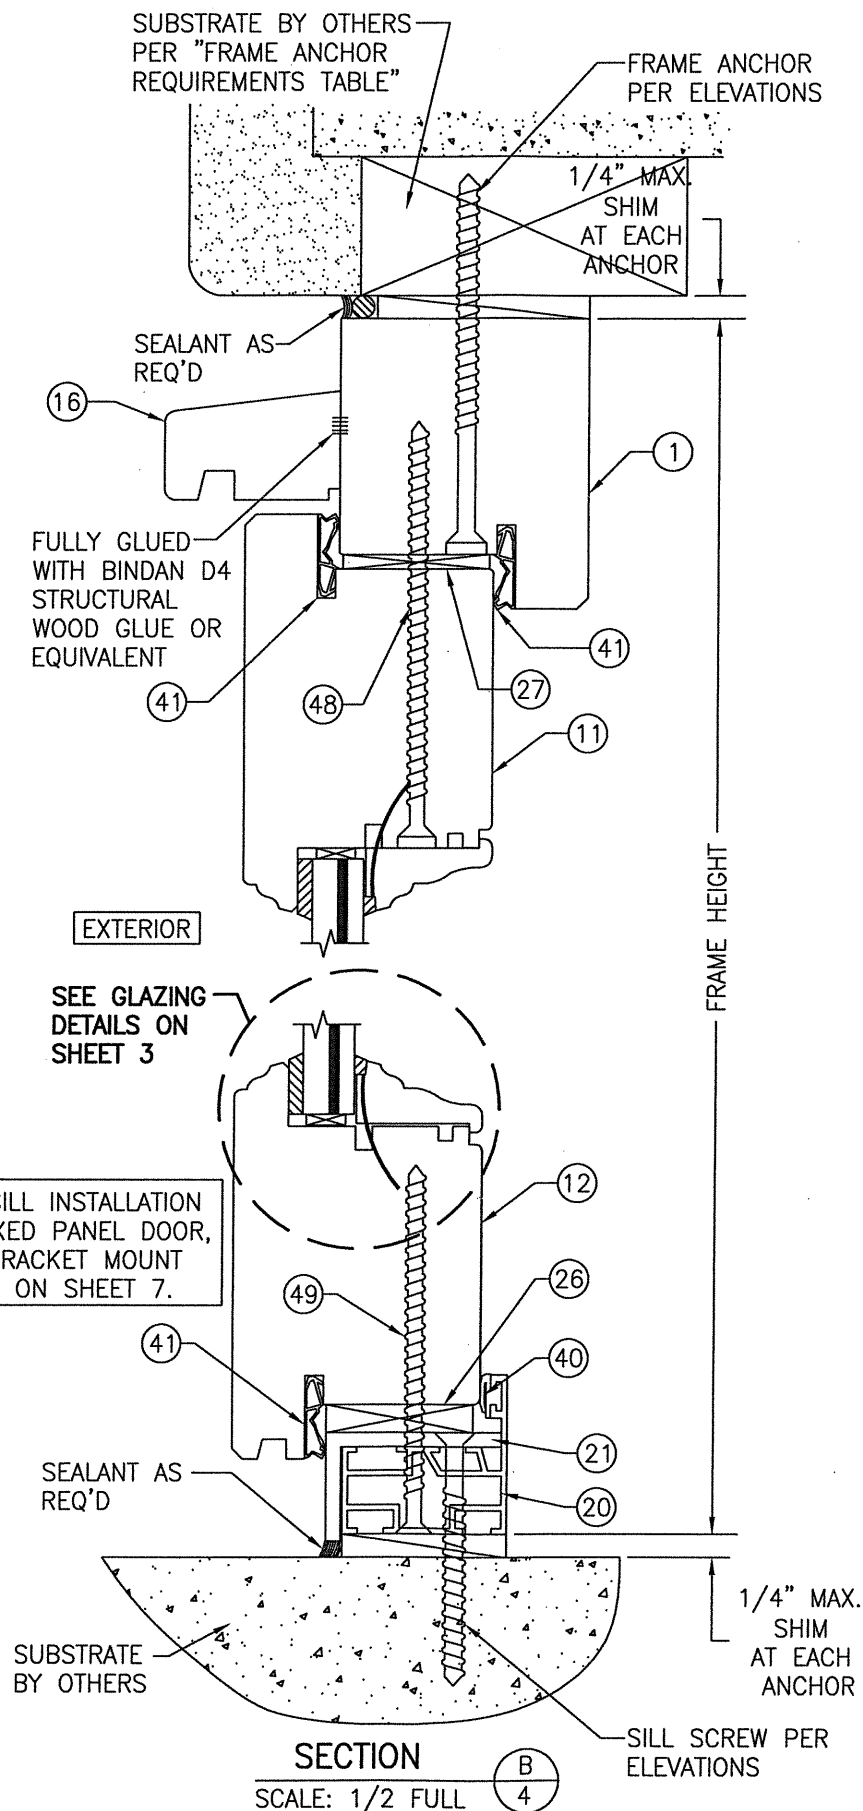

FRAME SCREW MOUNT SHOWN. SEE DETAILS ON SHEET 6 & 7 FOR DIRECT, CLIP & BRACKET MOUNT DETAILS.

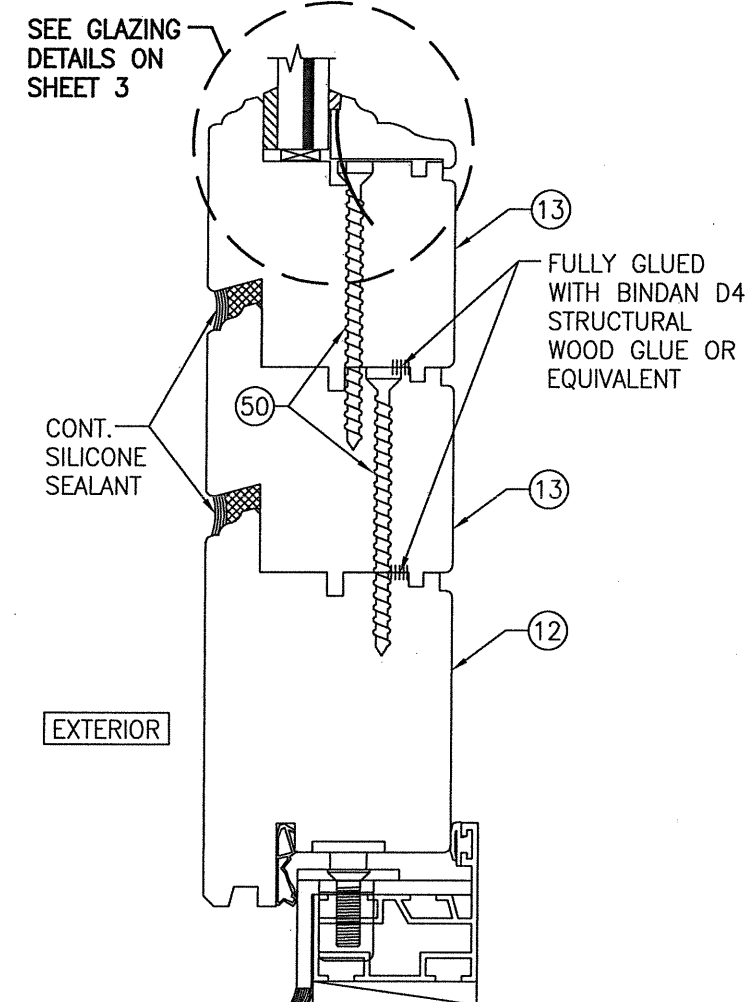

ALTERNATE BOTTOM RAIL CONDITION
(SEE SECTIONS A/4 AND B/4 FOR INSTALLATION DETAIL)

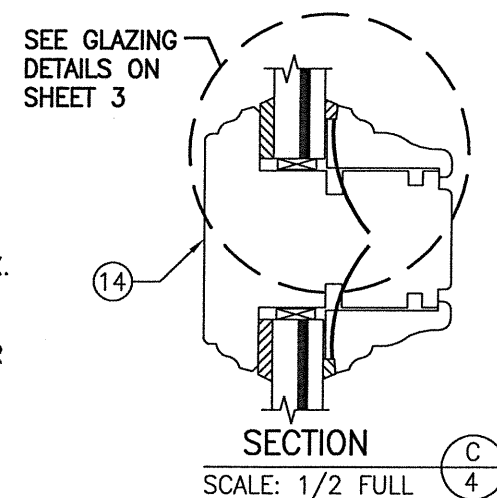


DRAWN BY: W.R.M.		CHECKED BY: W.W.S.	
PLOT: 1=24		DATE: 9/8/05	
NO.	REVISION DESCRIPTION	BY	DATE
1			
2			
CERTIFICATION
JUN 02 2020
WARREN W. SCHAEFER, P.E.
P.E. NO. 44135


DRAWING NO. 1440
SHEET NO. 4 OF 9
REV. C

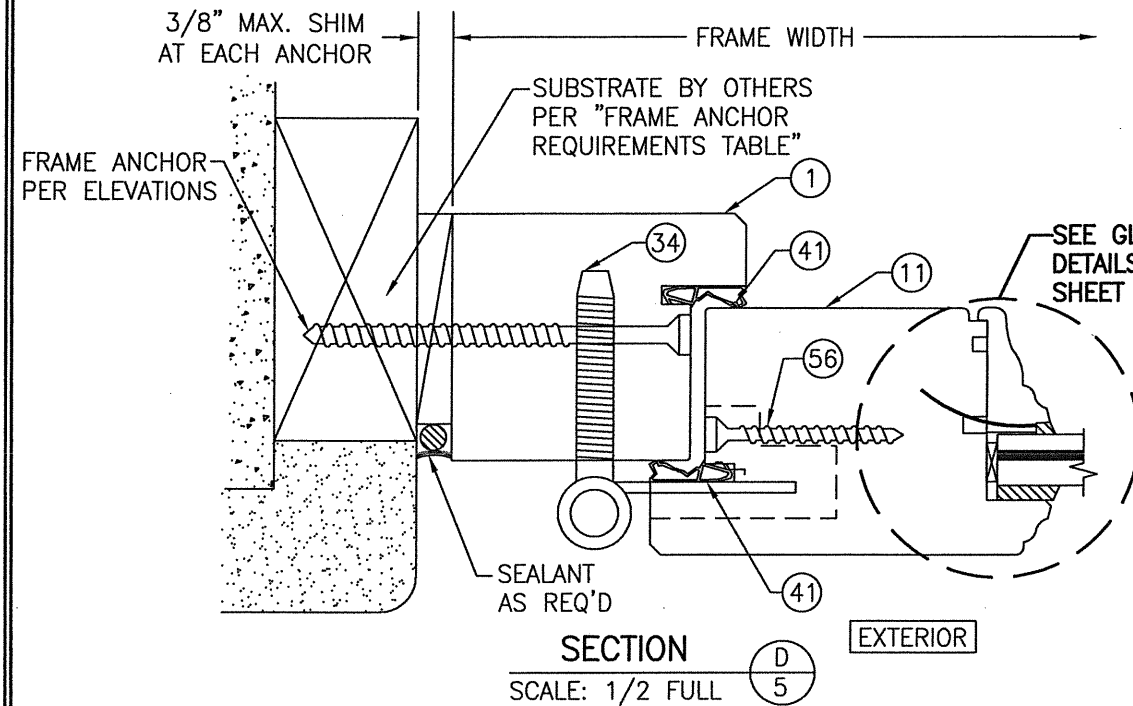

FRAME SCREW MOUNT SHOWN. SEE DETAILS ON SHEET 6 & 7 FOR DIRECT, CLIP & BRACKET MOUNT DETAILS.

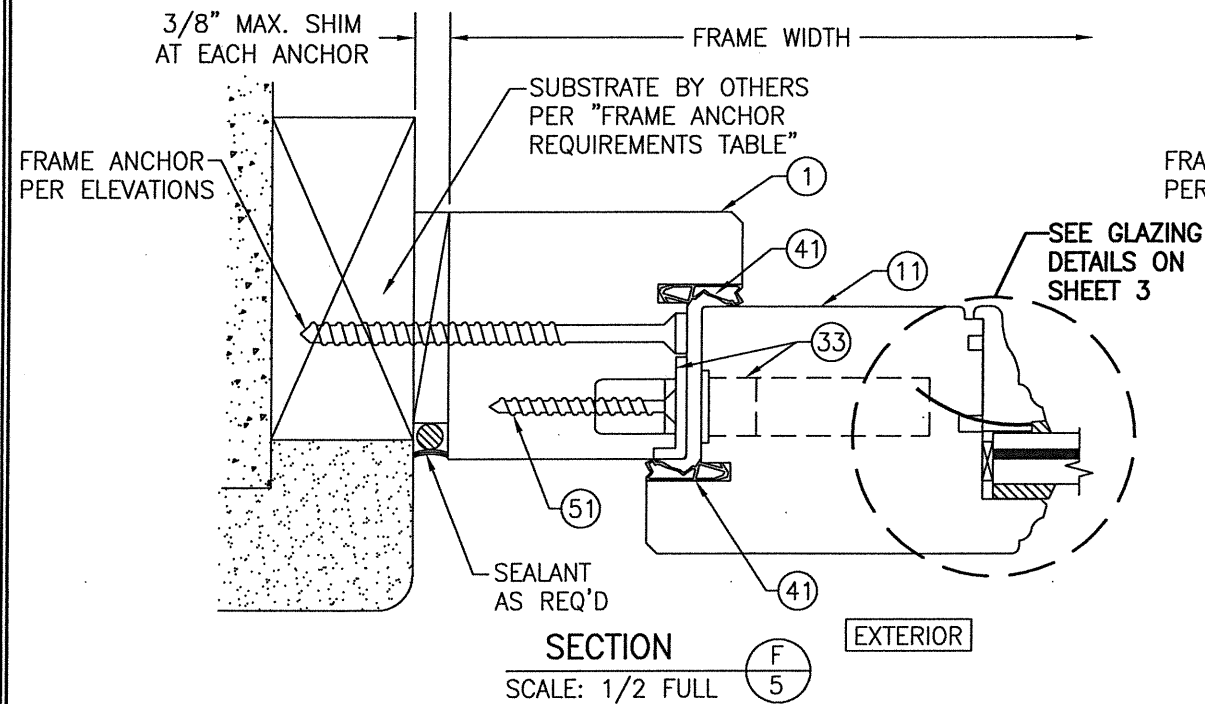


FRAME SCREW MOUNT SHOWN. SEE DETAILS ON SHEET 6 & 7 FOR DIRECT, CLIP & BRACKET MOUNT DETAILS.

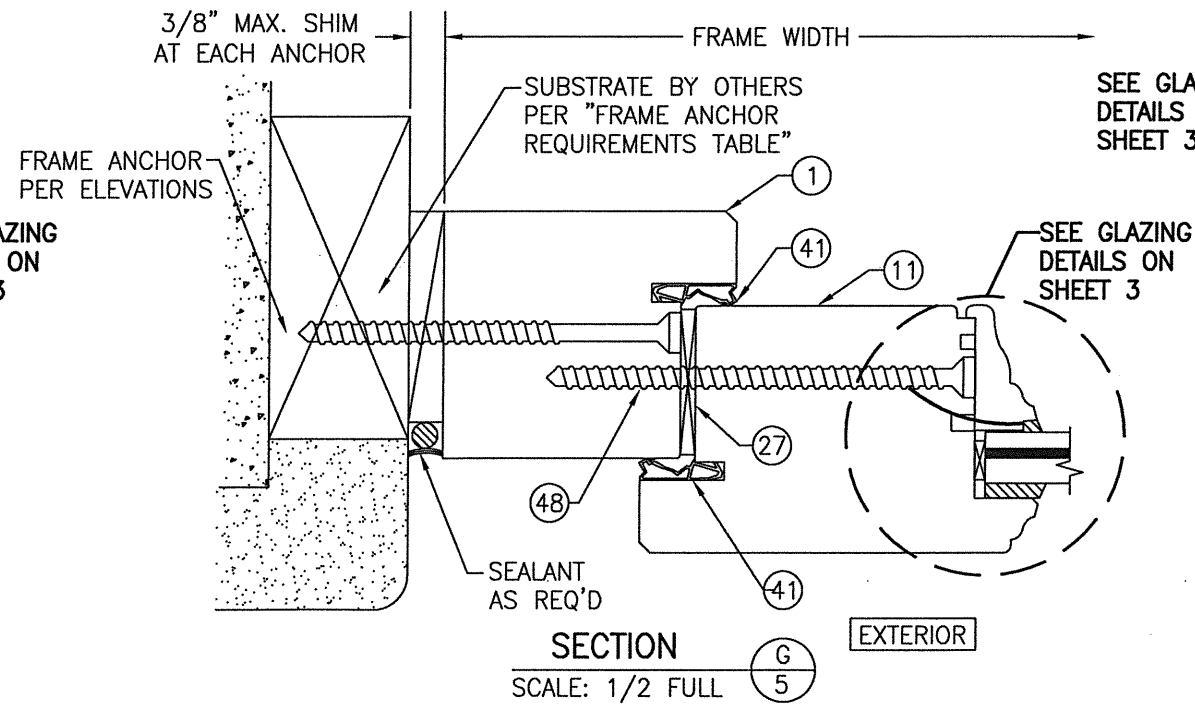


FRAME SCREW MOUNT SHOWN. SEE DETAILS ON SHEET 6 & 7 FOR DIRECT, CLIP & BRACKET MOUNT DETAILS.

SEE GLAZING DETAILS ON SHEET 3

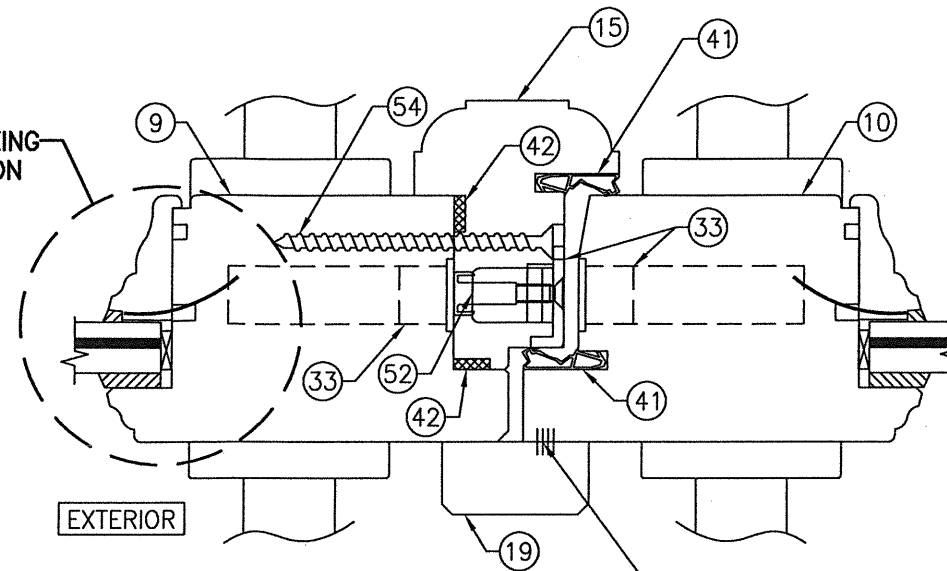

SECTION E
SCALE: 1/2 FULL

FULLY GLUED WITH BINDAN D4 STRUCTURAL WOOD GLUE OR EQUIVALENT

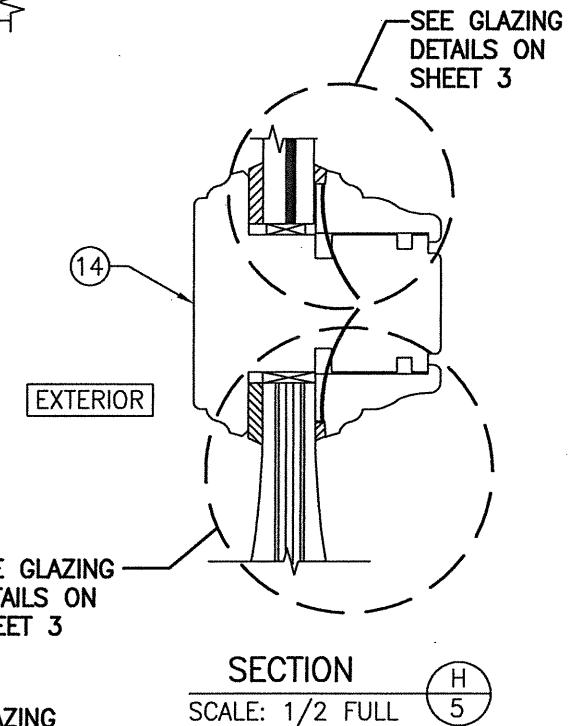

DRAWN BY: W.R.M.		CHECKED BY: W.W.S.	
PLOT: 1=24		DATE: 9/8/05	
NO.	REVISION	DESCRIPTION	DATE
1			
2			
EUROPEAN OUTSWING IMPACT WOOD DOORS

PEETZ WINDOWS & DOORS
15951 S.W. 41ST STREET, SUITE 150
WESTON, FL 33331
954-659-3887


W. W. SCHAEFER ENGINEERING
& CONSULTING, P.A.
7480 150TH COURT NORTH
PALM BEACH GARDENS, FL 33418
PHONE: 561-744-3424


CERTIFICATION
JUN 02 2020
WARREN W. SCHAEFER, P.E.
P.E. NO. 44135

DRAWING NO.
1440
SHEET NO.
5 OF 9

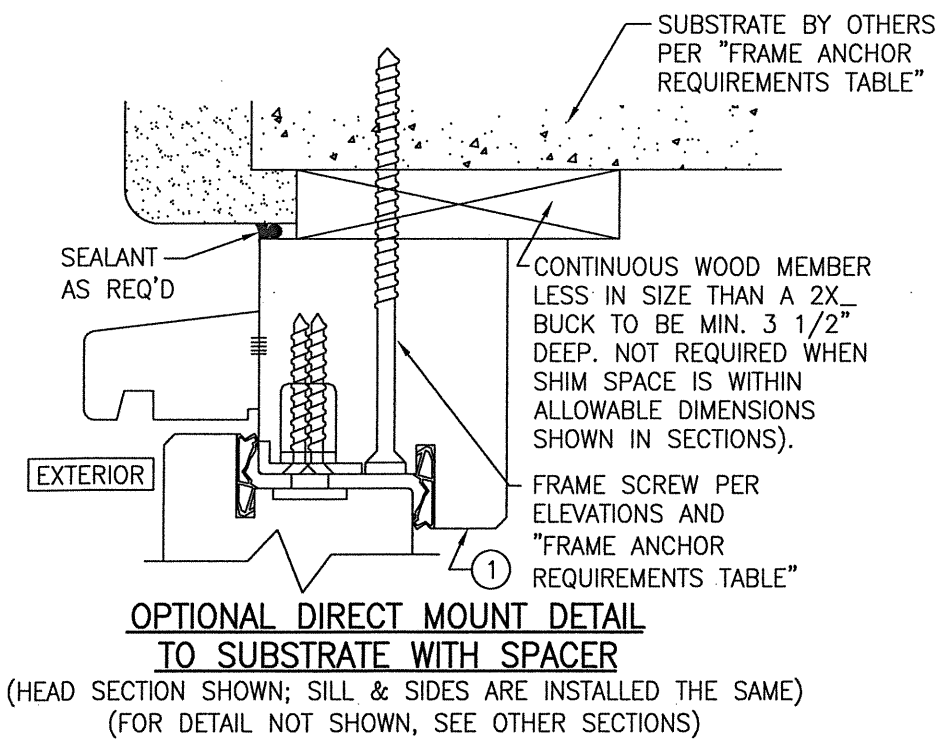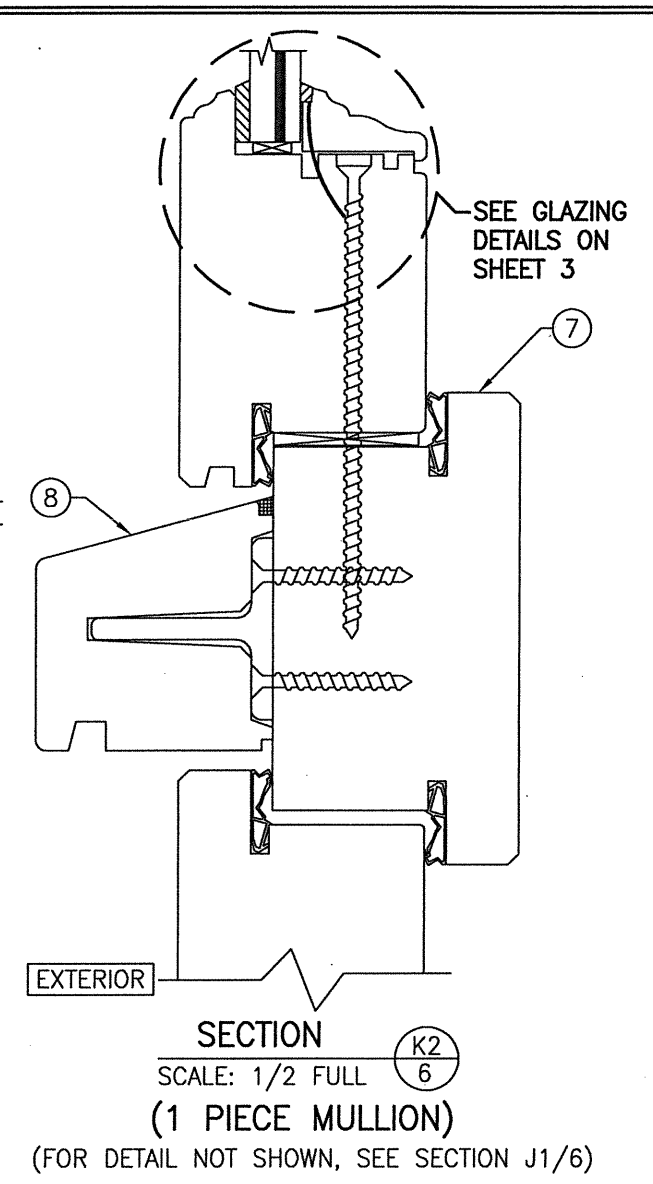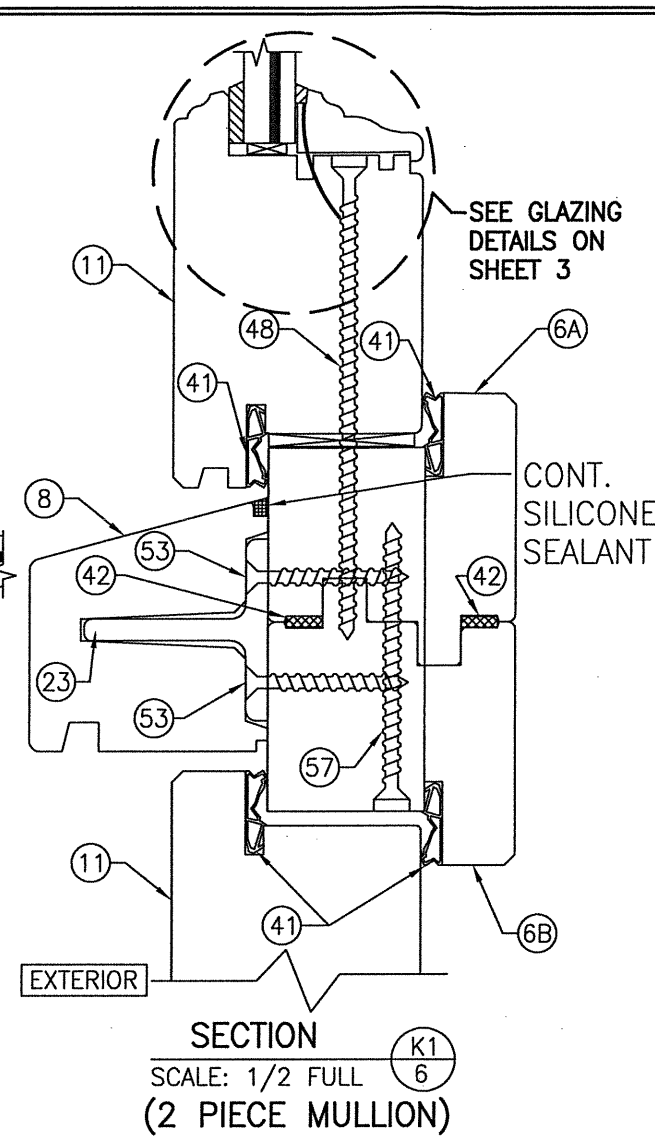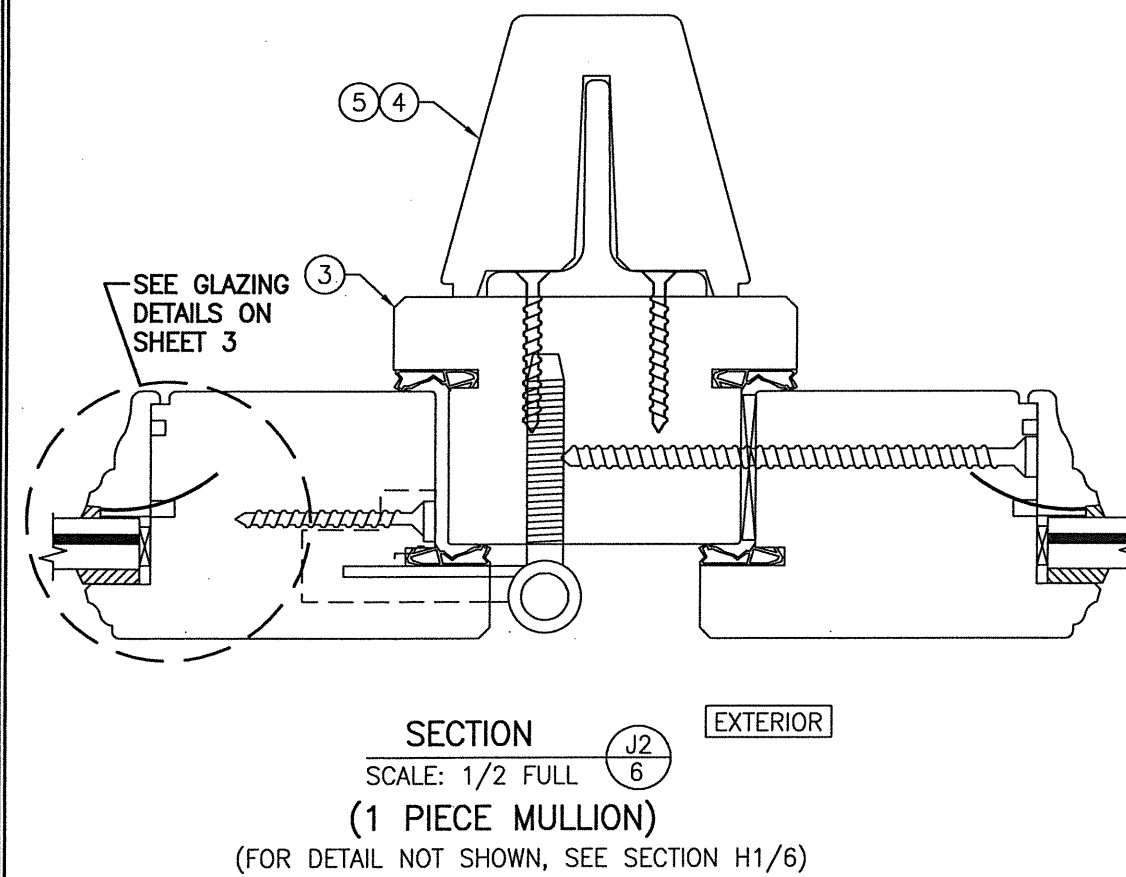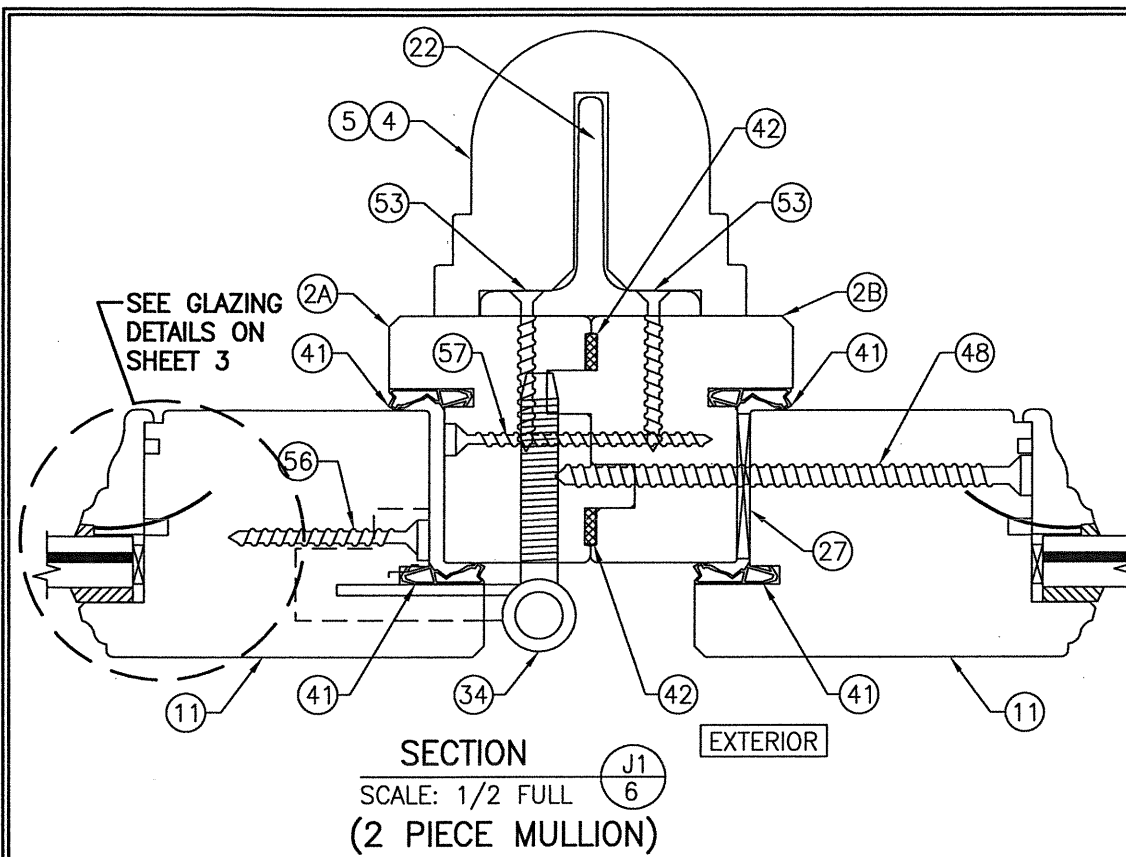

DRAWN BY: W.R.M.		CHECKED BY: W.W.S.	
PLOT: 1=24		DATE: 9/8/05	
NO.	REVISION	DESCRIPTION	DATE
1			
2			
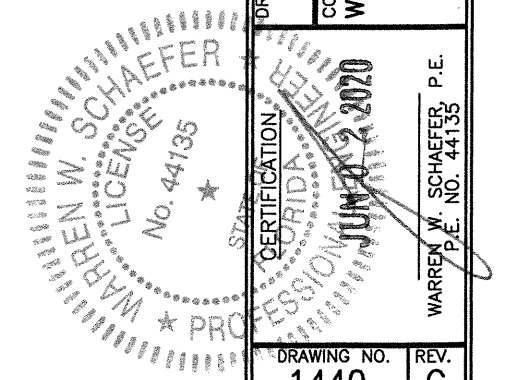


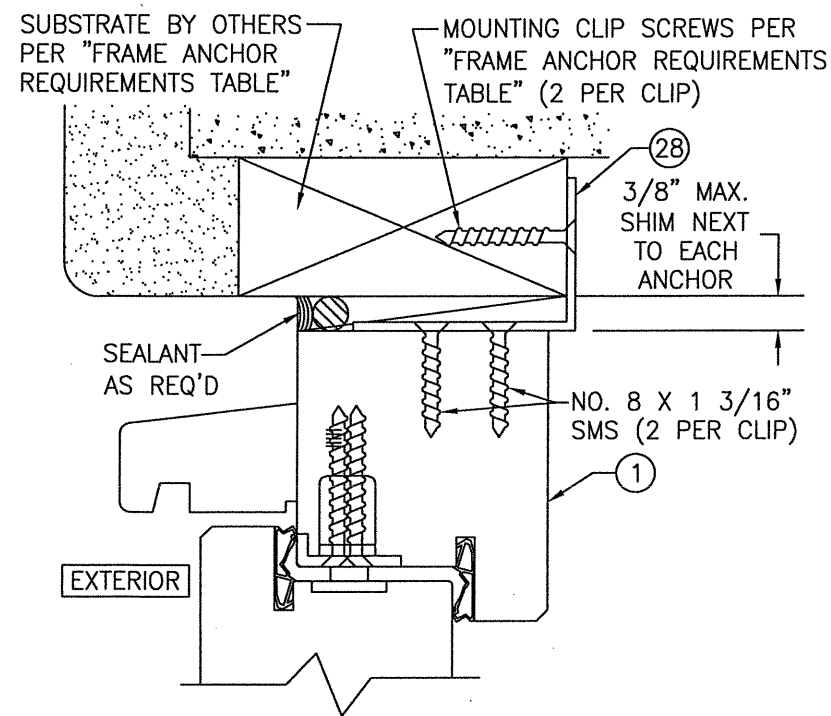

OPTIONAL ANGLE CLIP MOUNT DETAIL AT HEAD & SIDES

(HEAD SECTION SHOWN; SIDES ARE INSTALLED THE SAME)
(FOR DETAIL NOT SHOWN, SEE OTHER SECTIONS)


NOTE: BRACKET IS SHOWN PROJECTED TO THE INTERIOR.
IT MAY ALSO BE PROJECTED TO THE EXTERIOR.

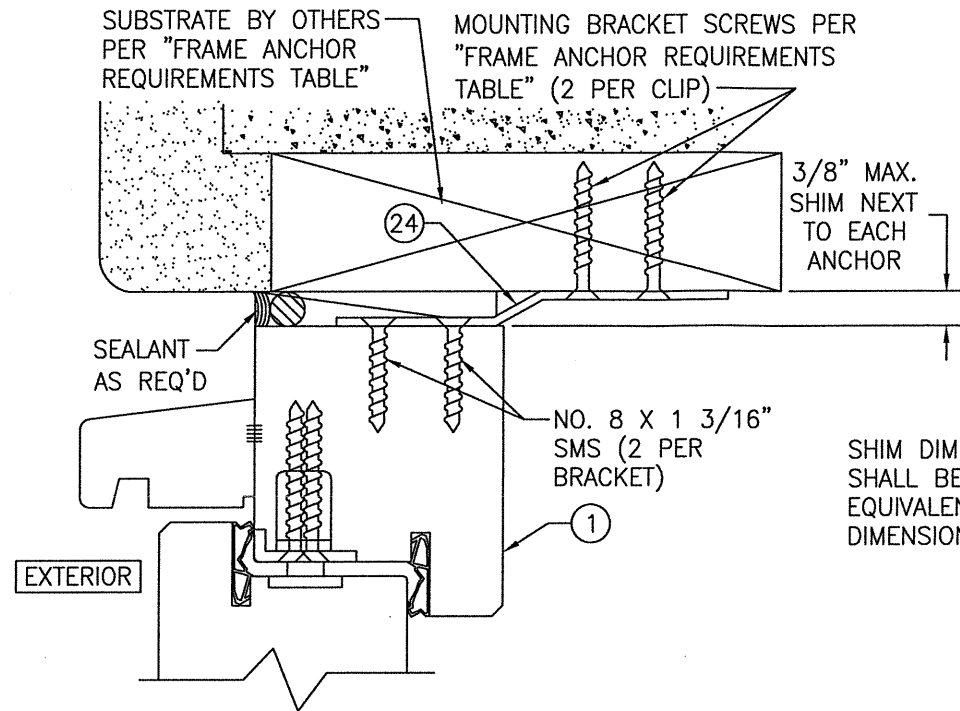

OPTIONAL NARROW INSTALLATION BRACKET MOUNT DETAIL AT HEAD & SIDES

(HEAD SECTION SHOWN; SIDES ARE INSTALLED THE SAME)
(FOR DETAIL NOT SHOWN, SEE OTHER SECTIONS)


NOTE: BRACKET IS SHOWN PROJECTED TO THE INTERIOR.
IT MAY ALSO BE PROJECTED TO THE EXTERIOR.

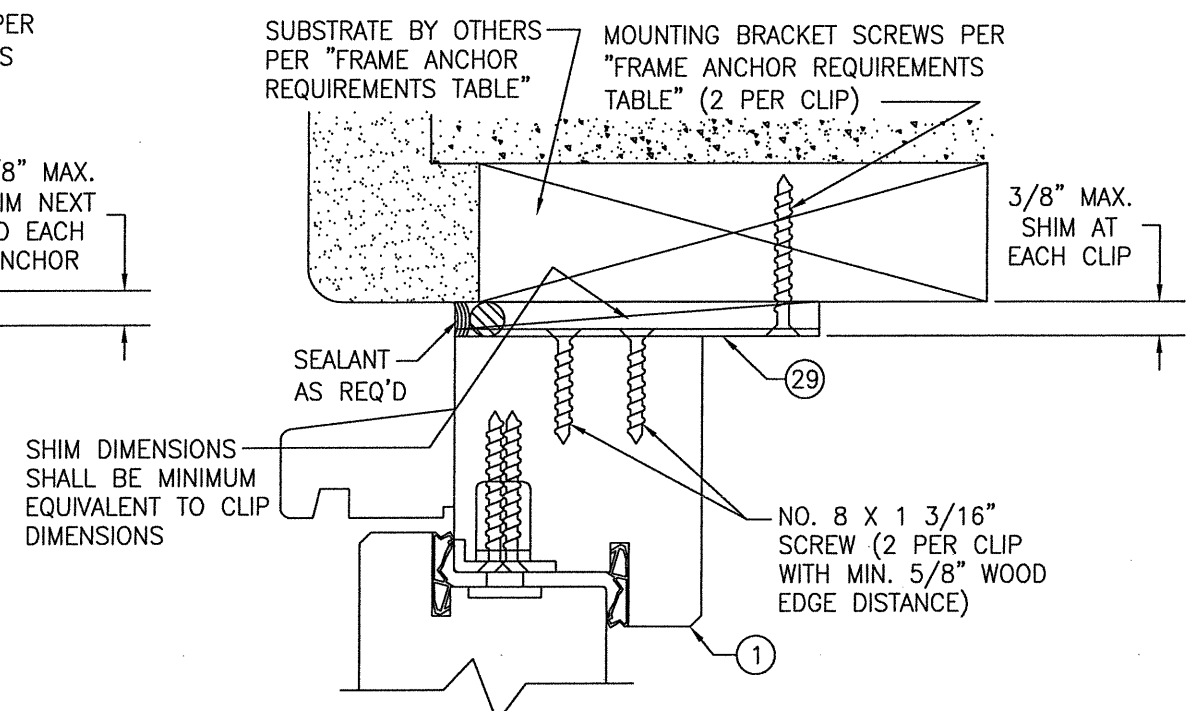

OPTIONAL WIDE BRACKET MOUNT DETAIL AT HEAD & SIDES


(HEAD SECTION SHOWN; SIDES ARE INSTALLED THE SAME)
(FOR DETAIL NOT SHOWN, SEE OTHER SECTIONS)

NOTE: BRACKET IS SHOWN PROJECTED TO THE INTERIOR.
IT MAY ALSO BE PROJECTED TO THE EXTERIOR.

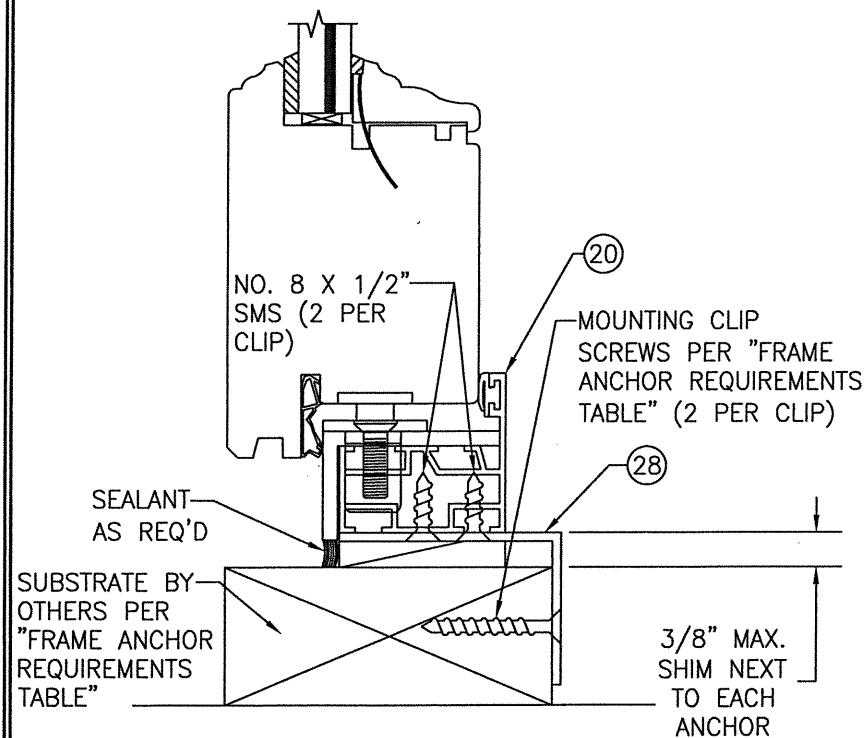


OPTIONAL NARROW INSTALLATION BRACKET MOUNT DETAIL AT SILL

NOTE: BRACKET IS SHOWN PROJECTED TO THE INTERIOR.
IT MAY ALSO BE PROJECTED TO THE EXTERIOR.

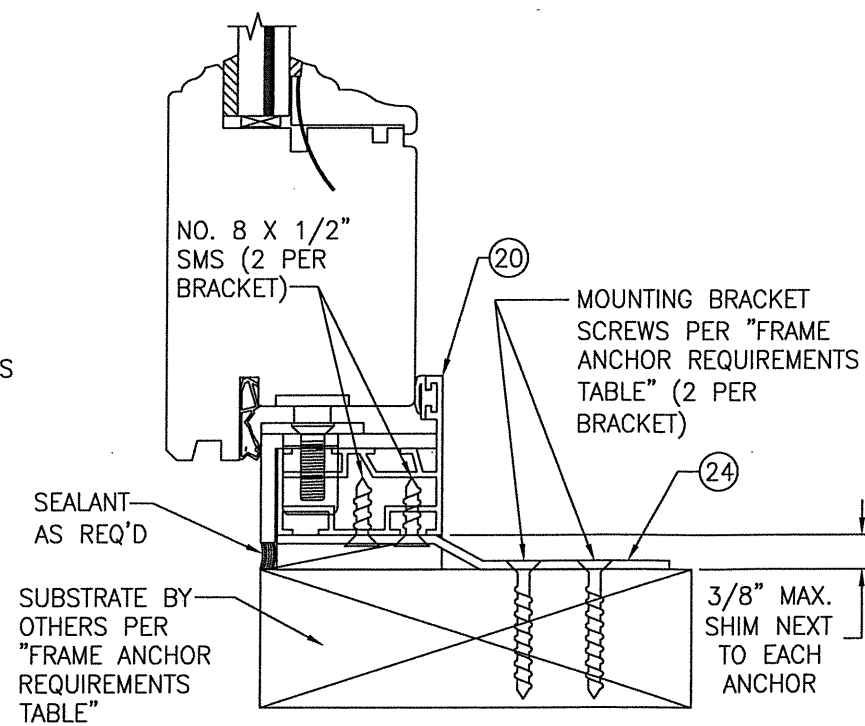

OPTIONAL NARROW INSTALLATION BRACKET MOUNT DETAIL AT SILL


(FOR DETAIL NOT SHOWN, SEE OTHER SECTIONS)
NOTE: BRACKET IS SHOWN PROJECTED TO THE INTERIOR.
IT MAY ALSO BE PROJECTED TO THE EXTERIOR.

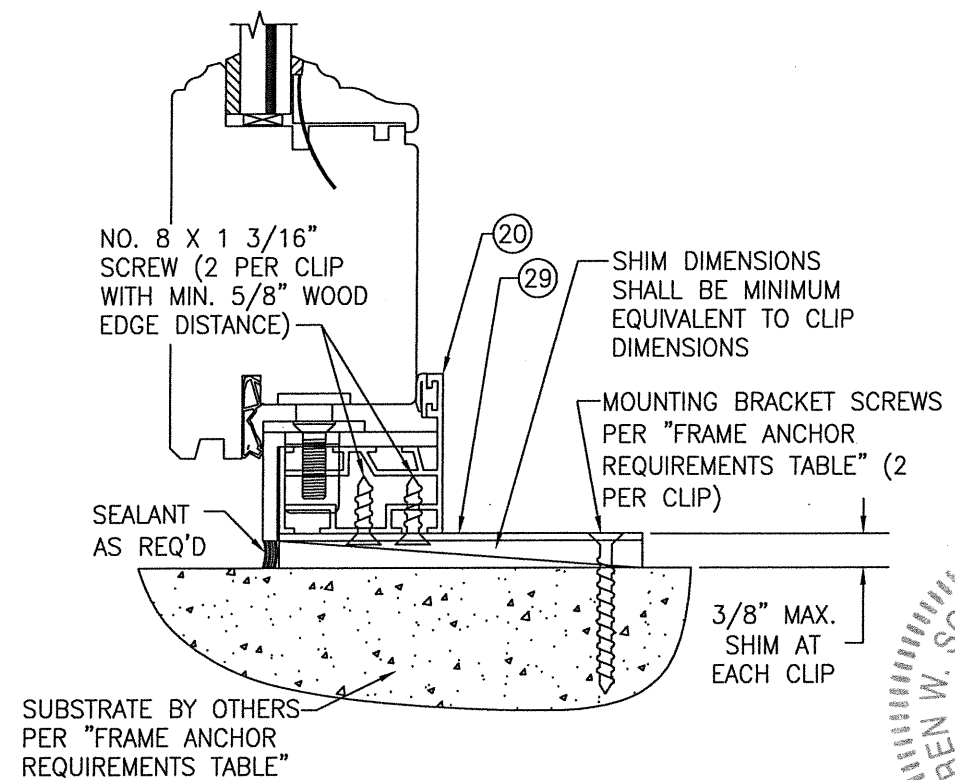

OPTIONAL WIDE INSTALLATION BRACKET MOUNT DETAIL AT SILL

(FOR DETAIL NOT SHOWN, SEE OTHER SECTIONS)
NOTE: BRACKET IS SHOWN PROJECTED TO THE INTERIOR.
IT MAY ALSO BE PROJECTED TO THE EXTERIOR.

DRAWN BY: W.R.M.	CHECKED BY: W.W.S.
PLOT: 1=24	DATE: 9/8/05
DATE	BY
REVISION DESCRIPTION	
NO.	
DRAWING TITLE EUROPEAN OUTSWING IMPACT WOOD DOORS	
MANUFACTURER PEETZ WINDOWS & DOORS 15951 S.W. 41ST STREET, SUITE 150 WESTON, FL 33331 954-659-3887	
CONSULTANTS W. W. SCHAEFER ENGINEERING & CONSULTING, P.A. 7480 150TH COURT NORTH PALM BEACH GARDENS, FL 33418 PHONE: 561-744-3424	
CERTIFICATION WARREN W. SCHAEFER P.E. NO. 44135 JUN 09 2020	
DRAWING NO. 1440	REV. C
SHEET NO. 7	OF 9

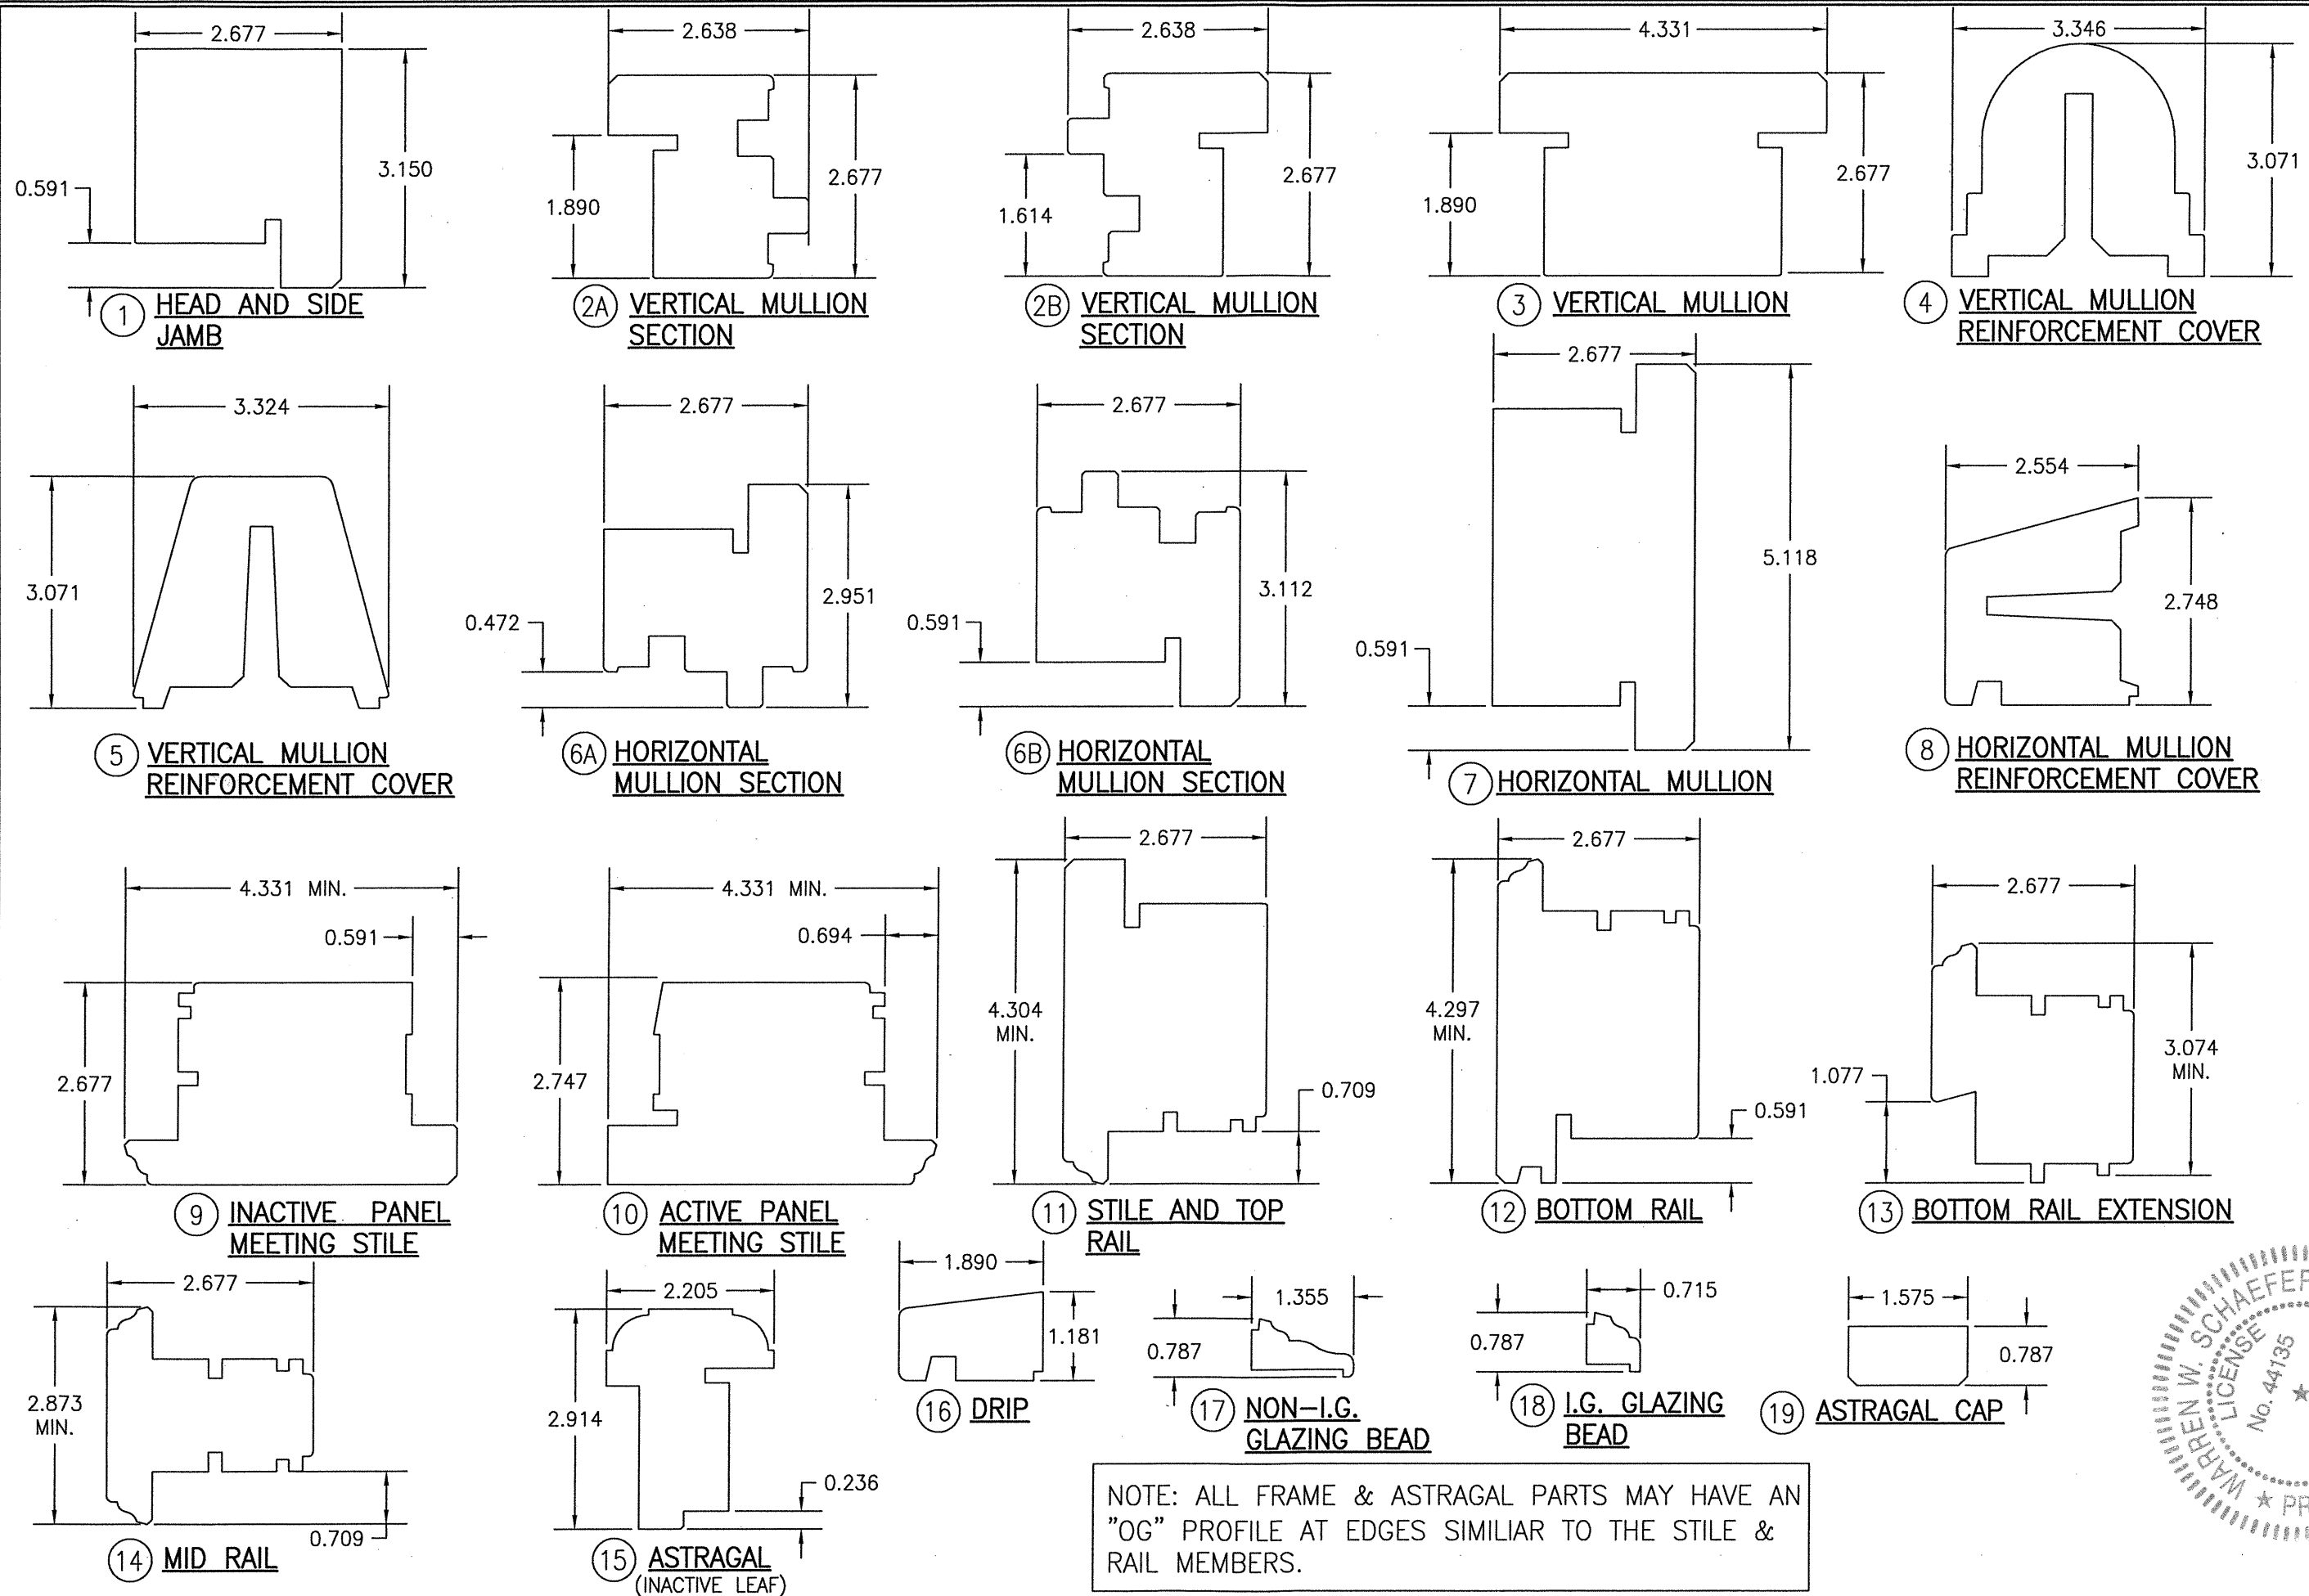

NOTE: ALL FRAME & ASTRAGAL PARTS MAY HAVE AN "OG" PROFILE AT EDGES SIMILAR TO THE STILE & RAIL MEMBERS.

DRAWN BY: W.R.M.	CHECKED BY: W.W.S.
PLOT: 1=24	DATE: 9/8/05
NO.	REVISION DESCRIPTION
DATE	BY
EUROPEAN OUTSWING IMPACT WOOD DOORS	
CONSULTANTS	MANUFACTURER
W. W. SCHAEFER ENGINEERING & CONSULTING, P.A. 7480 150TH COURT NORTH PALM BEACH GARDENS, FL 33418 PHONE: 561-744-3424	PEETZ WINDOWS & DOORS 15951 S.W. 41ST STREET, SUITE 150 WESTON, FL 33331 954-659-3887
CERTIFICATION FLORIDA PROFESSIONAL ENGINEERING JUNE 17, 2020 WARREN W. SCHAEFER LICENSE No. 44135	WARREN W. SCHAEFER, P.E. P.E. NO. 44135
DRAWING NO. 1440	REV. C
SHEET NO. 8	OF 9

