



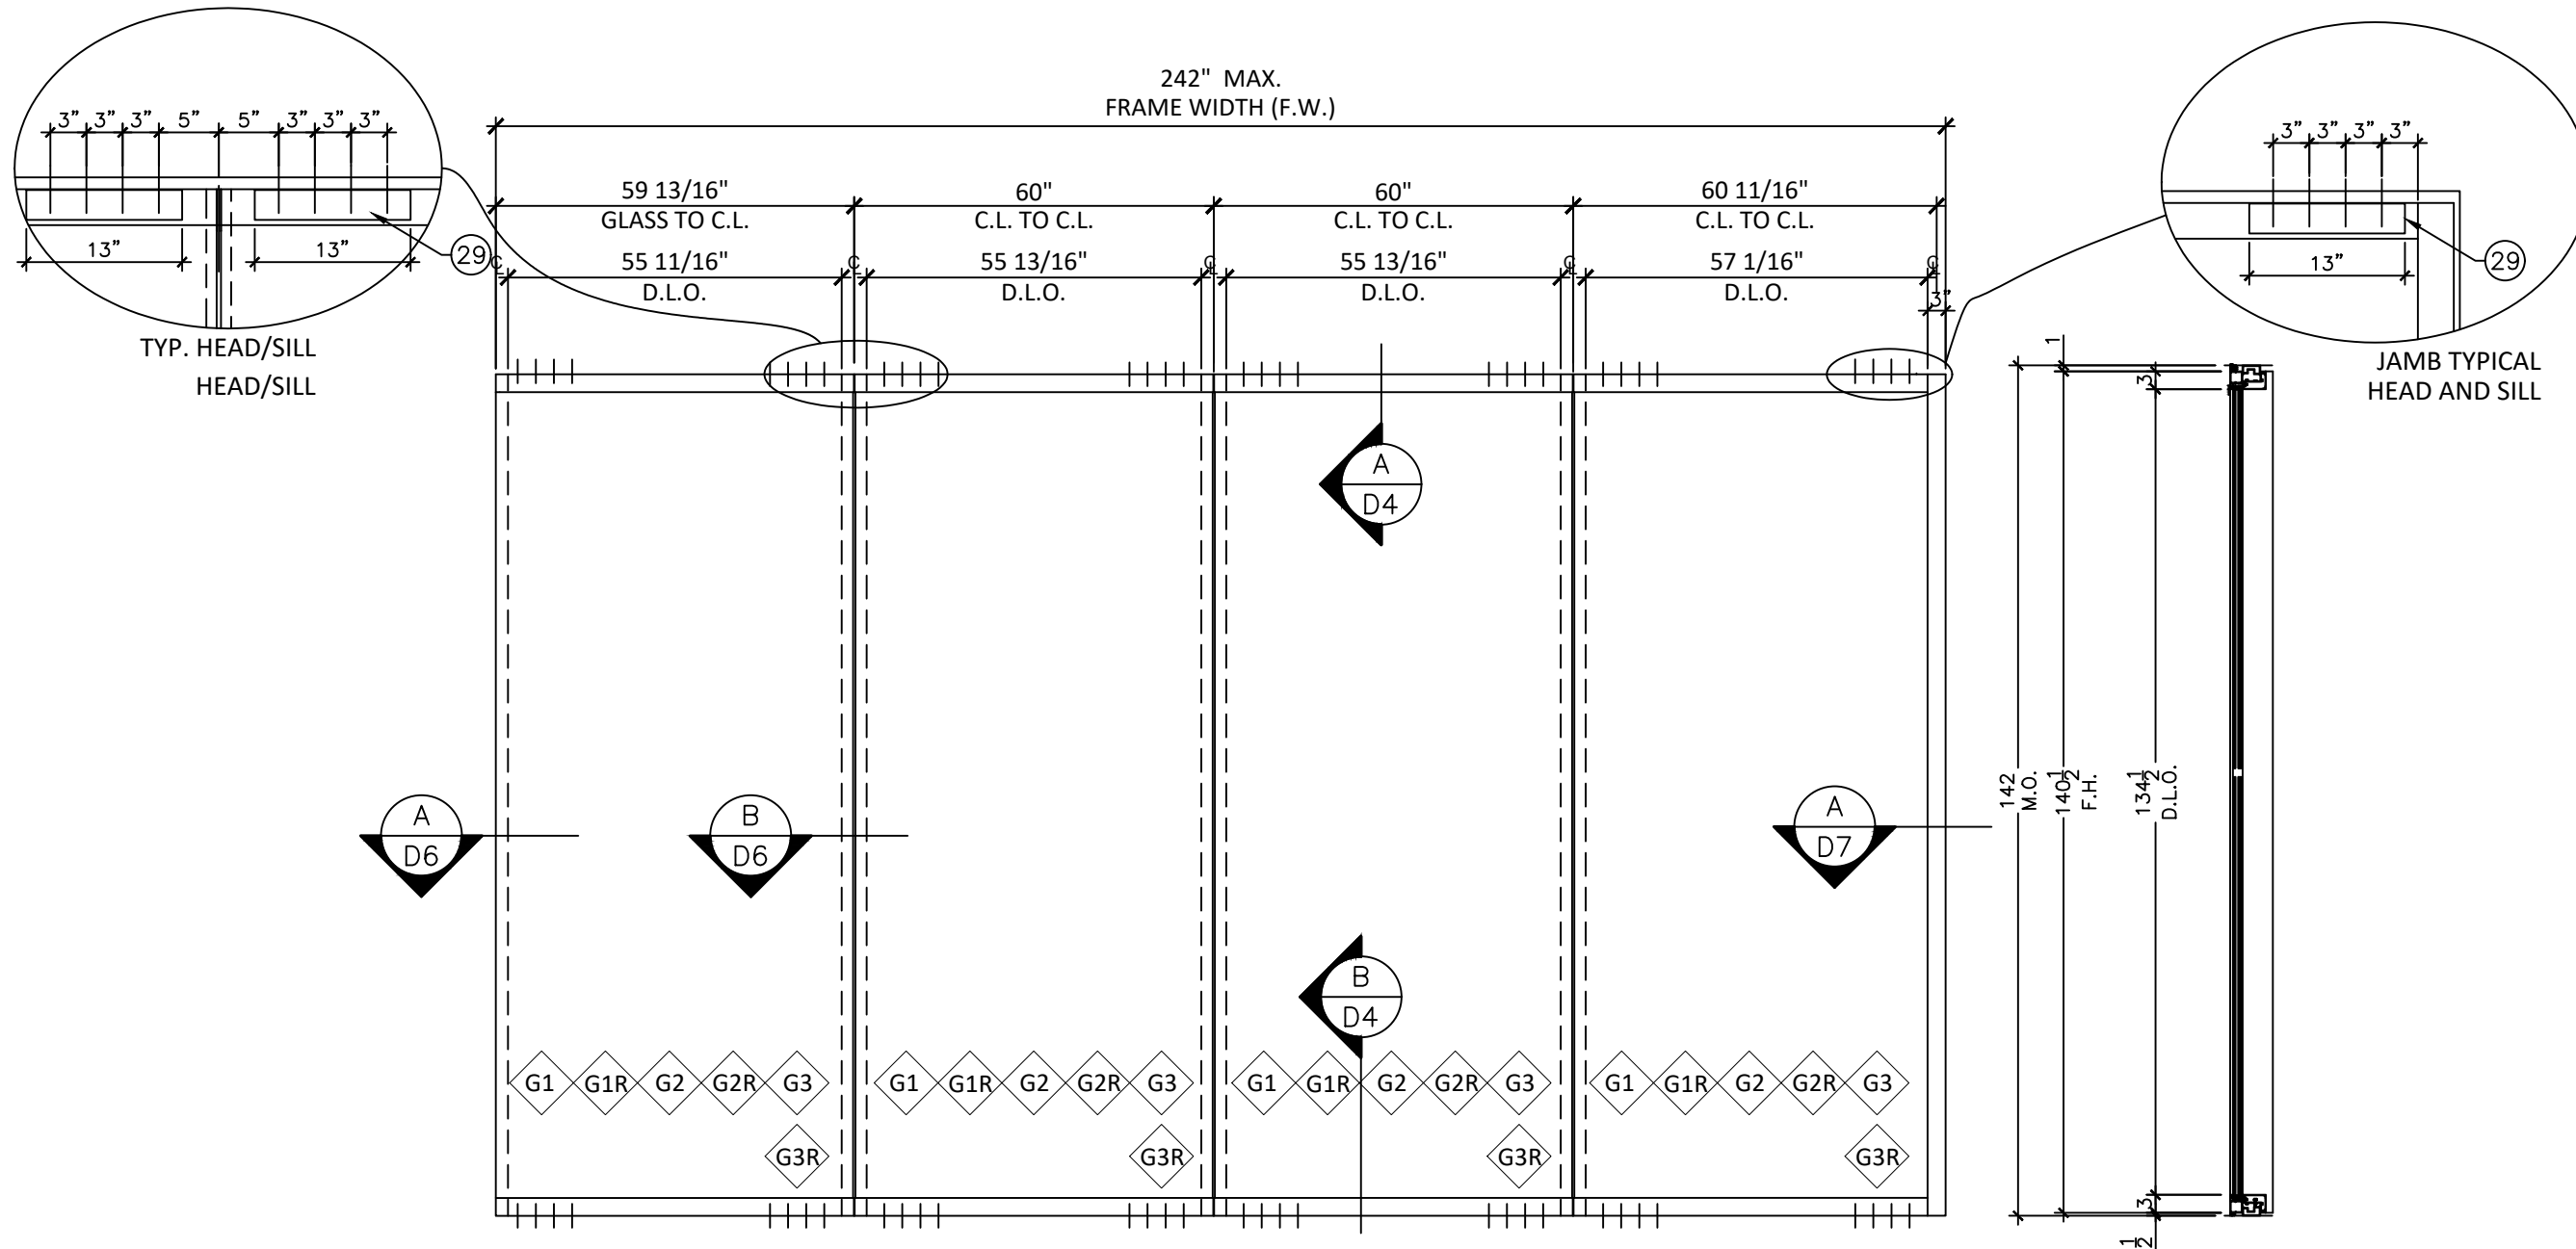

TYPICAL EXTERIOR ELEVATION

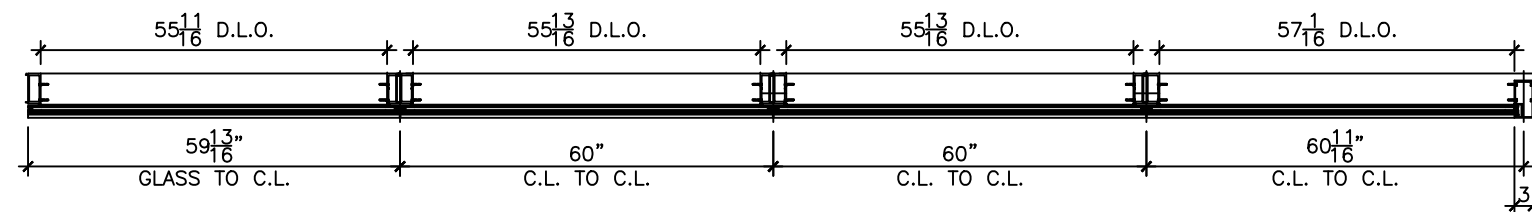


DESIGN PRESSURE TABLE								
CONFIGURATION	UNIT OVERALL SIZE		MAX PANEL SIZE		D.L.O. MAX. SIZE		DESIGN PRESSURE	MISSILE IMPACT RATING
WINDOW WALL	WIDTH	HEIGHT	WIDTH	HEIGHT	WIDTH	HEIGHT		
	242.0"	140 1/2"	60.00	140 1/2"	55 13/16"	134 1/2"	+/-110 PSF	LMI & SMI

Manufacturer:

CGS

CONTINENTAL GLASS SYSTEMS LLC.
325 West 74 Place Hialeah, Fl 33014
Phone 305.231.1101
Toll Free 1.877.221.1101

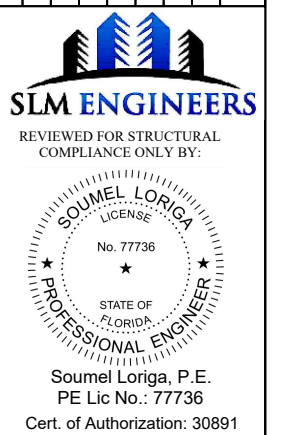[illegible]

FLORIDA NUMBER:

FL# 32355


SERIES:

3938 SERIES
L.M.I. & S.M.I.

Description:

W.W. SYSTEM

Drawn Date 10-10-2020	Scale AS NOTED
Project No. FLORIDA APPROVAL 2020	
Drawing Title ELEVATIONS & ANCHORS LAYOUTS	
Sheet No. SHEET: 2 OF: 9	

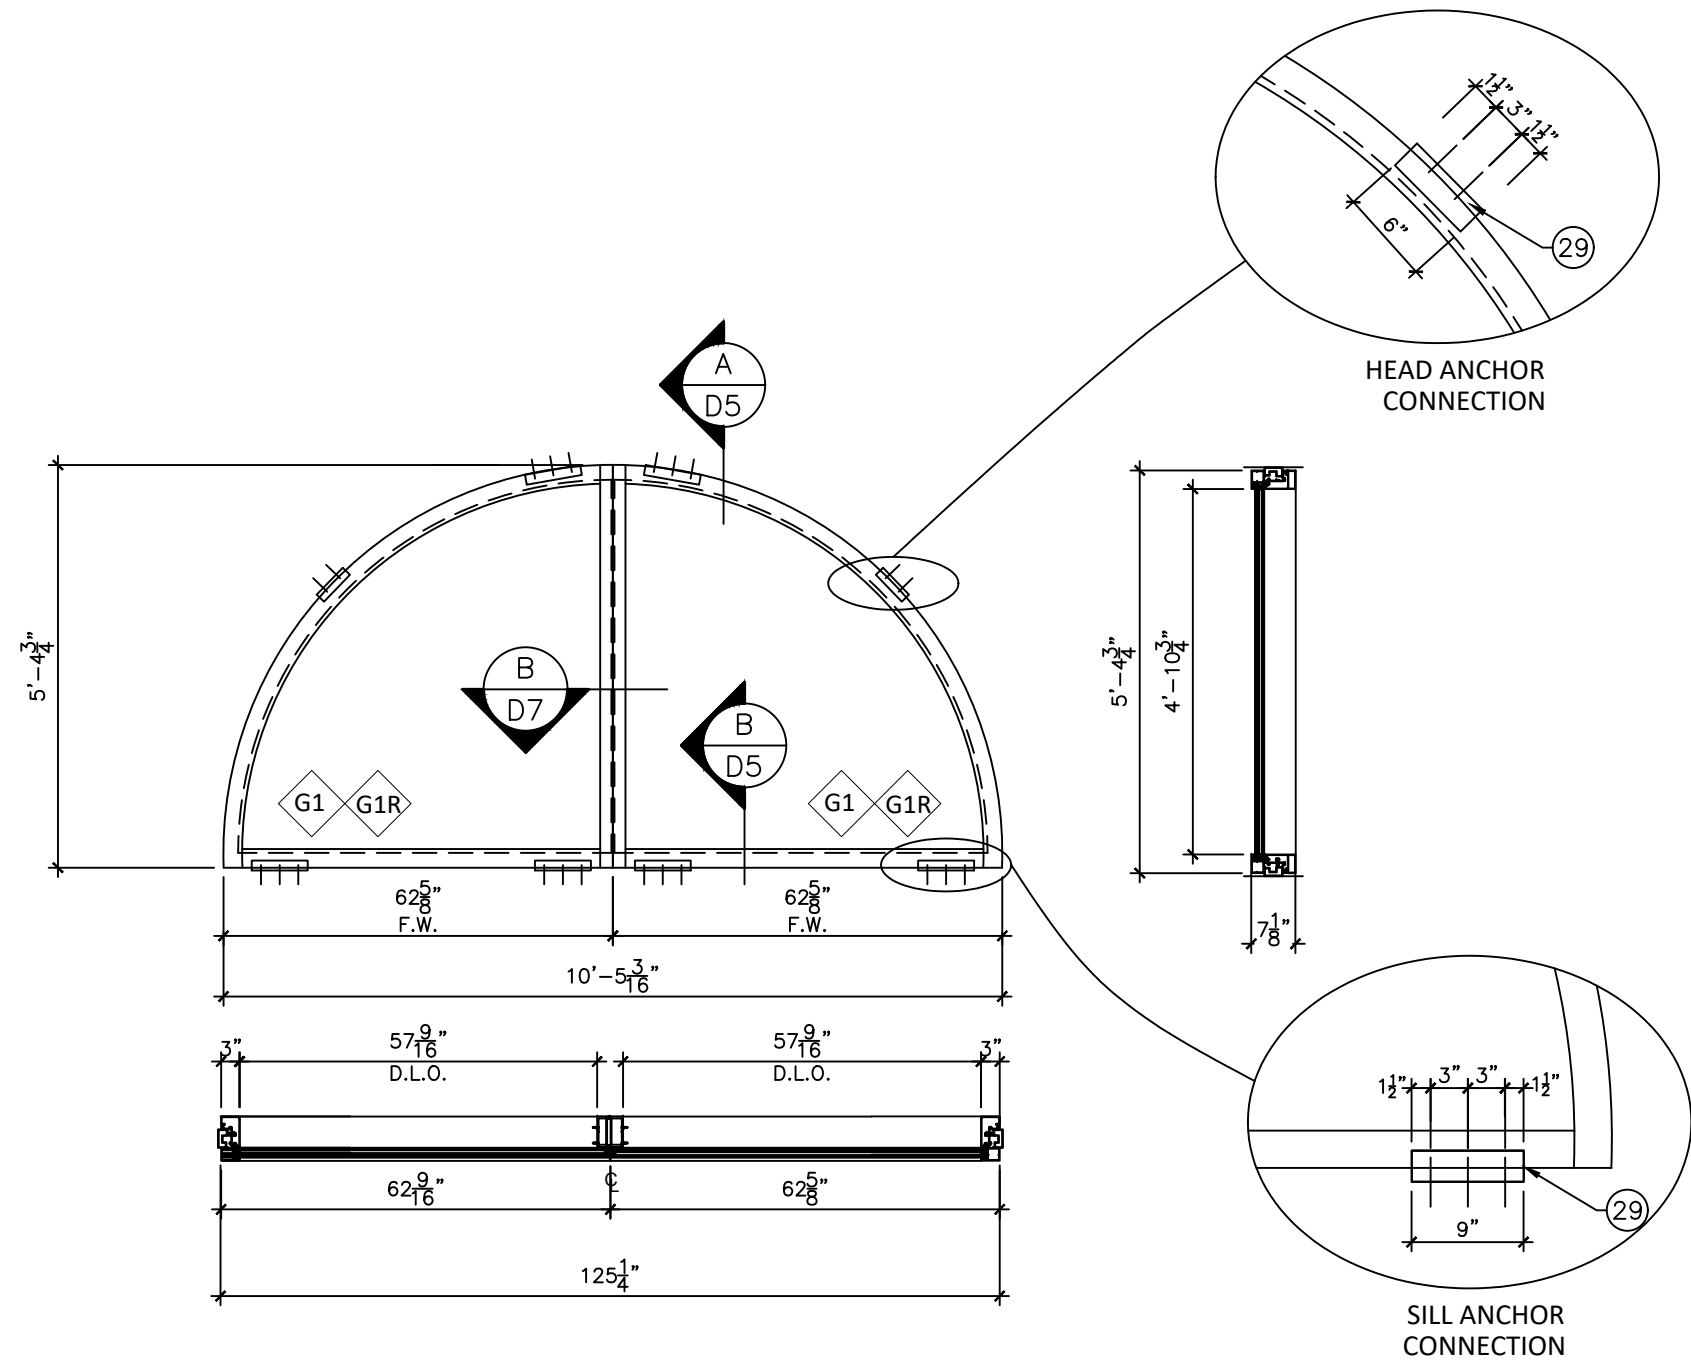

Manufacturer:

CGS

CONTINENTAL GLASS SYSTEMS LLC.

325 West 74 Place Hialeah, FL 33014

Phone 305.231.1101

Toll Free 1.877.221.1101

[illegible]





SLM ENGINEERS

REVIEWED FOR STRUCTURAL
COMPLIANCE ONLY BY:

SOMEL LORIGA
LICENSE
No. 77736
★
STATE OF
FLORIDA
PROFESSIONAL ENGINEER ★

Sommel Loriga, P.E.
PE Lic No.: 77736
Cert. of Authorization: 30891

FLORIDA NUMBER:	
FL# 32355	
SERIES:	
3938 SERIES L.M.I. & S.M.I.	
Description:	
W.W. SYSTEM	
Drawn Date 10-10-2020	Scale AS NOTED
Project No.	
FLORIDA APPROVAL 2020	
Drawing Title ELEVATIONS & ANCHORS LAYOUTS	
Sheet No.	
SHEET: 3 OF: 9	

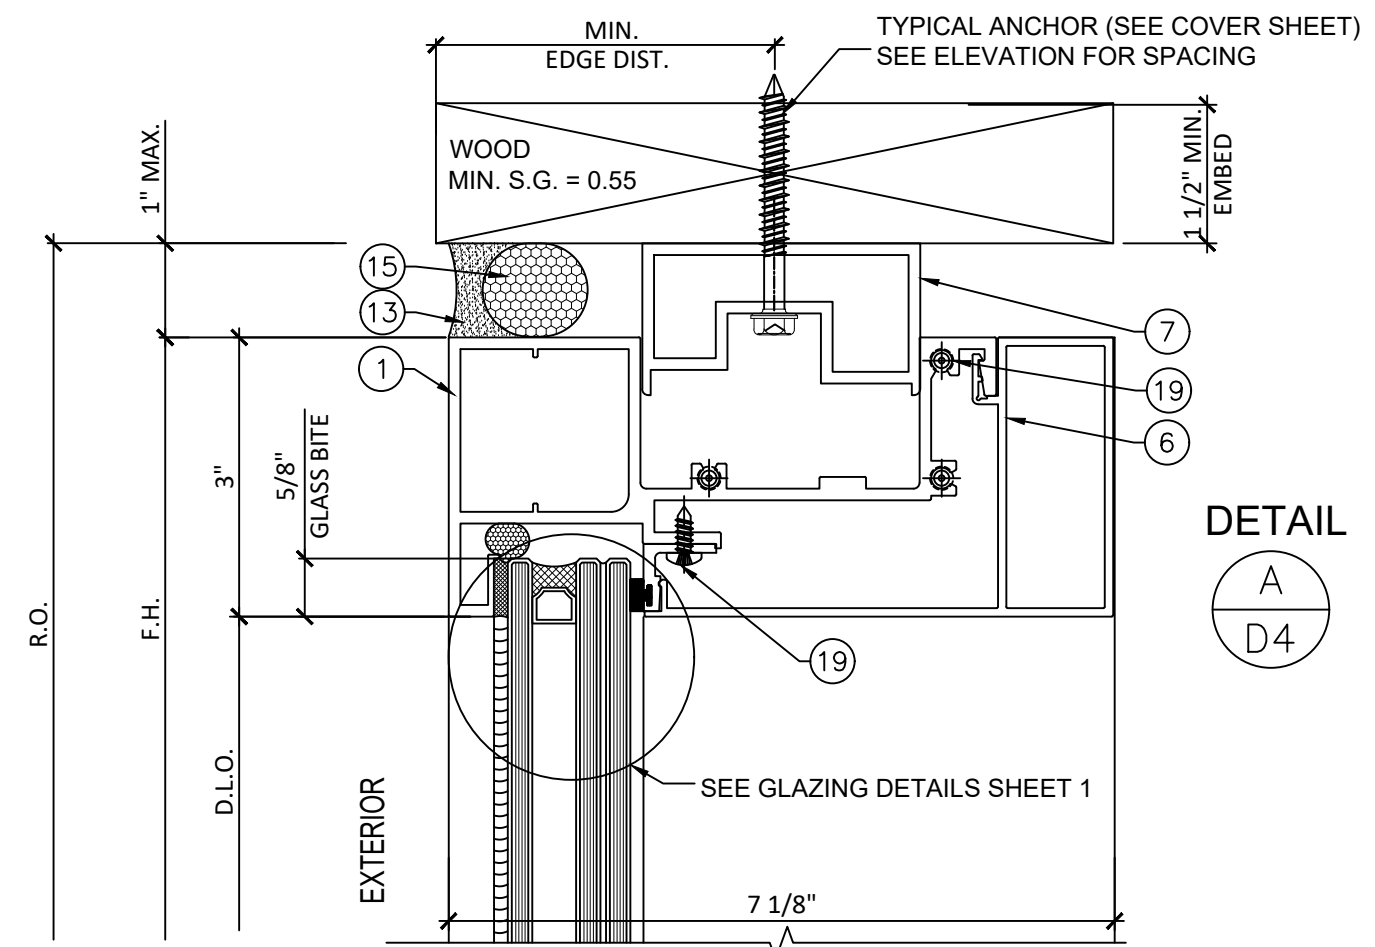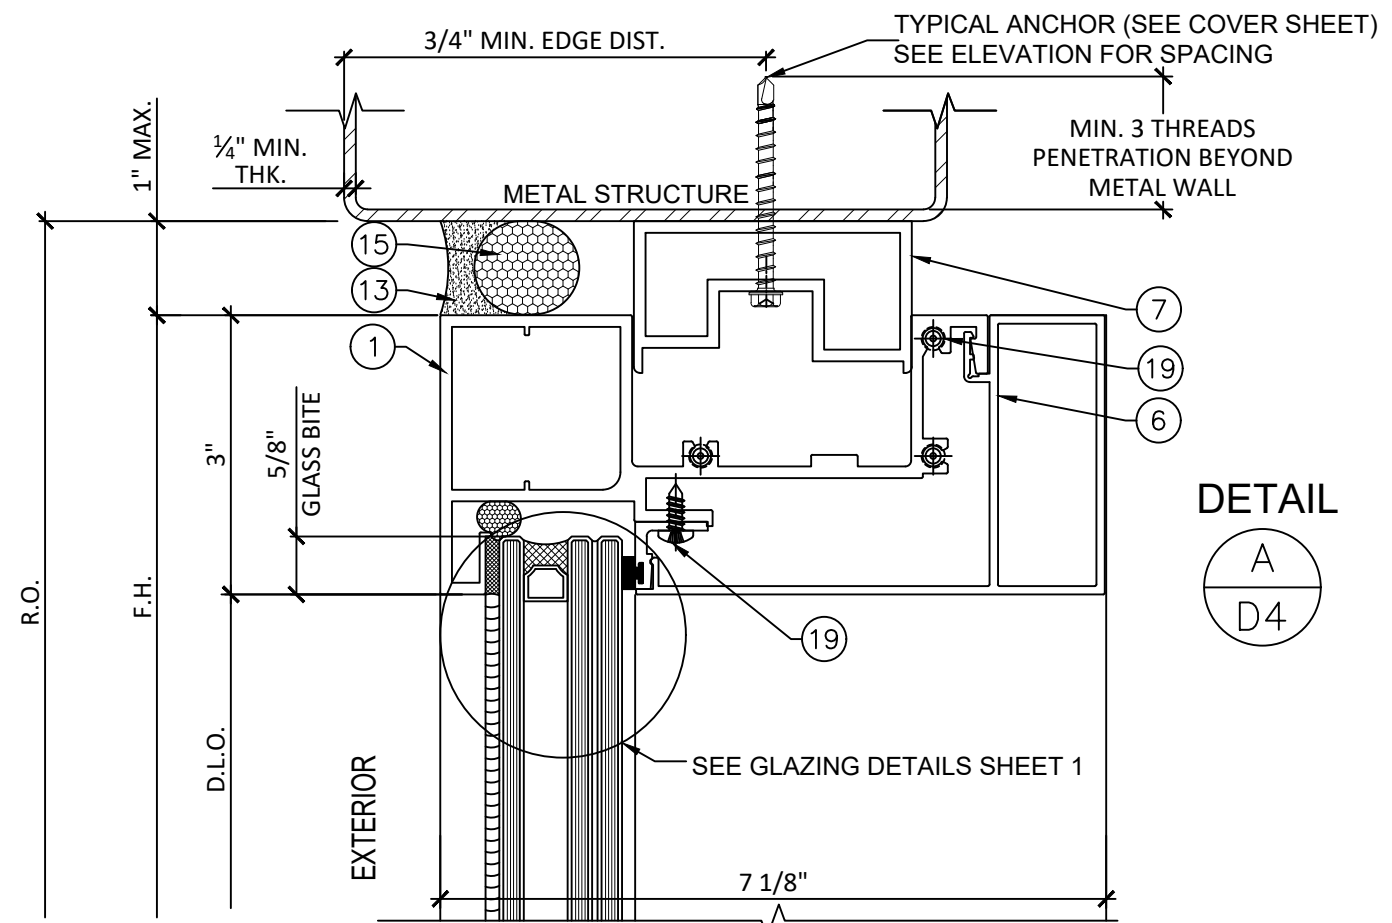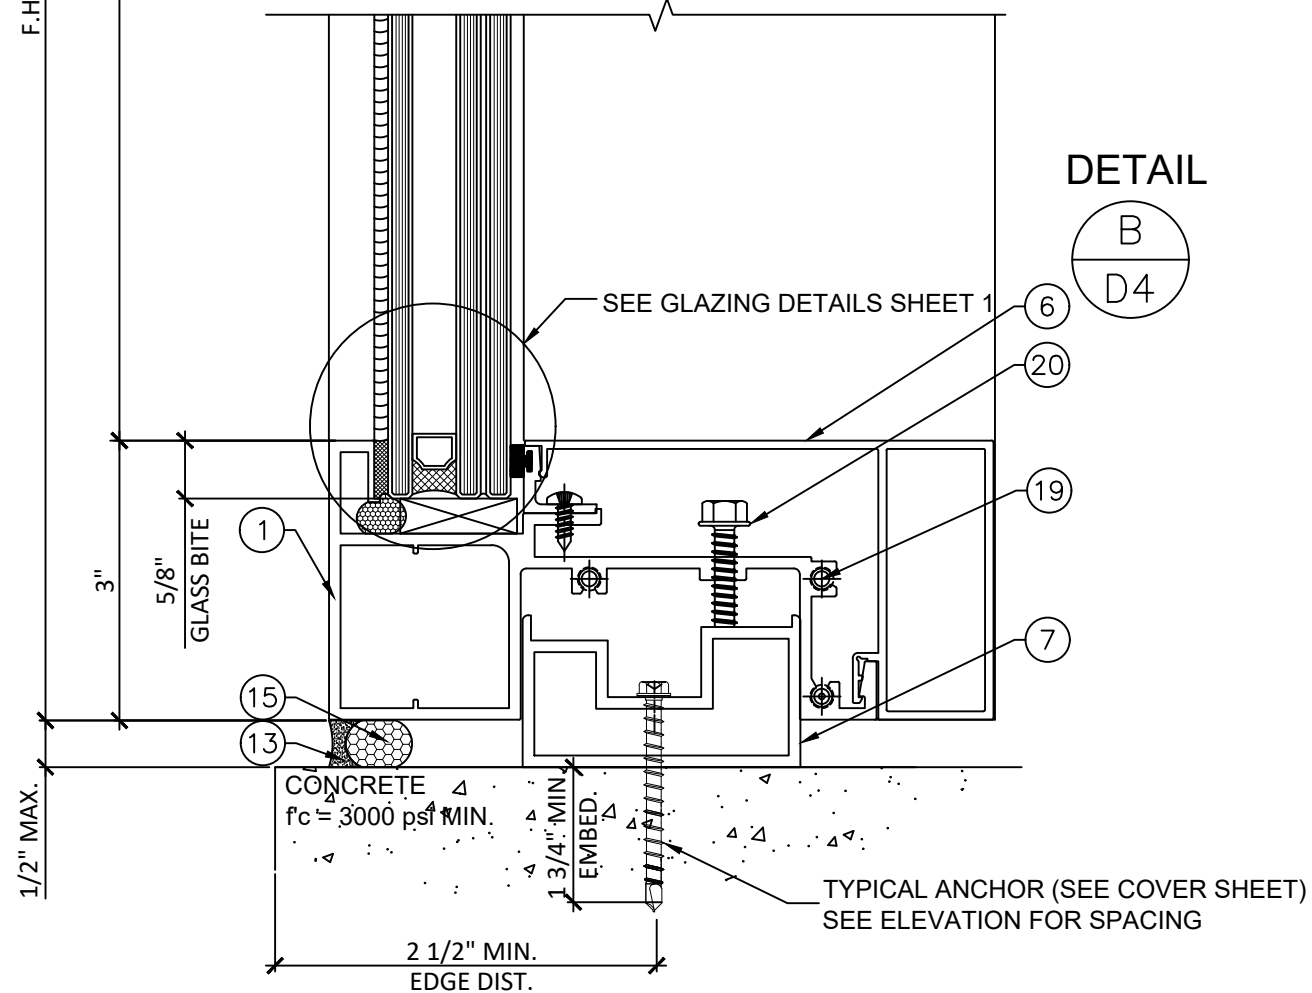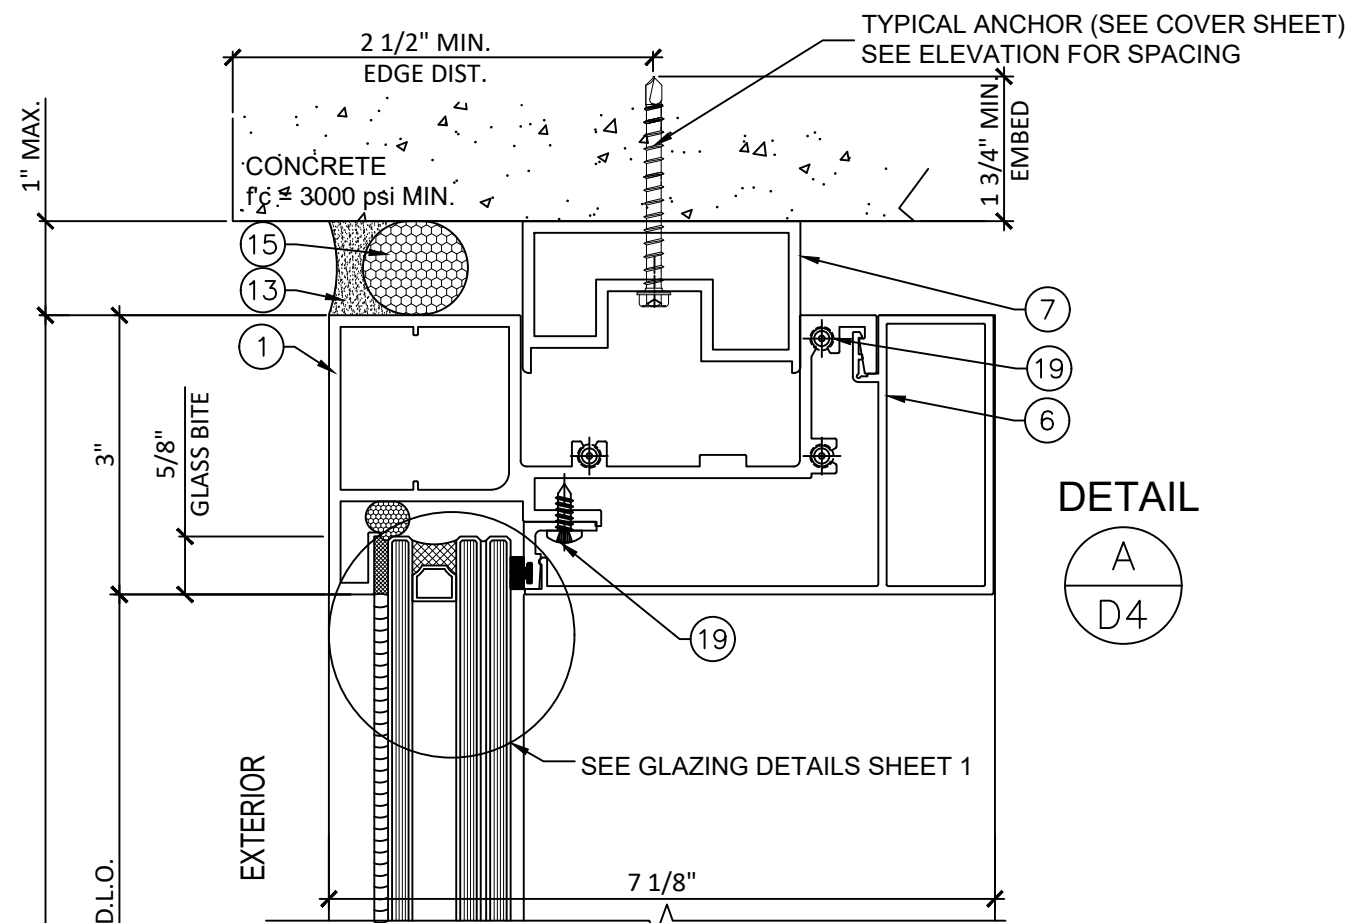

Manufacturer:

CGS

CONTINENTAL GLASS SYSTEMS LLC.


325 West 74 Place Hialeah, FL 33014

Phone 305.231.1101

Toll Free 1.877.221.1101

[illegible]

REVIEWED FOR STRUCTURAL COMPLIANCE ONLY BY:

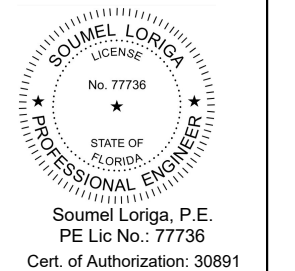

FLORIDA NUMBER:

FL# 32355

SERIES:

3938 SERIES
L.M.I. & S.M.I.

Description:

W.W. SYSTEM

Drawn Date 10-10-2020	Scale AS NOTED
--------------------------	-------------------





Project No.	
FLORIDA APPROVAL 2020	

Drawing Title

DETAILS

Sheet No.


SHEET: 4 OF: 9

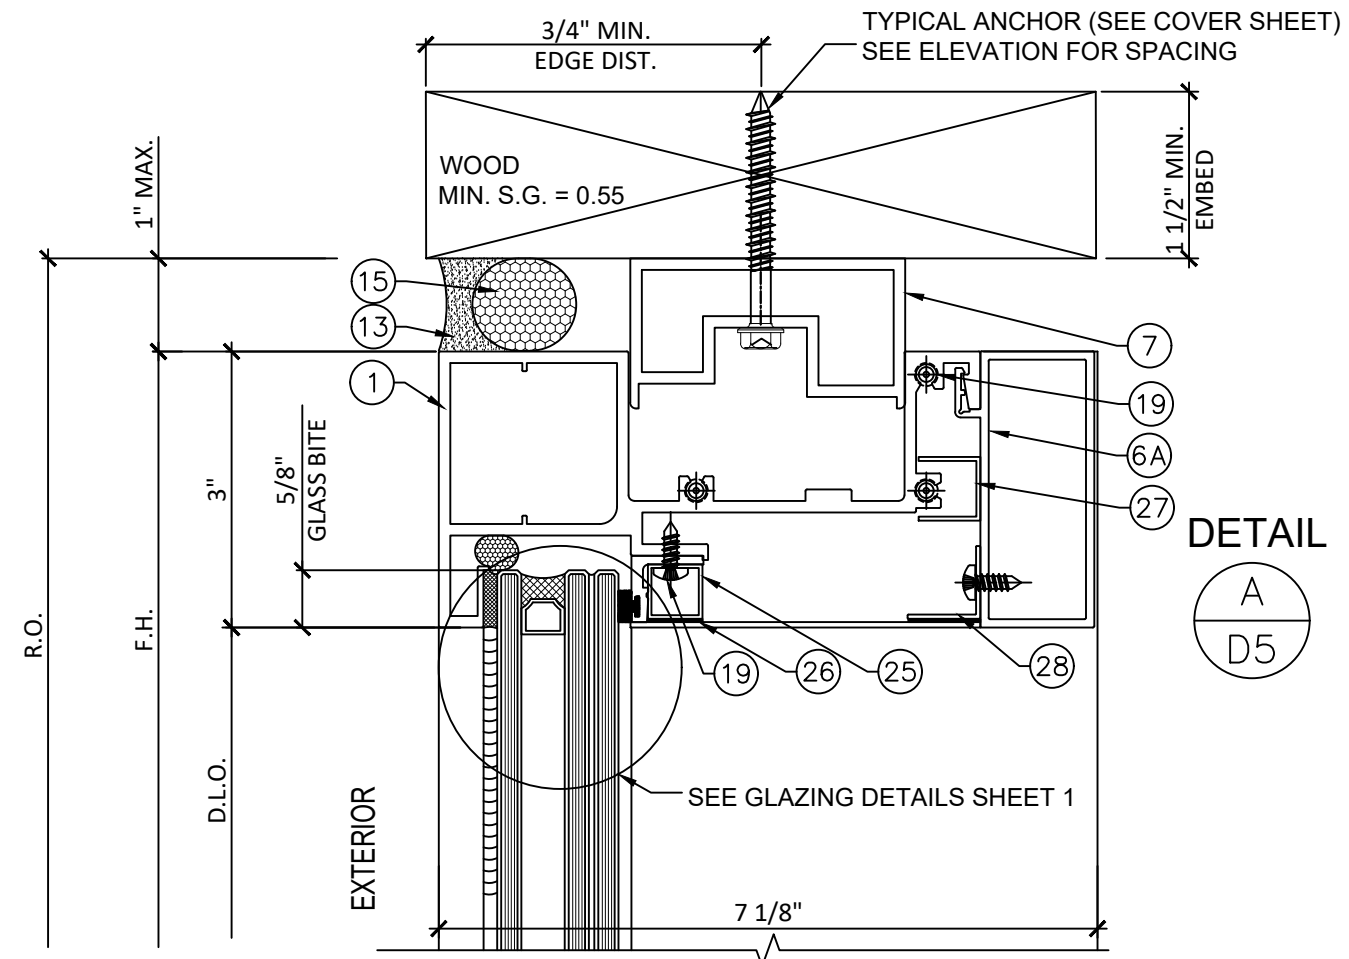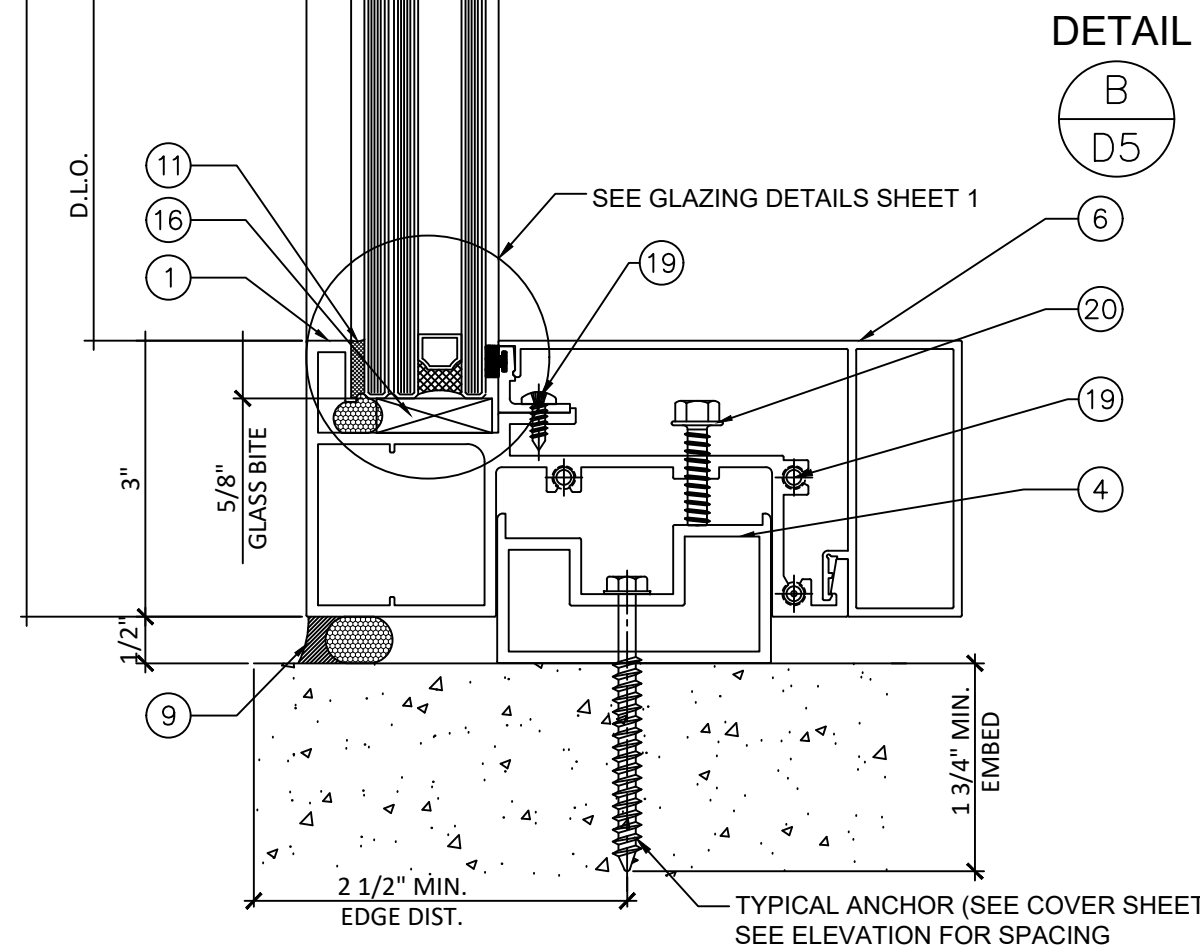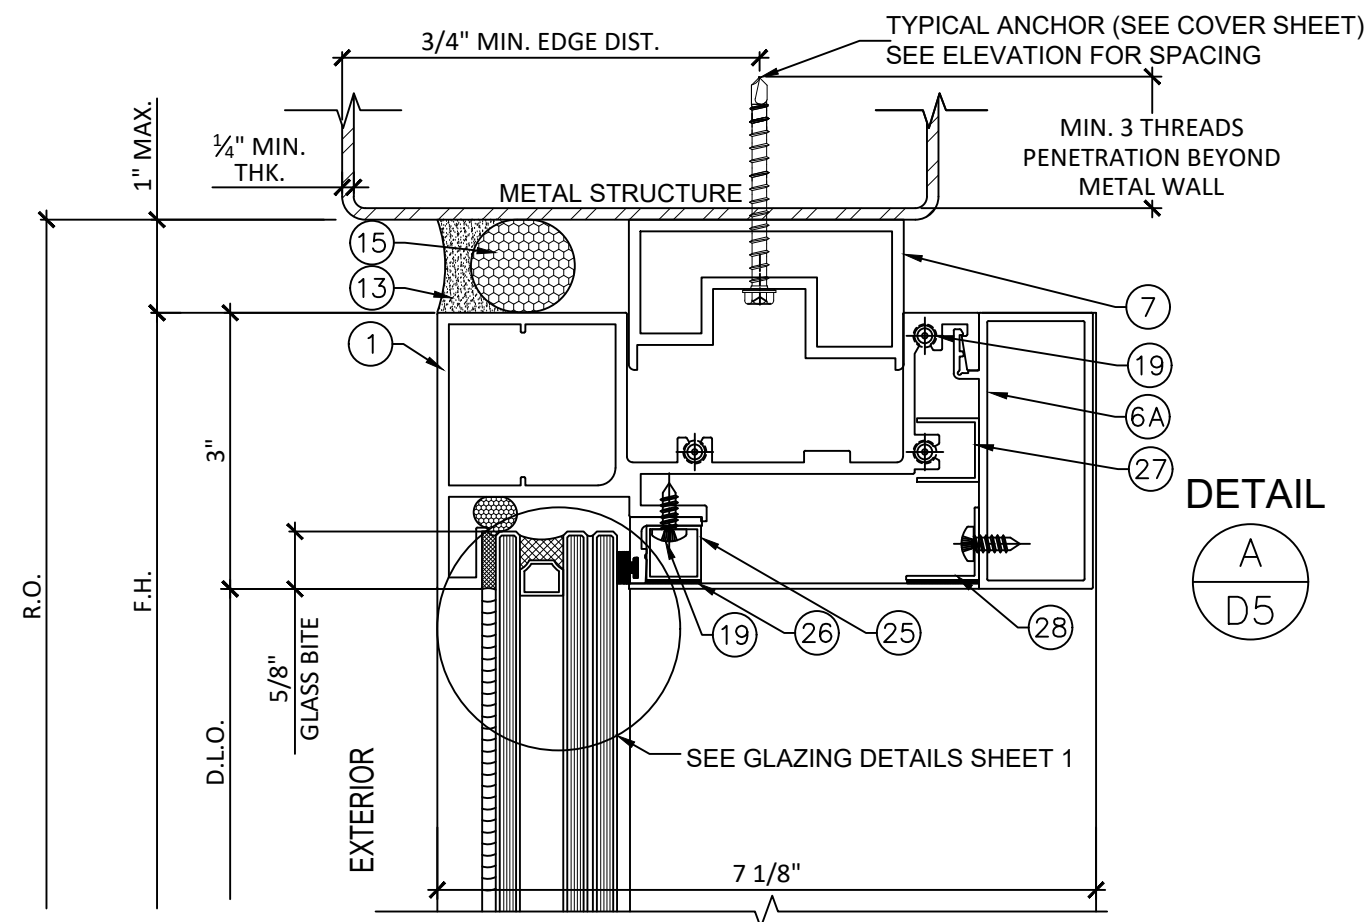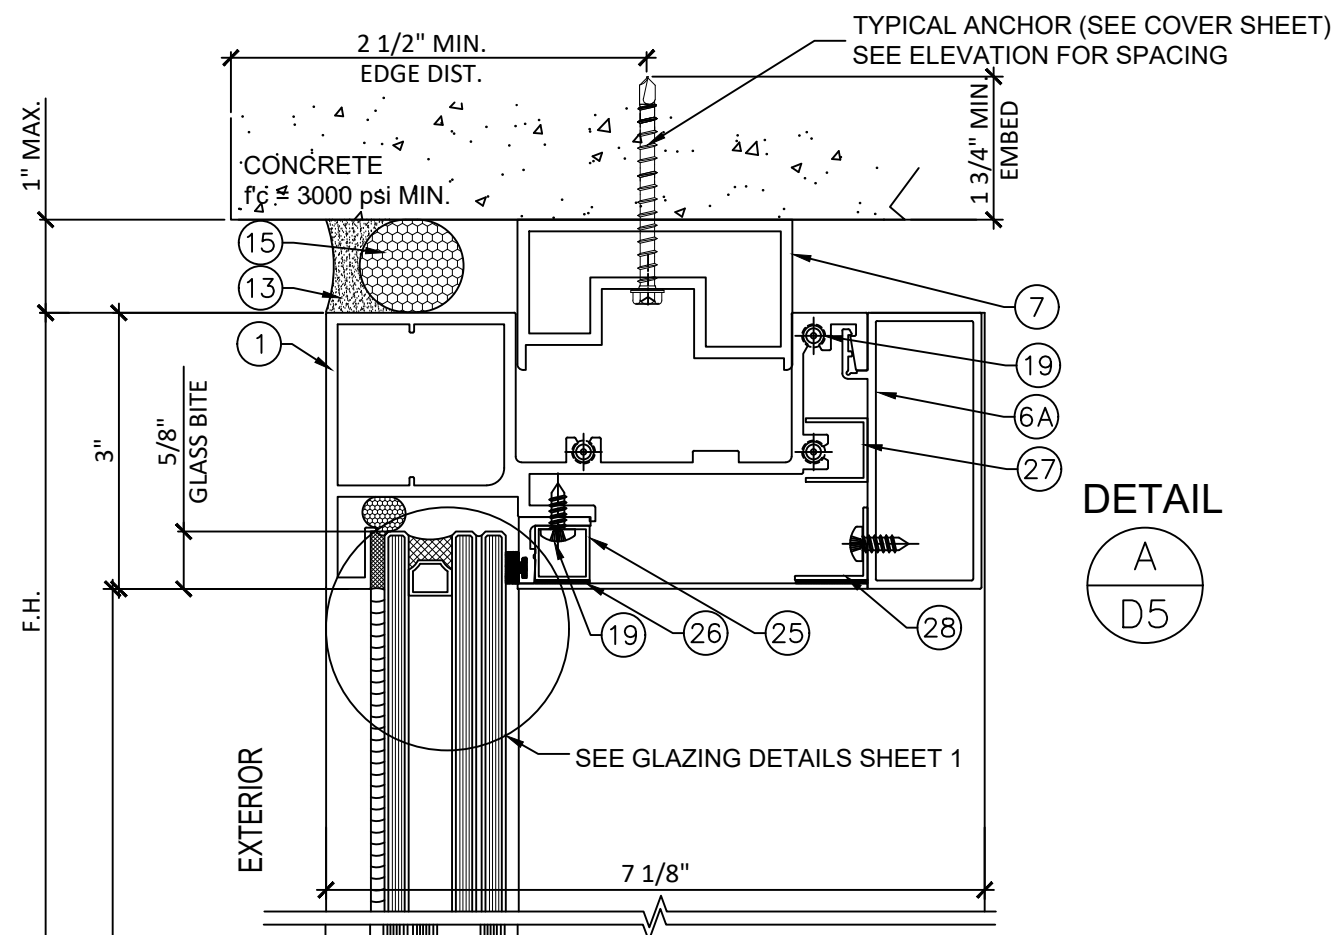

Manufacturer:

CGS

CONTINENTAL GLASS SYSTEMS LLC.
325 West 74 Place Hialeah, FL 33014
Phone 305.231.1101
Toll Free 1.877.221.1101

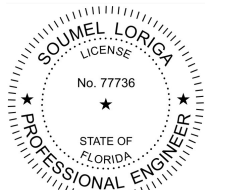[illegible]REVIEWED FOR STRUCTURAL
COMPLIANCE ONLY BY:

Soumei Loriga, P.E.
PE Lic No.: 77736
Cert. of Authorization: 30891

Cert. of Authorization: 30891

FLORIDA NUMBER:

FL# 32355

SERIES:

3938 SERIES
L.M.I. & S.M.I.

Description:

W.W. SYSTEM

Drawn Date

10-10-2020


Project No.	FLORIDA APPROVAL 2020
-------------	-----------------------

Drawing Title


DETAILS

Sheet No.


SHEET: 5 OF: 9

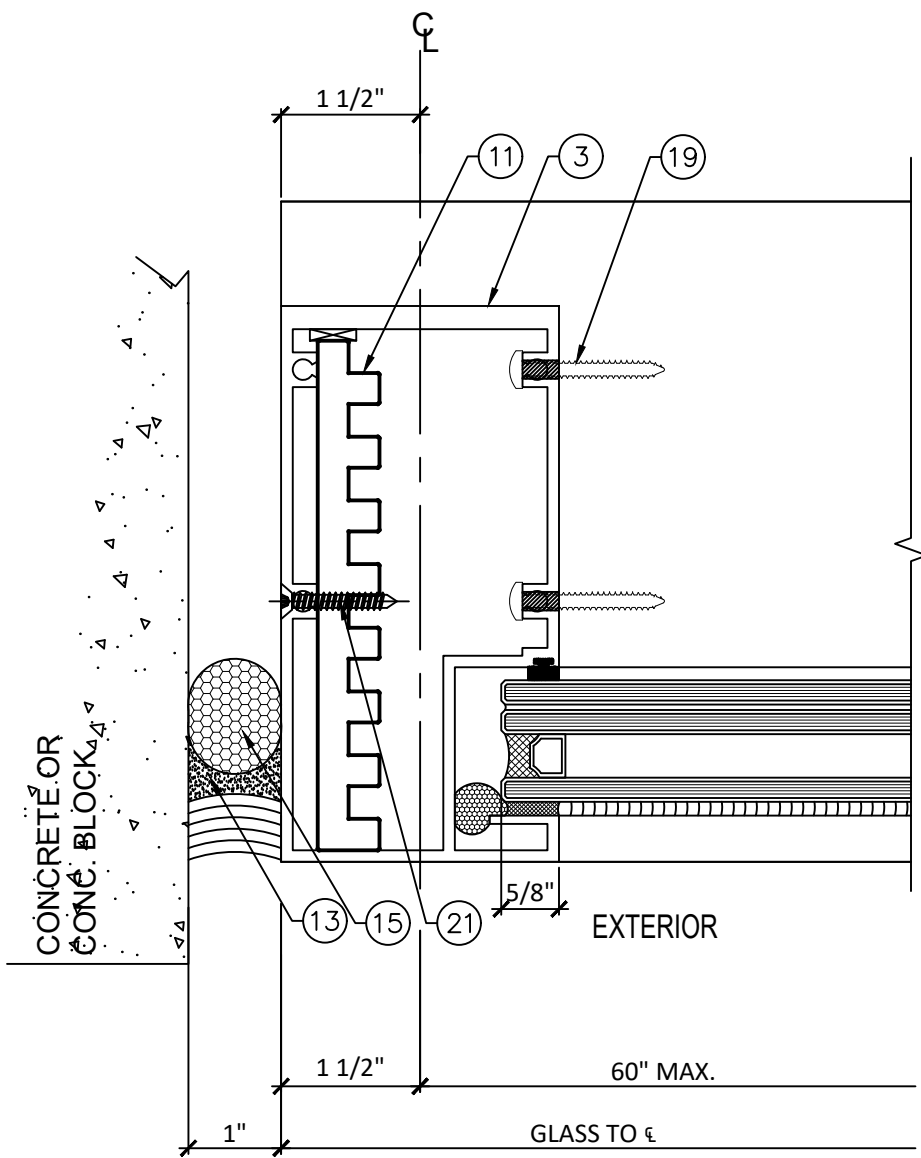

DETAIL 

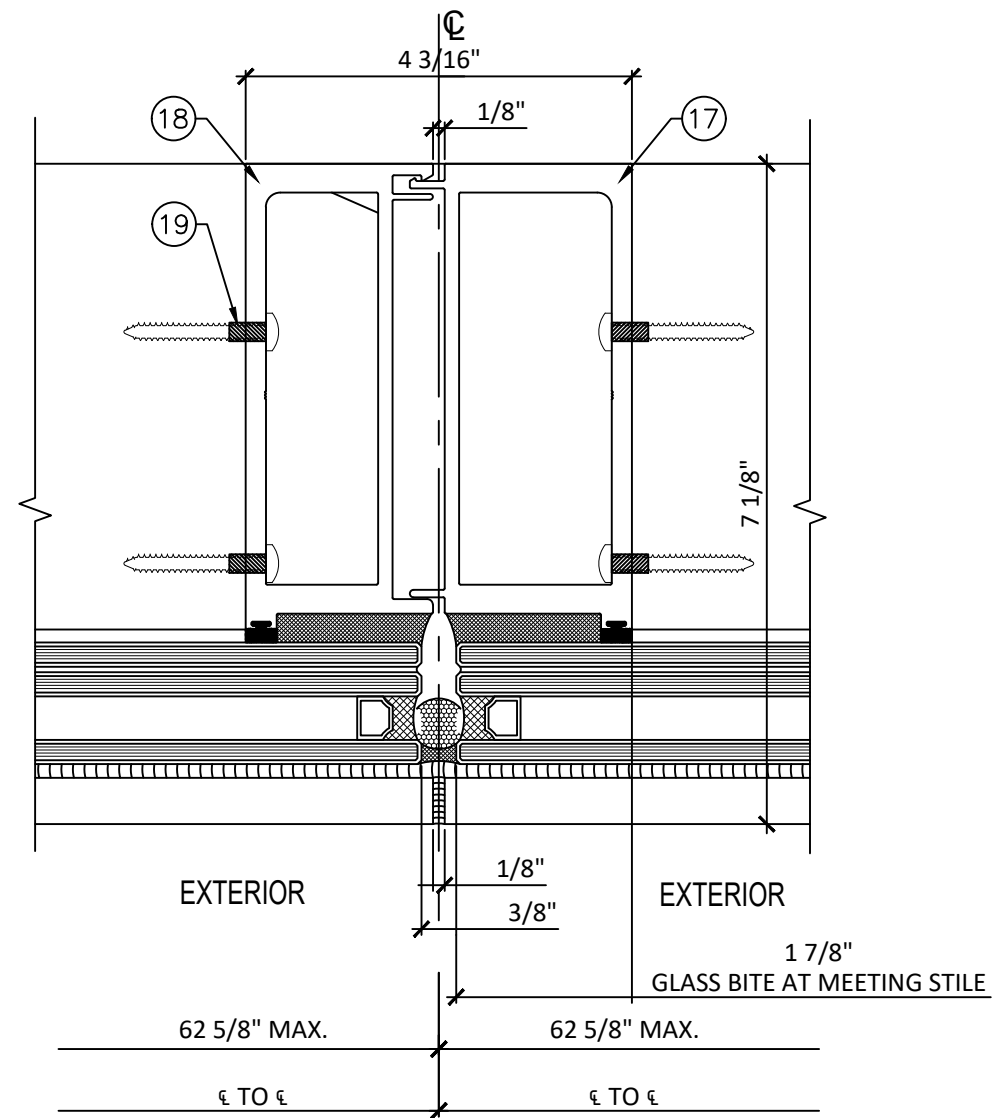


DETAIL
(RADIUS WINDOW ONLY)

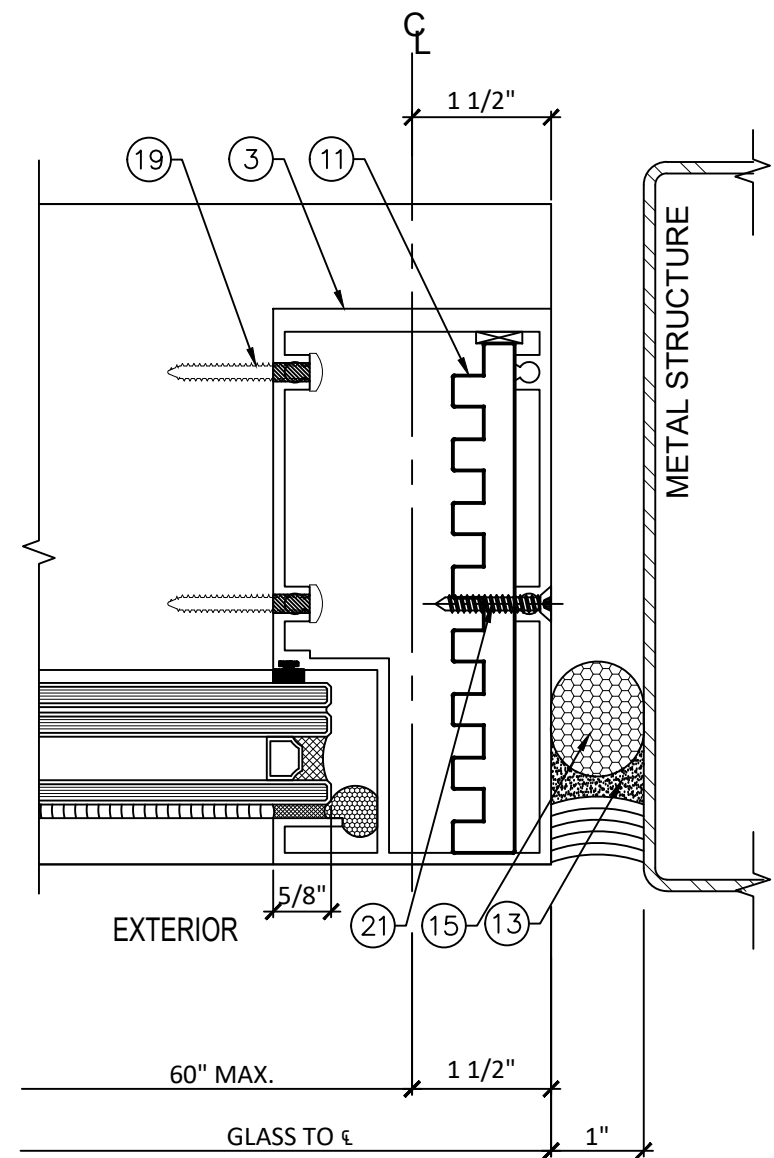

Manufacturer:

CGS

CONTINENTAL GLASS SYSTEMS LLC.
325 West 74 Place Hialeah, Fl 33014
Phone 305.231.1101
Toll Free 1.877.221.1101

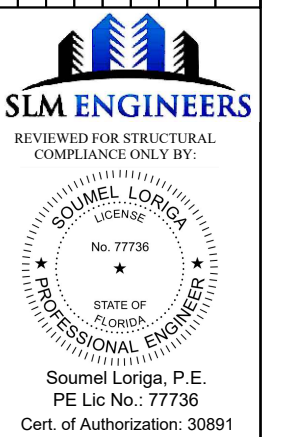[illegible]

FLORIDA NUMBER:

FL# 32355

SERIES:

3938 SERIES
L.M.I. & S.M.I.

Description:

BAGDV SYSTEM

Drawn Date
10-10-2020

Scale
AS NOTED















Project No.	
FLORIDA APPROVAL 2020	

Drawing Title

DETAILS

Sheet No.

SHEET: 7 OF: 9

              

SHEET: 8 OF: 9

