

PRODUCT APPROVAL FOR HR-251DG IMPACT-RESISTANT CAPTURED DRY GLAZED CURTAIN WALL SYSTEM WITH MULTIPLE GLAZING INFILLS FOR USE IN HURRICANE ZONES REQUIRING LARGE MISSILE IMPACT PROTECTION.

GENERAL NOTES:

1. HR-251DG CAPTURED CURTAIN WALL SYSTEM LARGE MISSILE IMPACT INSULATED GLASS, SHOWN ON THIS PRODUCT EVALUATION DOCUMENT (P.E.D.) HAS BEEN VERIFIED FOR COMPLIANCE IN ACCORDANCE WITH THE 2020 (7th EDITION) OF THE FLORIDA BUILDING CODE. CURTAIN WALL MAY BE INSTALLED WITHIN HIGH VELOCITY HURRICANE ZONES (HVHZ) AND OUT OF THEM (NHVHZ).

DESIGN WIND LOADS SHALL BE DETERMINED AS PER SECTION 1620 (HVHZ) & 1609(NHVHZ) OF THE ABOVE MENTIONED CODE, FOR A BASIC WIND SPEED AS REQUIRED BY THE JURISDICTION WHERE THIS PRODUCT TO BE INSTALLED FOR A DIRECTIONALITY FACTOR Kd=0.85, USING ASCE 7-16 & SHALL NOT EXCEED THE MAXIMUM (A.S.D.) DESIGN PRESSURE RATING INDICATED ON NOTE 2.

IN ORDER TO VERIFY THE ABOVE CONDITION, ULTIMATE DESIGN WIND LOADS DETERMINED PER ASCE 7-16 SHALL BE FIRST REDUCED TO A.S.D. DESIGN WIND LOADS BY MULTIPLYING THEM BY 0.6 IN ORDER TO COMPARE THESE W/ MAX. (A.S.D) DESIGN PRESSURE RATINGS INDICATED ON NOTE 2.

IN ORDER TO VERIFY THAT ANCHORS ON THIS P.E.D., AS TESTED, WERE NOT OVERSTRESSED, A 33% INCREASE IN ALLOWABLE STRESS FOR WIND LOADS WAS NOT USED IN THEIR ANALYSIS.

THIS PRODUCT'S ADEQUACY FOR IMPACT AND CYCLIC RESISTANCE HAS BEEN VERIFIED IN ACCORDANCE WITH SECTION 1626 & 1609.1.2 OF THE ABOVE MENTIONED CODE AS PER ASTM E1886 & E1996 BY ARCHITECTURAL TESTING REPORTS # A3498.02-801-18, PER PROTOCOLS TAS-201, TAS-202 & 203, AAMA 501 (PER SECTIONS 2411.3.2.1.1 & 1709.8.4) PER ARCHITECTURAL TESTING INC. REPORT # A3498.01-801-18, AND PER HURRICANE TESTING LABORATORY REPORTS # 0105-1208-05 AND 0105-0903-08, 0105-0117-05, 0105-0210-04 AND PER ARCHITECTURAL TESTING INC. REPORT # A4707.01-0801-18, AND AS PER STRUCTURAL CALCULATIONS PERFORMED AS PER SECTIONS 1616 & 1604 OF FLORIDA BUILDING CODE.
2. MAXIMUM A.S.D. DESIGN PRESSURE RATING FOR THIS CURTAIN WALL SHALL BE AS SHOWN ON SHEETS 8, 9, 10, 12, 13 AND 14 THRU 17, AND 22A.
3. THIS PRODUCT WILL NOT REQUIRE A HURRICANE PROTECTION DEVICE.
4. THIS PRODUCT IS APPROVED FOR AIR/WATER INFILTRATION (15.0 PSF WATER PRESSURE).
5. HR-251DG CAPTURED CURTAIN WALL SYSTEM LARGE MISSILE IMPACT INSULATED GLASS SHALL COMPLY WITH SECTION 2406 OF THE FLORIDA BUILDING CODE.
6. ALL STEEL FRAMING SHALL BE WELDED IN ACCORDANCE WITH THE AMERICAN WELDING SOCIETY A.W.S. D.1.1 REGULATIONS. USE CERTIFIED WELDERS. USE E-70XX ELECTRODES. ALL JOINT WELDING BETWEEN ANGLES AND STEEL STRUCTURE SHALL BE 3/16" FILLET WELD TYPE.
7. PROVIDE 3/4" MAX. LOAD BEARING SHIM (TYP.), WHEN ALLOWED BY THIS P.A.D.
8. SEE ANCHOR SCHEDULES ON SHEETS 12, 13 AND 14 THRU 17 FOR ANCHOR TYPE IDENTIFICATION AND SPACING.
9. REMAINING COMPONENTS FOR THIS CURTAIN WALL SYSTEM SHALL BE AS INDICATED ON BILL OF MATERIALS, SHEETS 4 AND 5 OF THIS DRAWING.
10. ALL ALUMINUM EXTRUSIONS IN CONTACT WITH DISSIMILAR MATERIALS SHALL COMPLY WITH SECTION III-6 OF THE 2015 ALUMINUM DESIGN MANUAL.
11. SHOP DRAWINGS PREPARED BASED ON THIS APPROVAL AND TAKING INTO ACCOUNT THE SPECIFIC JOB CONDITIONS, SHALL BE SUBMITTED TO THE BUILDING OFFICIAL AS PART OF THE PERMIT DOCUMENTS.
12. SUBSTRATE MATERIAL NOTED ON THESE DRAWINGS AS "BY OTHERS" MUST WITHSTAND THE LOADS IMPOSED BY THE CURTAIN WALL SYSTEM.
13. THIS PRODUCT'S INSTALLATION SHALL COMPLY WITH ALL SPECS INDICATED IN THIS DRAWING PLUS ANY BUILDING AND ZONING REGULATIONS PROVIDED BY THE JURISDICTION WHERE PERMIT IS APPLIED TO.
14. (a) THIS P.E.D. PREPARED BY THIS ENGINEER IS GENERIC AND DOES NOT PROVIDE INFORMATION FOR A SITE SPECIFIC PROJECT; i.e. WHERE THE SITE CONDITIONS DEVIATE FROM THE P.E.D.

(b) CONTRACTOR TO BE RESPONSIBLE FOR THE SELECTION, PURCHASE AND INSTALLATION INCLUDING LIFE SAFETY OF THIS PRODUCT, BASED ON THIS P.E.D., PROVIDED HE/SHE DOES NOT DEVIATE FROM THE CONDITIONS DETAILED ON THIS DOCUMENT. CONSTRUCTION SAFETY AT SITE IS THE CONTRACTOR'S RESPONSIBILITY.

(c) THIS P.E.D. WILL BE CONSIDERED INVALID IF ALTERED BY ANY MEANS.

(d) SITE SPECIFIC PROJECTS SHALL BE PREPARED BY A FLORIDA REGISTERED ENGINEER OR ARCHITECT WHICH WILL BECOME THE ENGINEER OF RECORD (E.O.R.) FOR THE PROJECT AND WHO WILL BE RESPONSIBLE FOR THE PROPER USE OF THE P.E.D. ENGINEER OF RECORD, ACTING AS DELEGATED ENGINEER TO THE P.E.D. ENGINEER, SHALL SUBMIT TO THIS LATTER THE SITE SPECIFIC DRAWINGS FOR REVIEW.

(e) ORIGINAL P.E.D. SHALL BEAR THE DATE AND ORIGINAL SEAL AND SIGNATURE OF THE PROFESSIONAL ENGINEER OF RECORD THAT PREPARED IT.

15. PRODUCT MANUFACTURER'S LABEL SHALL BE LOCATED ON A READILY VISIBLE LOCATION AT PRODUCT IN ACCORDANCE WITH SECTION 1709.5 OF THE FLORIDA BUILDING CODE.
ONE LABEL SHALL BE PLACED FOR EVERY OPENING.
- INDEX:
SHEET 1: GENERAL NOTES, INDEX AND INSTRUCTIONS.
SHEET 2: HR-251 IMPACT RESISTANT CAPTURED CURTAIN WALL SYSTEM COMPONENTS.
SHEET 3: HR-251 IMPACT RESISTANT CAPTURED CURTAIN WALL SYSTEM COMPONENTS (CONTINUED).
SHEET 4: BILL OF MATERIALS.
SHEET 5: BILL OF MATERIALS (CONTINUED).
SHEET 6: ISOMETRIC ELEVATION FOR HR-251 IMPACT RESISTANT CAPTURED CURTAIN WALL SYSTEM.
SHEET 7: TYPICAL GLAZING DETAILS.
SHEET 8: MAX. FRAME WIDTH "b" & FRAME LENGTH "a" VERSUS A.S.D. DESIGN PRESSURE RATING (p.s.f.) SCHEDULE.
SHEET 9: MAX. A.S.D. DESIGN PRESSURE RATING FOR SINGLE SPAN STANDARD AND CORNER MULLIONS.
SHEET 10: MAX. A.S.D. DESIGN PRESSURE RATING FOR TWIN SPAN STANDARD AND CORNER MULLIONS.
SHEET 11: OPTIONS FOR TWIN SPAN STANDARD AND CORNER MULLIONS INSTALLATION.
SHEET 12: MAX. A.S.D. DESIGN PRESSURE RATING FOR SINGLE SPAN (HEAD & SILL) & TWIN SPAN (SILL ONLY) MULLION CONNECTIONS.
SHEET 13: MAX. A.S.D. DESIGN PRESSURE RATING FOR TWIN SPAN MULLION HEAD ANCHOR CONNECTIONS.
SHEET 14: MAX. A.S.D. DESIGN PRESSURE RATING FOR JAMBS AT SINGLE SPAN CURTAIN WALL FASTENED TO EXISTING STRUCTURE W/ 3/8" FASTENERS.
SHEET 15: MAX. A.S.D. DESIGN PRESSURE RATING FOR JAMBS AT TWIN SPAN CURTAIN WALL FASTENED TO EXISTING STRUCTURE W/ 3/8" FASTENER
SHEET 16: MAX. A.S.D. DESIGN PRESSURE RATING FOR JAMBS AT SINGLE SPAN CURTAIN WALL FASTENED TO EXISTING STRUCTURE W/ 1/2" FASTENERS.
SHEET 17: MAX. A.S.D. DESIGN PRESSURE RATING FOR JAMBS AT TWIN SPAN CURTAIN WALL FASTENED TO EXISTING STRUCTURE W/ 1/2" FASTENERS.
SHEET 18: HEAD CONNECTION DETAILS (SIDE VIEWS).
SHEET 19: HORIZONTAL CONNECTION DETAILS (SIDE VIEWS).
SHEET 20: SILL CONNECTION DETAILS (SIDE VIEWS).
SHEET 20A: HEAD SEALING (ISOMETRIC) & PRESSURE PLATE CONNECTION DETAIL.
SHEET 21: HORIZONTAL SECTIONS AT STANDARD MULLION DETAILS (PLAN).
SHEET 22: JAMB MULLIONS CONNECTIONS AT HORIZONTALS (PLAN).
SHEET 22A: JAMB MULLIONS NOT ATTACHED TO EXISTING STRUCTURE FOR SINGLE SPAN ONLY (PLAN), AND MAX. A.S.D. DESIGN PRESSURE RATING FOR SINGLE SPAN JAMB MULLIONS W/O ANCHORAGE
SHEET 23: CORNER MULLION DETAILS (PLAN).
SHEET 24: JAMB MULLIONS CONNECTIONS AT INSIDE CORNER (PLAN).
SHEET 24A: JAMB MULLIONS NOT ATTACHED TO INSIDE CORNER OF EXISTING STRUCTURE FOR SINGLE SPAN ONLY (PLAN).
SHEET 25: SILL & HEAD CONNECTION DETAILS FOR SINGLE SPAN & SILL CONNECTION DETAIL AT TWIN SPAN (PLANS).
SHEET 26: OPTION #1 FOR HEAD CONNECTION OF TWIN SPAN STANDARD MULLIONS.
SHEET 27: OPTION #2 FOR HEAD CONNECTION OF TWIN SPAN STANDARD MULLIONS.
SHEET 28: HEAD CONNECTION OF TWIN SPAN JAMBS.
SHEET 29: HEAD CONNECTION DETAIL FOR TWIN SPAN CORNER MULLION,
SHEET 30: MULLION AND JAMB SPLICES AT TWIN SPAN ONLY (PLAN).
SHEET 31: MULLION AND JAMB SPLICES AT TWIN SPAN ONLY (SIDE VIEW)
SHEET 32: CORNER MULLION SPLICE AT TWIN SPAN (PLAN).
SHEET 33: STANDARD AND CORNER MULLION CONNECTION TO EXISTING INTERMEDIATE FLOOR STRUCTURE W/ DEAD AND WIND LOAD ANCHORS.
SHEET 34: CORNER MULLION CONNECTION TO EXISTING INTERMEDIATE FLOOR STRUCTURE W/ DEAD & WIND LOAD ANCHORS (PLAN).
SHEET 35: DOOR HEADER CONNECTION TO CURTAIN WALL HORIZONTALS & DOOR SILL CONNECTION TO POURED CONCRETE STRUCTURE AND TO ADJACENT CURTAIN WALL MULLION "F".
SHEET 36: DOOR JAMBS CONNECTION TO CURTAIN WALL.
- INSTRUCTIONS:

STEP 1: DETERMINE A.S.D. DESIGN WIND LOAD REQUIREMENTS BASED ON WIND VELOCITY, BUILDING HEIGHT, WIND ZONE, USING APPLICABLE ASCE 7 STANDARDS.

STEP 2: GO TO SCHEDULE ON SHEET 8 TO DETERMINE MAXIMUM A.S.D. DESIGN PRESSURE RATING "W" (psf) OF DESIRED GLASS SIZE BASED ON GLASS PANEL DIMENSIONS.

STEP 3: DETERMINE MAXIMUM MULLION AND JAMB SPAN "L"(FT) FOR A GIVEN MULLION EFFECTIVE SPACING "b", FOR SINGLE AND TWIN SPANS ON SCHEDULES ON SHEETS 9, 10 AND 22A.

STEP 4: USING SCHEDULES ON SHEETS 12, 13 AND 14 THRU 17 SELECT ANCHOR OPTION FOR MULLIONS AND JAMBS WITH A.S.D. DESIGN PRESSURE RATING EQUAL OR GREATER THAN A.S.D. DESIGN LOAD SPECIFIED IN STEP 1.

STEP 5: USING SCHEDULE ON SHEET 19, VERIFY MAXIMUM A.S.D. DESIGN PRESSURE RATING OF HORIZONTALS (IF USED) AND HORIZONTAL EXPANSION.

STEP 6: THE LOWEST VALUE OF A.S.D. DESIGN PRESSURE RATING RESULTING FROM STEPS 2, 3, 4 AND 5 SHALL APPLY TO THE ENTIRE SYSTEM.

THIS DRAWING SHALL ONLY BE USED TO OBTAIN PERMITS IN THE STATE OF FLORIDA

FLORIDA BUILDING CODE (High & Non High Velocity Hurricane Zone)

F.R.L
DRAWN BY

04/15/2021
DATE

21-069
DRAWING No

SHEET 1 OF 36

HR-251DG CAPTURED DRY GLAZED CURTAIN WALL SYSTEM LARGE MISSILE IMPACT INSULATED GLASS

Oldcastle BuildingEnvelope™

803 Airport Rd - Terrell, TX 75160
www.OldcastleBE.com - Phone 800-869-4567

TILTECO INC.

TILLIT TESTING & ENGINEERING COMPANY
6355 N.W. 36th St., Ste. 306, VIRGINIA GARDENS, FLORIDA 33166
Phone : (305)871-1530 • Fax : (305)871-1531
e-mail: tilteco@aol.com
CA-0006719
WALTER A. TILLIT Jr., P.E.
FLORIDA Lic. # 44167


©2021 TILTECO, INC

WALTER A. TILLIT Jr.
LICENSE
No. 44167
STATE OF
FLORIDA
PROFESSIONAL ENGINEER

SEAL/SIGNATURE/DATE

HR-251DG IMPACT RESISTANT CAPTURED CURTAIN WALL SYSTEM COMPONENTS

SCALE : 1/4" = 1" (EXCEPT AS NOTED)

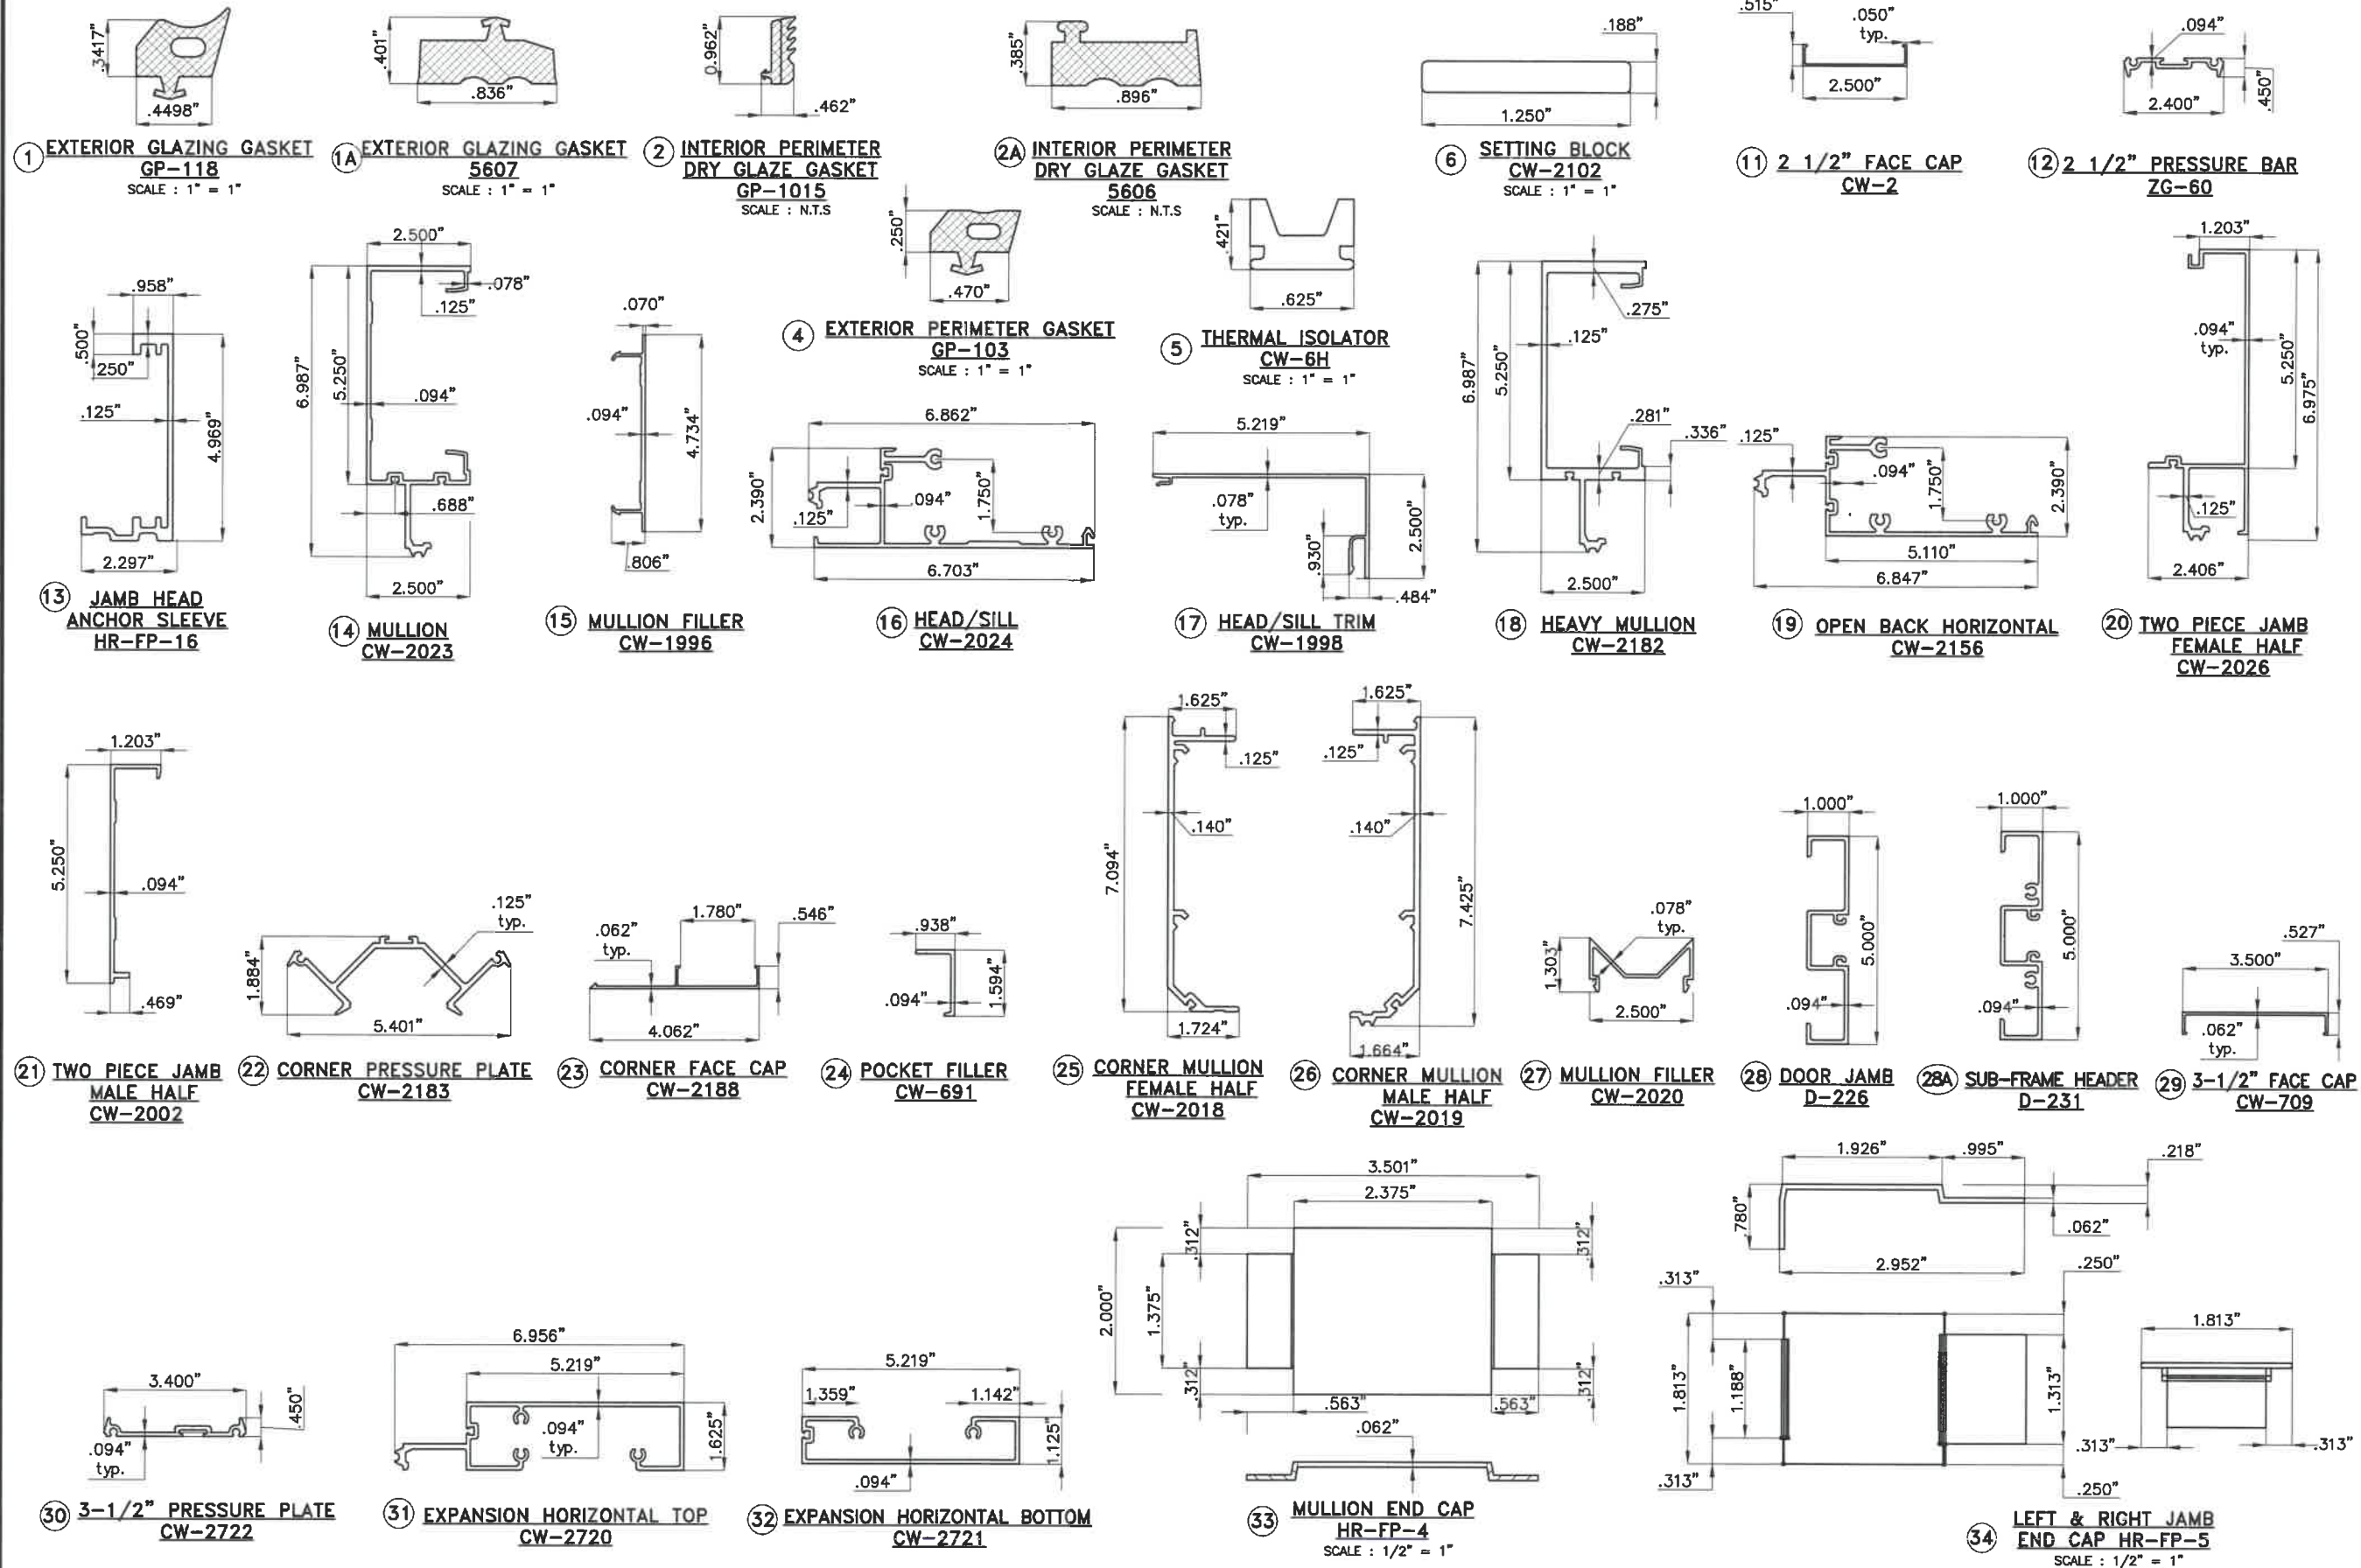

FLORIDA BUILDING CODE (High & Non High Velocity Hurricane Zone)

©2021 TILTECO, INC.

TILTECO INC.
TILLIT TESTING & ENGINEERING COMPANY
6355 N.W. 36th St., Ste. 305, VIRGINIA GARDENS, FLORIDA 33166
Phone : (305)871-1530 • Fax : (305)871-1531
e-mail: tilteco@aol.com
CA-0006719
WALTER A. TILLIT JR., P.E.
FLORIDA Lic. # 44167

HR-251DG CAPTURED DRY GLAZED CURTAIN WALL SYSTEM LARGE MISSILE IMPACT INSULATED GLASS


Oldcastle BuildingEnvelope™
803 Airport Rd - Terrell, TX 75160
www.OldcastleBE.com - Phone 800-869-4567

F.R.L.
DRAWN BY
04/15/2021
DATE
21-069
DRAWING No
SHEET 2 OF 36


WALTER A. TILLIT JR.
LICENSE
No. 44167
STATE OF
FLORIDA
PROFESSIONAL ENGINEER
SEAL/SIGNATURE/DATE

HR-251DG IMPACT RESISTANT CAPTURED CURTAIN WALL SYSTEM COMPONENTS (CONTINUED)


SCALE : 1/4" = 1" (EXCEPT AS NOTED)

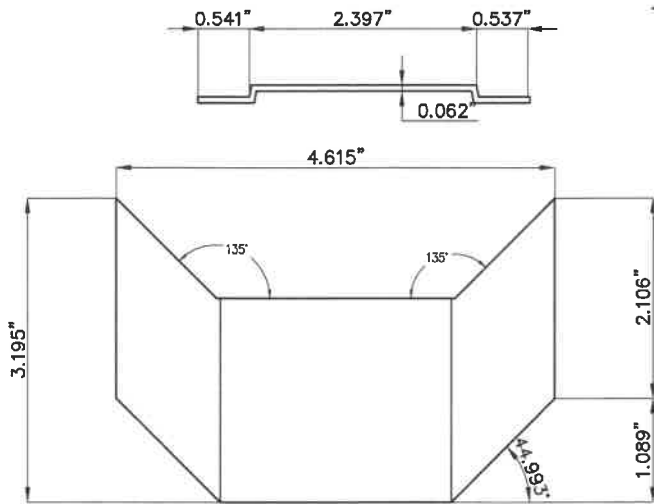


36 90 DEG. MULLION END CAP
HR-FP-8
SCALE : 1/2" = 1"

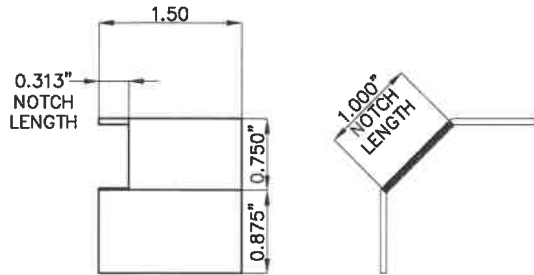


37 WATER DIVERTER
HR-FP-12

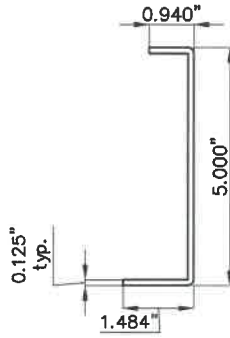


39 WALL JAMB SPLICE
FEMALE HALF
HR-FP-14

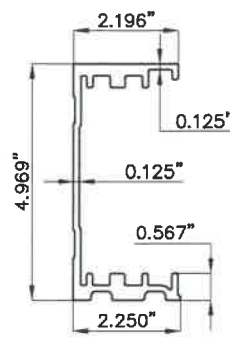


40 HEAD ANCHOR SLEEVE
HR-FP-15

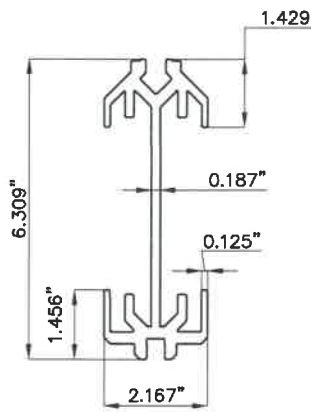


41 HEAD ANCHOR SLEEVE
CORNER HR-FP-17

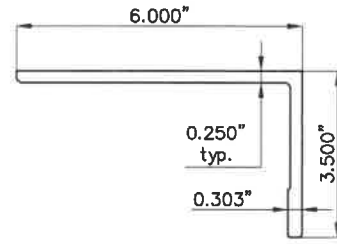


42 HEAD ANCHOR LEFT
HR-FP-24

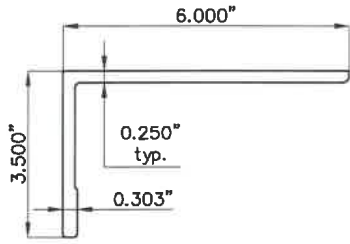


42A HEAD ANCHOR RIGHT
HR-FP-25

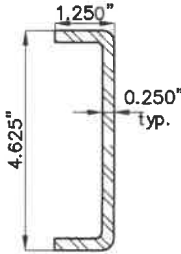


50 STEEL REINFORCING
FG5000-PP-8

 


51 STEEL REINFORCING
RS-16

 


52 STEEL REINFORCING
RS-17

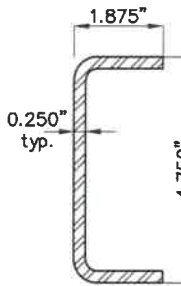


53 STEEL REINFORCING
RS-25

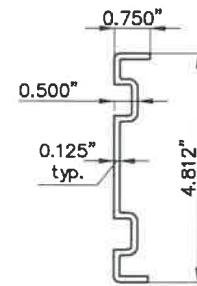


55 WALL JAMB SPLICE
MALE HALF
HR-FP-18

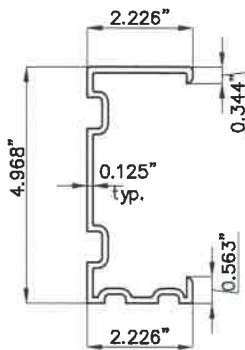


63 MULLION SPLICE
HR-FP-20

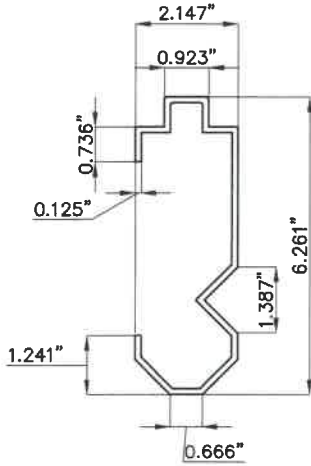


64 CORNER SPLICE
HR-FP-21

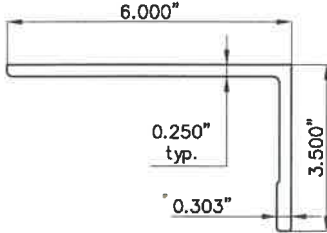

65 HEAD ANCHOR
CORNER LEFT
HR-FP-22

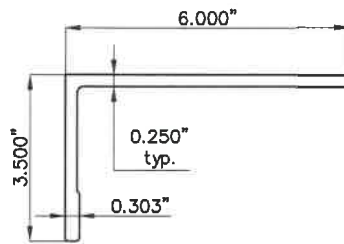

66 HEAD ANCHOR
CORNER RIGHT
HR-FP-23

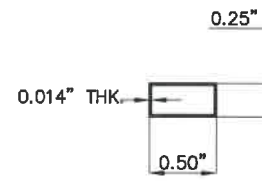

67 INSULATED GLASS SPACER
SCALE : N.T.S.

FLORIDA BUILDING CODE (High & Non High Velocity Hurricane Zone)

©2021 TILTECO, INC

TILTECO INC.
TILLIT TESTING & ENGINEERING COMPANY
6355 N.W. 36th St., Ste. 305, VIRGINIA GARDENS, FLORIDA 33166
Phone : (305)871-1530 . Fax : (305)871-1531
e-mail: tilteco@aol.com

WALTER A. TILLIT JR., P.E.
FLORIDA Lic. # 44167


HR-251DG CAPTURED DRY GLAZED CURTAIN WALL
SYSTEM LARGE MISSILE IMPACT INSULATED GLASS

Oldcastle BuildingEnvelope™
803 Airport Rd - Terrell, TX 75160
www.OldcastleBE.com - Phone 800-869-4567

REV. No	DESCRIPTION	DATE	REV. No	DESCRIPTION	DATE
1			3		
2			4		

04/15/2021
DATE
21-069
DRAWING No

SHEET 3 OF 36

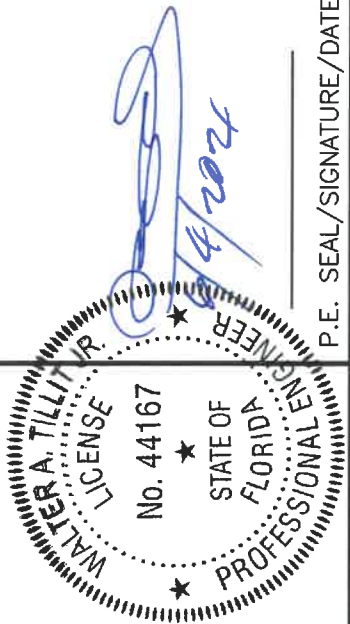

BILL OF MATERIALS

ITEM No.	PART NUMBER	DESCRIPTION	DIMENSIONS	MATERIAL	MANUFACTURER	NOTES
1.	GP-118	EXTERIOR GLAZING GASKET	.342" X .450"	VINYL	EPG	70 DUROMETER, USE AT G3, G3T
1A.	5607	EXTERIOR GLAZING GASKET	.190" SPACE	VINYL	VARIES	70 DUROMETER, USE AT G3, G3T
2.	GP-1015	INTERIOR SPACER DRY GLAZE GASKET	.514" X .962"	COEXTRUDED VINYL	VARIES	70 DUROMETER, USE AT G3, G3T
2A.	5606	INTERIOR SPACER DRY GLAZE GASKET	.260 X .896"	VINYL	VARIES	70 DUROMETER, USE AT G3, G3T
3.	DOW 995	STRUCTURAL SILICONE	FILL SPACE	SILICONE	DOW CORNING	
4.	GP-103	EXTERIOR PERIMETER GASKET	.250" X .470"	VINYL	EPG	60 DUROMETER
5.	CW-6H	THERMAL ISOLATOR	.625" X .421"	RIGID VINYL	OLDCASTLE BUILDINGENVELOPE	
6.	CW-2102	SETTING BLOCK	1.250" X .188" X 4" LONG	EPDM	EPG	80-90 DUROMETER
7.	DOW 795	PERIMETER SEALANT	FILL SPACE	SILICONE	DOW CORNING	
8.	FS-8	ASSEMBLY SCREW	#14 X 1" HHSTS (STALGARD COATED BY ELCO)	STEEL	ELCO	
9.	FS-7	ASSEMBLY SCREW	#10 X 3/4" PFH TYPE B	STEEL	VARIES	(2)⊙ EA. HORIZ. 12" O.C.⊙ 2PC JAMB
10.	FS-322	PRESSURE PLATE SCREW	#12-14 X 1" HWH (STALGARD COATED BY ELCO)	STEEL	ELCO	1-1/2" E.E. ⊙ 12" O.C.
11.	CW-2	FACE CAP	.515" X 2.5" X .050"	6063-T6 ALUMINUM	OLDCASTLE BUILDINGENVELOPE	
12.	ZG-60	2 1/2" PRESSURE BAR	2.40" X .450" X .094"	6063-T6 ALUMINUM	OLDCASTLE BUILDINGENVELOPE	SEE NOTE: #1
13.	HR-FP-16	JAMB HEAD ANCHOR SLEEVE	2 3/16" X 5 5/16" X 5 1/8" LONG	6063-T6 ALUMINUM	OLDCASTLE BUILDINGENVELOPE	USED ⊙ JAMBS
14.	CW-2023	MULLION	2.50" X 6.987" X .094"	6063-T6 ALUMINUM	OLDCASTLE BUILDINGENVELOPE	
15.	CW-1996	MULLION FILLER	.804" X 4.734" X .070"	6063-T6 ALUMINUM	OLDCASTLE BUILDINGENVELOPE	
16.	CW-2024	HEAD/SILL	2.39" X 6.862" X .094"	6063-T6 ALUMINUM	OLDCASTLE BUILDINGENVELOPE	
17.	CW-1998	HEAD/SILL TRIM	2.50" X 5.219" X .078"	6063-T6 ALUMINUM	OLDCASTLE BUILDINGENVELOPE	
18.	CW-2182	HEAVY MULLION	2.50" X 6.987" X .094"	6063-T6 ALUMINUM	OLDCASTLE BUILDINGENVELOPE	
19.	CW-2156	HORIZONTAL	2.39" X 6.847" X .094"	6063-T6 ALUMINUM	OLDCASTLE BUILDINGENVELOPE	
20.	CW-2026	TWO PIECE JAMB FEMALE HALF	2.40" X 6.975" X .094"	6063-T6 ALUMINUM	OLDCASTLE BUILDINGENVELOPE	
21.	CW-2002	TWO PIECE JAMB MALE HALF	1.203" X 5.25" X .094"	6063-T6 ALUMINUM	OLDCASTLE BUILDINGENVELOPE	
22.	CW-2183	CORNER PRESSURE PLATE	1.884" X 5.401" X .125"	6063-T6 ALUMINUM	OLDCASTLE BUILDINGENVELOPE	
23.	CW-2188	CORNER FACE CAP	.546" X 4.062" X .062"	6063-T5 ALUMINUM	OLDCASTLE BUILDINGENVELOPE	
24.	CW-691	POCKET FILLER	.938" X 1.594" X .094"	6063-T5 ALUMINUM	OLDCASTLE BUILDINGENVELOPE	
25.	CW-2018	CORNER MULLION FEMALE HALF	1.724" X 7.094" X .140"	6063-T6 ALUMINUM	OLDCASTLE BUILDINGENVELOPE	
26.	CW-2019	CORNER MULLION MALE HALF	1.724" X 7.094" X .140"	6063-T6 ALUMINUM	OLDCASTLE BUILDINGENVELOPE	
27.	CW-2020	CORNER MULLION FILLER	1.302" X 2.50" X .078"	6063-T5 ALUMINUM	OLDCASTLE BUILDINGENVELOPE	
28.	D-226	DOOR JAMB	1.00" X 5.00" X .094"	6063-T6 ALUMINUM	OLDCASTLE BUILDINGENVELOPE	
28A.	D-231	SUB-FRAME HEADER	1.00" X 5.00" X .094"	6063-T6 ALUMINUM	OLDCASTLE BUILDINGENVELOPE	
29.	CW-709	3-1/2" FACE CAP	3.50" X .527" X .062"	6063-T6 ALUMINUM	OLDCASTLE BUILDINGENVELOPE	
30.	CW-2722	3-1/2" PRESSURE PLATE	3.40" X .450" X .094"	6063-T6 ALUMINUM	OLDCASTLE BUILDINGENVELOPE	
31.	CW-2720	EXPANSION HORIZONTAL TOP HALF	1.625" X 6.957" X .094"	6063-T6 ALUMINUM	OLDCASTLE BUILDINGENVELOPE	
32.	CW-2721	EXPANSION HORIZONTAL BOTTOM HALF	1.125" X 5.219" X .094"	6063-T6 ALUMINUM	OLDCASTLE BUILDINGENVELOPE	

NOTE #1: ALL VERTICALS PRESSURE PLATES SHALL BE CUT $\frac{1}{4}$ " SHORT IN LENGTH TO ALLOW FOR WEEP SLOT

FLORIDA BUILDING CODE (High & Non High Velocity Hurricane Zone)
1001
1002
©2021 TILTECO, INC

TILTECO INC.
TILLIT TESTING & ENGINEERING COMPANY
53555 N.W. 56th St., Ste. 305, VIRGINIA GARDENS, FLORIDA 32082

HR-251DG CAPTURED DRY GLAZED CURTAIN WALL SYSTEM / LARGE MISSILE IMPACT INSULATED GLASS

Oldcastle BuildingEnvelope™
803 Airport Rd - Terrell, TX 75160
www.OldcastleBE.com - Phone 800-869-4567

F.R.L
DRAWN BY

04/15/2021
DATE

SHEET 4 OF 36

WALTER A. TILLITT, JR.
LICENSE
No. 44167
STATE OF
FLORIDA
PROFESSIONAL ENGINEER

12/14/2017

P.E. SEAL/SIGNATURE/DATE

BILL OF MATERIALS (CONTINUED)

ITEM No.	PART NUMBER	DESCRIPTION	DIMENSIONS	MATERIAL	MANUFACTURER	NOTES
33.	HR-FP-4	MULLION END CAPS/WATER DIVERTER	3.5 X 2.00 X .062	RIGID VINYL	OLDCASTLE BUILDINGENVELOPE	SEE NOTE # 2 BELOW
34.	HR-FP-5	LEFT AND RIGHT JAMB END CAPS/WATER DIVERTER	2.96 X 0.78 X .062	RIGID VINYL	OLDCASTLE BUILDINGENVELOPE	SEE NOTE # 2 BELOW
36.	HR-FP-8	90 DEG MULLION END CAP	4.615 X 3.195 X .062	RIGID VINYL	OLDCASTLE BUILDINGENVELOPE	TOP & BOTTOM OF MULLION SEE NOTE # 2 BELOW
37.	HR-FP-12	WATER DIVERTER	1.50 X 1.00 X .062	RIGID VINYL	OLDCASTLE BUILDINGENVELOPE	1.50 LONG SEE NOTE # 2 BELOW
39.	HR-FP-14	TWO PART WALL JAMB SPLICE FEMALE HALF	5.00 X 1.484 X .125 X 6" LONG	6063-T6 ALUMINUM	OLDCASTLE BUILDINGENVELOPE	AT (2) PART JAMB CASE: (20) + (21)
40.	HR-FP-15	HEAD ANCHOR SLEEVE	2 3/16" X 4 15/16" X 2 1/2" LONG	6063-T6 ALUMINUM	OLDCASTLE BUILDINGENVELOPE	
41.	HR-FP-17	HEAD ANCHOR SLEEVE CORNER	2 3/16" X 6 3/16" X 3" LONG	6063-T6 ALUMINUM	OLDCASTLE BUILDINGENVELOPE	USED @ JAMBS
42.	HR-FP-24	HEAD ANCHOR LEFT	3 1/2" x 6" x 4 1/4" LONG	6063-T6 ALUMINUM	OLDCASTLE BUILDINGENVELOPE	
42A.	HR-FP-25	HEAD ANCHOR RIGHT	3 1/2" x 6" x 4 1/4" LONG	6063-T6 ALUMINUM	OLDCASTLE BUILDINGENVELOPE	
43.	FASTENER	ANCHOR BOLT	5/8"-11 X 4 1/2" SAE GRD 5 BOLT, HEX NUT AND WASHER	STEEL	VARIES	ZINC COATED, PER ASTM B-633
44.	**	STEEL DEADLOAD ANCHOR	4" X 6" X 5/16" X 5" LONG	A36 STEEL	VARIES	ZINC COATED, PER ASTM B-633.
45.	**	SLIP PAD	4" X 4" X .063	VINYL	KORALATH	USED @ MID POINT ANCHORS
46.	FASTENER	PERIMETER ANCHOR	3/8"-13 X 2" TYP F BOLT	STEEL	VARIES	ZINC COATED, PER ASTM B-633.
47.	**	STEEL DEADLOAD ANCHOR @ CORNER	4" X 8" X 1/4" X 5" LONG	A36 STEEL	VARIES	
48.	FASTENER	STEEL REINFORCING ATTACHMENT BOLT	1/4"-20 X 2" BOLT WITH WASHER AND NUT	STEEL	VARIES	ZINC COATED, PER ASTM B-633
49.	SM-5601	JOINT SEALANT TAPE	.125" X .750" X VARIES	BUTYL	SCHNEE-MOREHEAD	
50.	FG5000-PP-8	REINFORCING STEEL	4 5/8" X 1 1/4" X 1/4" CHANNEL	A36 STEEL	VARIES	USED @ VERT. CORNER MULLION, COAT ZINC RICH PRIMER
51.	RS-16	STEEL REINFORCING INCLUDES RS-25	3/8" X 4" STEEL BAR RS-25 WELDED EVERY 16" WITH 2"x 3/32" WELDS	A36 STEEL	VARIES	USED @ VERT. MULLION COAT ZINC RICH PRIMER, 76" LONG
52.	RS-17	STEEL REINFORCING INCLUDES RS-25	3/4" X 4" STL. BAR WITH RS-25	A36 STEEL	VARIES	
53.	RS-25	REINFORCING STEEL	4 3/4" X 1 7/8" X 1/4" CHANNEL	A36 STEEL	VARIES	COAT ZINC RICH PRIMER
55.	HR-FP-18	TWO PART WALL JAMB SPLICE MALE HALF	.75" X 4.812" X .125"	6063-T6 ALUMINUM	OLDCASTLE BUILDINGENVELOPE	AT (2) PART JAMB CASE
59.	FASTENER	ATTACHMENT BOLT	1/4"-20 X 2 1/4" BOLT WITH WASHER AND NUT	STEEL	VARIES	
60.	FASTENER	ATTACHMENT BOLT	1/4"-20 X 3" SAE GRADE 5 BOLT WITH WASHER AND NUT	STEEL	VARIES	THROUGH-BOLT @ INT HORIZONTALS
63.	HR-FP-20	MULLION AND STANDARD JAMB SPLICE	2.16" X 4.96" X .125"X 6" LONG	6063-T6 ALUMINUM	OLDCASTLE BUILDINGENVELOPE	
64.	HR-FP-21	CORNER MULLION SPLICE	2.147" X 6.314" X .125"	6063-T6 ALUMINUM	OLDCASTLE BUILDINGENVELOPE	
65.	HR-FP-22	CORNER HEAD ANCHOR LEFT	2.147" X 6.314" X .25"	6063-T6 ALUMINUM	OLDCASTLE BUILDINGENVELOPE	
66.	HR-FP-23	CORNER HEAD ANCHOR RIGHT	2.147" X 6.314" X .25"	6063-T6 ALUMINUM	OLDCASTLE BUILDINGENVELOPE	
67.	INSULATED GLASS SPACER	RECTANGULAR ALUMINUM TUBE	SEE COMPONENT DETAIL	3105-H24 ALUM. ALLOY	OLDCASTLE BUILDINGENVELOPE	

** NO PART NUMBER ASSIGNED
NOTE #2-BEAD OF DOW CORNING 995 SILICONE SHALL BE APPLIED TO FRAME SURFACE BEFORE PART IS INSTALLED

FLORIDA BUILDING CODE (High & Non High Velocity Hurricane Zone)

©2021 TILTECO, INC




TILLIT TESTING & ENGINEERING COMPANY
6355 N.W. 36th. St., Ste. 305, VIRGINIA GARDENS, FLORIDA 33166
Phone : (305)871-1530 . Fax : (305)871-1531
e-mail: tilteco@aol.com
CA-0006719
WALTER A. TILLIT Jr., P.E.
FLORIDA Lic. # 44167

HR-251DG CAPTURED DRY GLAZED CURTAIN WALL
SYSTEM LARGE MISSILE IMPACT INSULATED GLASS




803 Airport Rd - Terrell, TX 75160
www.OldcastleBE.com - Phone 800-869-4567

F.R.L
DRAWN BY
04/15/2021
DATE
21-069
DRAWING No
SHEET 5 OF 36

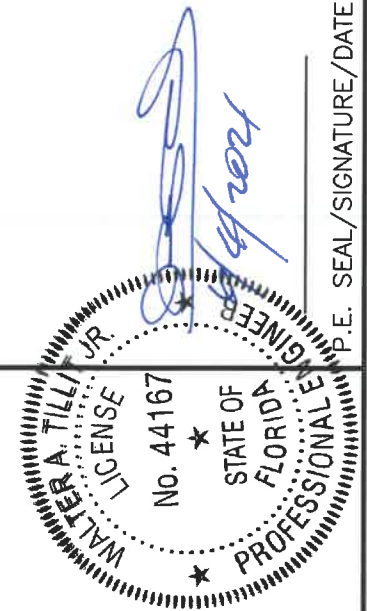

ISOMETRIC ELEVATION FOR HR-251DG IMPACT RESISTANT CAPTURED CURTAIN WALL SYSTEM

N.T.S.

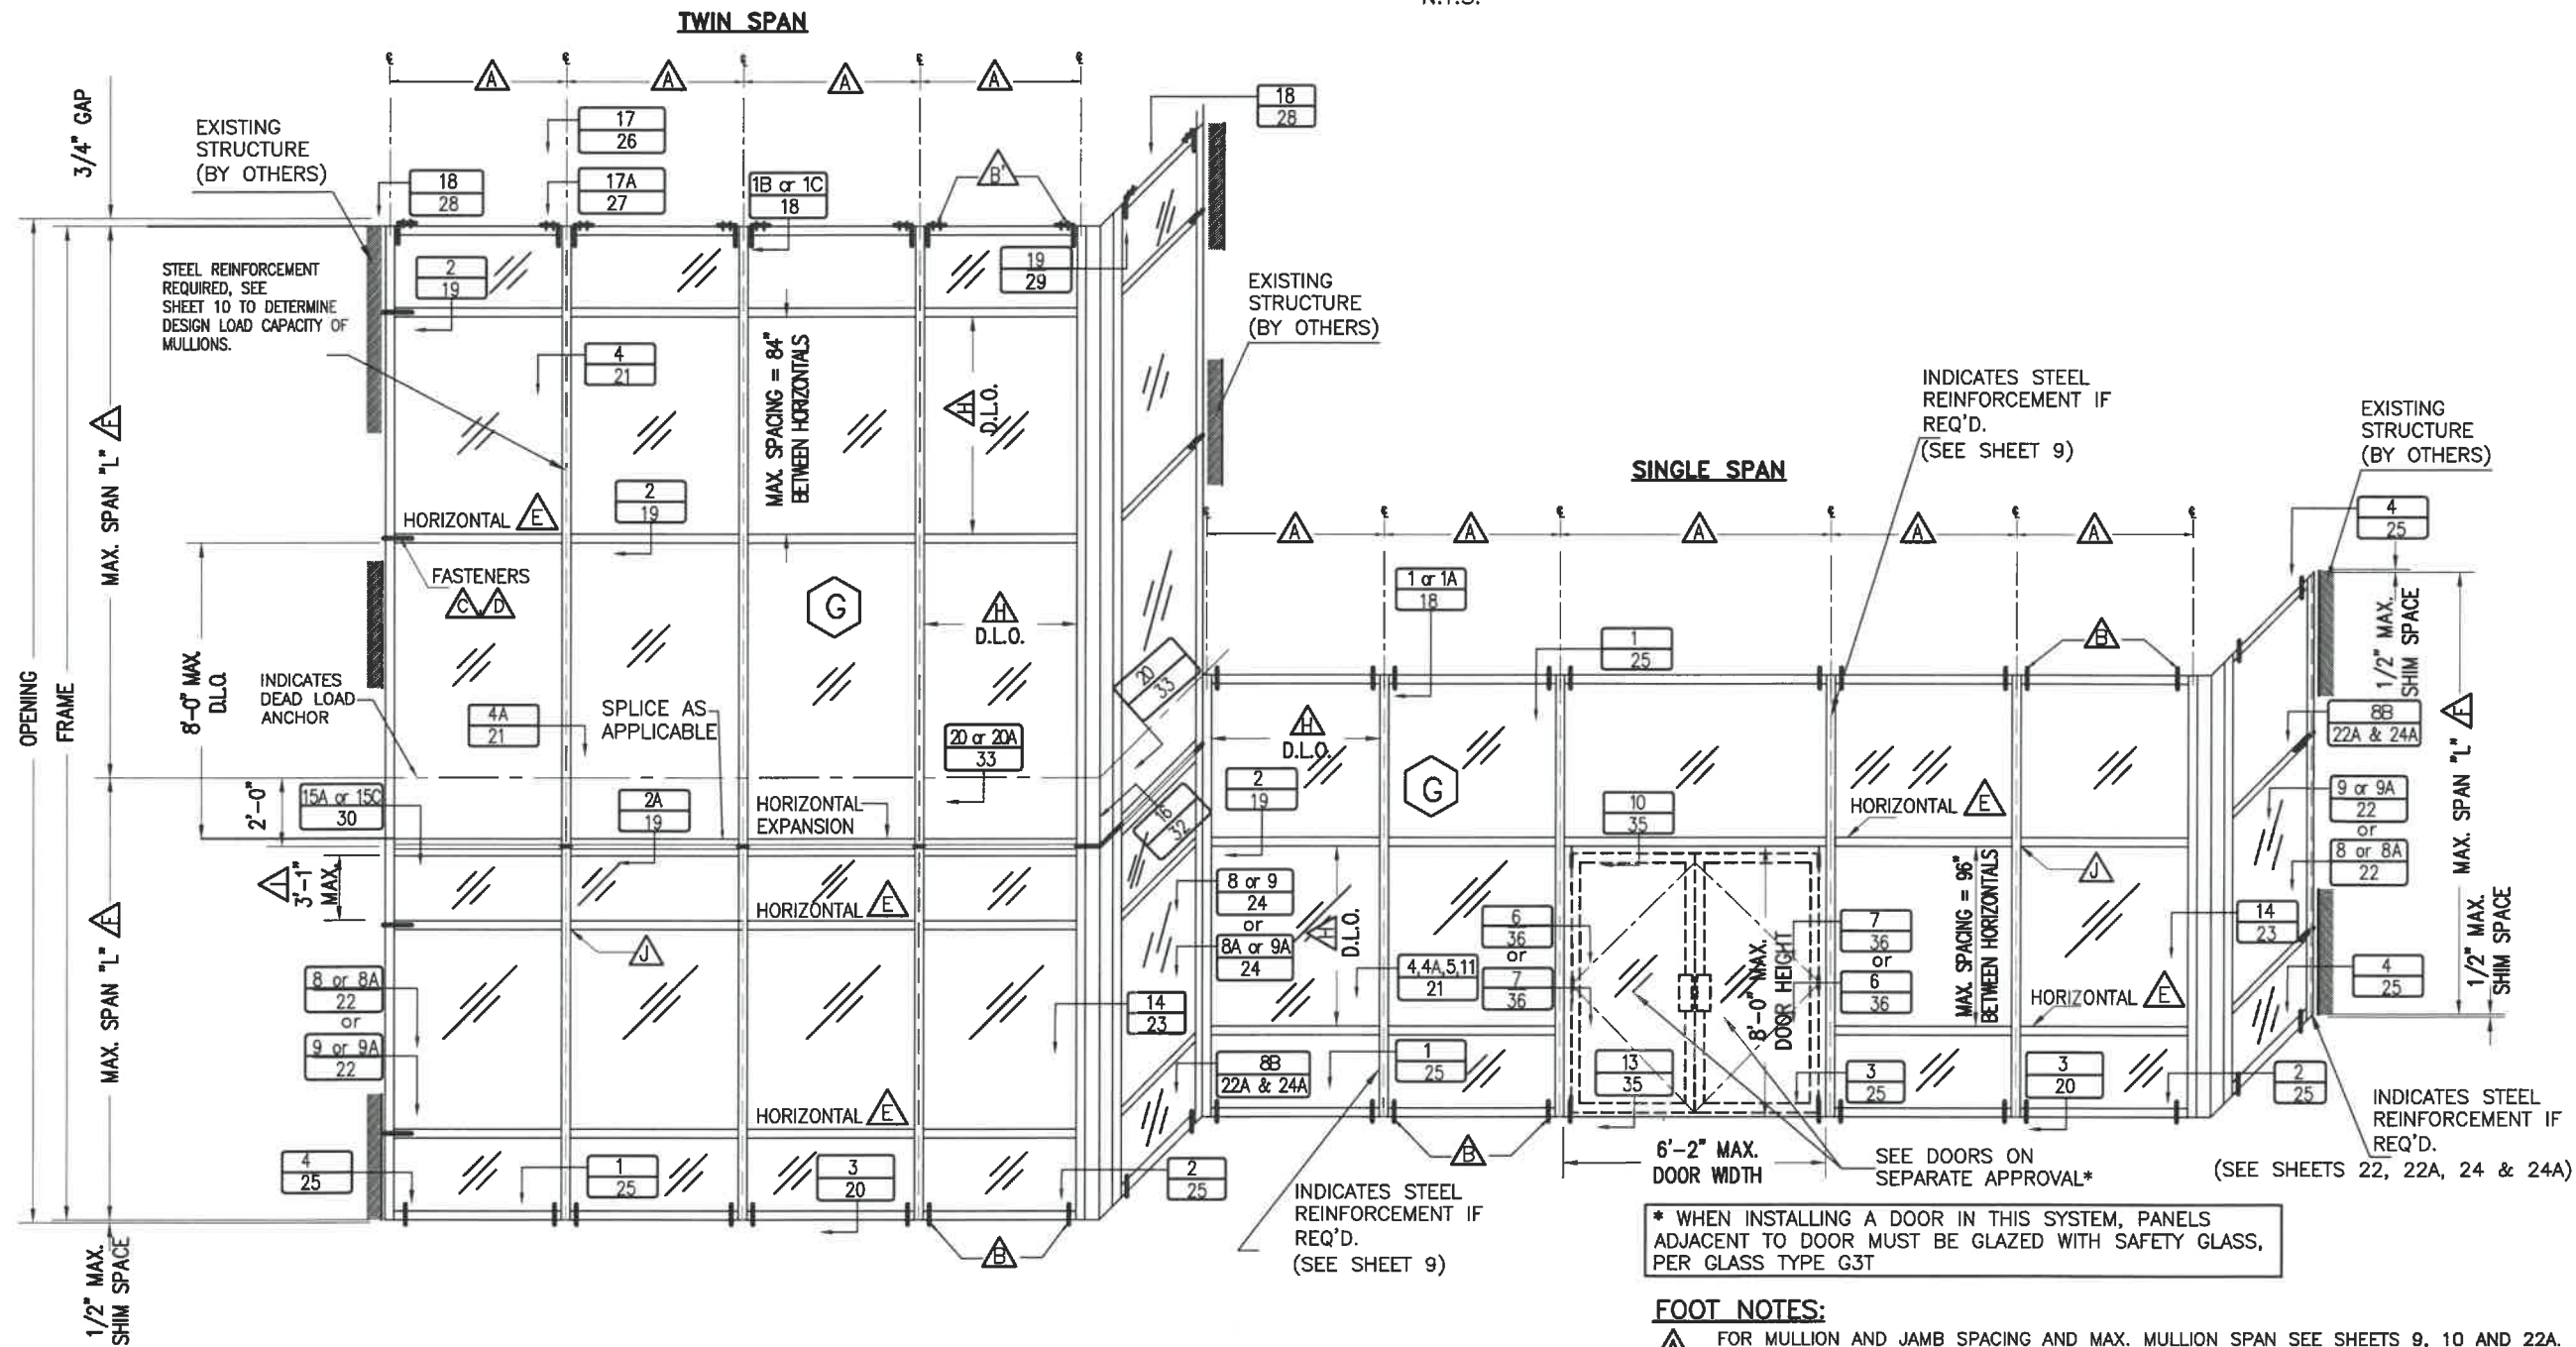

* WHEN INSTALLING A DOOR IN THIS SYSTEM, PANELS ADJACENT TO DOOR MUST BE GLAZED WITH SAFETY GLASS, PER GLASS TYPE G3T

FOOT NOTES:


- A FOR MULLION AND JAMB SPACING AND MAX. MULLION SPAN SEE SHEETS 9, 10 AND 22A.
- B FOR HEAD (AT SINGLE SPAN CASE) AND SILL (AT SINGLE AND TWIN SPAN CASES), FASTENERS QUANTITY, TYPES AND SPECS SEE SHEET 12.
- B FOR HEAD (AT TWIN SPAN), FASTENERS QUANTITY, TYPES AND SPECS SEE SHEET 13.
- C FOR JAMB FASTENERS QUANTITY, TYPES AND SPECS SEE SHEETS 14 THRU 17.
- D SEE SHEETS 14 THRU 17 FOR MAXIMUM A.S.D DESIGN PRESSURE RATING FOR JAMBS CONNECTED TO EXISTING STRUCTURE.
- E USE OF HORIZONTALS (SEE SECTION 2/19 AND 2A/19) DESIGN LOADS FOR LIMITATIONS.
- F FOR MAXIMUM MULLION AND JAMB SPAN SEE SHEETS 9, 10 AND 22A.
- G FOR GLAZING DETAILS AND GLASS SCHEDULE SEE SHEET 7.
- H FOR MAXIMUM D.L.O. SEE SCHEDULE ON SHEET 8.
- I 3 1/2" EXPANSION HORIZONTAL SHALL ALWAYS BE ACCOMPANIED BY A 2 1/2" HORIZONTAL BELOW IT @ 37" MAXIMUM DISTANCE.
- J SEE SHEET 20A FOR SEALING DETAILS.

FLORIDA BUILDING CODE (High & Non High Velocity Hurricane Zone)

©2021 TILTECO, INC



TILTECO INC.
TILLIT TESTING & ENGINEERING COMPANY
6355 N.W. 36th. St., Ste. 305, VIRGINIA GARDENS, FLORIDA 33166
Phone : (305)871-1530 . Fax : (305)871-1531
e-mail: tilteco@aol.com
CA-0006719
WALTER A. TILLIT Jr., P.E.
FLORIDA Lic. # 44167

F.R.L DRAWN BY		04/15/2021 DATE		21-069 DRAWING No		SHEET 6 OF 36	
HR-251DG CAPTURED DRY GLAZED CURTAIN WALL SYSTEM LARGE MISSILE IMPACT INSULATED GLASS		Oldcastle BuildingEnvelope™ 803 Airport Rd - Terrell, TX 75160 www.OldcastleBE.com - Phone 800-889-4567		REV. No		DATE	
				1		-	
				2		-	

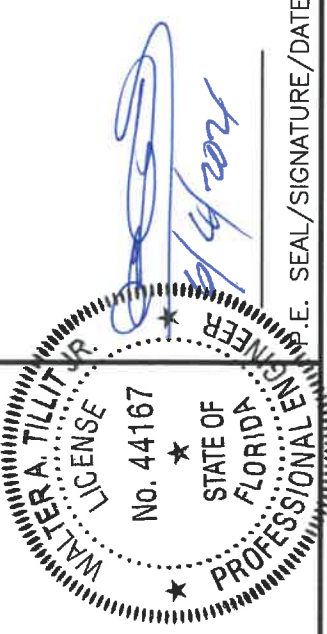

TYPICAL GLAZING DETAILS

* USE 13/16" MIN. GLASS BITE AT CORNER MULLION LOCATIONS (SEE SHEETS 25 AND 32)
SCALE 1/8" = 1"

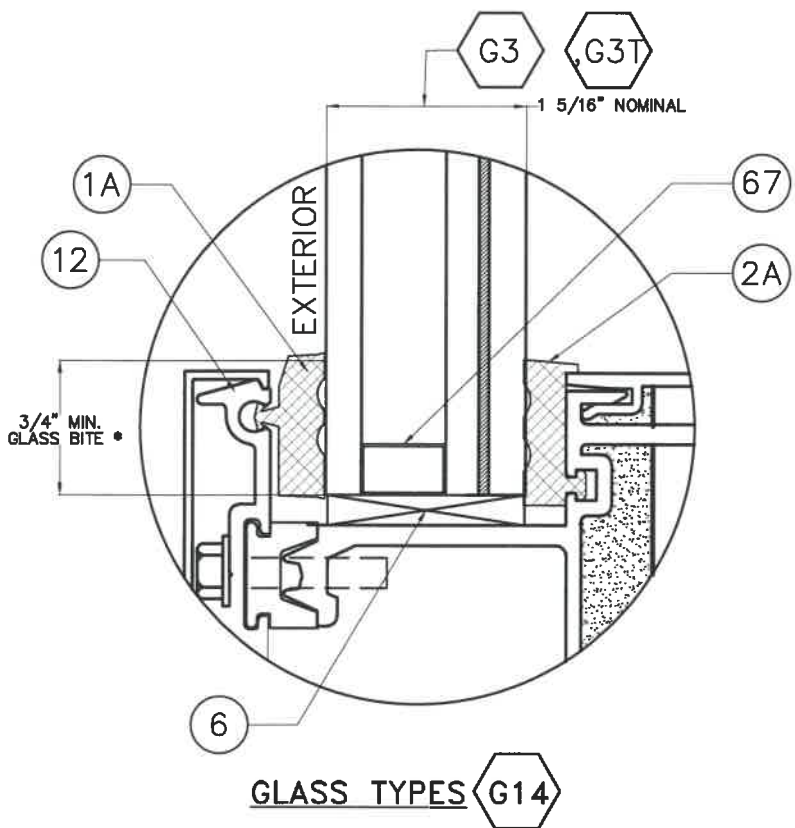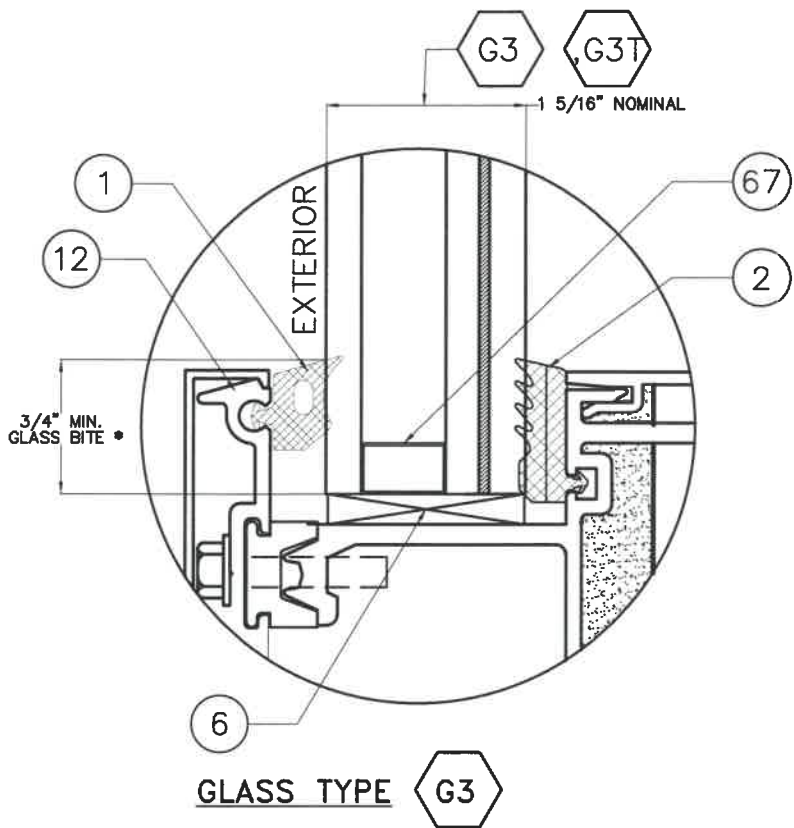

GLASS SCHEDULE

GLASS LABEL	GLASS COMPOSITION	MANUFACTURER NAME	MAX. D.L.O.	MISSILE TYPE
G3	1 5/16" NOMINAL INSULATED GLASS CONSISTING OF 1/4" EXTERIOR HS. - 1/2" AIR SPACE - 1/4" H.S. GLASS .090 SENTRYGLAS INTERLAYER OVER 1/4" H.S.	KURARAY AMERICA INC.	SEE SCHEDULE ON SHEET 8	LARGE MISSILE IMPACT
GT3	1 5/16" NOMINAL INSULATED GLASS CONSISTING OF 1/4" EXTERIOR TEMPERED - 1/2" AIR SPACE - 1/4" H.S. GLASS, 0.090 SENTRYGLAS INTERLAYER OVER 1/4" H.S.	KURARAY AMERICA INC.	SEE SCHEDULE ON SHEET 8	LARGE MISSILE IMPACT

FLORIDA BUILDING CODE (High & Non High Velocity Hurricane Zone)

©2021 TILTECO, INC




TILLIT TESTING & ENGINEERING COMPANY
6355 N.W. 36th St., Ste. 305, VIRGINIA GARDENS, FLORIDA 33166
Phone : (305)871-1530 . Fax : (305)871-1531
e-mail: tilteco@aol.com
CA-0006719
WALTER A. TILLIT JR., P.E.
FLORIDA Lic. # 44167

HR-251DG CAPTURED DRY GLAZED CURTAIN WALL SYSTEM LARGE MISSILE IMPACT INSULATED GLASS




803 Airport Rd - Terrell, TX 75160
www.OldcastleBE.com - Phone 800-869-4567

F.R.L. DRAWN BY	04/15/2021 DATE	21-069 DRAWING No	SHEET 7 OF 36
-----------------	-----------------	-------------------	---------------

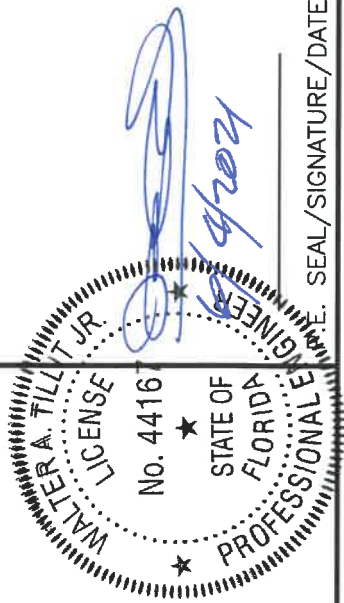

MAXIMUM FRAME WIDTH "a" AND FRAME LENGTH "b" VERSUS A.S.D. DESIGN PRESSURE RATING (psf) SCHEDULE *

GLASS TYPE G3 & G3T		
DIMENSION "a"	DIMENSION "b"	MAXIMUM A.S.D. DESIGN PRESSURE RATING(psf)
24"	from 24" to 101"	±70.0
30"	from 30" to 101"	±70.0
36"	from 36" to 101"	±70.0
42"	from 42" to 101"	±70.0
48"	from 48" to 101"	±70.0
54"	from 54" to 101"	±70.0
57.5"	from 57.5" to 101"	±70.0
62.5"	from 63.5" to 101"	±70.0

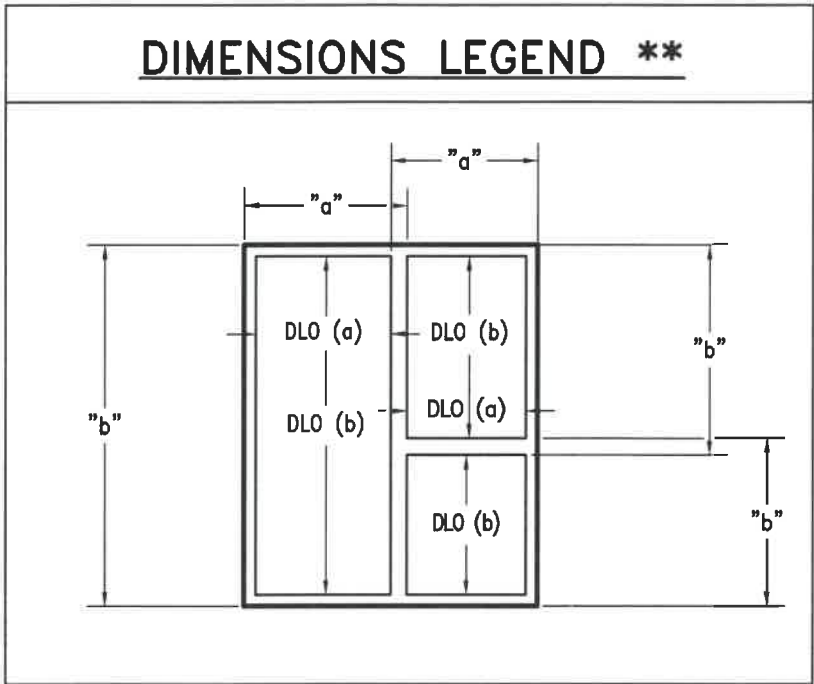

** SIDE "a" IS ALWAYS EQUAL OR SHORTER THAN "b".
"a", "b" MAY BE ORIENTED IN ANY DIRECTION.

* DETERMINATION OF MAXIMUM DAY LIGHT OPENING (D.L.O.) AT EACH END OF GLASS GIVEN "b" & "a"

SIDE	MAX. DAY LIGHT OPENING	
	(D.L.O.) Formula at vertical & jamb mullions	(D.L.O.) Formula at horizontal, head & sill frames
MAX. D.L.O. (a) (SHORT SIDE)	"a"-5.00"	--
MAX. D.L.O. (b) (LONG SIDE)	--	"b"-5.00"

FLORIDA BUILDING CODE (High & Non High Velocity Hurricane Zone)

HR-251DG CAPTURED DRY GLAZED CURTAIN WALL SYSTEM LARGE MISSILE IMPACT INSULATED GLASS

Oldcastle BuildingEnvelope™

803 Airport Rd - Terrell, TX 75160

www.OldcastleBE.com - Phone 800-869-4567

REV. No

1

DATE

--

DESCRIPTION

--

REV. No

2

DATE

--

DESCRIPTION

--

DATE

04/15/2021

DRAWING No

21-069

SHEET

8

OF

36

©2021 TILTECO, INC

TILTECO INC.

TILLIT TESTING & ENGINEERING COMPANY

6355 N.W. 36th. St. Ste. 305, VIRGINIA GARDENS, FLORIDA 33166

Phone : (305)871-1530 . Fax : (305)871-1531

e-mail: tilteco@aol.com

CA-0006719

WALTER A. TILLIT Jr., P.E.

FLORIDA Lic. # 44167

WALTER A. TILLIT Jr.

LICENSE

No. 44167

STATE OF FLORIDA

PROFESSIONAL ENGINEER

WALTER A. TILLIT Jr.

LICENSE

No. 44167


STATE OF FLORIDA

PROFESSIONAL ENGINEER

P.E. SEAL/SIGNATURE/DATE

4/20/21

HR-251DG SINGLE SPAN MULLION

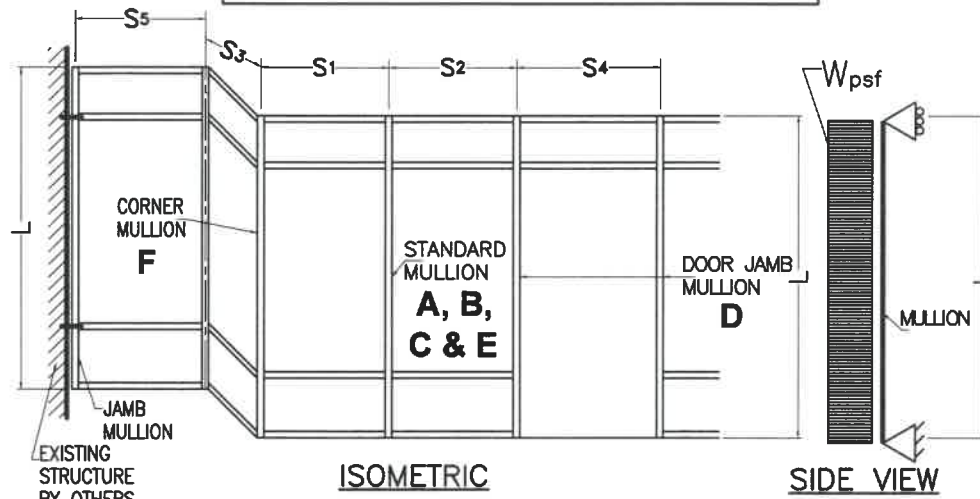

CASE DEFINITIONS

- CASE 1 :** SINGLE SPAN UNREINFORCED STANDARD MULLION **A** (SEE DET. 5/21)
- CASE 2 :** SINGLE SPAN REINFORCED STANDARD MULLION **B** FULL HEIGHT. (SEE DET. 4/21)
- CASE 3 :** SINGLE SPAN HEAVILY REINFORCED STANDARD MULLION **C** FULL HEIGHT. (SEE DET. 4A/21)
- CASE 4 :** SINGLE SPAN UNREINFORCED STANDARD HEAVY MULLION **E** (SEE DET. 11/21)
- CASE 5 :** SINGLE SPAN REINFORCED DOOR MULLION **F** FULL HEIGHT. (SEE DET. 7/36)
- CASE 6 :** SINGLE SPAN REINFORCED CORNER MULLION **G** FULL HEIGHT. (SEE DET. 14/23)

MAXIMUM A.S.D. DESIGN PRESSURE RATING FOR STANDARD, DOOR JAMB & CORNER MULLIONS * MAXIMUM MULLION SPAN "L"(FT) SCHEDULE FOR A GIVEN A.S.D. DESIGN PRESSURE RATING (psf) AND A GIVEN MULLION EFFECTIVE SPACING "b"

MAXIMUM A.S.D. DESIGN PRESSURE RATING (psf)	EFFECTIVE SPACING "b" (ft-in)	SINGLE SPAN MULLIONS					
		CASE 1	CASE 2	CASE 3	CASE 4	CASE 5	CASE 6
		MULLION A	MULLION B	MULLION C	MULLION E	MULLION F	MULLION G
60.0	3' - 6"	10' - 0"	12' - 6"	12' - 6"	10' - 0"	12' - 6"	12' - 6"
	4' - 0"	10' - 0"	12' - 6"	12' - 6"	10' - 0"	12' - 6"	12' - 6"
	4' - 6"	9' - 8"	12' - 6"	12' - 6"	10' - 0"	12' - 6"	12' - 6"
	5' - 0"	8' - 8"	12' - 6"	12' - 6"	10' - 0"	12' - 6"	12' - 6"
	5' - 6"					12' - 6"	
	6' - 0"					12' - 6"	
65.0	3' - 6"	10' - 0"	12' - 6"	12' - 6"	10' - 0"	12' - 6"	12' - 6"
	4' - 0"	10' - 0"	12' - 6"	12' - 6"	10' - 0"	12' - 6"	12' - 6"
	4' - 6"	8' - 11"	12' - 6"	12' - 6"	10' - 0"	12' - 6"	12' - 6"
	5' - 0"	8' - 0"	12' - 6"	12' - 6"	10' - 0"	12' - 6"	12' - 6"
	5' - 6"					12' - 6"	
	6' - 0"					12' - 6"	
70.0	3' - 6"	-	12' - 6"	12' - 6"	10' - 0"	12' - 6"	12' - 6"
	4' - 0"	-	12' - 6"	12' - 6"	10' - 0"	12' - 6"	12' - 6"
	4' - 6"	-	12' - 6"	12' - 6"	10' - 0"	12' - 6"	12' - 6"
	5' - 0"	-	12' - 6"	12' - 6"	10' - 0"	12' - 6"	12' - 6"
	5' - 6"	-				12' - 6"	
	6' - 0"	-				12' - 6"	

L = MULLION SPAN ; S1, S2, S3, S4 & S5 = MULLION SPACING


EFFECTIVE SPACING $b = \frac{S_1 + S_2}{2}$
(FOR STANDARD MULLION)

EFFECTIVE SPACING $b = \frac{S_1 + S_3}{2}$
(FOR CORNER MULLION)


EFFECTIVE SPACING $b = \frac{S_2 + S_4}{2}$
(FOR DOOR JAMB MULLION)

* MAXIMUM A.S.D. DESIGN PRESSURE RATING FOR STANDARD, DOOR JAMB & CORNER MULLION WILL AUTOMATICALLY QUALIFY A.S.D. DESIGN PRESSURE RATINGS FOR JAMBS FOR ANY GIVEN MULLION SPACING. MAXIMUM JAMB SPAN (DISTANCE BETWEEN ANCHORAGE POINTS) IS 96", AND JAMB ANCHORAGE SHALL BE PERFORMED AT HORIZONTAL RAIL LOCATIONS (EXCEPT AT EXPANSION HORIZONTAL RAILS).


A CASE:1
LIGHT MULLION (14) + (15)

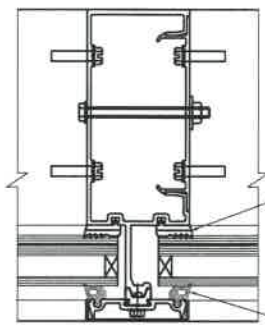


B CASE:2
LIGHT MULLION (14) + (15)
W/ STEEL CHANNEL (53)

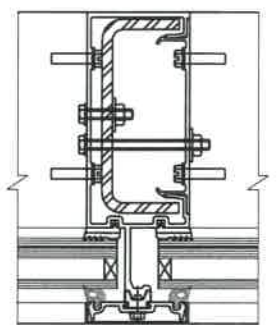


C CASE:3
LIGHT MULLION (14) + (15)
W/ STEEL CHANNEL (53)
& 3/8"x4" STEEL BAR (51)

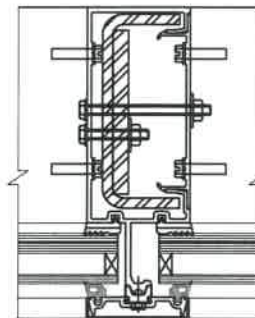


E CASE:4
HEAVY MULLION (15) + (18)

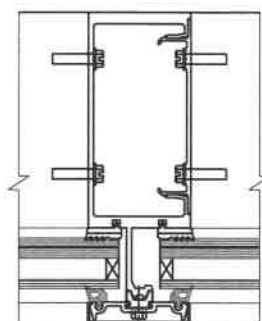

F CASE:5
LIGHT MULLION (14) + (15)
W/ STEEL CHANNEL (53) &
3/4"x4" STEEL BAR (52)

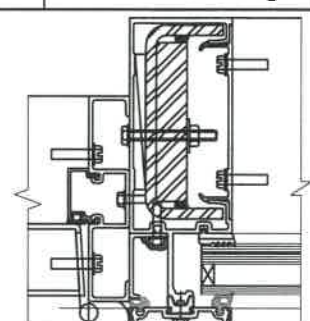

G CASE:6
CORNER MULLION (25) + (26)
W/ STEEL CHANNEL (50)
Ix= 31.499 in4
Sx= 7.4308 in3
IN TERMS OF ALUM.

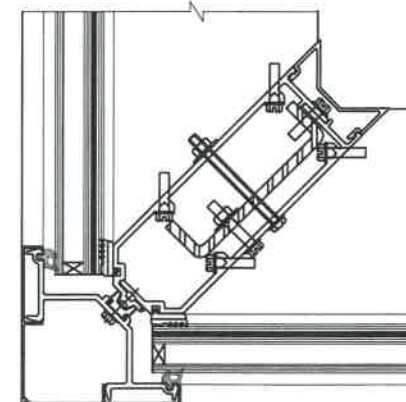

FLORIDA BUILDING CODE (High & Non High Velocity Hurricane Zone)

©2021 TILTECO, INC

TILTECO INC.
TILLIT TESTING & ENGINEERING COMPANY
6355 N.W. 36th St., Ste. 305, VIRGINIA GARDENS, FLORIDA 33166
Phone : (305)871-1530 . Fax : (305)871-1531
e-mail: tilteco@aol.com
CA-0006719
WALTER A. TILLIT Jr., P.E.
FLORIDA Lic. # 44167

HR-251DG CAPTURED DRY GLAZED CURTAIN WALL SYSTEM LARGE MISSILE IMPACT INSULATED GLASS


Oldcastle BuildingEnvelope™
803 Airport Rd - Terrell, TX 75160
www.OldcastleBE.com - Phone 800-869-4567

F.R.L.
DRAWN BY

04/15/2021
DATE


21-069
DRAWING No

SHEET 9 OF 36

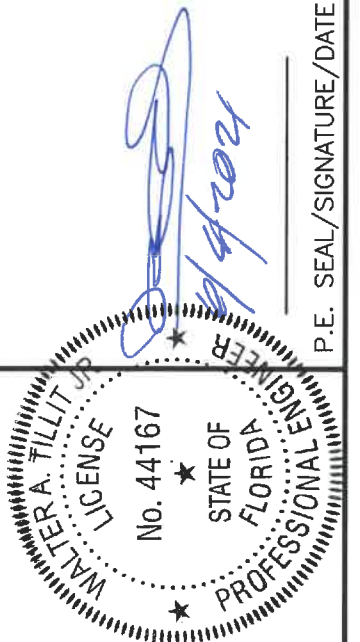

P.E. SEAL/SIGNATURE/DATE

HR-251DG TWIN SPAN MULLION

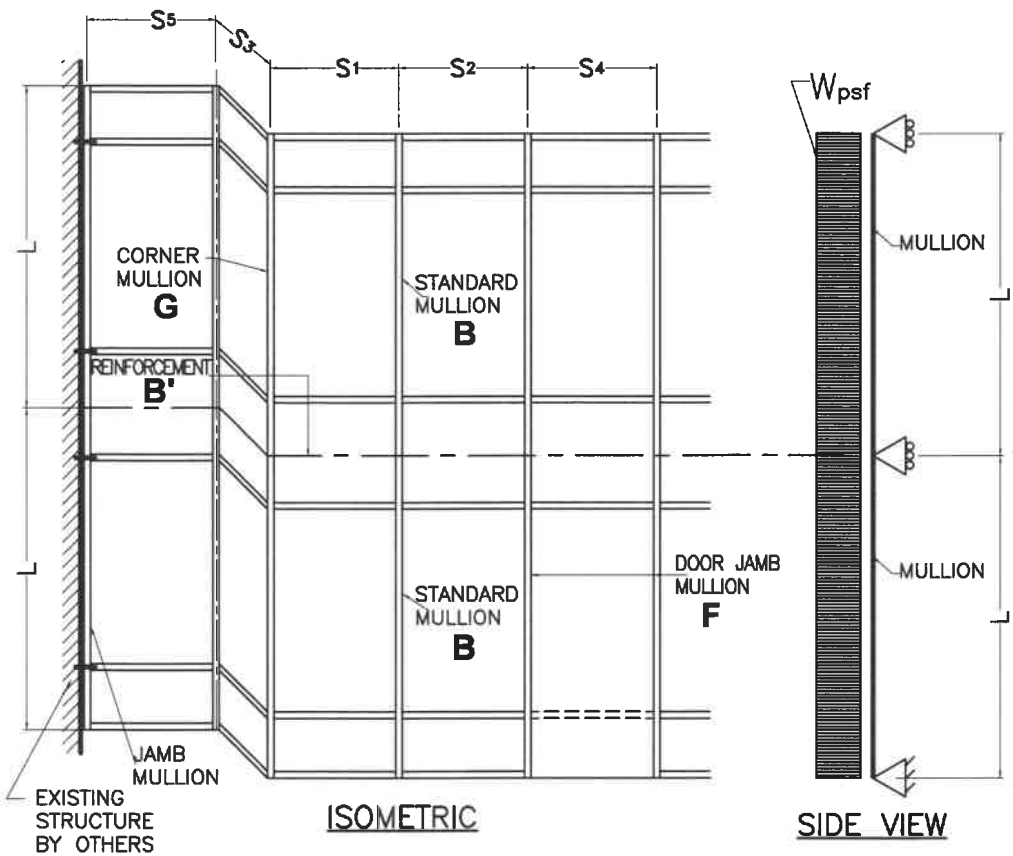

CASE DEFINITIONS

- CASE 7 :** TWIN SPAN REINFORCED STANDARD MULLION **B** FULL HEIGHT. (SEE DET. 4/21)
W/ REQUIRED 76" LONG ADDITIONAL REINFORCEMENT **B'** AT DEAD AND WIND LOAD ANCHOR LOCATION SEE SHEET 11.
- CASE 8 :** TWIN SPAN REINFORCED CORNER MULLION **G** FULL HEIGHT. (SEE DET. 14/23)
- CASE 9 :** REINFORCED DOOR JAMB MULLION **F** FULL HEIGHT. (SEE DET. 7/36)

L = MULLION SPAN ; S1, S2, S3, S4 & S5 = MULLION SPACING

EFFECTIVE SPACING $b = \frac{S1 + S2}{2}$
(FOR STANDARD MULLION)


EFFECTIVE SPACING $b = \frac{S1 + S3}{2}$
(FOR CORNER MULLION)

EFFECTIVE SPACING $b = \frac{S2 + S4}{2}$
(FOR DOOR JAMB MULLION)


MAXIMUM A.S.D. DESIGN PRESSURE RATING FOR
STANDARD, DOOR JAMB & CORNER MULLIONS *
MAXIMUM MULLION SPAN "L"(FT) SCHEDULE FOR A GIVEN A.S.D.
DESIGN PRESSURE RATING (psf) AND A GIVEN MULLION
EFFECTIVE SPACING "b"

MAXIMUM A.S.D. DESIGN PRESSURE RATING (ps.f)	EFFECTIVE SPACING "b" (ft-in)	TWIN SPAN MULLIONS		
		CASE 7	CASE 8	CASE 9
		MULLION B "L" (ft-in)	MULLION G "L" (ft-in)	MULLION F "L" (ft-in)
60.0	3' - 6"	12' - 6"	12' - 6"	12' - 6"
	4' - 0"	12' - 6"	12' - 6"	12' - 6"
	4' - 6"	12' - 6"	12' - 6"	12' - 6"
	5' - 0"	12' - 6"	12' - 6"	12' - 6"
	5' - 6"			12' - 6"
65.0	3' - 6"	12' - 6"	12' - 6"	12' - 6"
	4' - 0"	12' - 6"	12' - 6"	12' - 6"
	4' - 6"	12' - 6"	12' - 6"	12' - 6"
	5' - 0"	12' - 6"	12' - 6"	12' - 6"
	5' - 6"			12' - 6"
70.0	3' - 6"	12' - 6"	12' - 6"	12' - 6"
	4' - 0"	12' - 6"	12' - 6"	12' - 6"
	4' - 6"	12' - 6"	12' - 6"	12' - 6"
	5' - 0"	12' - 6"	12' - 6"	12' - 6"
	5' - 6"			12' - 6"


B CASE:7
LIGHT MULLION (14) + (15)
W/ STEEL CHANNEL (53)

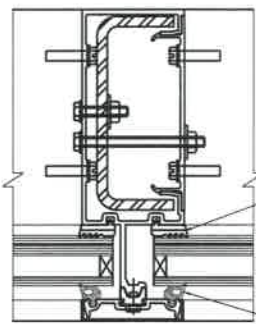


REINFORCEMENT **B'** CASE:7'
(AT DEAD LOAD & WIND ANCHOR
LOCATION) FOR B WITH 3/8"x4"
STEEL BAR (51)

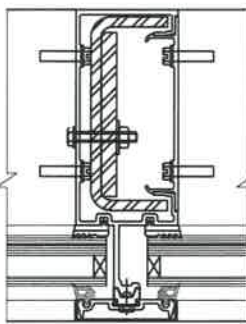

G CASE:8
CORNER MULLION (25) + (26)
W/ STEEL CHANNEL (50)

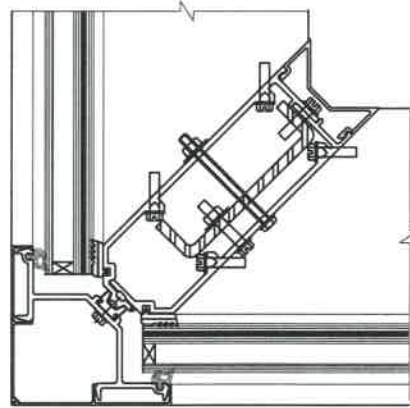

F CASE:9
LIGHT MULLION (14) + (15)
W/ STEEL CHANNEL (53) &
3/4"x4" STEEL BAR (52)

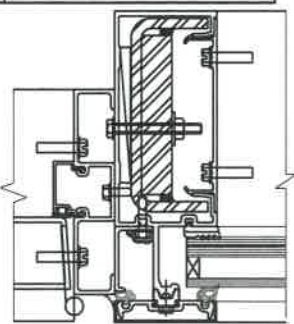

◇ THIS MULLION SHALL BE
USED FULL HEIGHT, i.e.
ON BOTH SPANS OF THE
TWIN SPAN CONDITION.

* MAXIMUM A.S.D. DESIGN PRESSURE RATING FOR
STANDARD, DOOR JAMB & CORNER MULLION WILL
AUTOMATICALLY QUALIFY A.S.D. DESIGN PRESSURE
RATINGS FOR JAMBS FOR ANY GIVEN MULLION
SPACING. MAXIMUM JAMB SPAN (DISTANCE BETWEEN
ANCHORAGE POINTS) IS 84", AND JAMB ANCHORAGE
SHALL BE PERFORMED AT HORIZONTAL LOCATIONS
(EXCEPT AT EXPANSION HORIZONTALS).

FLORIDA BUILDING CODE (High & Non High Velocity Hurricane Zone)

©2021 TILTECO, INC.

TILTECO INC.
TILLIT TESTING & ENGINEERING COMPANY
6355 N.W. 36th. St., Ste. 305, VIRGINIA GARDENS, FLORIDA 33166
Phone : (305)871-1530 . Fax : (305)871-1531
e-mail: tilteco@aol.com
CA-0006719
WALTER A. TILLIT Jr., P.E.
FLORIDA Lic. # 44167

HR-251DG CAPTURED DRY GLAZED CURTAIN WALL
SYSTEM LARGE MISSILE IMPACT INSULATED GLASS

F.R.L
DRAWN BY


04/15/2021
DATE

21-069
DRAWING No

SHEET 10 OF 36

WALTER A. TILLIT JR.
LICENSE
No. 44167
STATE OF
FLORIDA
PROFESSIONAL ENGINEER
P.E. SEAL/SIGNATURE/DATE


OPTIONS FOR TWIN SPAN STANDARD AND CORNER MULLIONS
INSTALLATION FOR HR-251DG CURTAIN WALL SYSTEM

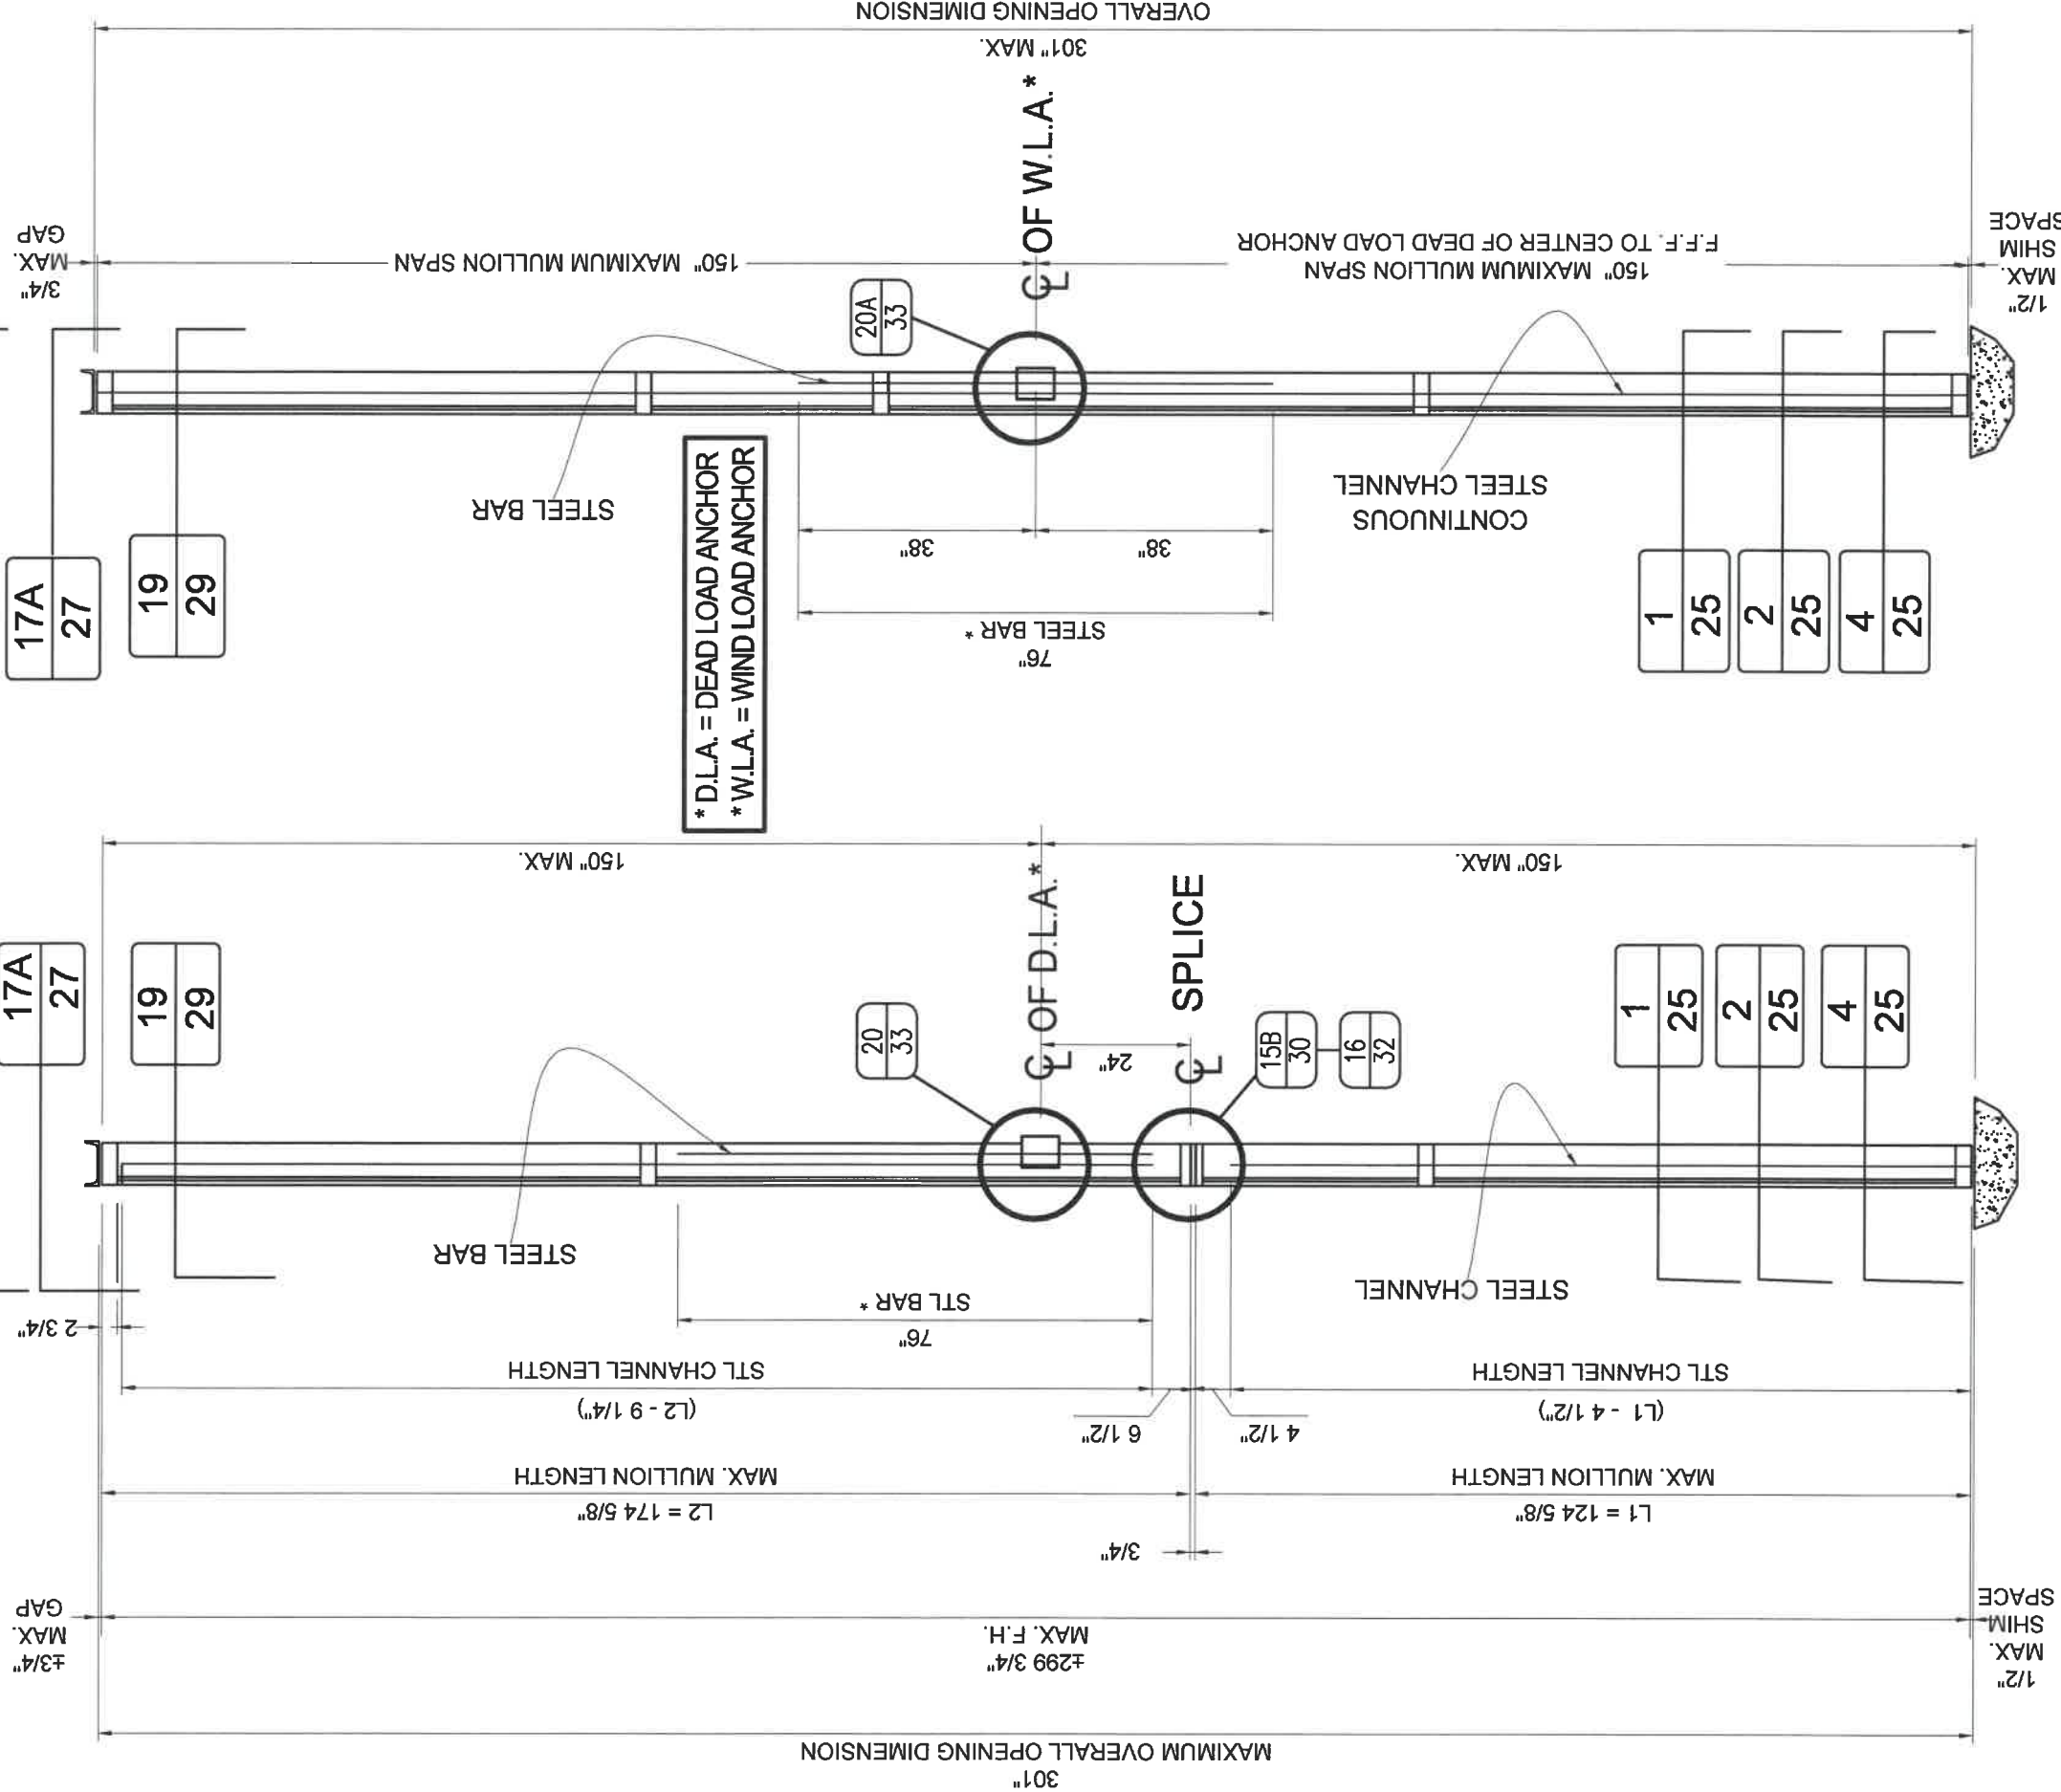

OPTION # 1
MULLION W/ SPLICE

OPTION # 2:
CONTINUOUS MULLION W/O SPLICE


* STEEL BAR NOT REQUIRED AT CORNER MULLION

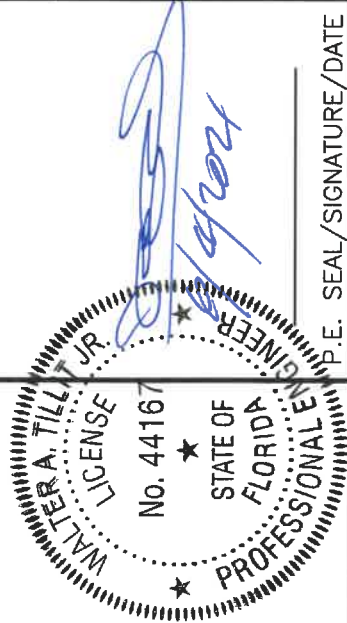

FLORIDA BUILDING CODE (High & Non High Velocity Hurricane Zone)		TILTECO INC. ©2021 TILTECO, INC. TILLIT TESTING & ENGINEERING COMPANY 6355 N.W. 36th. St., Ste. 305, VIRGINIA GARDENS, FLORIDA 33166 Phone : (305)871-1530 . Fax : (305)871-1531 e-mail: tilteco@aol.com CA-0006719 WALTER A. TILLIT JR., P.E. FLORIDA Lic. # 44167		HR-251DG CAPTURED DRY GLAZED CURTAIN WALL SYSTEM LARGE MISSILE IMPACT INSULATED GLASS		F.R.L DRAWN BY
Oldcastle BuildingEnvelope™ 803 Airport Rd - Terrell, TX 75160 www.OldcastleBE.com - Phone 800-869-4567		04/15/2021 DATE		21-069 DRAWING No		
REV. No	DESCRIPTION	DATE	REV. No	DESCRIPTION	DATE	
1			3			
2			4			

MAXIMUM A.S.D. DESIGN PRESSURE RATING FOR SINGLE SPAN & TWIN SPAN (AS APPLICABLE) MULLION CONNECTIONS (SEE ALSO SHEET 13)

SINGLE SPAN MULLION:		HEAD & SILL CONNECTION *			
MAXIMUM MULLION SPAN	EFFECTIVE SPACING	MAXIMUM A.S.D. DESIGN PRESSURE RATING (psf)			
		POURED CONCRETE (Min. f _c = 3ksi) SUBSTRATE		1/4" Min. THK ASTM A-36 STEEL SUBSTRATE	
		FASTENERS TYPES		FASTENERS	
"L" (ft-in)	"b" (ft-in)	A	B	C	D
	3' - 6"	70.0	70.0	70.0	70.0
	4' - 0"	70.0	70.0	70.0	70.0
	4' - 6"	70.0	70.0	70.0	70.0
8' - 5" MAX. 12'-6"	5' - 0"	70.0	70.0	70.0	70.0
	5' - 6"	70.0	70.0	70.0	70.0
	6' - 0"	70.0	70.0	70.0	70.0

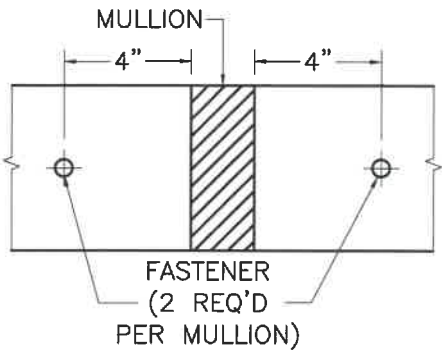

SCHEMATIC CONNECTION DETAIL *

* SEE CONNECTION DETAILS ON SHEETS 18 & 25 FOR FASTENERS LOCATIONS AT MULLION.

TWIN SPAN MULLION:		SILL CONNECTION *			
MAXIMUM MULLION SPAN	EFFECTIVE SPACING	MAXIMUM A.S.D. DESIGN PRESSURE RATING (psf)			
		POURED CONCRETE (Min. f _c = 3ksi) SUBSTRATE		1/4" Min. THK ASTM A-36 STEEL SUBSTRATE	
		FASTENERS TYPES		FASTENERS	
"L" (ft-in)	"b" (ft-in)	A	B	C	D
	3' - 6"	70.0	70.0	70.0	70.0
	4' - 0"	70.0	70.0	70.0	70.0
	4' - 6"	70.0	70.0	70.0	70.0
8' - 5" MAX. 12'-6"	5' - 0"	70.0	70.0	70.0	70.0
	5' - 6"	70.0	70.0	70.0	70.0
	6' - 0"	70.0	70.0	70.0	70.0

B FASTENERS TYPES REQUIREMENTS

- A - 1/2"Ø HILTI KWIK BOLT TZ ANCHOR W/ 3 1/4" Min. EMBEDMENT INTO 8" Min. THICK POURED CONCRETE (Min. f_c = 3 ksi) BEYOND ANY FINISH MATERIAL, W/ 6" MIN. EDGE DISTANCE.
- B - 1/2"Ø HILTI KWIK BOLT TZ ANCHOR W/ 3 1/4" Min. EMBEDMENT INTO 6" Min. THICK POURED CONCRETE (Min. f_c = 3 ksi) BEYOND ANY FINISH MATERIAL, W/ 7 1/2" MIN. EDGE DISTANCE.
- C - 1/2"Ø HILTI HUS-H SCREW ANCHOR W/ 3" Min. EMBEDMENT INTO 4" Min. THICK POURED CONCRETE (Min. f_c = 3 ksi) BEYOND ANY FINISH MATERIAL, W/ 3 3/4" MIN. EDGE DISTANCE.
- D - 1/2"Ø-13 TYPE "F" GRADE 5 BOLT TO 1/4" MIN. THK. ASTM A-36 STEEL W/ 1" Min. EDGE DISTANCE OR 1/2"Ø -13 SAE GALVANIZED STEEL GRADE 5 HHB THRU BOLT W/ NUT & LOCK WASHER TO 1/4" Min. THK. ASTM A-36 STEEL W/ 1" MIN. EDGE DISTANCE.

FLORIDA BUILDING CODE (High & Non High Velocity Hurricane Zone)

©2021 TILTECO, INC

TILTECO INC.
TILLIT TESTING & ENGINEERING COMPANY
6355 N.W. 36th St., Ste. 305, VIRGINIA GARDENS, FLORIDA 33166
Phone : (305)871-1530 . Fax : (305)871-1531
e-mail: tilteco@aol.com
CA-0006719
WALTER A. TILLIT Jr., P.E.
FLORIDA Lic. # 44167

HR-251DG CAPTURED DRY GLAZED CURTAIN WALL SYSTEM LARGE MISSILE IMPACT INSULATED GLASS


F.R.L. DRAWN BY

Oldcastle BuildingEnvelope™
803 Airport Rd - Terrell, TX 75160
www.OldcastleBE.com - Phone 800-869-4567

04/15/2021 DATE

21-069 DRAWING No

P.E. SEAL/SIGNATURE/DATE

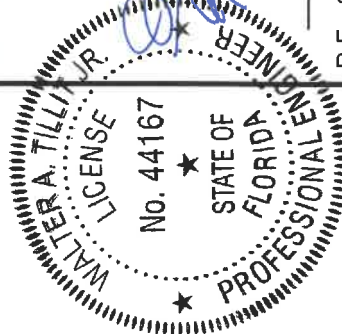

SHEET 12 OF 36

MAXIMUM A.S.D. DESIGN PRESSURE RATING FOR JAMBS AT SINGLE SPAN CURTAIN WALL FASTENED TO EXISTING STRUCTURE W/ 3/8"Ø FASTENERS (SEE ALSO SHEETS 15, 16 & 17)

OPTION #1 : 2 FASTENERS CONNECTION							
MAXIMUM MILLION SPAN	EFFECTIVE SPACING b = S _y /2	MAXIMUM A.S.D. DESIGN PRESSURE RATING (psf)					
		POURED CONCRETE (Min. f _c = 3ksi) SUBSTRATE			GROUT FILLED CONCRETE BLOCK SUBSTRATE		1/4" Min. THK. ASTM A-36 STEEL SUBSTRATE
		FASTENER TYPES		FASTENER TYPES	FASTENER TYPES	FASTENER TYPES	FASTENER TYPES
"L" (ft-in)	"b" (ft-in)	E	F	G	H	I	J
8'-5"	1'-9"	70.0	70.0	70.0	70.0	70.0	70.0
	2'-0"	70.0	70.0	70.0	70.0	70.0	70.0
	2'-3"	70.0	70.0	70.0	70.0	70.0	70.0
	2'-6"	70.0	70.0	70.0	70.0	70.0	70.0
	2'-9"	70.0	70.0	67.8	70.0	67.8	70.0
8'-6"	3'-3"	70.0	70.0	57.4	70.0	57.4	70.0
	1'-9"	70.0	70.0	70.0	70.0	70.0	70.0
	2'-0"	70.0	70.0	70.0	70.0	70.0	70.0
	2'-3"	70.0	70.0	70.0	70.0	70.0	70.0
	2'-6"	70.0	70.0	70.0	70.0	70.0	70.0
9'-0"	2'-9"	70.0	70.0	67.2	70.0	67.2	70.0
	3'-3"	69.7	69.7	56.8	69.7	56.8	70.0
	1'-9"	70.0	70.0	70.0	70.0	70.0	70.0
	2'-0"	70.0	70.0	70.0	70.0	70.0	70.0
	2'-3"	70.0	70.0	70.0	70.0	70.0	70.0
9'-6"	2'-6"	70.0	70.0	70.0	70.0	69.8	70.0
	2'-9"	70.0	70.0	70.0	70.0	63.4	70.0
	3'-3"	65.8	65.8	53.7	65.8	53.7	70.0
	1'-9"	70.0	70.0	70.0	70.0	70.0	70.0
	2'-0"	70.0	70.0	70.0	70.0	70.0	70.0
10'-0"	2'-3"	70.0	70.0	70.0	70.0	70.0	70.0
	2'-6"	70.0	70.0	66.1	70.0	66.1	70.0
	2'-9"	70.0	70.0	60.1	70.0	60.1	70.0
	3'-3"	62.3	62.3	50.9	62.3	50.9	70.0
	1'-9"	70.0	70.0	70.0	70.0	70.0	70.0
10'-6"	2'-0"	70.0	70.0	70.0	70.0	70.0	70.0
	2'-3"	70.0	70.0	70.0	70.0	69.8	70.0
	2'-6"	70.0	70.0	62.8	70.0	62.8	70.0
	2'-9"	70.0	70.0	57.1	70.0	57.1	70.0
	3'-3"	59.2	59.2	48.3	59.2	48.3	67.0
11'-0"	1'-9"	70.0	70.0	70.0	70.0	70.0	70.0
	2'-0"	70.0	70.0	70.0	70.0	70.0	70.0
	2'-3"	70.0	70.0	63.4	70.0	63.4	70.0
	2'-6"	70.0	70.0	57.1	70.0	57.1	70.0
	2'-9"	63.6	63.6	51.9	63.6	51.9	70.0
11'-6"	3'-3"	53.8	53.8	43.9	53.8	43.9	60.9
	1'-9"	70.0	70.0	78.0	70.0	70.0	70.0
	2'-0"	70.0	70.0	70.0	70.0	68.3	70.0
	2'-3"	70.0	70.0	70.0	70.0	60.7	70.0
	2'-6"	66.9	66.9	54.6	66.9	54.6	70.0
12'-0"	2'-9"	60.9	60.9	49.7	60.9	49.7	68.9
	3'-3"	51.5	51.5	42.0	51.5	42.0	58.3
	1'-9"	70.0	70.0	70.0	70.0	70.0	70.0
	2'-0"	70.0	70.0	65.4	70.0	65.4	70.0
	2'-3"	70.0	70.0	58.2	70.0	58.2	70.0
12'-6"	2'-6"	64.2	64.2	52.3	64.2	52.3	70.0
	2'-9"	58.3	58.3	47.6	58.3	47.6	66.0
	3'-3"	49.4	49.4	40.3	49.4	40.3	55.9
	1'-9"	70.0	70.0	70.0	70.0	70.0	70.0
	2'-0"	70.0	70.0	62.8	70.0	62.8	70.0

OPTION #2 : 3 FASTENERS CONNECTION							
MAXIMUM MILLION SPAN	EFFECTIVE SPACING b = S _y /2	MAXIMUM A.S.D. DESIGN PRESSURE RATING (psf)					
		POURED CONCRETE (Min. f _c = 3ksi) SUBSTRATE			GROUT FILLED CONCRETE BLOCK SUBSTRATE		1/4" Min. THK. ASTM A-36 STEEL SUBSTRATE
		FASTENER TYPES		FASTENER TYPES	FASTENER TYPES	FASTENER TYPES	FASTENER TYPES
"L" (ft-in)	"b" (ft-in)	E	F	G	H	I	J
8'-5"	1'-9"	70.0	70.0	70.0	70.0	70.0	70.0
	2'-0"	70.0	70.0	70.0	70.0	70.0	70.0
	2'-3"	70.0	70.0	70.0	70.0	70.0	70.0
	2'-6"	70.0	70.0	70.0	70.0	70.0	70.0
	2'-9"	70.0	70.0	70.0	70.0	70.0	70.0
8'-6"	3'-3"	70.0	70.0	70.0	70.0	70.0	70.0
	1'-9"	70.0	70.0	70.0	70.0	70.0	70.0
	2'-0"	70.0	70.0	70.0	70.0	70.0	70.0
	2'-3"	70.0	70.0	70.0	70.0	70.0	70.0
	2'-6"	70.0	70.0	70.0	70.0	70.0	70.0
9'-0"	2'-9"	70.0	70.0	70.0	70.0	70.0	70.0
	3'-3"	70.0	70.0	70.0	70.0	70.0	70.0
	1'-9"	70.0	70.0	70.0	70.0	70.0	70.0
	2'-0"	70.0	70.0	70.0	70.0	70.0	70.0
	2'-3"	70.0	70.0	70.0	70.0	70.0	70.0
9'-6"	2'-6"	70.0	70.0	70.0	70.0	70.0	70.0
	2'-9"	70.0	70.0	70.0	70.0	70.0	70.0
	3'-3"	70.0	70.0	70.0	70.0	70.0	70.0
	1'-9"	70.0	70.0	70.0	70.0	70.0	70.0
	2'-0"	70.0	70.0	70.0	70.0	70.0	70.0
10'-0"	2'-3"	70.0	70.0	70.0	70.0	70.0	70.0
	2'-6"	70.0	70.0	70.0	70.0	70.0	70.0
	2'-9"	70.0	70.0	70.0	70.0	70.0	70.0
	3'-3"	70.0	70.0	70.0	70.0	70.0	70.0
	1'-9"	70.0	70.0	70.0	70.0	70.0	70.0
10'-6"	2'-0"	70.0	70.0	70.0	70.0	70.0	70.0
	2'-3"	70.0	70.0	70.0	70.0	70.0	70.0
	2'-6"	70.0	70.0	70.0	70.0	70.0	70.0
	2'-9"	70.0	70.0	70.0	70.0	70.0	70.0
	3'-3"	70.0	70.0	70.0	70.0	70.0	70.0
11'-0"	1'-9"	70.0	70.0	70.0	70.0	70.0	70.0
	2'-0"	70.0	70.0	70.0	70.0	70.0	70.0
	2'-3"	70.0	70.0	70.0	70.0	70.0	70.0
	2'-6"	70.0	70.0	70.0	70.0	70.0	70.0
	2'-9"	70.0	70.0	70.0	70.0	70.0	70.0
11'-6"	3'-3"	70.0	70.0	65.9	70.0	65.9	70.0
	1'-9"	70.0	70.0	70.0	70.0	70.0	70.0
	2'-0"	70.0	70.0	70.0	70.0	70.0	70.0
	2'-3"	70.0	70.0	70.0	70.0	70.0	70.0
	2'-6"	70.0	70.0	70.0	70.0	70.0	70.0
12'-0"	2'-9"	70.0	70.0	70.0	70.0	70.0	70.0
	3'-3"	70.0	70.0	70.0	70.0	70.0	70.0
	1'-9"	70.0	70.0	70.0	70.0	70.0	70.0
	2'-0"	70.0	70.0	70.0	70.0	70.0	70.0
	2'-3"	70.0	70.0	70.0	70.0	70.0	70.0
12'-6"	2'-6"	70.0	70.0	70.0	70.0	70.0	70.0
	2'-9"	70.0	70.0	70.0	70.0	70.0	70.0
	3'-3"	70.0	70.0	70.0	70.0	70.0	70.0
	1'-9"	70.0	70.0	70.0	70.0	70.0	70.0
	2'-0"	70.0	70.0	70.0	70.0	70.0	70.0

OPTION #3 : 4 FASTENERS CONNECTION									
MAXIMUM MILLION SPAN	EFFECTIVE SPACING b = S _y /2	MAXIMUM A.S.D. DESIGN PRESSURE RATING (psf)							
		POURED CONCRETE (Min f _c = 3ksi) SUBSTRATE			GROUT FILLED CONCRETE BLOCK SUBSTRATE		1/4" Min. THK. ASTM A-36 STEEL SUBSTRATE		
		FASTENER TYPES			FASTENER TYPES		FASTENER TYPES		
"L" (ft-in)	"b" (ft-in)	E	F	G	H	I	J		
8'- 5"	1'- 9"	70.0	70.0	70.0	70.0	70.0	70.0		
	2'- 0"	70.0	70.0	70.0	70.0	70.0	70.0		
	2'- 3"	70.0	70.0	70.0	70.0	70.0	70.0		
	2'- 6"	70.0	70.0	70.0	70.0	70.0	70.0		
	2'- 9"	70.0	70.0	70.0	70.0	70.0	70.0		
MAX. 12'-6"	3'- 3"	70.0	70.0	70.0	70.0	70.0	70.0		
	1'- 9"	70.0	70.0	70.0	70.0	70.0	70.0		
	2'- 0"	70.0	70.0	70.0	70.0	70.0	70.0		
	2'- 3"	70.0	70.0	70.0	70.0	70.0	70.0		
	2'- 6"	70.0	70.0	70.0	70.0	70.0	70.0		

MAXIMUM A.S.D. DESIGN PRESSURE RATING FOR JAMBS AT TWIN SPAN CURTAIN WALL FASTENED
TO EXISTING STRUCTURE W/ 3/8"Ø FASTENERS (CONTINUED)

OPTION #1 : 2 FASTENERS CONNECTION								
MAXIMUM MULLION SPAN	EFFECTIVE SPACING b = S _y /2 *	MAXIMUM A.S.D. DESIGN PRESSURE RATING (psf)						
		POURED CONCRETE (Min. f _c = 3ksi) SUBSTRATE			GROUT FILLED CONCRETE BLOCK SUBSTRATE		1/4" Min. THK ASTMA-36 STEEL SUBSTRATE	
		FASTENER TYPES			FASTENER TYPES		FASTENER	
"L" (ft-in)	"b" (ft-in)	E	F	G	H	I	J	
8' - 5"	1' - 9"	70.0	70.0	64.1	70.0	64.1	70.0	
	2' - 0"	68.7	68.7	56.1	68.7	56.1	70.0	
	2' - 3"	61.1	61.1	49.8	61.1	49.8	69.2	
	2' - 6"	55.0	55.0	44.9	55.0	44.9	62.3	
8' - 6"	2' - 9"	50.0	50.0	40.8	50.0	40.8	56.6	
	1' - 9"	70.0	70.0	64.1	70.0	64.1	70.0	
	2' - 0"	68.7	68.7	56.1	68.7	56.1	70.0	
	2' - 3"	61.1	61.1	49.8	61.1	49.8	69.2	
9' - 0"	2' - 6"	55.0	55.0	44.9	55.0	44.9	62.3	
	2' - 9"	50.0	50.0	40.8	50.0	40.8	56.6	
	1' - 9"	70.0	70.0	64.1	70.0	64.1	70.0	
	2' - 0"	68.7	68.7	56.1	68.7	56.1	70.0	
9' - 6"	2' - 3"	61.1	61.1	49.8	61.1	49.8	69.2	
	2' - 6"	55.0	55.0	44.9	55.0	44.9	62.3	
	2' - 9"	50.0	50.0	40.8	50.0	40.8	56.6	
	1' - 9"	70.0	70.0	64.1	70.0	64.1	70.0	
10' - 0"	2' - 0"	68.7	68.7	56.1	68.7	56.1	70.0	
	2' - 3"	61.1	61.1	49.8	61.1	49.8	69.2	
	2' - 6"	55.0	55.0	44.9	55.0	44.9	62.3	
	2' - 9"	50.0	50.0	40.8	50.0	40.8	56.6	
10' - 6"	1' - 9"	70.0	70.0	64.1	70.0	64.1	70.0	
	2' - 0"	68.7	68.7	56.1	68.7	56.1	70.0	
	2' - 3"	61.1	61.1	49.8	61.1	49.8	69.2	
	2' - 6"	55.0	55.0	44.9	55.0	44.9	62.3	
11' - 0"	2' - 9"	50.0	50.0	40.8	50.0	40.8	56.6	
	1' - 9"	70.0	70.0	64.1	70.0	64.1	70.0	
	2' - 0"	68.7	68.7	56.1	68.7	56.1	70.0	
	2' - 3"	61.1	61.1	49.8	61.1	49.8	69.2	
11' - 6"	2' - 6"	55.0	55.0	44.9	55.0	44.9	62.3	
	2' - 9"	50.0	50.0	40.8	50.0	40.8	56.6	
	1' - 9"	70.0	70.0	64.1	70.0	64.1	70.0	
	2' - 0"	68.7	68.7	56.1	68.7	56.1	70.0	
12' - 0"	2' - 3"	61.1	61.1	49.8	61.1	49.8	69.2	
	2' - 6"	55.0	55.0	44.9	55.0	44.9	62.3	
	2' - 9"	50.0	50.0	40.8	50.0	40.8	56.6	
	1' - 9"	70.0	70.0	64.1	70.0	64.1	70.0	
12' - 6"	2' - 0"	68.7	68.7	56.1	68.7	56.1	70.0	
	2' - 3"	61.1	61.1	49.8	61.1	49.8	69.2	
	2' - 6"	55.0	55.0	44.9	55.0	44.9	62.3	
	2' - 9"	50.0	50.0	40.8	50.0	40.8	56.6	


OPTION #2 : 3 FASTENERS CONNECTION							
MAXIMUM MULLION SPAN	EFFECTIVE SPACING b = S _y /2 *	MAXIMUM A.S.D. DESIGN PRESSURE RATING (psf)					
		POURED CONCRETE (Min. f _c = 3ksi) SUBSTRATE			GROUT FILLED CONCRETE BLOCK SUBSTRATE		1/4" Min. THK ASTM A-36 STEEL SUBSTRATE
		FASTENER TYPES			FASTENER TYPES		FASTENER
"L" (ft-in)	"b" (ft-in)	E	F	G	H	I	J
8' - 5"	1' - 9"	70.0	70.0	70.0	70.0	70.0	70.0
	2' - 0"	70.0	70.0	70.0	70.0	70.0	70.0
	2' - 3"	70.0	70.0	70.0	70.0	70.0	70.0
	2' - 6"	70.0	70.0	67.3	70.0	67.3	70.0
8' - 6"	2' - 9"	70.0	70.0	61.2	70.0	61.2	70.0
	1' - 9"	70.0	70.0	70.0	70.0	70.0	70.0
	2' - 0"	70.0	70.0	70.0	70.0	70.0	70.0
	2' - 3"	70.0	70.0	70.0	70.0	70.0	70.0
9' - 0"	2' - 6"	70.0	70.0	67.3	70.0	67.3	70.0
	2' - 9"	70.0	70.0	61.2	70.0	61.2	70.0
	1' - 9"	70.0	70.0	70.0	70.0	70.0	70.0
	2' - 0"	70.0	70.0	70.0	70.0	70.0	70.0
9' - 6"	2' - 3"	70.0	70.0	70.0	70.0	70.0	70.0
	2' - 6"	70.0	70.0	67.3	70.0	67.3	70.0
	2' - 9"	70.0	70.0	61.2	70.0	61.2	70.0
	1' - 9"	70.0	70.0	70.0	70.0	70.0	70.0
10' - 0"	2' - 0"	70.0	70.0	70.0	70.0	70.0	70.0
	2' - 3"	70.0	70.0	70.0	70.0	70.0	70.0
	2' - 6"	70.0	70.0	67.3	70.0	67.3	70.0
	2' - 9"	70.0	70.0	61.2	70.0	61.2	70.0
10' - 6"	1' - 9"	70.0	70.0	70.0	70.0	70.0	70.0
	2' - 0"	70.0	70.0	70.0	70.0	70.0	70.0
	2' - 3"	70.0	70.0	70.0	70.0	70.0	70.0
	2' - 6"	70.0	70.0	67.3	70.0	67.3	70.0
11' - 0"	2' - 9"	70.0	70.0	61.2	70.0	61.2	70.0
	1' - 9"	70.0	70.0	70.0	70.0	70.0	70.0
	2' - 0"	70.0	70.0	70.0	70.0	70.0	70.0
	2' - 3"	70.0	70.0	70.0	70.0	70.0	70.0
11' - 6"	2' - 6"	70.0	70.0	67.3	70.0	67.3	70.0
	2' - 9"	70.0	70.0	61.2	70.0	61.2	70.0
	1' - 9"	70.0	70.0	70.0	70.0	70.0	70.0
	2' - 0"	70.0	70.0	70.0	70.0	70.0	70.0
12' - 0"	2' - 3"	70.0	70.0	70.0	70.0	70.0	70.0
	2' - 6"	70.0	70.0	67.3	70.0	67.3	70.0
	2' - 9"	70.0	70.0	61.2	70.0	61.2	70.0
	1' - 9"	70.0	70.0	70.0	70.0	70.0	70.0
12' - 6"	2' - 0"	70.0	70.0	70.0	70.0	70.0	70.0
	2' - 3"	70.0	70.0	70.0	70.0	70.0	70.0
	2' - 6"	70.0	70.0	67.3	70.0	67.3	70.0
	2' - 9"	70.0	70.0	61.2	70.0	61.2	70.0

OPTION #3: 4 FASTENERS CONNECTION								
MAXIMUM MULLION SPAN	EFFECTIVE SPACING b = S _y /2 *	MAXIMUM A.S.D. DESIGN PRESSURE RATING (psf)						
		POURED CONCRETE (Min. f _c = 3ksi) SUBSTRATE			GROUT FILLED CONCRETE BLOCK SUBSTRATE		1/4" Min. THK ASTM A-36 STEEL SUBSTRATE	
		FASTENER TYPES			FASTENER TYPES		FASTENER	
"L" (ft-in)	"b" (ft-in)	E	F	G	H	I	J	
8' - 5" MAX. 12'-6"	1' - 9"	70.0	70.0	70.0	70.0	70.0	70.0	
	2' - 0"	70.0	70.0	70.0	70.0	70.0	70.0	
	2' - 3"	70.0	70.0	70.0	70.0	70.0	70.0	
	2' - 6"	70.0	70.0	70.0	70.0	70.0	70.0	
	2' - 9"	70.0	70.0	70.0	70.0	70.0	70.0	


MAXIMUM A.S.D. DESIGN PRESSURE RATING FOR JAMBS AT SINGLE SPAN CURTAIN WALL FASTENED TO EXISTING STRUCTURE W/ 1/2"Ø FASTENERS (CONTINUED)

OPTION #1 : 2 FASTENER CONNECTION							
MAXIMUM MILLION SPAN	EFFECTIVE SPACING b = S _x / 2	MAXIMUM A.S.D DESIGN PRESSURE RATING (psf)					
		POURED CONCRETE (Min. fc = 3ksi) SUBSTRATE			GROUT FILLED CONCRETE BLOCK SUBSTRATE		14" MIN. TH. ASTMA-36 STEEL SUBSTRATE
		FASTENER TYPES			FASTENER TYPES		FASTENER
"L" (ft-in)	"b" ft-in	K	L	M	N	O	P
8' - 5"	1' - 9"	70.0	70.0	70.0	70.0	70.0	70.0
	2' - 0"	70.0	70.0	70.0	70.0	70.0	70.0
	2' - 3"	70.0	70.0	70.0	70.0	70.0	70.0
	2' - 6"	70.0	70.0	70.0	70.0	70.0	70.0
	2' - 9"	70.0	70.0	70.0	70.0	70.0	70.0
	3' - 3"	70.0	70.0	70.0	70.0	69.5	70.0
8' - 6"	1' - 9"	70.0	70.0	70.0	70.0	70.0	70.0
	2' - 0"	70.0	70.0	70.0	70.0	70.0	70.0
	2' - 3"	70.0	70.0	70.0	70.0	70.0	70.0
	2' - 6"	70.0	70.0	70.0	70.0	70.0	70.0
	2' - 9"	70.0	70.0	70.0	70.0	70.0	70.0
	3' - 3"	70.0	70.0	70.0	70.0	68.8	70.0
9' - 0"	1' - 9"	70.0	70.0	70.0	70.0	70.0	70.0
	2' - 0"	70.0	70.0	70.0	70.0	70.0	70.0
	2' - 3"	70.0	70.0	70.0	70.0	70.0	70.0
	2' - 6"	70.0	70.0	70.0	70.0	70.0	70.0
	2' - 9"	70.0	70.0	70.0	70.0	70.0	70.0
	3' - 3"	70.0	70.0	70.0	70.0	65.0	70.0
9' - 6"	1' - 9"	70.0	70.0	70.0	70.0	70.0	70.0
	2' - 0"	70.0	70.0	70.0	70.0	70.0	70.0
	2' - 3"	70.0	70.0	70.0	70.0	70.0	70.0
	2' - 6"	70.0	70.0	70.0	70.0	70.0	70.0
	2' - 9"	70.0	70.0	70.0	70.0	70.0	70.0
	3' - 3"	70.0	70.0	70.0	70.0	61.5	70.0
10' - 0"	1' - 9"	70.0	70.0	70.0	70.0	70.0	70.0
	2' - 0"	70.0	70.0	70.0	70.0	70.0	70.0
	2' - 3"	70.0	70.0	70.0	70.0	70.0	70.0
	2' - 6"	70.0	70.0	70.0	70.0	70.0	70.0
	2' - 9"	70.0	70.0	70.0	70.0	69.1	70.0
	3' - 3"	70.0	70.0	70.0	70.0	58.5	70.0
10' - 6"	1' - 9"	70.0	70.0	70.0	70.0	70.0	70.0
	2' - 0"	70.0	70.0	70.0	70.0	70.0	70.0
	2' - 3"	70.0	70.0	70.0	70.0	70.0	70.0
	2' - 6"	70.0	70.0	70.0	70.0	70.0	70.0
	2' - 9"	70.0	70.0	70.0	70.0	65.8	70.0
	3' - 3"	70.0	70.0	70.0	70.0	55.7	70.0
11' - 0"	1' - 9"	70.0	70.0	70.0	70.0	70.0	70.0
	2' - 0"	70.0	70.0	70.0	70.0	70.0	70.0
	2' - 3"	70.0	70.0	70.0	70.0	70.0	70.0
	2' - 6"	70.0	70.0	70.0	70.0	69.1	70.0
	2' - 9"	70.0	70.0	70.0	70.0	62.8	70.0
	3' - 3"	70.0	70.0	70.0	70.0	53.1	70.0
11' - 6"	1' - 9"	70.0	70.0	70.0	70.0	70.0	70.0
	2' - 0"	70.0	70.0	70.0	70.0	70.0	70.0
	2' - 3"	70.0	70.0	70.0	70.0	70.0	70.0
	2' - 6"	70.0	70.0	70.0	70.0	66.1	70.0
	2' - 9"	70.0	70.0	70.0	70.0	60.1	70.0
	3' - 3"	70.0	70.0	70.0	70.0	50.8	70.0
12' - 0"	1' - 9"	70.0	70.0	70.0	70.0	70.0	70.0
	2' - 0"	70.0	70.0	70.0	70.0	70.0	70.0
	2' - 3"	70.0	70.0	70.0	70.0	70.0	70.0
	2' - 6"	70.0	70.0	70.0	70.0	63.3	70.0
	2' - 9"	70.0	70.0	70.0	70.0	57.6	70.0
	3' - 3"	70.0	70.0	70.0	70.0	48.7	70.0
12' - 6"	1' - 9"	70.0	70.0	70.0	70.0	70.0	70.0
	2' - 0"	70.0	70.0	70.0	70.0	70.0	70.0
	2' - 3"	70.0	70.0	70.0	70.0	67.6	70.0
	2' - 6"	70.0	70.0	70.0	70.0	60.8	70.0
	2' - 9"	70.0	70.0	70.0	70.0	55.3	70.0
	3' - 3"	70.0	70.0	70.0	70.0	46.8	70.0

OPTION # 2 : 3 FASTENERS CONNECTION							
MAXIMUM MILLION SPAN	EFFECTIVE SPACING $b = S_e / 2$	MAXIMUM A.S.D DESIGN PRESSURE RATING (psf)					
		POURED CONCRETE (Min. fc = 3ksi) SUBSTRATE			GROUT FILLED CONCRETE BLOCK SUBSTRATE		1/4" Min. TH. ASTM A36 STEEL SUBSTRATE
		FASTENER TYPES			FASTENER TYPES		
		K	L	M	N	O	P
"L" (ft-in)	"b" (ft-in)						
	1' - 9"	70.0	70.0	70.0	70.0	70.0	70.0
	2' - 0"	70.0	70.0	70.0	70.0	70.0	70.0
	2' - 3"	70.0	70.0	70.0	70.0	70.0	70.0
	2' - 6"	70.0	70.0	70.0	70.0	70.0	70.0
	2' - 9"	70.0	70.0	70.0	70.0	70.0	70.0
8' - 5" MAX. 12' 6"	2' - 9"	70.0	70.0	70.0	70.0	70.0	70.0
	3' - 3"	70.0	70.0	70.0	70.0	70.0	70.0

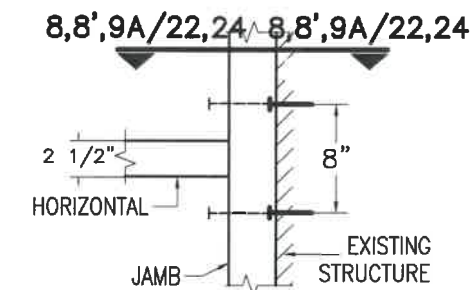

OPTION # 1 (ELEVATION)
(2) FASTENERS CONNECTION

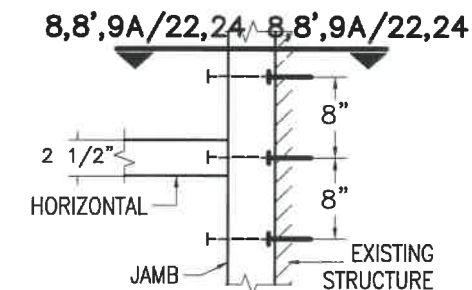

OPTION # 2 (ELEVATION)
(3) FASTENERS CONNECTION

B FASTENER TYPES REQUIREMENTS:

K - 1/2"Ø HILTI KWIK BOLT TZ ANCHOR W/ 2" Min. EMBEDMENT INTO POURED CONCRETE (Min. f_c = 3 ksi) BEYOND ANY FINISH MATERIAL, W/ 4" MIN. EDGE DISTANCE.

L - 1/2"Ø HILTI KWIK BOLT 3 ANCHOR W/ 3 1/2" Min. EMBEDMENT INTO POURED CONCRETE (Min. $f_c = 3$ ksi) BEYOND ANY FINISH MATERIAL, W/ 4" MIN. EDGE DISTANCE.

M - 1-2"Ø HILTI HUS-H SCREW ANCHOR W/ 3" Min. EMBEDMENT INTO POURED CONCRETE (Min. $f_c = 3$ ksi) BEYOND ANY FINISH MATERIAL, W/ 4" MIN. EDGE DISTANCE.

N - 1/2"Ø HILTI KWIK BOLT 3 ANCHOR W/ 3 1/2" Min. EMBEDMENT INTO GROUT FILLED CONCRETE BLOCK BEYOND ANY FINISH MATERIAL, W/ 4" MIN. EDGE DISTANCE.

○ - 1/2"Ø HILTI HUS-H SCREW ANCHOR W/ 3" Min. EMBEDMENT INTO GROUT FILLED CONCRETE BLOCK BEYOND ANY FINISH MATERIAL, W/ 4" MIN. EDGE DISTANCE.

P - 1/2"Ø-13 TYPE "F" GRADE 5 BOLT TO 1/4" MIN. THK. ASTM A-36 STEEL W/ 1" MIN. EDGE DISTANCE OR 1/2"Ø-13 SAE GRADE 5, GALVANIZED STEEL BOLT W/ LOCK WASHER & NUT TO 1/4" MIN. THK. ASTM A-36 STEEL & MIN. E.D. = 1".

* SEE SHEET 9 FOR EFFECTIVE SPACING DEFINITION AT ISOMETRIC.

FLORIDA BUILDING CODE (High & Non High Velocity Hurricane Zone)

©2021 TILTECO, INC



TILTECO INC.
TILTIT TESTING & ENGINEERING COMPANY

TILLIT TESTING & ENGINEERING COMPANY
3355 N.W. 36th. St., Ste. 305, VIRGINIA GARDENS, FLORIDA 33166
Phone : (305)871-1530 . Fax : (305)871-1531

e-mail: tilteco@aol.com
CA-0006719

CA-0006719
WALTER A. TILLIT Jr., P.E.
FLORIDA Lic. # 44167

P.E. SEAL/SIGNATURE/DATE

HR-251DG CAPTURED DRY GLAZED CURTAIN WALL
SYSTEM LARGE MISSILE IMPACT INSULATED GLASS

Oldcastle BuildingEnvelope™

803 Airport Rd - Terrell, TX 75160

www.OldcastleBE.com - Phone 800-869-4567

REV. No	DESCRIPTION	DATE	REV. No	DESCRIPTION	DATE
1					

1	1	1	1	1	1
2	2	2	2	2	2
3	3	3	3	3	3
75	75	75	75	75	75
76	76				

SHEET 16 OF 36


SHEET 16 OF 36

SHEET 16 OF 36


MAXIMUM A.S.D. DESIGN PRESSURE RATING FOR JAMBS AT TWIN SPAN CURTAIN WALL FASTENED TO EXISTING STRUCTURE W/ 1/2"Ø FASTENERS (CONTINUED)

OPTION #1 : 2 FASTENERS CONNECTION							
MAXIMUM MILLION SPAN	EFFECTIVE SPACING b = S _s /2 *	MAXIMUM A.S.D. DESIGN PRESSURE RATING (psf)					
		POURED CONCRETE (Min. f _c = 3ksi) SUBSTRATE		GROUT FILLED CONCRETE BLOCK SUBSTRATE		1/4" Min. THK ASTM A-36 STEEL SUBSTRATE	
		FASTENER TYPES		FASTENER TYPES		FASTENER	
"L" (ft-in)	"b" (ft-in)	K	L	M	N	O	P
8' - 5"	1' - 9"	70.0	70.0	70.0	70.0	70.0	70.0
	2' - 0"	70.0	70.0	70.0	70.0	67.9	70.0
	2' - 3"	70.0	70.0	70.0	70.0	60.3	70.0
	2' - 6"	70.0	70.0	70.0	70.0	54.3	70.0
	2' - 9"	70.0	70.0	70.0	70.0	49.4	70.0
8' - 6"	1' - 9"	70.0	70.0	70.0	70.0	70.0	70.0
	2' - 0"	70.0	70.0	70.0	70.0	67.9	70.0
	2' - 3"	70.0	70.0	70.0	70.0	60.3	70.0
	2' - 6"	70.0	70.0	70.0	70.0	54.3	70.0
	2' - 9"	70.0	70.0	70.0	70.0	49.4	70.0
9' - 0"	1' - 9"	70.0	70.0	70.0	70.0	70.0	70.0
	2' - 0"	70.0	70.0	70.0	70.0	67.9	70.0
	2' - 3"	70.0	70.0	70.0	70.0	60.3	70.0
	2' - 6"	70.0	70.0	70.0	70.0	54.3	70.0
	2' - 9"	70.0	70.0	70.0	70.0	49.4	70.0
9' - 6"	1' - 9"	70.0	70.0	70.0	70.0	70.0	70.0
	2' - 0"	70.0	70.0	70.0	70.0	67.9	70.0
	2' - 3"	70.0	70.0	70.0	70.0	60.3	70.0
	2' - 6"	70.0	70.0	70.0	70.0	54.3	70.0
	2' - 9"	70.0	70.0	70.0	70.0	49.4	70.0
10' - 0"	1' - 9"	70.0	70.0	70.0	70.0	70.0	70.0
	2' - 0"	70.0	70.0	70.0	70.0	67.9	70.0
	2' - 3"	70.0	70.0	70.0	70.0	60.3	70.0
	2' - 6"	70.0	70.0	70.0	70.0	54.3	70.0
	2' - 9"	70.0	70.0	70.0	70.0	49.4	70.0
10' - 6"	1' - 9"	70.0	70.0	70.0	70.0	70.0	70.0
	2' - 0"	70.0	70.0	70.0	70.0	67.9	70.0
	2' - 3"	70.0	70.0	70.0	70.0	60.3	70.0
	2' - 6"	70.0	70.0	70.0	70.0	54.3	70.0
	2' - 9"	70.0	70.0	70.0	70.0	49.4	70.0
11' - 0"	1' - 9"	70.0	70.0	70.0	70.0	70.0	70.0
	2' - 0"	70.0	70.0	70.0	70.0	67.9	70.0
	2' - 3"	70.0	70.0	70.0	70.0	60.3	70.0
	2' - 6"	70.0	70.0	70.0	70.0	54.3	70.0
	2' - 9"	70.0	70.0	70.0	70.0	49.4	70.0
11' - 6"	1' - 9"	70.0	70.0	70.0	70.0	70.0	70.0
	2' - 0"	70.0	70.0	70.0	70.0	67.9	70.0
	2' - 3"	70.0	70.0	70.0	70.0	60.3	70.0
	2' - 6"	70.0	70.0	70.0	70.0	54.3	70.0
	2' - 9"	70.0	70.0	70.0	70.0	49.4	70.0
12' - 0"	1' - 9"	70.0	70.0	70.0	70.0	70.0	70.0
	2' - 0"	70.0	70.0	70.0	70.0	67.9	70.0
	2' - 3"	70.0	70.0	70.0	70.0	60.3	70.0
	2' - 6"	70.0	70.0	70.0	70.0	54.3	70.0
	2' - 9"	70.0	70.0	70.0	70.0	49.4	70.0
12' - 6"	1' - 9"	70.0	70.0	70.0	70.0	70.0	70.0
	2' - 0"	70.0	70.0	70.0	70.0	67.9	70.0
	2' - 3"	70.0	70.0	70.0	70.0	60.3	70.0
	2' - 6"	70.0	70.0	70.0	70.0	54.3	70.0
	2' - 9"	70.0	70.0	70.0	70.0	49.4	70.0

OPTION #2 : 3 FASTENERS CONNECTION							
MAXIMUM MILLION SPAN	EFFECTIVE SPACING b = S _s /2 *	MAXIMUM A.S.D. DESIGN PRESSURE RATING (psf)					
		POURED CONCRETE (Min. f _c = 3ksi) SUBSTRATE		GROUT FILLED CONCRETE BLOCK SUBSTRATE		1/4" Min. THK ASTM A-36 STEEL SUBSTRATE	
		FASTENER TYPES		FASTENER TYPES		FASTENER	
"L" (ft-in)	"b" (ft-in)	K	L	M	N	O	P
8' - 5"	1' - 9"	70.0	70.0	70.0	70.0	70.0	70.0
	2' - 0"	70.0	70.0	70.0	70.0	70.0	70.0
	2' - 3"	70.0	70.0	70.0	70.0	70.0	70.0
	2' - 6"	70.0	70.0	70.0	70.0	70.0	70.0
	2' - 9"	70.0	70.0	70.0	70.0	70.0	70.0
MAX. 12' - 6"	1' - 9"	70.0	70.0	70.0	70.0	70.0	70.0
	2' - 0"	70.0	70.0	70.0	70.0	70.0	70.0
	2' - 3"	70.0	70.0	70.0	70.0	70.0	70.0
	2' - 6"	70.0	70.0	70.0	70.0	70.0	70.0
	2' - 9"	70.0	70.0	70.0	70.0	70.0	70.0

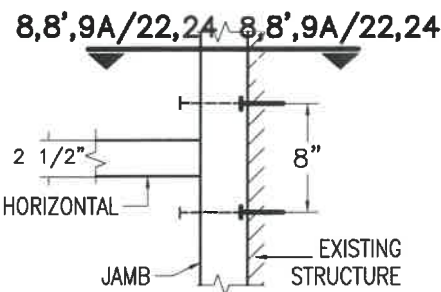

OPTION # 1 (ELEVATION)
(2) FASTENERS CONNECTION

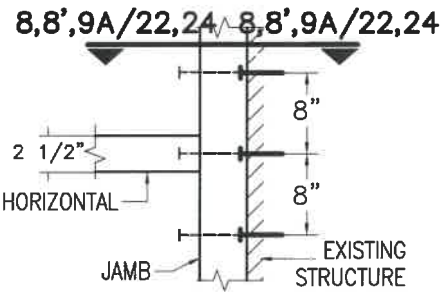

OPTION # 2 (ELEVATION)
(3) FASTENERS CONNECTION

FASTENER TYPES REQUIREMENTS:

- K - 1/2"Ø HILTI KWIK BOLT TZ ANCHOR W/ 2" Min. EMBEDMENT INTO POURED CONCRETE (Min. f_c = 3 ksi) BEYOND ANY FINISH MATERIAL, W/ 4" MIN. EDGE DISTANCE.
- L - 1/2"Ø HILTI KWIK BOLT 3 ANCHOR W/ 3 1/2" Min. EMBEDMENT INTO POURED CONCRETE (Min. f_c = 3 ksi) BEYOND ANY FINISH MATERIAL, W/ 4" MIN. EDGE DISTANCE.
- M - 1/2"Ø HILTI HUS-H SCREW ANCHOR W/ 3" Min. EMBEDMENT INTO POURED CONCRETE (Min. f_c = 3 ksi) BEYOND ANY FINISH MATERIAL, W/ 4" MIN. EDGE DISTANCE.
- N - 1/2"Ø HILTI KWIK BOLT 3 ANCHOR W/ 3 1/2" Min. EMBEDMENT INTO GROUT FILLED CONCRETE BLOCK BEYOND ANY FINISH MATERIAL, W/ 4" MIN. EDGE DISTANCE.
- O - 1/2"Ø HILTI HUS-H SCREW ANCHOR W/ 3" Min. EMBEDMENT INTO GROUT FILLED CONCRETE BLOCK BEYOND ANY FINISH MATERIAL, W/ 4" MIN. EDGE DISTANCE.
- P - 1/2"Ø-13 TYPE "F" GRADE 5 BOLT TO 1/4" MIN. THK. ASTM A-36 STEEL W/ 1" MIN. EDGE DISTANCE OR 1/2"Ø-13 SAE GALVANIZED STEEL GRADE 5 HUB THRU BOLT W/ NUT & LOCK WASHER TO 1/4" MIN. THK. ASTM A-36 STEEL W/ 1" MIN. EDGE DISTANCE.

* SEE SHEET 10 FOR EFFECTIVE SPACING DEFINITION AT ISOMETRIC.

FLORIDA BUILDING CODE (High & Non High Velocity Hurricane Zone)

©2021 TILTECO, INC

TILTECO INC.
TILLIT TESTING & ENGINEERING COMPANY
6355 N.W. 36th. St., Ste. 305, VIRGINIA GARDENS, FLORIDA 33166
Phone : (305)871-1530 • Fax : (305)871-1531
e-mail: tilteco@tilteco.com
CA-0006719
WALTER A. TILLIT Jr., P.E.
FLORIDA Lic. # 44167


HR-251DG CAPTURED DRY GLAZED CURTAIN WALL SYSTEM LARGE MISSILE IMPACT INSULATED GLASS

F.R.L
DRAWN BY

04/15/2021
DATE



21-069
DRAWING No

SHEET 17 OF 36



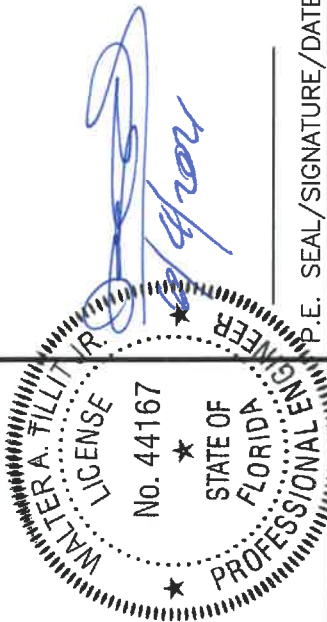


HEAD CONNECTION DETAILS (SIDE VIEWS)

SINGLE SPAN

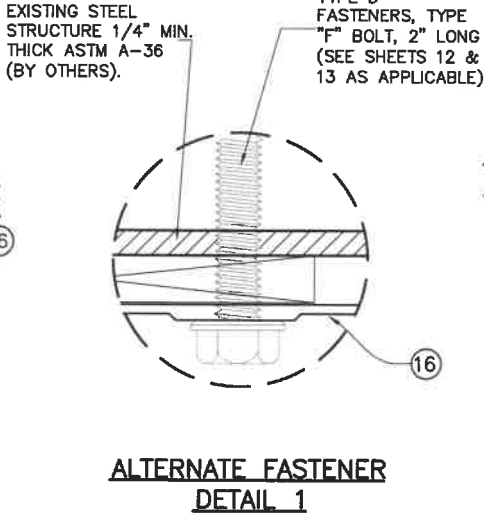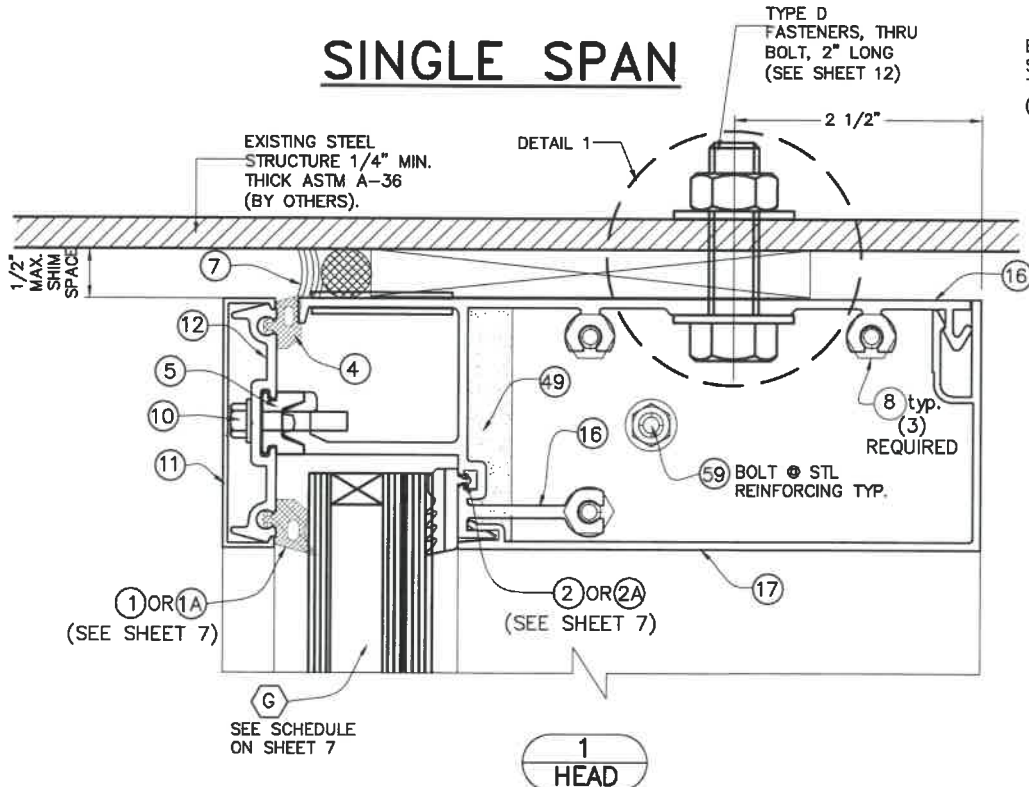

TWIN SPAN

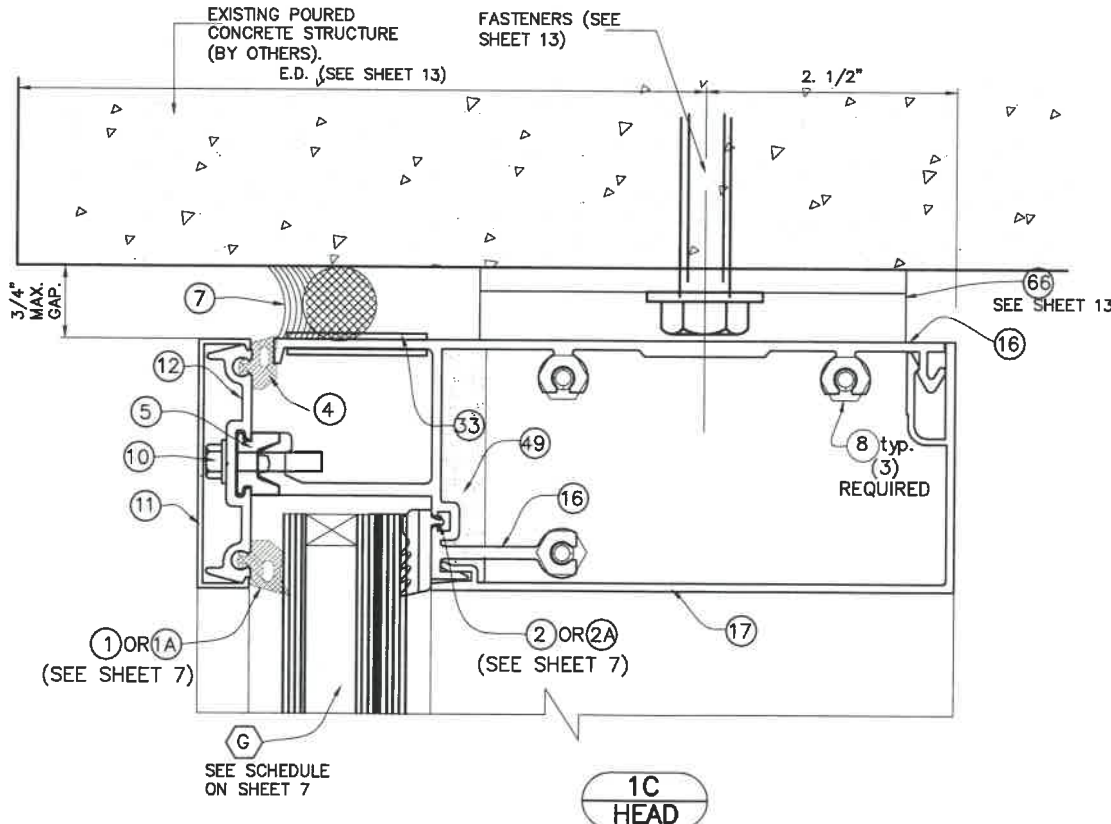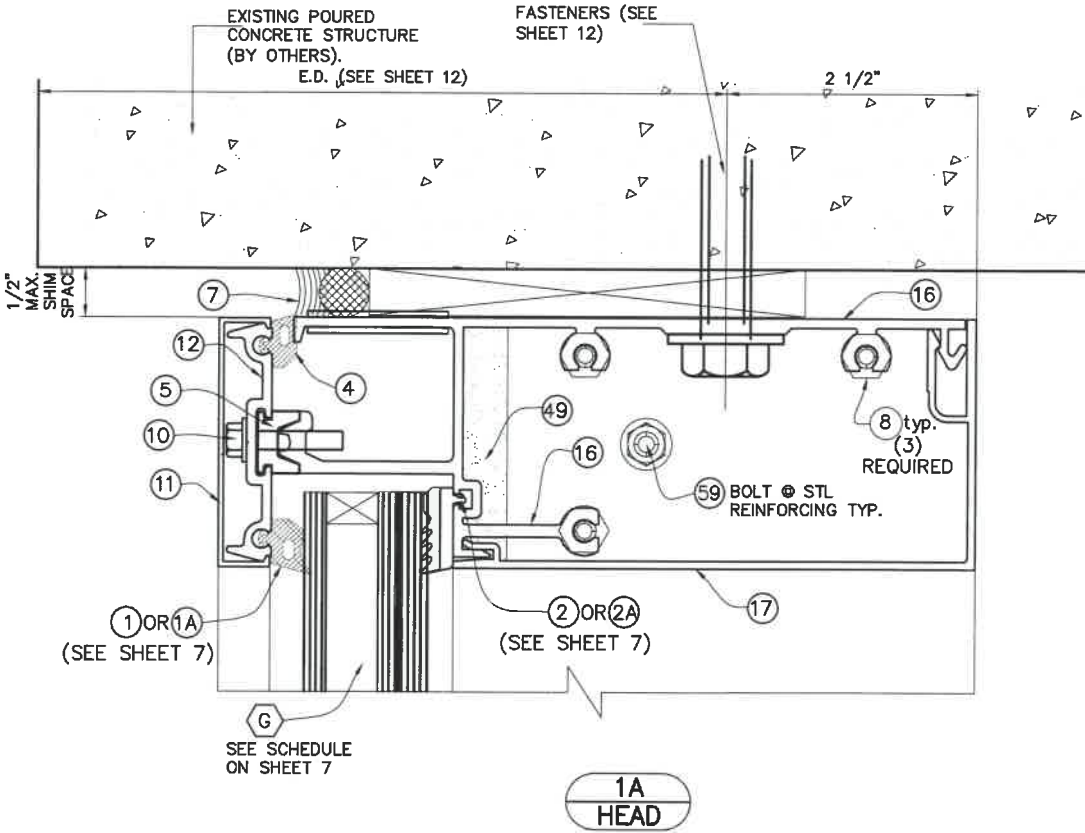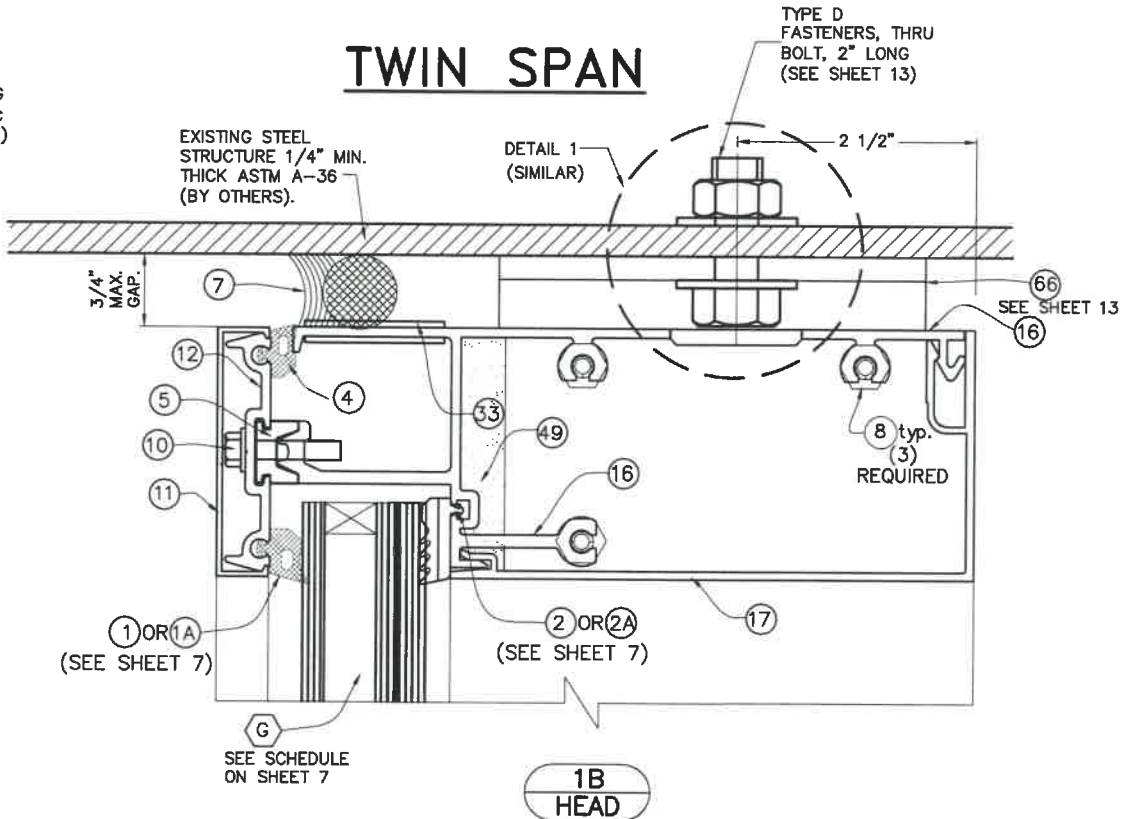

NOTE: SEE ALSO DETAILS 1, 2, 3 & 4, & 18 ON SHEETS 25 & 28 RESPECTIVELY

FLORIDA BUILDING CODE (High & Non High Velocity Hurricane Zone)

F.R.L.
DRAWN BY

04/15/2021
DATE

21-069
DRAWING NO

SHEET 18 OF 36

HR-251DG CAPTURED DRY GLAZED CURTAIN WALL
SYSTEM LARGE MISSILE IMPACT INSULATED GLASS

Oldcastle BuildingEnvelope™

803 Airport Rd - Terrell, TX 75160
www.OldcastleBE.com - Phone 800-869-4567

©2021 TILTECO, INC.

TILTECO INC.


TILLIT TESTING & ENGINEERING COMPANY
6355 N.W. 36th St., Ste. 305, VIRGINIA GARDENS, FLORIDA 33186
Phone : (305)871-1530 . Fax : (305)871-1531
e-mail: tilteco@aol.com
CA-0006719
WALTER A. TILLIT Jr., P.E.
FLORIDA Lic. # 44167

WALTER A. TILLIT JR.
LICENSE
No. 44167
STATE OF
FLORIDA
PROFESSIONAL ENGINEER

SEAL/SIGNATURE/DATE

WALTER A. TILLIT JR.

HORIZONTAL CONNECTION DETAILS (SIDE VIEWS)

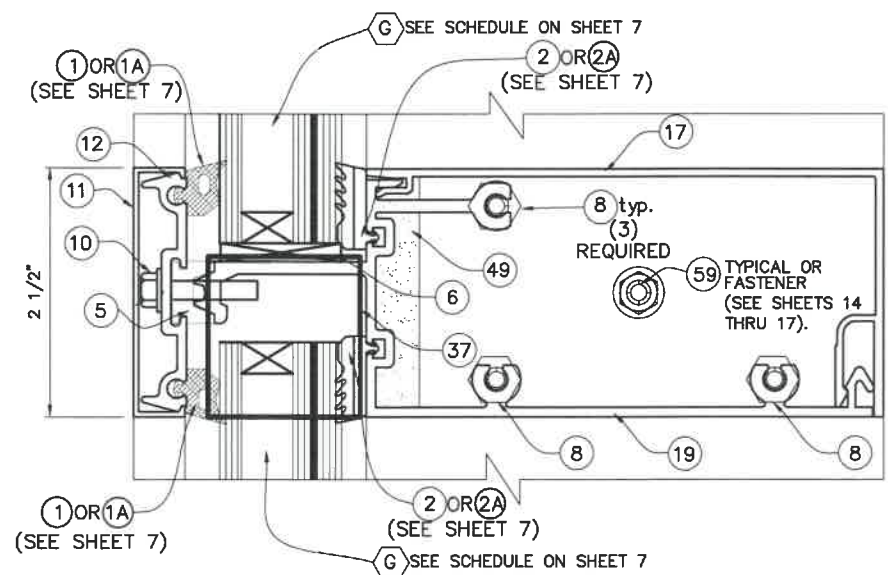


2
INT HORI
AT SINGLE OR TWIN SPAN

MAXIMUM A.S.D. DESIGN PRESSURE
RATING FOR A
GIVEN D.L.O., VALID FOR HORIZONTAL

D.L.O.* (INCH)	MAX. A.S.D. DESIGN PRESSURE RATING (p.s.f.)	MISSILE TYPE
74.0 OR LESS	70.0	LARGE

*ORIENTED VERTICALLY

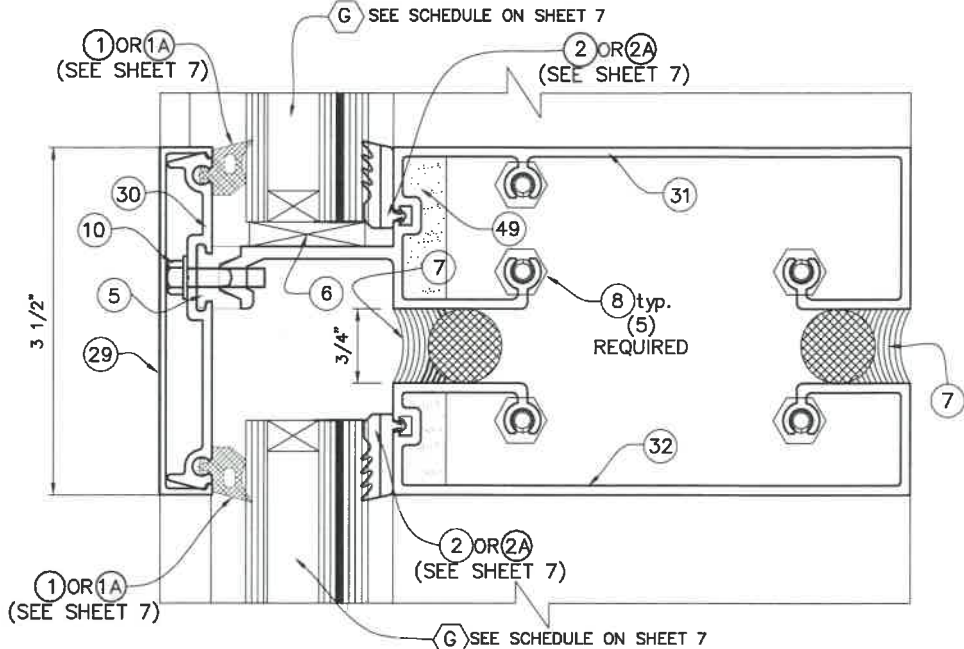


2A
INT HORI
AT TWIN SPAN ONLY
(EXPANSION HORIZONTALS)

MAXIMUM A.S.D. DESIGN PRESSURE RATING
FOR A GIVEN
D.L.O., VALID FOR HORIZONTAL EXPANSION

D.L.O.* (INCH)	MAX. A.S.D. DESIGN PRESSURE RATING (p.s.f.)
74.0	53.5
69.5 OR LESS	70.0

*ORIENTED VERTICALLY

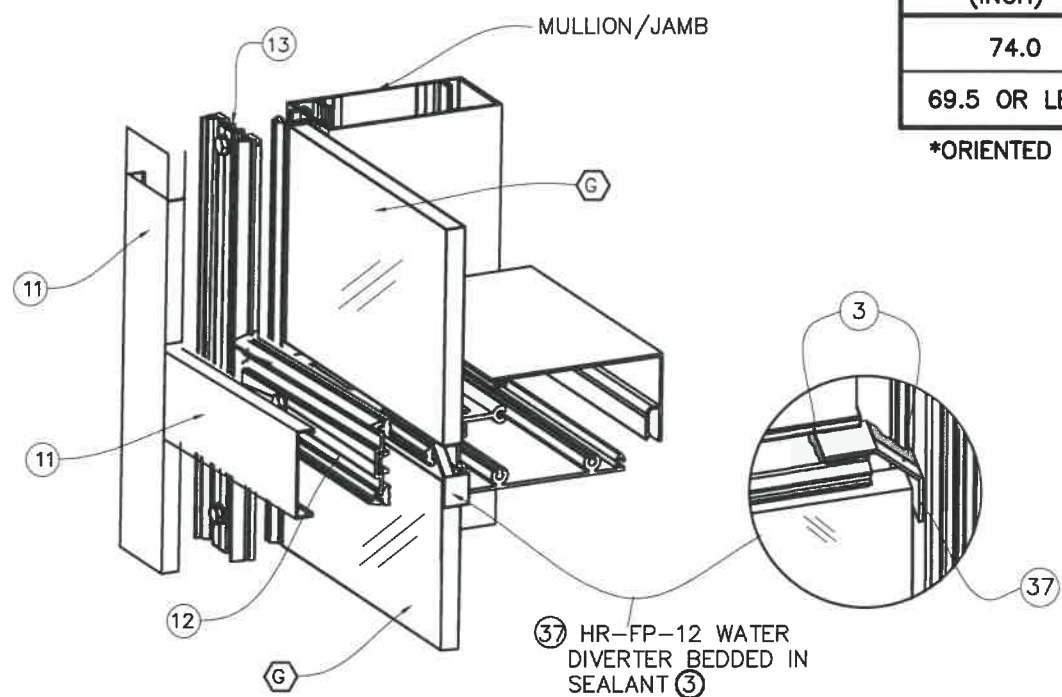

DIVERTER 37 INSTALLATION DETAIL AT HORIZONTAL

FLORIDA BUILDING CODE (High & Non High Velocity Hurricane Zone)

HR-251DG CAPTURED DRY GLAZED CURTAIN WALL
SYSTEM LARGE MISSILE IMPACT INSULATED GLASS

Oldcastle BuildingEnvelope™
803 Airport Rd - Terrell, TX 75160
www.OldcastleBE.com - Phone 800-869-4567

REV. No. 1
DATE -
DESCRIPTION -

REV. No. 2
DATE -
DESCRIPTION -

©2021 TILTECO, INC.

TILTECO inc.
TILLIT TESTING & ENGINEERING COMPANY
6355 N.W. 36th. St. Ste. 305, VIRGINIA GARDENS, FLORIDA 33166
Phone : (305)871-1530 . Fax : (305)871-1531
e-mail: tilteco@ttilt.com
CA-0006719
WALTER A. TILLIT JR., P.E.
FLORIDA Lic. # 44167

04/15/2021
DATE


21-069
DRAWING No

19 OF 36
SHEET

P.E. SEAL/SIGNATURE/DATE

WALTER A. TILLIT JR.
LICENSE
No. 44167
STATE OF
FLORIDA
PROFESSIONAL ENGINEER


SILL CONNECTION DETAILS (SIDE VIEWS)

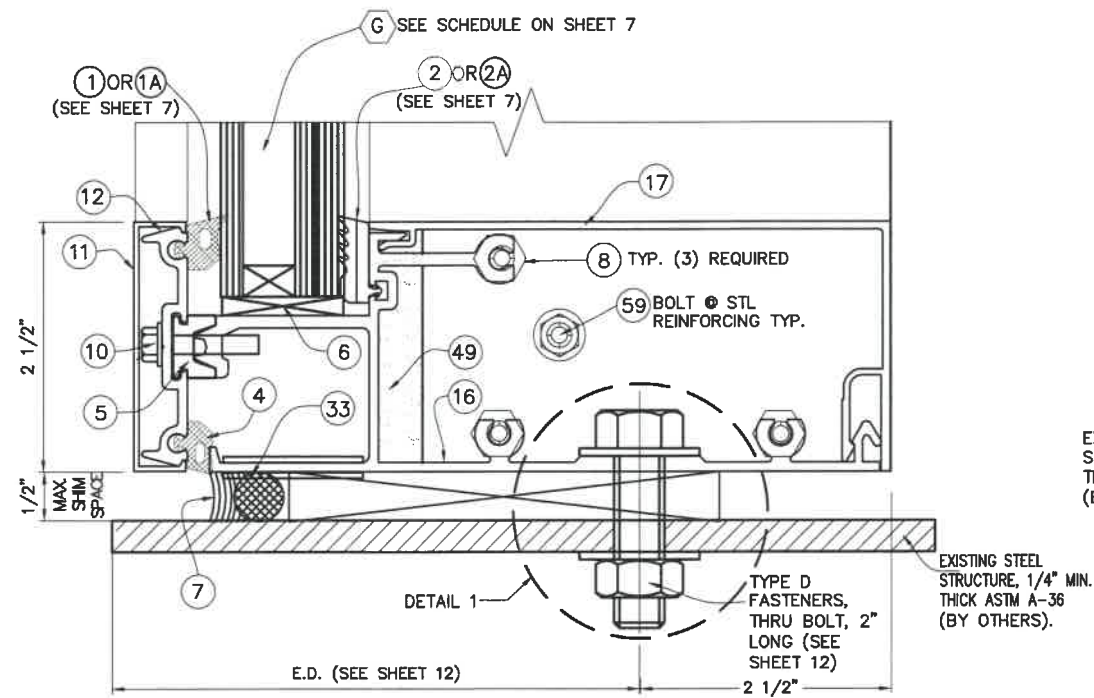


3
SILL

CONNECTION TO STEEL
STRUCTURE

NOTE: SEE ALSO DETAILS 1
THRU 4 ON SHEET 25

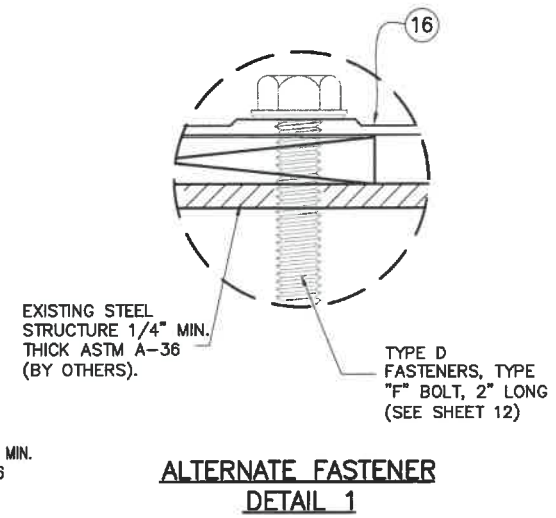


ALTERNATE FASTENER
DETAIL 1

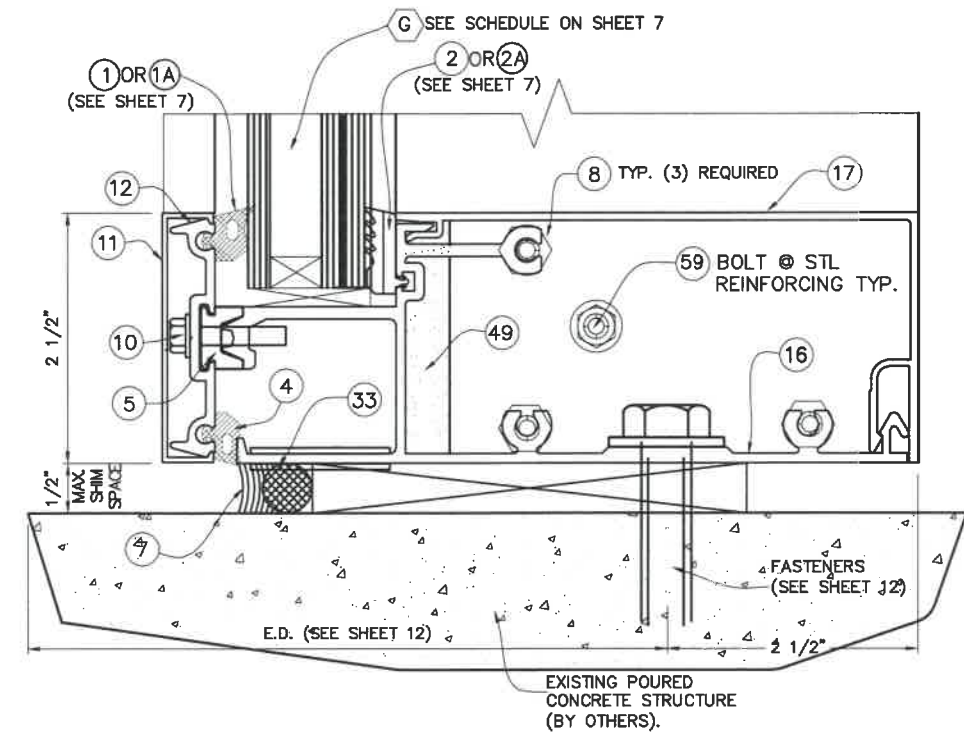

3
SILL

CONNECTION TO POURED
CONCRETE STRUCTURE

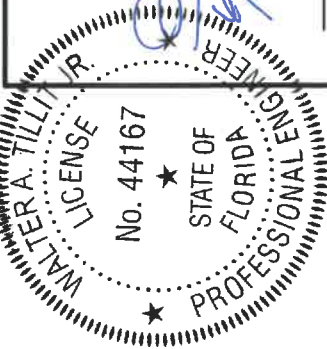

P.E. SEAL/SIGNATURE/DATE

TILTECO INC.
TILLIT TESTING & ENGINEERING COMPANY
6355 N.W. 36th St., Ste. 305, Virginia Gardens, Florida 33166
Phone : (305)871-1530 . Fax : (305)871-1531
e-mail: tilteco@ttil.com
CA-0006719
WALTER A. TILLIT JR., P.E.
FLORIDA Lic. # 44167

FLORIDA BUILDING CODE (High & Non High Velocity Hurricane Zone)

HR-251DG CAPTURED DRY GLAZED CURTAIN WALL
SYSTEM LARGE MISSILE IMPACT INSULATED GLASS




F.R.L.
DRAWN BY

04/15/2021
DATE



21-069
DRAWING No

SHEET 20 OF 36

END CAP & WATER DIVERTER SEALANT
@ HORIZONTALS

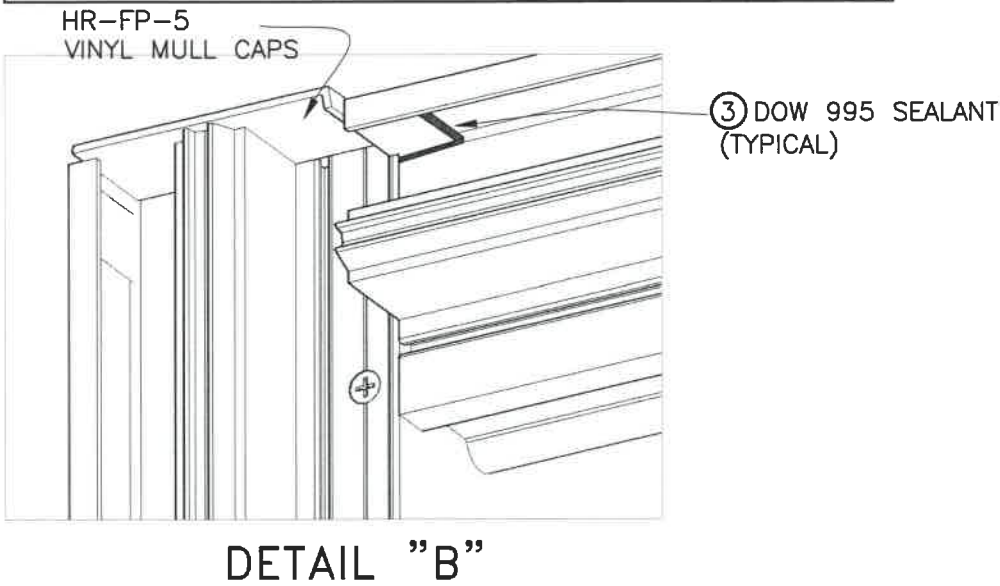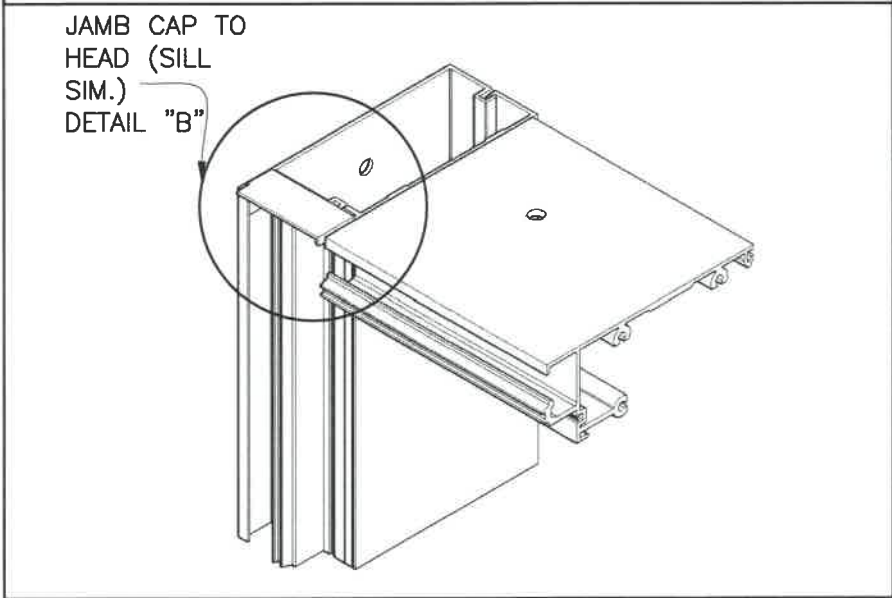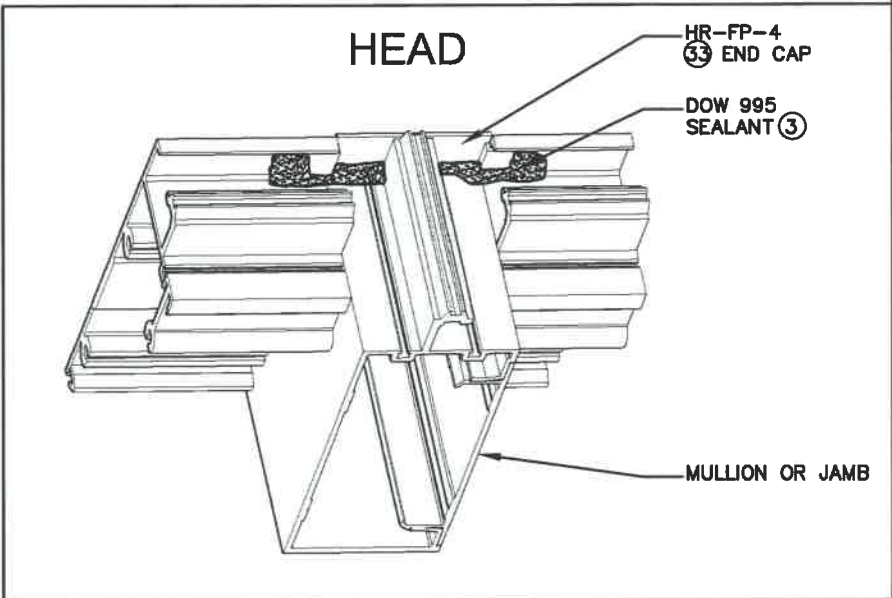

DOW 995 SEALANT @ GASKET JOINT
@ HORIZONTALS

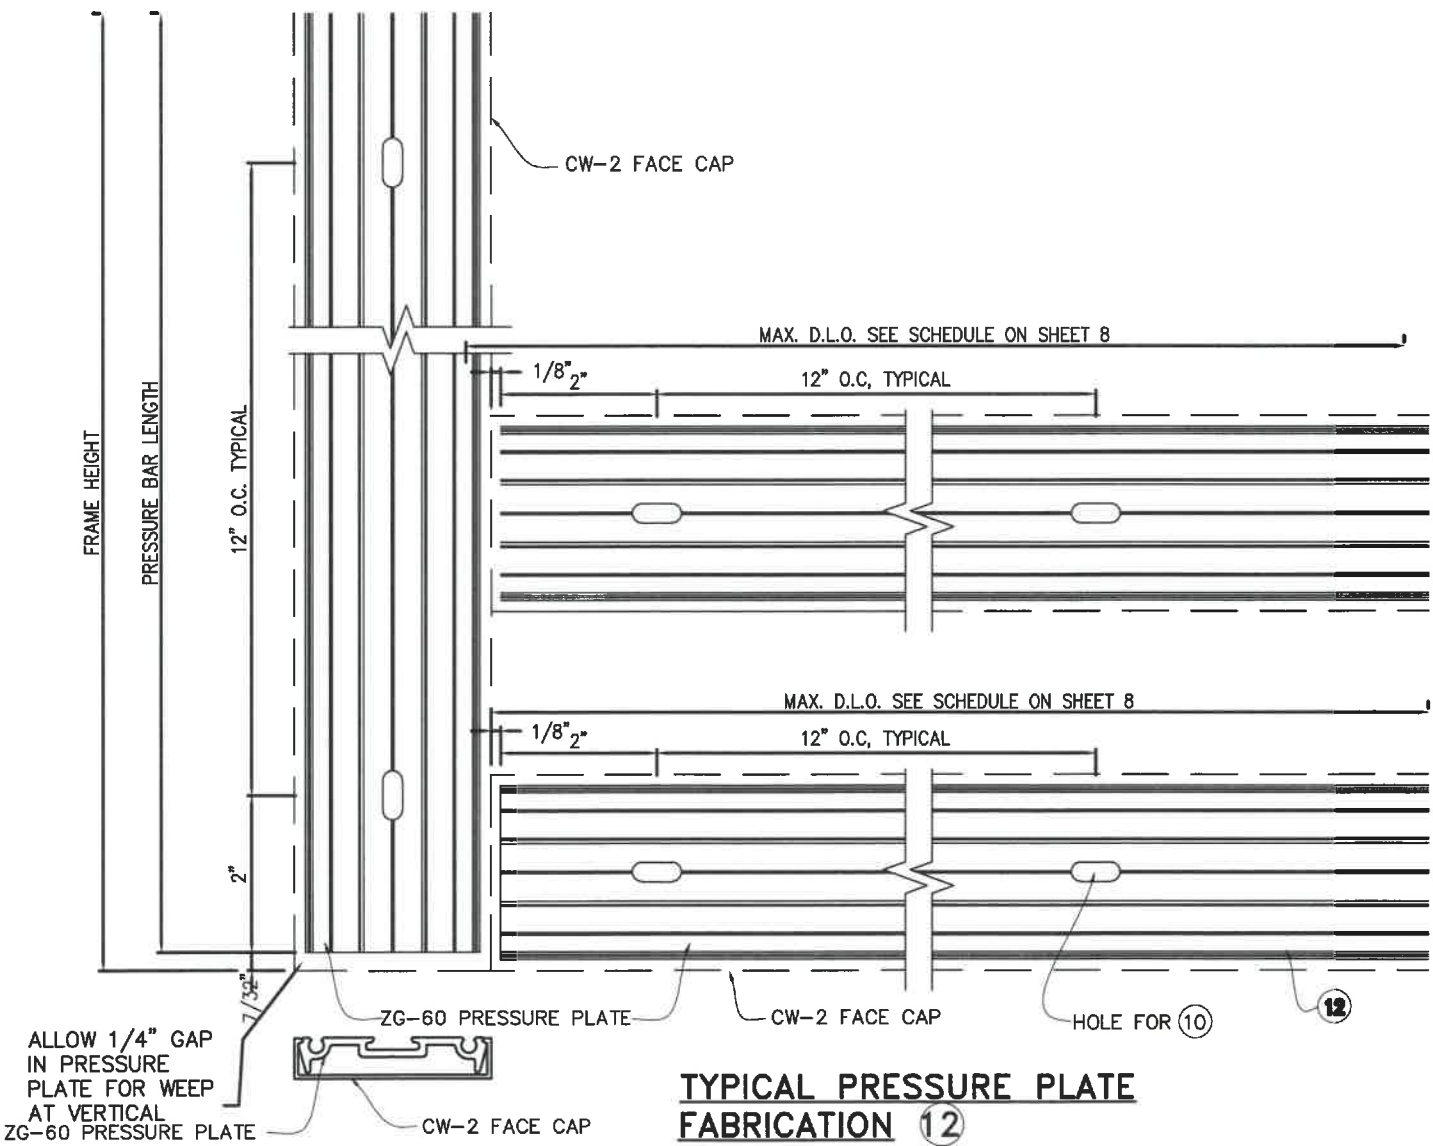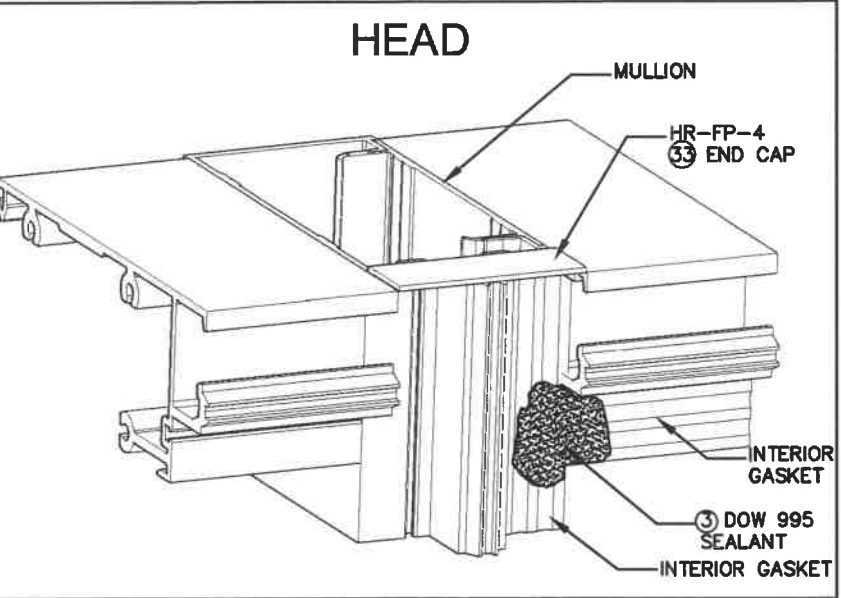

FLORIDA BUILDING CODE (High & Non High Velocity Hurricane Zone)

TILTECO INC.
© 2021 TILTECO, INC.
TILLIT TESTING & ENGINEERING COMPANY
6355 N.W. 36th St., Ste. 305, VIRGINIA GARDENS, FLORIDA 33166
Phone : (305)871-1530 • Fax : (305)871-1531
e-mail: tilteco@aol.com
CA-0006719
WALTER A. TILLIT Jr., P.E.
FLORIDA Lic. # 44167

HR-25IDG CAPTURED DRY GLAZED CURTAIN WALL
SYSTEM LARGE MISSILE IMPACT INSULATED GLASS

F.R.L.
DRAWN BY

04/15/2021
DATE

21-069
DRAWING No

REV. No	DATE	DESCRIPTION	REV. No	DATE	DESCRIPTION
1	-	-	3	-	-
2	-	-	4	-	-


SHEET 20A OF 36

P.E. SEAL/SIGNATURE/DATE


Walter A. Tillit Jr.

WALTER A. TILLIT JR.
LICENSE
No. 44167
STATE OF
FLORIDA
PROFESSIONAL ENGINEER


HORIZONTAL SECTION @ STANDARD MULLION DETAILS (PLAN)

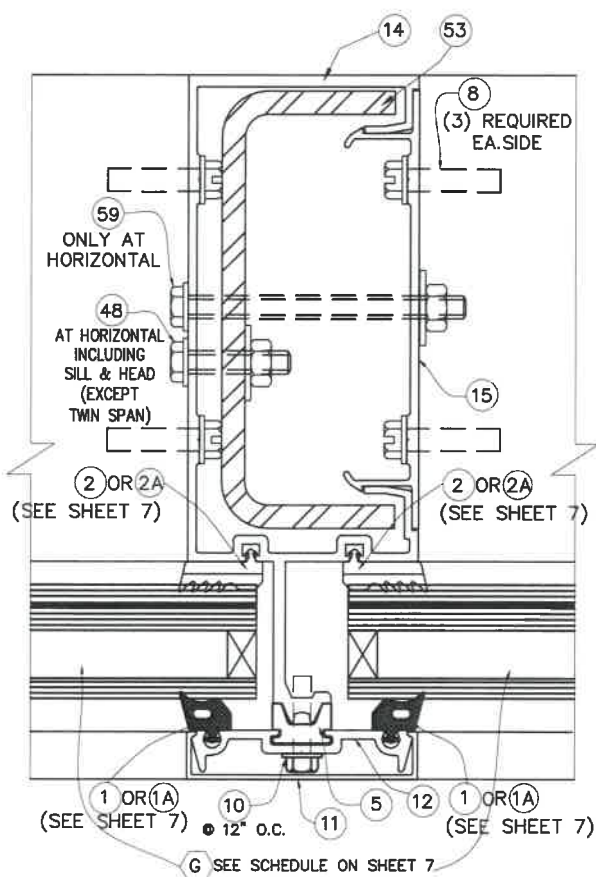


4
LIGHT MULLION W/STL

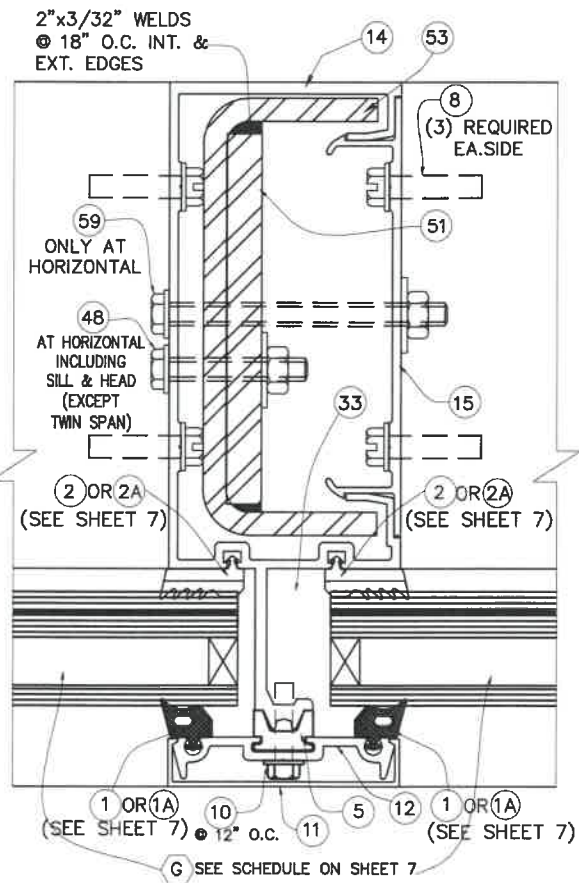

4A
LIGHT MULLION W/STL

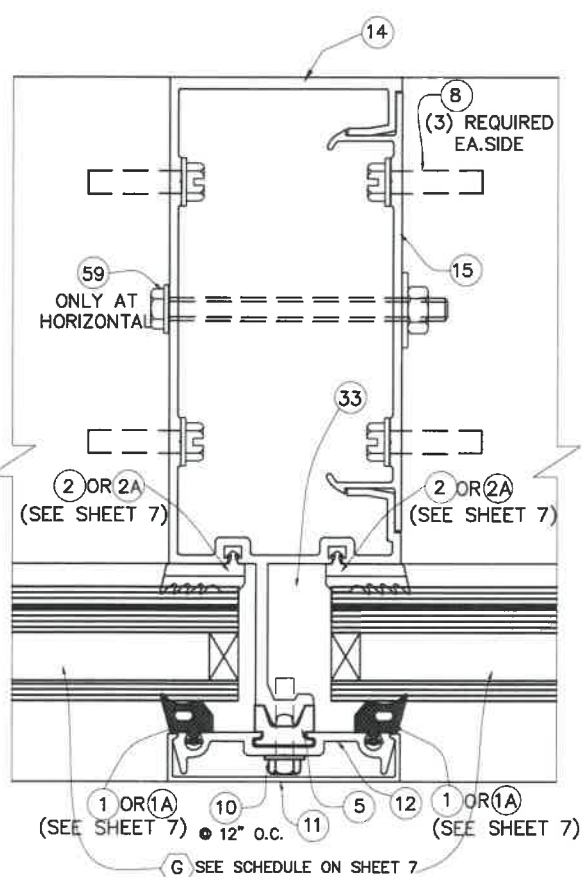

5
LIGHT MULLION W/O STL

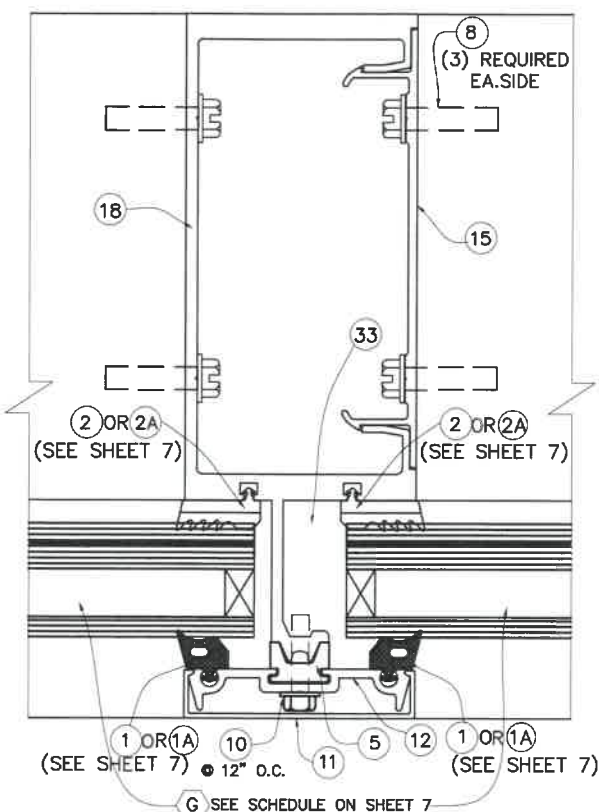

11
HEAVY MULLION

FLORIDA BUILDING CODE (High & Non High Velocity Hurricane Zone)

©2021 TILTECO, INC


TILTECO INC.
TILLIT TESTING & ENGINEERING COMPANY
6385 N.W. 36th. St., Ste. 305, VIRGINIA GARDENS, FLORIDA 33166
Phone : (305)871-1530 . Fax : (305)871-1531
e-mail: tilteco@aol.com

WALTER A. TILLIT JR., P.E.
CA-0006719
FLORIDA Lic. # 44167

HR-251DG CAPTURED DRY GLAZED CURTAIN WALL
SYSTEM LARGE MISSILE IMPACT INSULATED GLASS

Oldcastle BuildingEnvelope™
803 Airport Rd - Terrell, TX 75160
www.OldcastleBE.com - Phone 800-889-4567

P.E. SEAL/SIGNATURE/DATE

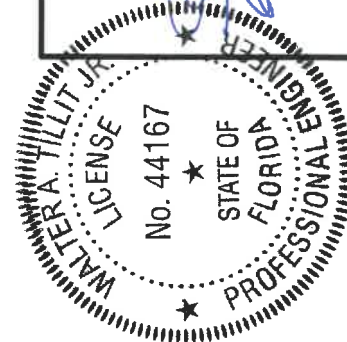


F.R.L
DRAWN BY

04/15/2021
DATE

21-069
DRAWING No

SHEET 21 OF 36

JAMB CONNECTIONS AT HORIZONTALS (PLAN)

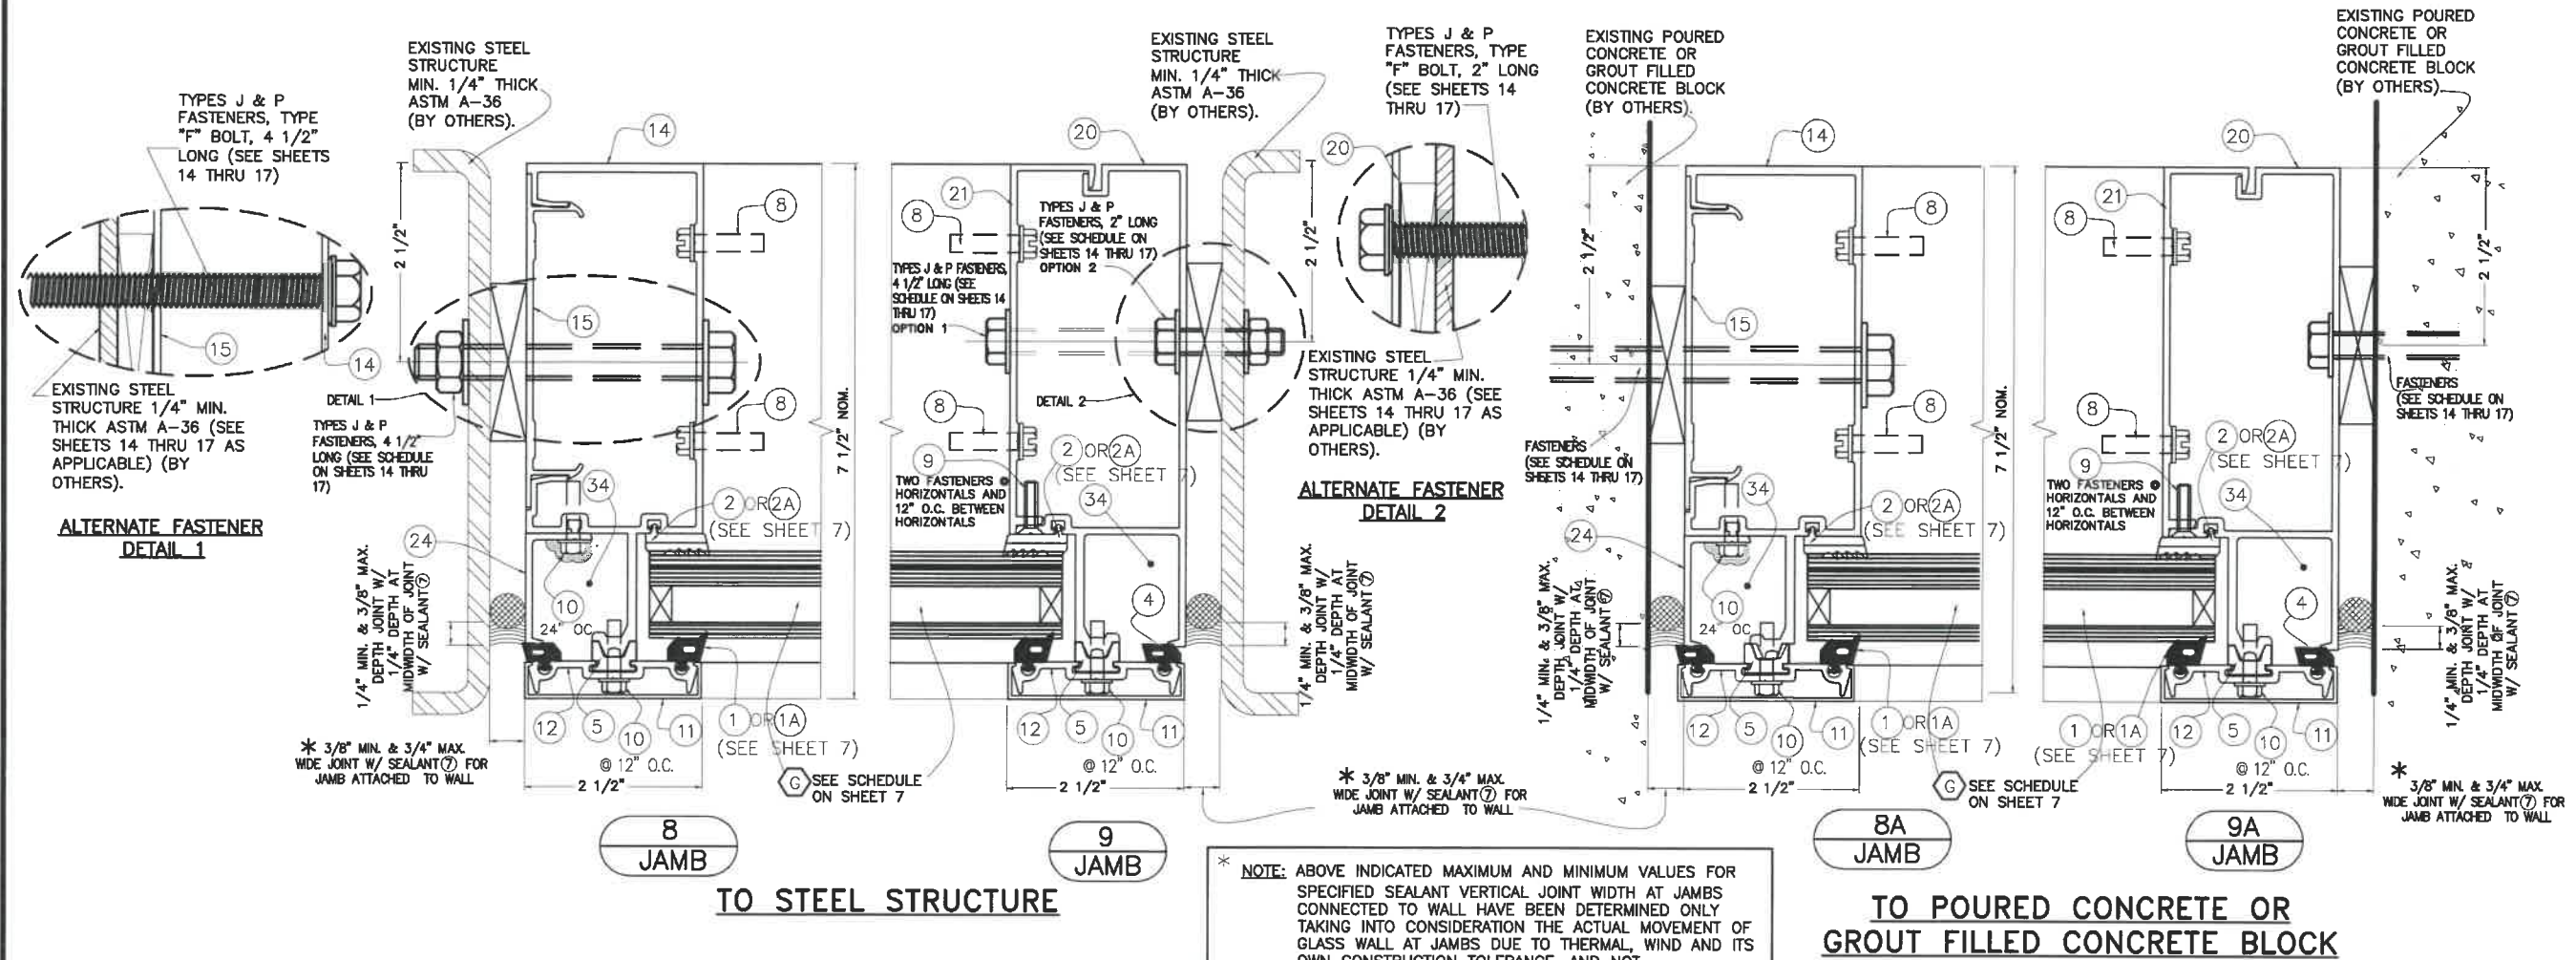

* NOTE: ABOVE INDICATED MAXIMUM AND MINIMUM VALUES FOR SPECIFIED SEALANT VERTICAL JOINT WIDTH AT JAMBS CONNECTED TO WALL HAVE BEEN DETERMINED ONLY TAKING INTO CONSIDERATION THE ACTUAL MOVEMENT OF GLASS WALL AT JAMBS DUE TO THERMAL, WIND AND ITS OWN CONSTRUCTION TOLERANCE, AND NOT PERFORMANCE FACTORS FROM THE SURROUNDING STRUCTURE.

TO POURED CONCRETE OR
GROUT FILLED CONCRETE BLOCK

FLORIDA BUILDING CODE (High & Non High Velocity Hurricane Zone)

©2021 TILTECO, INC



TILLIT TESTING & ENGINEERING COMPANY
6355 N.W. 36th. St., Ste. 305, VIRGINIA GARDENS, FLORIDA 33166
Phone : (305)871-1530 . Fax : (305)871-1531

WALTER A. TILLIT JR., P.E.
FLORIDA Lic. # 44167
CA-0006719
e-mail: tiltco@aol.com

HR-251DG CAPTURED DRY GLAZED CURTAIN WALL
SYSTEM LARGE MISSILE IMPACT INSULATED GLASS




Oldcastle BuildingEnvelope™


803 Airport Rd - Terrell, TX 75160
www.OldcastleBE.com - Phone 800-869-4567

REV. No	DESCRIPTION	DATE	REV. No	DESCRIPTION	DATE
1	-	-	3	-	-
2	-	-	4	-	-

P.E. SEAL/SIGNATURE/DATE

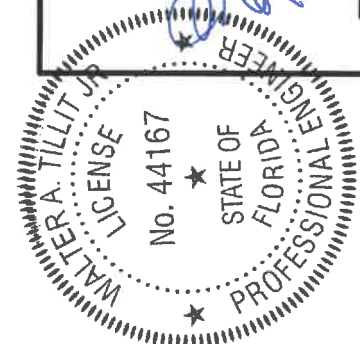

JAMB MULLIONS NOT ATTACHED TO EXISTING STRUCTURE FOR SINGLE SPAN ONLY (PLAN)

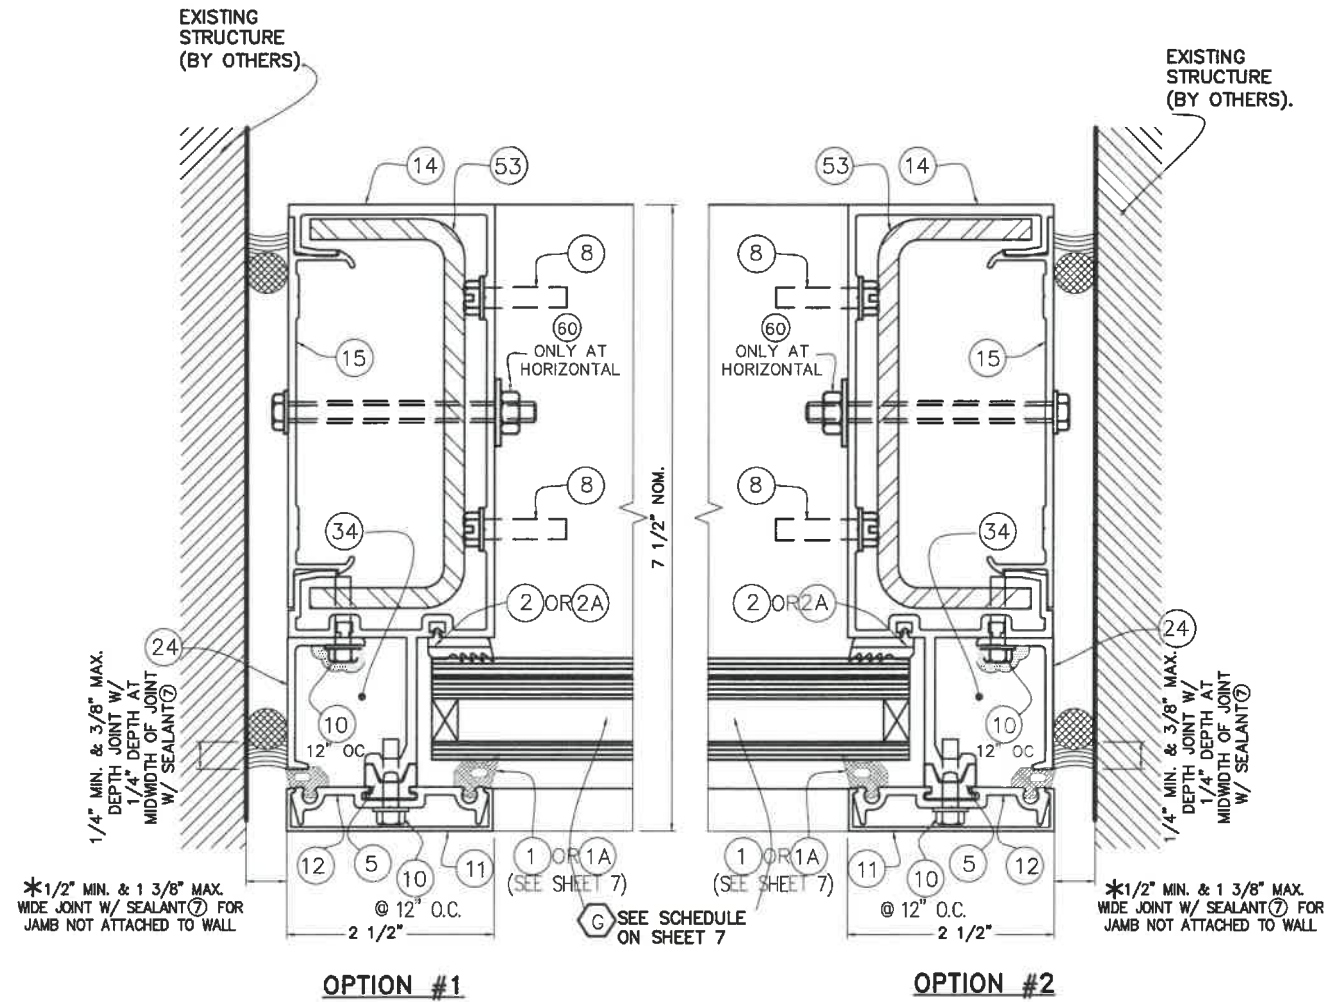


8B
JAMB

* NOTE: ABOVE INDICATED MAXIMUM AND MINIMUM VALUES FOR SPECIFIED SEALANT VERTICAL JOINT WIDTH AT JAMBS NOT CONNECTED TO WALL (FREE STANDING) HAVE BEEN DETERMINED ONLY TAKING INTO CONSIDERATION THE ACTUAL MOVEMENT OF GLASS WALL AT JAMBS DUE TO THERMAL, WIND AND ITS OWN CONSTRUCTION TOLERANCE, AND NOT PERFORMANCE FACTORS FROM THE SURROUNDING STRUCTURE.

* VALID ONLY FOR LARGE
MISSILE ZONE INSTALLATION

HR-251DG SINGLE SPAN JAMB MULLION W/O ANCHORAGE

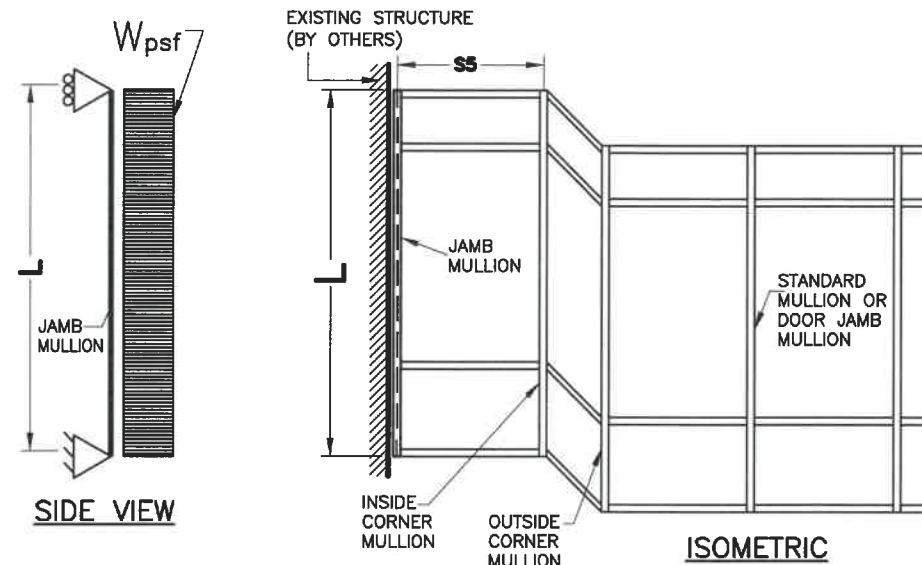

L = SINGLE SPAN JAMB MULLION; S5 = WIDTH OF JAMB MULLION GLASS PANEL
EFFECTIVE SPACING $b = \frac{S5}{2}$ (SEE SCHEDULE)

**MAXIMUM A.S.D. DESIGN PRESSURE RATING FOR SINGLE SPAN
REINFORCED JAMB MULLIONS W/O ANCHORAGE TO STRUCTURE**
MAXIMUM SINGLE SPAN REINFORCED JAMB MULLION "L"(ft) SCHEDULE
FOR A GIVEN A.S.D. DESIGN PRESSURE RATING (psf)
AND A GIVEN EFFECTIVE SPACING "b" (ft-in)

MAXIMUM A.S.D. DESIGN PRESSURE RATING (psf)	EFFECTIVE SPACING $b = S_x/2$ "b" (ft-in)	JAMB TWO CONNECTION SPAN LF (ft-in)
70.0 or less	1' - 9"	12' - 6"
	2' - 0"	12' - 6"
	2' - 3"	12' - 6"
	2' - 6"	12' - 6"
	2' - 9"	12' - 6"
	3' - 0"	12' - 6"
	3' - 3"	12' - 6"

FLORIDA BUILDING CODE (High & Non High Velocity Hurricane Zone)

©2021 TILTECO, INC

TILTECO INC.

TILLIT TESTING & ENGINEERING COMPANY
63555 N.W. 36th. St., Ste. 305, VIRGINIA GARDENS, FLORIDA 33166
Phone : (305)871-1530 , Fax : (305)871-1531
e-mail: tilteco@aol.com

CA-0006719
WALTER A. TILLIT Jr., P.E.
FLORIDA Lic. # 44167


HR-251DG CAPTURED DRY GLAZED CURTAIN WALL
SYSTEM LARGE MISSILE IMPACT INSULATED GLASS

Oldcastle BuildingEnvelope™
803 Airport Rd - Terrell, TX 75160
www.OldcastleBE.com - Phone 800-969-4567

DRAWING NO
SHEET 22A OF 36

1000 Y. Li et al.

CORNER MULLION DETAILS (PLAN)

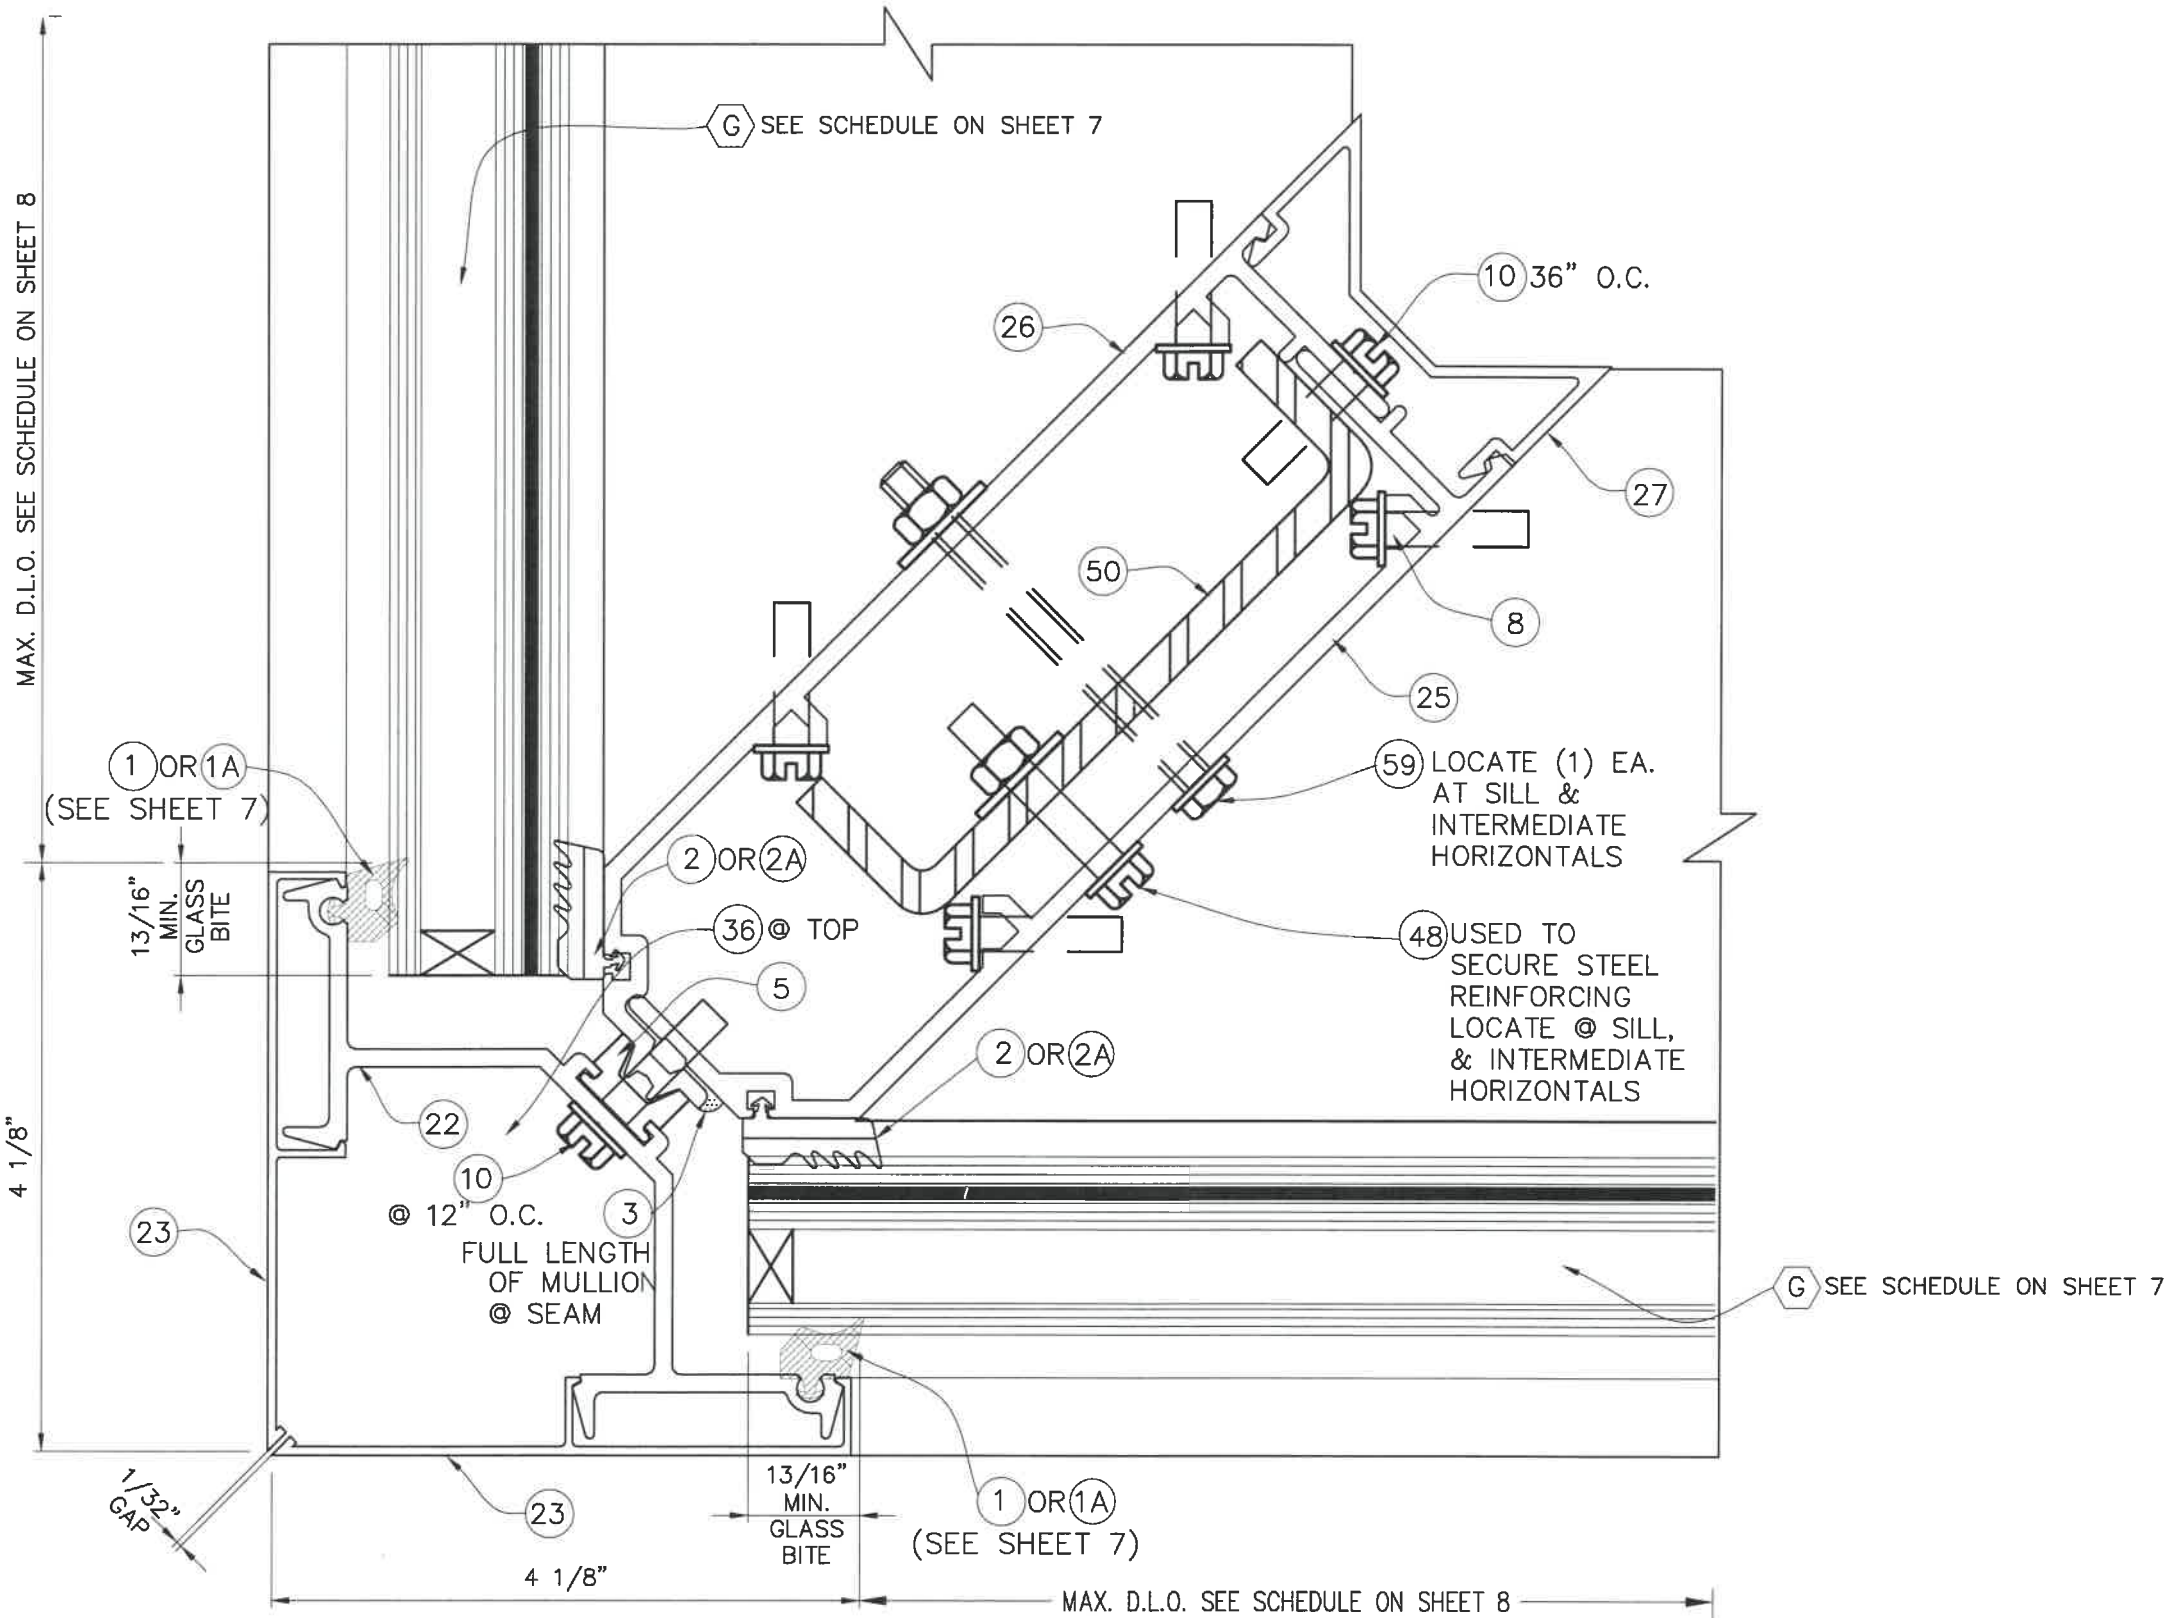

14
90 DEG CORNER
CAPTURED
PLAN

FLORIDA BUILDING CODE (High & Non High Velocity Hurricane Zone)

HR-251DG CAPTURED DRY GLAZED CURTAIN WALL
SYSTEM LARGE MISSILE IMPACT INSULATED GLASS

Oldcastle BuildingEnvelope™
803 Airport Rd - Terrell, TX 75160
www.OldcastleBE.com - Phone 800-869-4567

REV. No	DESCRIPTION	DATE	REV. No	DESCRIPTION	DATE
1			3		
2			4		

F.R.L
DRAWN BY

04/15/2021
DATE

21-069
DRAWING No

SHEET 23 OF 36

©2021 TILTECO, INC


TILTECO INC.
TILLIT TESTING & ENGINEERING COMPANY
6355 N.W. 36th St., Ste. 305, VIRGINIA GARDENS, FLORIDA 33166
Phone : (305)871-1530 . Fax : (305)871-1531
e-mail: tilteco@aol.com
CA-0006719
WALTER A. TILLIT JR., P.E.
FLORIDA Lic. # 44167

P.E. SEAL/SIGNATURE/DATE

[Signature]


WALTER A. TILLIT JR.
LICENSE
No. 44167
STATE OF
FLORIDA
PROFESSIONAL ENGINEER

JAMBS CONNECTIONS AT INSIDE CORNER (PLAN)

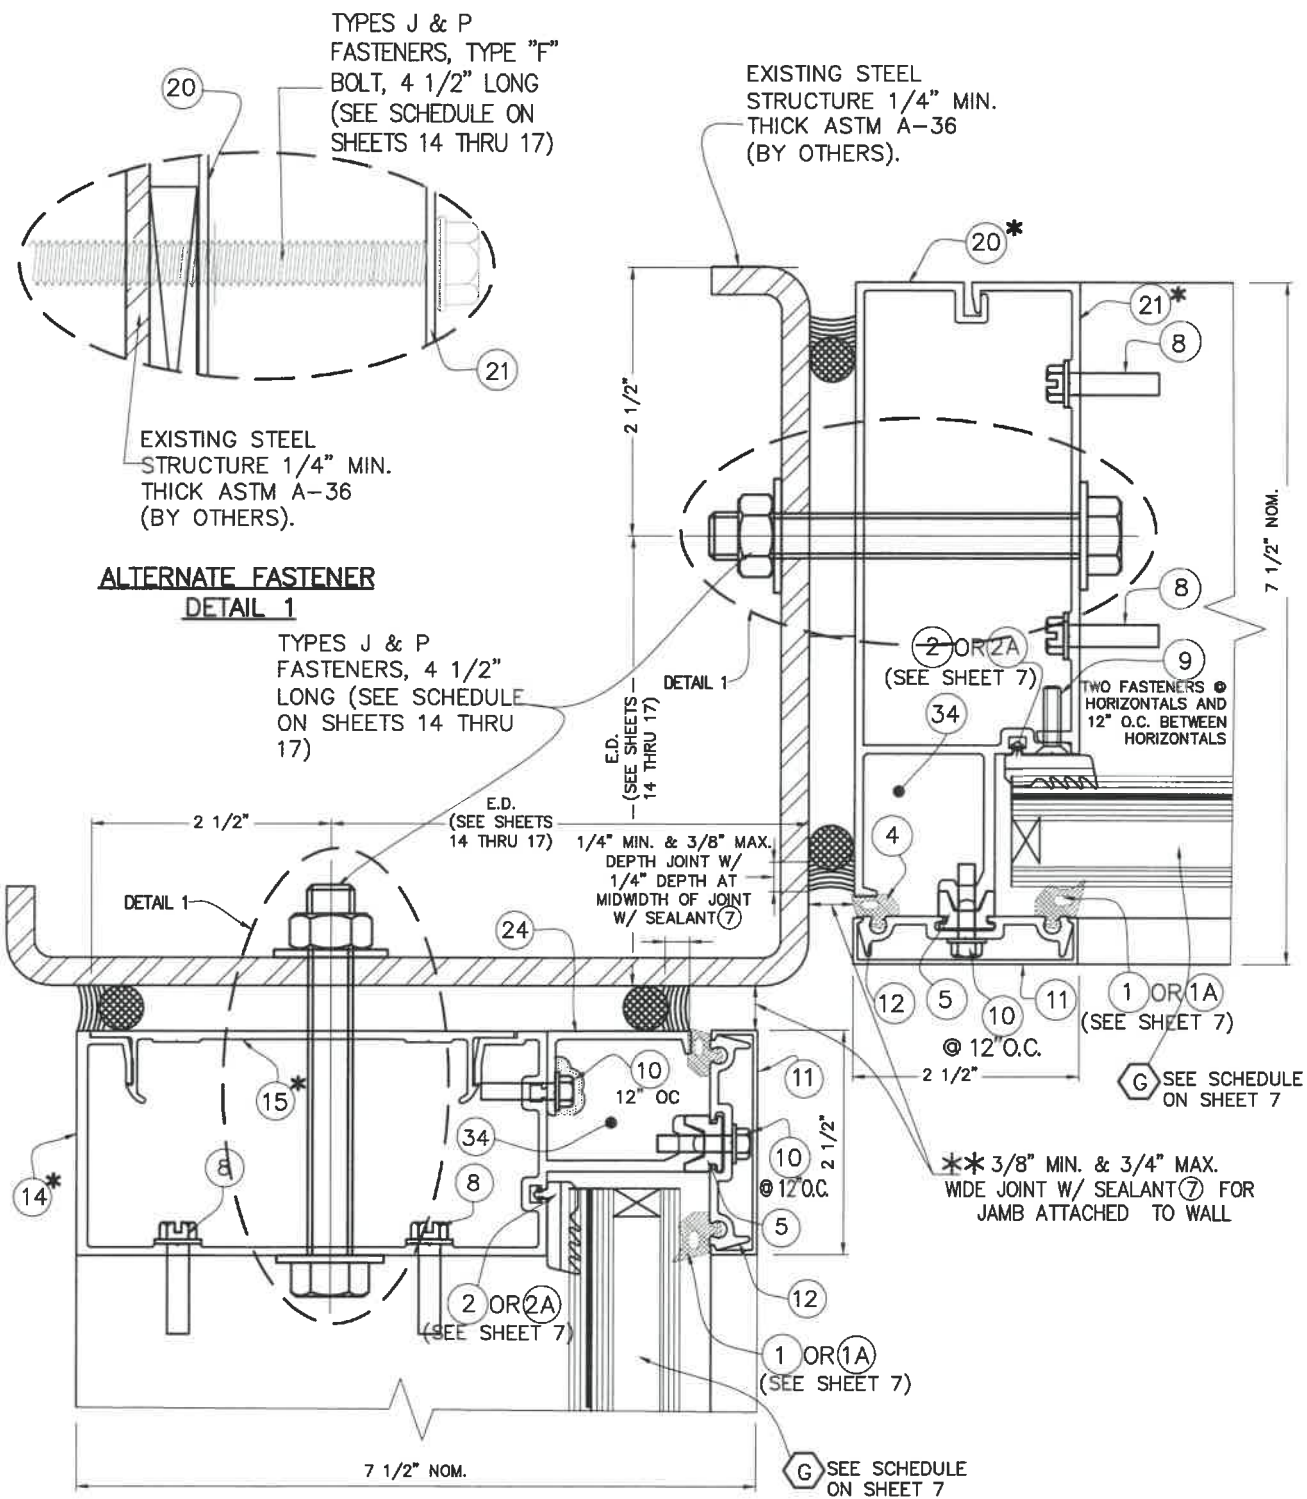

8, 9 @ INSIDE CORNER
JAMB TO EXISTING
STEEL (PLAN)

* JAMBS MAY BE
14 + 15 OR 20 + 21
INTERCHANGABLE

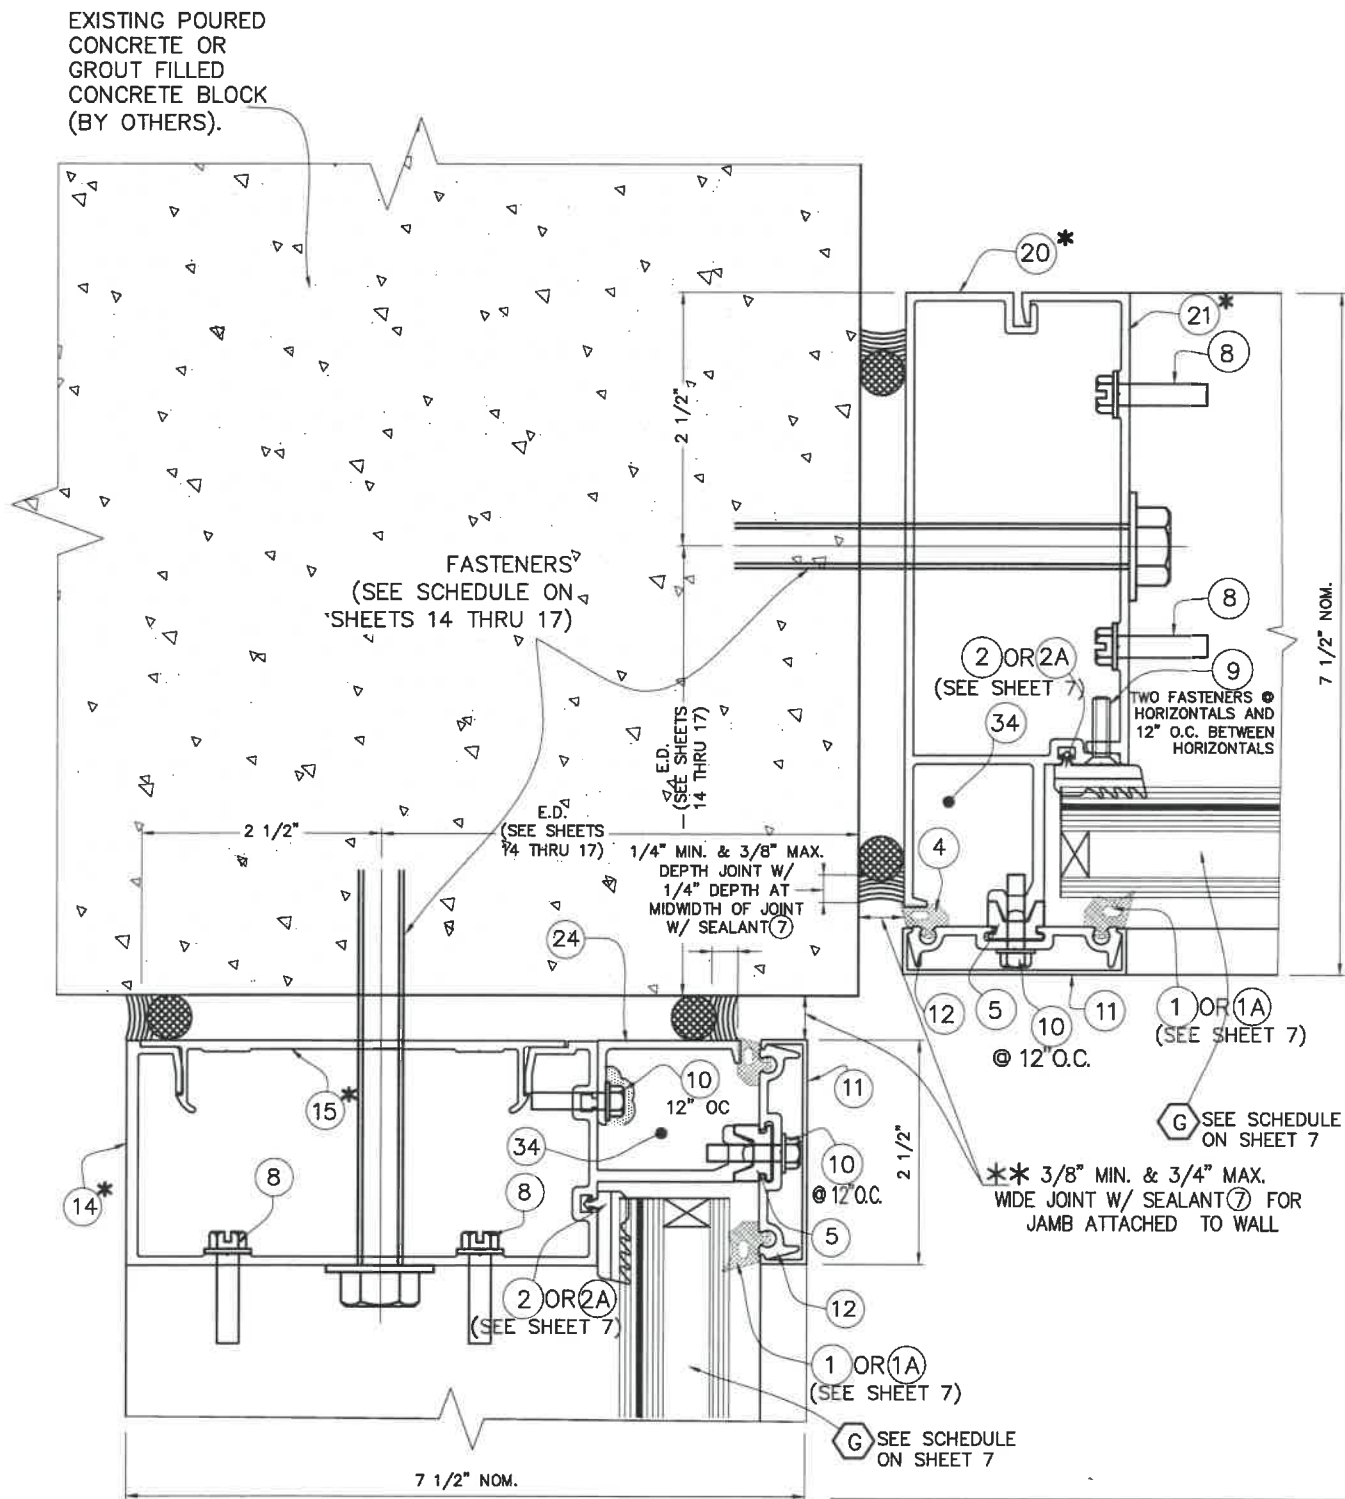

8A, 9A @ INSIDE CORNER
JAMB TO POURED
CONCRETE (PLAN)

** NOTE: ABOVE INDICATED MAXIMUM AND MINIMUM VALUES
FOR SPECIFIED SEALANT VERTICAL JOINT WIDTH
AT JAMBS CONNECTED TO WALL HAVE BEEN
DETERMINED ONLY TAKING INTO CONSIDERATION
THE ACTUAL MOVEMENT OF GLASS WALL AT
JAMBS DUE TO THERMAL, WIND AND ITS OWN
CONSTRUCTION TOLERANCE, AND NOT
PERFORMANCE FACTORS FROM THE
SURROUNDING STRUCTURE.

FLORIDA BUILDING CODE (High & Non High Velocity Hurricane Zone)

HR-251DG CAPTURED DRY GLAZED CURTAIN WALL
SYSTEM LARGE MISSILE IMPACT INSULATED GLASS

F.R.L
DRAWN BY

04/15/2021
DATE

21-069
DRAWING No

SHEET 24 OF 36

Oldcastle BuildingEnvelope™

803 Airport Rd - Terrell, TX 75160

www.OldcastleBE.com - Phone 800-869-4567

REV. No

1

2

DESCRIPTION

DATE

REV. No

3

4

DESCRIPTION

DATE

TILTECO INC.

TILLIT TESTING & ENGINEERING COMPANY

6365 N.W. 36th, St., Ste. 305, VIRGINIA GARDENS, FLORIDA 33166

Phone : (305)871-1530 - Fax : (305)871-1531

e-mail: tilteco@aol.com

CA-0006719

WALTER A. TILLIT Jr., P.E.

FLORIDA Lic. # 44167

©2021 TILTECO, INC

FLORIDA BUILDING CODE (High & Non High Velocity Hurricane Zone)

FLORIDA Lic. # 44167

WALTER A. TILLIT Jr.

LICENSE

No. 44167


STATE OF FLORIDA

PROFESSIONAL ENGINEER

P.E. SEAL/SIGNATURE/DATE

9/4/2021

JAMB MULLIONS NOT ATTACHED TO INSIDE CORNER OF EXISTING STRUCTURE FOR SINGLE SPAN ONLY (PLAN)

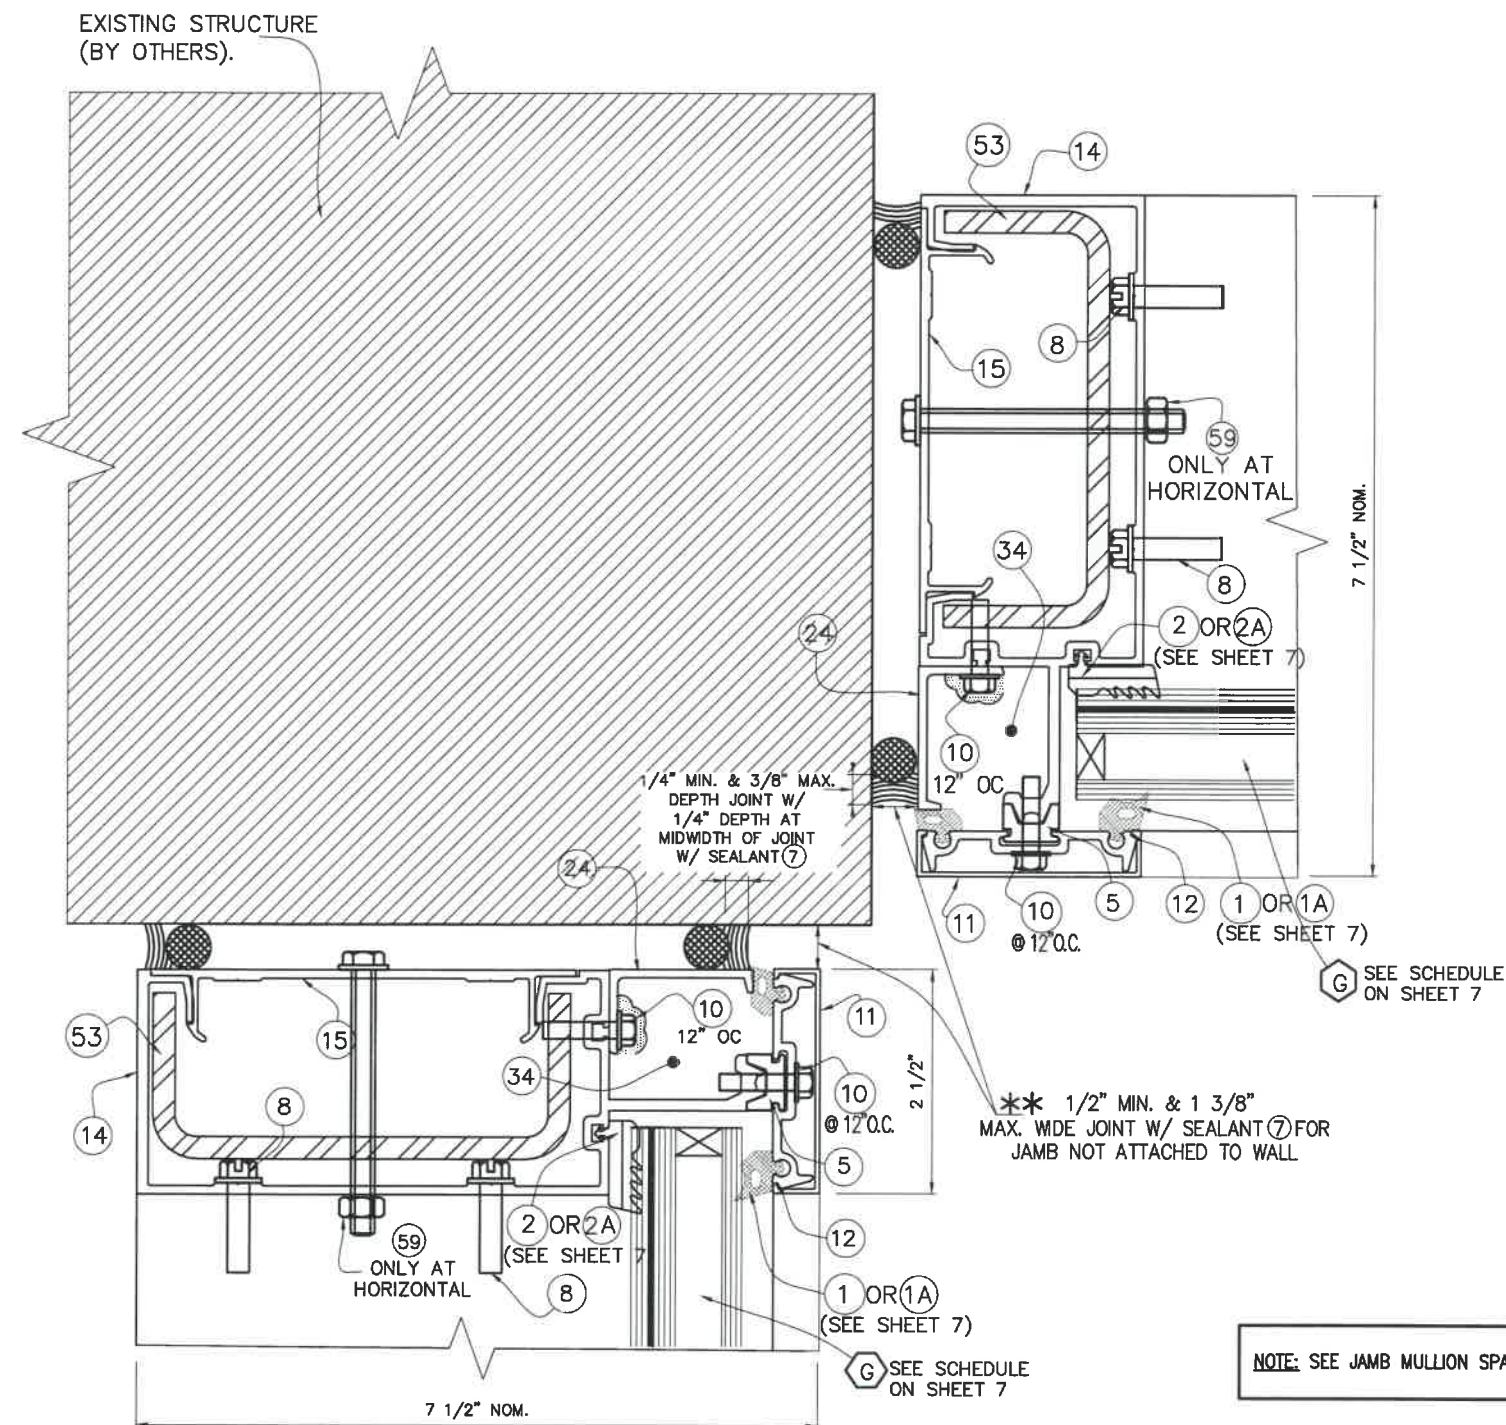

8B @ INSIDE CORNER
JAMB MULLION TO EXISTING
STRUCTURE (PLAN)

NOTE: SEE JAMB MULLION SPAN SCHEDULE ON SHEET 22A.

**** NOTE:** ABOVE INDICATED MAXIMUM AND MINIMUM VALUES FOR SPECIFIED SEALANT VERTICAL JOINT WIDTH AT JAMBS NOT CONNECTED TO WALL (FREE STANDING) HAVE BEEN DETERMINED ONLY TAKING INTO CONSIDERATION THE ACTUAL MOVEMENT OF GLASS WALL AT JAMBS DUE TO THERMAL, WIND AND ITS OWN CONSTRUCTION TOLERANCE, AND NOT PERFORMANCE FACTORS FROM THE SURROUNDING STRUCTURE.

FLORIDA BUILDING CODE (High & Non High Velocity Hurricane Zone)

©2021 TILTECO, INC



TILTECO INC.

TILLIT TESTING & ENGINEERING COMPANY
6355 N.W. 36th. St., Ste. 305, VIRGINIA GARDENS, FLORIDA 33166
Phone : (305)871-1530 . Fax : (305)871-1531
e-mail: tiltco@aol.com

e-mail: titeco@aol.com
 CA-0006719
 WALTER A. TILLIT JR., P.E.
 FLORIDA Lic. # 44167

HR-251DG CAPTURED DRY GLAZED CURTAIN WALL
SYSTEM LARGE MISSILE IMPACT INSULATED GLASS





Oldcastle BuildingEnvelope™

803 Airport Rd - Terrell, TX 75160
www.OldcastleBE.com - Phone 800-869-4567

REV. No	DESCRIPTION	DATE	REV. No	DESCRIPTION	DATE
1	-	-	3	-	-
2	-	-	4	-	-

P.E. SEAL/SIGNATURE/DATE

SILL & HEAD CONNECTION DETAILS AT SINGLE SPAN & SILL CONNECTION DETAIL FOR TWIN SPAN (PLANS)

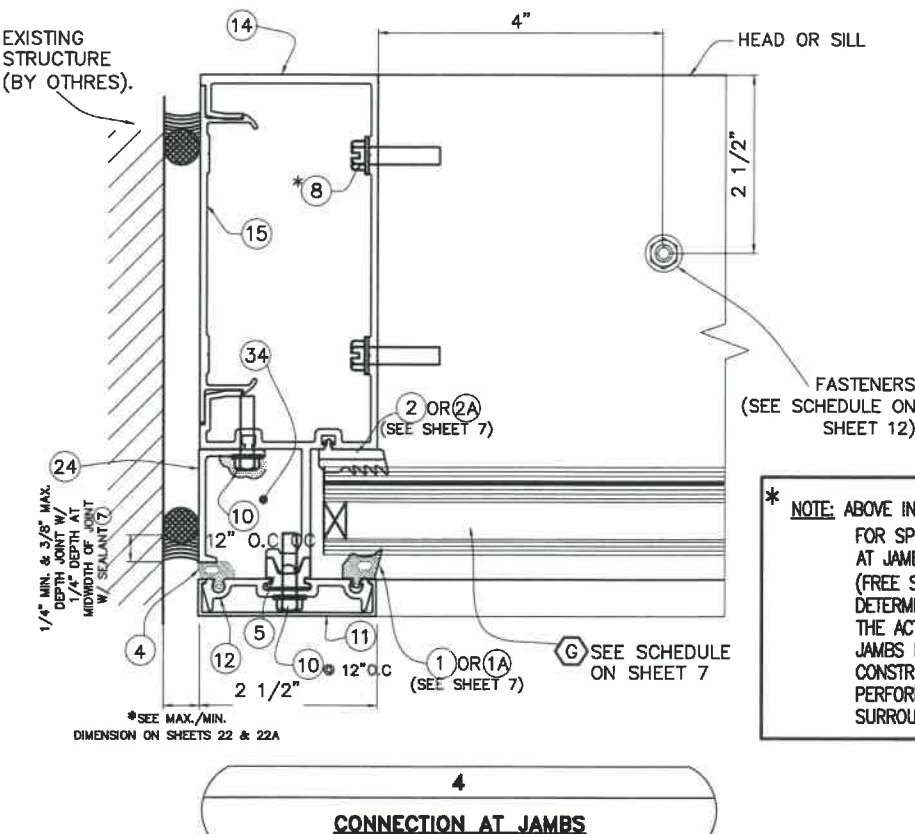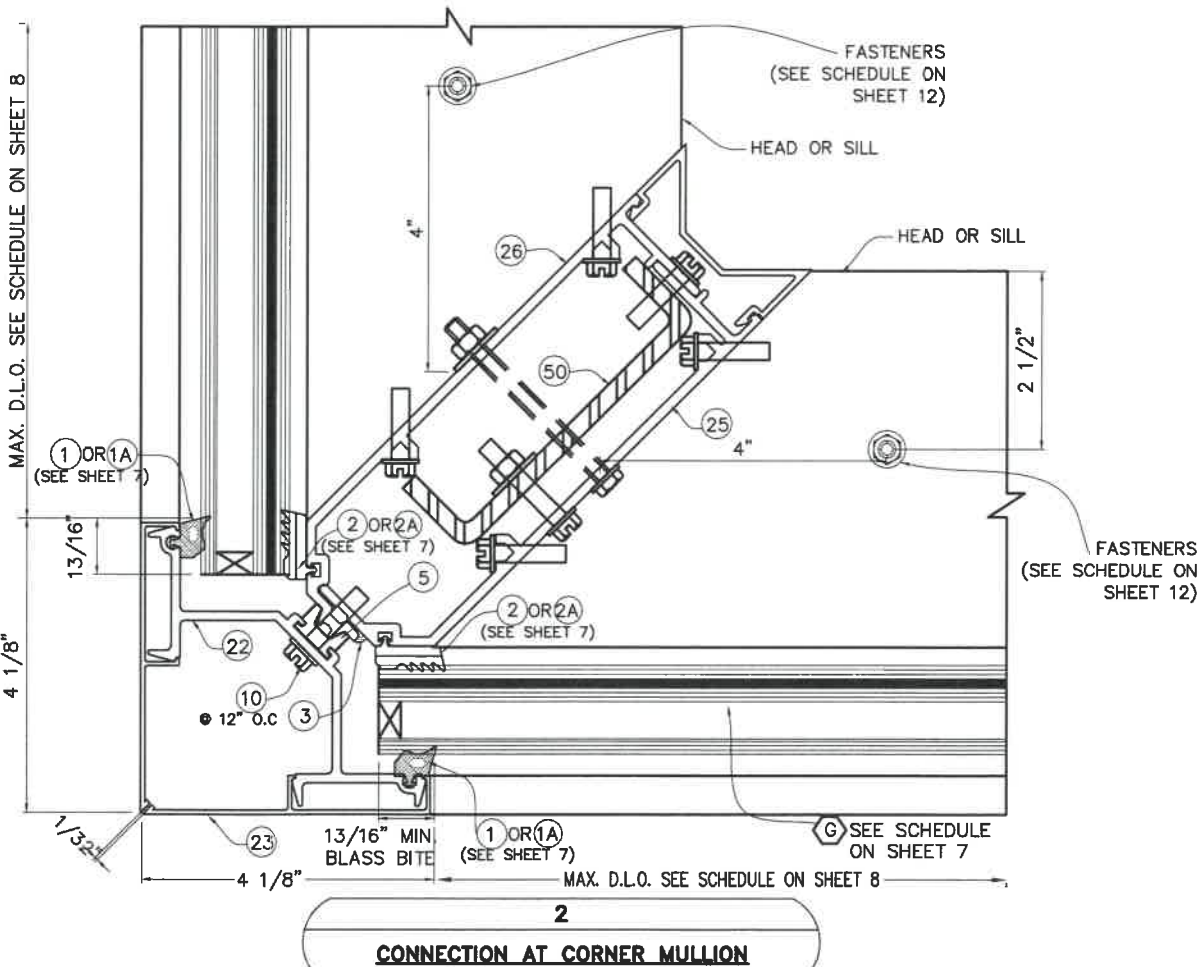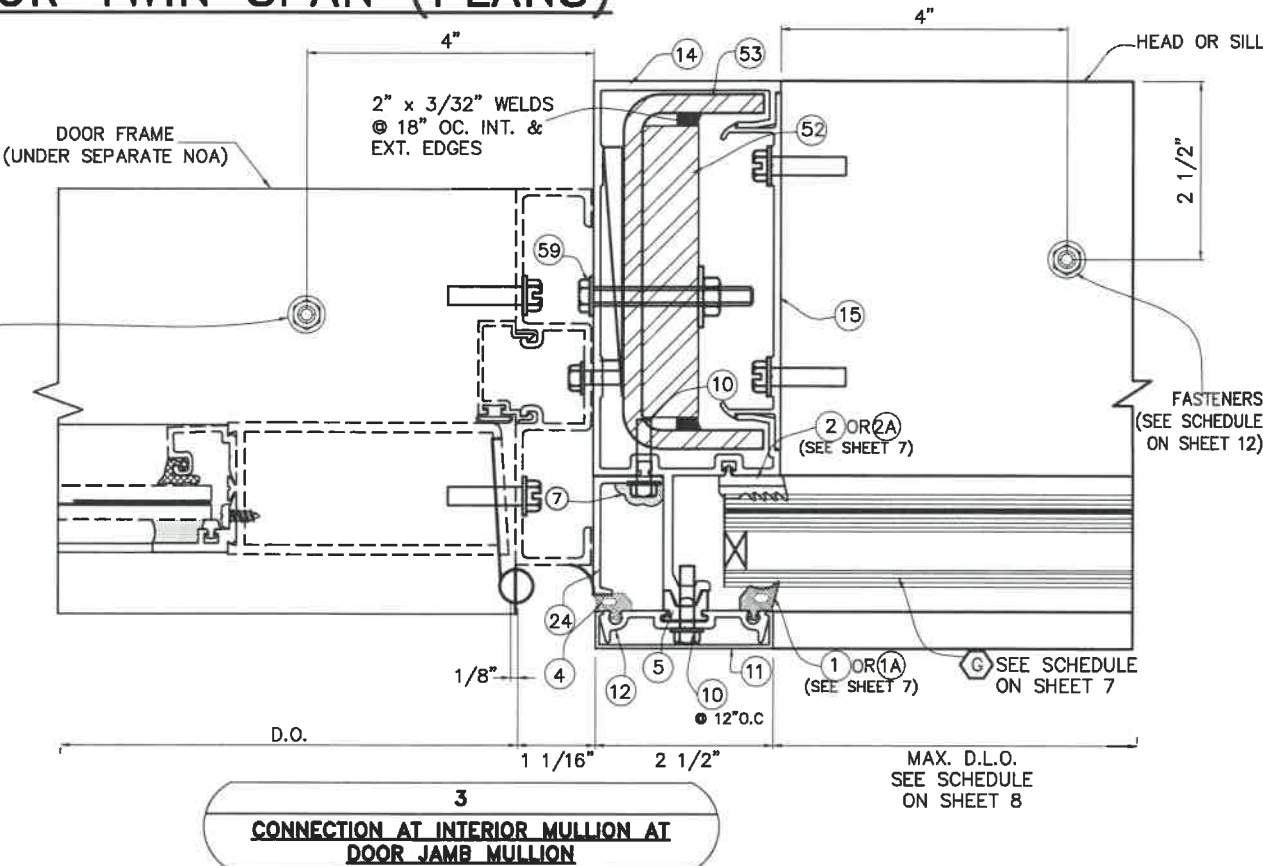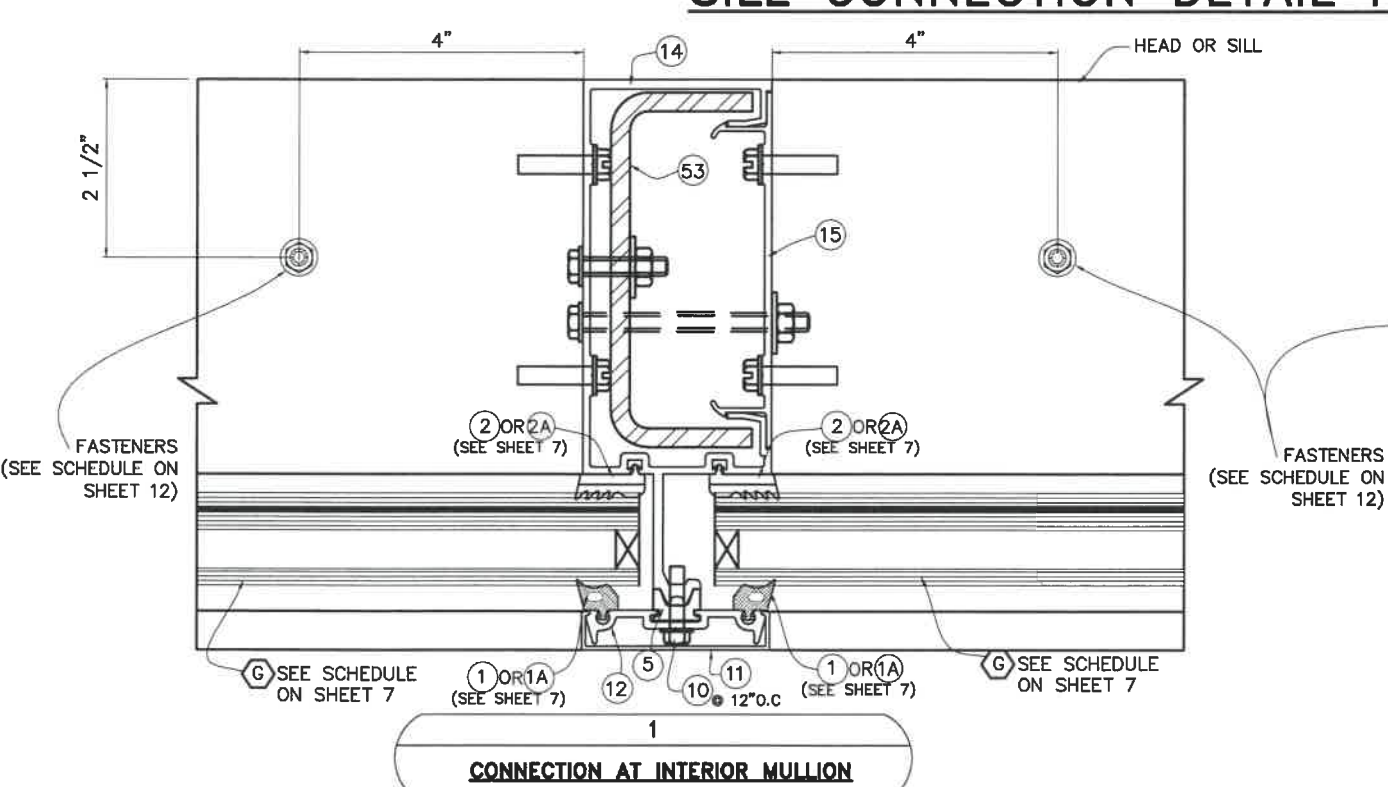

* NOTE: ABOVE INDICATED MAXIMUM AND MINIMUM VALUES FOR SPECIFIED SEALANT VERTICAL JOINT WIDTH AT JAMBS CONNECTED AND NOT CONNECTED (FREE STANDING) TO WALL HAVE BEEN DETERMINED ONLY TAKING INTO CONSIDERATION THE ACTUAL MOVEMENT OF GLASS WALL AT JAMBS DUE TO THERMAL, WIND AND ITS OWN CONSTRUCTION TOLERANCE, AND NOT PERFORMANCE FACTORS FROM THE SURROUNDING STRUCTURE.

FLORIDA BUILDING CODE (High & Non High Velocity Hurricane Zone)

F.R.L. DRAWN BY		04/15/2021	DATE	21-069	DRAWING No	SHEET 25 OF 36
HR-25IDG CAPTURED DRY GLAZED CURTAIN WALL SYSTEM LARGE MISSILE IMPACT INSULATED GLASS		Oldcastle BuildingEnvelope™		803 Airport Rd - Terrell, TX 75160		
				www.OldcastleBE.com - Phone 800-869-4567		
REV. No	DESCRIPTION	DATE	REV. No	DESCRIPTION	DATE	REV. No
1			2			

©2021 TILTECO, INC.




TILTECO INC.

TILLIT TESTING & ENGINEERING COMPANY
6355 N.W. 36th. St. Ste. 305, VIRGINIA GARDENS, FLORIDA 33166
Phone : (305)871-1530 . Fax : (305)871-1531
e-mail: tilteco@aol.com
CA-0006719
WALTER A. TILLIT Jr., P.E.
FLORIDA Lic. # 44167


P.E. SEAL/SIGNATURE/DATE

WALTER A. TILLIT JR.
LICENSE
No. 44167
STATE OF FLORIDA
PROFESSIONAL ENGINEER

OPTION #1 FOR HEAD CONNECTION OF TWIN SPAN STANDARD MULLIONS

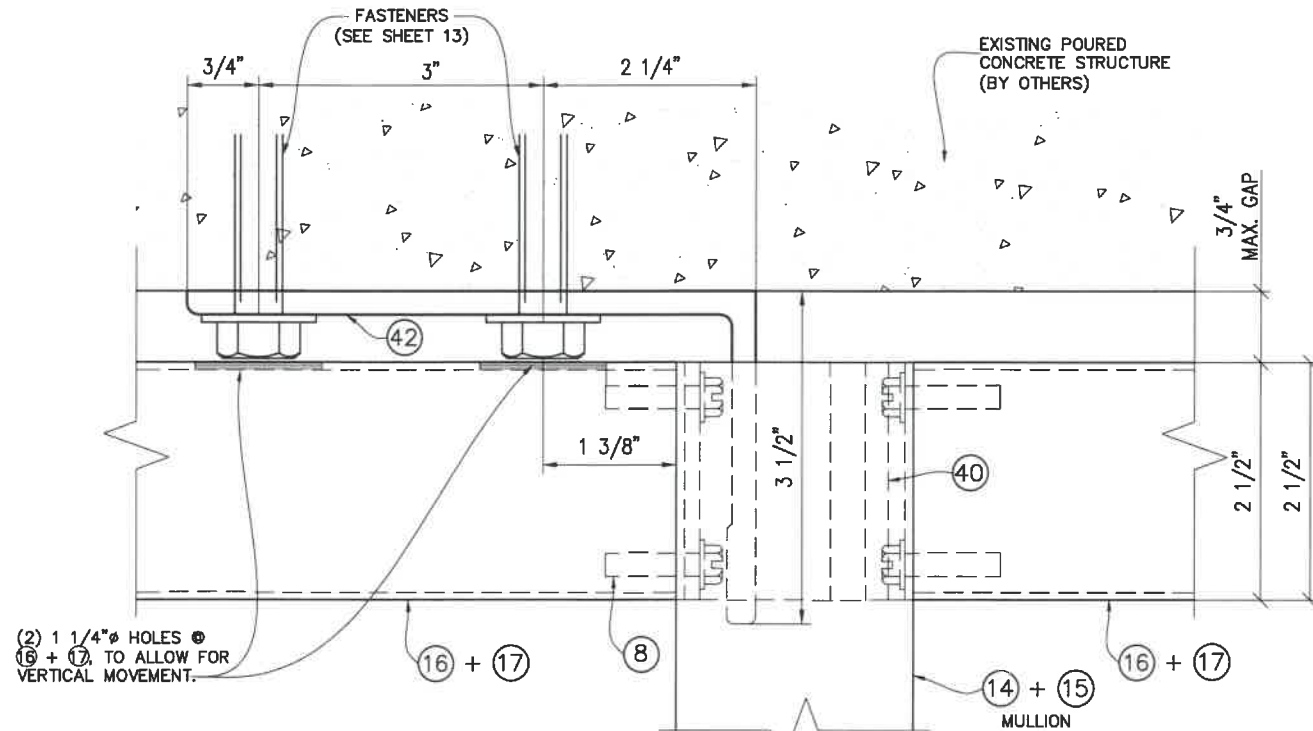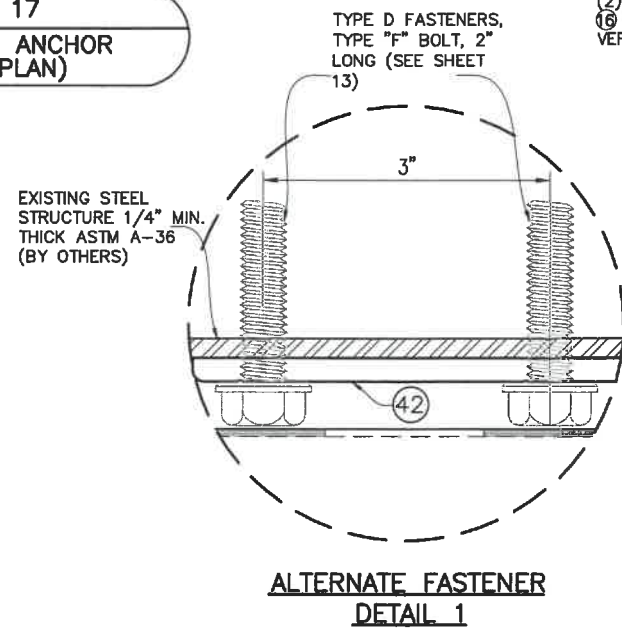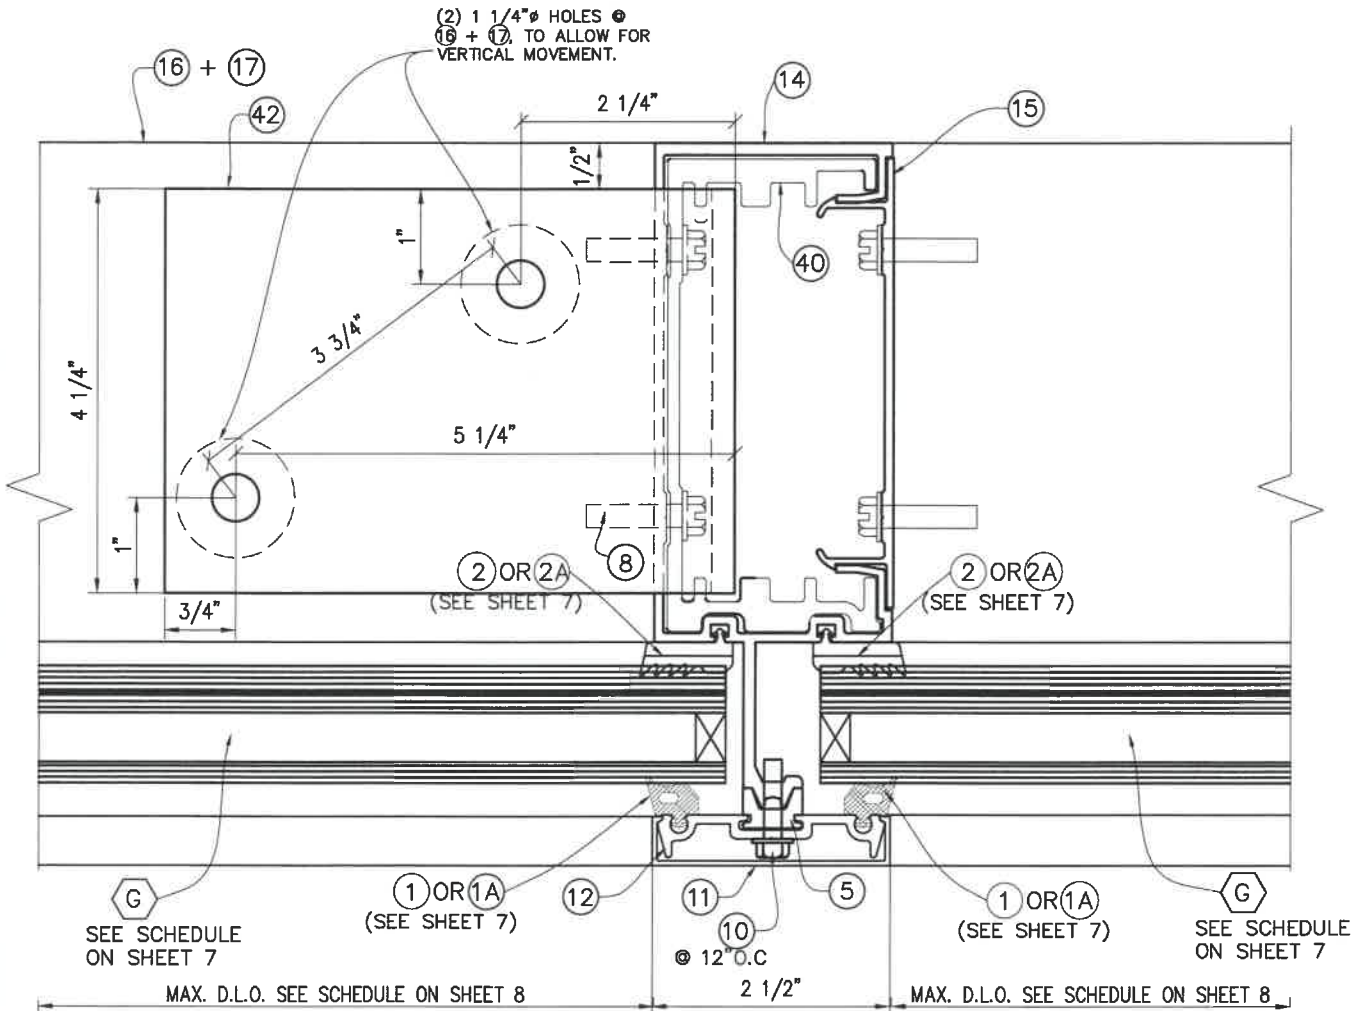

TO EXISTING POURED CONCRETE STRUCTURE

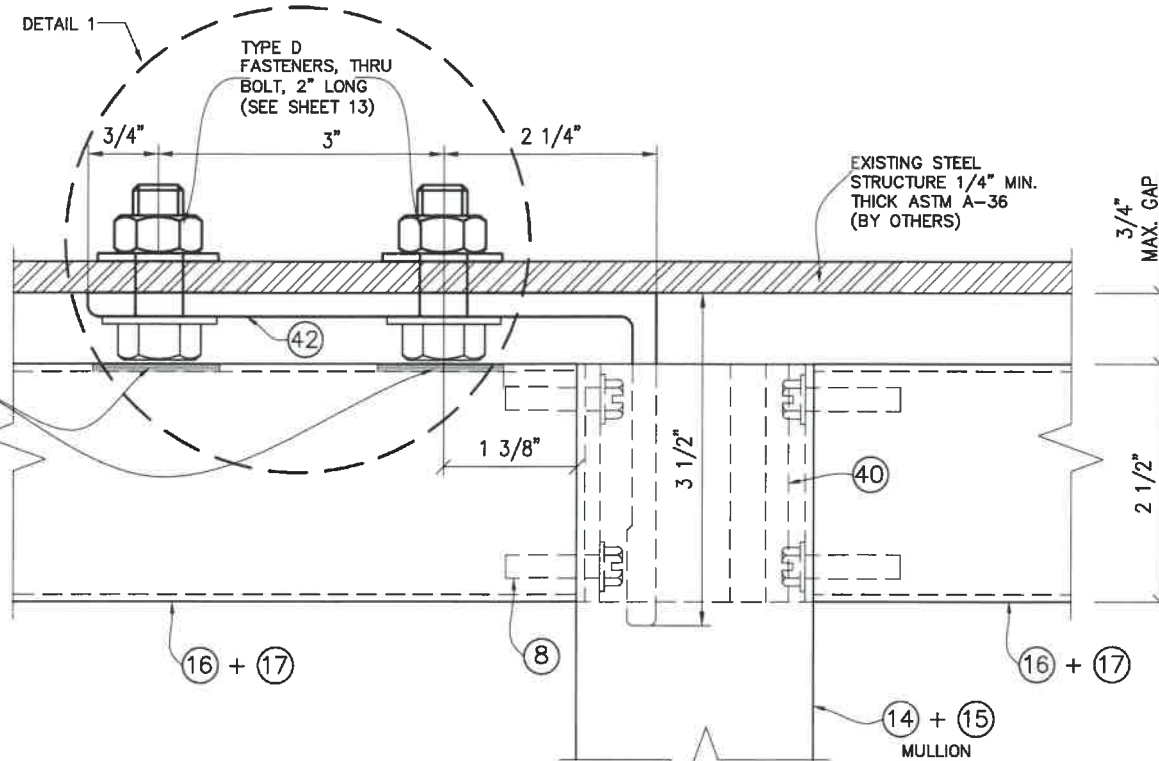

TO EXISTING STEEL STRUCTURE

EXTERIOR ELEVATIONS




FLORIDA BUILDING CODE (High & Non High Velocity Hurricane Zone)

©2021 TILTECO, INC

TILTECO INC.
TILLIT TESTING & ENGINEERING COMPANY
6355 N.W. 36th St., Suite 305, Virginia Gardens, Florida 33166
Phone : (305)871-1530 Fax : (305)871-1531
e-mail: tilteco@aol.com
CA-0006719
WALTER A. TILLIT Jr., P.E.
FLORIDA Lic. # 44167



HR-25IDG CAPTURED DRY GLAZED CURTAIN WALL
SYSTEM LARGE MISSILE IMPACT INSULATED GLASS

F.R.L. DRAWN BY		04/15/2021 DATE		21-069 DRAWING No		SHEET 26 OF 36	
REV. No	DESCRIPTION	DATE	REV. No	DESCRIPTION	DATE		
1			3				
2			4				

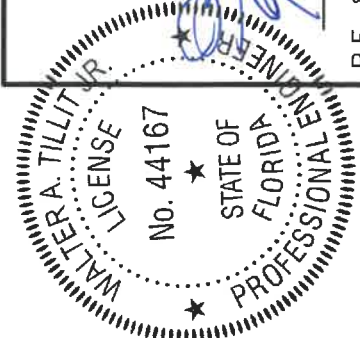

P.E. SEAL/SIGNATURE/DATE

HEAD CONNECTION OF TWIN SPAN JAMBS

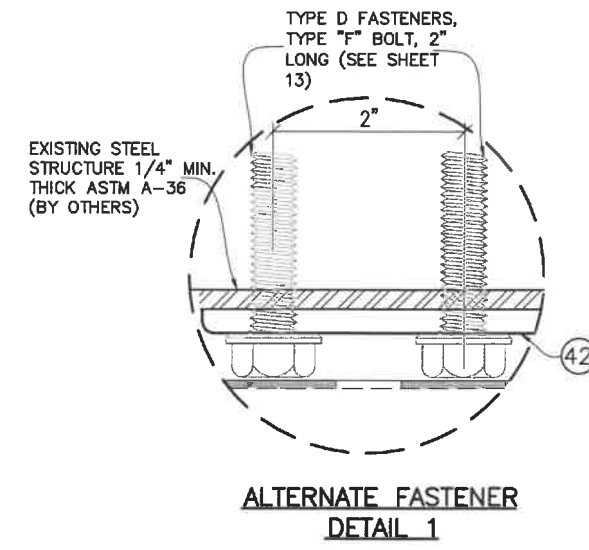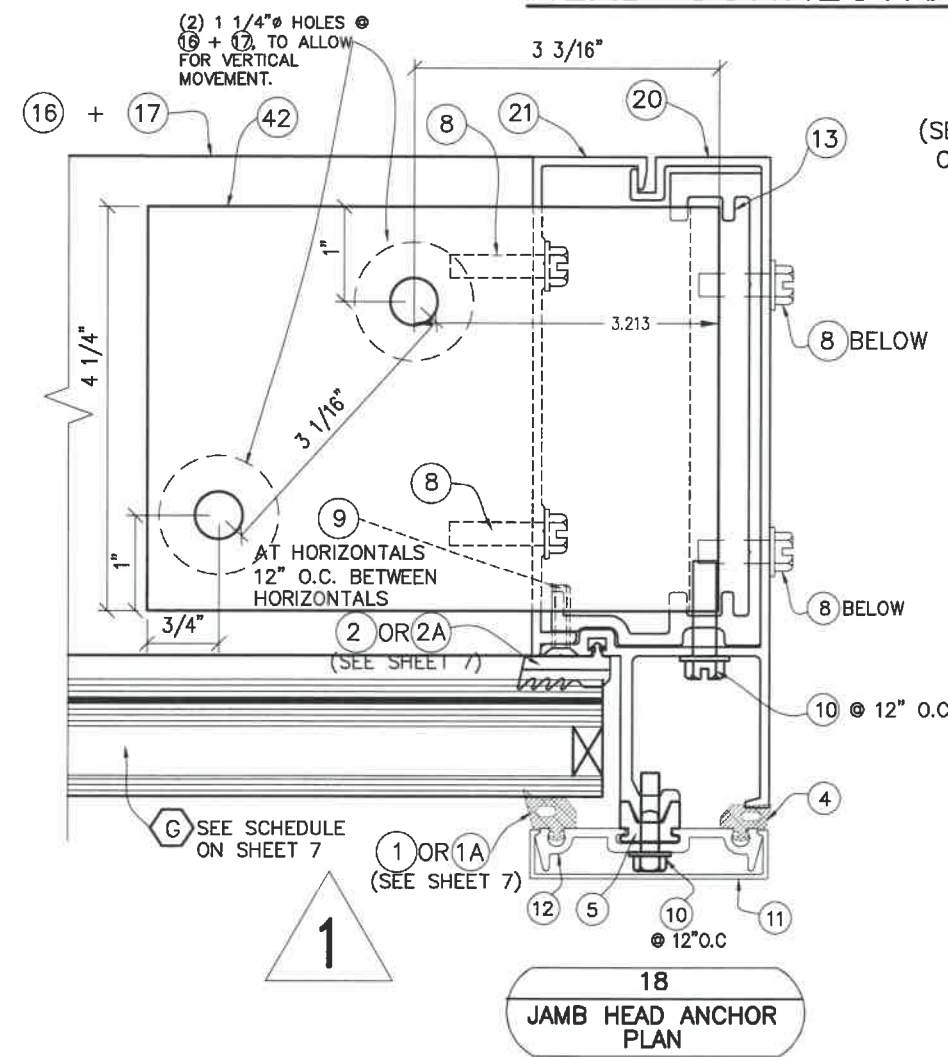

FASTENERS (SEE SCHEDULE ON SHEET 13)

(2) 1 1/4" Ø HOLES @ 16" + 17" TO ALLOW FOR VERTICAL MOVEMENT.



TO EXISTING POURED CONCRETE STRUCTURE

TYPE D FASTENERS, THRU BOLT, 2" LONG (SEE SHEET 13)

TO EXISTING STEEL STRUCTURE

(2) 1 1/4" Ø HOLES @ 16" + 17" TO ALLOW FOR VERTICAL MOVEMENT.

EXTERIOR ELEVATIONS 1

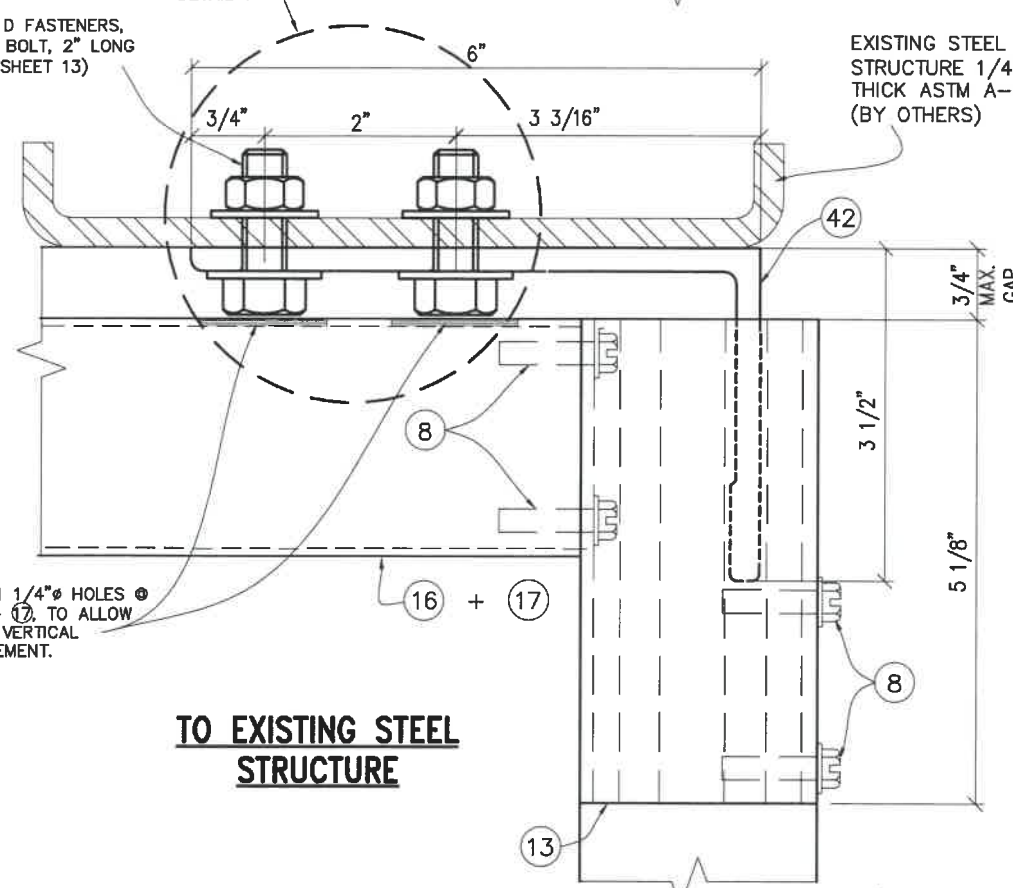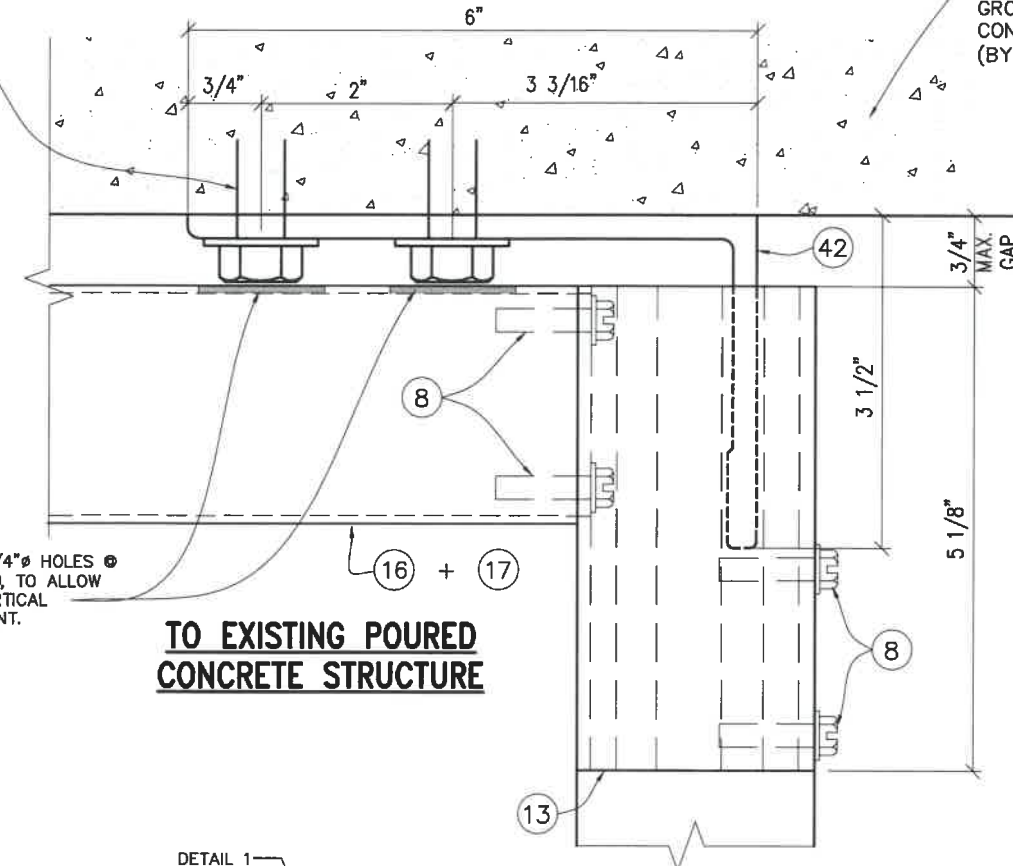

EXISTING POURED CONCRETE OR GROUT FILLED CONCRETE BLOCK (BY OTHERS)

EXISTING STEEL STRUCTURE 1/4" MIN. THICK ASTM A-36 (BY OTHERS)

FLORIDA BUILDING CODE (High & Non High Velocity Hurricane Zone)

F.R.L. DRAWN BY		04/15/2021 DATE		21-069 DRAWING No		SHEET 28 OF 36	
HR-251DG CAPTURED DRY GLAZED CURTAIN WALL SYSTEM LARGE MISSILE IMPACT INSULATED GLASS				Oldcastle BuildingEnvelope™ 803 Airport Rd - Terrell, TX 75180 www.OldcastleBE.com - Phone 800-989-4567			
REV. No		DATE		DESCRIPTION		REV. No	
1		-		-		3	
2		-		-		4	

©2021 TILTECO, INC.


TILTECO INC.

TILLIT TESTING & ENGINEERING COMPANY
6355 N.W. 36th. St., Ste. 305, VIRGINIA GARDENS, FLORIDA 33166
Phone : (305)871-1530 . Fax : (305)871-1531
e-mail: tilteco@aol.com
CA-0006719
WALTER A. TILLIT JR., P.E.
FLORIDA Lic. # 44167

P.E. SEAL/SIGNATURE/DATE

WALTER A. TILLIT JR.
LICENSE
No. 44167
STATE OF
FLORIDA
PROFESSIONAL ENGINEER

HEAD CONNECTION DETAIL FOR
TWIN SPAN CORNER MULLION

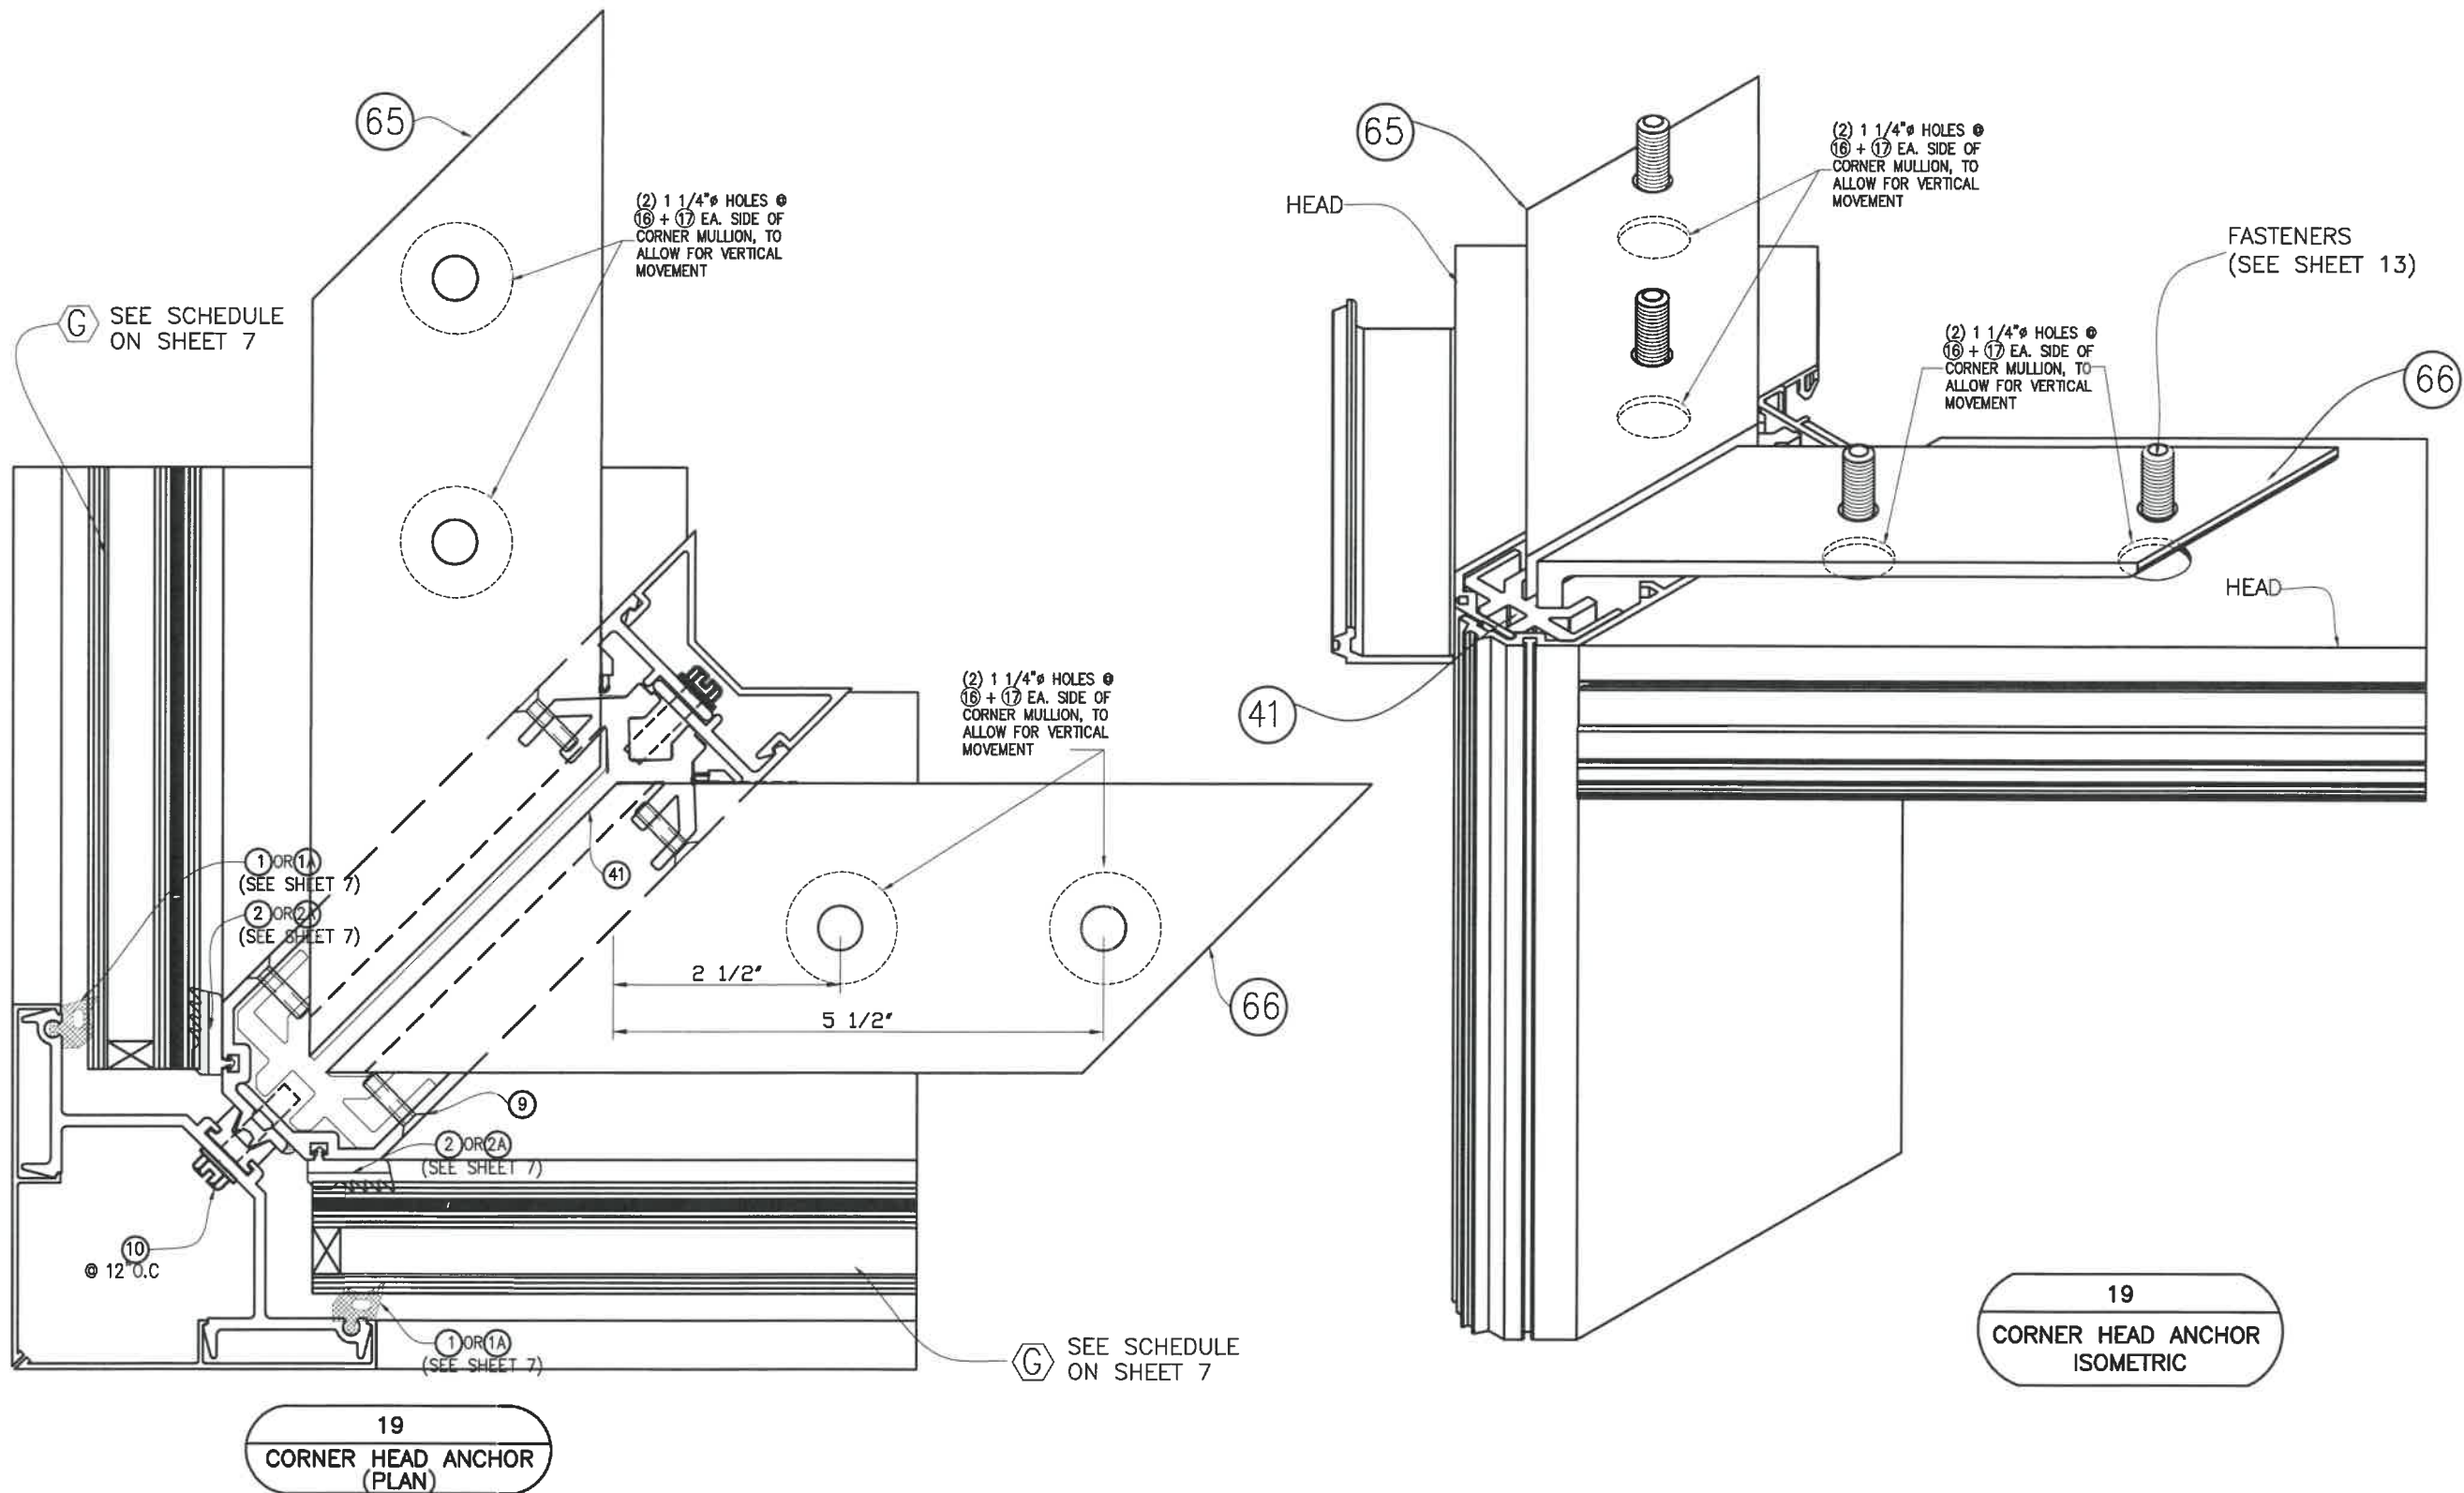

FLORIDA BUILDING CODE (High & Non High Velocity Hurricane Zone)


HR-251DG CAPTURED DRY GLAZED CURTAIN WALL SYSTEM LARGE MISSILE IMPACT INSULATED GLASS		F.R.L. DRAWN BY	04/15/2021 DATE	21-069 DRAWING NO	SHEET 29 OF 36		
TILTECO INC. TILLIT TESTING & ENGINEERING COMPANY 6355 N.W. 36th. St., Ste. 305, VIRGINIA GARDENS, FLORIDA 33166 Phone : (305)871-1530 . Fax : (305)871-1531 e-mail: tilteco@aol.com WALTER A. TILLIT JR., P.E. FLORIDA Lic. # 44167		REV. No	DATE	DESCRIPTION	REV. No	DATE	DESCRIPTION
		1	-	-	3	-	4

Oldcastle BuildingEnvelope™
803 Airport Rd. - Terrell, TX 75160
www.OldcastleBE.com - Phone 800-869-4567

WALTER A. TILLIT JR.
LICENSE
No. 44167
STATE OF FLORIDA
PROFESSIONAL ENGINEER

P.E. SEAL/SIGNATURE/DATE

MULLION AND JAMB SPLICES AT TWIN SPAN ONLY (PLAN)

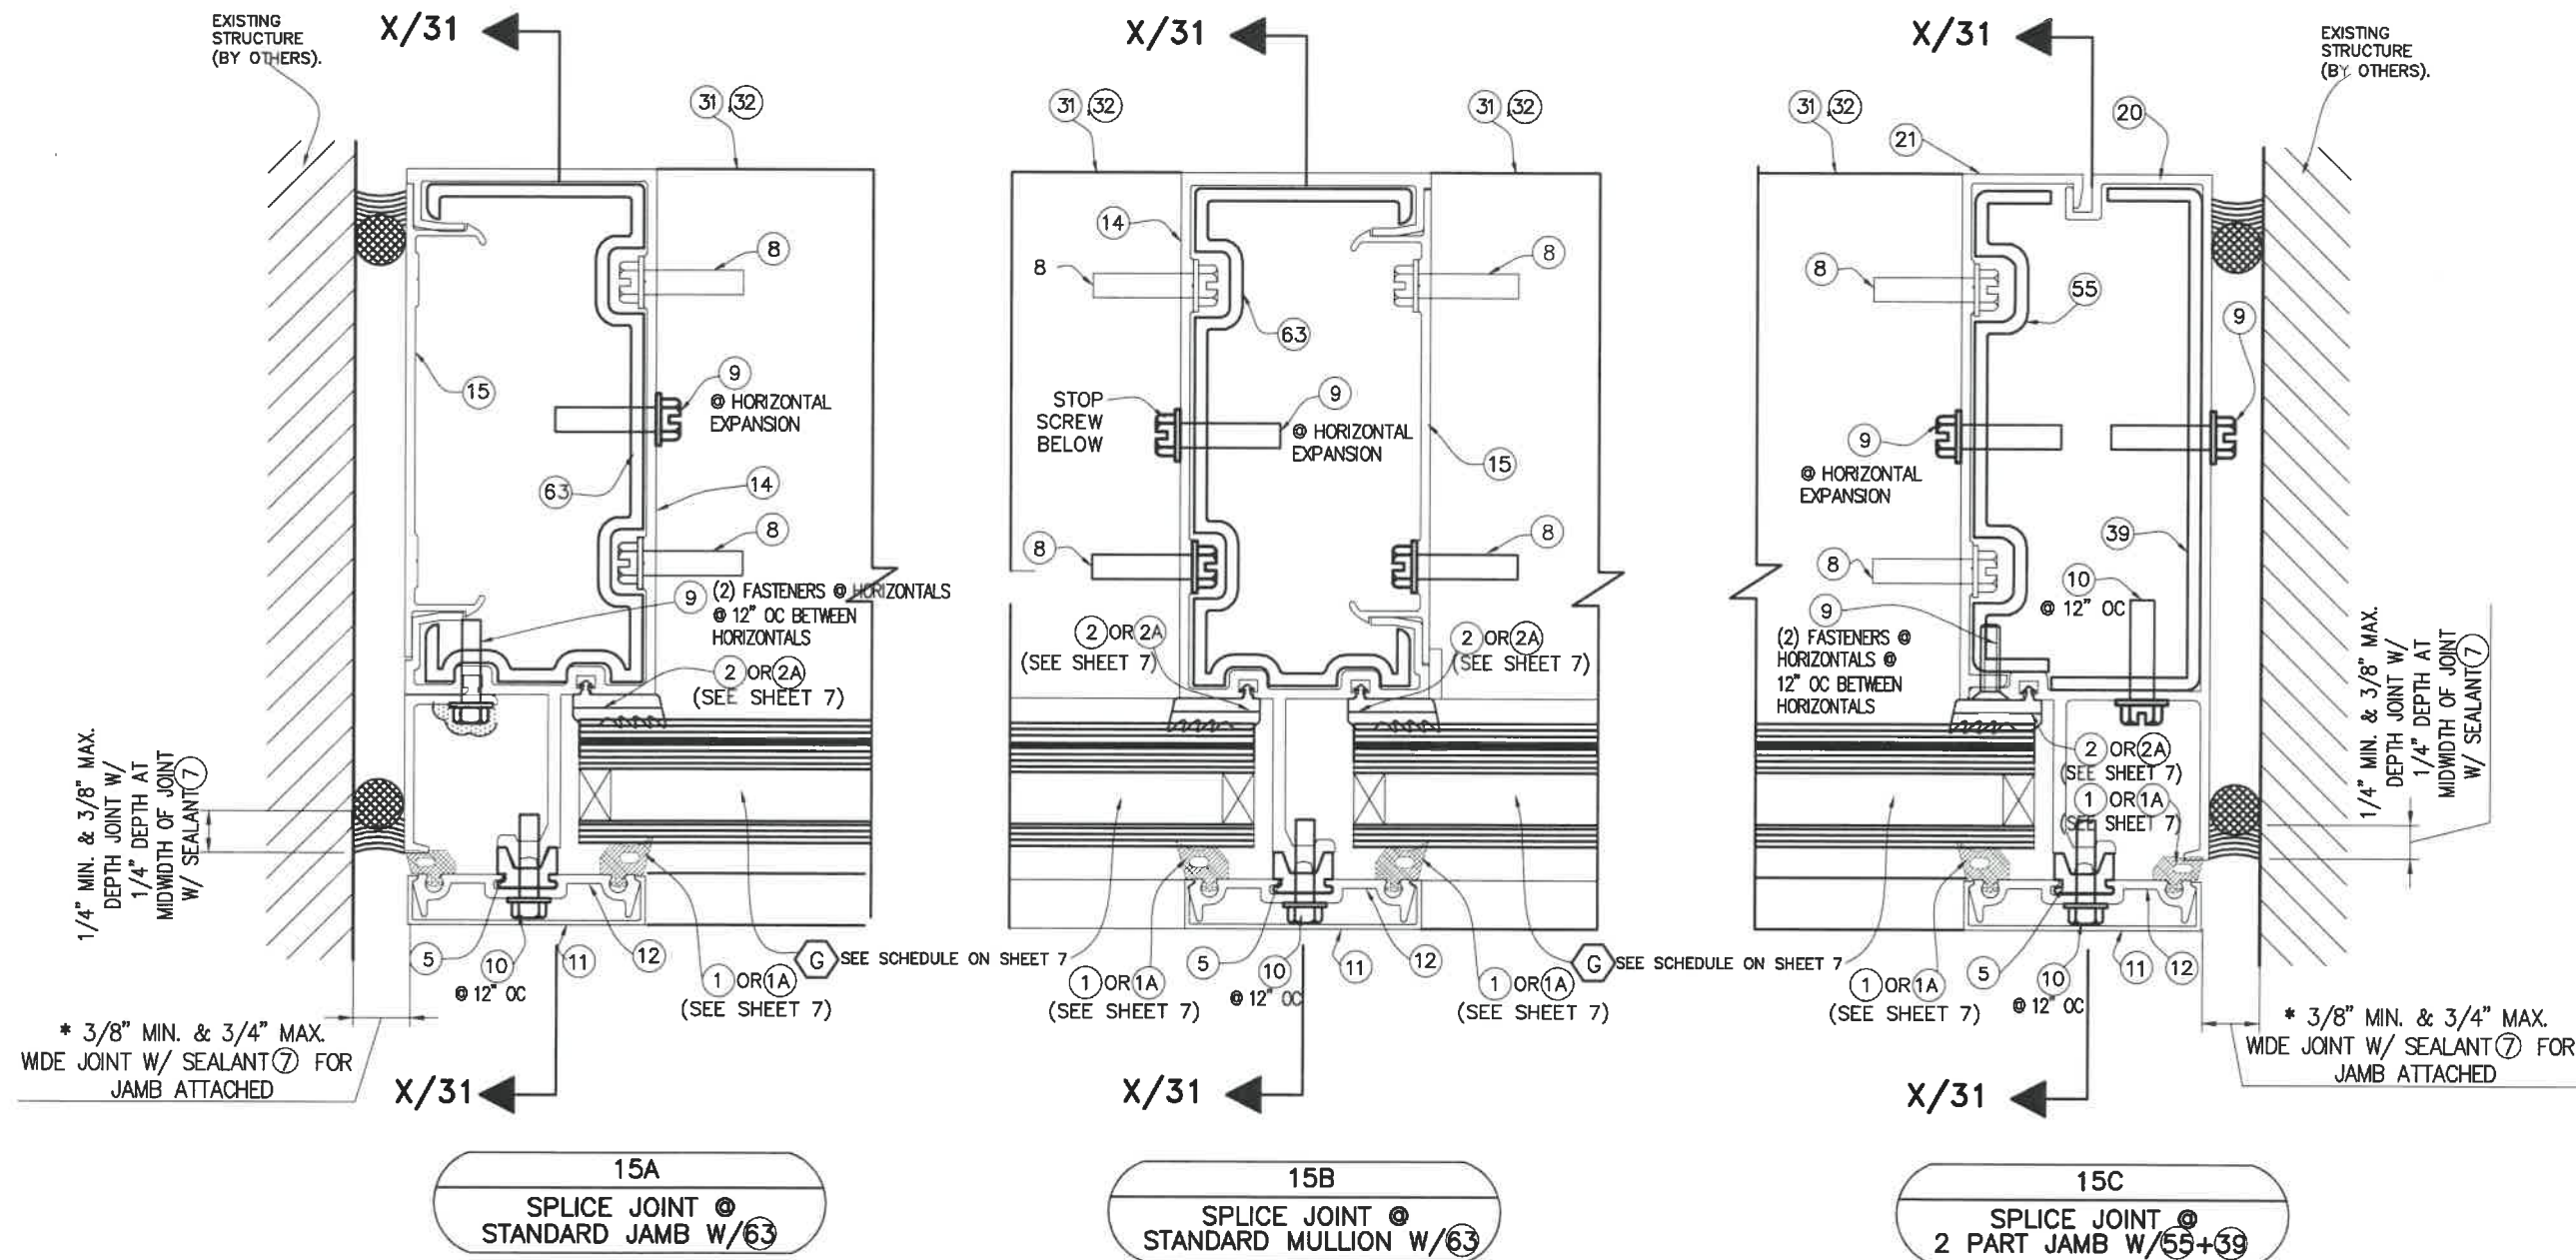

* **NOTE:** ABOVE INDICATED MAXIMUM AND MINIMUM VALUES FOR SPECIFIED SEALANT VERTICAL JOINT WIDTH AT JAMBS CONNECTED TO WALL HAVE BEEN DETERMINED ONLY TAKING INTO CONSIDERATION THE ACTUAL MOVEMENT OF GLASS WALL AT JAMBS DUE TO THERMAL, WIND AND ITS OWN CONSTRUCTION TOLERANCE, AND NOT PERFORMANCE FACTORS FROM THE SURROUNDING STRUCTURE.

FLORIDA BUILDING CODE (High & Non High Velocity Hurricane Zone)

TILTECO INC.
TILLIT TESTING & ENGINEERING COMPANY
6355 N.W. 36th. St., Ste. 305, VIRGINIA GARDENS, FLORIDA 33166
Phone : (305)871-1530 • Fax : (305)871-1531
e-mail: tilteco@aol.com
CA-0006719
WALTER A. TILLIT JR., P.E.
FLORIDA Lic. # 44167

©2021 TILTECO, INC.

HR-251DG CAPTURED DRY GLAZED CURTAIN WALL SYSTEM LARGE MISSILE IMPACT INSULATED GLASS

Oldcastle BuildingEnvelope™
803 Airport Rd - Terrell, TX 75160
www.OldcastleBE.com - Phone 800-869-4567

REV. No	DATE	DESCRIPTION	REV. No	DATE	DESCRIPTION
1	-	-	3	-	-
2	-	-	4	-	-

F.R.L. DRAWN BY

04/15/2021 DATE



21-069 DRAWING No

SHEET 30 OF 36

WALTER A. TILLIT JR.
LICENSE
No. 44167
STATE OF
FLORIDA
PROFESSIONAL ENGINEER

P.E. SEAL/SIGNATURE/DATE

MULLION AND JAMB SPLICES AT TWIN SPAN ONLY (SIDE VIEW)

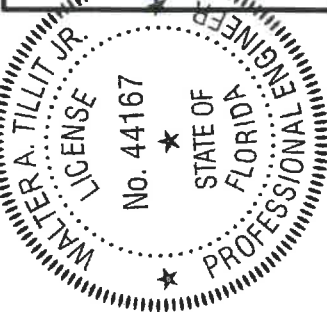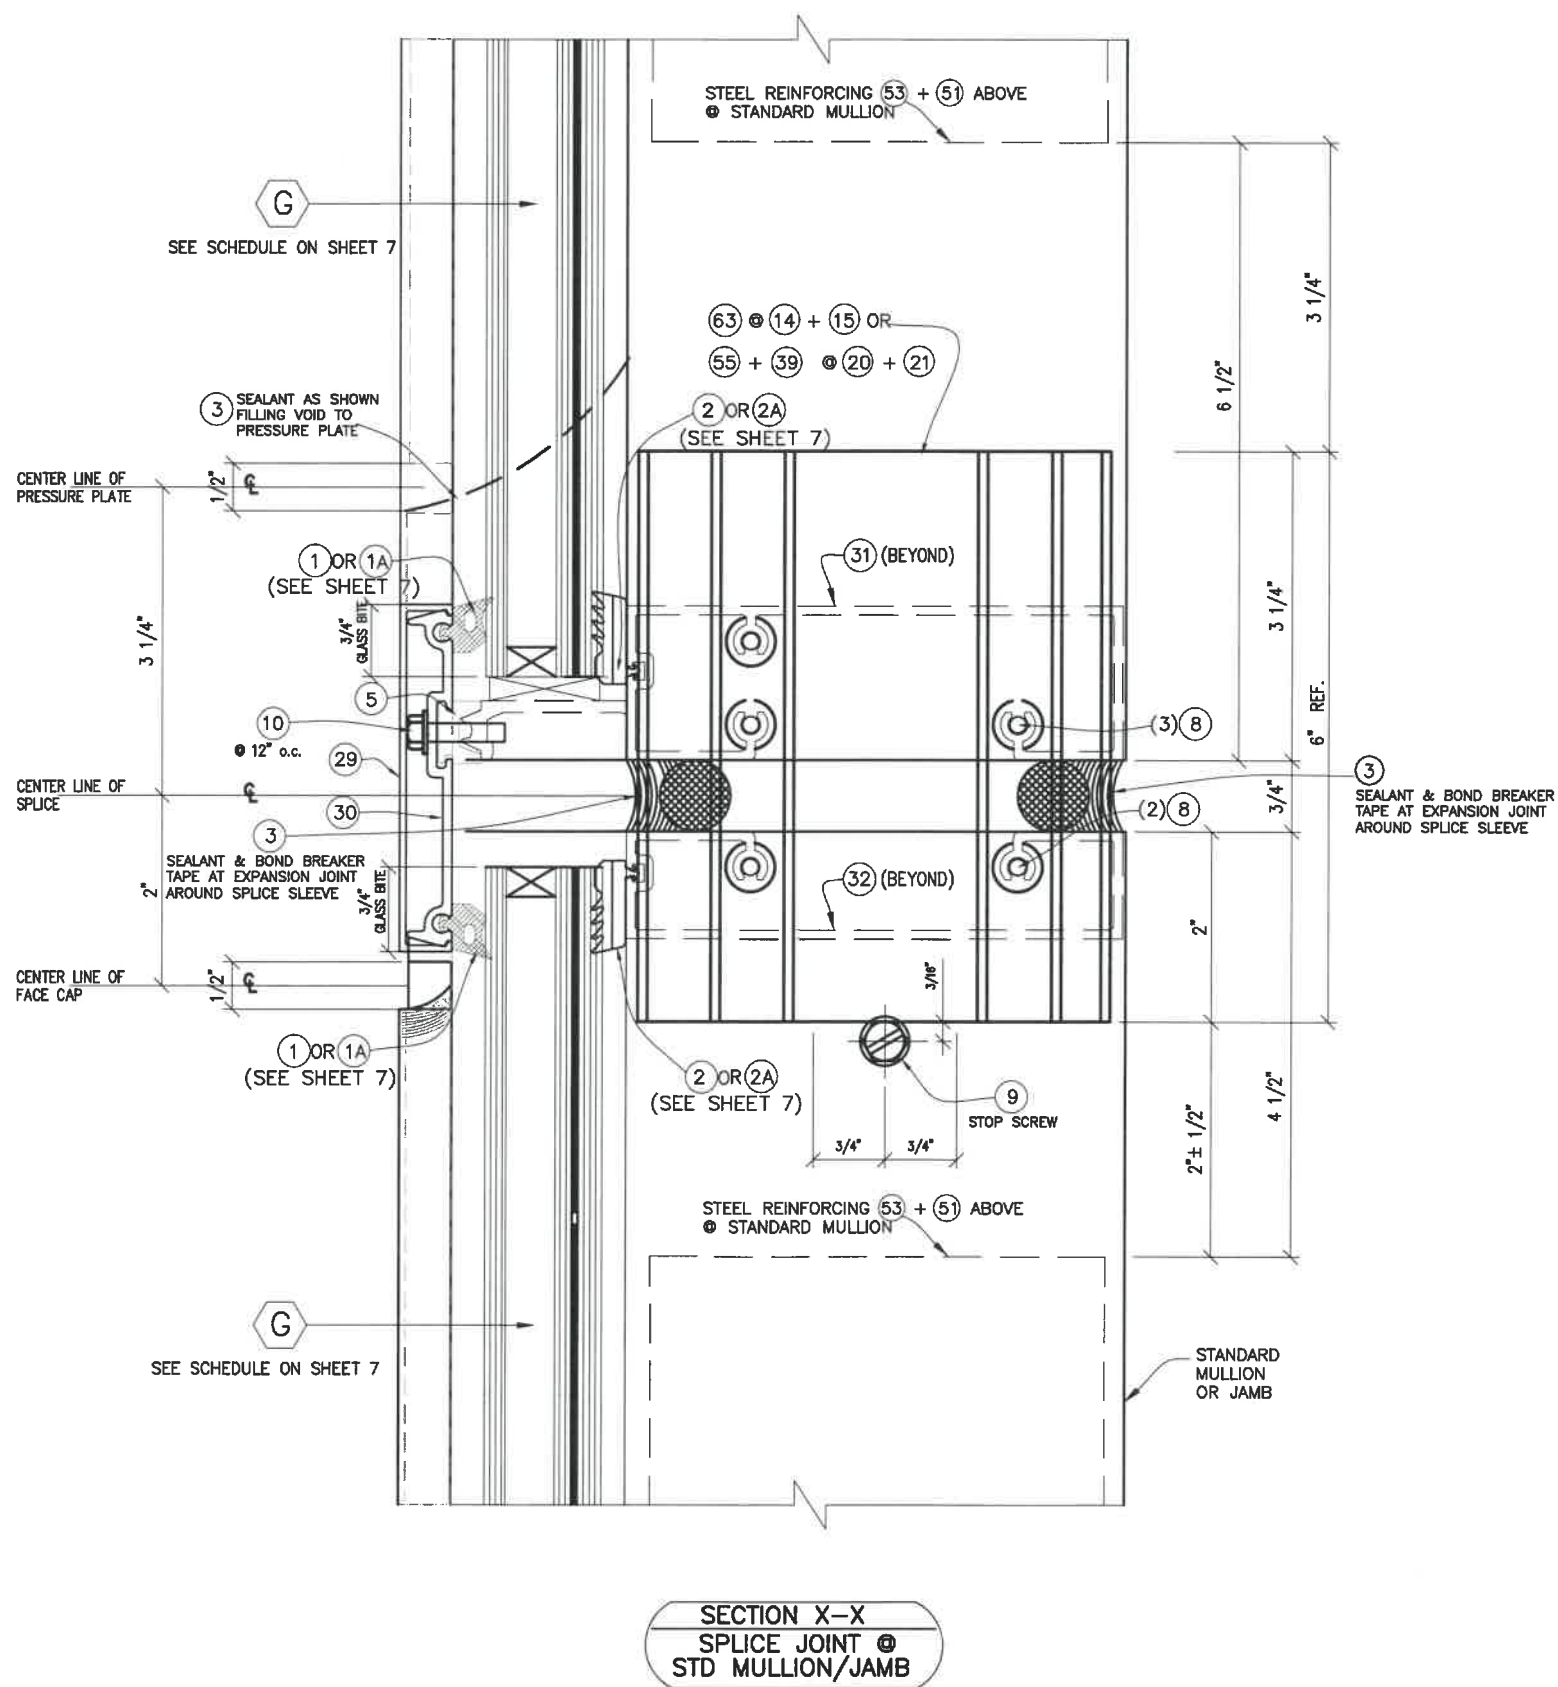

Walter A. Tillit Jr.

P.E. SEAL/SIGNATURE/DATE

FLORIDA BUILDING CODE (High & Non High Velocity Hurricane Zone)

©2021 TILTECO, INC.
TILTECO INC.
TILLIT TESTING & ENGINEERING COMPANY
6355 N.W. 36th St., Ste. 305, VIRGINIA GARDENS, FLORIDA 33166
Phone : (305)871-1530 • Fax : (305)871-1531
e-mail: titeco@titeco.com
CA-0006719
WALTER A. TILLIT JR., P.E.
FLORIDA Lic. # 44167

HR-25IDG CAPTURED DRY GLAZED CURTAIN WALL
SYSTEM LARGE MISSILE IMPACT INSULATED GLASS

F.R.L.
DRAWN BY

04/15/2021
DATE

21-069
DRAWING No

SHEET 31 OF 36

Oldcastle BuildingEnvelope™
803 Airport Rd - Terrell, TX 75160
www.OldcastleBE.com - Phone 800-868-4567

REV. No	DATE	DESCRIPTION	REV. No	DATE	DESCRIPTION
1	-	-	3	-	-
2	-	-	4	-	-

SEE SCHEDULE ON SHEET 7

MAX. D.L.O. SEE SCHEDULE ON SHEET 8.

4 1/8"

1/32"

1 OR 1A (SEE SHEET 7)

13/16" GLASS BITE

2 OR 2A (SEE SHEET 7)

64

26

8 STOP SCREW BELOW

3 3/4"

3"

10 36" o.c.

27

25

8

2 OR 2A (SEE SHEET 7)

22

10 12" o.c.

5

23

13/16" GLASS BITE

1 OR 1A (SEE SHEET 7)

MAX. D.L.O. SEE SCHEDULE ON SHEET 8

4 1/8"

16
SPLICE JOINT @
90 DEG. CORNER
PLAN

SEE SCHEDULE ON SHEET 7

SEE SCHEDULE ON SHEET 7

3 SEALANT AS SHOWN FILLING VOID TO PRESSURE PLATE

1/2"

3 1/4"

CENTER LINE OF PRESSURE PLATE

1 OR 1A (SEE SHEET 7)

3/4" GLASS BITE

5

10 12" o.c.

29

30

3 SEALANT & BOND BREAKER TAPE AT EXPANSION JOINT AROUND SPLICE SLEEVE

2"

3/4" GLASS BITE

CENTER LINE OF SPLICE

1 OR 1A (SEE SHEET 7)

1/2"

CENTER LINE OF FACE CAP

STEEL REINFORCING 50 ABOVE

2 OR 2A (SEE SHEET 7)

64

31 (BEYOND)

32 (BEYOND)

3/16"

3/4"

3/4"

8 STOP SCREW

2" ± 1/2"

4 1/2"

6 1/2"

3 1/4"

6" REF.

3/4"

3 SEALANT & BOND BREAKER TAPE AT EXPANSION JOINT AROUND SPLICE SLEEVE

2

3

2

3

STEEL REINFORCING 50 ABOVE

STANDARD MULLION OR JAMB

16
SPLICE JOINT @
90 DEG. CORNER
SECTION Y-Y

[illegible]

©2021 TILTECO, INC

TILTECO INC.
TILIT TESTING & ENGINEERING COMPANY
6355 N.W. 36th. St., Ste. 305, VIRGINIA GARDENS, FLORIDA 33557
Phone : (305)871-1530 Fax : (305)871-1531
Telex : 155200 TILTECO INC. Miami, FL 33557

HR-251DG CAPTURED DRY GLAZED CURTAIN WALL
SYSTEM LARGE MISSILE IMPACT INSULATED GLASS

Oldcastle BuildingEnvelope™
803 Airport Rd - Terrell, TX 75160
www.OldcastleBE.com - Phone 800-869-4567

P.E. SEAL/SIGNATURE/DATE


F.R.I.L
DRAWN BY

04/15/2021
DATE

21-069
DRAWING No

SHEET 32 OF 36

CORNER MULLION CONNECTION TO EXISTING
INTERMEDIATE FLOOR STRUCTURE
W/ DEAD AND WIND LOAD ANCHORS (PLAN)

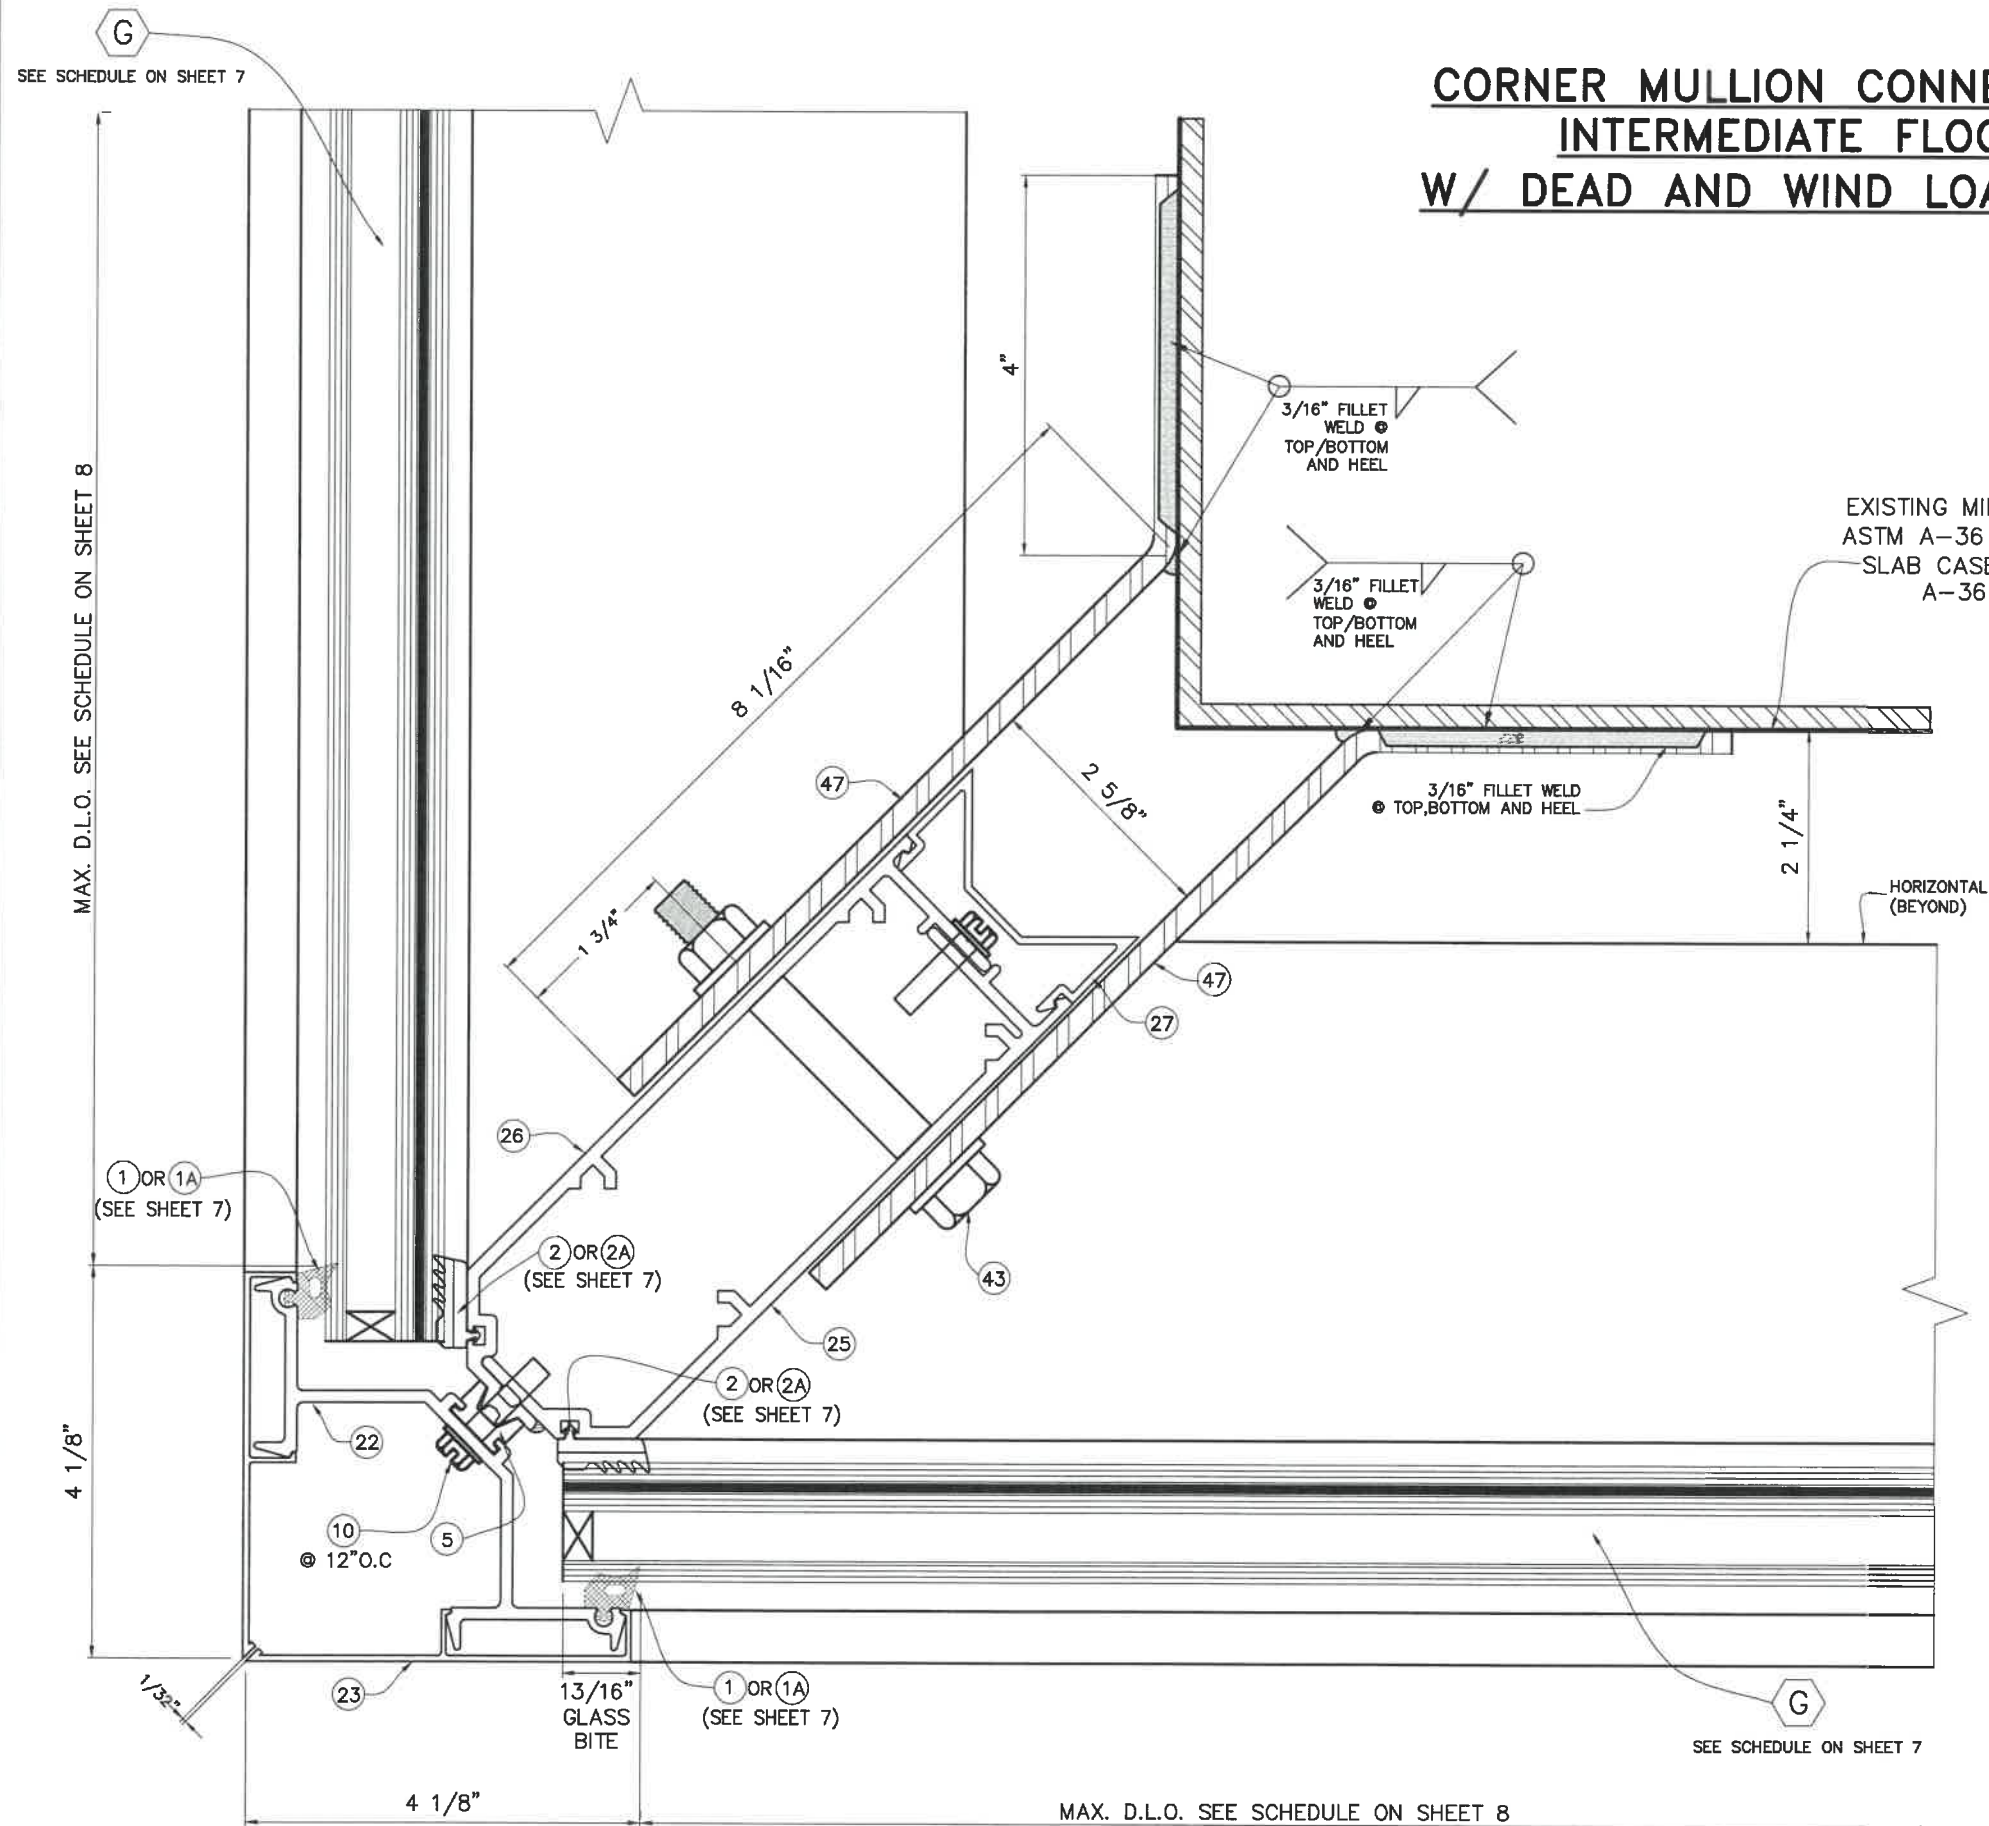

SECTION "E-E" @ CORNER MULLION

[illegible]

©2021 TILTECO, INC.



TILLIT TESTING & ENGINEERING COMPANY
6355 N.W. 36th. St., Ste. 305, VIRGINIA GARDENS, FLORIDA 33166
Phone : (305)871-1530 . Fax : (305)871-1531

e-mail: titeco@aol.com
CA-0006719
WALTER A. TILLIT Jr., P.E.
FLORIDA Lic. # 44167

HR-251DG CAPTURED DRY GLAZED CURTAIN WALL



Oldcastle BuildingEnvelope™

803 Airport Rd - Terrell, TX 75160
www.OldcastleBE.com - Phone 800-869-4567

REV. No	DESCRIPTION	DATE	REV. No	DESCRIPTION	DATE
1	-	-	3	-	-

21-069

DRAWING No


SHEET 34 OF 36

SHEET 34 OF 36


SHEET 34 OF 36

SHEET 34 OF 36


P.E. SEAL/SIGNATURE/DATE

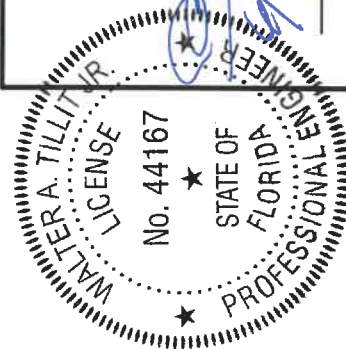

DOOR HEADER CONNECTION TO CURTAIN WALL HORIZONTALS

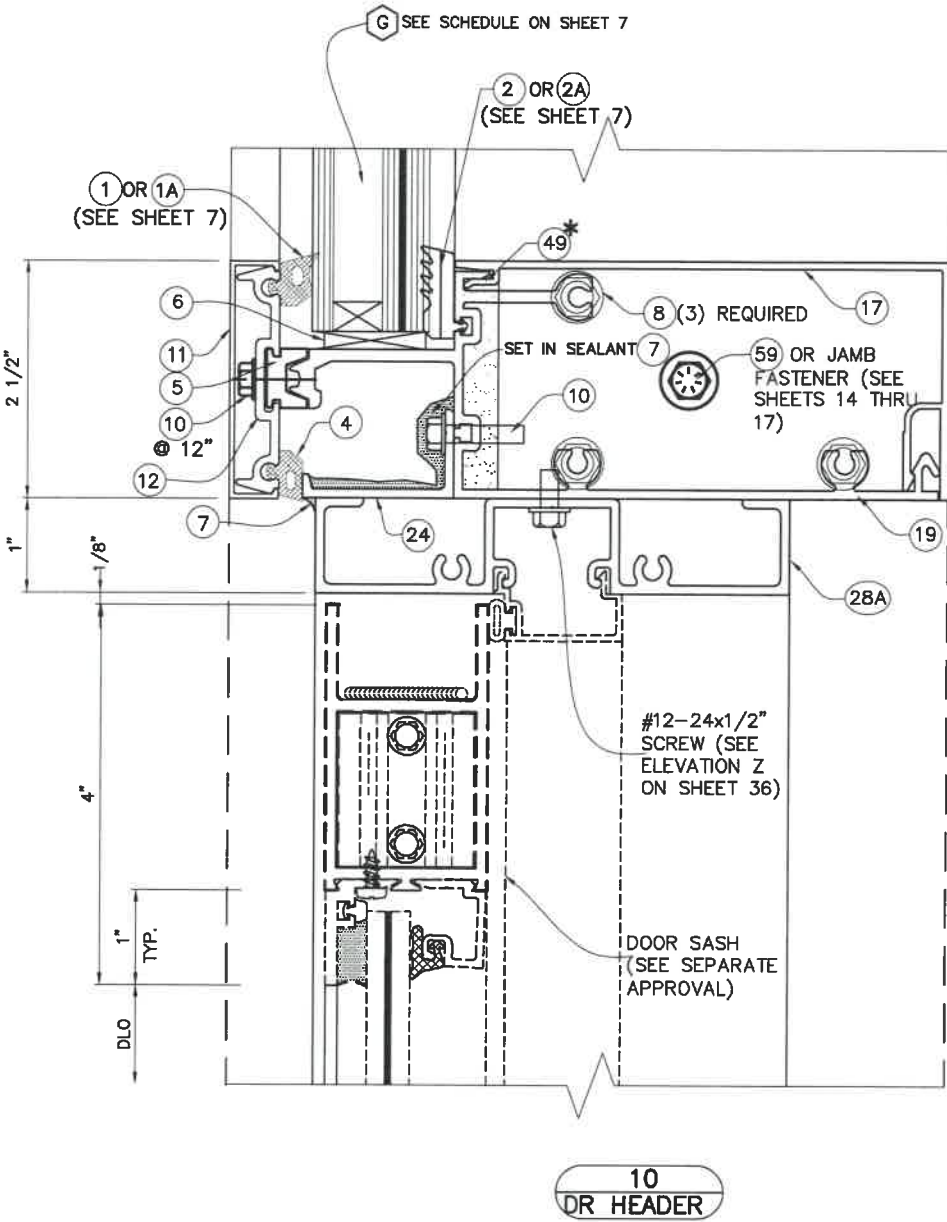

DOOR SILL CONNECTION TO POURED CONCRETE STRUCTURE AND TO ADJACENT CURTAIN WALL MULLION "F" (SEE SHEET 9 FOR DEFINITION OF "F")

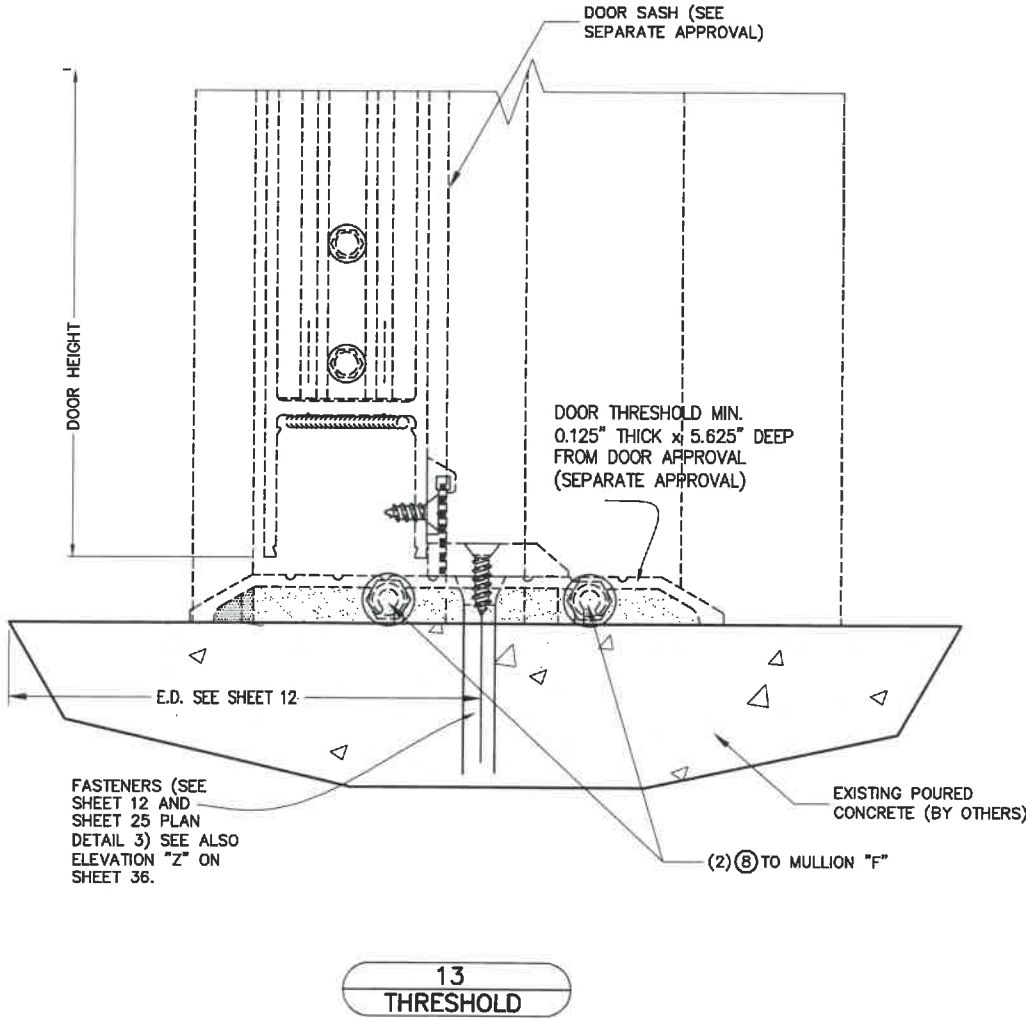


FLORIDA BUILDING CODE (High & Non High Velocity Hurricane Zone)

F.R.L. DRAWN BY		04/15/2021 DATE		21-069 DRAWING No		SHEET 35 OF 36	
HR-251DG CAPTURED DRY GLAZED CURTAIN WALL SYSTEM LARGE MISSILE IMPACT INSULATED GLASS		Oldcastle BuildingEnvelope™ 803 Airport Rd - Terrell, TX 75160 www.OldcastleBE.com - Phone 800-869-4567		DATE		DESCRIPTION	
©2021 TILTECO, INC.		TILLIT TESTING & ENGINEERING COMPANY 6355 N.W. 36th St., Ste. 306, VIRGINIA GARDENS, FLORIDA 33166 Phone : (305)871-1530 . Fax : (305)871-1531 e-mail: titteco@aol.com CA-0006719 WALTER A. TILLIT Jr., P.E. FLORIDA Lic. # 44167		REV. No		DATE	
				1		2	
				DESCRIPTION		DATE	
				1		2	
				3		4	

WALTER A. TILLIT JR.
LICENSE
No. 44167
STATE OF
FLORIDA
PROFESSIONAL ENGINEER

P.E. SEAL/SIGNATURE/DATE

DOOR JAMBS CONNECTION TO CURTAIN WALL

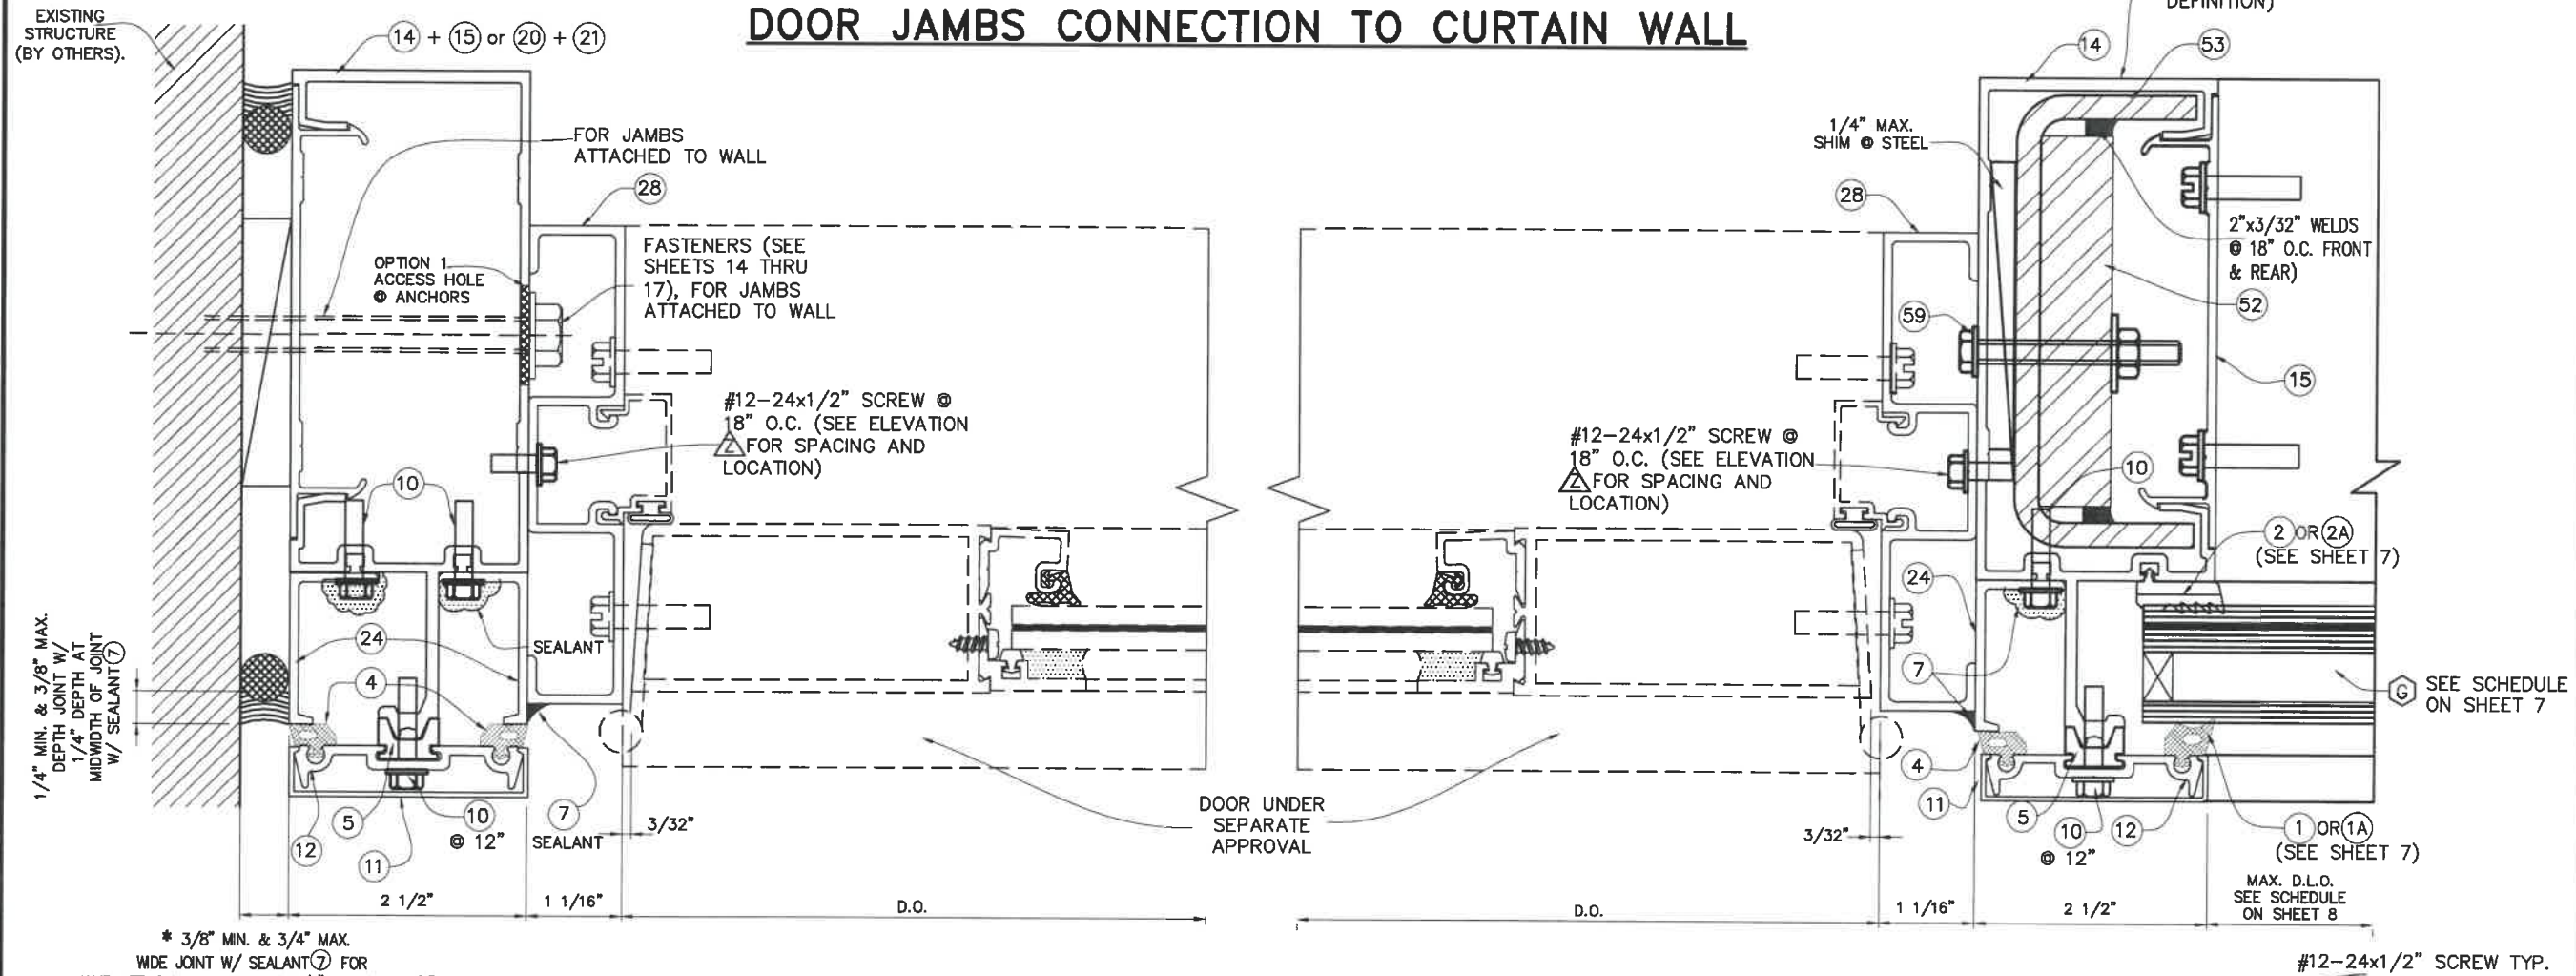


* 3/8" MIN. & 3/4" MAX.
WIDE JOINT W/ SEALANT ⑦ FOR
JAMB ATTACHED TO WALL & 1/2" MIN. & 1 3/8"
MAX. WIDE JOINT W/ SEALANT ⑦ FOR
JAMB NOT ATTACHED TO WALL

6
DOOR JAMB TO CURTAIN WALL JAMB

7
DOOR JAMB
TO CURTAIN WALL
DOOR JAMB MULLION

* NOTE: ABOVE INDICATED MAXIMUM AND MINIMUM VALUES FOR SPECIFIED SEALANT VERTICAL JOINT WIDTH AT JAMBS CONNECTED & NOT CONNECTED TO WALL (FREE STANDING) HAVE BEEN DETERMINED ONLY TAKING INTO CONSIDERATION THE ACTUAL MOVEMENT OF GLASS WALL AT JAMBS DUE TO THERMAL, WIND AND ITS OWN CONSTRUCTION TOLERANCE, AND NOT PERFORMANCE FACTORS FROM THE SURROUNDING STRUCTURE.

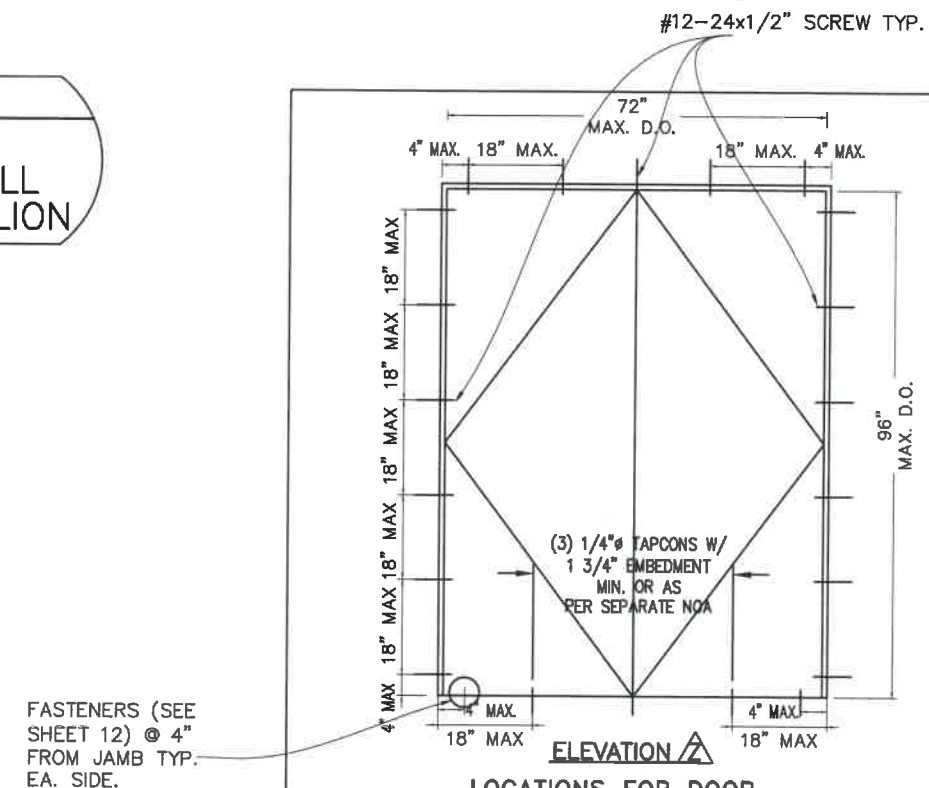

FASTENERS (SEE
SHEET 12) @ 4"
FROM JAMB TYP.
EA. SIDE.

LOCATIONS FOR DOOR
FRAME ATTACHMENTS
ABOVE DIMENSIONS ARE MAXIMUM SIZES TESTED

FLORIDA BUILDING CODE (High & Non High Velocity Hurricane Zone)

©2021 TILTECO, INC



TILTECO INC.

TILLIT TESTING & ENGINEERING COMPANY
63355 N.W. 36th St., Ste. 305, VIRGINIA GARDENS, FLORIDA 33166
Phone : (305)871-1530 . Fax : (305)871-1531
e-mail: tilliteco@aol.com
CA-0006719
WALTER A. TILLIT Jr., P.E.
FLORIDA Lic. # 44167

**F.R.L.
DRAWN**

04/15/2021
DATE

21-069
DRAWING No

HEET 36 OF 36

HR-251DG CAPTURED DRY GLAZED CURTAIN WALL
SYSTEM LARGE MISSILE IMPACT INSULATED GLASS

 **Oldcastle BuildingEnvelope™**
803 Airport Rd - Terrell, TX 75160
www.OldcastleBE.com - Phone 800-969-4567

REV. No	DESCRIPTION	DATE	REV. No	DESCRIPTION	DATE
1	-	-	3	-	-
2	-	-	4	-	-

P.E. SEAL/SIGNATURE/DATE