

GENERAL NOTES:

1. THIS PRODUCT HAS BEEN TESTED, ANALYZED & APPROVED FOR DESIGN PRESSURES NOT TO EXCEED THOSE SHOWN IN THE "ALLOWABLE DESIGN PRESSURE TABLE(S)".
2. OPENINGS, BUCKING & BUCKING FASTENERS MUST BE PROPERLY DESIGNED & INSTALLED TO TRANSFER WIND LOADS TO THE STRUCTURE.
3. ALL HARDWARE & FASTENERS SHALL BE IN ACCORDANCE WITH THESE DRAWINGS & SHALL NOT VARY UNLESS SPECIFICALLY MENTIONED ON THE DRAWINGS. SPECIFIED ANCHOR EMBED TO BASE MATERIAL SHALL BE BEYOND WALL FINISH OR STUCCO.
4. THIS PRODUCT HAS BEEN DESIGNED IN ACCORDANCE WITH AND MEETS THE REQUIREMENTS OF THE FLORIDA BUILDING CODE (FBC) INCLUDING HIGH VELOCITY HURRICANE ZONES (HVHZ) & IS LARGE MISSILE IMPACT RATED.
5. IMPACT SHUTTERS ARE NOT REQUIRED WITH THIS PRODUCT.
6. ALL ANCHORS SECURING PRODUCT FRAMES TO PRESSURE TREATED BUCKS OR WOOD FRAMING SHALL BE CAPABLE OF RESISTING CORROSION CAUSED BY THE PRESSURE TREATING CHEMICALS IN THE WOOD.
7. DETERMINE THE POSITIVE & NEGATIVE DESIGN LOADS TO USE WHEN REFERENCEING THESE DOCUMENTS IN ACCORDANCE WITH THE GOVERNING CODE AND GOVERNING WIND VELOCITY. FOR WIND LOAD CALCULATIONS IN ACCORDANCE WITH THE FLORIDA BUILDING CODE, A DIRECTIONALITY FACTOR OF Kd = 0.85 MAY BE APPLIED PER THE ASCE-7 STANDARD.
8. MATERIALS, INCLUDING BUT NOT LIMITED TO STEEL SCREWS, THAT COME INTO CONTACT WITH OTHER DISSIMILAR MATERIALS SHALL MEET THE REQUIREMENTS OF FLORIDA BUILDING CODE.
9. TO THE BEST OF OUR KNOWLEDGE, THE PRODUCT SHOWN HEREIN IS QUALITY ASSURED BY A FLORIDA STATE APPROVED CERTIFICATION/QA ENTRY & SHALL BE LABELED IN ACCORDANCE WITH THE FBC AND THE FLORIDA DEPARTMENT OF BUSINESS & PROFESSIONAL REGULATION SPECIFICATIONS. THESE DRAWINGS SHOW ALL APPLICABLE ELEVATION, COMBINATION, INSTALLATION & COMPARATIVE ANALYSIS CONDITIONS AS DETERMINED THROUGH TESTING & ENGINEERING RATIONAL ANALYSIS. PRODUCT ASSEMBLY SHALL BE IN ACCORDANCE WITH THESE DRAWINGS, THE MANUFACTURER'S QUALITY ASSURANCE SPECIFICATIONS & TESTING REPORTS.
10. CERTIFICATION OF THIS PRODUCT SHALL BE CONSIDERED VOID IF IT IS INSTALLED WITHOUT A BUILDING PERMIT FROM THE APPLICABLE LOCAL BUILDING DEPARTMENT OR IF IT IS INSTALLED BY ANYONE OTHER THAN A LICENSED CONTRACTOR EXPERIENCED WITH INSTALLATIONS OF THIS TYPE OF PRODUCT.
11. ALL WOOD MEMBERS OF THIS PRODUCT THAT MAY POSSIBLY COME INTO CONTACT WITH MASONRY OR CONCRETE SUBSTRATES, ARE SUBJECT TO MOISTURE &/OR ARE SUBJECT TO THE OUTSIDE ENVIRONMENT SHALL BE OF AN APPROVED DURABLE SPECIES OR BE TREATED IN AN APPROVED METHOD WITH AN APPROVED PRESERVATIVE PER FBC REQUIREMENTS.

EVALUATION OF THIS PRODUCT IS BASED ON APPLICABLE STANDARDS AND/OR INFORMATION & RESULTS FROM APPLICABLE TEST REPORTS. THE FLORIDA BUILDING CODE VERSION CONSIDERED WITH THIS EVALUATION WAS THAT IN FORCE AT THE TIME OF THE EVALUATION. IN THE EVENT OF CODE VERSION CHANGES/UPDATES OR IN THE EVENT THAT NEW OR ADDITIONAL TESTING IS COMPLETED ON THIS PRODUCT, PRIOR TO STATING CODE COMPLIANCE WITH THE STATE, THE MANUFACTURER SHALL CONFIRM WITH THE EVALUATION ENGINEER OF RECORD THAT EVERYTHING SPECIFIED HERE-IN IS CURRENT WITH ALL CURRENT TESTING, CODES AND APPLICABLE STANDARDS.

FRAME ANCHOR REQUIREMENTS TABLE

OPENING TYPE (SUBSTRATE)	FRAME/SILL/CLIP/BRACKET TO OPENING FASTENER TYPE	MINIMUM EMBED	MINIMUM EDGE DIST.
FRAME/SILL SCREWS			
MIN. 2X4 WOOD FRAME OR BUCK (MIN. GR. 3 & G=0.55)	NO. 14 SMS/WOOD SCREW OR 1/4" BTI SCREW	1 1/4"	3/4"
MIN. 18 GA. 33 KSI METAL STUD	1/4" GR. 5 SELF TAP/DRILL SCREW	FULL	1/2"
MIN. 1/8" THK A36 STEEL	1/4" GR. 5 SELF TAP/DRILL SCREW	FULL	1/2"
MIN. 1/8" THK 6063-T5 ALUM.	1/4" GR. 5 SELF TAP/DRILL SCREW	FULL	1/2"
C-90 CMU/2500 PSI CONCRETE	(1) 1/4" CONCRETE SCREW	1 1/4"	2"

INSTALLATION CLIP SCREWS

MIN. 2X6 WOOD FRAME OR BUCK (MIN. GR. 3 & G=0.55)	NO. 12 X 1 1/2" SMS	1 3/8"	3/4"
MIN. 18 GA. 33 KSI METAL STUD	NO. 12 GR. 5 SELF TAP/DRILL SCREW	FULL	1/2"
MIN. 1/8" THK A36 STEEL	NO. 12 GR. 5 SELF TAP/DRILL SCREW	FULL	1/2"
MIN. 1/8" THK 6063-T5 ALUM.	NO. 12 GR. 5 SELF TAP/DRILL SCREW	FULL	1/2"
C-90 CMU/2500 PSI CONCRETE	(1) 1/4" CONCRETE SCREW	1 1/4"	2"

BTI BRACKET SCREWS

MIN. 2X6 WOOD FRAME OR BUCK (MIN. GR. 3 & G=0.55)	NO. 8 X 1 1/2" SMS	1 3/8"	3/4"
MIN. 18 GA. 33 KSI METAL STUD	NO. 8 GR. 5 SELF TAP/DRILL SCREW	FULL	1/2"
MIN. 1/8" THK A36 STEEL	NO. 8 GR. 5 SELF TAP/DRILL SCREW	FULL	1/2"
MIN. 1/8" THK 6063-T5 ALUM.	NO. 8 GR. 5 SELF TAP/DRILL SCREW	FULL	1/2"

ANGLE CLIP SCREWS

MIN. 2X6 WOOD FRAME OR BUCK (MIN. GR. 3 & G=0.55)	NO. 8 X 1 1/2" SMS	1 3/8"	3/4"
MIN. 18 GA. 33 KSI METAL STUD	NO. 8 GR. 5 SELF TAP/DRILL SCREW	FULL	1/2"
MIN. 1/8" THK A36 STEEL	NO. 8 GR. 5 SELF TAP/DRILL SCREW	FULL	1/2"
MIN. 1/8" THK 6063-T5 ALUM.	NO. 8 GR. 5 SELF TAP/DRILL SCREW	FULL	1/2"
C-90 CMU/2500 PSI CONCRETE	(1) 1/4" CONCRETE SCREW	1 1/4"	2"
(1) CONCRETE SCREWS SHALL BE ELCO ULTRACONS (C.S.), ELCO CRETE-FLEX (S.S.) OR HILTI KWIK-CON II (C.S OR S.S.).			

LOCK STRIKE REQUIREMENTS (TOP OF PANEL)

PANEL WIDTH	QUANTITY PER PANEL
RECTANGULAR PANEL	
ALL WIDTHS	2
ARCH & ROUND TOP PANEL OVER 32"	3
28" TO 32"	2

(1) LOCK STRIKE REQUIREMENTS (BOTTOM OF PANEL)

PANEL WIDTH	QUANTITY PER PANEL
ALL PANEL SHAPES	
ALL WIDTHS	2

(1) WHEN ADA SILL IS USED WITH DOUBLE DOORS, ONLY THE KVF LOCK SYSTEM MAY BE USED. WHEN ADA SILL IS USED WITH A SINGLE DOOR, BOTH THE KVF & SIEGENIA LOCK SYSTEMS APPLY BUT DO NOT REQUIRE SILL STRIKES.

LOCK STRIKE REQUIREMENTS (LOCK SIDE OF PANEL)

(1) PANEL HEIGHT	QUANTITY PER PANEL
ALL PANEL SHAPES	
OVER 96"	4
76" TO 96"	3

(1) THE "PANEL HEIGHT" IS CONSIDERED TO BE FULL PANEL HEIGHT FOR RECTANGULAR UNITS OR DISTANCE FROM THE BASE OF PANEL TO PANEL SRINGLINE FOR SHAPED UNITS

PANEL WIDTH DIMENSIONS ARE APPROXIMATELY 3" LESS THAN THE FRAME WIDTH & PANEL HEIGHT WIDTH DIMENSIONS ARE APPROXIMATELY 1 3/4" LESS THAN THE FRAME HEIGHT

HINGE REQUIREMENTS

(1) PANEL HEIGHT	QUANTITY PER PANEL
OVER 99"	5
76" TO 99"	4

(1) THE "PANEL HEIGHT" IS CONSIDERED TO BE FULL PANEL HEIGHT FOR RECTANGULAR UNITS OR DISTANCE FROM THE BASE OF PANEL TO PANEL SRINGLINE FOR SHAPED UNITS

CORNER CONSTRUCTION:

RECTANGULAR FRAME CORNERS: MORTISE & TENON CONSTRUCTION JOINED & GLUED WITH PONAL SUPER 3 WOOD GLUE OR EQUIVALENT.

ARCHED FRAME CORNERS: ARCHED FRAME BUTTED TO STRAIGHT FRAME, JOINED WITH ONE(1) NO.14 X 3" WOOD SCREW, & GLUED WITH PONAL SUPER 3 WOOD GLUE OR EQUIVALENT. HALF ROUND FRAME CORNERS: FINGER JOINT CONSTRUCTION JOINED & GLUED WITH PONAL SUPER 3 WOOD GLUE OR EQUIVALENT.

RECTANGULAR PANEL CORNERS:

OPTION 1 (USED WITH STILE & RAIL CONDITIONS WHERE MEMBERS ARE 4.250" OR LESS IN OVERALL HEIGHT): MORTISE & TENON CONSTRUCTION JOINED & GLUED WITH PONAL SUPER 3 WOOD GLUE OR EQUIVALENT.

OPTION 2 (USED WITH STILE & RAIL CONDITIONS WHERE MEMBERS ARE GREATER THAN 4.250" IN OVERALL HEIGHT): MEMBERS ARE SQUARE CUT, BUTTED, JOINED WITH FIVE(5) ø5/16 X 2" WOOD DOWELS, & GLUED WITH PONAL SUPER 3 WOOD GLUE OR EQUIVALENT.

ARCHED PANEL CORNERS: ARCHED RAIL BUTTED TO STRAIGHT STILE, JOINED WITH ONE(1) NO.14 X 3" WOOD SCREW, & GLUED WITH PONAL SUPER 3 WOOD GLUE OR EQUIVALENT. HALF ROUND PANEL CORNERS: FINGER JOINT CONSTRUCTION JOINED & GLUED WITH PONAL SUPER 3 WOOD GLUE OR EQUIVALENT.

SILL CORNERS:

ALL SILL CONDITIONS: SILL IS BUTTED TO THE JAMBS & JOINED WITH THREE(3) NO.6 X 2" WOOD SCREWS & SEALED WITH SEALANT.



Digitally signed
by Warren W
Schaefer
Date:
2023.02.27
16:22:35 -05'00'

ALLOWABLE DESIGN PRESSURE (SINGLE & DOUBLE OPERABLE DOORS)

MAX. FRAME WIDTH (IN.)	MAX. FRAME HEIGHT (IN.)	ALLOWABLE PRESSURE	
		POSITIVE (PSF)	NEGATIVE (PSF)
SINGLE DOOR			
51 11/16	120	(2) 70	(2) 70
41 1/2	99	70	(1) 85
DOUBLE DOOR			
80 1/16	120	70	70
80 1/16	99	70	(1) (3) 85

(1) HIGHER PRESSURE OF -85 PSF IS ONLY APPLICABLE WHEN GLASS OPTIONS 2 & 5 ARE USED & WITH STANDARD OR OPTIONAL SILL (USE OF ADA SILL IS NOT APPLICABLE TO UNITS WITH PRESSURE EXCEEDING +/-70 PSF).

(2) WITH FULL SIZE SINGLE DOORS USING GLASS OPTION 4, ALLOWABLE PRESSURE MUST BE REDUCED TO +/-65 PSF.

PRESSURE MAY BE INCREASED TO +/-70 PSF IF THE D.L.O. WIDTH IS DECREASED TO MAX. 38.5" OR THE D.L.O. HEIGHT IS DECREASED TO MAX. 98".

(3) HIGHER PRESSURE OF -85 PSF IS ONLY APPLICABLE WITH DOUBLE DOORS WHEN THE DOUBLE DOOR MEETING STILES ARE BAR REINFORCED (REF. SECTIONS).

DRAWING TITLE
OUT-SWING IMPACT WOOD DOORS

CONSULTANTS
W. W. SCHAEFER ENGINEERING & CONSULTING, P.A.
26376 NADIR ROAD, UNIT 309
PUNTA GORDA, FL 33983
PHONE: 561-744-3424

MANUFACTURER
TISCHLER UND SOHN (USA) LTD.
SIX SUBURBAN AVENUE
STAMFORD, CONNECTICUT 06901
203-674-0600

CERTIFICATION




WARREN W. SCHAEFER, P.E.
P.E. NO. 44135

NO.	REVISION DESCRIPTION	BY	DATE	PLOT: 1-24	DRAWN BY: W.R.M.	
A1	UPDATE TO CURRENT STANDARDS	W.R.M.	10/25/11		DATE: 10/08/08	CHECKED BY: W.W.S.
B1	UPDATE TO CURRENT STANDARDS	W.W.S.	02/20/14			
C1	UPDATE TO CURRENT STANDARDS	W.W.S.	05/15/18			
D1	CHANGE TO FLORIDA APPROVAL	W.W.S.	02/27/23			

DRAWING NO.	REV.
1600	D

SHEET NO.
1 OF 17

THESE DRAWINGS ARE APPLICABLE ONLY TO THE PRODUCT SPECIFIED. THEY MAY NOT BE USED FOR THE ASSEMBLY AND/OR INSTALLATION OF ANY OTHER PRODUCT NOR MAY THEY BE USED FOR RATIONAL AND/OR LOCAL APPROVAL OF ANY PRODUCT NOT PRODUCED BY THE MANUFACTURER STATED ON THESE DRAWINGS.

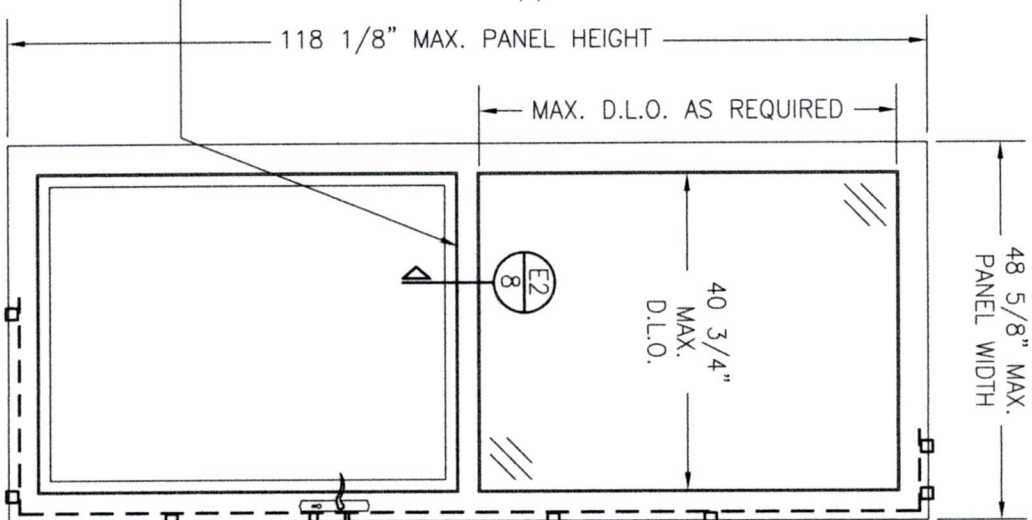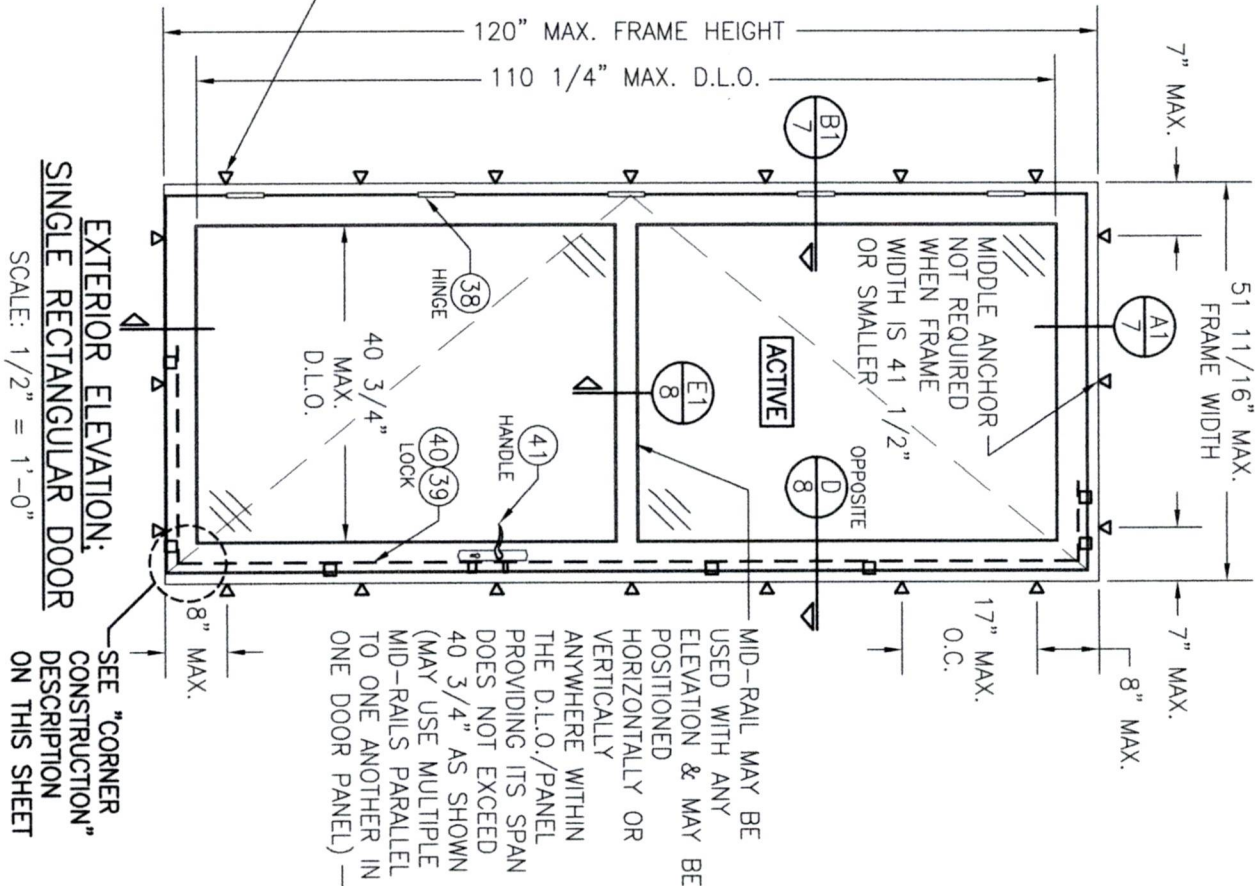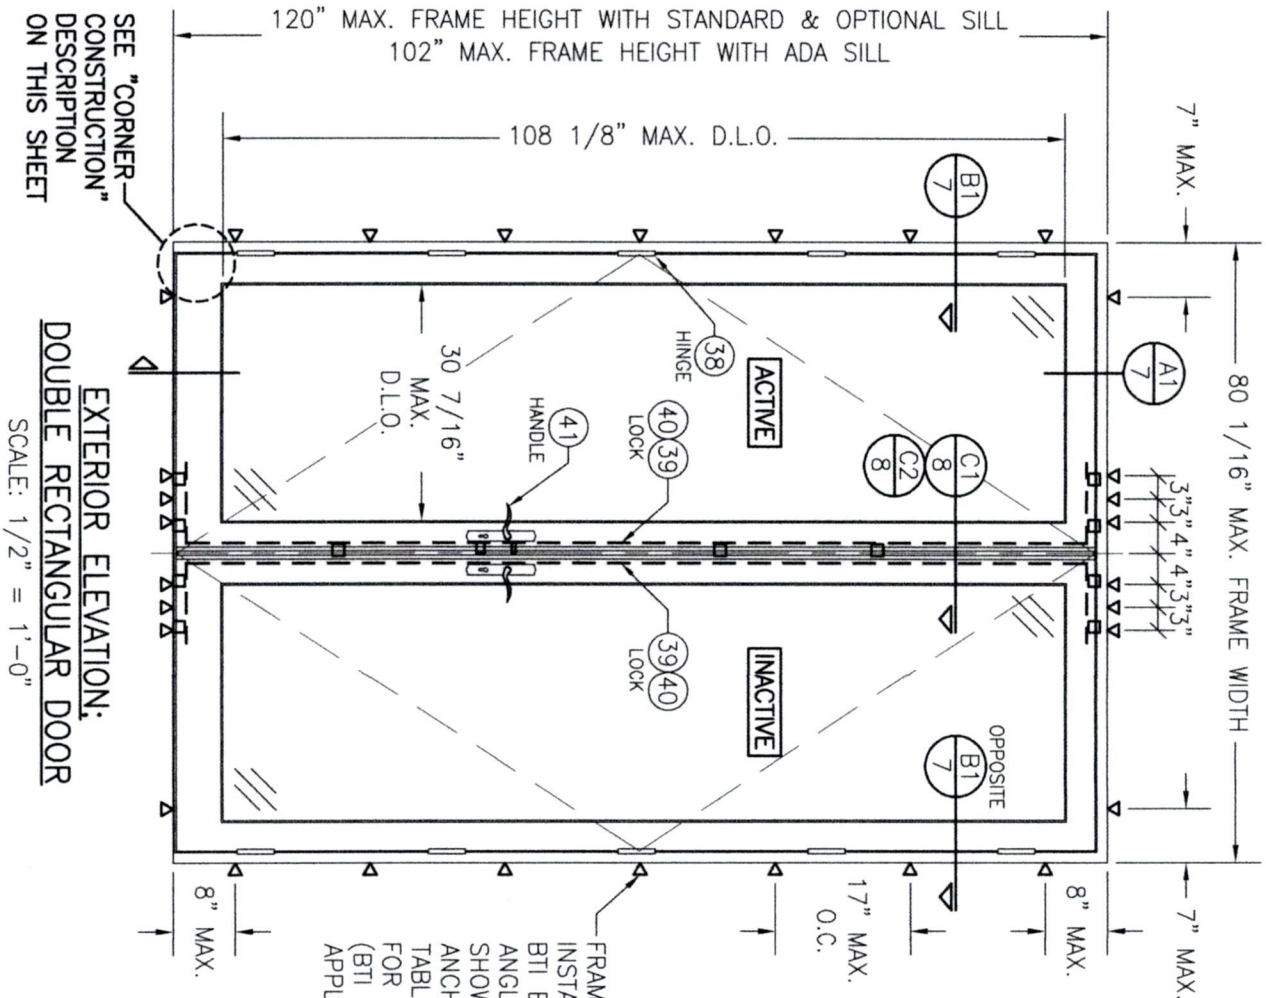

ALLOWABLE DESIGN PRESSURE
SEE PRESSURE TABLE ON SHEET 1

- PANEL NOTES:**
1. SINGLE RAISED PANEL CONDITION SHOWN, MORE THAN ONE RAISED PANEL MAY EXIST IN A SINGLE DOOR PANEL WHEN MULTIPLE MID-RAILS ARE USED.
 2. PANEL ONLY IS SHOWN. FOR INSTALLATION INTO FRAME, SEE OTHER ELEVATIONS.
 3. THESE PANEL CONDITIONS APPLY WITH BOTH OPERABLE & FIXED PANEL DOORS
 4. RECTANGULAR CONDITION SHOWN, SHAPED CONDITIONS ALSO APPLY.

**EXTERIOR ELEVATION:
PARTIAL RAISED PANEL**
SCALE: 1/2" = 1'-0"
(SEE SINGLE DOOR ELEVATIONS FOR DOOR
DETAIL AND INSTALLATION NOT SHOWN)

NO.	REVISION	DESCRIPTION	BY	DATE
1	24			
2				
3				
4				
5				
6				
7				
8				
9				
10				

MANUFACTURER
TISCHLER UND SOHN (USA) LTD.
SIX SUBURBAN AVENUE
STAMFORD, CONNECTICUT 06901
203-674-0600


DRAWING TITLE
OUT-SWING IMPACT WOOD DOORS

CONSULTANTS
**W. W. SCHAEFER ENGINEERING
& CONSULTING, P.A.**
26376 NADIR ROAD; UNIT 309
PUNTA GORDA, FL 33983
PHONE: 561-744-3424

CERTIFICATION
WARREN W. SCHAEFER, P.E.
P.E. NO. 44135


DRAWING NO. REV.
1600 D

SHEET NO.
2 OF 17

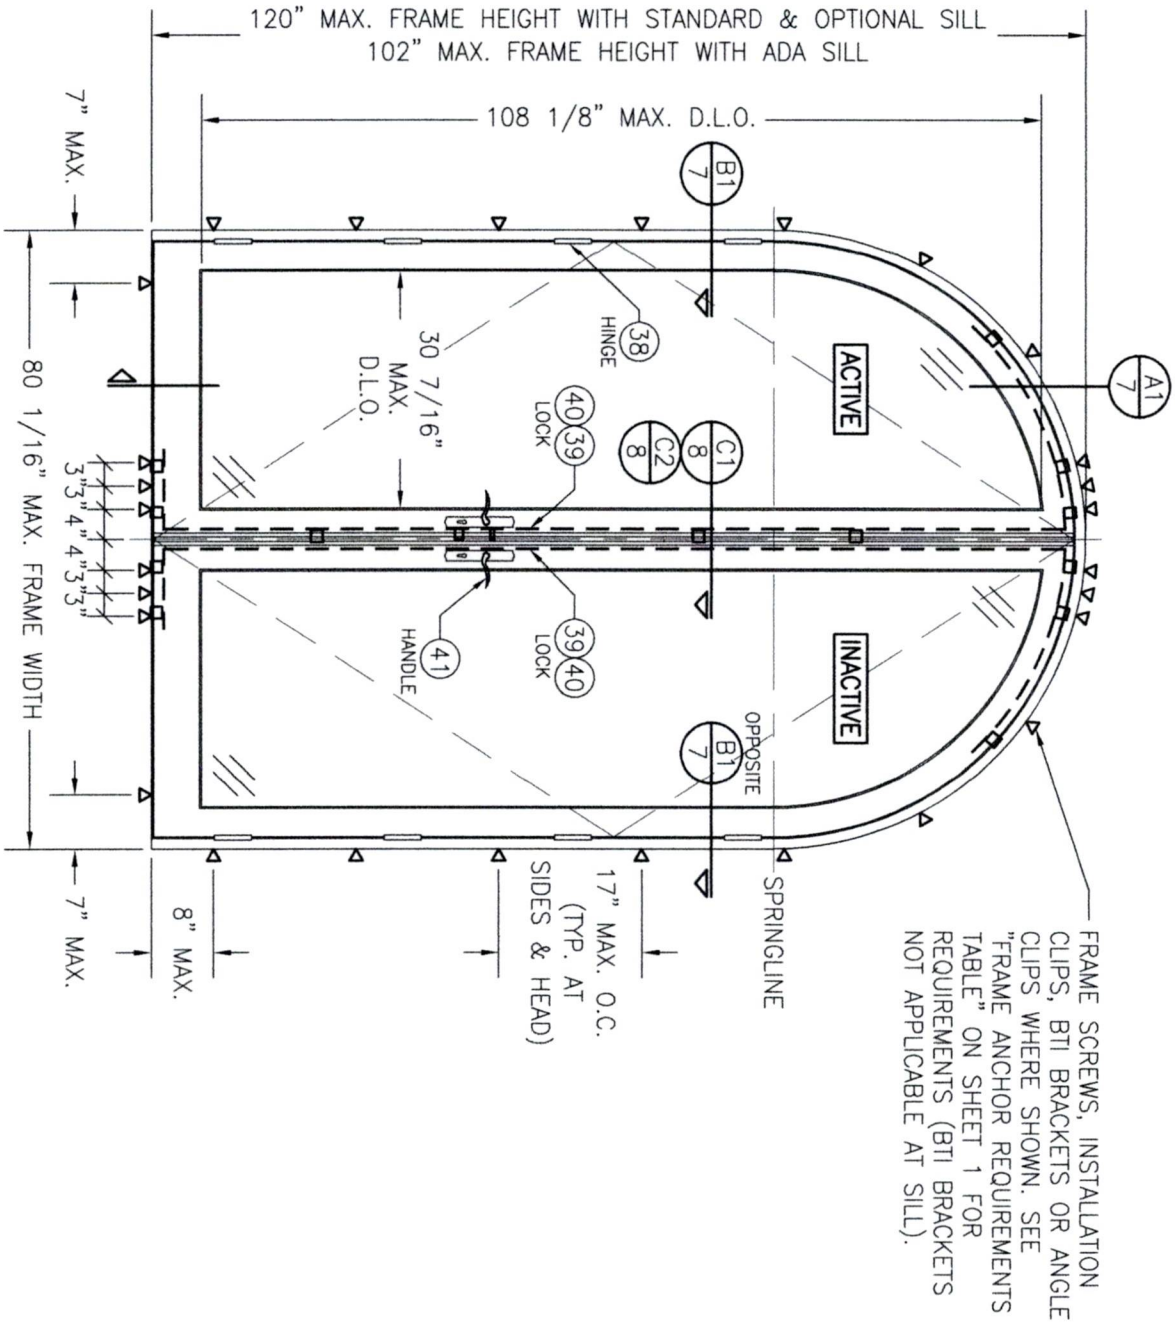


FRAME SCREWS, INSTALLATION CLIPS, BTI BRACKETS OR ANGLE CLIPS WHERE SHOWN. SEE "FRAME ANCHOR REQUIREMENTS TABLE" ON SHEET 1 FOR REQUIREMENTS (BTI BRACKETS NOT APPLICABLE AT SILL).

FRAME SCREWS, INSTALLATION CLIPS, BTI BRACKETS OR ANGLE CLIPS WHERE SHOWN. SEE "FRAME ANCHOR REQUIREMENTS TABLE" ON SHEET 1 FOR REQUIREMENTS (BTI BRACKETS NOT APPLICABLE AT SILL).

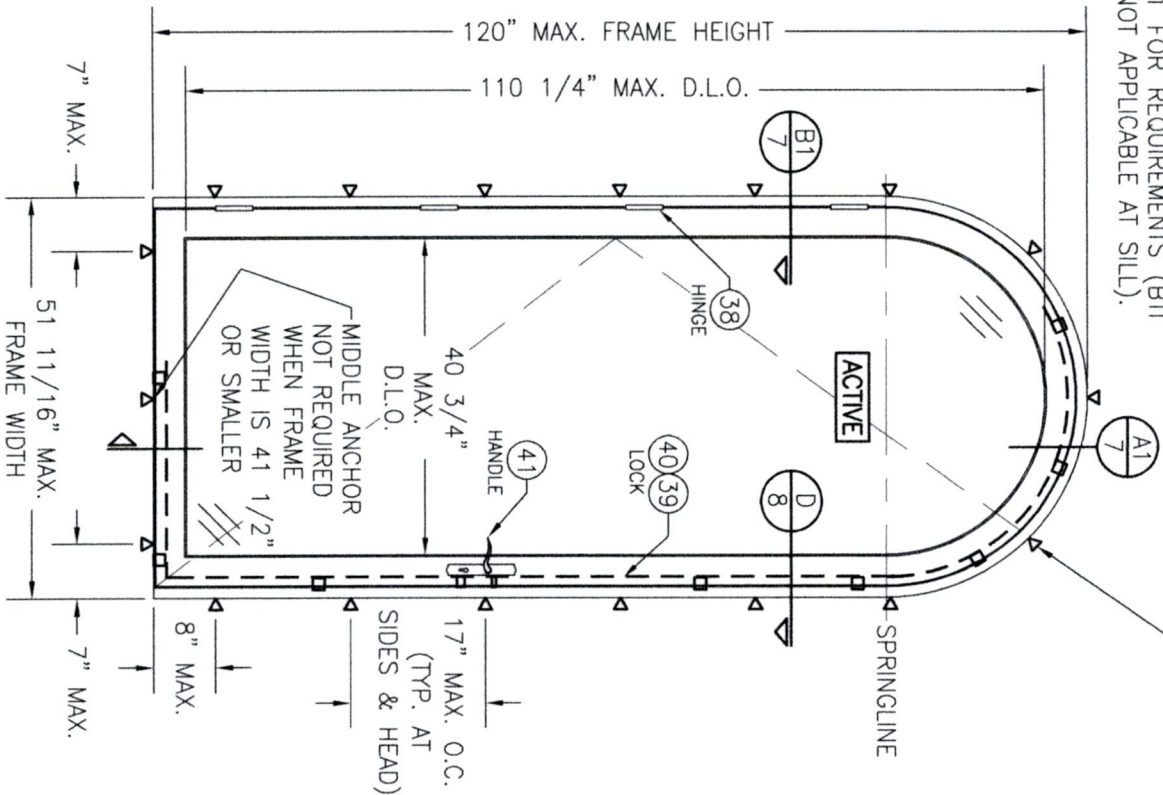

MIDDLE ANCHOR NOT REQUIRED WHEN FRAME WIDTH IS 41 1/2" OR SMALLER

APPROVED SHAPES (OPERABLE DOORS)

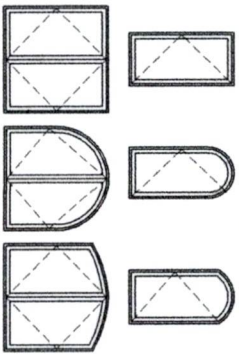

NOTES:
1. OTHER SHAPES MAY APPLY PROVIDING THEY ARE SIMILAR TO THOSE SHOWN & HAVE CORNER CONSTRUCTION AS DESCRIBED IN THIS DRAWING.
2. ALL SHAPED UNITS MUST FIT INSCRIBED INTO THE ALLOWABLE RECTANGULAR UNITS & BE GOVERNED BY THE ALLOWABLE PRESSURE OF THE RESPECTIVE RECTANGULAR UNIT.

EXTERIOR ELEVATION: DOUBLE HALF ROUND DOOR

SCALE: 1/2" = 1'-0"

ALLOWABLE DESIGN PRESSURE

SEE PRESSURE TABLE ON SHEET 1

ANCHOR NOTE: ANCHOR SPACING AT THE HEAD OF ALL TYPES OF SHAPED DOORS MUST EQUAL THAT SPECIFIED AT THE SIDES (17" MAX. O.C.)



EXTERIOR ELEVATION: SINGLE HALF ROUND DOOR

SCALE: 1/2" = 1'-0"

NO.	REVISION DESCRIPTION	BY	DATE

DRAWING TITLE OUT-SWING IMPACT WOOD DOORS	MANUFACTURER TISCHLER UND SOHN (USA) LTD. SIX SUBURBAN AVENUE STAMFORD, CONNECTICUT 06901 203-674-0600
CONSULTANTS W. W. SCHAEFER ENGINEERING & CONSULTING, P.A. 26376 NADIR ROAD, UNIT 309 PUNTA GORDA, FL 33983 PHONE: 561-744-3424	CHECKED BY: W.R.M. DATE: 10/08/08

CERTIFICATION WARREN W. SCHAEFER, P.E. P.E. NO. 44135	DRAWING NO. 1600 REV. D	SHEET NO. 3 OF 17
--	--	--

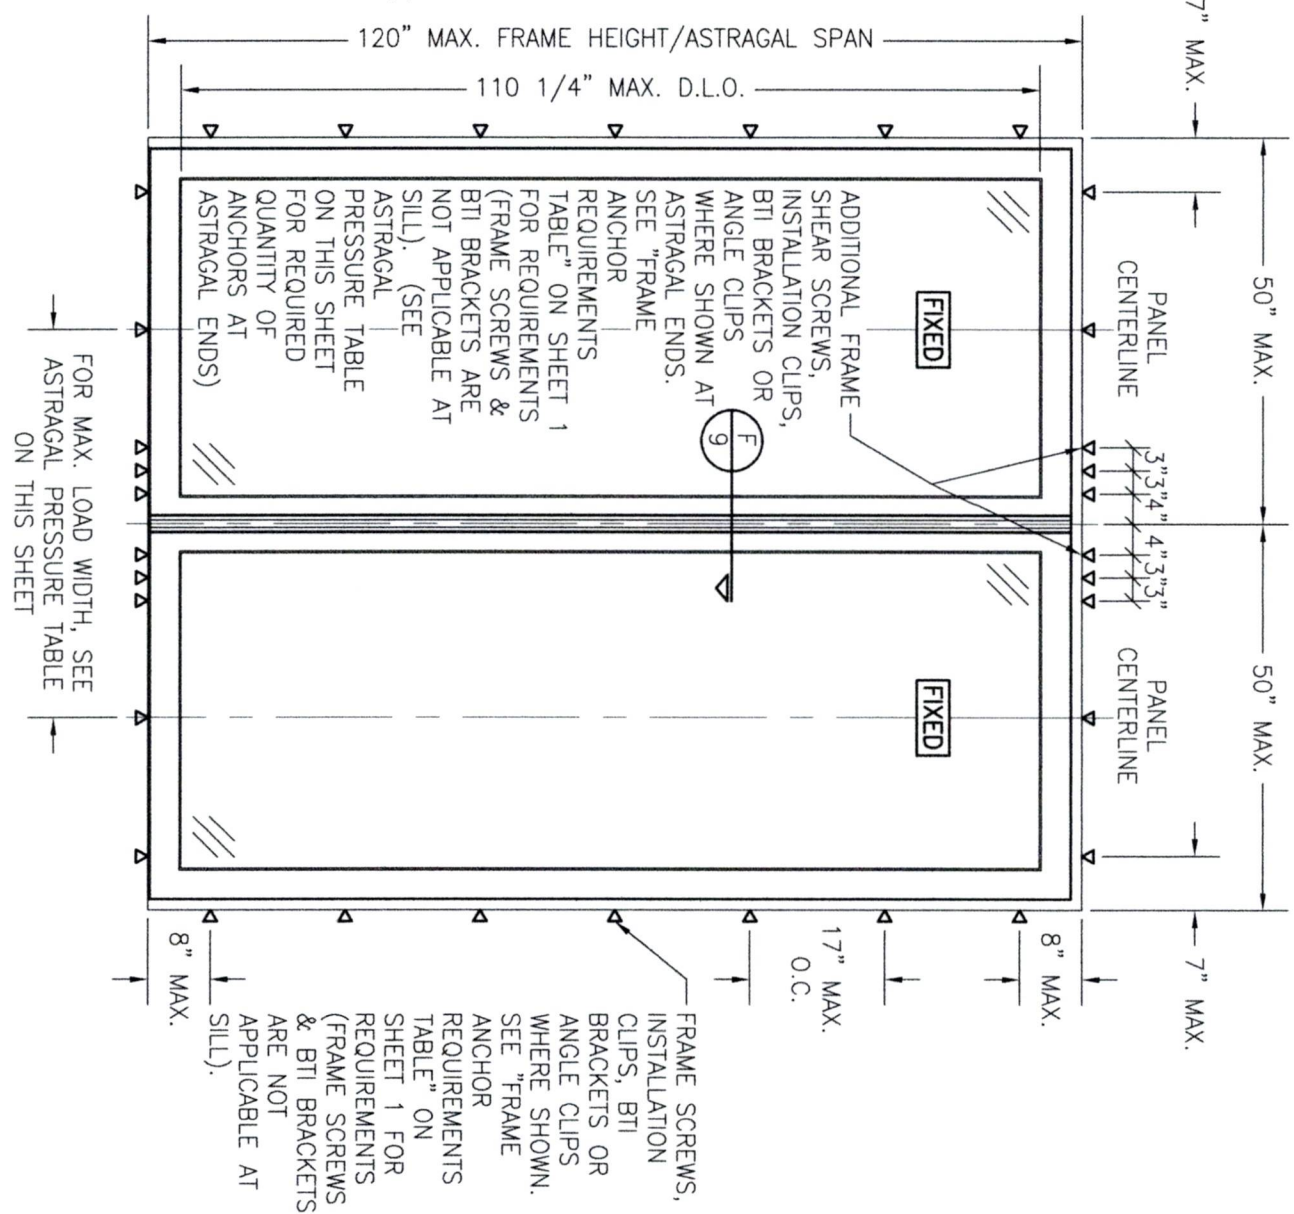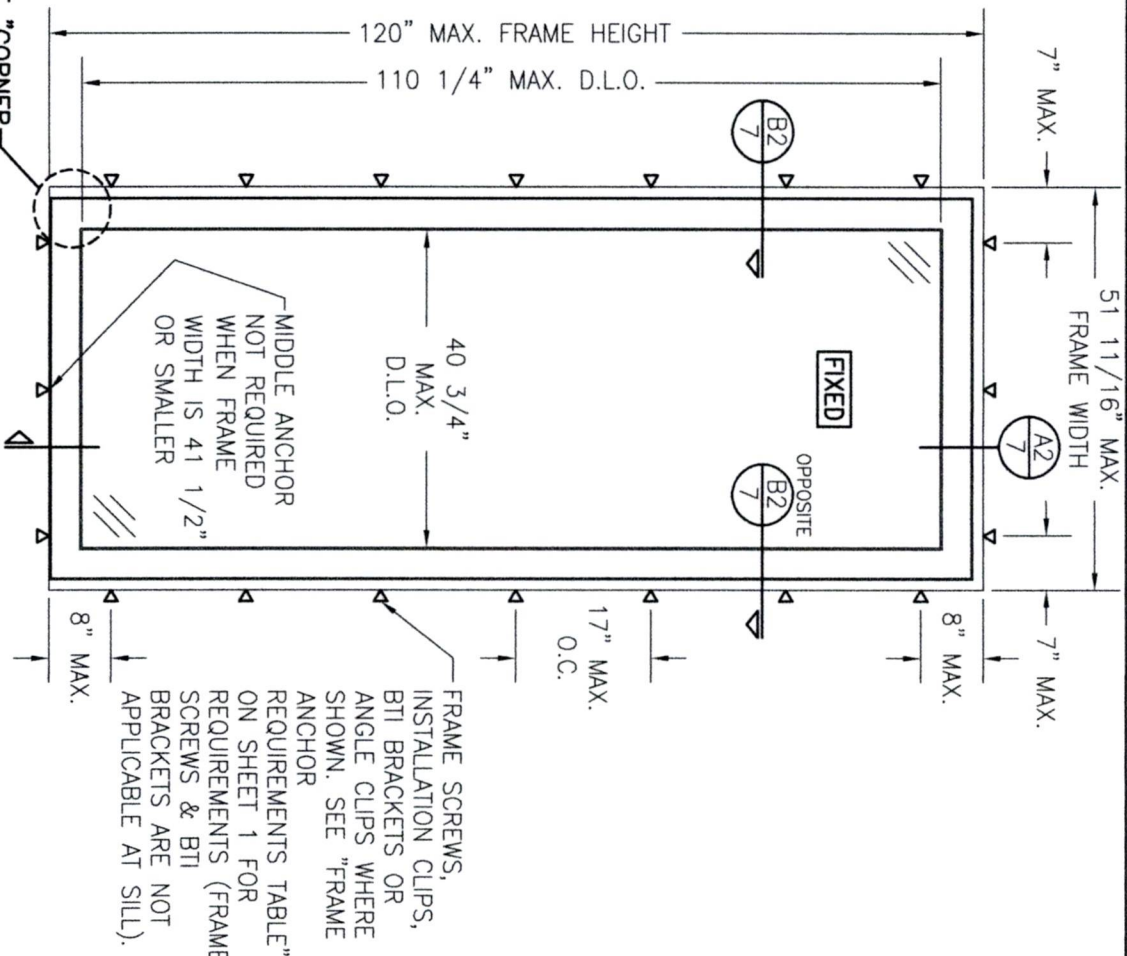

FIXED ASTRAGAL ALLOWABLE DESIGN PRESSURE						
MAXIMUM ASTRAGAL SPAN (IN.)	MAXIMUM LOAD WIDTH (IN.)	ALLOWABLE PRESSURE (PSF)				
		4 END ANCHORS		6 END ANCHORS		
		POS.	NEG.	POS.	NEG.	
	50	51.4	51.4	70.0	70.0	
	48	53.5	53.5	70.0	70.0	
	44	58.4	58.4	70.0	70.0	
	40	64.2	64.2	70.0	70.0	
	36	70.0	70.0	70.0	70.0	
120	32	70.0	70.0	70.0	70.0	
	28	70.0	70.0	70.0	70.0	
	50	57.1	57.1	70.0	70.0	
	48	59.5	59.5	70.0	70.0	
	44	64.9	64.9	70.0	70.0	
108	40	70.0	70.0	70.0	70.0	
	36	70.0	70.0	70.0	70.0	
	32	70.0	70.0	70.0	70.0	
	50	62.3	62.3	70.0	85.0	
	48	64.9	64.9	70.0	85.0	
99	44	70.0	70.8	70.0	85.0	
	40	70.0	77.9	70.0	85.0	
	36	70.0	85.0	70.0	85.0	
	50	64.2	64.2	70.0	85.0	
	48	66.9	66.9	70.0	85.0	
96	44	70.0	73.0	70.0	85.0	
	40	70.0	80.3	70.0	85.0	
	37	70.0	85.0	70.0	85.0	
	50	70.0	73.4	70.0	85.0	
	48	70.0	76.5	70.0	85.0	
84	44	70.0	83.4	70.0	85.0	
	43	70.0	85.0	70.0	85.0	
	50	70.0	77.1	70.0	85.0	
	48	70.0	80.3	70.0	85.0	
	45	70.0	85.0	70.0	85.0	
80	48	70.0	80.3	70.0	85.0	
	45	70.0	85.0	70.0	85.0	

NOTES:

1. LOAD WIDTH IS THE DISTANCE BETWEEN PANEL CENTERLINES.

2. ALLOWABLE UNIT PRESSURE SHALL BE THE LESSER OF THE PRESSURES SHOWN IN THIS TABLE & THOSE SPECIFIED FOR THE INDIVIDUAL FIXED PANEL.


3. SIZE VALUES IN TABLE ARE $+/-1/4"$

EXTERIOR ELEVATION:
ED PANEL WITH FIVE

SCALE: 1/2" = 1'-0"

SEE SINGLE FIXED PANEL ELEVATION FOR DETAIL NOT SHOWN

APPROVED SHAPES
(FIXED PANELS)

 

ALLOWABLE DESIGN PRESSURE
(SINGLE FIXED PANELS)

MAX. FRAME WIDTH (IN.)	MAX. FRAME HEIGHT (IN.)	ALLOWABLE PRESSURE	
		POSITIVE (PSF)	NEGATIVE (PSF)
51 11/16	120	(2) 70	(2) 70
51 11/16	99	70	(1) 85

(1) (1) HIGHER PRESSURE OF -85 PSF IS ONLY APPLICABLE WHEN GLASS OPTIONS 2 & 5 ARE USED & WITH STANDARD OR OPTIONAL SILL (USE OF ADA SILL IS NOT APPLICABLE TO UNITS WITH PRESSURE EXCEEDING +/-70 PSF).

(2) WITH FULL SIZE FIXED DOORS USING GLASS OPTION 4, ALLOWABLE PRESSURE MUST BE REDUCED TO ± 65 PSF. PRESSURE MAY BE INCREASED TO ± 70 PSF IF THE D.L.O. WIDTH IS DECREASED TO MAX. 38.5" OR THE D.L.O. HEIGHT IS DECREASED TO MAX. 98".

ANCHOR NOTE: ANCHOR SPACING AT THE HEAD OF ALL TYPES OF SHAPED PANEL DOORS MUST EQUAL THAT SPECIFIED AT THE SIDES (17" MAX. O.C.)

[illegible]

TISCHLER UND SOHN (USA) LTD.
SIX SUBURBAN AVENUE
STAMFORD, CONNECTICUT 06901
203-674-0600


CONSULTANTS
**W. W. SCHAEFER ENGINEERING
& CONSULTING, P.A.**
26376 NADIR ROAD; UNIT 309
PUNTA GORDA, FL 33983
PHONE: 561-744-3424

WARREN W. SCHAEFER, P.E.
P.E. NO. 44135

DRAWING NO.	REV.
1600	D

SHEET NO.

4 OF 17

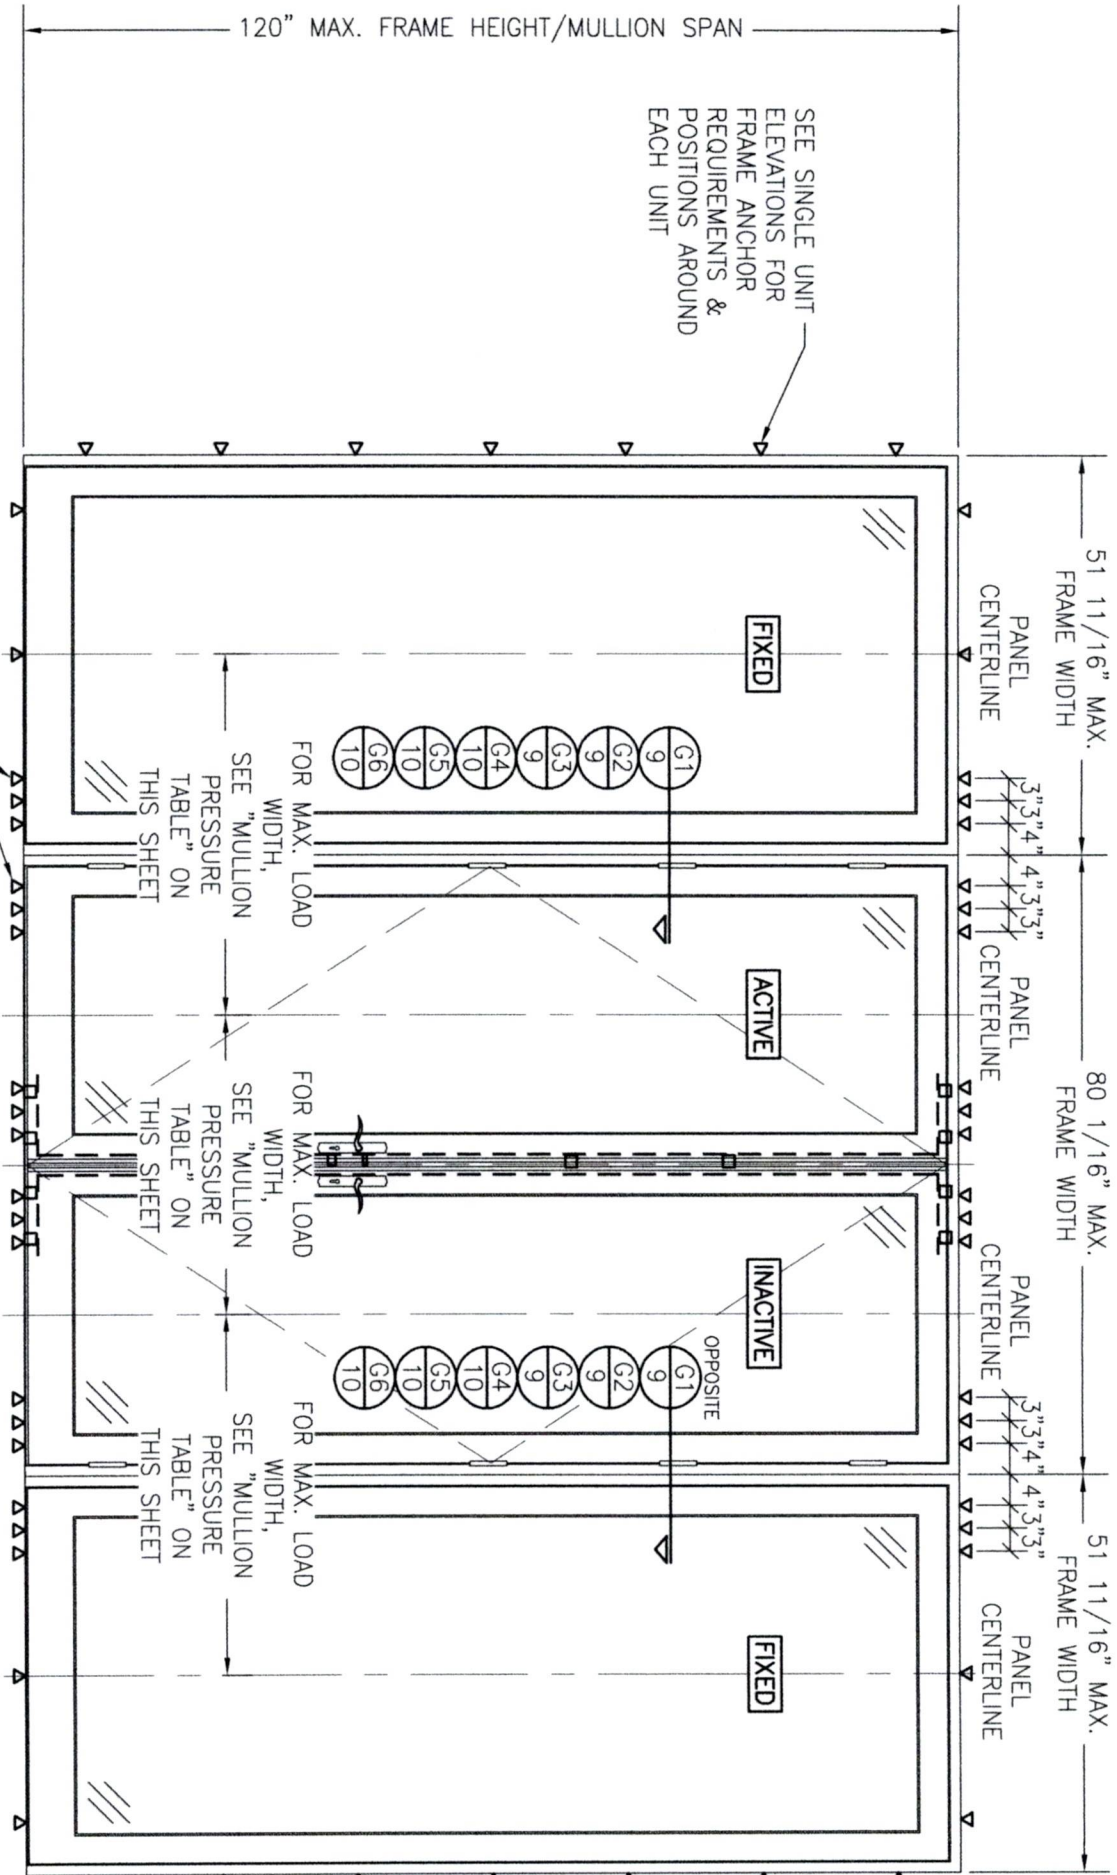

ADDITIONAL FRAME SCREWS, INSTALLATION CLIPS, BTI BRACKETS OR ANGLE CLIPS WHERE SHOWN AT MULLION ENDS. SEE "FRAME ANCHOR REQUIREMENTS TABLE" ON SHEET 1 FOR REQUIREMENTS (BTI BRACKETS NOT APPLICABLE AT SILL).

MULTIPLE UNIT NOTES:

1. FOR ALL DETAIL NOT SHOWN, SEE INDIVIDUAL UNIT ELEVATIONS.
2. THERE IS NO LIMIT ON THE NUMBER OF DOORS THAT MAY BE COMBINED IN ONE DIRECTION INTO ONE OPENING PROVIDING THE OPENING IS DESIGNED TO SUPPORT ALL LOADS TRANSFERRED FROM THE DOORS & THEIR MULLIONS.
3. OXO UNIT IS SHOWN. ALL OTHER FIXED/OPERABLE COMBINATIONS ALSO APPLY WITH THE MULLION CONDITIONS SHOWN.
4. INDIVIDUAL DOOR/FIXED PANEL SIZES SHALL BE RESTRICTED AS SPECIFIED IN THE SINGLE UNIT ELEVATIONS.

**EXTERIOR ELEVATION:
DOUBLE DOORS WITH FIXED PANELS**

SCALE: 1/2" = 1'-0"
(RECTANGULAR DOORS SHOWN, SHAPED DOORS ALSO APPLY. SEE "APPROVED SHAPED" TABLE ON SHEETS 3 & 4)

**MULLION ALLOWABLE
DESIGN PRESSURE**

MAXIMUM MULLION SPAN (IN.)	MAXIMUM LOAD WIDTH (IN.)	ALLOWABLE PRESSURE (PSF)	
		POS.	NEG.
120	52	53.8	53.8
	48	58.3	58.3
	44	63.6	63.6
	40	70.0	70.0
108	36	70.0	70.0
	32	70.0	70.0
	28	70.0	70.0
	24	70.0	70.0
96	20	70.0	70.0
	16	70.0	70.0
	12	70.0	70.0
	8	70.0	70.0
84	4	70.0	70.0
	0	70.0	70.0


- NOTES:**
1. LOAD WIDTH IS THE DISTANCE BETWEEN PANEL CENTERLINES.
 2. ALLOWABLE UNIT PRESSURE SHALL BE THE LESSER OF THE PRESSURES SHOWN IN THIS TABLE & THOSE SPECIFIED FOR THE INDIVIDUAL DOOR/FIXED PANEL.
 3. SIZE VALUES IN TABLE ARE +/- 1/4"

DRAWN BY:	CHECKED BY:
W.R.M.	W.M.S.
DATE:	DATE:
10/08/08	10/08/08

NO.	REVISION	DESCRIPTION	BY	DATE


DRAWING TITLE OUT-SWING IMPACT WOOD DOORS	
CONSULTANTS W. W. SCHAEFER ENGINEERING & CONSULTING, P.A. 26376 NADIR ROAD; UNIT 309 PUNTA GORDA, FL 33983 PHONE: 561-744-3424	MANUFACTURER TISCHLER UND SOHN (USA) LTD. SIX SUBURBAN AVENUE STAMFORD, CONNECTICUT 06901 203-674-0600

CERTIFICATION WARREN W. SCHAEFER, P.E. P.E. NO. 44135	
DRAWING NO. 1600	REV. D
SHEET NO. 5	OF 17

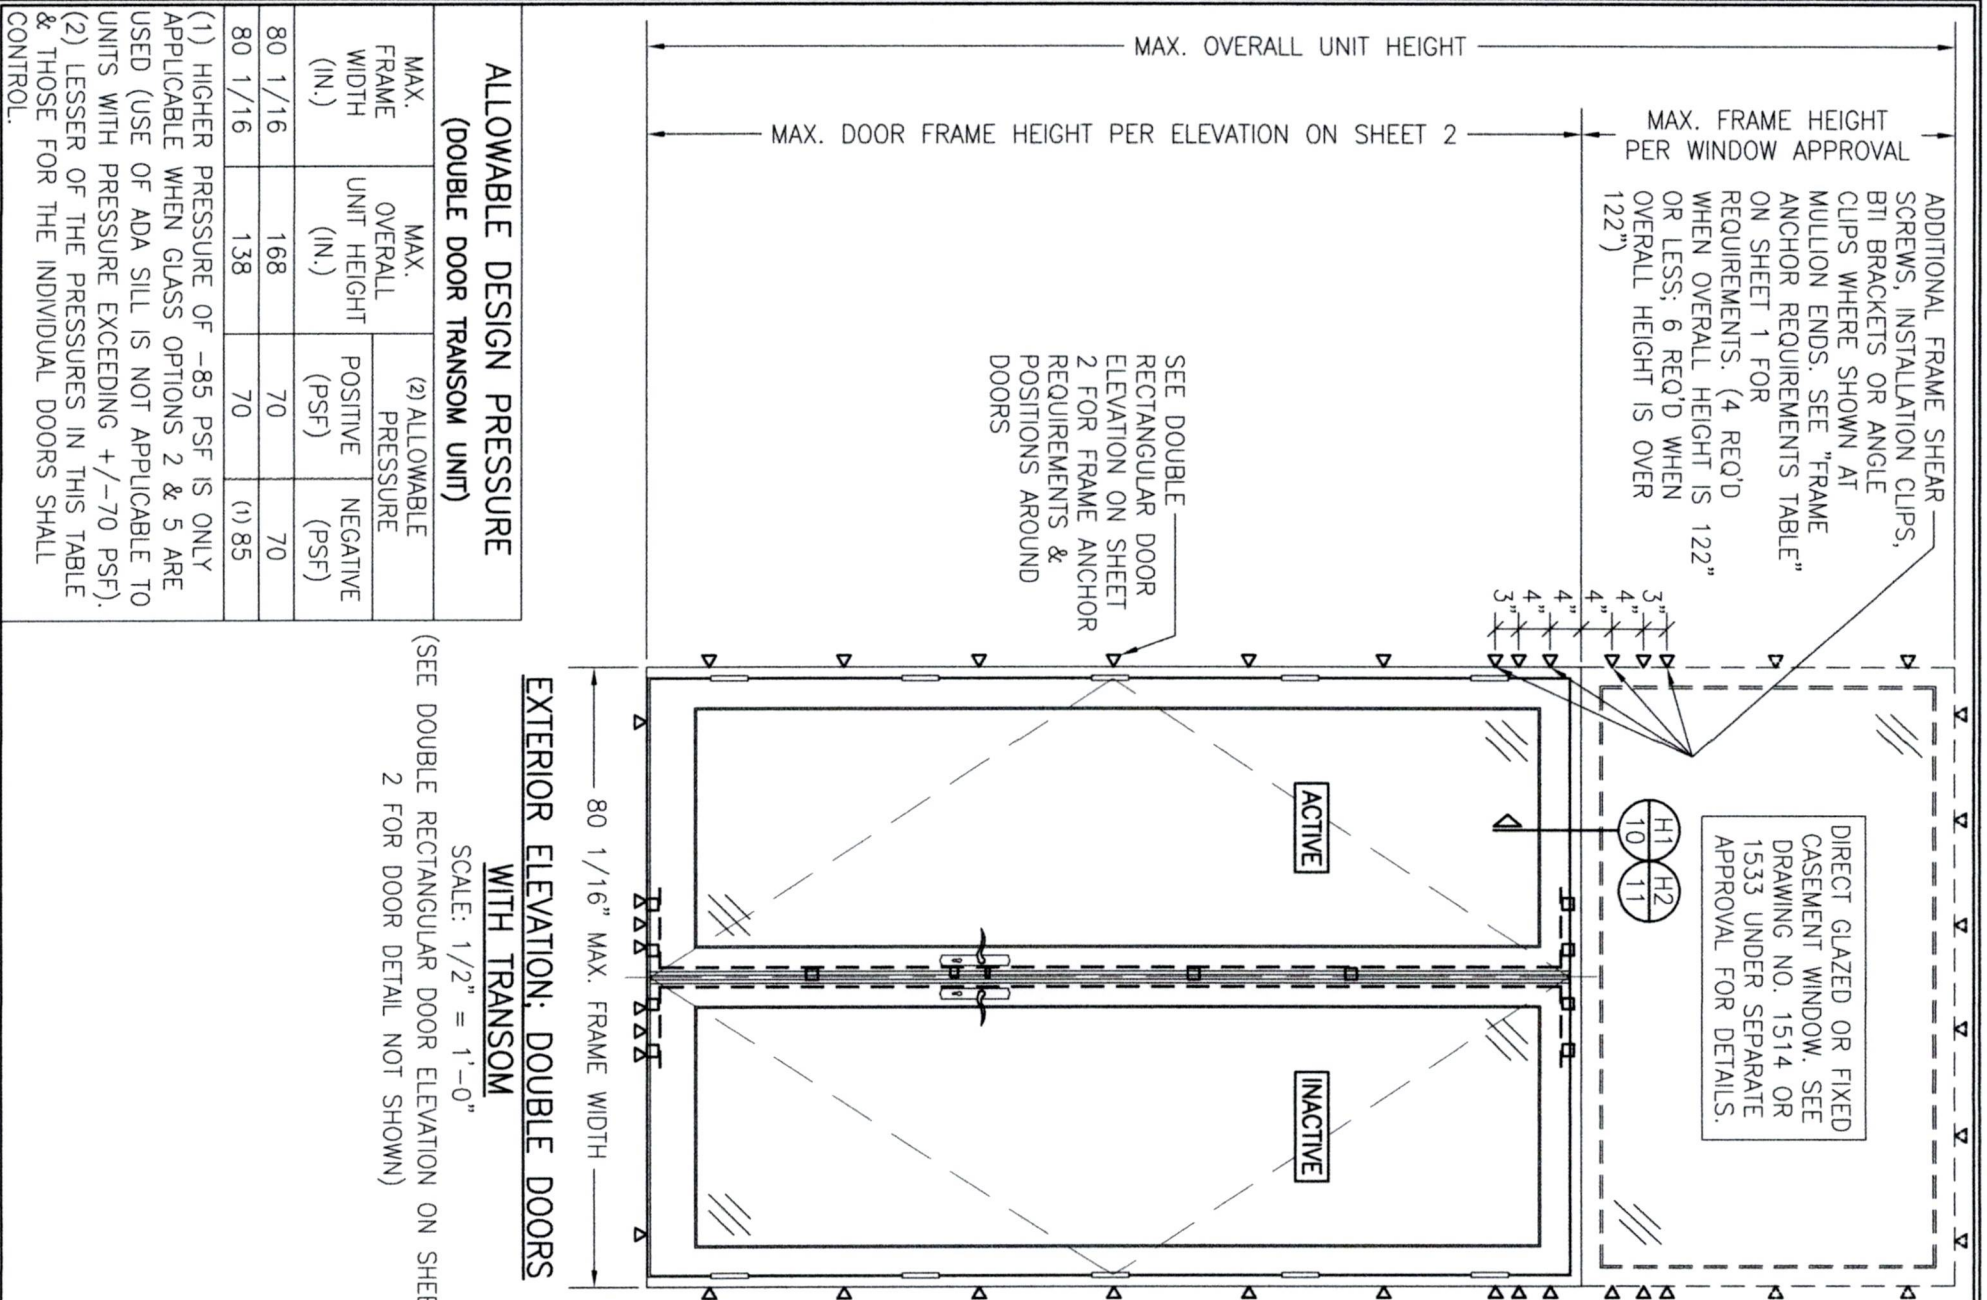

ALLOWABLE DESIGN PRESSURE			
(DOUBLE DOOR TRANSOM UNIT)			
MAX. FRAME WIDTH (IN.)	MAX. OVERALL UNIT HEIGHT (IN.)	(2) ALLOWABLE PRESSURE	
		POSITIVE (PSF)	NEGATIVE (PSF)
80 1/16	168	70	70
80 1/16	138	70	(1) 85





SCALE: 1/2" = 1'-0"
(SEE DOUBLE RECTANGULAR DOOR ELEVATION ON SHEET 2 FOR DOOR DETAIL NOT SHOWN)

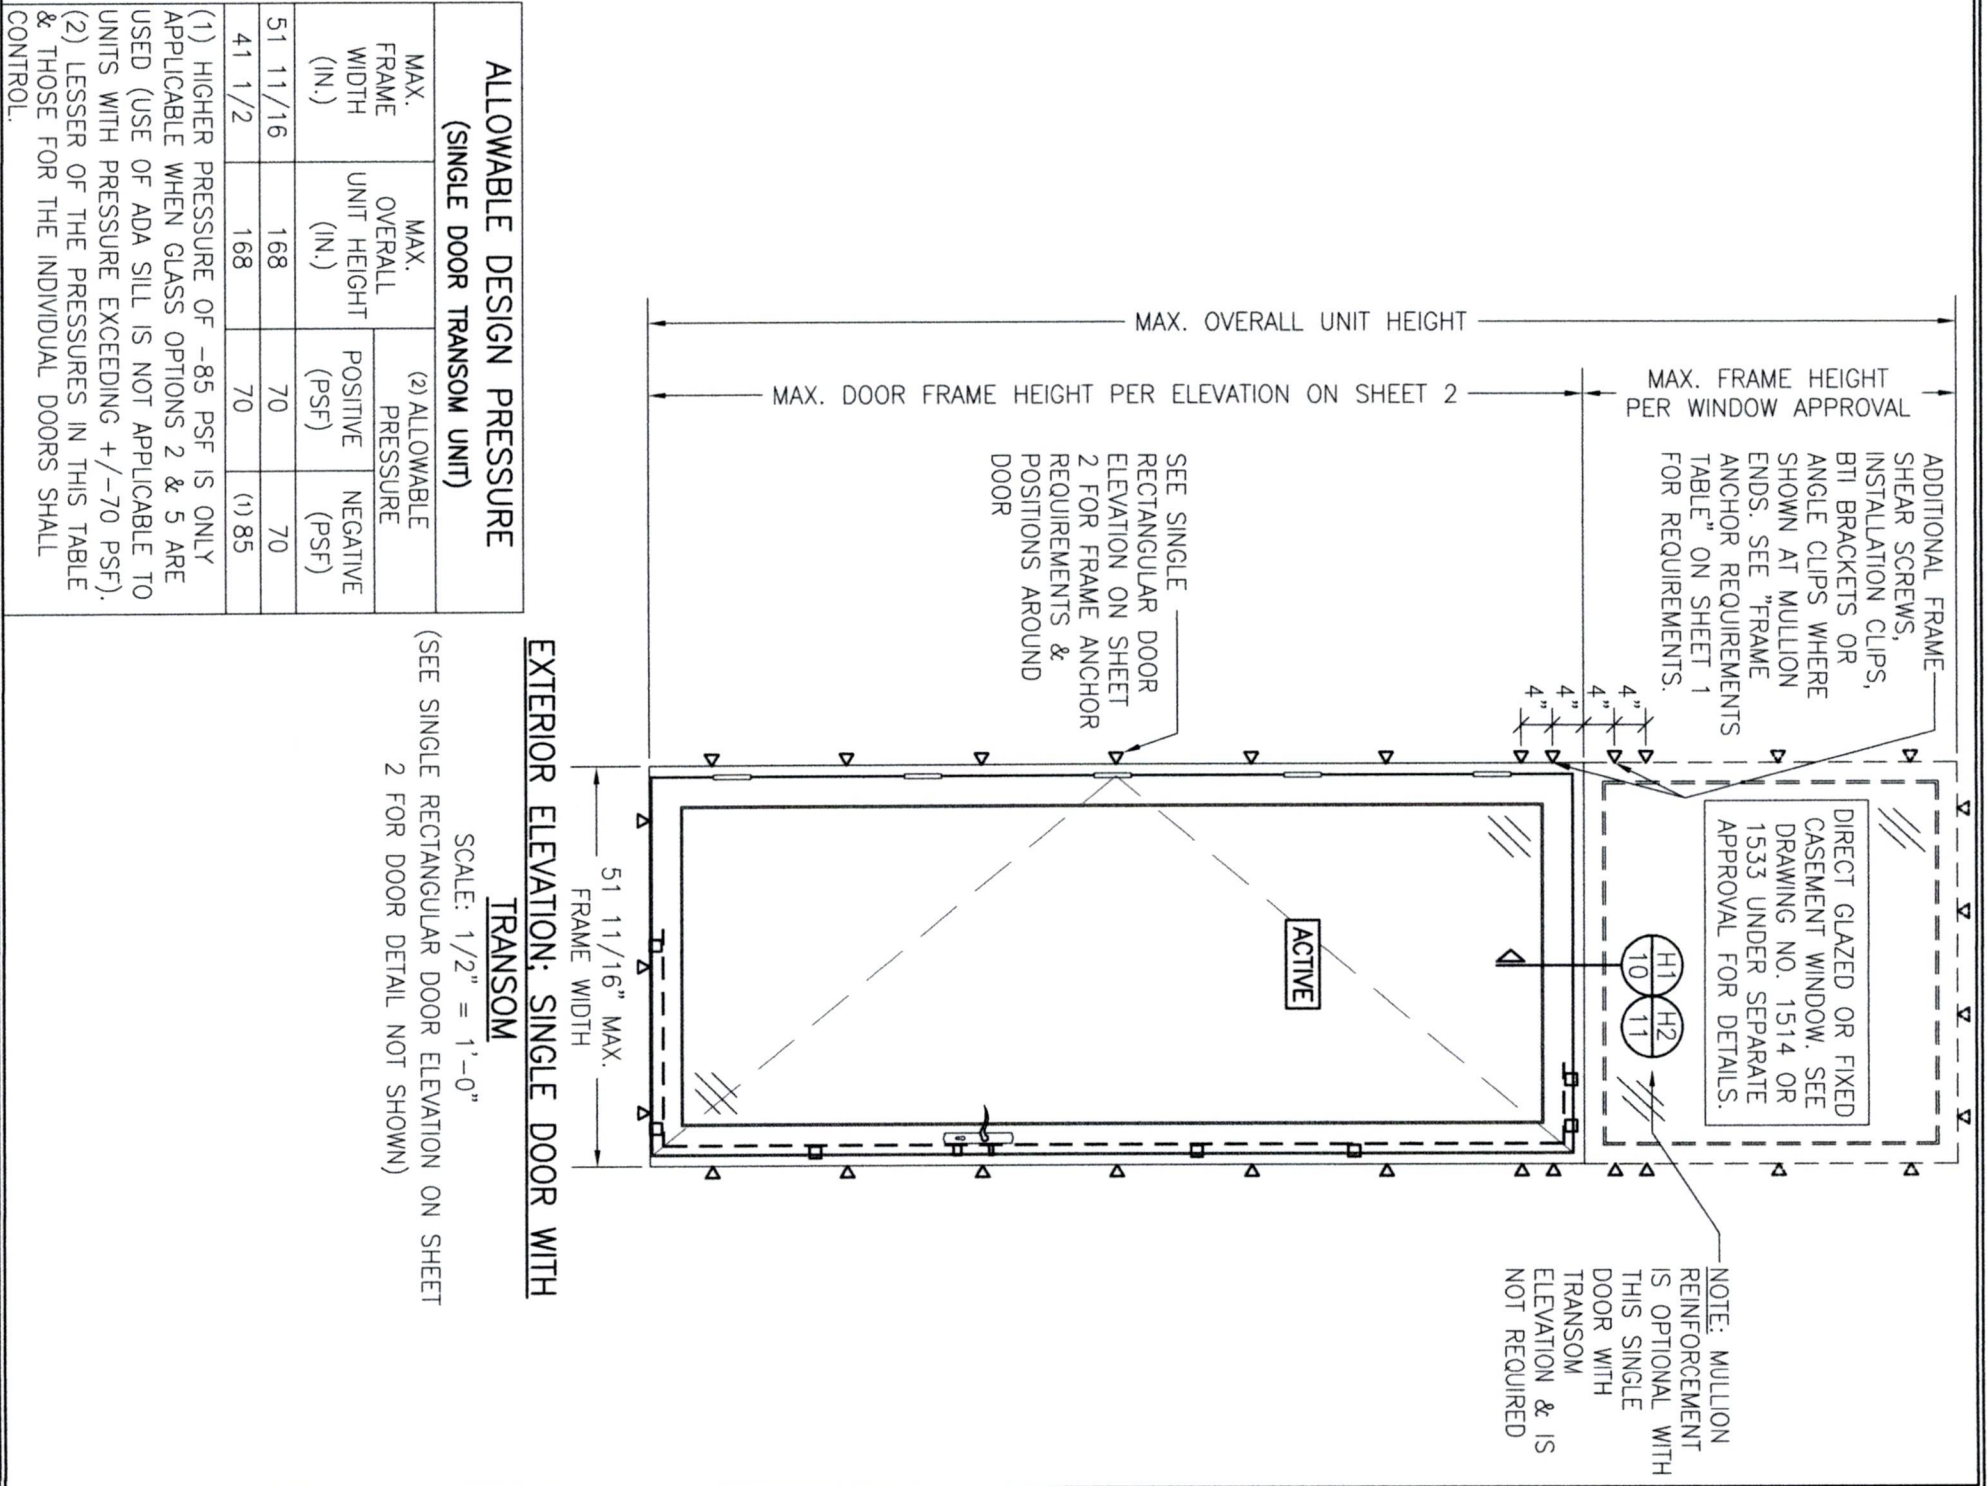

ALLOWABLE DESIGN PRESSURE			
(SINGLE DOOR TRANSOM UNIT)			
MAX. FRAME WIDTH (IN.)	MAX. OVERALL UNIT HEIGHT (IN.)	(2) ALLOWABLE PRESSURE	
		POSITIVE (PSF)	NEGATIVE (PSF)
51 11/16	168	70	70
41 1/2	168	70	(1) 85

SCALE: 1/2" = 1'-0"
(SEE SINGLE RECTANGULAR DOOR ELEVATION ON SHEET 2 FOR DOOR DETAIL NOT SHOWN)


CERTIFICATION WARREN W. SCHAEFER, P.E. P.E. NO. 44135		DRAWING TITLE OUT-SWING IMPACT WOOD DOORS		CONSULTANTS W. W. SCHAEFER ENGINEERING & CONSULTING, P.A. 26376 NADIR ROAD; UNIT 309 PUNTA GORDA, FL 33983 PHONE: 561-744-3424		MANUFACTURER TISCHLER UND SOHN (USA) LTD. SIX SUBURBAN AVENUE STAMFORD, CONNECTICUT 06901 203-674-0600		<table><tr><th>NO.</th><th>REVISION</th><th>DESCRIPTION</th><th>BY</th><th>DATE</th></tr><tr><td> </td><td> </td><td> </td><td> </td><td> </td></tr><tr><td> </td><td> </td><td> </td><td> </td><td> </td></tr><tr><td> </td><td> </td><td> </td><td> </td><td> </td></tr><tr><td> </td><td> </td><td> </td><td> </td><td> </td></tr></table>		NO.	REVISION	DESCRIPTION	BY	DATE																					<table><tr><td>DRAWN BY: W.R.M.</td><td>CHECKED BY: W.M.S.</td></tr><tr><td>PLT: 1-24</td><td>DATE: 10/08/08</td></tr></table>		DRAWN BY: W.R.M.	CHECKED BY: W.M.S.	PLT: 1-24	DATE: 10/08/08
NO.	REVISION	DESCRIPTION	BY	DATE																																				
DRAWN BY: W.R.M.	CHECKED BY: W.M.S.																																							
PLT: 1-24	DATE: 10/08/08																																							
DRAWING NO. 1600 REV. D		SHEET NO. 6 OF 17																																						

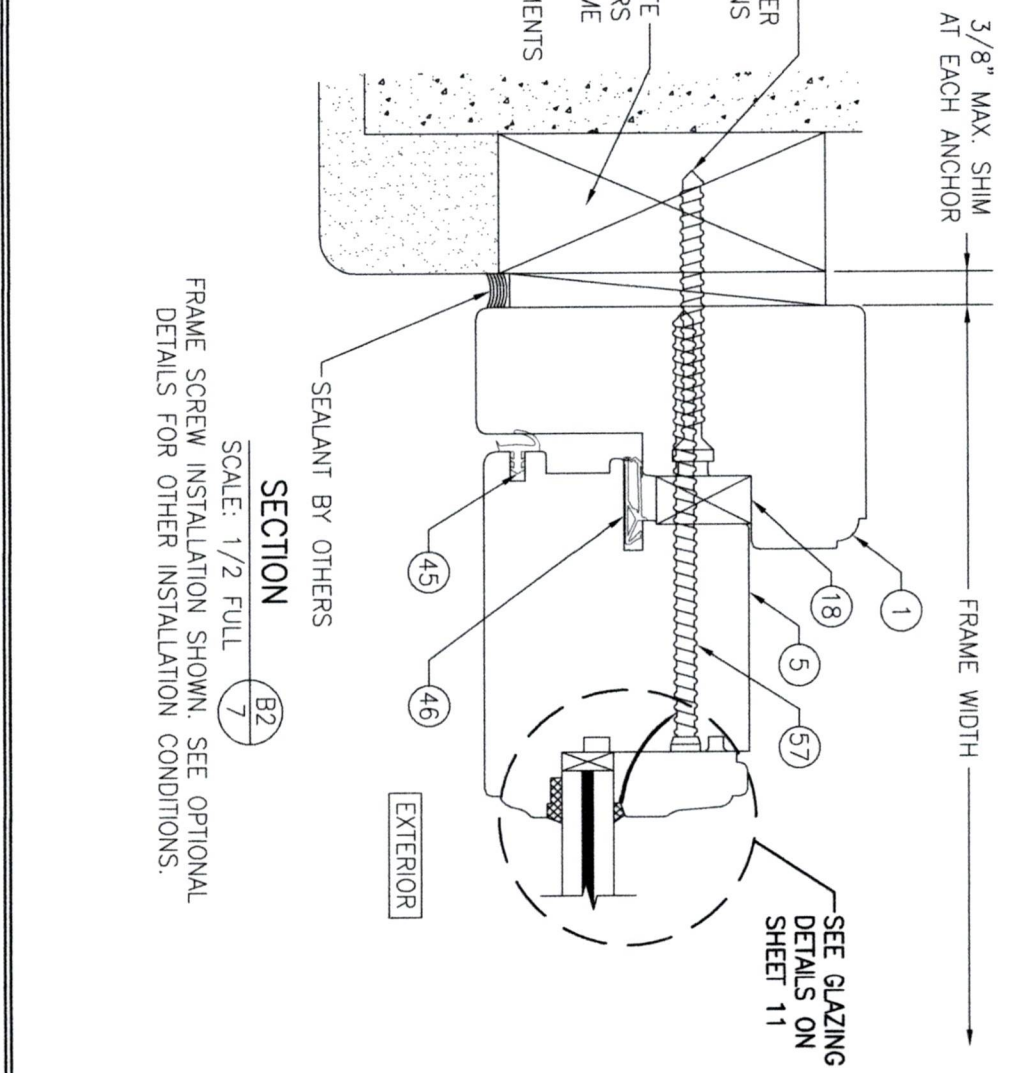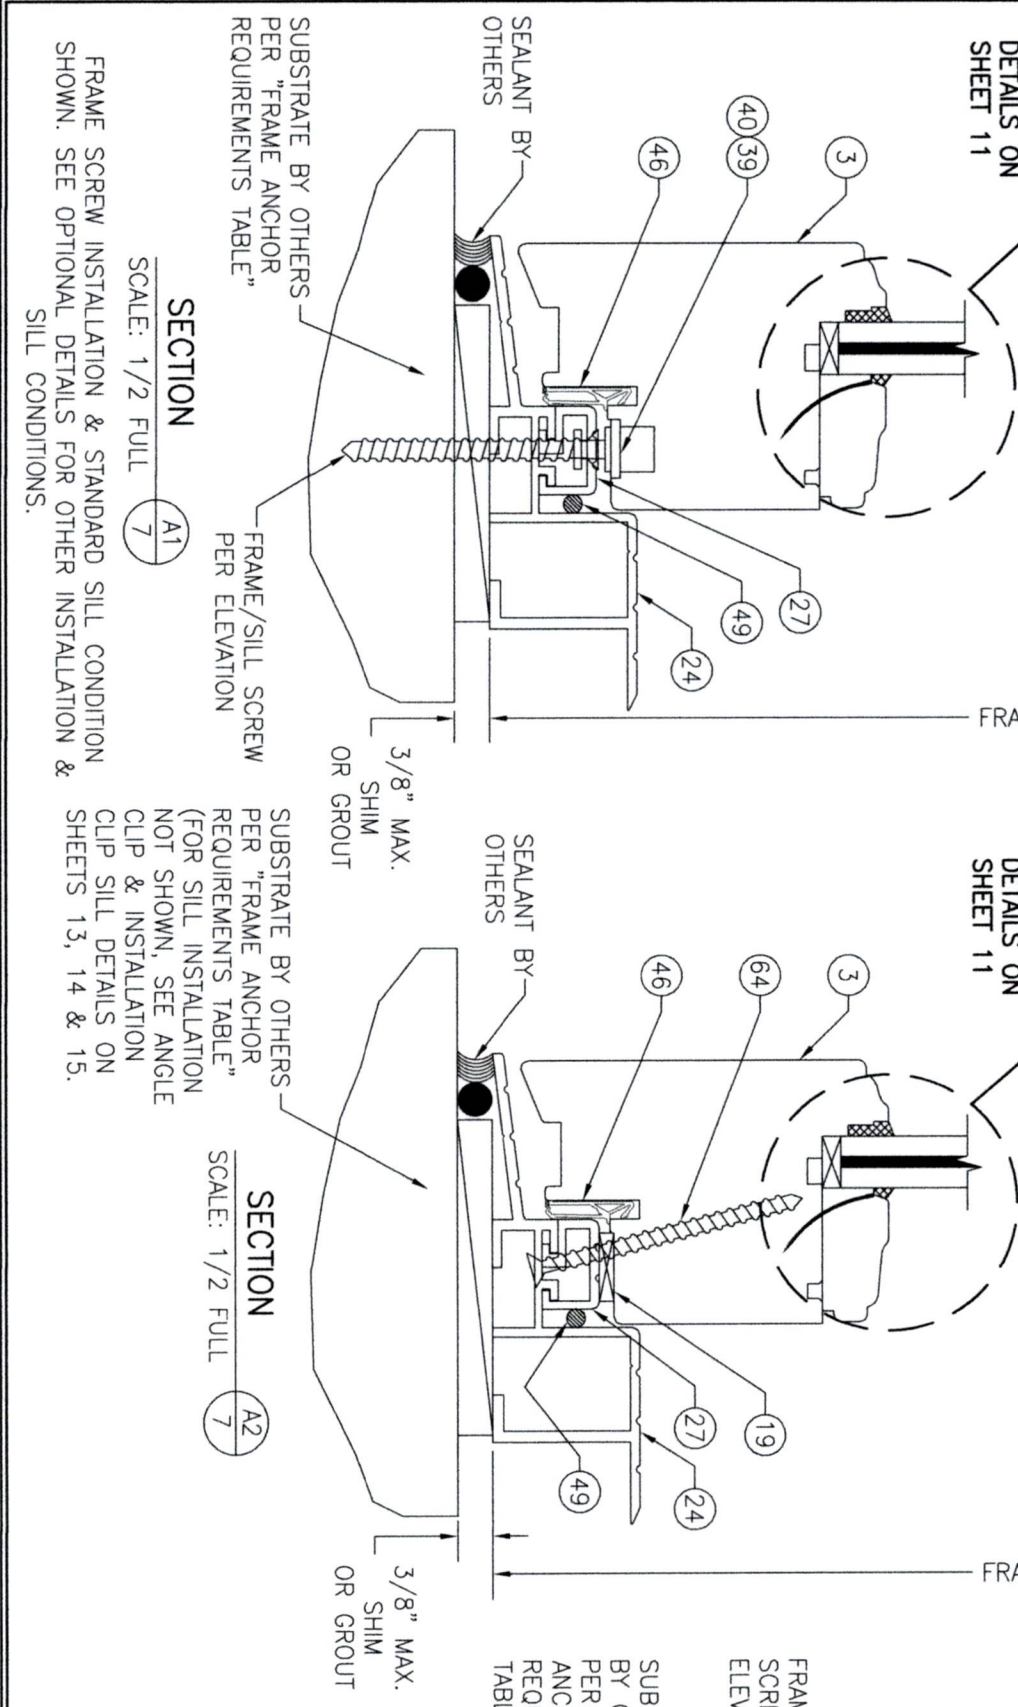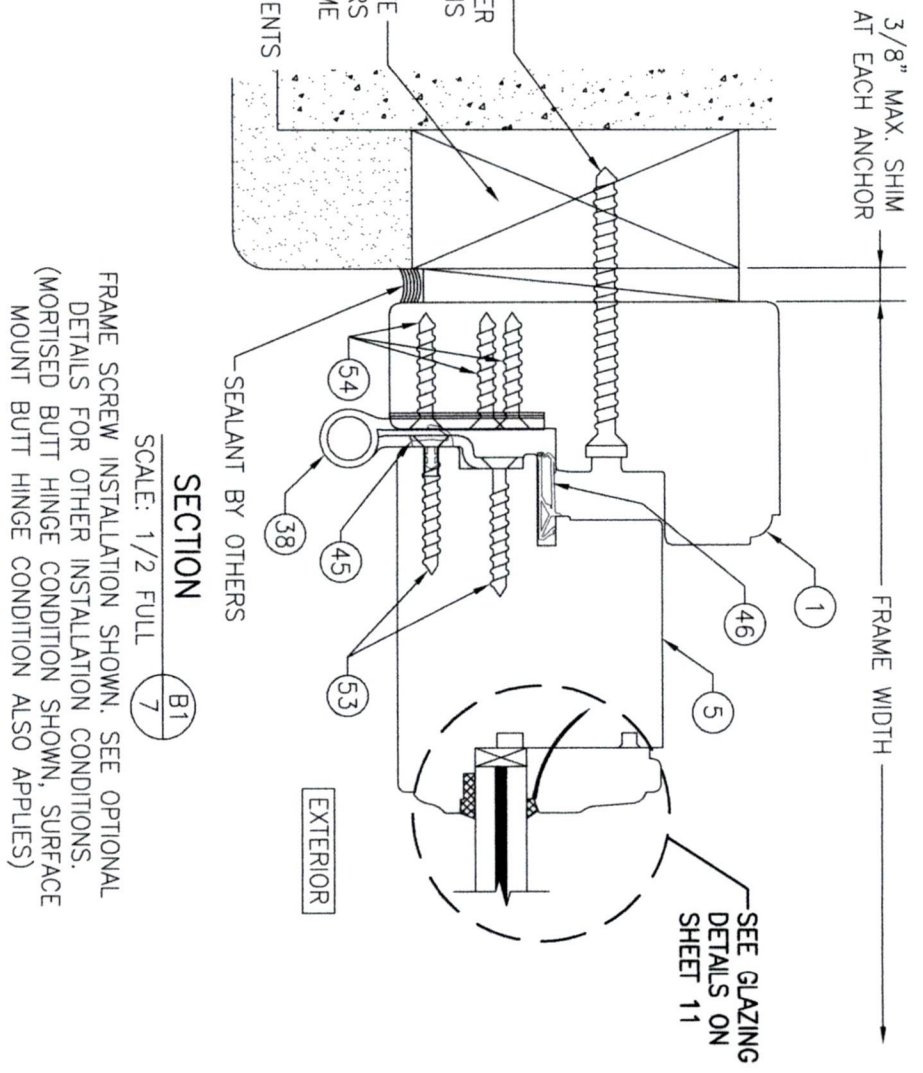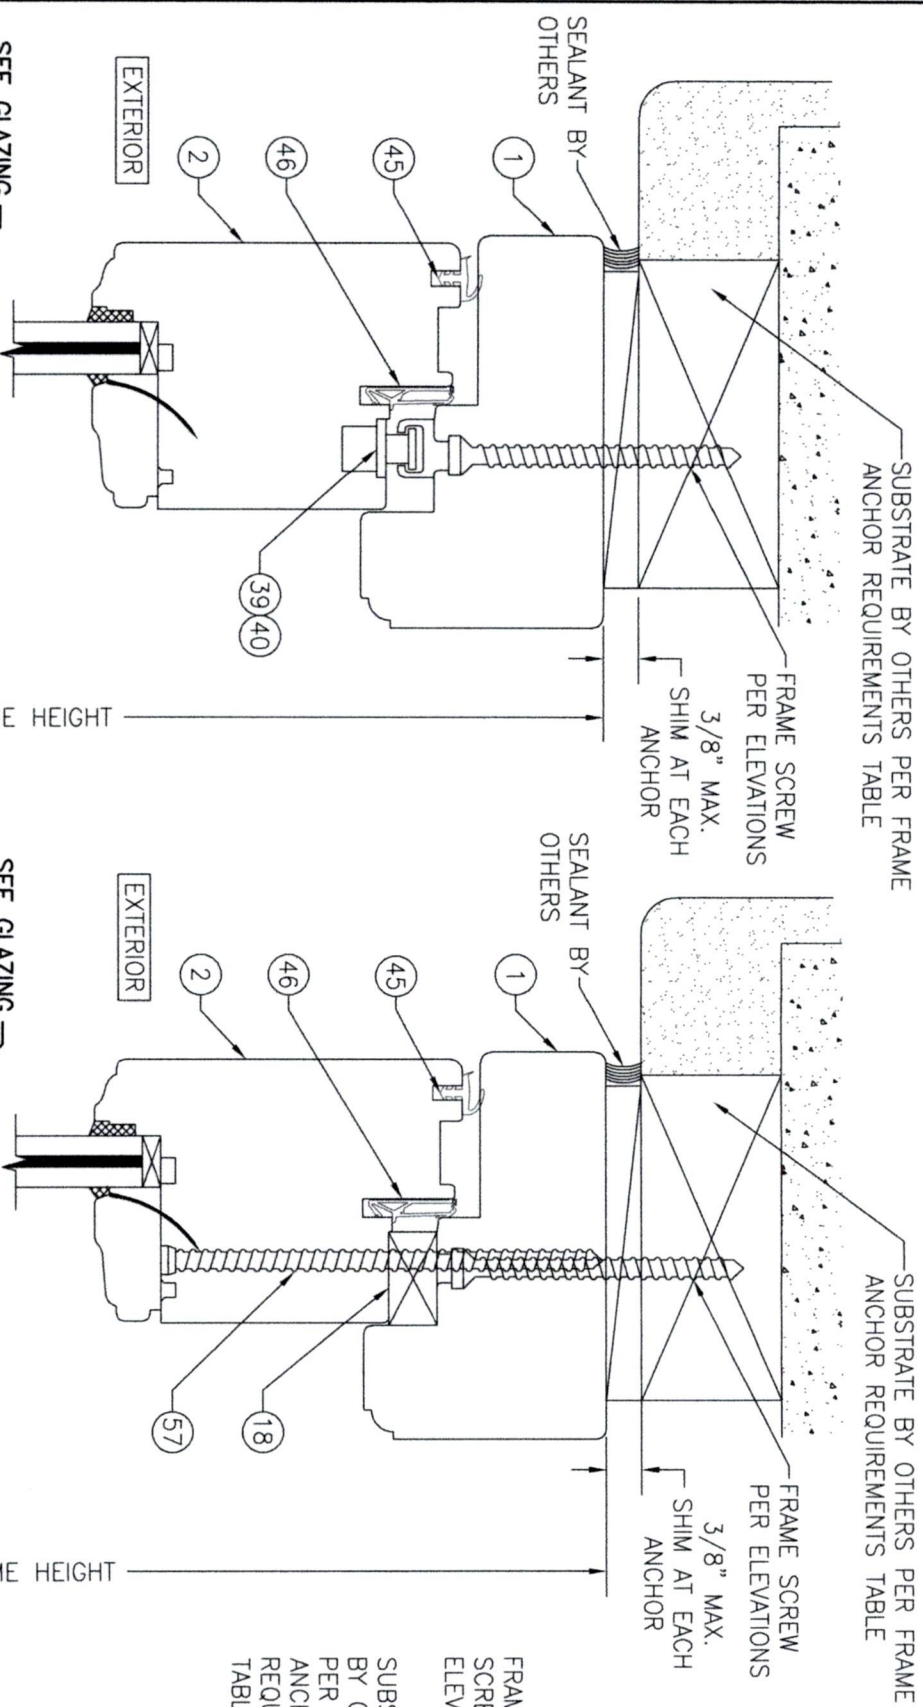

				DRAWN BY: W.R.M.	CHECKED BY: W.W.S.
				DATE: 10/08/08	
NO.	REVISION	DESCRIPTION	BY	DATE	

DRAWING TITLE	OUT-SWING IMPACT WOOD DOORS
CONSULTANTS	W. W. SCHAEFER ENGINEERING & CONSULTING, P.A.
MANUFACTURER	TISCHLER UND SOHN (USA) LTD.
	SIX SUBURBAN AVENUE
	STAMFORD, CONNECTICUT 06901
	203-674-0600

CERTIFICATION	WARREN W. SCHAEFER, P.E.
	P.E. NO. 44135
DRAWING NO.	1600
REV.	D
SHEET NO.	7
OF	17

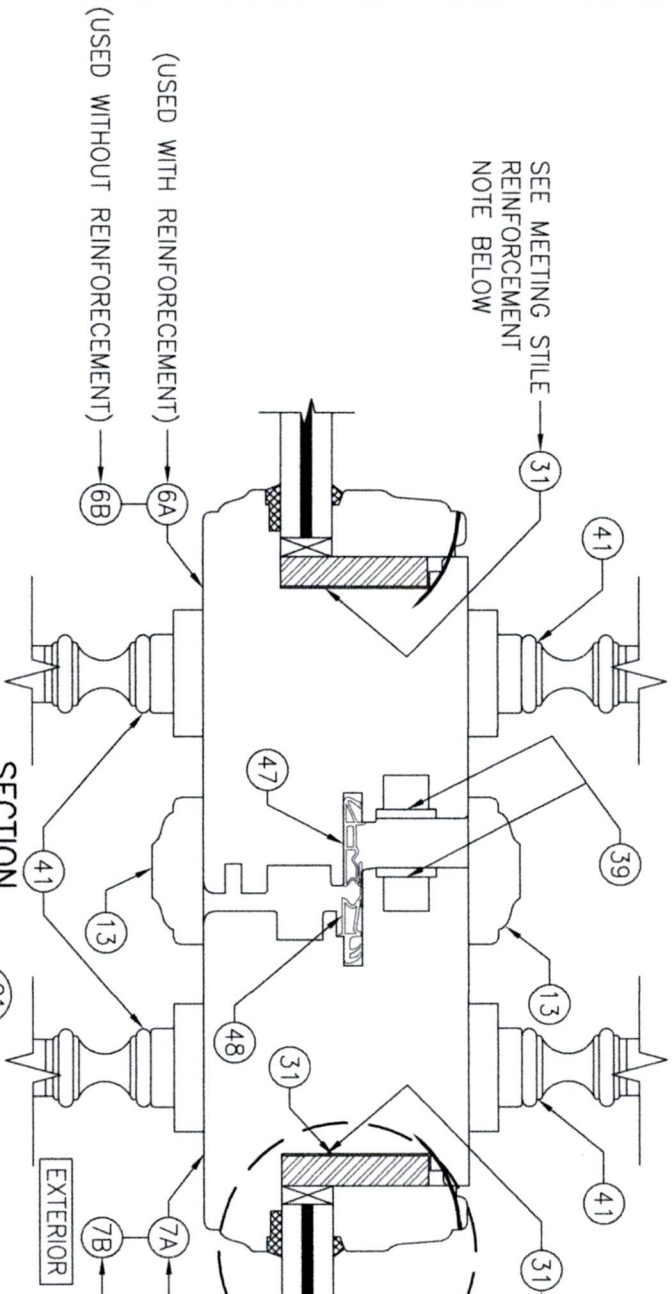

SECTION C1


SCALE: 1/2 FULL 8

MEETING STILE CONDITION WITH SIEGENIA MULTI-POINT LOCK SYSTEM

MEETING STILE REINFORCEMENT NOTE:

REINFORCEMENT IS REQUIRED WHEN ANY ONE OF THE FOLLOWING DOOR CONDITIONS EXISTS.


1. WHEN FRAME HEIGHT IS OVER 99".
2. WHEN ADA SILL IS USED (ALL APPLICABLE FRAME HEIGHTS).
3. WHEN JOB REQUIRED DESIGN PRESSURE IS OVER +/-70 PSF.

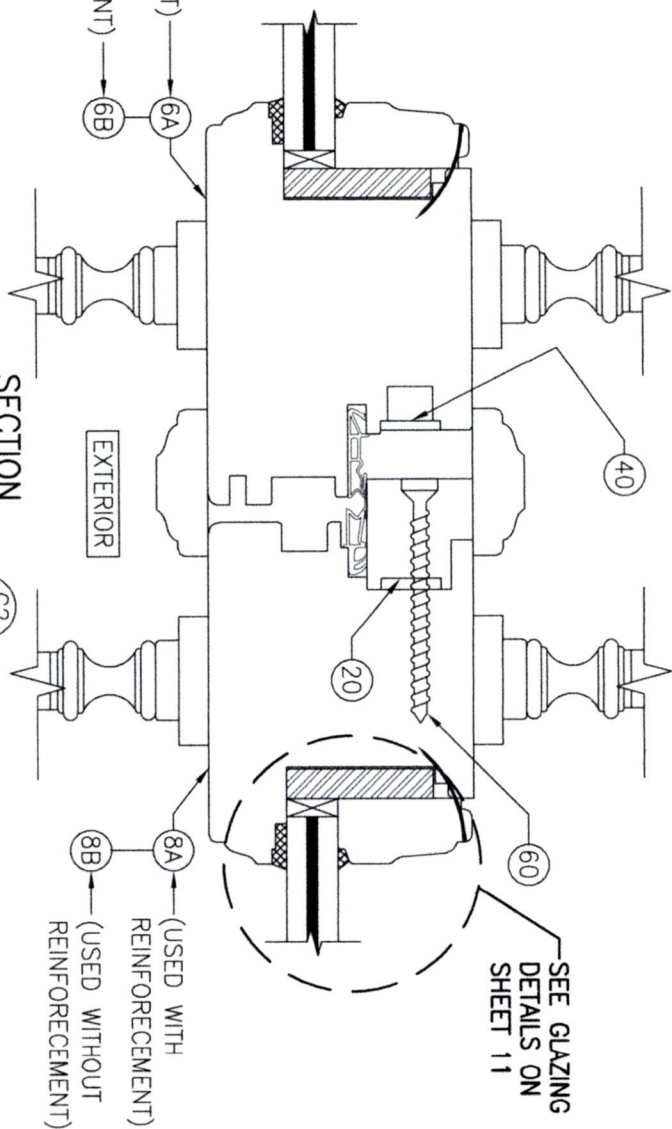

SECTION C2

SCALE: 1/2 FULL 8


MEETING STILE CONDITION WITH KPV MULTI-POINT LOCK SYSTEM
(FOR DETAIL NOT SHOWN, SEE SECTION C1/77)

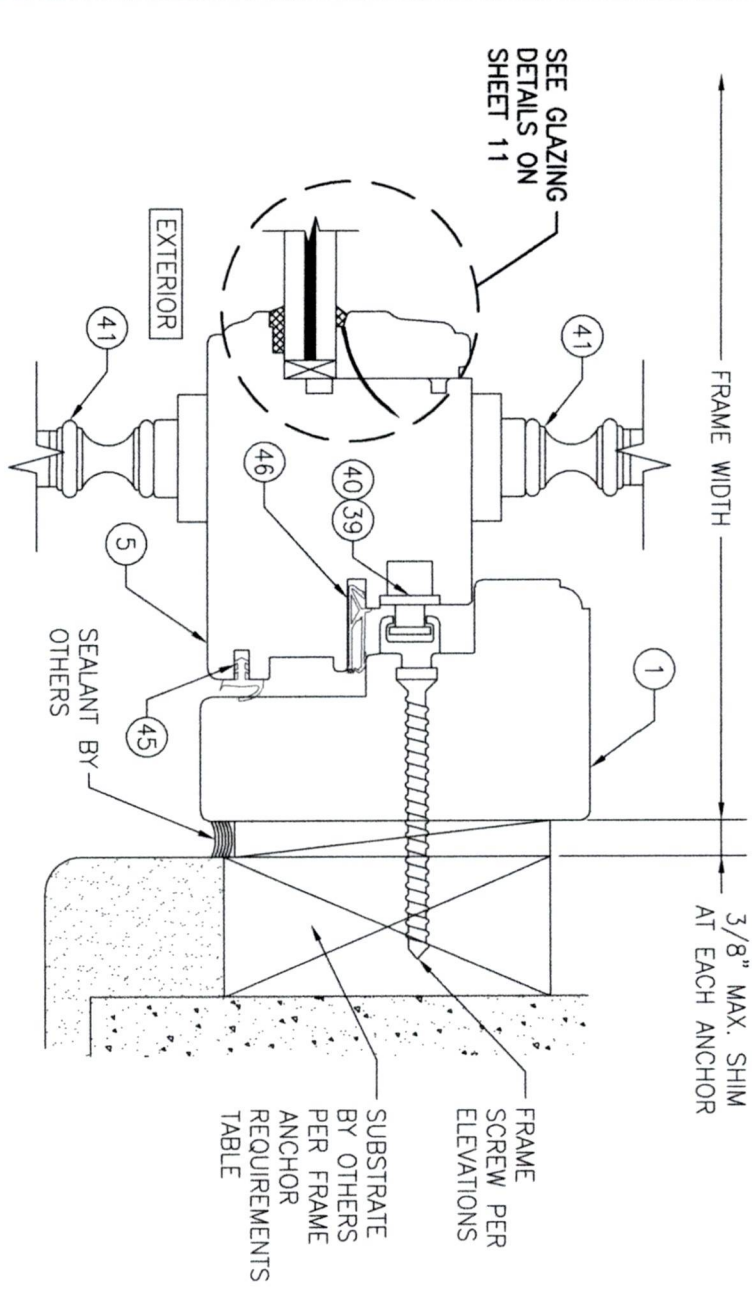

SECTION D


SCALE: 1/2 FULL 8

FRAME SCREW INSTALLATION SHOWN. SEE OPTIONAL DETAILS FOR OTHER INSTALLATION CONDITIONS.

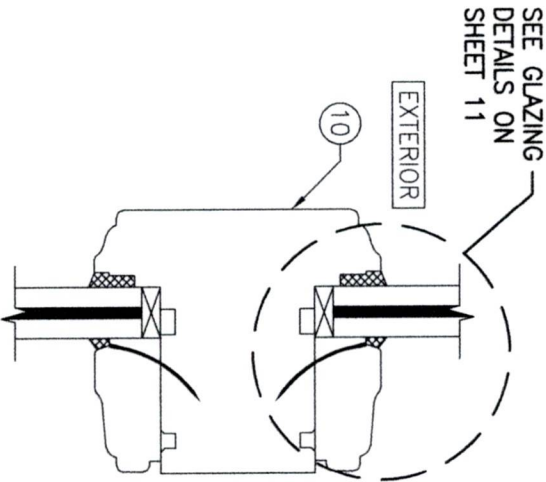

SECTION E1

SCALE: 1/2 FULL 8

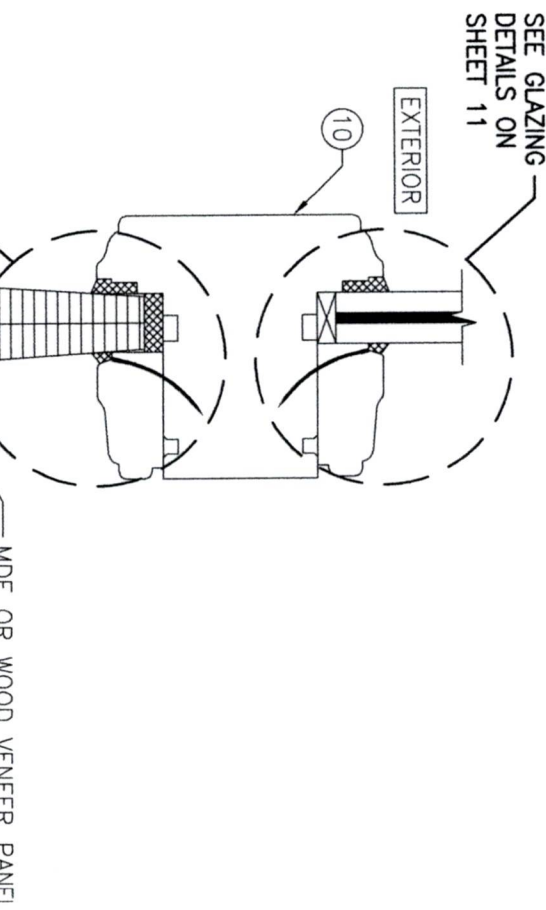


SECTION E2

SCALE: 1/2 FULL 8


NO.	REVISION	DESCRIPTION	BY	DATE
1	2			10/08/08

DRAWING TITLE	CONSULTANTS	MANUFACTURER
OUT-SWING IMPACT WOOD DOORS	W. W. SCHAEFER ENGINEERING & CONSULTING, P.A. 26376 NADIR ROAD; UNIT 309 PUNTA GORDA, FL 33983 PHONE: 561-744-3424	TISCHLER UND SOHN (USA) LTD. SIX SUBURBAN AVENUE STAMFORD, CONNECTICUT 06901 203-674-0600

CERTIFICATION	DRAWING NO.	REV.	SHEET NO.
WARREN W. SCHAEFER, P.E. P.E. NO. 44135	1600	D	8 OF 17

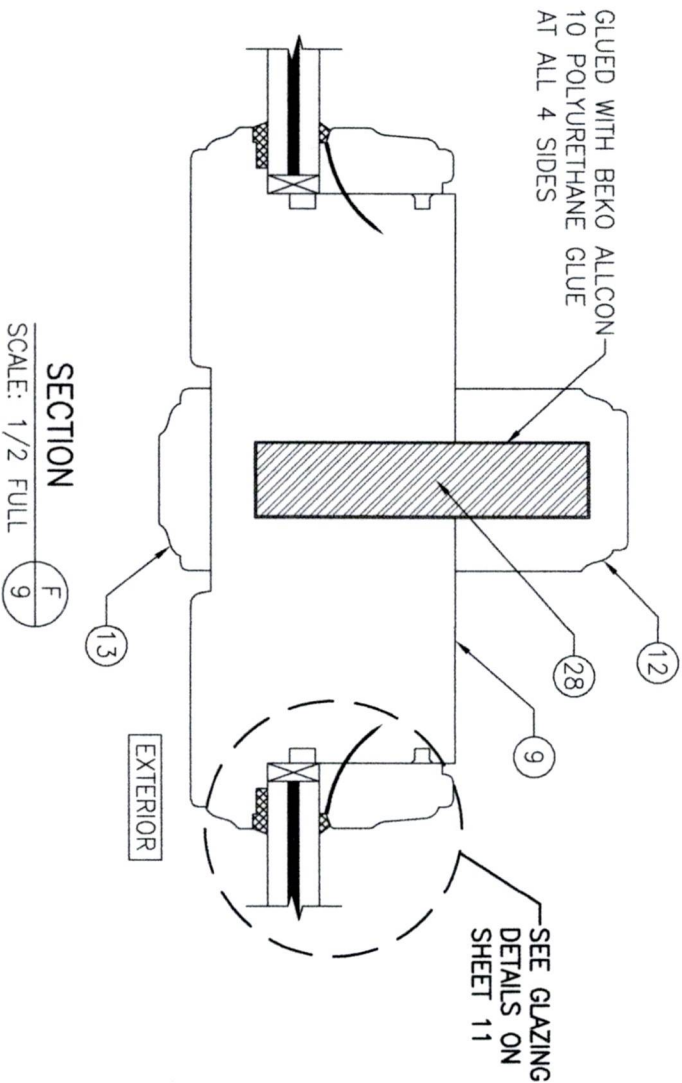


SECTION F
SCALE: 1/2 FULL 9

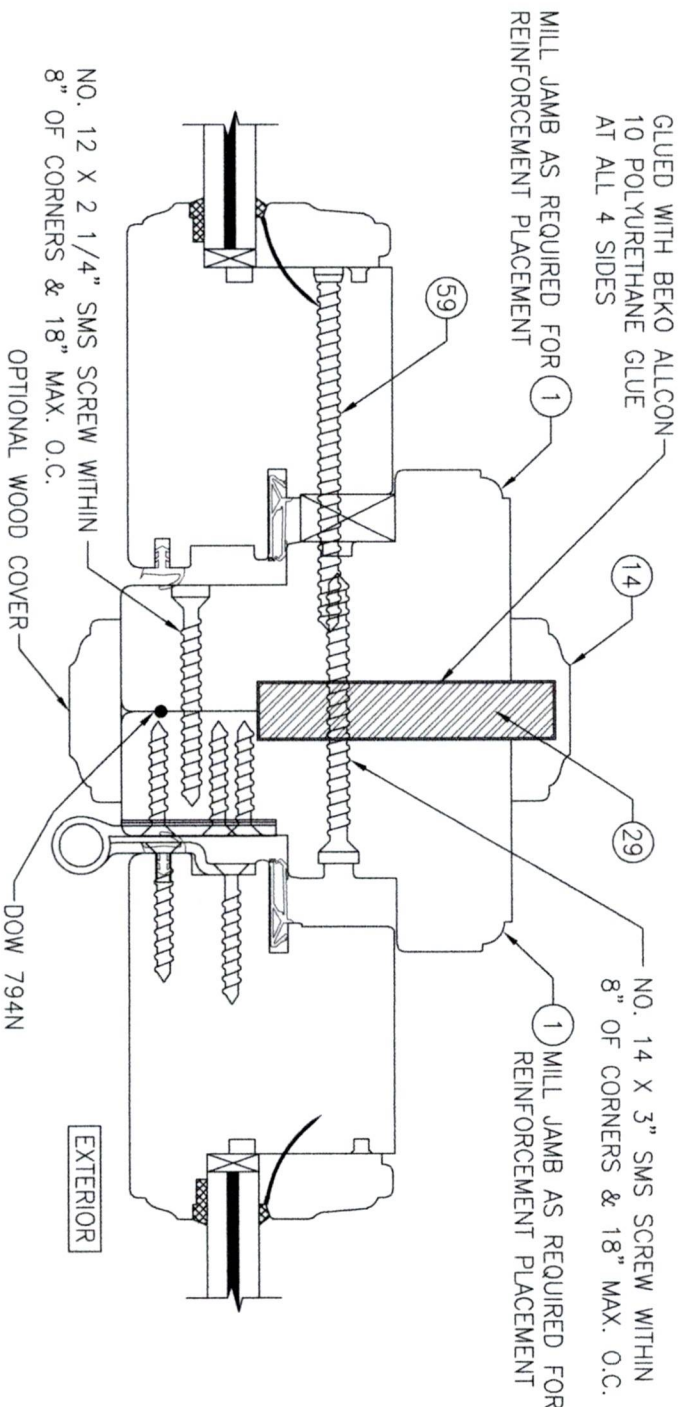


SECTION G1
SCALE: 1/2 FULL 9

(FOR DETAIL NOT SHOWN, SEE OTHER SECTIONS)

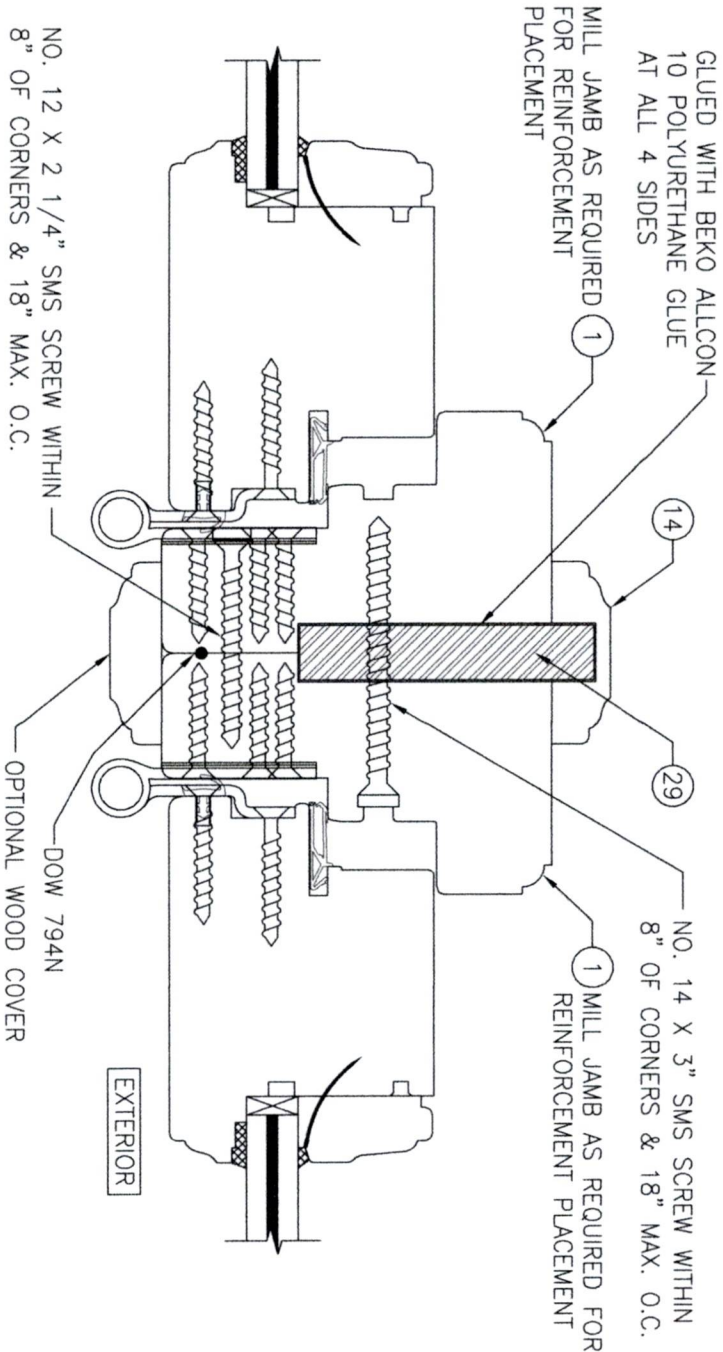

SECTION G2
SCALE: 1/2 FULL 9

(FOR DETAIL NOT SHOWN, SEE OTHER SECTIONS)

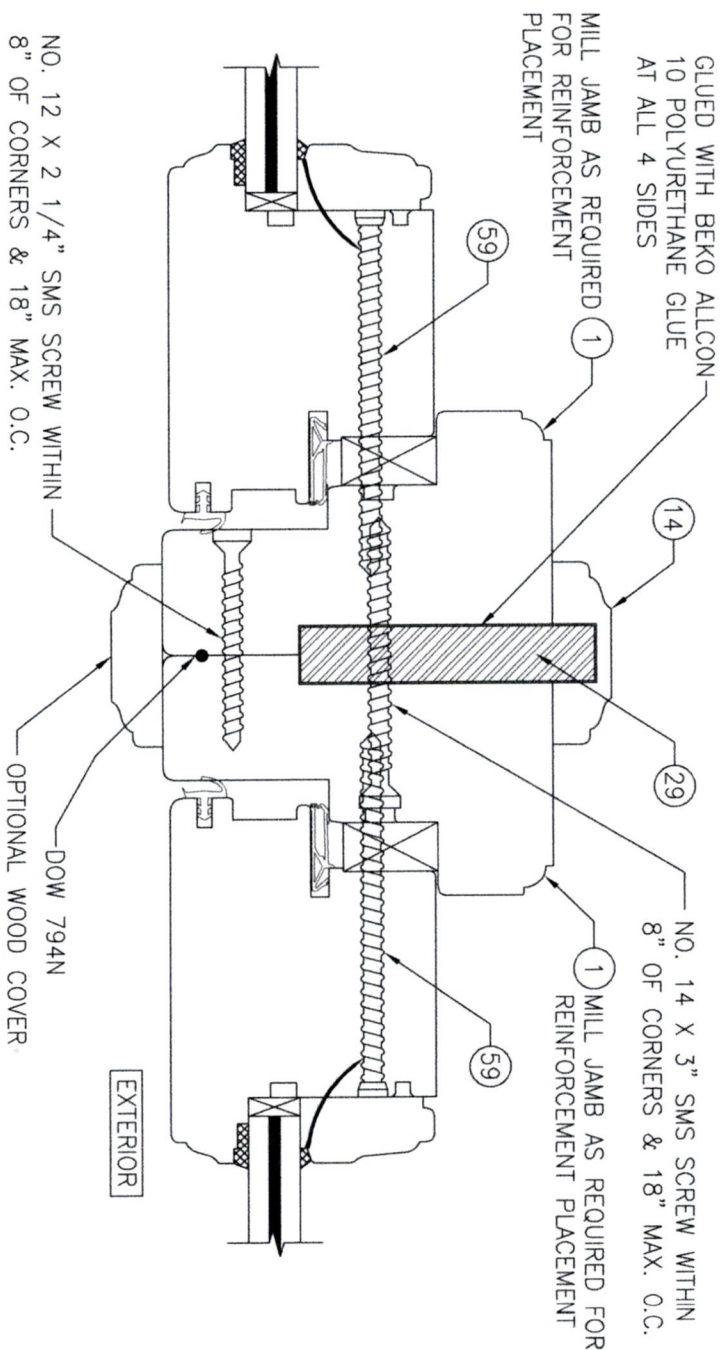


SECTION G3
SCALE: 1/2 FULL 9

(FOR DETAIL NOT SHOWN, SEE OTHER SECTIONS)

NO.	REVISION	DESCRIPTION	BY	DATE
1	2			

DRAWING TITLE	CONSULTANTS	MANUFACTURER
OUT-SWING IMPACT WOOD DOORS	W. W. SCHAEFER ENGINEERING & CONSULTING, P.A. 26376 NADIR ROAD, UNIT 309 PUNTA GORDA, FL 33983 PHONE: 561-744-3424	TISCHLER UND SOHN (USA) LTD. SIX SUBURBAN AVENUE STAMFORD, CONNECTICUT 06901 203-674-0600


CERTIFICATION	DRAWING NO.	REV.
WARREN W. SCHAEFER, P.E. P.E. NO. 44135	1600	D
	SHEET NO.	9 OF 17

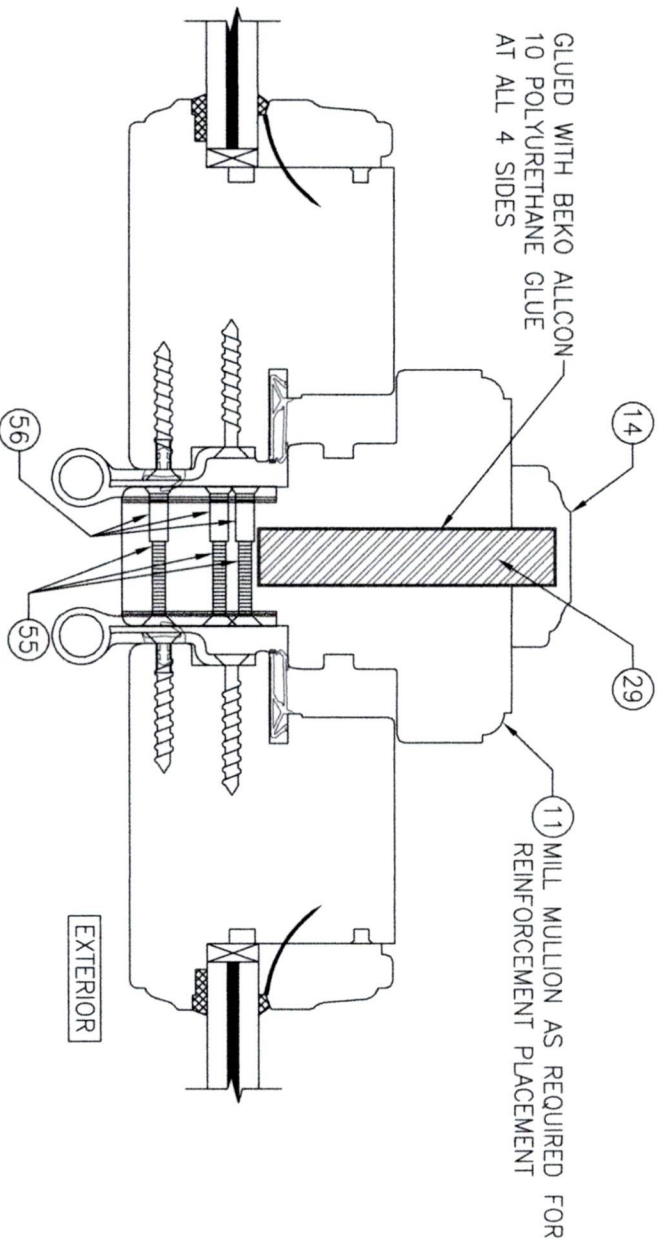

SECTION

SCALE: 1/2 FULL G4
10


(FOR DETAIL NOT SHOWN, SEE OTHER SECTIONS)

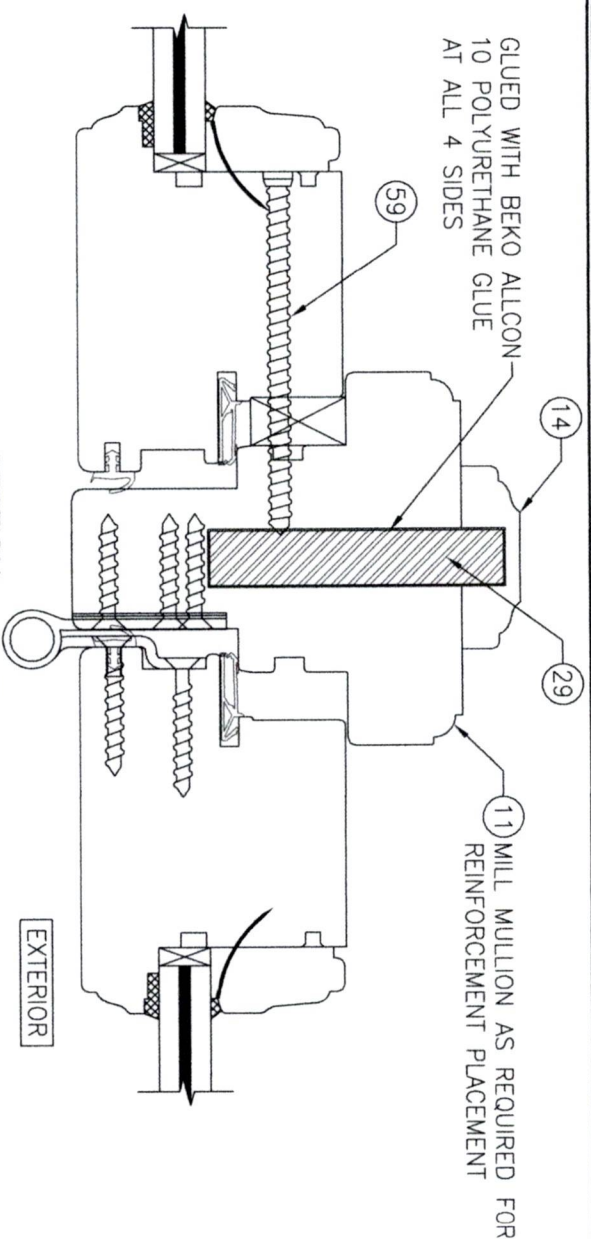

SECTION

SCALE: 1/2 FULL G5
10


(FOR DETAIL NOT SHOWN, SEE OTHER SECTIONS)

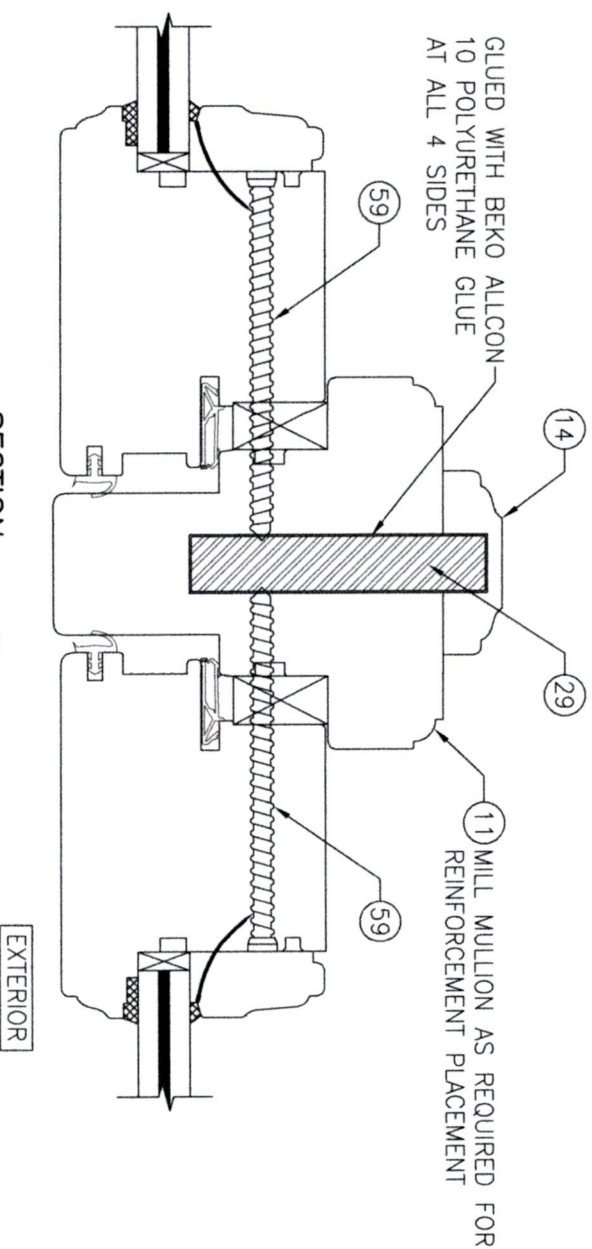

SECTION

SCALE: 1/2 FULL G6
10

(FOR DETAIL NOT SHOWN, SEE OTHER SECTIONS)

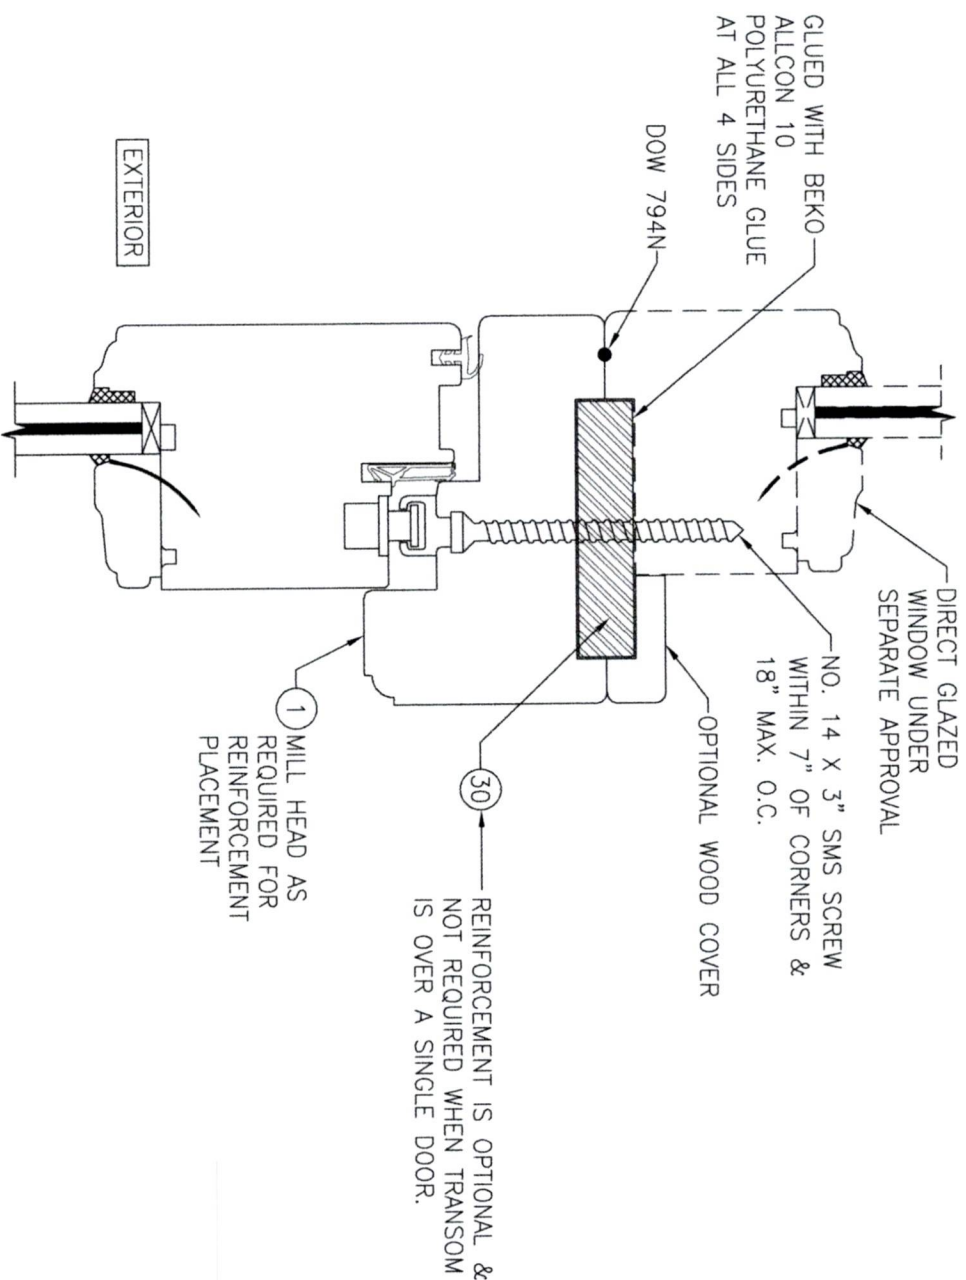

SECTION

SCALE: 1/2 FULL H1
10




(FOR DETAIL NOT SHOWN, SEE OTHER SECTIONS)

(OPERABLE DOOR CONDITION SHOW, FIXED PANEL DOOR IS MULLED THE SAME)

NO.	REVISION	DESCRIPTION	BY	DATE
1	2			

DRAWING TITLE	CONSULTANTS	MANUFACTURER
OUT-SWING IMPACT WOOD DOORS	W. W. SCHAEFER ENGINEERING & CONSULTING, P.A. 26376 NADIR ROAD, UNIT 309 PUNTA GORDA, FL 33983 PHONE: 561-744-3424	TISCHLER UND SOHN (USA) LTD. SIX SUBURBAN AVENUE STAMFORD, CONNECTICUT 06901 203-674-0600

CERTIFICATION	DRAWING NO.	REV.
WARREN W. SCHAEFER, P.E. P.E. NO. 44135	1600	D
	SHEET NO.	10 OF 17

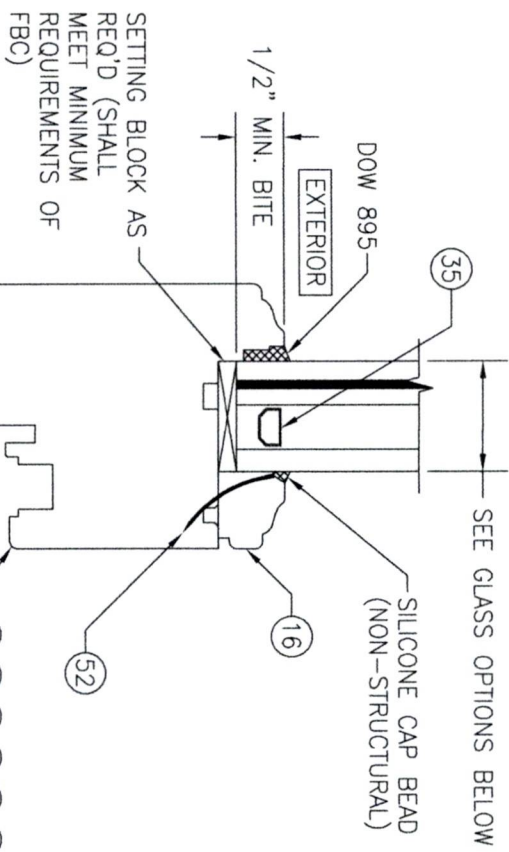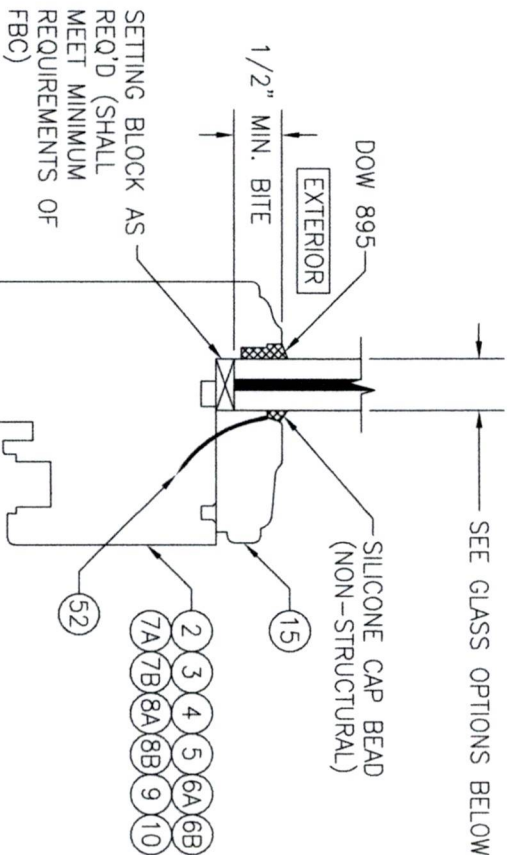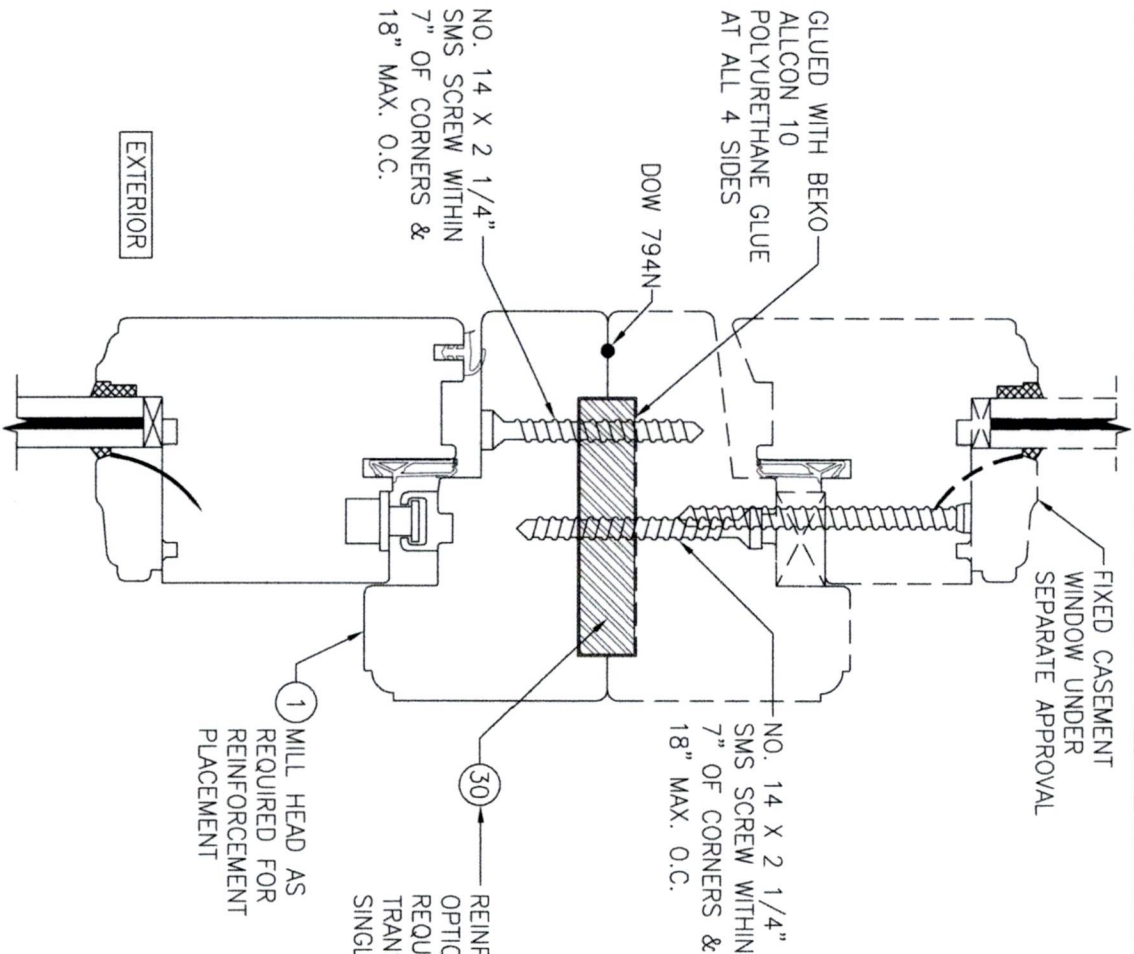

REINFORCEMENT IS
OPTIONAL & NOT
REQUIRED WHEN
TRANSOM IS OVER A
SINGLE DOOR.



NON-I.G. GLAZING DETAIL GLASS OPTIONS 1, 2 & 3

GLASS OPTION 1: 9/16" LAMINATED GLASS (1/4" AN./0.09" EASTMAN CHEM. CO. SAFLEX PVB/1/4" AN.)
GLASS OPTION 2: 9/16" LAMINATED GLASS (1/4" H.S./0.075" EASTMAN CHEM. CO. SAFLEX STORM/1/4" H.S.)
GLASS OPTION 3: 9/16" LAMINATED GLASS (1/4" AN./0.075" EASTMAN CHEM. CO. SAFLEX STORM/1/4" AN.)

I.G. GLAZING DETAIL GLASS OPTIONS 4, & 5

GLASS OPTION 4: 1 3/16" LAMINATED I.G. (3/16" AN./0.09" EASTMAN CHEM. CO. SAFLEX PVB/3/16" AN./1/2" AIR SPACE/1/4 TEMP.)
GLASS OPTION 5: 1 3/16" LAMINATED I.G. (3/16" H.S./0.075" EASTMAN CHEM. CO. SAFLEX STORM/3/16" H.S./1/2" AIR SPACE/1/4 TEMP.)

SECTION
SCALE: 1/2 FULL
(FOR DETAIL NOT SHOWN, SEE OTHER SECTIONS)
(OPERABLE DOOR CONDITION SHOW, FIXED PANEL DOOR IS MULLED THE SAME)

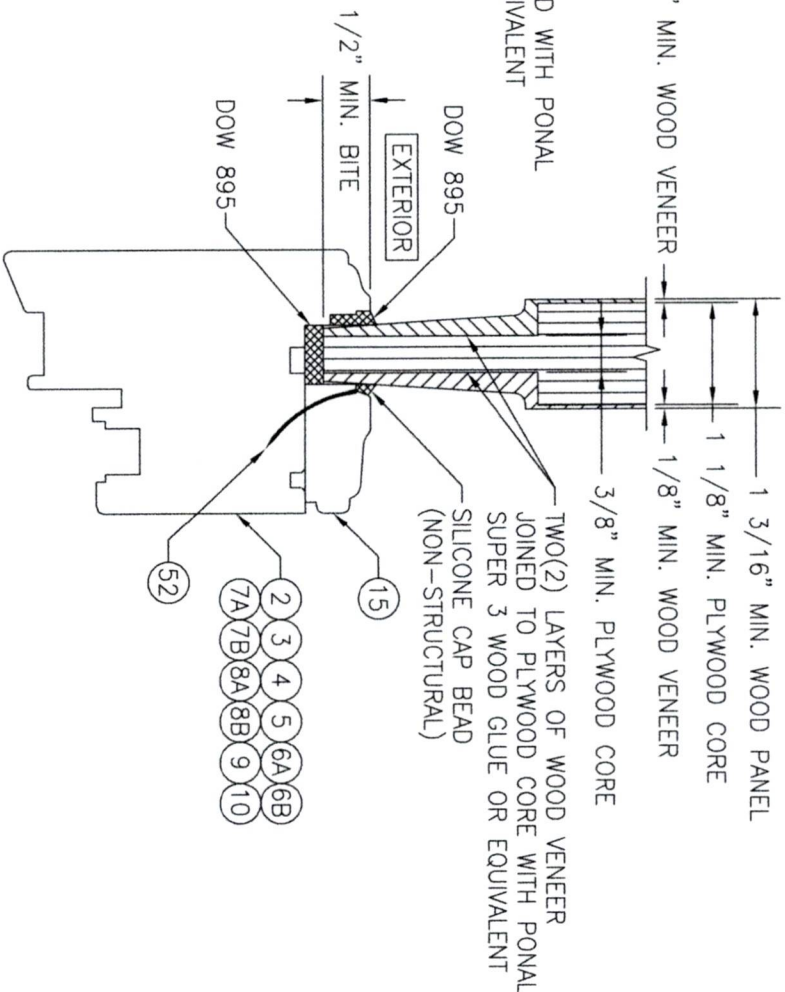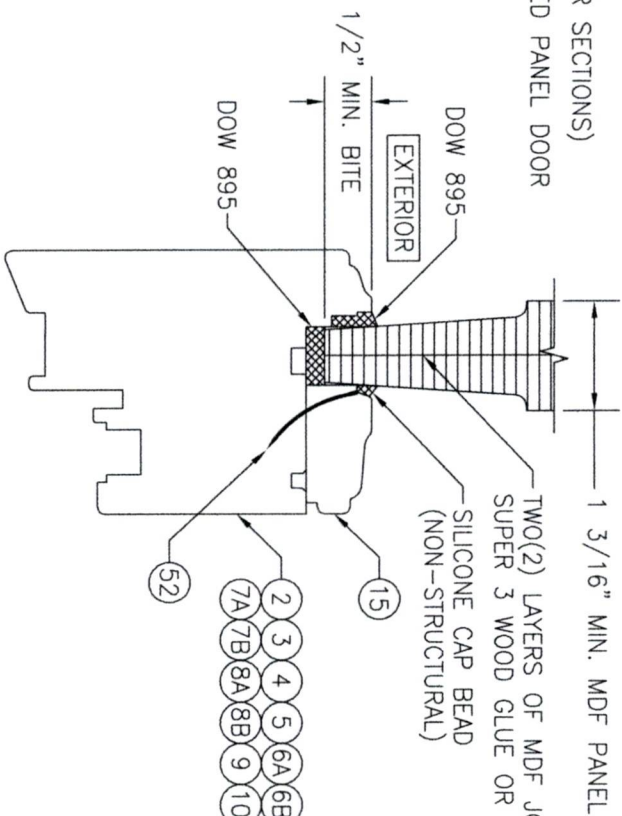



MDF PANEL GLAZING DETAIL

WOOD VENEER PANEL GLAZING DETAIL

NO.	REVISION	DESCRIPTION	BY	DATE



DRAWING TITLE OUT-SWING IMPACT WOOD DOORS		DRAWN BY: W.R.M.	CHECKED BY: W.M.S.
CONSULTANTS W. W. SCHAEFER ENGINEERING & CONSULTING, P.A. 26376 NADIR ROAD, UNIT 309 PUNTA GORDA, FL 33983 PHONE: 561-744-3424		DATE: 10/08/08	
MANUFACTURER TISCHLER UND SOHN (USA) LTD. SIX SUBURBAN AVENUE STAMFORD, CONNECTICUT 06901 203-674-0600		PLOT: 1=2	

CERTIFICATION WARREN W. SCHAEFER, P.E. P.E. NO. 44135		DRAWING NO. 1600	REV. D
SHEET NO. 11 OF 17			

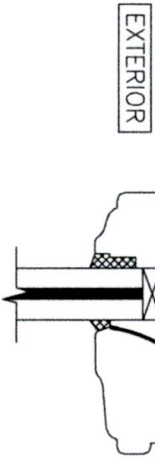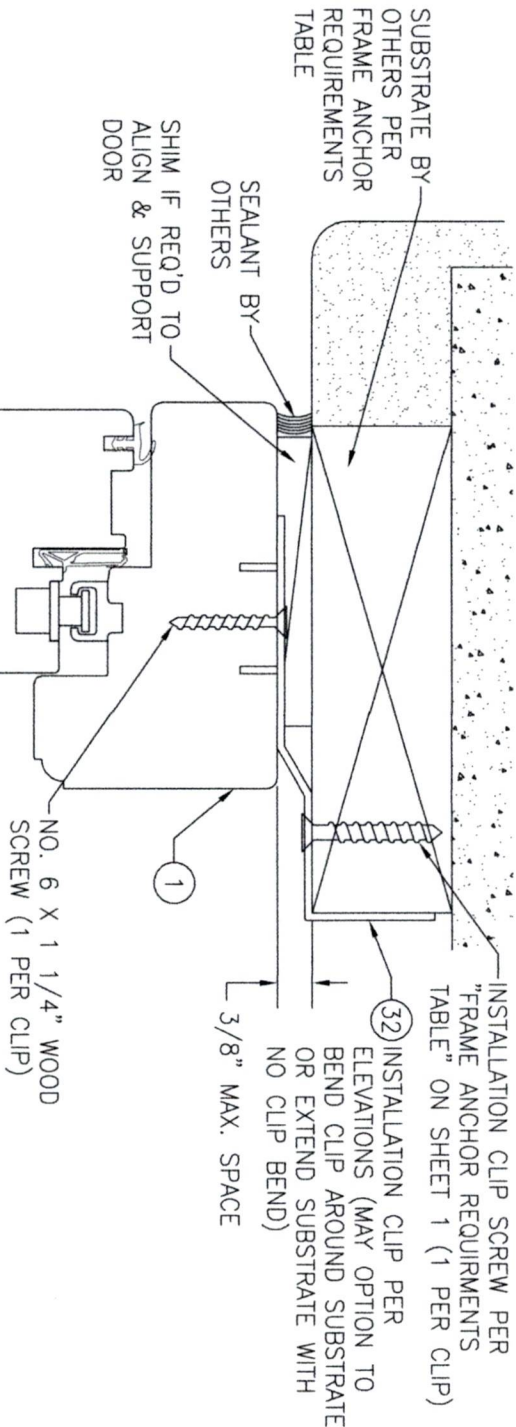



OPTIONAL INSTALLATION CLIP DETAIL

(HEAD SECTION SHOWN, SIDES ARE INSTALLED THE SAME)
(FOR DETAIL NOT SHOWN, SEE OTHER SECTIONS)

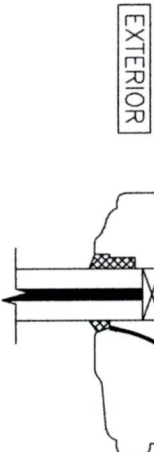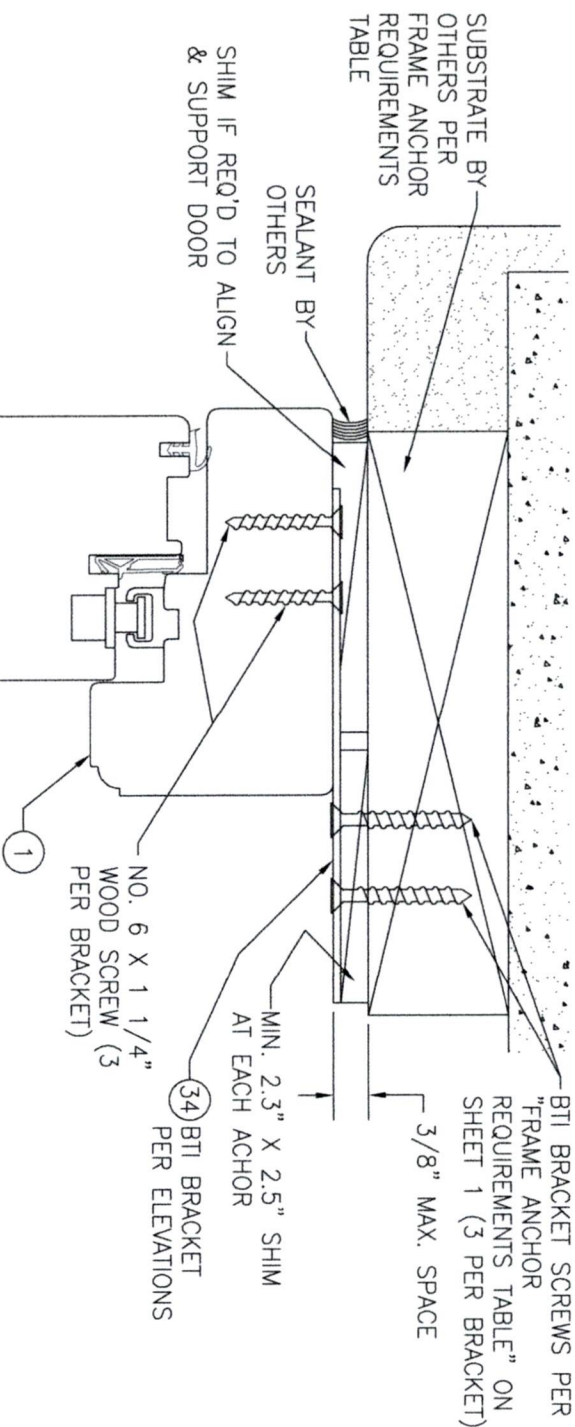



OPTIONAL INSTALLATION BTI BRACKET DETAIL

(HEAD SECTION SHOWN, SIDES ARE INSTALLED THE SAME)
(FOR DETAIL NOT SHOWN, SEE OTHER SECTIONS)

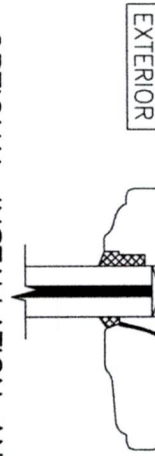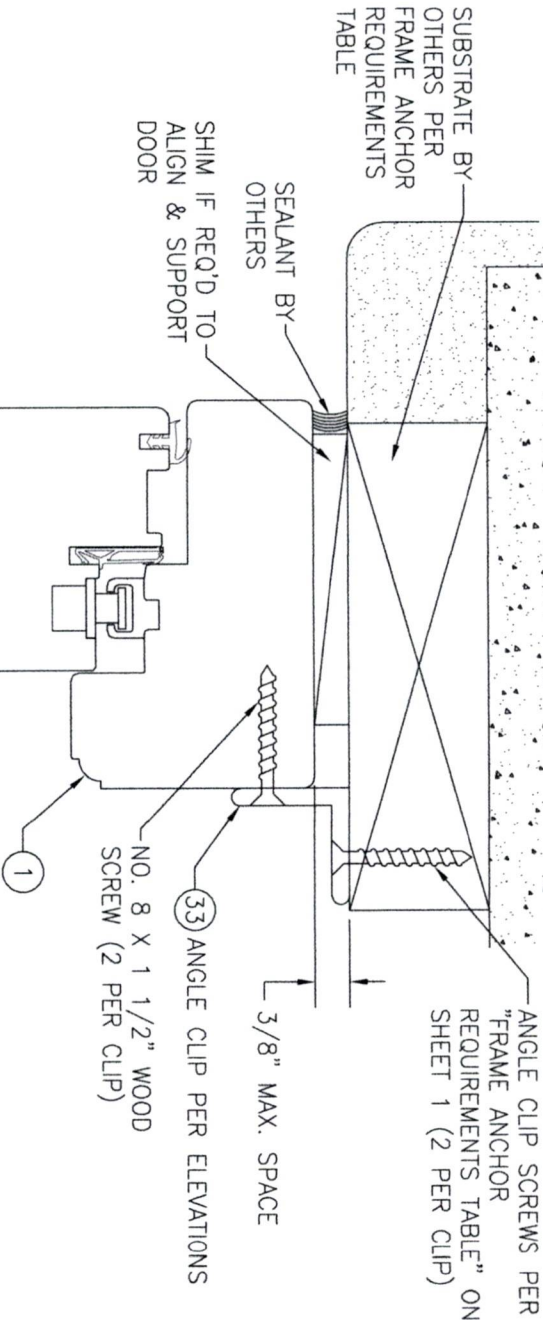

OPTIONAL INSTALLATION ANGLE CLIP DETAIL

(HEAD SECTION SHOWN, SIDES ARE INSTALLED THE SAME)
(FOR DETAIL NOT SHOWN, SEE OTHER SECTIONS)

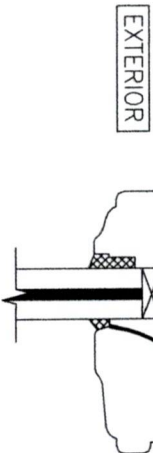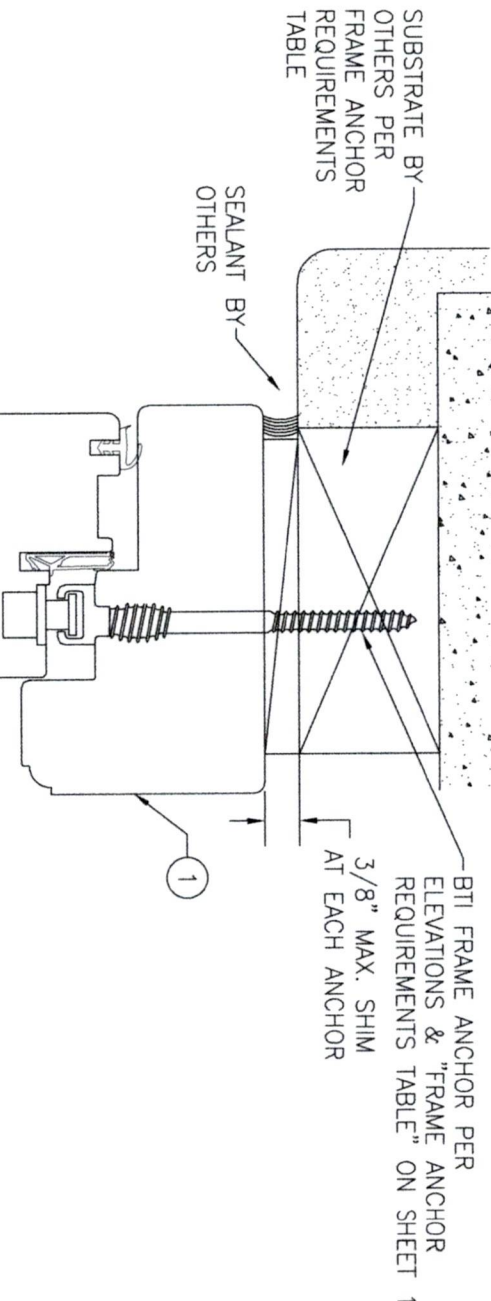

OPTIONAL BTI SCREW DETAIL

(HEAD SECTION SHOWN, SIDES ARE INSTALLED THE SAME)
(FOR DETAIL NOT SHOWN, SEE OTHER SECTIONS)


NO.	REVISION	DESCRIPTION	BY	DATE

MANUFACTURER
TISCHLER UND SOHN (USA) LTD.
SIX SUBURBAN AVENUE
STAMFORD, CONNECTICUT 06901
203-674-0600


CONSULTANTS
W. W. SCHAEFER ENGINEERING & CONSULTING, P.A.
26376 NADIR ROAD; UNIT 309
PUNTA GORDA, FL 33983
PHONE: 561-744-3424

CERTIFICATION
WARREN W. SCHAEFER, P.E.
P.E. NO. 44135


DRAWING NO. **1600** REV. **D**
SHEET NO. **12** OF **17**

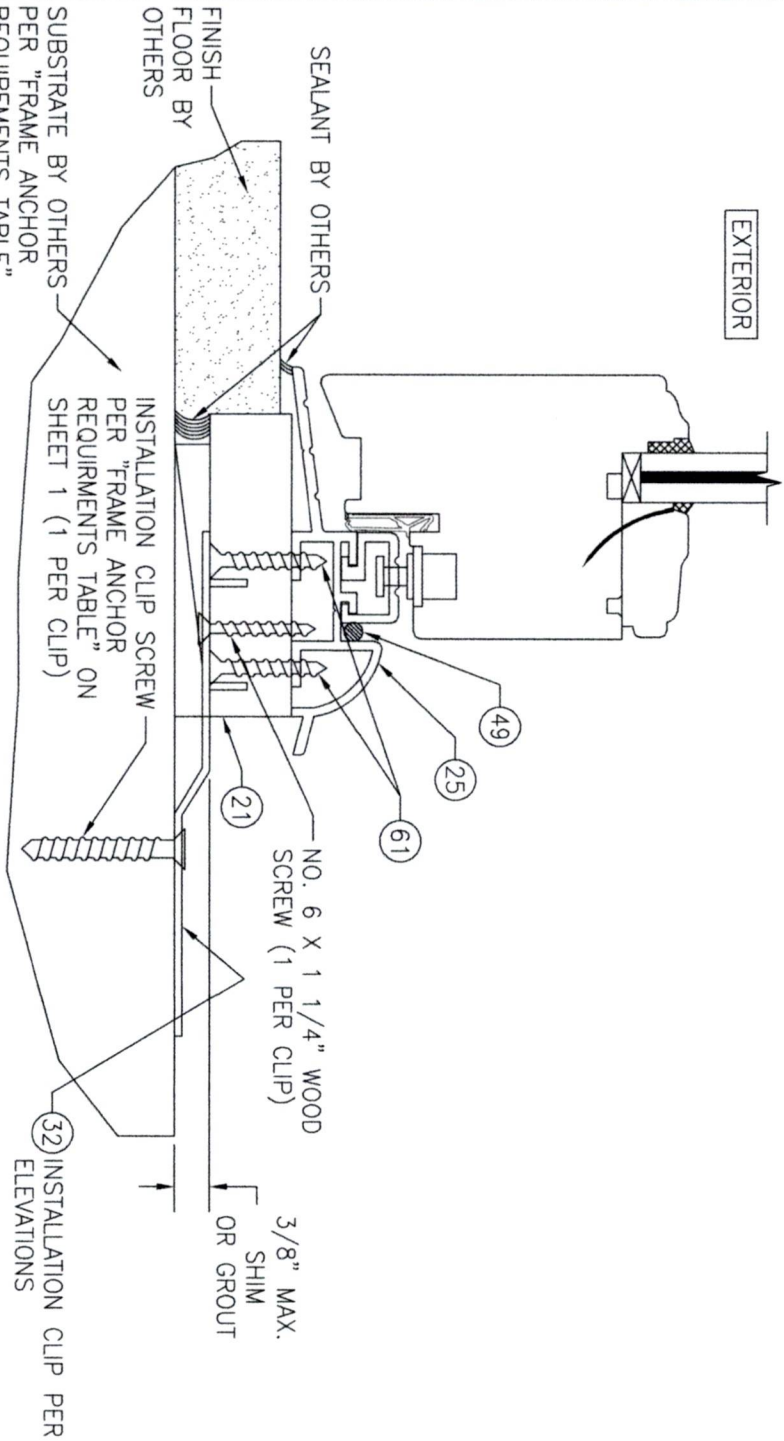

**SILL DETAIL (OPTIONAL SILL INSTALLED WITH
INSTALLATION CLIP & SUB-SILL)**
(OPERABLE DOOR CONDITION SHOWN, FIXED PANEL DOORS ARE INSTALLED THE SAME)
(FOR DETAIL NOT SHOWN, SEE OTHER SECTIONS)

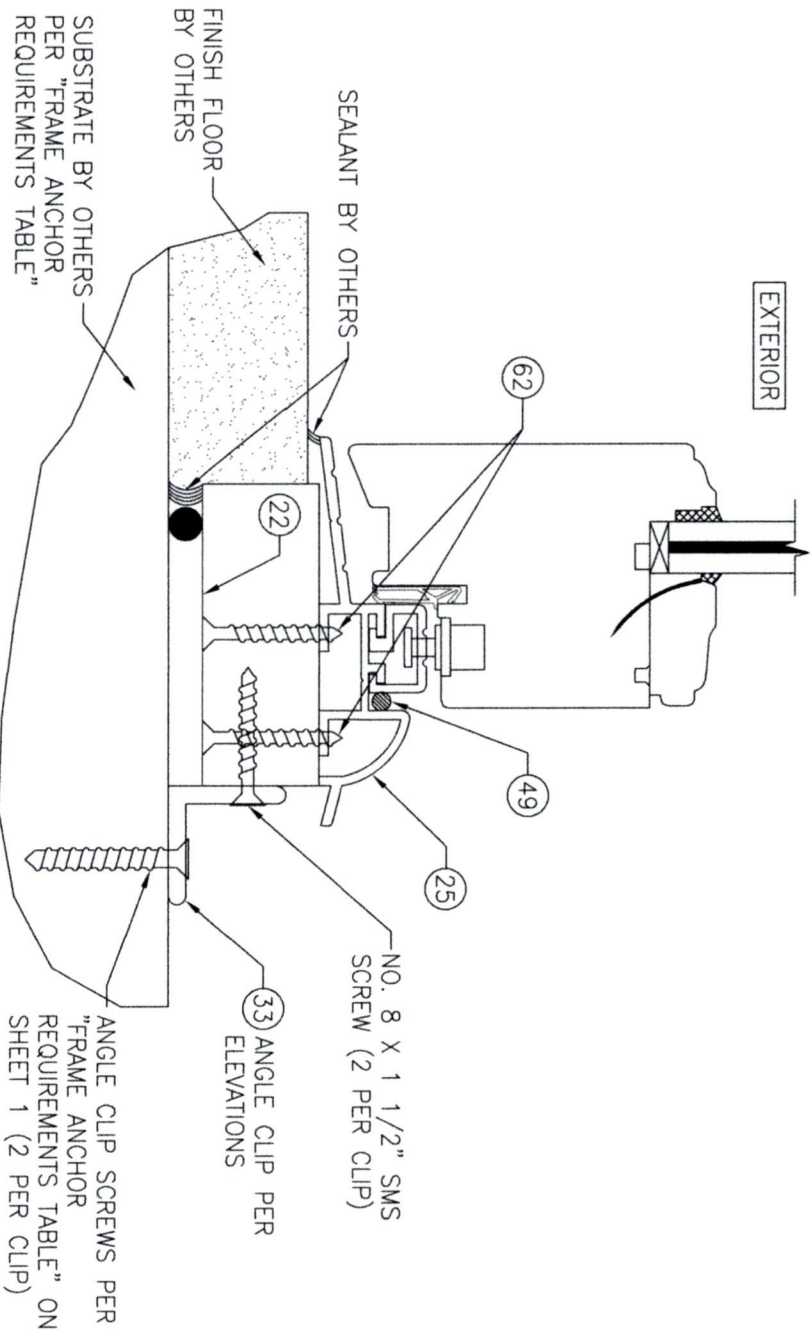

SILL DETAIL (OPTIONAL SILL INSTALLED WITH ANGLE CLIP)
(OPERABLE DOOR CONDITION SHOWN, FIXED PANEL DOORS ARE INSTALLED THE SAME)
(FOR DETAIL NOT SHOWN, SEE OTHER SECTIONS)



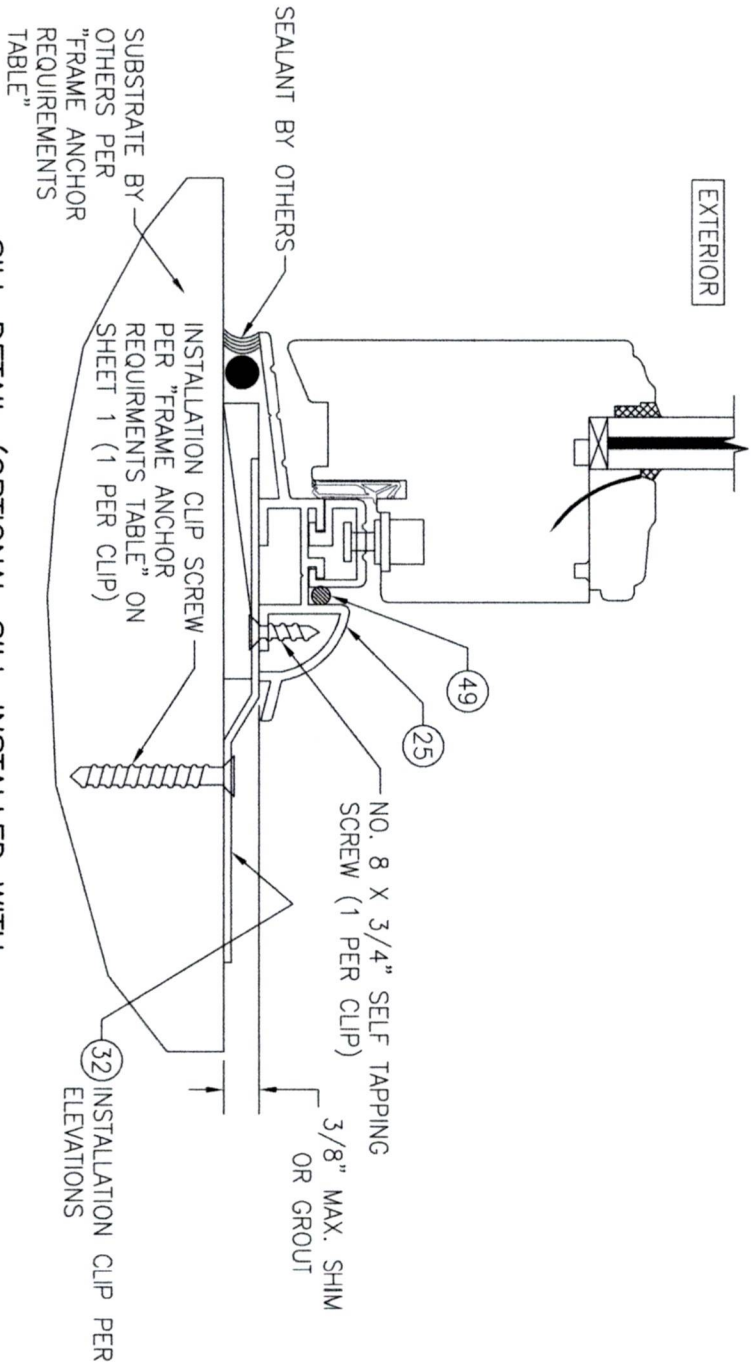


**SILL DETAIL (OPTIONAL SILL INSTALLED WITH
INSTALLATION CLIP & NO SUB-SILL)**
(OPERABLE DOOR CONDITION SHOWN, FIXED PANEL DOORS ARE INSTALLED THE SAME)
(FOR DETAIL NOT SHOWN, SEE OTHER SECTIONS)


DRAWN BY:		CHECKED BY:		
W.R.M.		W.W.S.		
DATE:		DATE:		
10/08/08		10/08/08		
NO.	REVISION	DESCRIPTION	BY	DATE


DRAWING TITLE	
OUT-SWING IMPACT WOOD DOORS	
CONSULTANTS	MANUFACTURER
W. W. SCHAEFER ENGINEERING & CONSULTING, P.A. 26376 NADIR ROAD; UNIT 309 PUNTA GORDA, FL 33983 PHONE: 561-744-3424	TISCHLER UND SOHN (USA) LTD. SIX SUBURBAN AVENUE STAMFORD, CONNECTICUT 06901 203-674-0600

CERTIFICATION	
WARREN W. SCHAEFER, P.E. P.E. NO. 44135	
DRAWING NO.	REV.
1600	D
SHEET NO.	
14 OF 17	

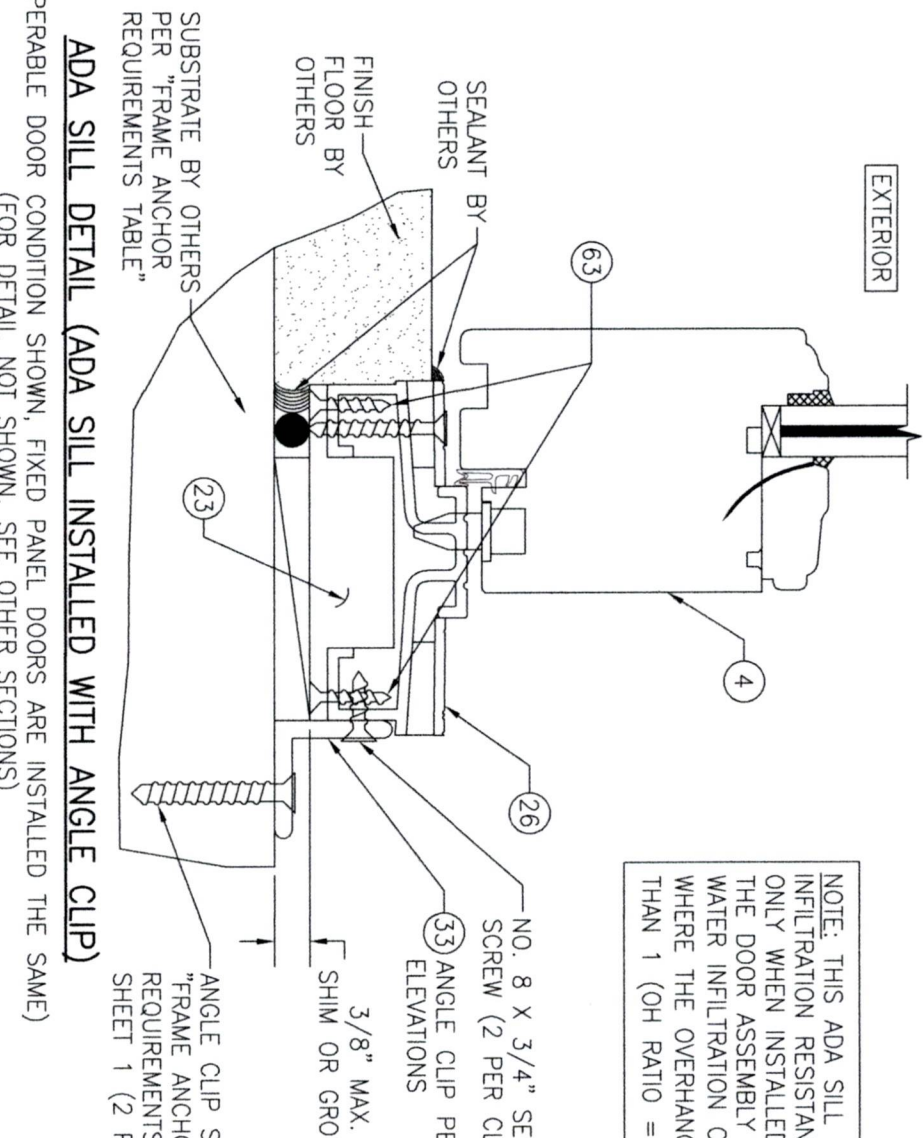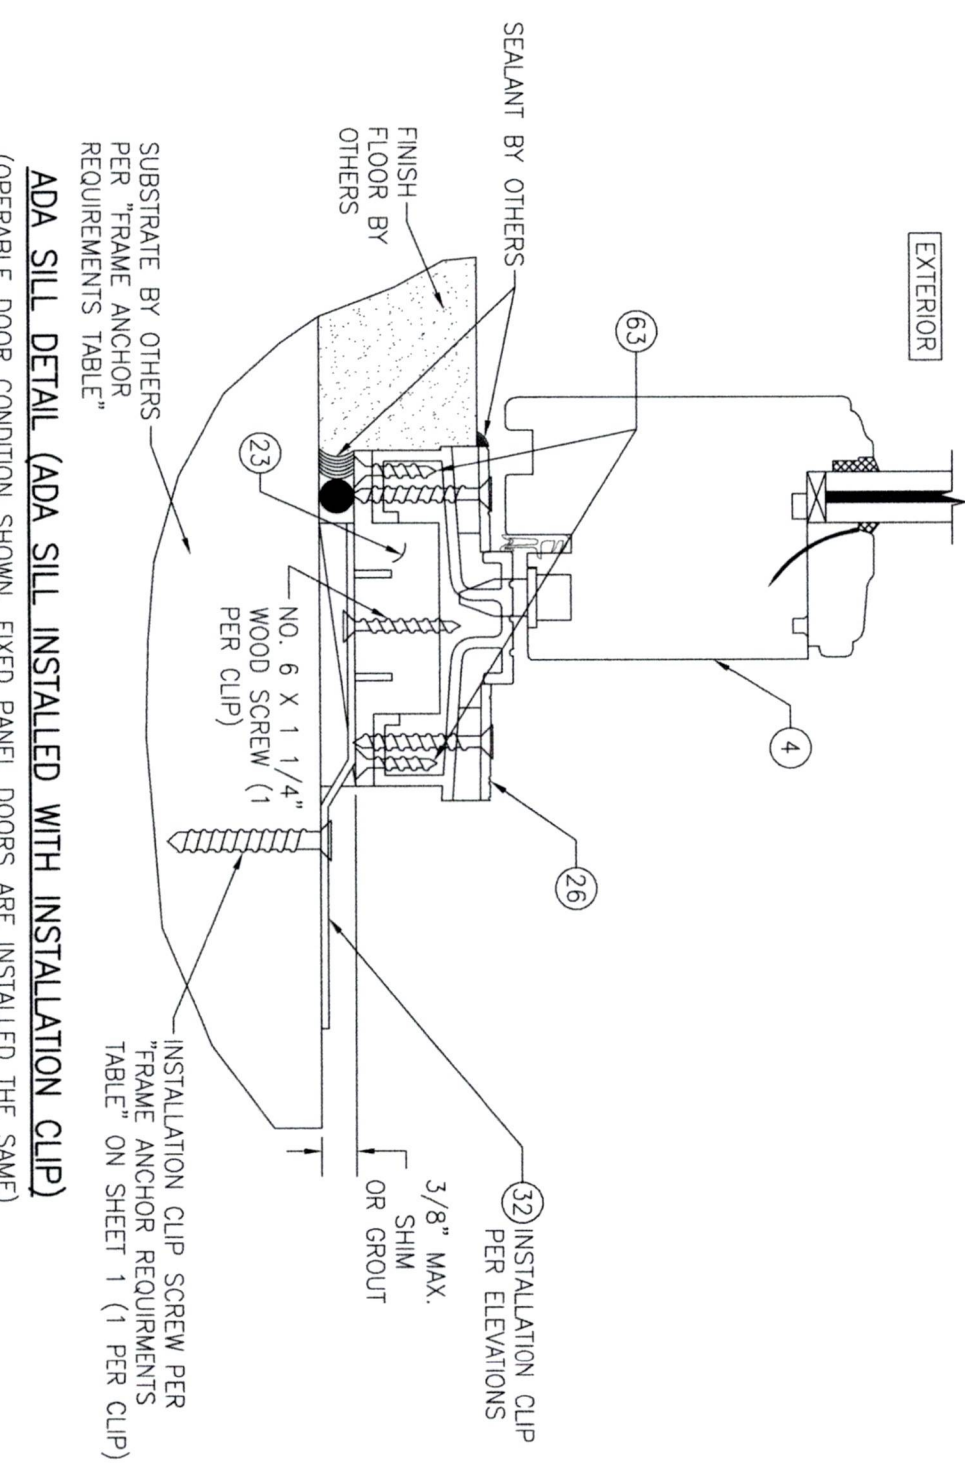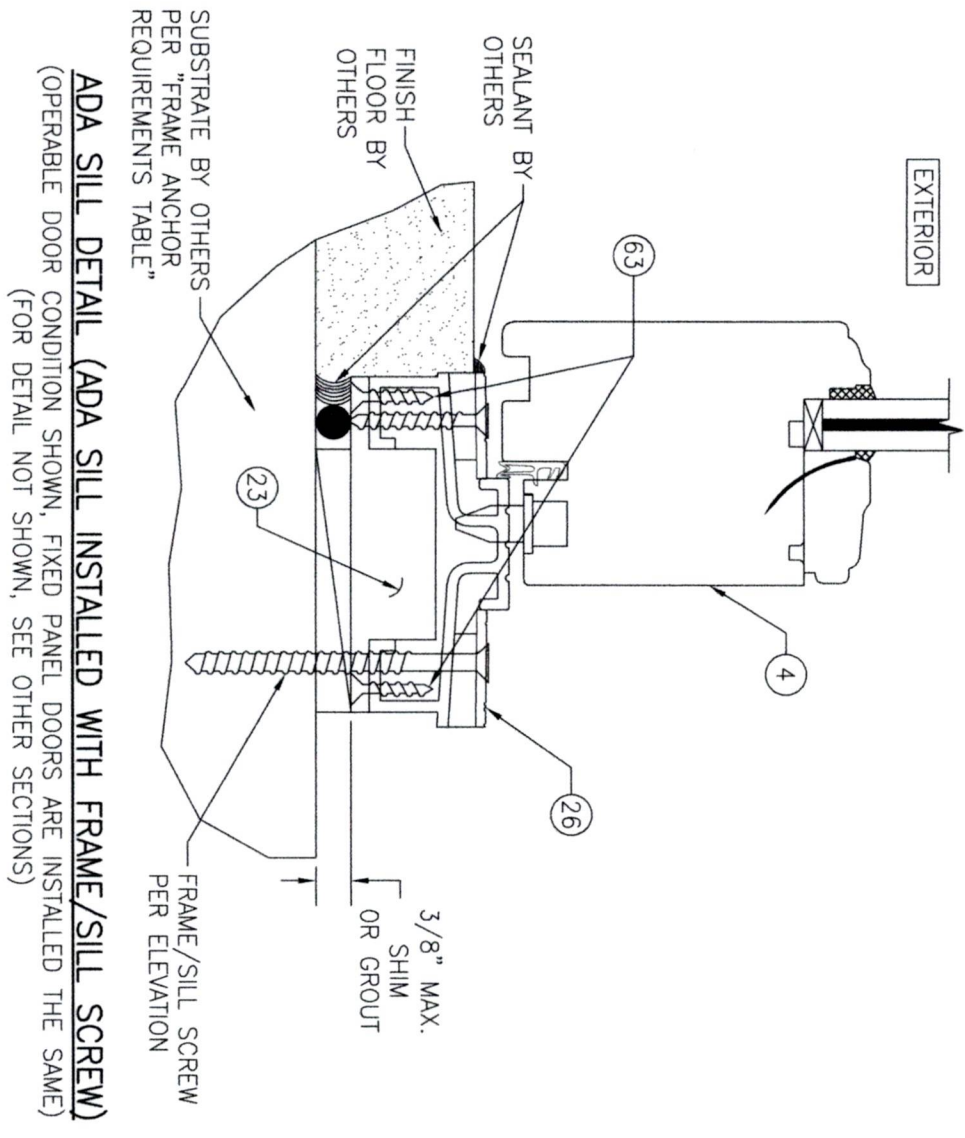


NOTE: THIS ADA SILL WAS NOT TESTED FOR WATER INFILTRATION RESISTANCE & THEREFORE IS ACCEPTABLE ONLY WHEN INSTALLED IN NONHABITABLE AREAS WHERE THE DOOR ASSEMBLY & AREA ARE DESIGNATED TO ACCEPT WATER INFILTRATION OR IF INSTALLED BELOW AN OVERHANG WHERE THE OVERHANG (OH) RATIO IS EQUAL TO OR MORE THAN 1 (OH RATIO = OH LENGTH/OH HEIGHT).

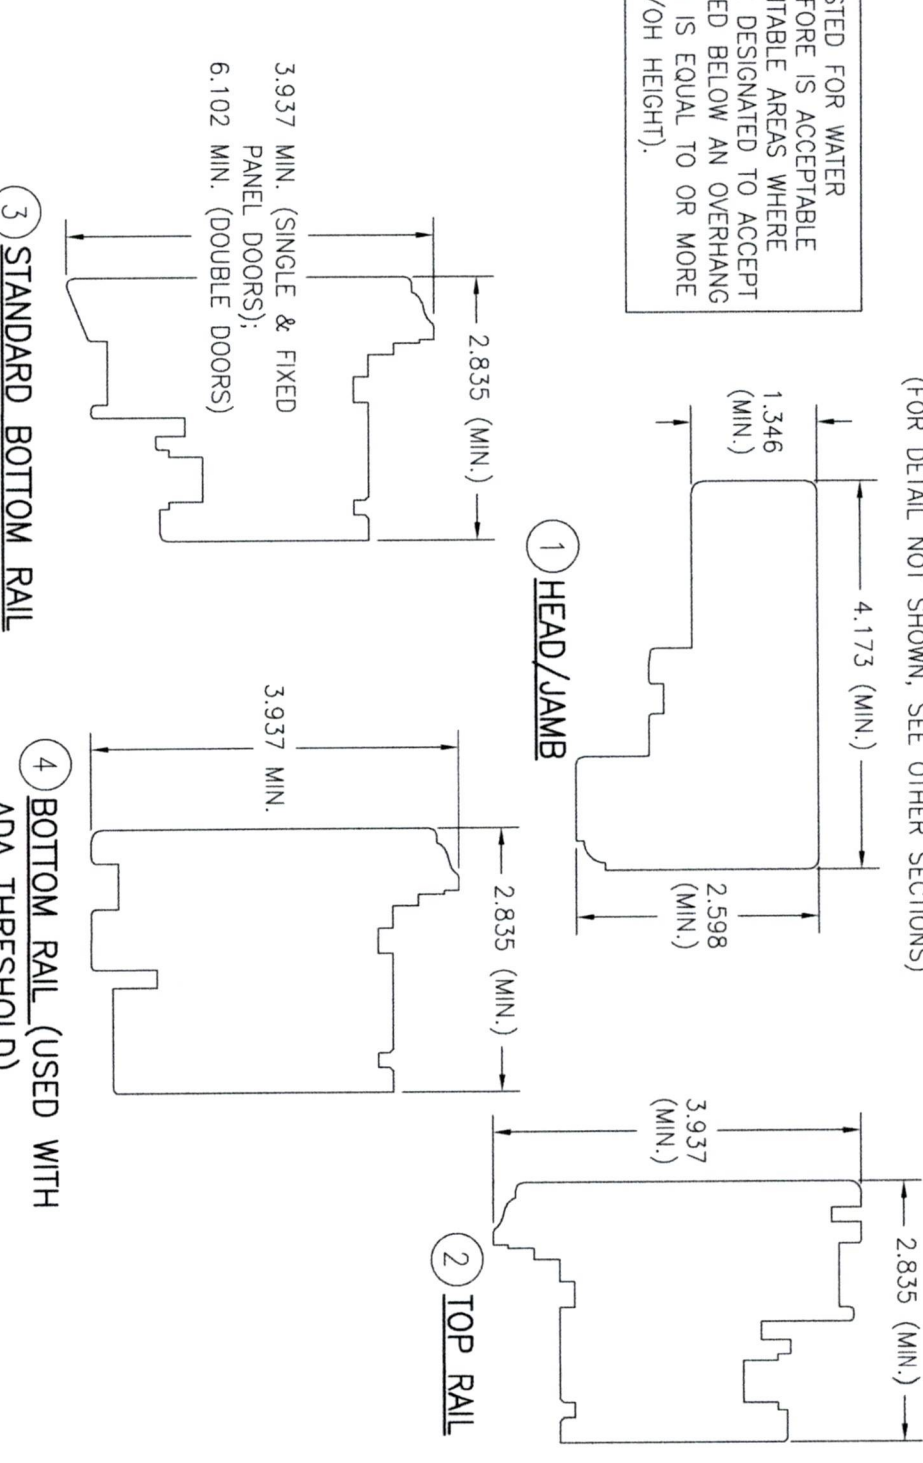


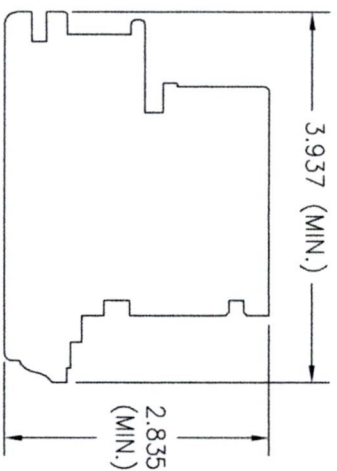


5 STILE

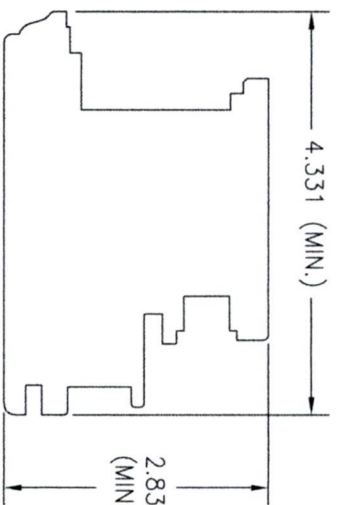


6A ACTIVE MEETING STILE (USED WITH REINFORCEMENT)

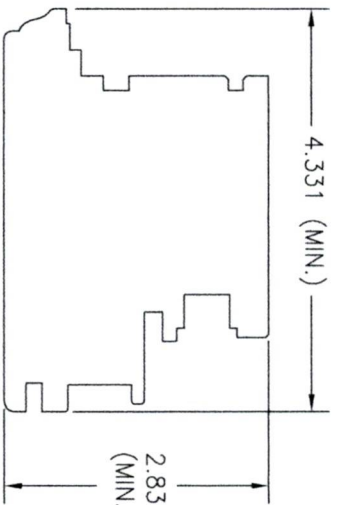


6B ACTIVE MEETING STILE (USED WITHOUT REINFORCEMENT)

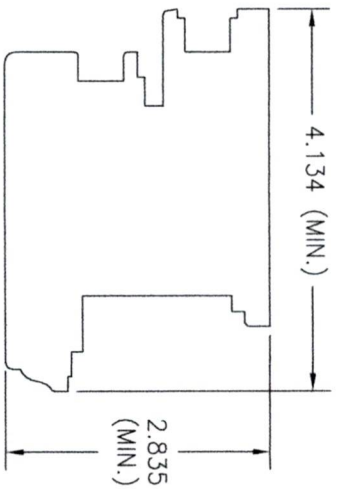


7A INACTIVE MEETING STILE (USED WITH SIEGENIA LOCK SYSTEM & REINFORCEMENT)

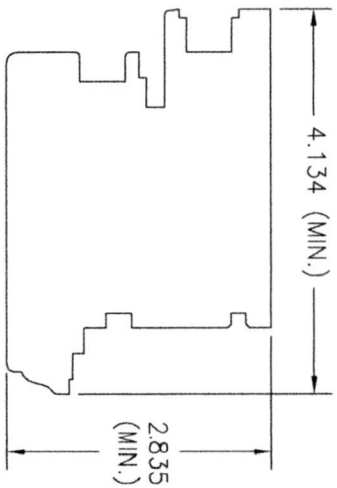


7B INACTIVE MEETING STILE (USED WITH SIEGENIA LOCK SYSTEM & WITHOUT REINFORCEMENT)

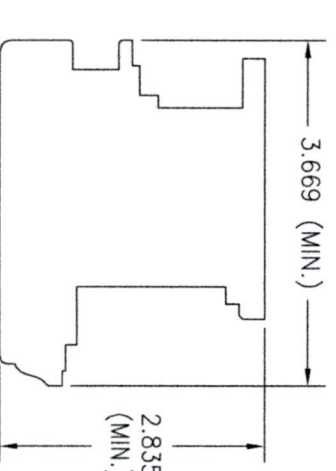


8A INACTIVE MEETING STILE (USED WITH Kfv LOCK SYSTEM & REINFORCEMENT)

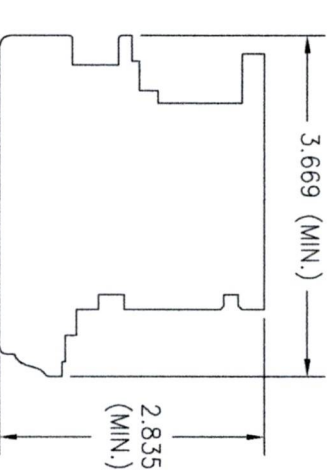


8B INACTIVE MEETING STILE (USED WITH Kfv LOCK SYSTEM & WITHOUT REINFORCEMENT)

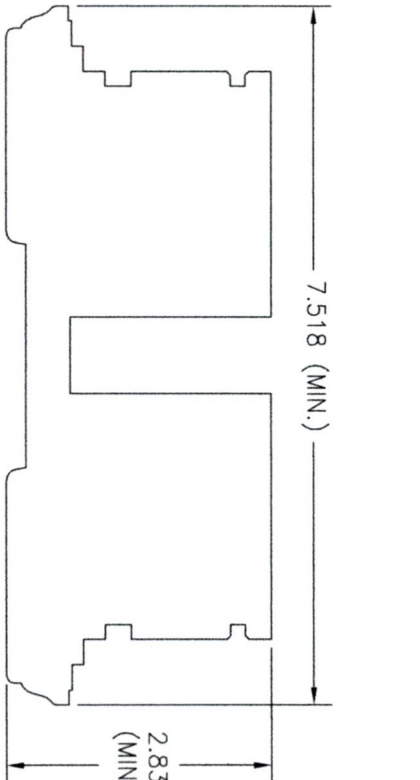


9 FIXED ASTRAGAL

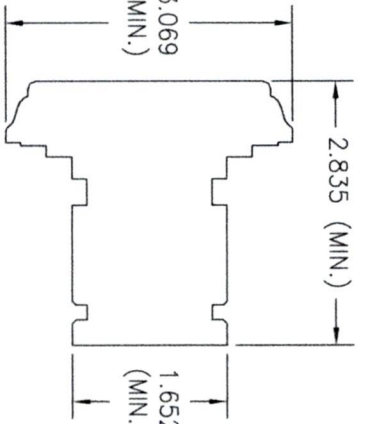


10 MID-RAIL

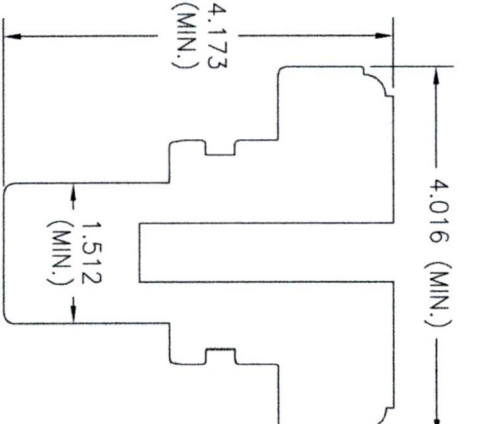


11 ONE-PIECE MULLION

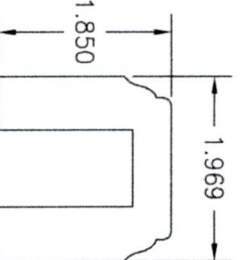


13 ASTRAGAL

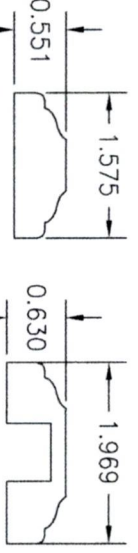


14 ONE-PIECE MULLION

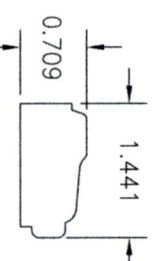


15 NON-I.G. MDF & WOOD VENEER GLAZING BEAD

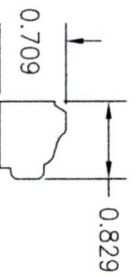


16 I.G. GLAZING BEAD

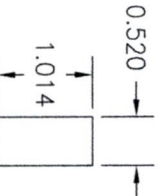


18 SPACER BLOCK

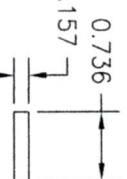


19 SPACER BLOCK

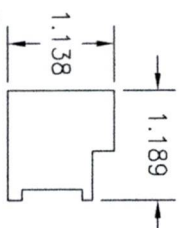


20 SPACER BLOCK (USED WITH Kfv MULTI-POINT LOCK SYSTEM)

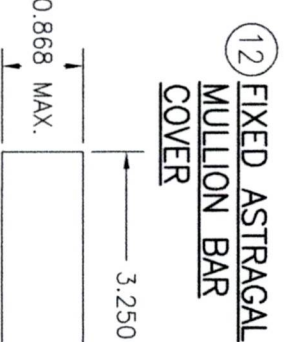


12 FIXED ASTRAGAL MULLION BAR COVER

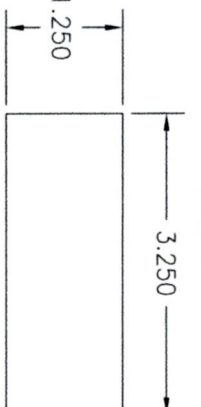


22 SUB-SILL

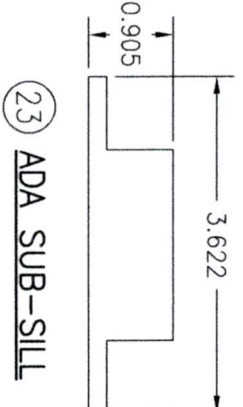


23 ADA SUB-SILL

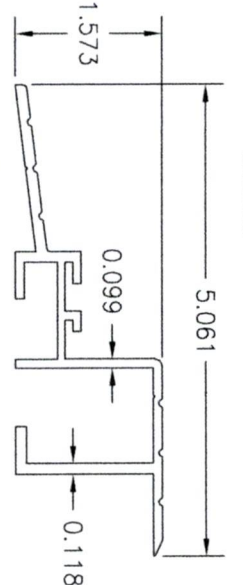


24 STANDARD SILL

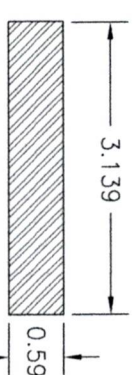


29 VERTICAL MULLION REINFORCEMENT

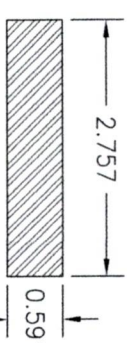


30 TRANSOM MULLION REINFORCEMENT

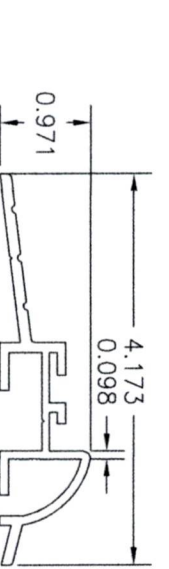


25 OPTIONAL SILL

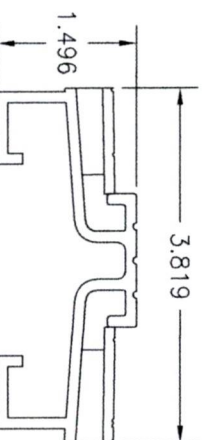

26 OPTIONAL ADA SILL

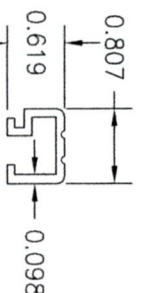

27 CONTINUOUS SILL STRIKE/COVER

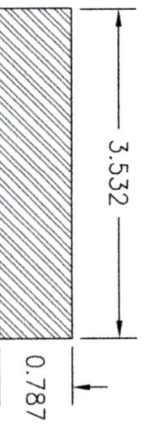

28 VERTICAL FIXED ASTRAGAL REINFORCEMENT

DRAWING TITLE
OUT-SWING IMPACT WOOD DOORS

CONSULTANTS
W. W. SCHAEFER ENGINEERING
& CONSULTING, P.A.
26376 NADIR ROAD; UNIT 309
PUNTA GORDA, FL 33983
PHONE: 561-744-3424

MANUFACTURER
TISCHLER UND SOHN (USA) LTD.
SIX SUBURBAN AVENUE
STAMFORD, CONNECTICUT 06901
203-674-0600

CERTIFICATION
WARREN W. SCHAEFER, P.E.
P.E. NO. 44135


NO.	REVISION	DESCRIPTION	BY	DATE

DRAWN BY: W.R.M. CHECKED BY: W.M.S.
PLOT: 1=2 DATE: 10/08/08

ITEM #	ITEM DESCRIPTION	MANUFACTURER/NOTES
PARTS		
1	HEAD/JAMB	MAHOGANY
2	TOP RAIL	MAHOGANY
3	STANDARD BOTTOM RAIL	MAHOGANY
4	BOTTOM RAIL (USED WITH ADA THRESHOLD)	MAHOGANY
5	STILE	MAHOGANY
6A	ACTIVE MEETING STILE (USED WITH REINFORCEMENT)	MAHOGANY
6B	ACTIVE MEETING STILE (USED WITHOUT REINFORCEMENT)	MAHOGANY
7A	INACTIVE MEETING STILE (USED WITH SIEGENIA LOCK SYSTEM & REINFORCEMENT)	MAHOGANY
7B	INACTIVE MEETING STILE (USED WITH SIEGENIA LOCK SYSTEM & WITHOUT REINFORCEMENT)	MAHOGANY
8A	INACTIVE MEETING STILE (USED WITH KFF LOCK SYSTEM & REINFORCEMENT)	MAHOGANY
8B	INACTIVE MEETING STILE (USED WITH KFF LOCK SYSTEM & WITHOUT REINFORCEMENT)	MAHOGANY
9	FIXED ASTRAGAL	MAHOGANY
10	MID-RAIL	MAHOGANY
11	ONE-PIECE MULLION	MAHOGANY
12	FIXED ASTRAGAL MULLION BAR COVER	MAHOGANY
13	ASTRAGAL	MAHOGANY
14	ONE-PIECE MULLION BAR COVER	MAHOGANY
15	NON-I.G., MDF & WOOD VEENER GLAZING BEAD	MAHOGANY
16	I.G. GLAZING BEAD	MAHOGANY
18	SPACER BLOCK	MAHOGANY
19	SPACER BLOCK	MAHOGANY
20	SPACER BLOCK (USED WITH KFF MULTI-POINT LOCK SYSTEM)	MAHOGANY
21	SUB-SILL	MAHOGANY
22	SUB-SILL	MAHOGANY
23	ADA SUB-SILL	MAHOGANY
24	STANDARD SILL	BRONZE
25	OPTIONAL SILL	BRONZE
26	OPTIONAL ADA SILL	BRONZE
27	CONTINUOUS SILL STRIKE/COVER	BRONZE
28	VERTICAL FIXED ASTRAGAL REINFORCEMENT	32.6 KSI STAINLESS STEEL OR A36 STEEL
29	VERTICAL MULLION REINFORCEMENT	32.6 KSI STAINLESS STEEL OR A36 STEEL
30	TRANSOM MULLION REINFORCEMENT	32.6 KSI STAINLESS STEEL OR A36 STEEL
31	MEETING STILE REINFORCEMENT	32.6 KSI STAINLESS STEEL OR A36 STEEL
32	INSTALLATION CLIP	GALVANIZED 40.6 KSI STEEL
33	ANGLE CLIP	6061-T6 ALUMINUM
34	BTI BRACKET	GALVANIZED 42.6 KSI STEEL
35	I.G. SPACER	ALUMINUM
HARDWARE		
38	BUTT HINGE	BY: GENIATEC GMBH
39	MULTI-POINT LOCK SYSTEM	BY: KFF: STRAIGHT SHOOT
40	MULTI-POINT LOCK SYSTEM	BY: SIEGENIA AUBI KG TYPE: MUSHROOM
41	HANDLE	AS REQUIRED TO OPERATE LOCK SYSTEM

ITEM #	ITEM DESCRIPTION	MANUFACTURER/NOTES
SEALS & SEALANTS		
45	WEATHERSTRIP	THERMOPLASTIC ELASTOMER, BY: DEVENTER
46	WEATHERSTRIP	THERMOPLASTIC ELASTOMER, BY: DEVENTER
47	WEATHERSTRIP	THERMOPLASTIC ELASTOMER, BY: DEVENTER
48	WEATHERSTRIP	THERMOPLASTIC ELASTOMER, BY: DEVENTER
49	WEATHERSTRIP	THERMOPLASTIC ELASTOMER, BY: WEGNER
FASTENERS		
52	0.06" X 1.26" S.S. CURVED NAIL	4" FROM CORNERS & 12" MAX. O.C.
53	0.16" X 1.57" WOOD SCREW	2 PER HINGE INTO STILE
54	0.16" X 1.18" WOOD SCREW	3 PER HINGE INTO JAMB
55	0.16" X 1 1/4" MACHINE SCREW	3 PER HINGE
56	0.16" THREADED INSERT	3 PER HINGE
57	0.30" X 4.72" BAUTEC WOOD SCREW	WITHIN 8" OF ENDS & 18" MAX. O.C.
59	NO. 14 X 4" BAUTEC WOOD SCREW	WITHIN 8" OF ENDS & 18" MAX. O.C.
60	0.18" X 2" WOOD SCREW	WITHIN 6" OF ENDS & 18" MAX. O.C.
61	0.136" X 1.26" SELF TAPPING SCREW	WITHIN 4" OF ENDS & 13 3/4" MAX. O.C.
62	0.136" X 1.50" SELF TAPPING SCREW	WITHIN 4" OF ENDS & 13 3/4" MAX. O.C.
63	0.11" X 0.87" SELF TAPPING SCREW	WITHIN 4" OF ENDS & 13 3/4" MAX. O.C.
64	0.24" X 3.15" WOOD SCREW	WITHIN 8" OF ENDS & 18" MAX. O.C.

NOTE: WOOD USED IN TESTING WAS SIPO MAHOGANY WITH A SPECIFIC GRAVITY OF G = 0.63 AND A MODULUS OF ELASTICITY OF E = 1,560,000 PSI. OTHER WOOD SPECIES APPLICABLE FOR USE WITH THIS PRODUCT ARE THOSE WITH A SPECIFIC GRAVITY OF 0.63 AND MODULUS OF ELASTICITY OF 1,560,000 PSI OR GREATER. ALL WOOD IS MINIMUM GRADE 2 MILLED BY TISCHLER UND SOHN TO SELECT.

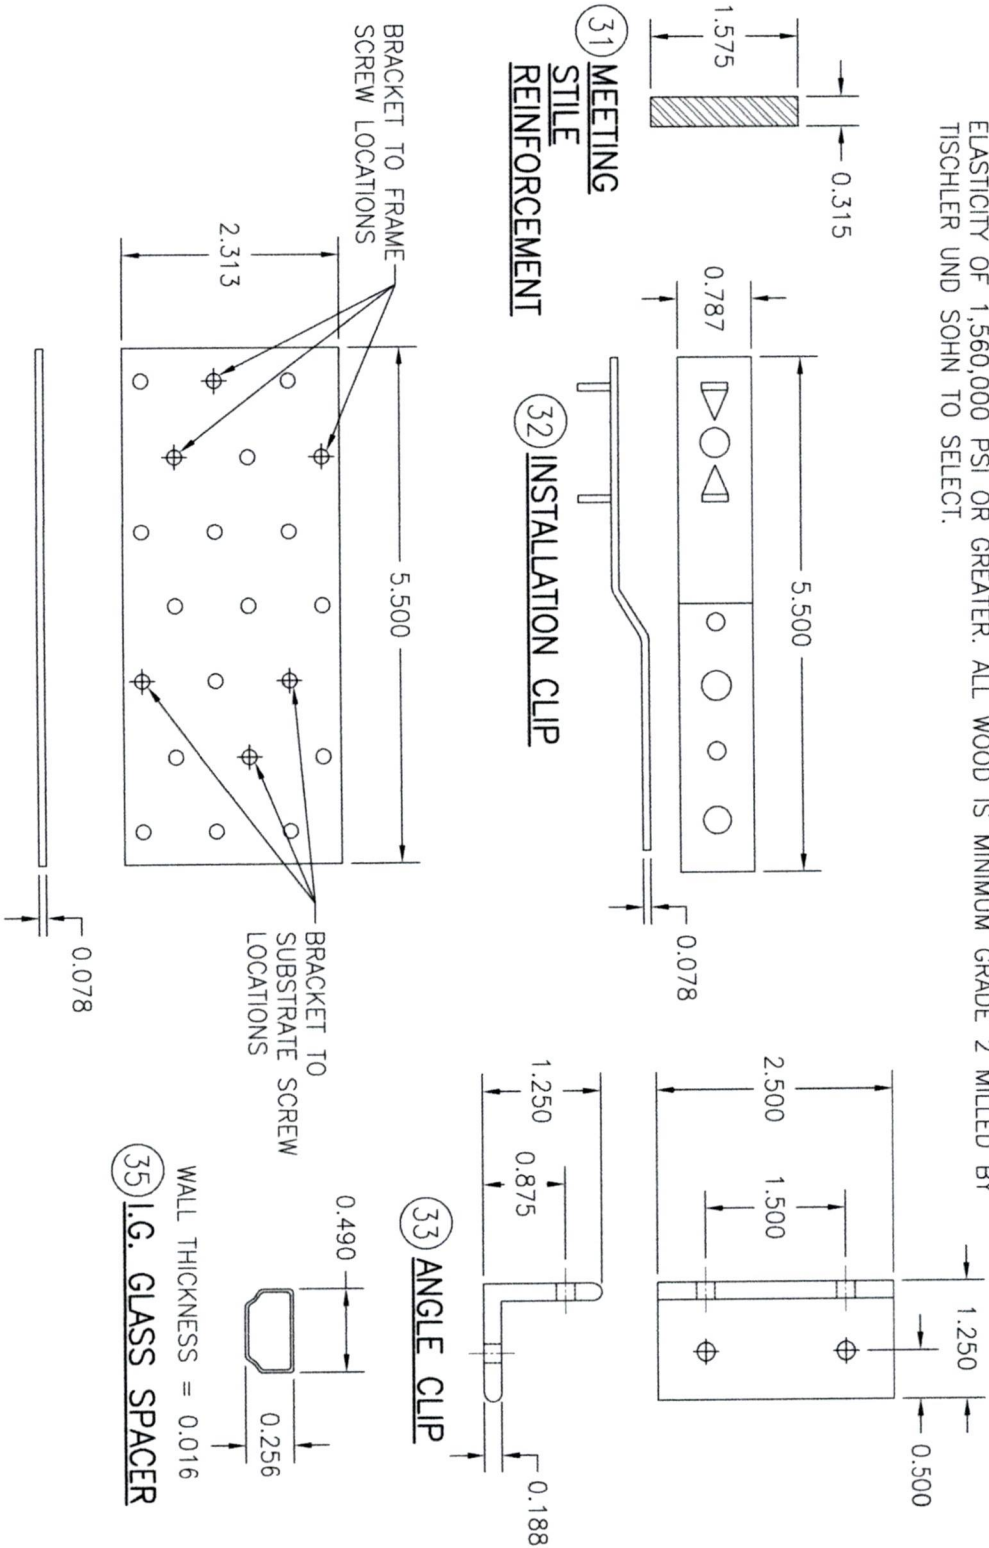

DRAWN BY:		W.R.M.		CHECKED BY:		W.M.S.	
DATE:		10/08/08					
NO.	REVISION DESCRIPTION			BY	DATE		

TISCHLER UND SOHN (USA) LTD.
SIX SUBURBAN AVENUE
STAMFORD, CONNECTICUT 06901
203-674-0600

DRAWING TITLE
OUT-SWING IMPACT WOOD DOORS

CONSULTANTS
W. W. SCHAEFER ENGINEERING
& CONSULTING, P.A.
26376 NADIR ROAD; UNIT 309
PUNTA GORDA, FL 33983
PHONE: 561-744-3424

CERTIFICATION
WARREN W. SCHAEFER, P.E.
P.E. NO. 44135

DRAWING NO. 1600
REV. D

SHEET NO. 17 OF 17