



CUHADAROGLU METAL SAN.PAZ.A.S
SERIES TH-CS-34 ALUMINUM CASEMENT WINDOW - (L.M.I)

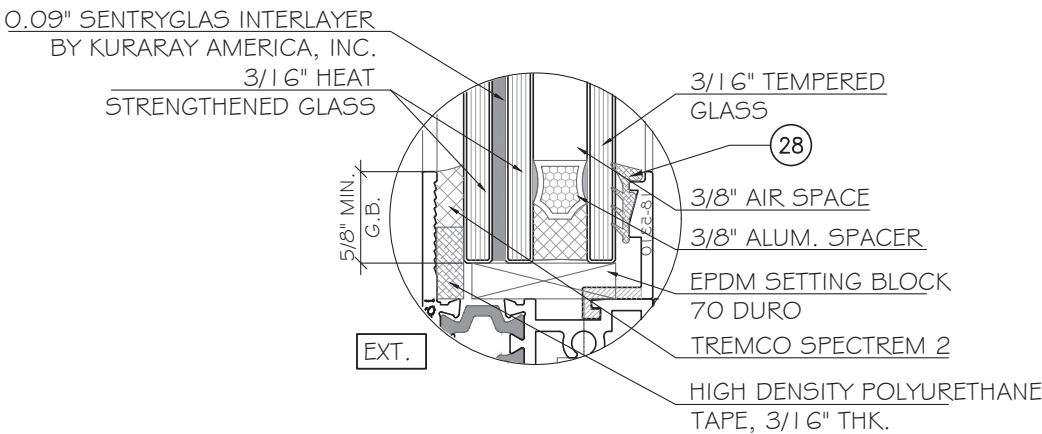

G1 GLASS TYPE 'G1'
1 1/16" NOMINAL OVERALL

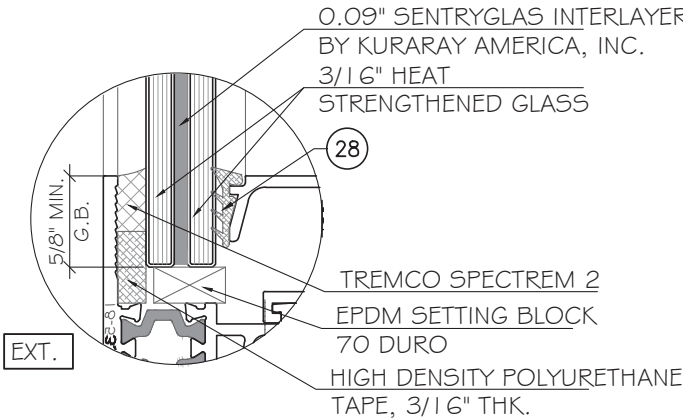

G2 GLASS TYPE 'G2'
7/16" NOMINAL OVERALL

NOTE:
GLASS COMPLIES WITH ASTM E 1300-09
(3 SEC. GUSTS).

GENERAL NOTES:


- THIS PRODUCT HAS BEEN DESIGNED AND TESTED TO COMPLY WITH THE REQUIREMENTS OF THE 7TH EDITION OF FLORIDA BUILDING CODE 2020/8TH EDITION OF FLORIDA BUILDING CODE 2023 INCLUDING HIGH VELOCITY HURRICANE ZONE (HVHZ).
- WINDOWS ARE RATED FOR LARGE MISSILE IMPACT. IMPACT SHUTTERS ARE NOT REQUIRED.
- THESE WINDOWS ARE APPROVED FOR AIR AND WATER INFILTRATION.
- ANCHORS SHALL BE AS LISTED, SPACED AS SHOWN ON DETAILS. ANCHORS EMBEDMENT TO BASE MATERIAL SHALL BE BEYOND WALL DRESSING OR STUCCO.
- ANCHORING OR LOADING CONDITIONS NOT SHOWN IN THESE DETAILS ARE NOT PART OF THIS APPROVAL.
- MATERIALS INCLUDING BUT NOT LIMITED TO STEEL/ METAL SCREWS THAT COME INTO CONTACT WITH OTHER DISSIMILAR MATERIALS SHALL MEET THE REQUIREMENTS OF THE 7TH EDITION OF FLORIDA BUILDING CODE 2020/8TH EDITION OF FLORIDA BUILDING CODE 2023 SECTION AS APPLICABLE.
- METAL STRUCTURES BY OTHERS TO BE DESIGNED TO SUPPORT THE LOADS IMPOSED BY THIS GLAZING SYSTEM AND TO TRANSFER SUCH LOADS TO THE BUILDING MAIN STRUCTURE.
- ULTIMATE LOAD OBTAINED FROM ASCE 7-22, MULTIPLY BY 0.6 SHALL BE LESS THAN OR EQUAL TO MAX. DESIGN LOAD IN THIS DOCUMENT. THE DESIGN LOADS SHOWN IN THIS DOCUMENT ARE ALLOWABLE DESIGN LOADS.
- MANUFACTURER'S LABEL SHALL BE LOCATED ON A READILY VISIBLE LOCATION IN ACCORDANCE WITH SECTION 1709.9.3 OF FLORIDA BUILDING CODE LABELING TO COMPLY WITH SECTION 1709.9.2.
- SEALANT:
ALL FRAME CORNERS, JOINTS, MULLION SEAMS AND PERIMETER GLAZING BEAD TO FRAME INSTALLATION FASTENERS SEALED WITH SILICONE SEALANT.

USE CHARTS AS FOLLOWS.

- STEP 1: DETERMINE DESIGN WIND LOAD REQUIREMENTS BASED ON WIND VELOCITY, BLDG. HEIGHT, WIND ZONE USING APPLICABLE ASCE 7-22 STANDARD OR WIND TUNNEL REPORTS.
- STEP 2: SEE SHEET E1 FOR APPROVED TYPICAL ELEVATION & CONFIGURATION.
- STEP 3: ANCHOR OPTION SEE SHEET A1. ANCHOR LAYOUT SEE SHEET E1.
- STEP 4: THE LOWEST VALUE RESULTING FROM STEPS 2 & 3 THAT EXCEED THE DESIGN WIND PRESSURES DETERMINED THRU STEP 1 SHALL APPLY TO ENTIRE SYSTEM.


ABBREVIATIONS AND SYMBOLS

G.B. - GLASS BITE
D.L.O. - DAYLITE OPENING
F.H. - FRAME HEIGHT
F.W. - FRAME WIDTH
W/ - WITH
W/O - WITHOUT
O.C. - ON CENTER

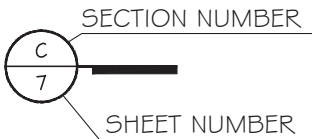

- LIMITATIONS OF USE
- A- THIS PRODUCT EVALUATION DOCUMENT (P.E.D.) PREPARED BY THIS ENGINEER IS GENERIC AND DOES NOT PROVIDE INFORMATION FOR A SITE SPECIFIC PROJECT; I.E. WHERE THE SITE CONDITIONS DEVIATE FROM THE P.E.D.
- B- CONTRACTOR TO BE RESPONSIBLE FOR THE SELECTION, PURCHASE AND INSTALLATION OF THIS PRODUCT BASED ON THIS PRODUCT EVALUATION PROVIDED HE/SHE DOES NOT DEVIATE FROM THE CONDITIONS DETAILED ON THIS DOCUMENT.
- C- THIS PRODUCT EVALUATION DOCUMENT WILL BE CONSIDERED INVALID IF ALTERED BY ANY MEANS.
- D- SITE SPECIFIC PROJECTS SHALL BE PREPARED BY A FLORIDA REGISTERED ENGINEER OR ARCHITECT WHICH WILL BECOME THE ENGINEER OF RECORD (E.O.R.) FOR THE PROJECT AND WHO WILL BE RESPONSIBLE FOR THE PROPER USE OF THE P.E.D.
- E- THIS P.E.D. SHALL BEAR THE DATE AND ORIGINAL SEAL AND SIGNATURE OF THE PROFESSIONAL ENGINEER OF RECORD THAT PREPARED IT.


FL42311.1

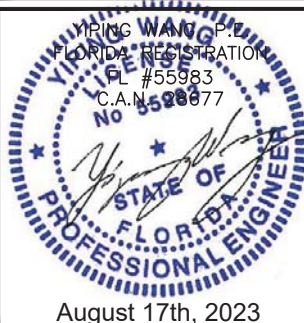

MCY ENGINEERING, INC.
GLAZING CONSULTANTS
12781 MIRAMAR PKWY #301
MIRAMAR, FL 33027 P: 305.271.0117
www.MCYEngineering.com


SERIES TH-CS-34 ALUMINUM CASEMENT WINDOW - LMI
CUHADAROGLU METAL SAN.PAZ.A.S
YAKUPLU MAH. HURRIYET BULVARI NO:6-8 BEYLIKDUZU
ISTANBUL, TURKIYE 34524
TEL. +90 212 224 2020 FAX. +90 212 224 2040

Drawn Date	Scale
05/30/2023	
DRAWING NO.	AD23-07
Cover	
Sheet No.	1 OF 9

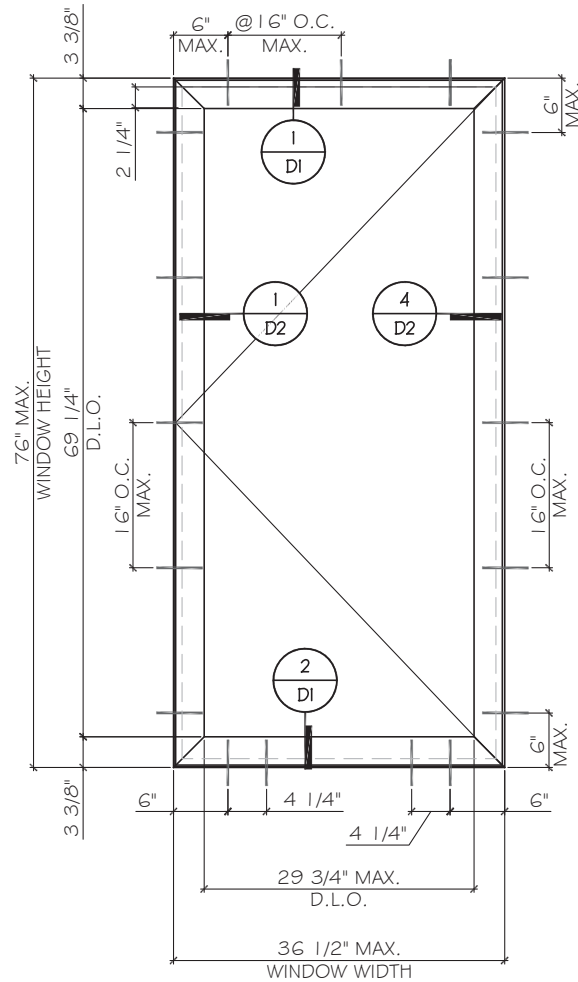

TYPICAL EXTERIOR ELEVATION

DESIGN LOAD (PSF)	
FOR SIZE SHOWN ABOVE OR SMALLER AS PERMITTED BY FBC	
+70	-80

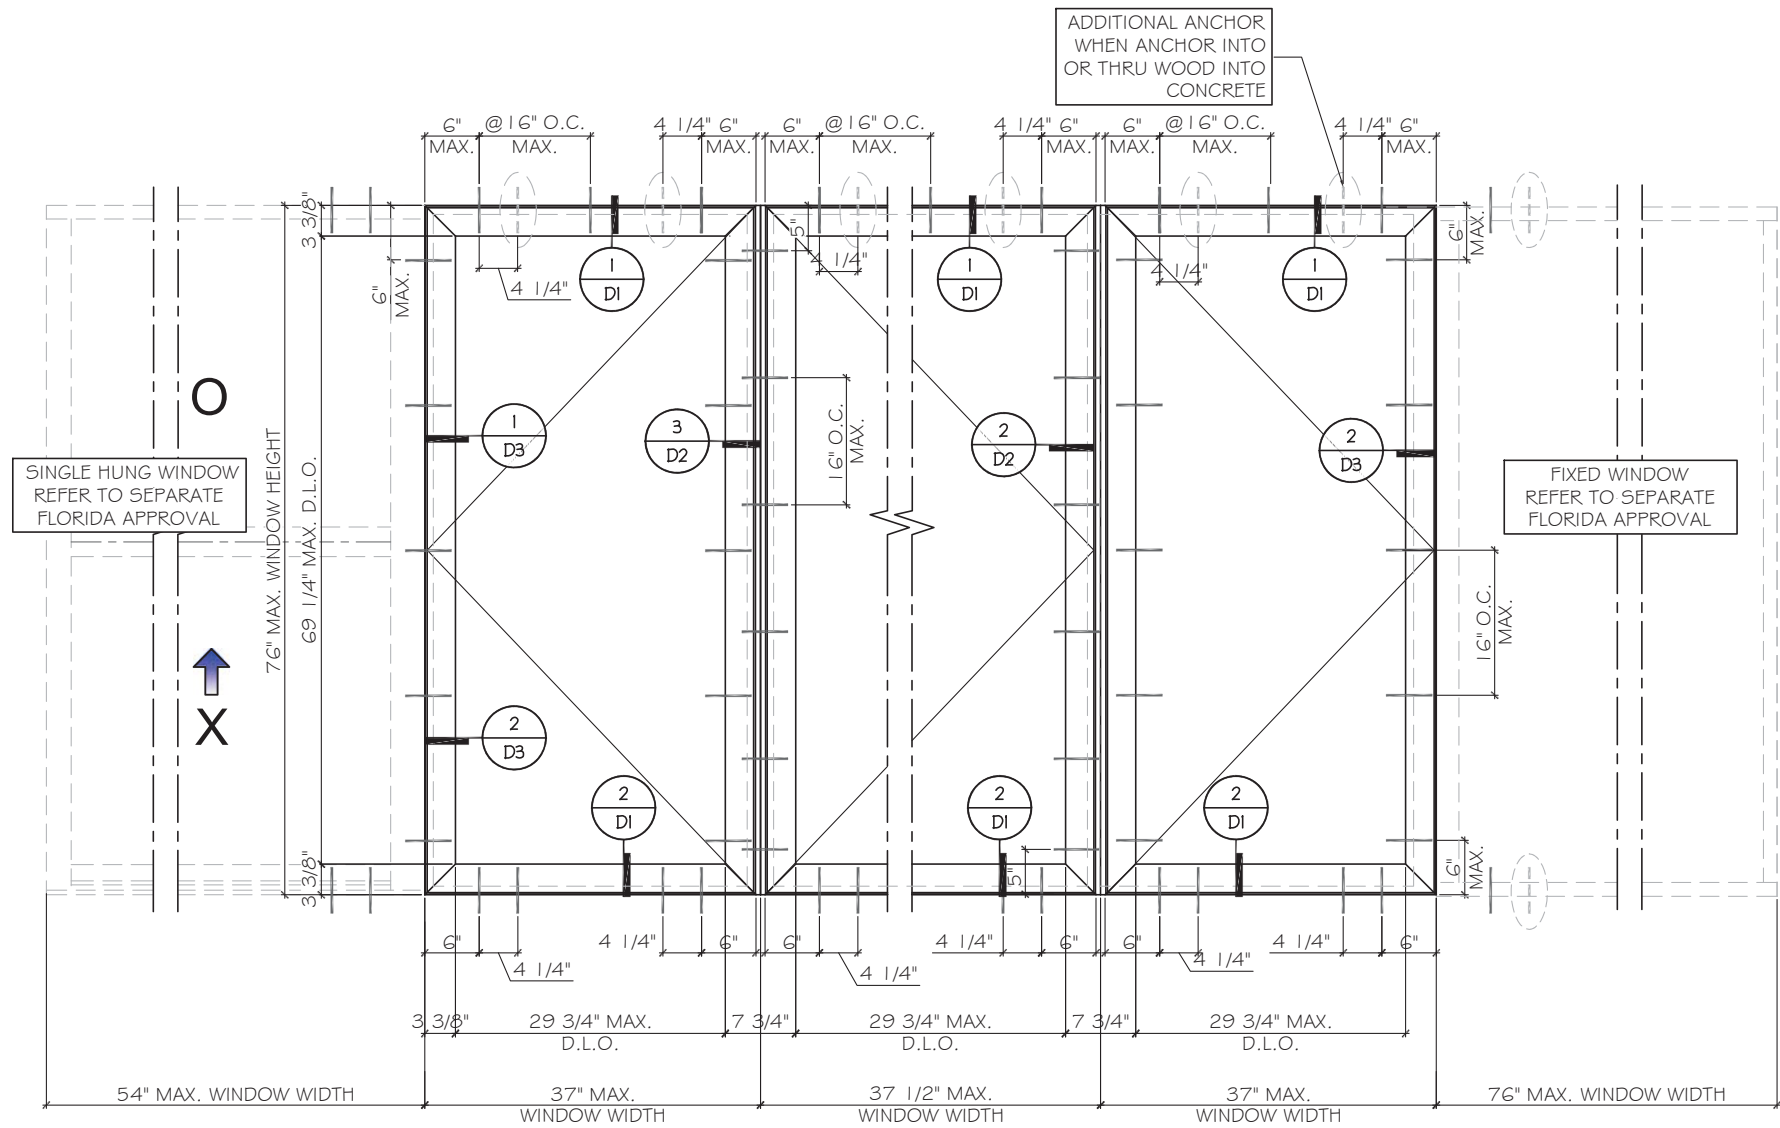

TYPICAL EXTERIOR ELEVATION


DESIGN LOAD (PSF)	
FOR SIZE SHOWN ABOVE OR SMALLER AS PERMITTED BY FBC	
+70	-80

FL42311.1

August 17th, 2023

MCY ENGINEERING, INC.

GLAZING CONSULTANTS

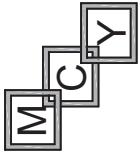

12781 MIRAMAR PKWY #301
MIRAMAR, FL 33027 P: 305.271.0117

www.MCYEngineering.com MCY@mcyengineering.com

SERIES TH-CS-34 ALUMINUM CASEMENT WINDOW - LMI

CUHADAROGLU METAL SAN.PAZ.A.S

YAKUPLU MAH. HURRIYET BULVARI NO:6-8 BEYLIKDUZU
ISTANBUL, TURKIYE 34524

TEL. +90 212 224 2020 FAX. +90 212 224 2040


Rev. No.	Date	Drawn By	Description
R0	06/16/2023	James	NEW APPLICATION

Drawn Date 05/30/2023 Scale

DRAWING NO.
AD23-07

E1

Sheet No.
2 OF 9

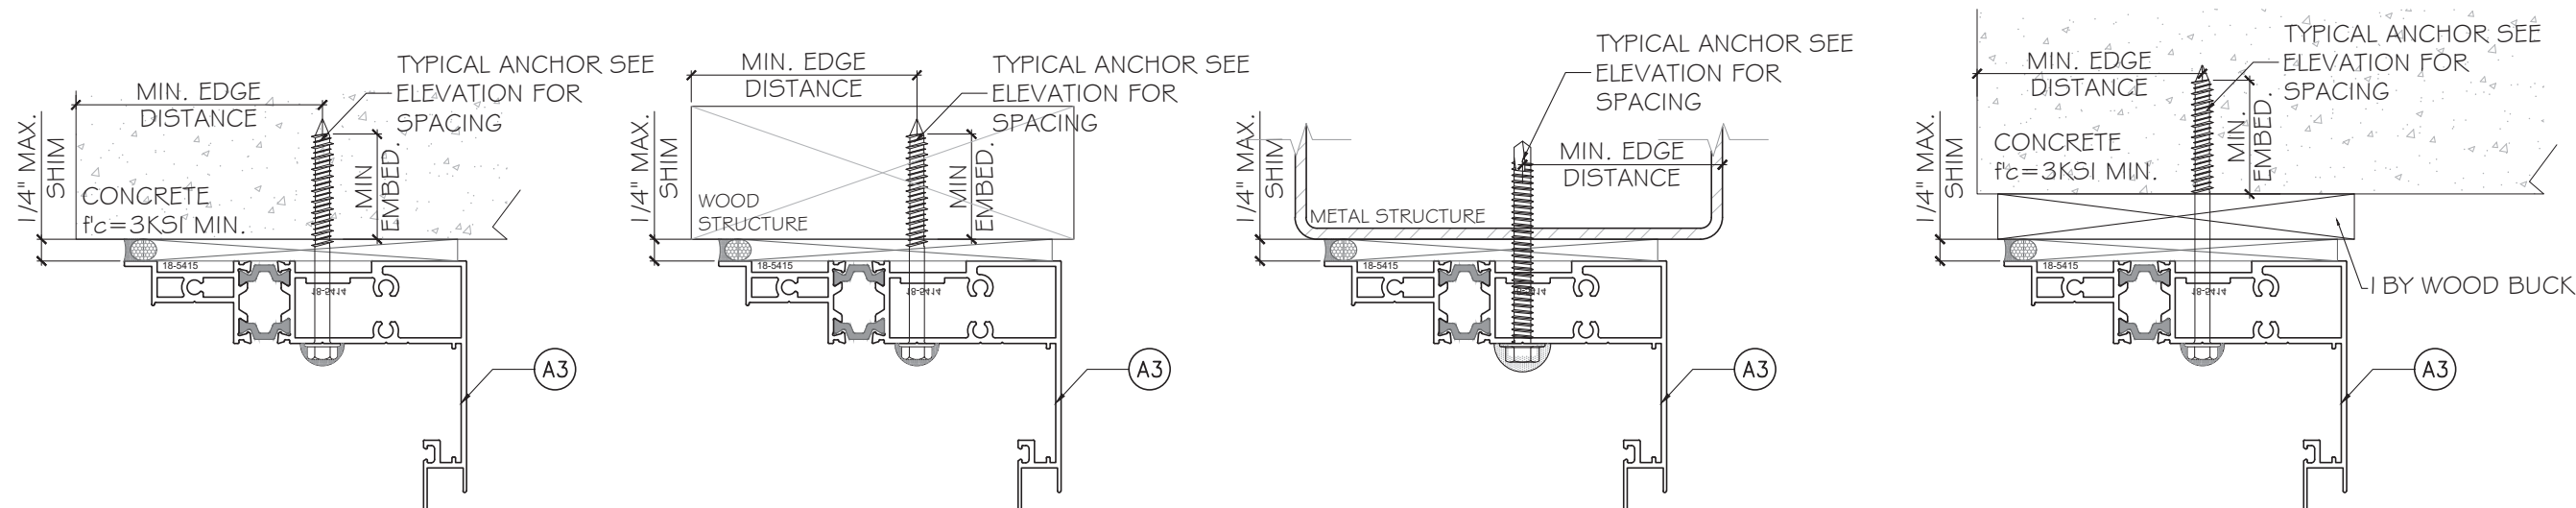

NOTE:WOOD BUCKS & METAL STRUCTURES NOT BY CUHADAROGLU METAL SAN. PAZ. A.S. MUST BE PROPERLY SECURED TO SUPPORT LOADS IMPOSED BY GLAZING SYSTEM AND TRANSFER THEM TO THE BUILDING STRUCTURES.

TYPICAL ANCHOR TYPES

ANCHOR TYPE 'A' - 1/4" DIA. ULTRACON+ BY 'DEWALT'(Fu= 164KSI, Fy= 148KSI) INTO 2BY WOOD BUCKS OR WOOD STRUCTURE, 1 1/2" MIN. PENETRATION INTO WOOD (HEAD/ JAMB/ SILL)

THROUGH 1X WOOD BUCKS INTO CONCRETE OR MASONRY 1 3/4" MIN. EMBEDMENT INTO CONCRETE (HEAD/ JAMB/ SILL) 1 3/4" MIN. EMBEDMENT INTO HOLLOW OR GROUT FILLED BLOCK (JAMB ONLY)



ANCHOR TYPE 'B' - 1/4" DIA. ULTRACON+ BY 'DEWALT'(Fu= 164KSI, Fy= 148KSI) DIRECTLY INTO CONCRETE W/1 3/4" MIN. EMBEDMENT

ANCHOR TYPE 'C' - 1/4" DIA. TEKS/SELF DRILLING SCREW (GRADE 5 CRS) INTO F.B.C. APPROVED MULLIONS OR INTO METAL STRUCTURES. (3) THREADS MIN. PENETRATION BEYOND METAL SUBSTRATE

ALUMINUM: 1/8" THK. MIN. (6063-T5, MIN)
STEEL: 1/8" THK. MIN. (Fy=36KSI MIN)
(STEEL IN CONTACT WITH ALUMINUM TO BE PLATED OR PAINTED)

ANCHOR EDGE DISTANCE:
INTO WOOD STRUCTURE: 1" MIN
INTO METAL: 3/4" MIN.
INTO CONCRETE OR MASONRY: 2 1/2" MIN.

SUBSTRATE:
WOOD, SG = 0.55 MIN.
CONCRETE AT HEAD/SILL/JAMB, $f_c = 3000$ PSI MIN.
C-90 HOLLOW /FILLED BLOCK AT JAMBS: $f_m = 2000$ PSI MIN.

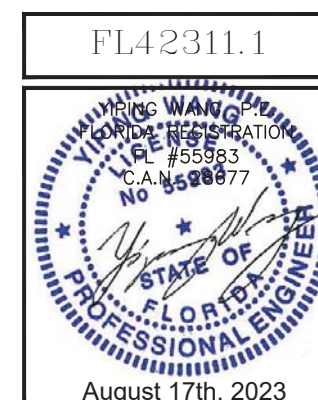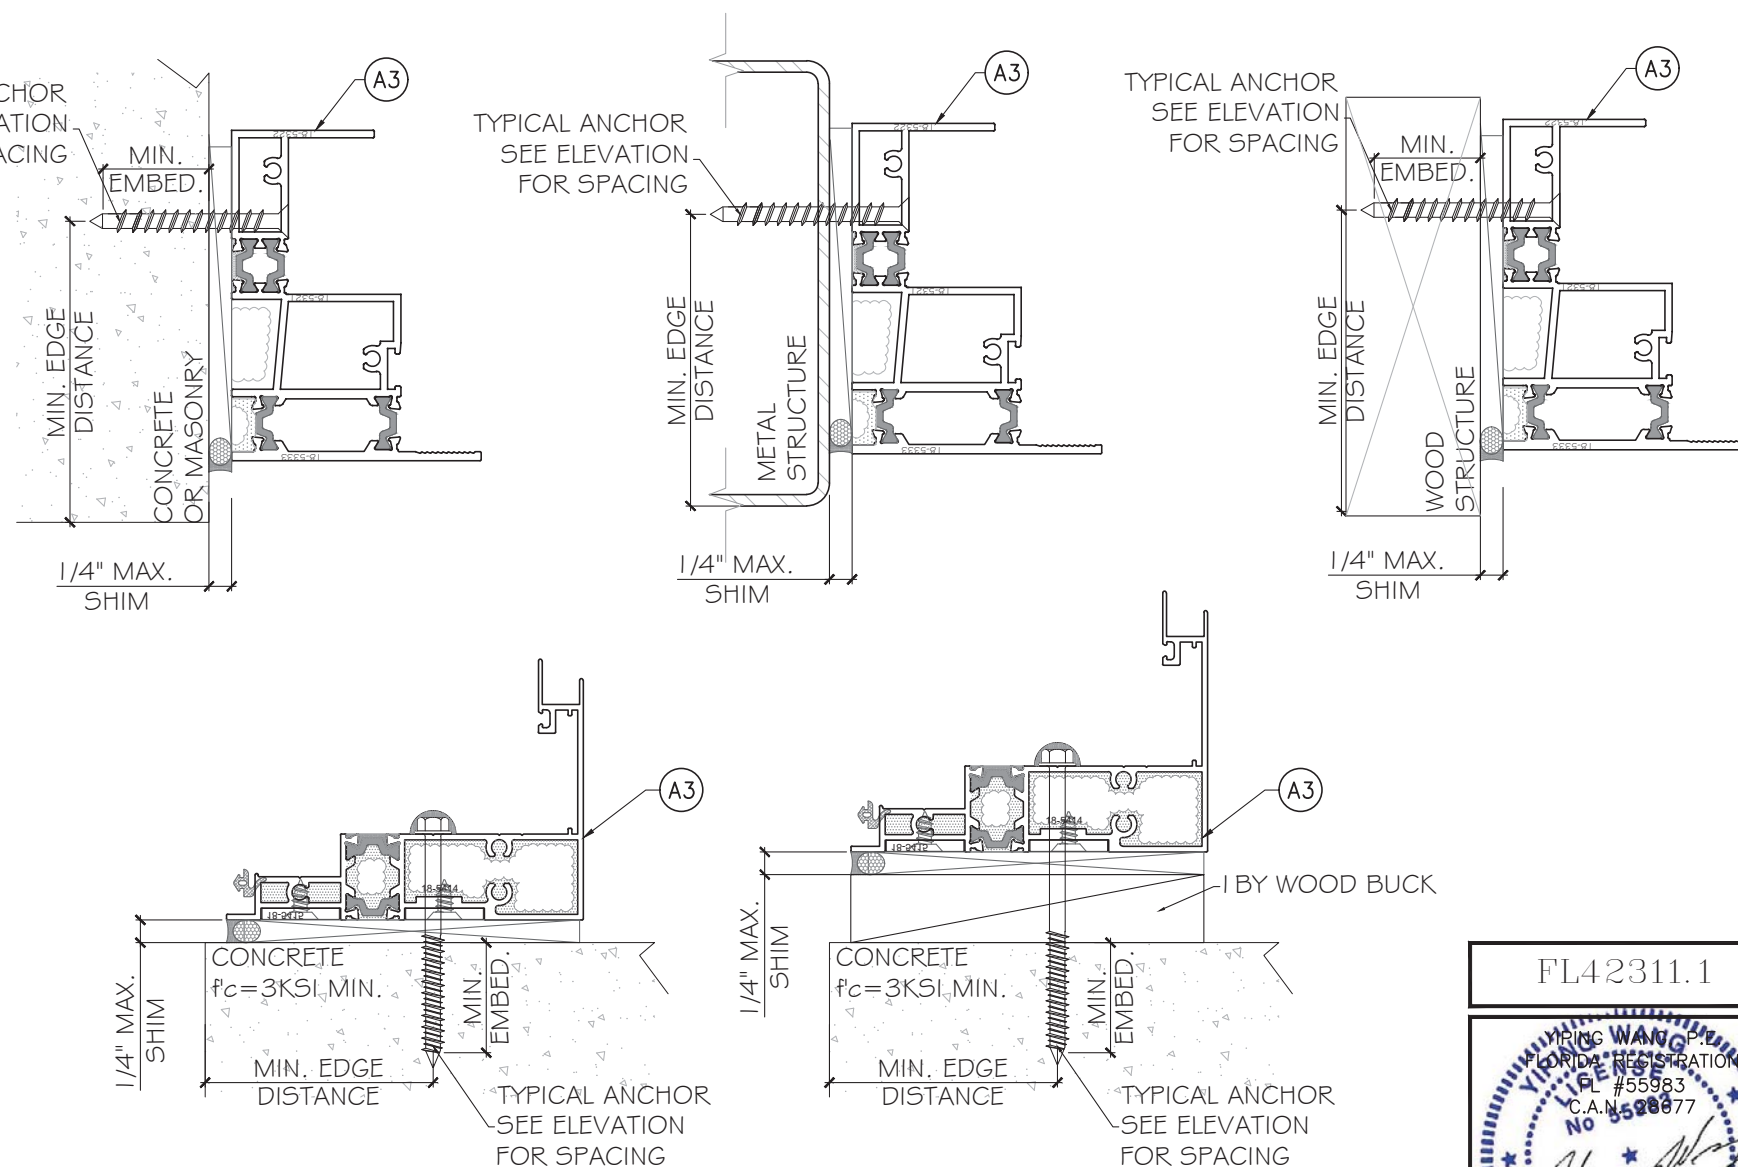


Rev. No.	Date	Drawn By	Description
R0	06.16.2023	James	NEW APPLICATION
Drawn Date 05/30/2023 Scale			
DRAWING NO. AD23-07			
A1			
Sheet No. 3 OF 9			

EXTERIOR

WINDOW HEIGHT



D.L.O.

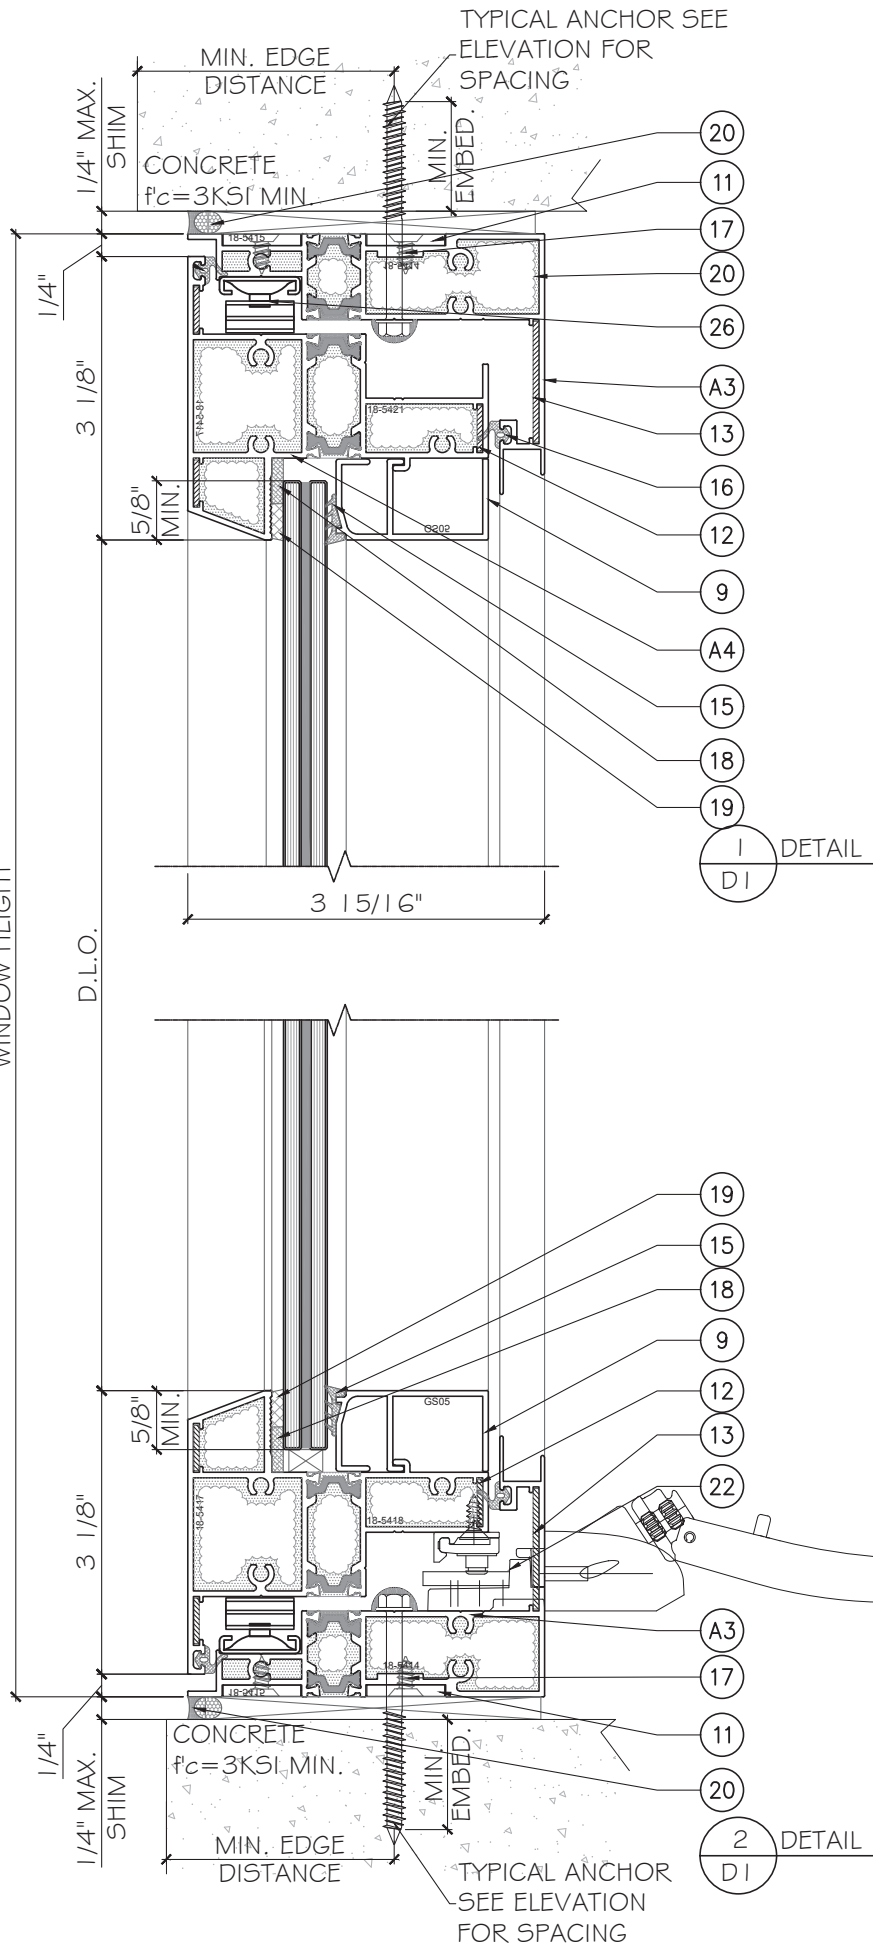

EXTERIOR

WINDOW HEIGHT

D.L.O.

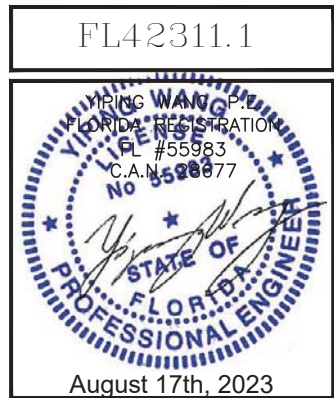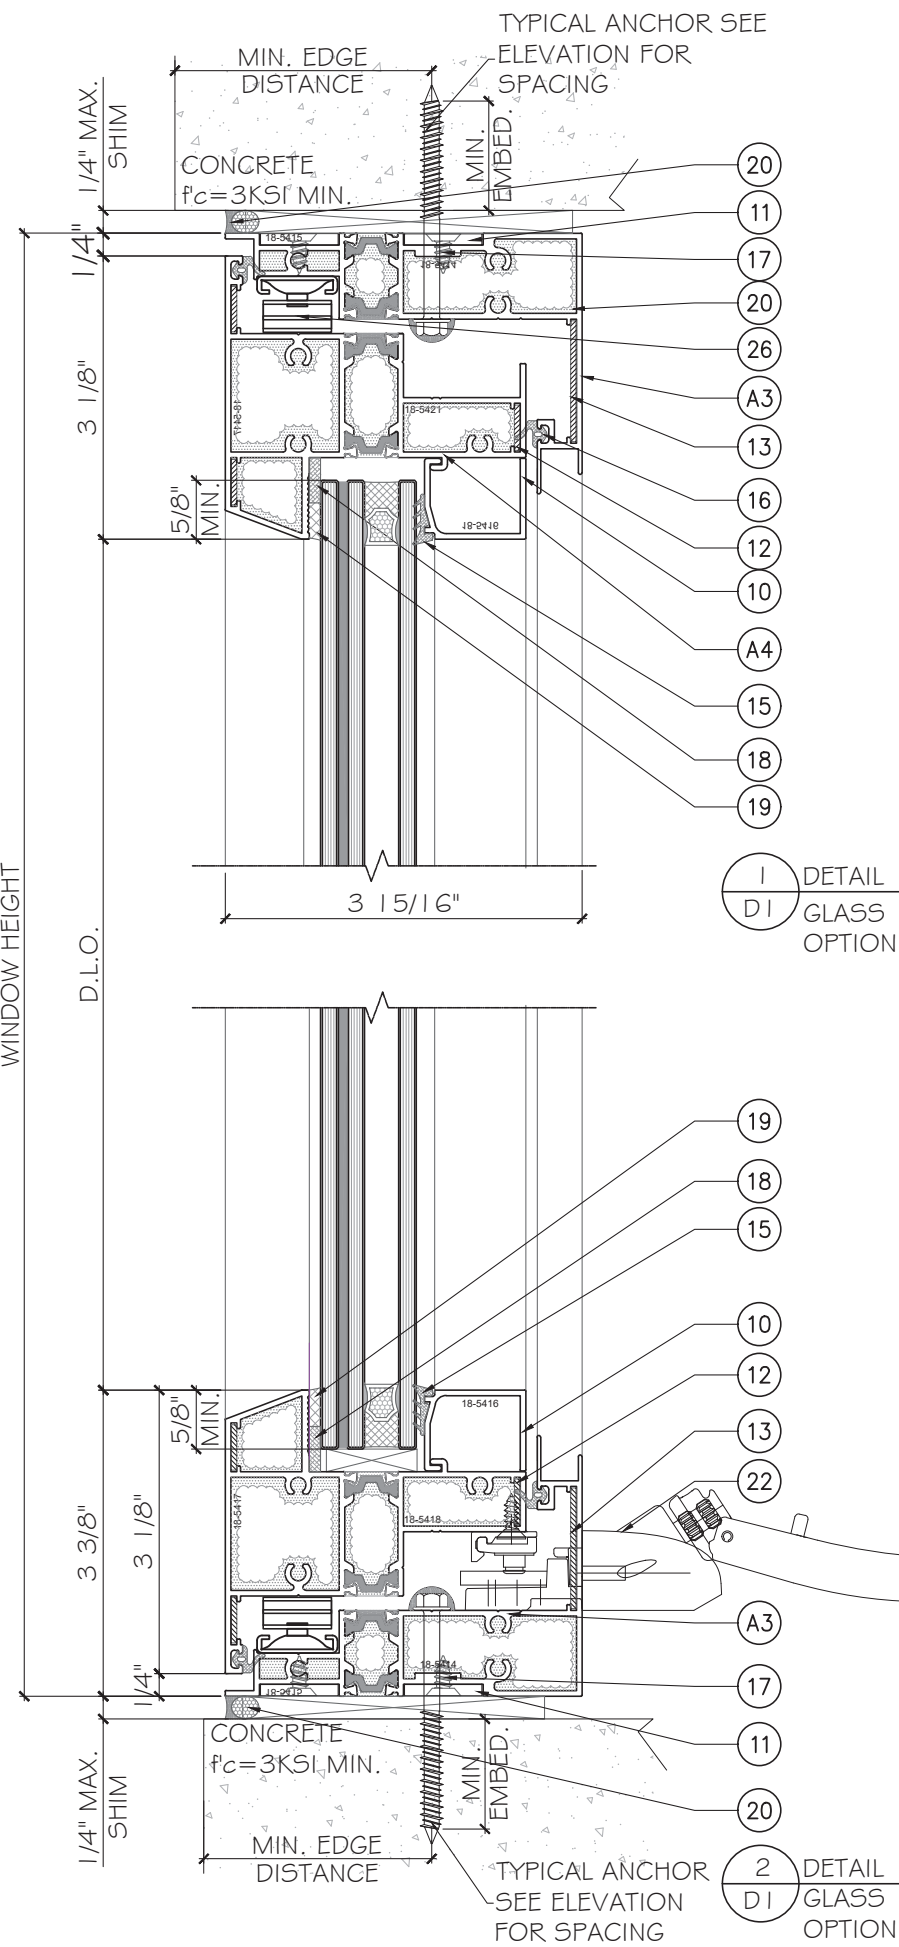

SERIES TH-CS-34 ALUMINUM CASEMENT WINDOW - LMI

CUHADAROGLU METAL SAN.PAZ.A.S

YAKUPLU MAH. HURRIYET BULVARI NO:6-8 BEYLİKDUZU

ISTANBUL, TURKIYE 34524

TEL. +90 212 224 2020 FAX +90 212 224 2040

MCY ENGINEERING, INC.

GLAZING CONSULTANTS

12781 MIRAMAR PKWY #301

MIRAMAR, FL 33027

P: 305.271.0117

www.MCYEngineering.com

MCY@mcyengineering.com


Rev. No.	Date	Drawn By	Description
R0	06.16.2023	James	NEW APPLICATION

Drawn Date
05/30/2023

Scale
AD23-07


Sheet No.
D1

4 OF 9

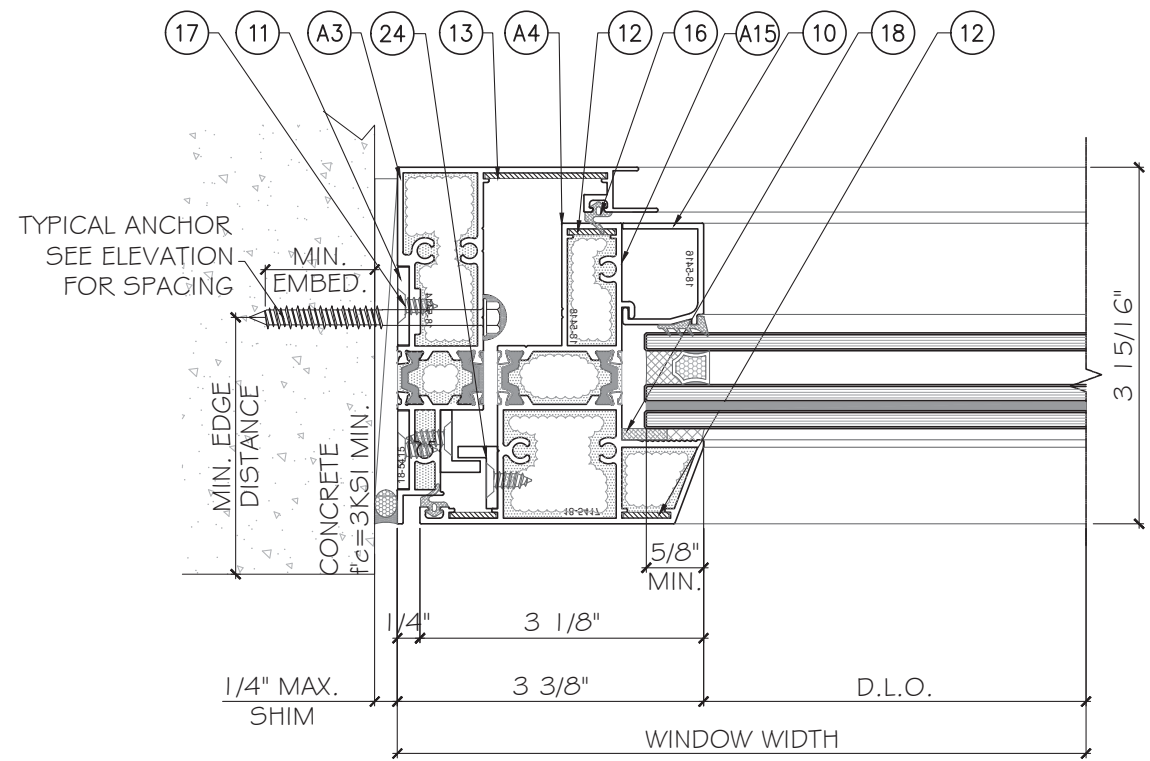


EXTERIOR

1
D2
DETAIL

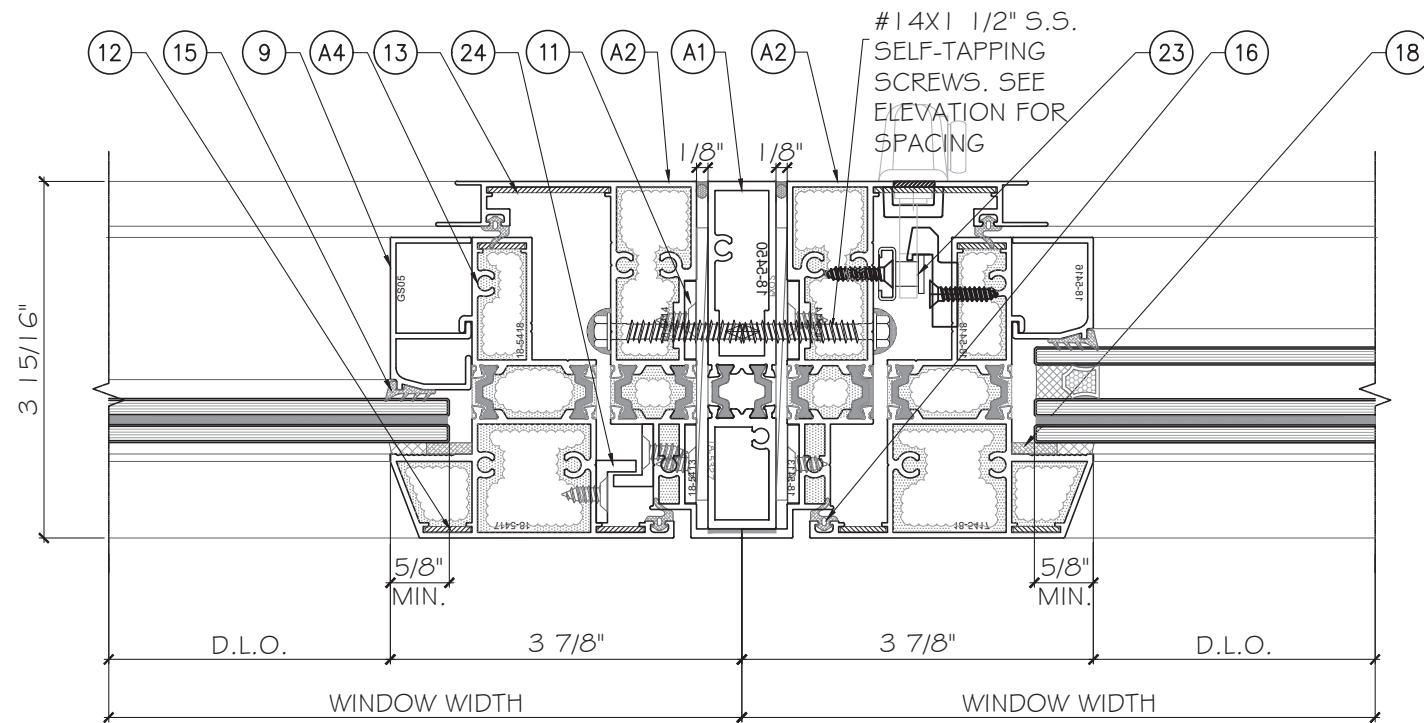


EXTERIOR

2
D2
DETAIL

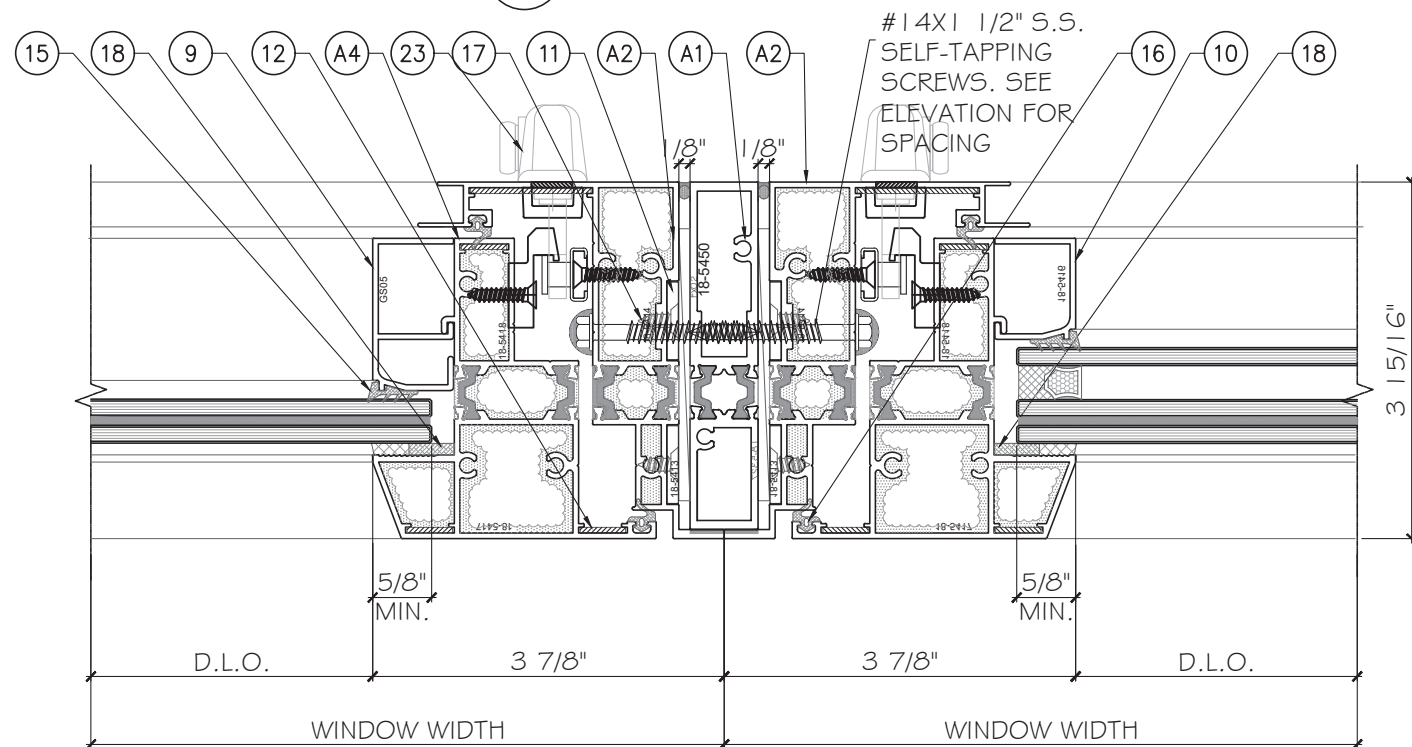

EXTERIOR


3
D2
DETAIL

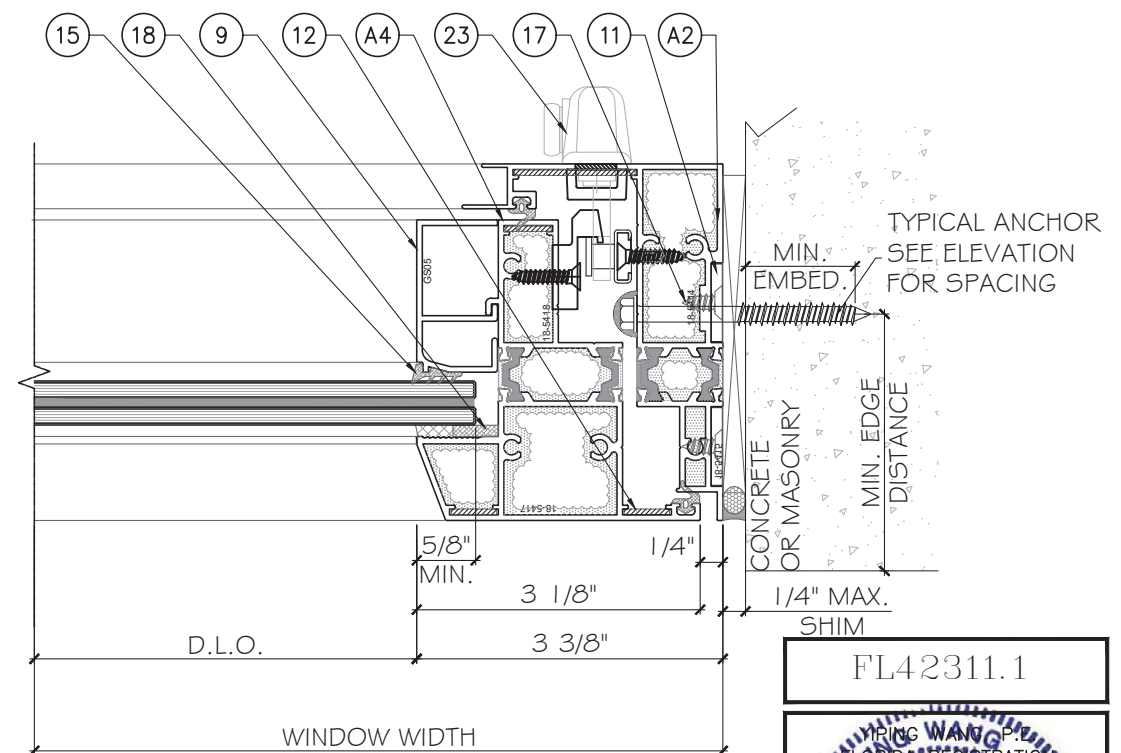

EXTERIOR

4
D2
DETAIL

FL42311.1

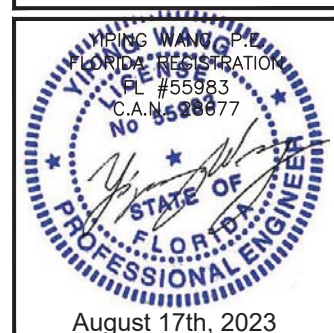

MCY ENGINEERING, INC.

GLAZING CONSULTANTS

12781 MIRAMAR PKWY #301

MIRAMAR, FL 33027

P: 305.271.0117

www.MCYEngineering.com

MCY

SERIES TH-CS-34 ALUMINUM CASEMENT WINDOW - LMI

CUHADAROGU METAL SAN.PAZ.A.S

YAKUPLU MAH. HURRIYET BULVARI NO:6-8 BEYLİKDUZU

ISTANBUL, TURKIYE 34524

TEL. +90 212 224 2020 FAX. +90 212 224 2040

Rev. No.	Date	Drawn By	Description
R0	06.16.2023	James	NEW APPLICATION

Drawn Date 05/30/2023 Scale




DRAWING NO.

AD23-07

D2

Sheet No.

5 OF 9

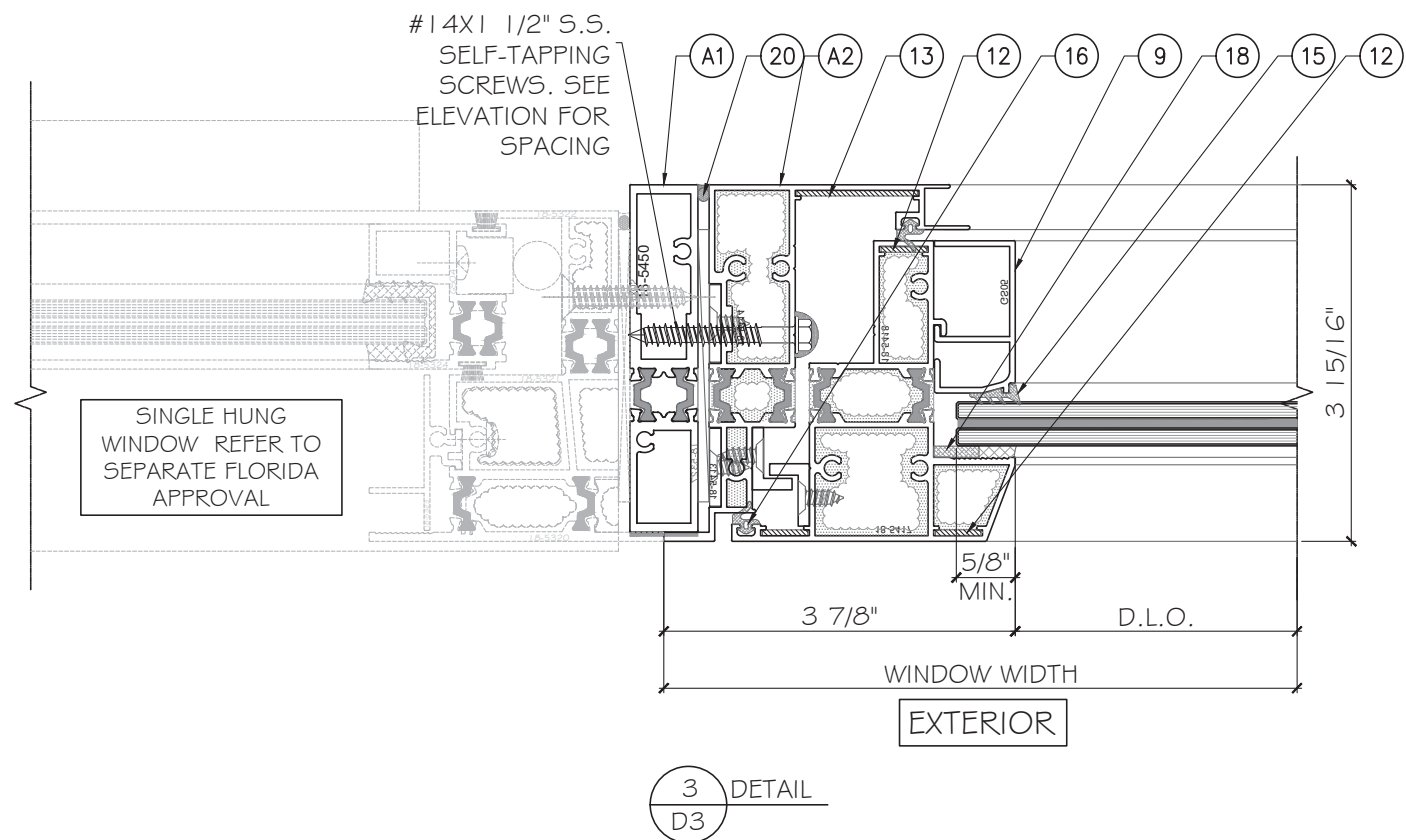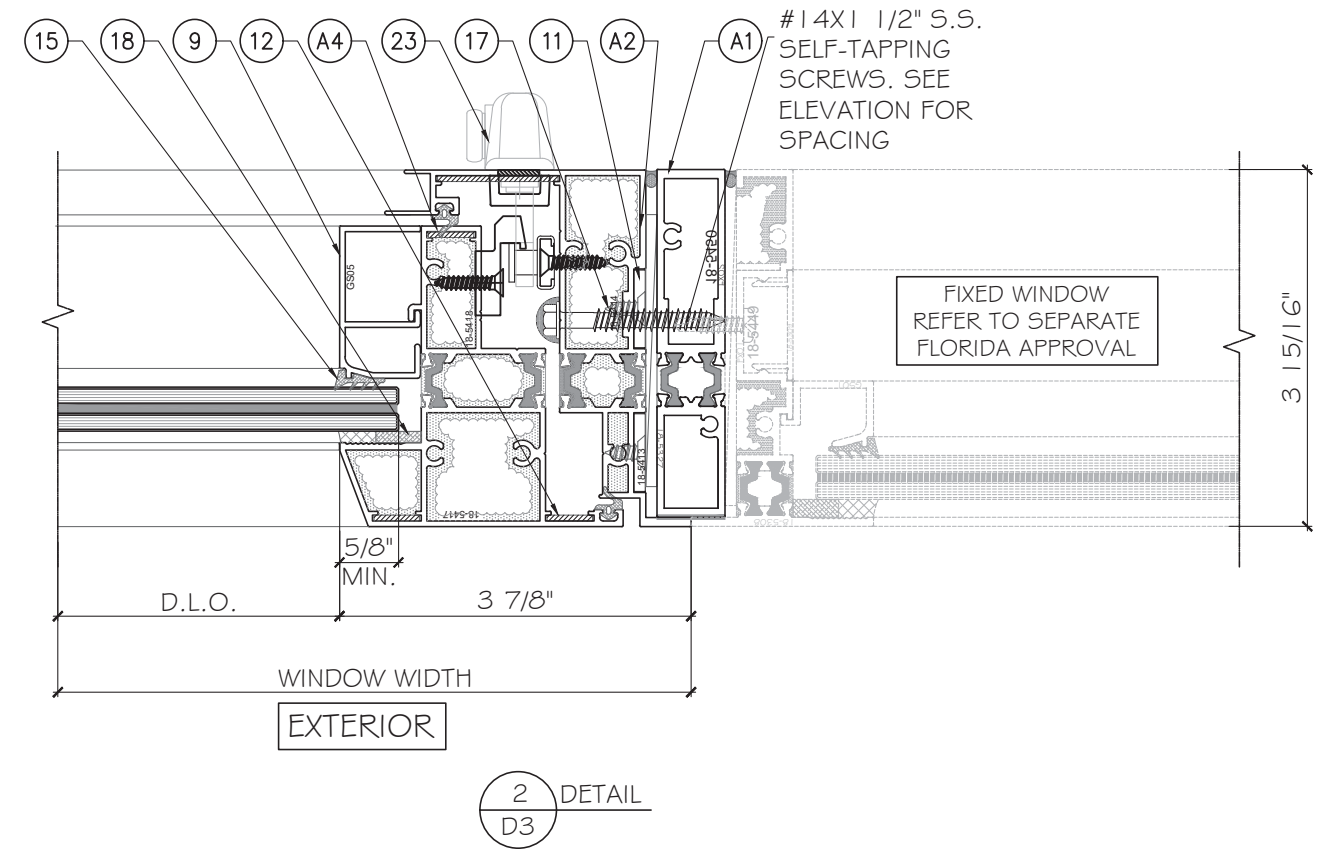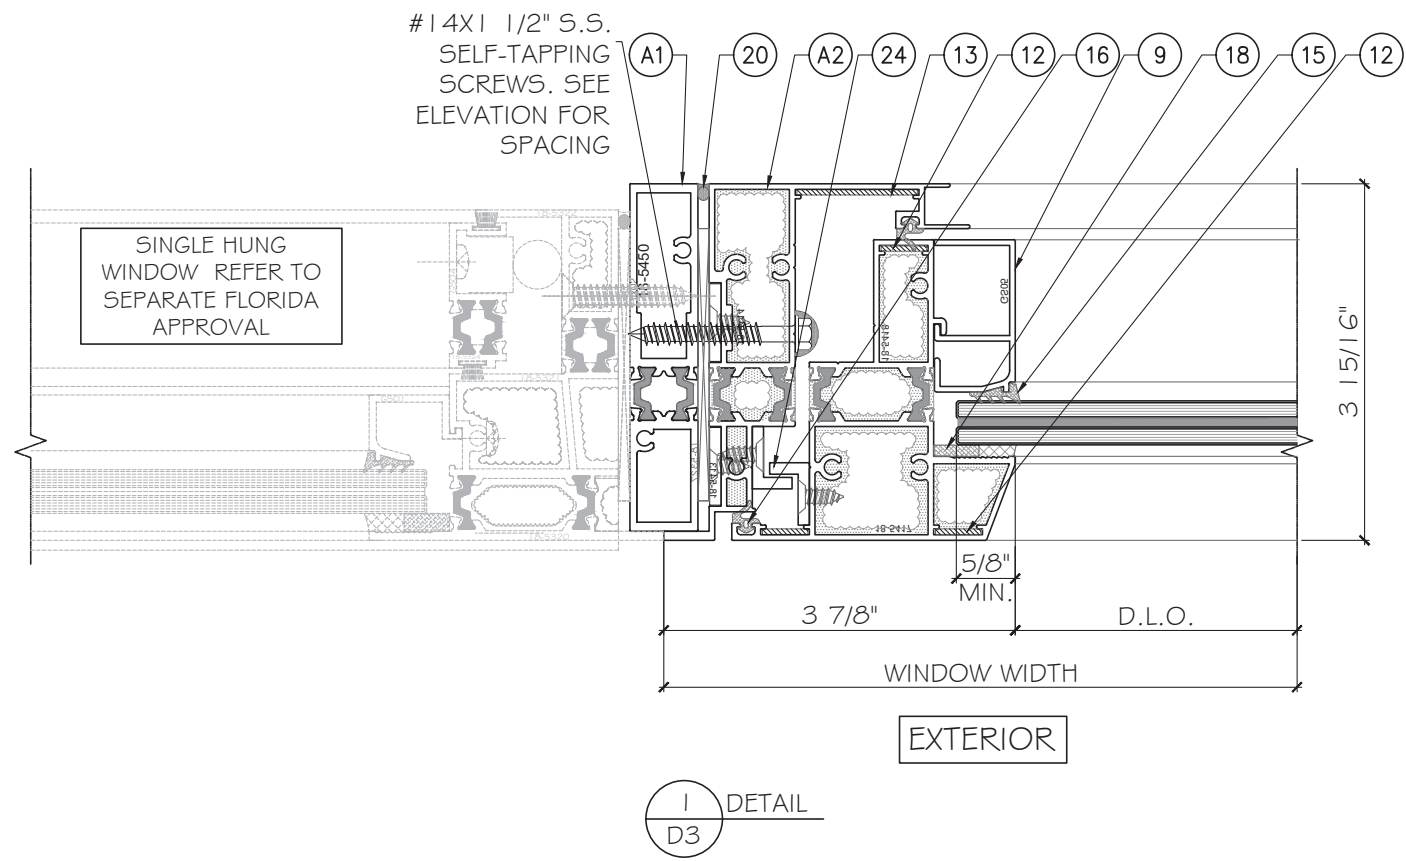

FL42311.1

August 17th, 2023

MCY ENGINEERING, INC.
GLAZING CONSULTANTS

12781 MIRAMAR PKWY #301
MIRAMAR, FL 33027 P: 305.271.0117

www.MCYEngineering.com MCY@mcyengineering.com

SERIES TH-CS-34 ALUMINUM CASEMENT WINDOW - LMI

CUHADAROGLU METAL SAN.PAZ.A.S

YAKUPLU MAH. HURRIYET BULVARI NO:6-8 BEYLIKDUZU
ISTANBUL, TURKIYE 34524

TEL. +90 212 224 2020 FAX. +90 212 224 2040

Rev. No.	Date	Drawn By	Description
R0	06.16.2023	James	NEW APPLICATION

Drawn Date
05/30/2023

Scale

DRAWING NO.
AD23-07

Sheet No.
6 OF 9

With a removable handle and cover, our latest casement hardware solution offers unprecedented flexibility, optimized security, and effortless operation. Allowing for quick and easy installation and eliminating the potential for damage during shipping, the NOVA Casement Locking System is the most advanced and adaptable solution on the market.


- Removable handle and cover offers styling flexibility and minimizes inventory cost
- Metal or composite cover and lever options available
- Single-point or multi-point configurations
- Self-locating guides provide quick and easy installation
- Locking handle can be mounted from either side of window frame
- Adjustable mushroom-head roller pins overcome manufacturing tolerances, ensure smooth operation and allow user to adjust seal compression
- High-strength design for impact-certified applications
- All stainless steel locking bar design for maximum corrosion resistance
- Available in all stainless steel or powdercoated alternative with stainless steel pins

- 48 mm (1.8") of lock bar travel provides secure multi-point locking and enables progressive locking action
- 227 kg (500 lbs) load per locking point is achievable, allowing specification into hurricane impact applications
- Lockpin adjustment: +/- 1 mm

- Mechanism is die cast zinc alloy with stainless springs
- Covers are molded copolymer or die cast zinc alloy
- Locking bar is all stainless steel
- Available in color matched, powdercoated alternative or architectural finishes




casement striker

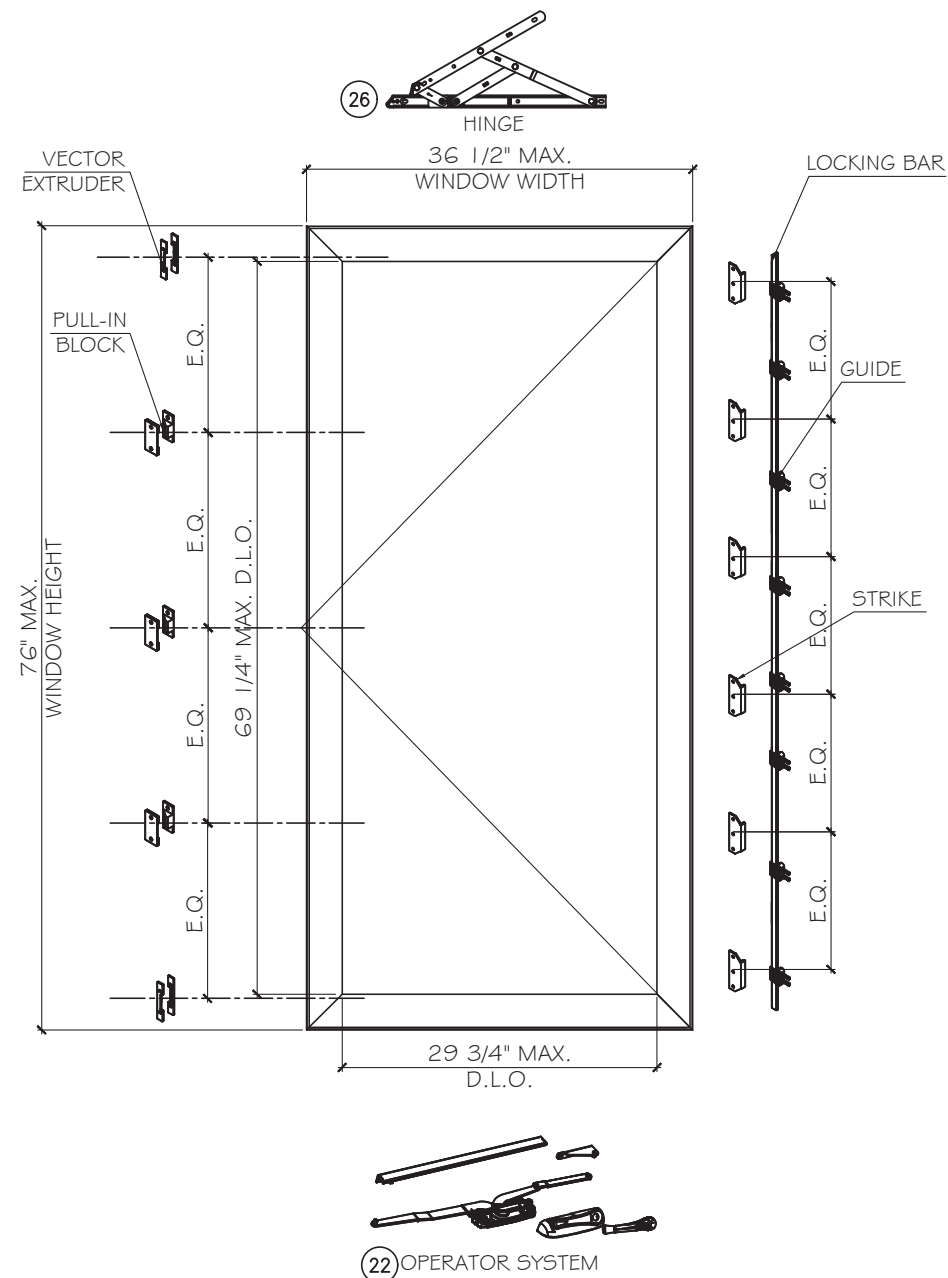

HARDWARE LAYOUT





A ROTARY OPERATOR IS INSTALLED, ASSA ABLOY NOVA OPERATOR SYSTEM DUAL ARM (CO111-0201-085 AND CO111-0202-085). TWO ANCILLARY SECURITY DEVICES (VECTOR EXCLUDER) ARE INSTALLED ON THE HANDLE SIDE AT 1-7/8" (47.5MM) FROM THE SASH BOTTOM AND AT 1-7/8" (47.5MM) FROM THE SASH HEAD. HANDLE NOVA CASEMENT LOCKING SYSTEM. THREE PULL-IN BLOCKS (SECURISTYLE S8305, SECURISTYLE R8304) ARE INSTALLED ON THE HANDLE SIDE AT TOP AND BOTTOM OF SASH, ONE AT CENTER. ON THE OPPOSITE SIDE, THE ASSA ABLOY NOVA LOCKING SYSTEM LOCK BAR IS INSTALLED. CASEMENT STRIKER ARE INSTALLED AT 2 1/4" FROM BOTTOM OF SASH AND @15" O.C..

FL42311.1

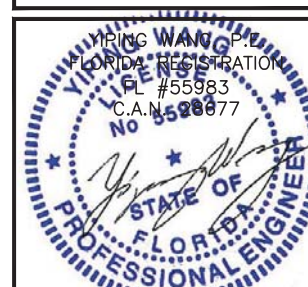

August 17th, 2023

MCY ENGINEERING, INC. GLAZING CONSULTANTS 12781 MIRAMAR PKWY #301 MIRAMAR, FL 33027 P: 305.271.0117  www.MCYEngineering.com MCY@mcvengeeneering.com									
SERIES TH-CS-34 ALUMINUM CASEMENT WINDOW - LMI									
CUHADAROGLU METAL SAN.PAZA.S									
YAKUPLU MAH. HURRIYET BULVARI NO:6-8 BEYLIKDUZU									
ISTANBUL, TURKIYE 34524									
TEL. +90 212 224 2020 FAX. +90 212 224 2040									
Drawn Date		05/30/2023		Scale					
Rev.		R0		Date		08-16-2023		James	
Description		NEW APPLICATION		Drawn By		R0		James	
DRAWING NO. AD23-07									
HARDWARE									
Sheet No. 7 OF 9									

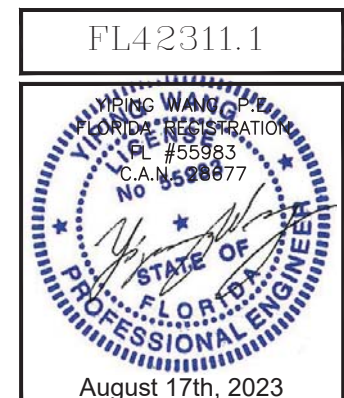   

MCY ENGINEERING, INC.
GLAZING CONSULTANTS

12781 MIRAMAR PKWY #301
MIRAMAR, FL 33027 P: 305.271.0117
engineering.com MCY@mcysengineering.com

www.MCYEngineering.com

SERIES TH-CS-34 ALUMINUM CASEMENT WINDOW - LMI

CUHADAROGLU METAL SAN.PAZ.A.S

YAKUPLU MAH. HURRIYET BULVARI NO:6-8 BEYLİKDUZU

ISTANBUL, TURKIYE 34524

TEL. +90 212 224 2020 FAX. +90 212 224 2040

[illegible]

BILL OF MATERIALS				
ITEM	PART	DESCRIPTION	MATERIAL	REMARKS
1	18-5327	MIDDLE MULLION	ALUM. 6063-T6	
2	18-5450	MIDDLE MULLION	ALUM. 6063-T6	
3	18-5413	JAMB	ALUM. 6063-T6	
4	18-5414	JAMB	ALUM. 6063-T6	
5	18-5415	JAMB	ALUM. 6063-T6	
6	18-5417	SASH FRAME	ALUM. 6063-T6	
7	18-5418	SASH FRAME	ALUM. 6063-T6	
8	18-5421	SASH FRAME	ALUM. 6063-T6	
9	CS05	GLASS STOP FOR LAMINATED GLASS	ALUM. 6063-T6	
10	18-5416	GLASS STOP FOR INSULATED GLASS	ALUM. 6063-T6	
11	18-5419	ANGLE	ALUM. 6063-T6	
12	CS08	CORNER KEY	ALUM. SHEET 3003H24	
13	CS10	CORNER KEY	ALUM. SHEET 3003H24	
14	SH25 937600	THERMAL BROKEN BAR	PAGE6	TECHNOFORM BAUTEC / 937600
15	SH28	GLAZING GASKET	EPDM, 70 DURO	
16	SH29	INTERIOR GASKET	EPDM, 70 DURO	
17	-	#10X1/2" FH SELF-TAPPING SCREW	STAINLESS STEEL	
18	-	GLAZING TAPE, 0.5" x 0.125"	TPE	
19	-	STRUCTURAL SEALANT, TREMCO SPECTREM 2	SILICONE	
20	-	WEATHER SEALANT, TREMCO SPECTREM 1	SILICONE	
21	-	#10X1 1/2" PH SELF-TAPPING SCREW	-	
22	CO11	ASSA ABLOY NOVA OPERATOR SYSTEM DUAL ARM	ZINC ALLOY	INTERLOCK ASSA ABLOY
23	-	NOVA CASEMENT LOCKING SYSTEM	-	INTERLOCK ASSA ABLOY
	CLO2-2030	CASEMENT STRIKER	STAINLESS STEEL	INTERLOCK ASSA ABLOY
	CLO2-2064	GUIDE	STAINLESS STEEL	INTERLOCK ASSA ABLOY
	CLO2-3006	LOCK HANDLE	ZINC ALLOY	INTERLOCK ASSA ABLOY
	CLO2-4001	CHANNEL CLIP	ZINC ALLOY	INTERLOCK ASSA ABLOY
	CLO2-0010/ CLO2-0028	LOCKING BAR	STAINLESS STEEL	INTERLOCK ASSA ABLOY
24	S8305 & R8304	PULL-IN BLOCKS	STAINLESS STEEL	SECURISTYLE
25	-	VECTOR EXCLUDER	STAINLESS STEEL	SECURISTYLE
26	-	HINGE	STAINLESS STEEL	SECURISTYLE/ INTERLOCK ASSA ABLOY

YIPING WANG, P.E.
FLORIDA REGISTRATION
FL #55983
C.A.# 00677

August 17th, 2023

www.MCYEngineering.com MCY@mcysengineering.com

TEL. +90 212 224 2020 FAX. +90 212 224 2040

R0	08.16.2023	James	NEW APPLICATION		
Rev. No.	Date	Drawn By	Description		

Scale

AD23-07

Sheet No.

9 OF 9