
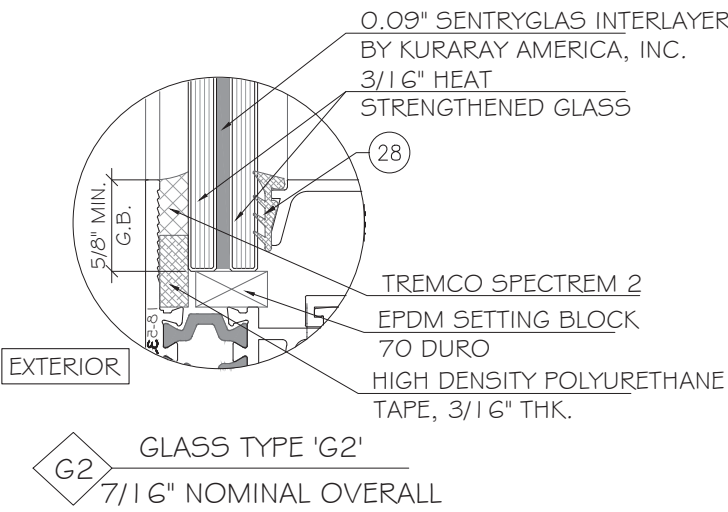


CUHADAROGLU METAL SAN.PAZ.A.S
SERIES TH-CS-34 ALUMINUM CASEMENT WINDOW - (L.M.I)

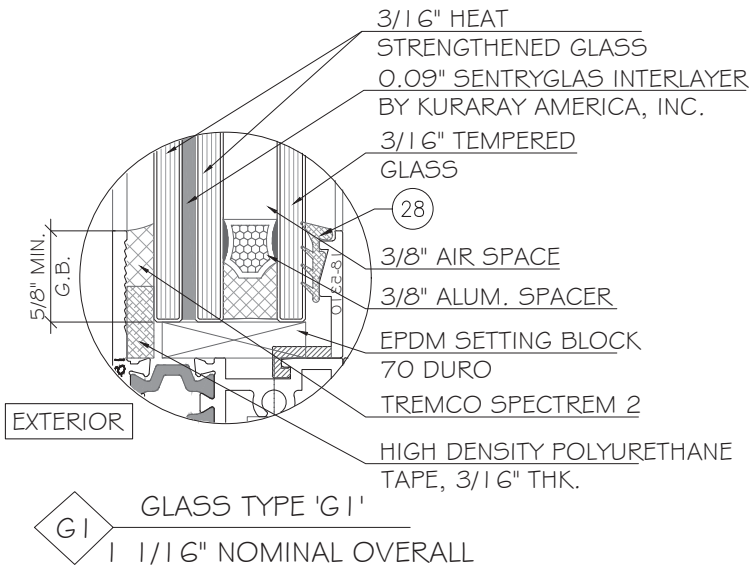

GENERAL NOTES:

- THIS PRODUCT HAS BEEN DESIGNED AND TESTED TO COMPLY WITH THE REQUIREMENTS OF THE 8TH EDITION OF FBC 2023/9TH EDITION OF FBC 2026 INCLUDING HIGH VELOCITY HURRICANE ZONE (HVHZ).
- WINDOWS ARE RATED FOR LARGE MISSILE IMPACT. IMPACT SHUTTERS ARE NOT REQUIRED.
- THESE WINDOWS ARE APPROVED FOR AIR AND WATER INFILTRATION.
- ANCHORS SHALL BE AS LISTED, SPACED AS SHOWN ON DETAILS. ANCHORS EMBEDMENT TO BASE MATERIAL SHALL BE BEYOND WALL DRESSING OR STUCCO.
- ANCHORING OR LOADING CONDITIONS NOT SHOWN IN THESE DETAILS ARE NOT PART OF THIS APPROVAL.
- MATERIALS INCLUDING BUT NOT LIMITED TO STEEL/ METAL SCREWS THAT COME INTO CONTACT WITH OTHER DISSIMILAR MATERIALS SHALL MEET THE REQUIREMENTS OF THE 8TH EDITION OF FBC 2023/9TH EDITION OF FBC 2026 SECTION AS APPLICABLE.
- ULTIMATE LOAD OBTAINED FROM ASCE 7-22, MULTIPLY BY 0.6 SHALL BE LESS THAN OR EQUAL TO MAX. DESIGN LOAD IN THIS DOCUMENT. THE DESIGN LOADS SHOWN IN THIS DOCUMENT ARE ALLOWABLE DESIGN LOADS.
- MANUFACTURER'S LABEL SHALL BE LOCATED ON A READILY VISIBLE LOCATION IN ACCORDANCE WITH SECTION 1709.9.3 OF FLORIDA BUILDING CODE LABELING TO COMPLY WITH SECTION 1709.9.2.
- ALL FRAME CORNERS, JOINTS, MULLION SEAMS AND PERIMETER GLAZING BEAD TO FRAME INSTALLATION FASTENERS SEALED WITH SILICONE SEALANT.
- HARDWARE CHECKED FOR WIND LOAD IN CLOSED POSITION ONLY; OPERATION PER MANUFACTURER'S INSTRUCTIONS. WINDOWS MUST BE CLOSED AND SECURED WHEN A HURRICANE WARNING IS ISSUED.
- INSTALLATION ANCHORS AND ASSOCIATED HARDWARE MUST BE MADE OF CORROSION RESISTANT MATERIAL OR HAVE A CORROSION RESISTANT COATING. COMPLIANCE WITH THESE CONDITIONS TO BE CHECKED PER FBC 1711.1.
 - FASTENERS USED WITHIN 3,000 FEET OF A SALTWATER COASTLINE AND INSTALLED IN ENCLOSED SPACES SHALL BE GALVANIZED IN ACCORDANCE WITH SECTION 1711.1.1 (E.G., ASTM A153 CLASS D, ASTM A641 CLASS 35, OR EQUIVALENT CORROSION RESISTANCE).
 - CONNECTORS AND METAL PLATES USED WITHIN 3,000 FEET OF A SALTWATER COASTLINE SHALL BE STANDARD GALVANIZED IN ACCORDANCE WITH SECTION 1711.1.2 (E.G., ASTM A653 G90, ASTM A123, OR PROTECTIVE COATING PER TPI 1).


NOTE:
GLASS COMPLIES WITH ASTM E1300-16
OR 24(3 SEC. GUSTS).

USE CHARTS AS FOLLOWS.

- STEP 1: DETERMINE DESIGN WIND LOAD REQUIREMENTS BASED ON WIND VELOCITY, BLDG. HEIGHT, WIND ZONE USING APPLICABLE ASCE 7-22 STANDARD OR WIND TUNNEL REPORTS.
- STEP 2: SEE SHEET E1 FOR APPROVED TYPICAL ELEVATION & CONFIGURATION.
- STEP 3: ANCHOR OPTION SEE SHEET A1. ANCHOR LAYOUT SEE SHEET E1.
- STEP 4: THE LOWEST VALUE RESULTING FROM STEPS 2 & 3 THAT EXCEED THE DESIGN WIND PRESSURES DETERMINED THRU STEP 1 SHALL APPLY TO ENTIRE SYSTEM.


ABBREVIATIONS AND SYMBOLS

G.B. - GLASS BITE
D.L.O. - DAYLITE OPENING
F.H. - FRAME HEIGHT
F.W. - FRAME WIDTH
W/ - WITH
W/O - WITHOUT
O.C. - ON CENTER

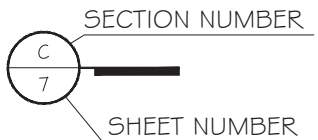

LIMITATIONS OF USE			
A-	THIS PRODUCT EVALUATION DOCUMENT (P.E.D.) PREPARED BY THIS ENGINEER IS GENERIC AND DOES NOT PROVIDE INFORMATION FOR A SITE SPECIFIC PROJECT, i.e. WHERE THE SITE CONDITIONS DEVIATE FROM THE P.E.D.		
B-	CONTRACTOR TO BE RESPONSIBLE FOR THE SELECTION, PURCHASE AND INSTALLATION OF THIS PRODUCT BASED ON THIS PRODUCT EVALUATION PROVIDED HE/SHE DOES NOT DEVIATE FROM THE CONDITIONS DETAILED ON THIS DOCUMENT.		
C-	THIS PRODUCT EVALUATION DOCUMENT WILL BE CONSIDERED INVALID IF ALTERED BY ANY MEANS.		
D-	SITE SPECIFIC PROJECTS SHALL BE PREPARED BY A FLORIDA REGISTERED ENGINEER OR ARCHITECT WHICH WILL BECOME THE ENGINEER OF RECORD (E.O.R.) FOR THE PROJECT AND WHO WILL BE RESPONSIBLE FOR THE PROPER USE OF THE P.E.D.		
E-	THIS P.E.D. SHALL BEAR THE DATE AND ORIGINAL SEAL AND SIGNATURE OF THE PROFESSIONAL ENGINEER OF RECORD THAT PREPARED IT.		

FL42311.1

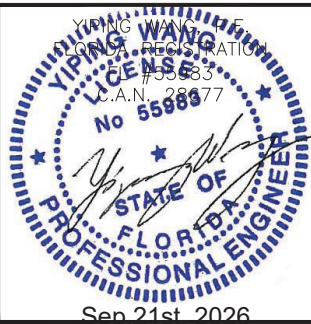

MCY ENGINEERING, INC.
GLAZING CONSULTANTS
12781 MIRAMAR PKWY #301
MIRAMAR, FL 33027 P: 305.588.5224
www.MCYEngineering.com

SERIES TH-CS-34 ALUMINUM CASEMENT WINDOW - LMI
CUHADAROGLU METAL SAN.PAZ.A.S
YAKUPLU MAH. HURRIYET BULVARI NO:6-8 BEYLIKDUZU
ISTANBUL, TURKIYE 34524
TEL. +90 212 224 2020 FAX. +90 212 224 2040


Rev. No.	Date	Drawn By	Description
R1	09.21.2026	James	FBC 2026
R0	06.16.2023	James	NEW APPLICATION

Drawn Date 09.21.2026 Scale

DRAWING NO.
AD23-07


COVER

Sheet No.
1 OF 9

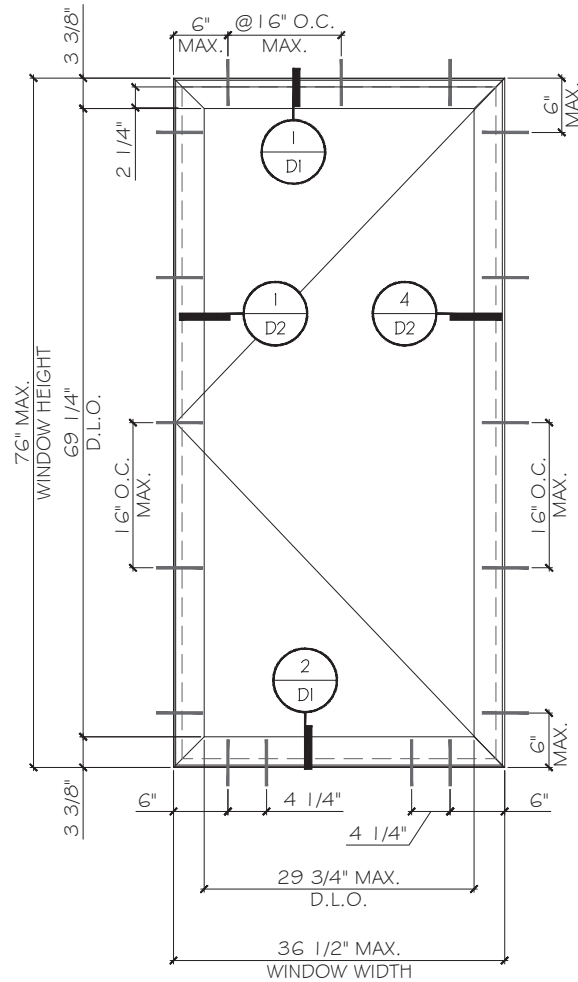


TYPICAL EXTERIOR ELEVATION

DESIGN LOAD (PSF)	
FOR SIZE SHOWN ABOVE OR SMALLER AS PERMITTED BY FBC	
+70	-80

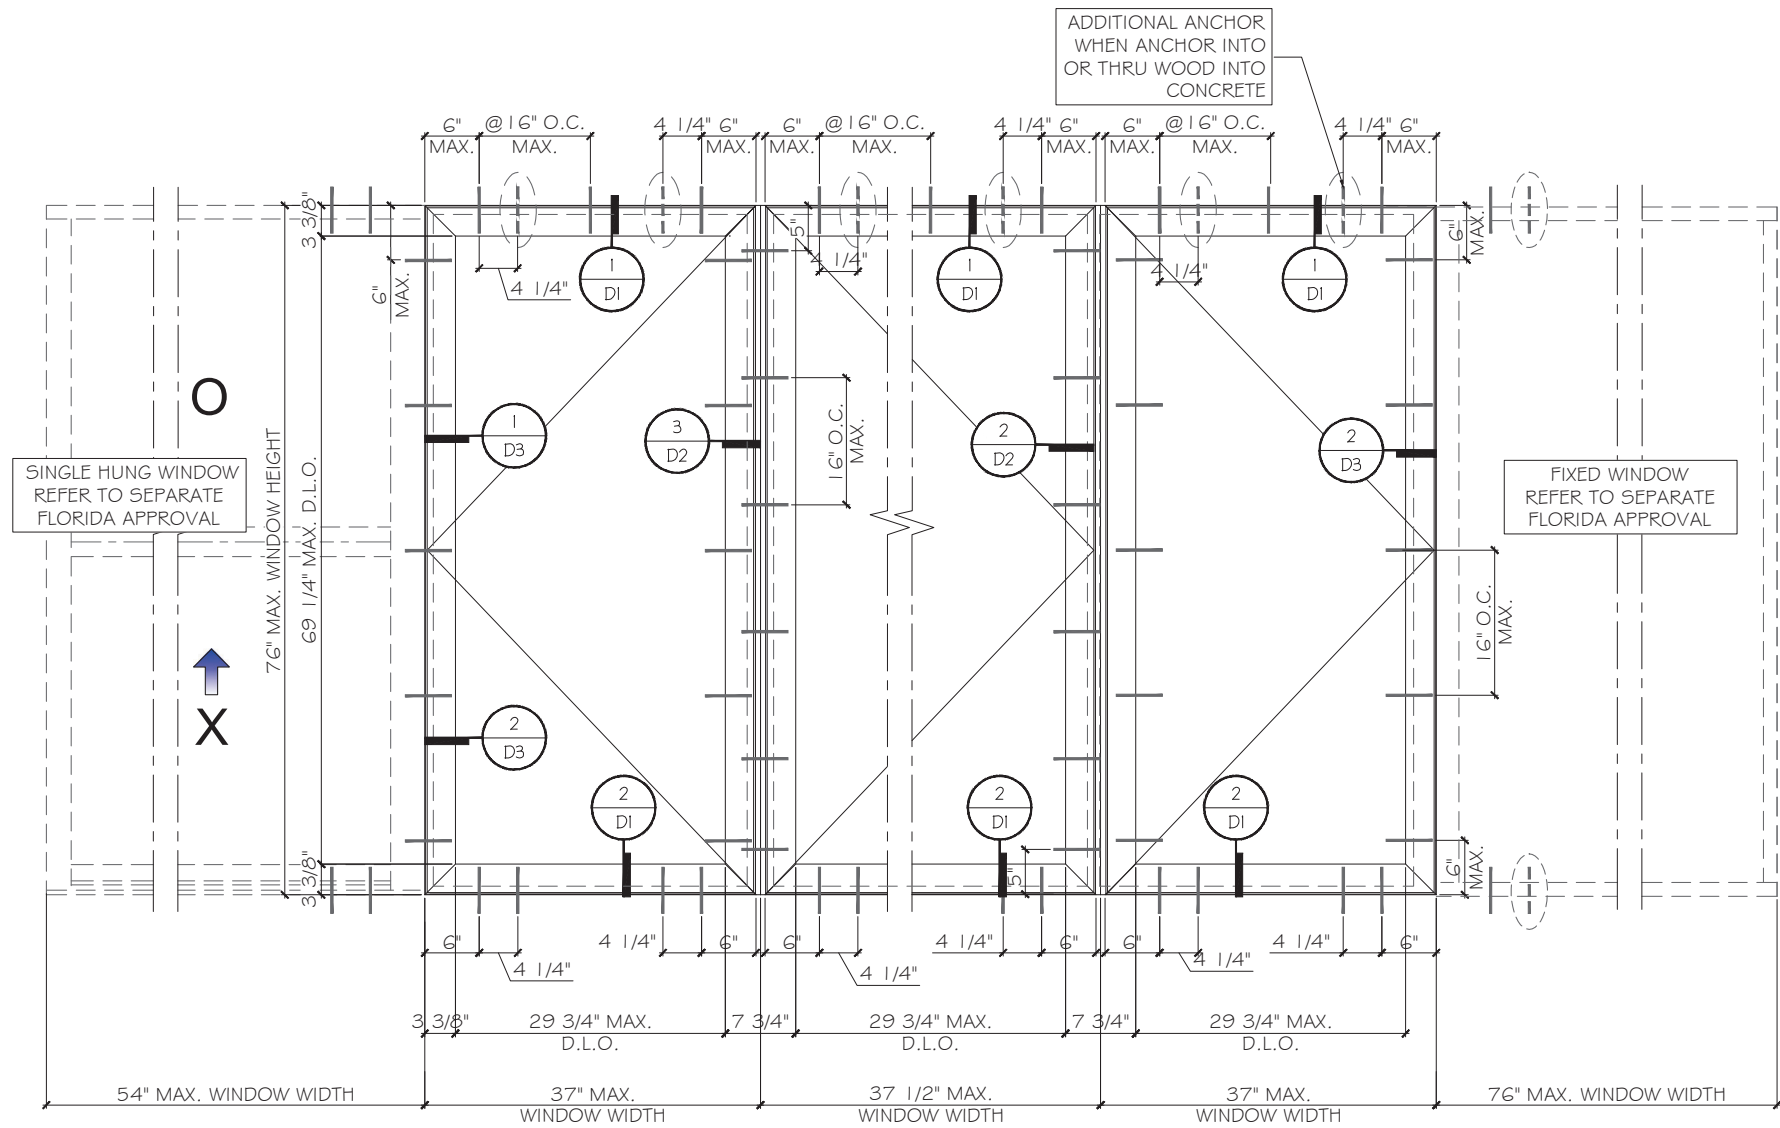

TYPICAL EXTERIOR ELEVATION

DESIGN LOAD (PSF)	
FOR SIZE SHOWN ABOVE OR SMALLER AS PERMITTED BY FBC	
+70	-80

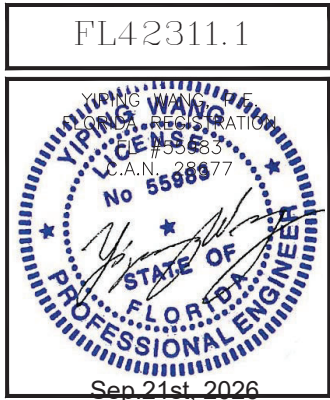


Rev. No.	Date	Drawn By	Description
R1	09.21.2026	James	FBC 2026
R0	06.16.2023	James	NEW APPLICATION

Drawn Date	Scale
09.21.2026	

DRAWING NO.
AD23-07

E1
Sheet No.
2 OF 9

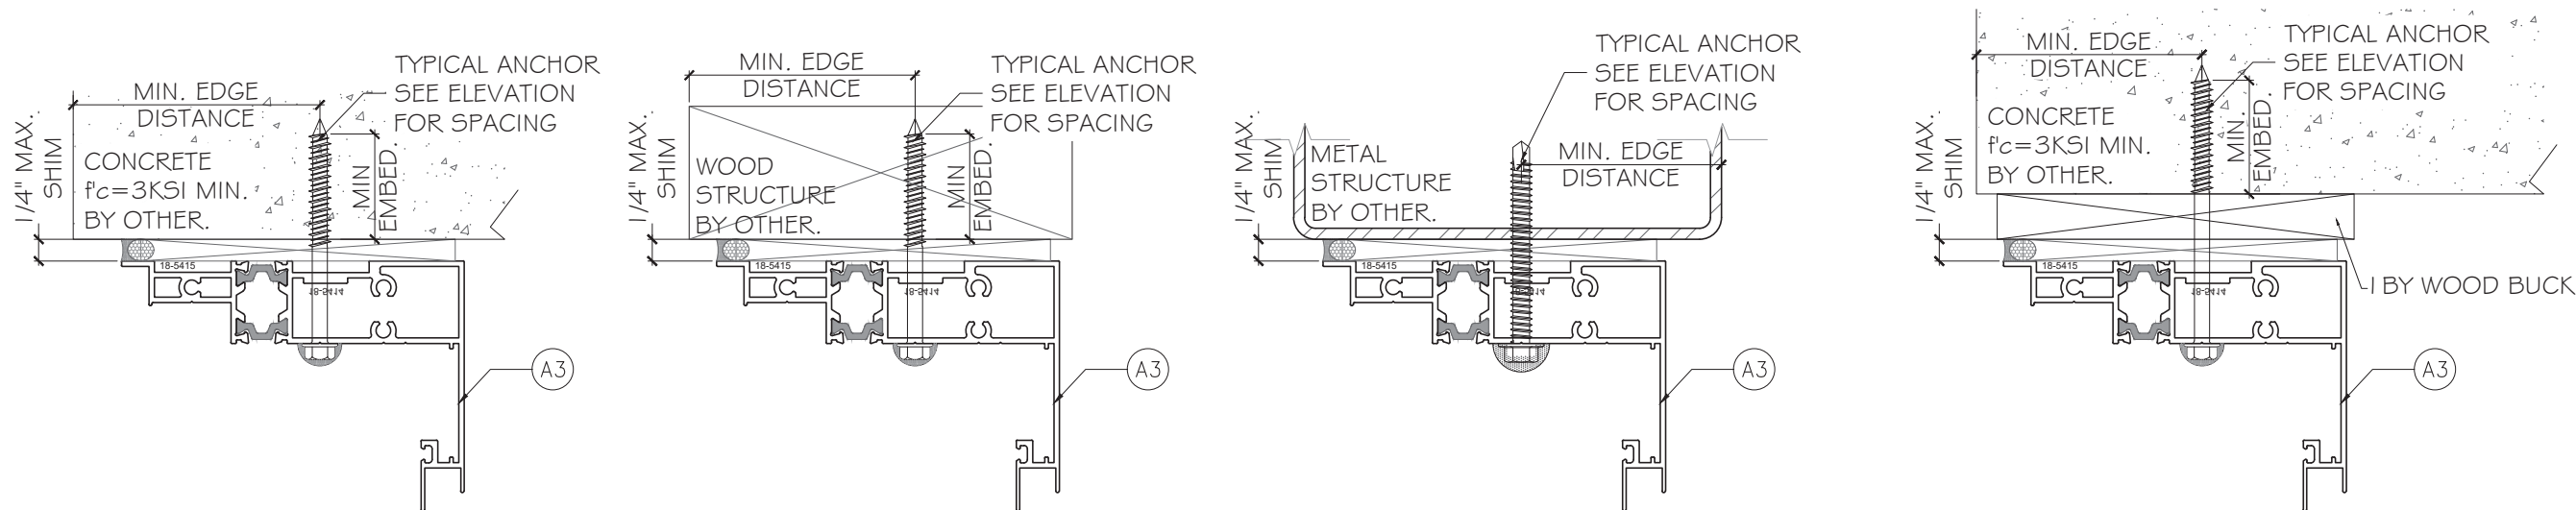

NOTE: WOOD BUCKS & METAL STRUCTURES NOT BY CUHADAROGLU METAL SAN. PAZ. A.S. MUST BE PROPERLY SECURED TO SUPPORT LOADS IMPOSED BY GLAZING SYSTEM AND TRANSFER THEM TO THE BUILDING STRUCTURES.

TYPICAL ANCHOR TYPES

ANCHOR TYPE 'A' - 1/4" DIA. ULTRACON+ BY 'DEWALT' ($F_u = 164\text{KSI}$, $F_y = 148\text{KSI}$) INTO 2BY WOOD BUCKS OR WOOD STRUCTURE, 1 1/2" MIN. PENETRATION INTO WOOD (HEAD/ JAMB/ SILL)

THROUGH 1X WOOD BUCKS INTO CONCRETE OR MASONRY 1 3/4" MIN. EMBEDMENT INTO CONCRETE (HEAD/ JAMB/ SILL) 1 3/4" MIN. EMBEDMENT INTO HOLLOW OR GROUT FILLED BLOCK (JAMB ONLY)



ANCHOR TYPE 'B' - 1/4" DIA. ULTRACON+ BY 'DEWALT' ($F_u = 164\text{KSI}$, $F_y = 148\text{KSI}$) DIRECTLY INTO CONCRETE W/ 1 3/4" MIN. EMBEDMENT

ANCHOR TYPE 'C' - 1/4" DIA. TEKS/SELF DRILLING SCREW (GRADE 5 CRS) INTO F.B.C. APPROVED MULLIONS OR INTO METAL STRUCTURES. (3) THREADS MIN. PENETRATION BEYOND METAL SUBSTRATE

ALUMINUM: 1/8" THK. MIN. (6063-T5, MIN)
STEEL: 1/8" THK. MIN. ($F_y = 36\text{KSI}$ MIN)
(STEEL IN CONTACT WITH ALUMINUM TO BE PLATED OR PAINTED)

ANCHOR EDGE DISTANCE:
INTO WOOD STRUCTURE: 1" MIN
INTO METAL: 3/4" MIN.
INTO CONCRETE OR MASONRY: 2 1/2" MIN.

SUBSTRATE:
WOOD, SG = 0.55 MIN.
CONCRETE AT HEAD/SILL/JAMB, $f_c = 3000\text{ PSI}$ MIN.
C-90 HOLLOW /FILLED BLOCK AT JAMBS: $f_m = 2000\text{ PSI}$ MIN.

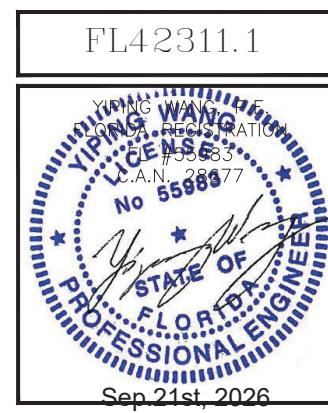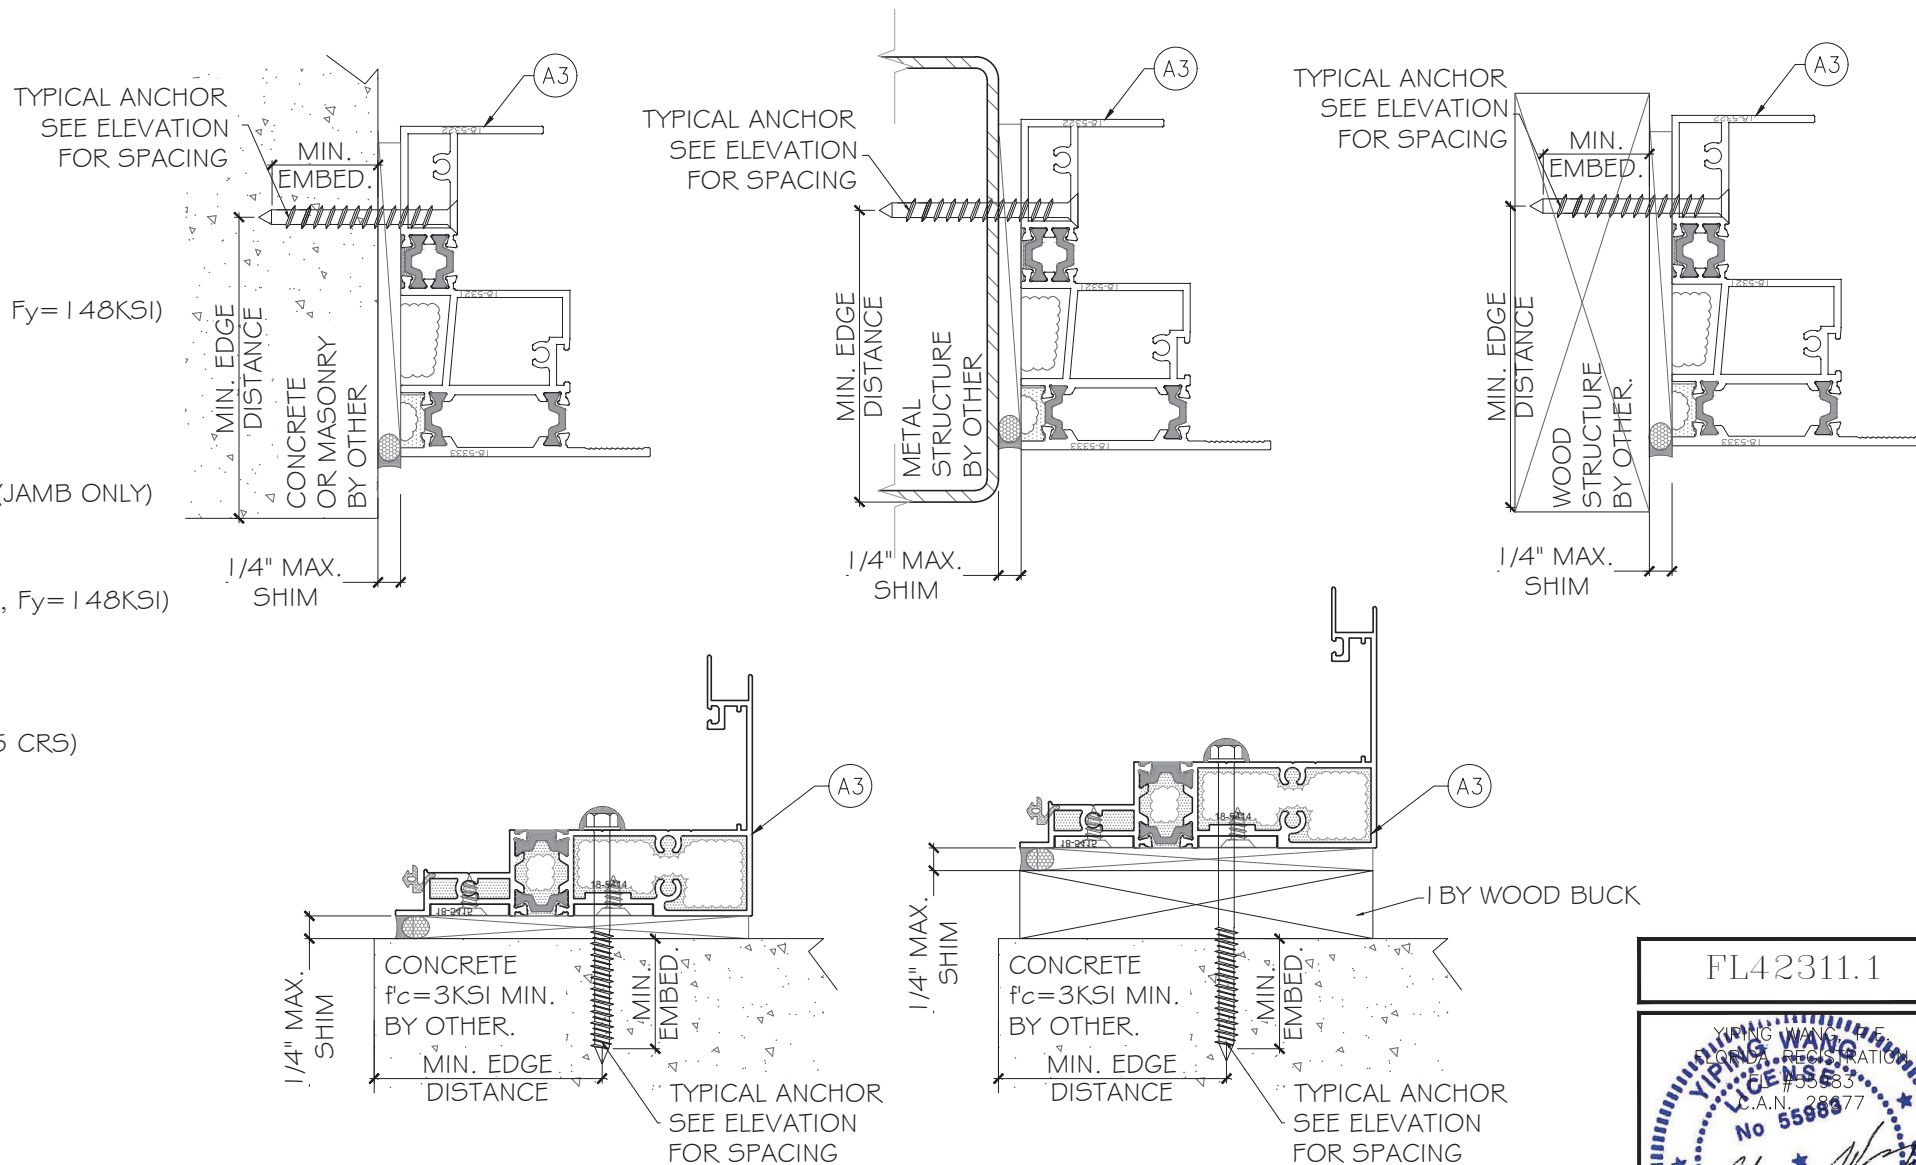


Rev. No.	Date	Drawn By	Description
R1	09.21.2026	James	FBC 2026
R0	06.16.2023	James	NEW APPLICATION
Drawing Date: 09.21.2026 Scale: A1			
Drawing No. AD23-07			
Sheet No. 3 OF 9			

EXTERIOR

WINDOW HEIGHT



D.L.O.

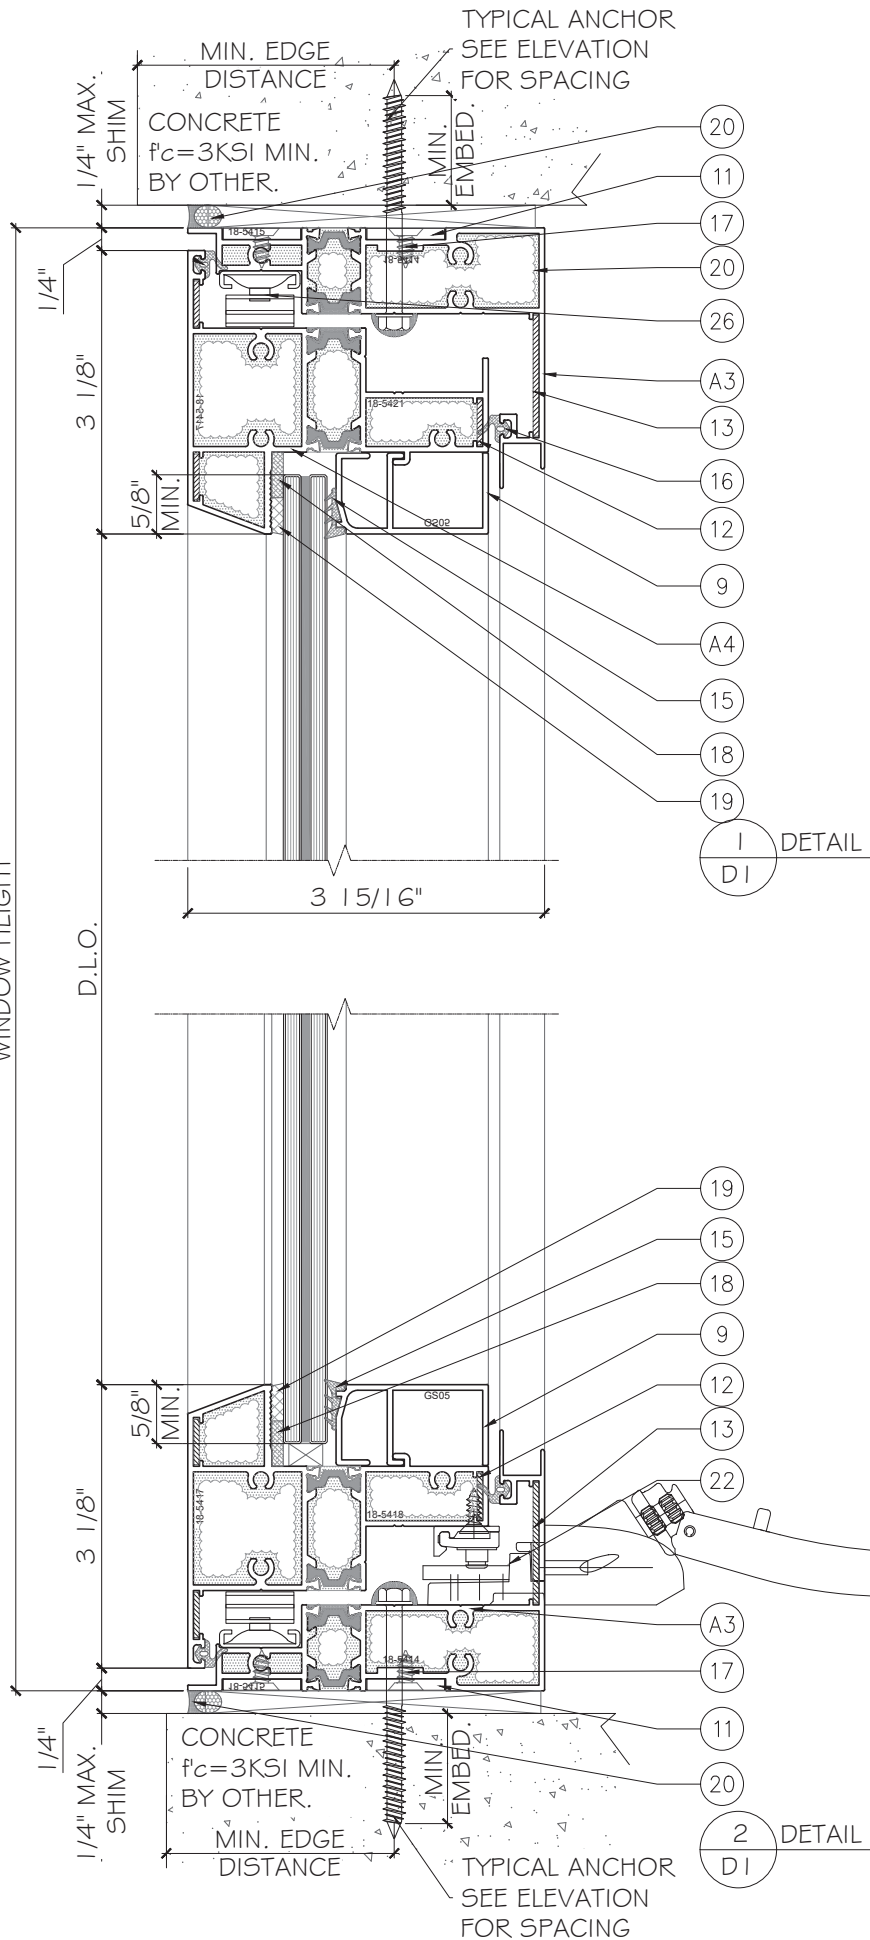

EXTERIOR

WINDOW HEIGHT

D.L.O.

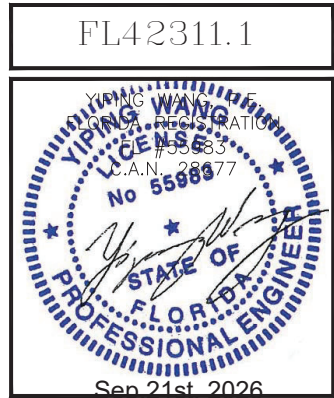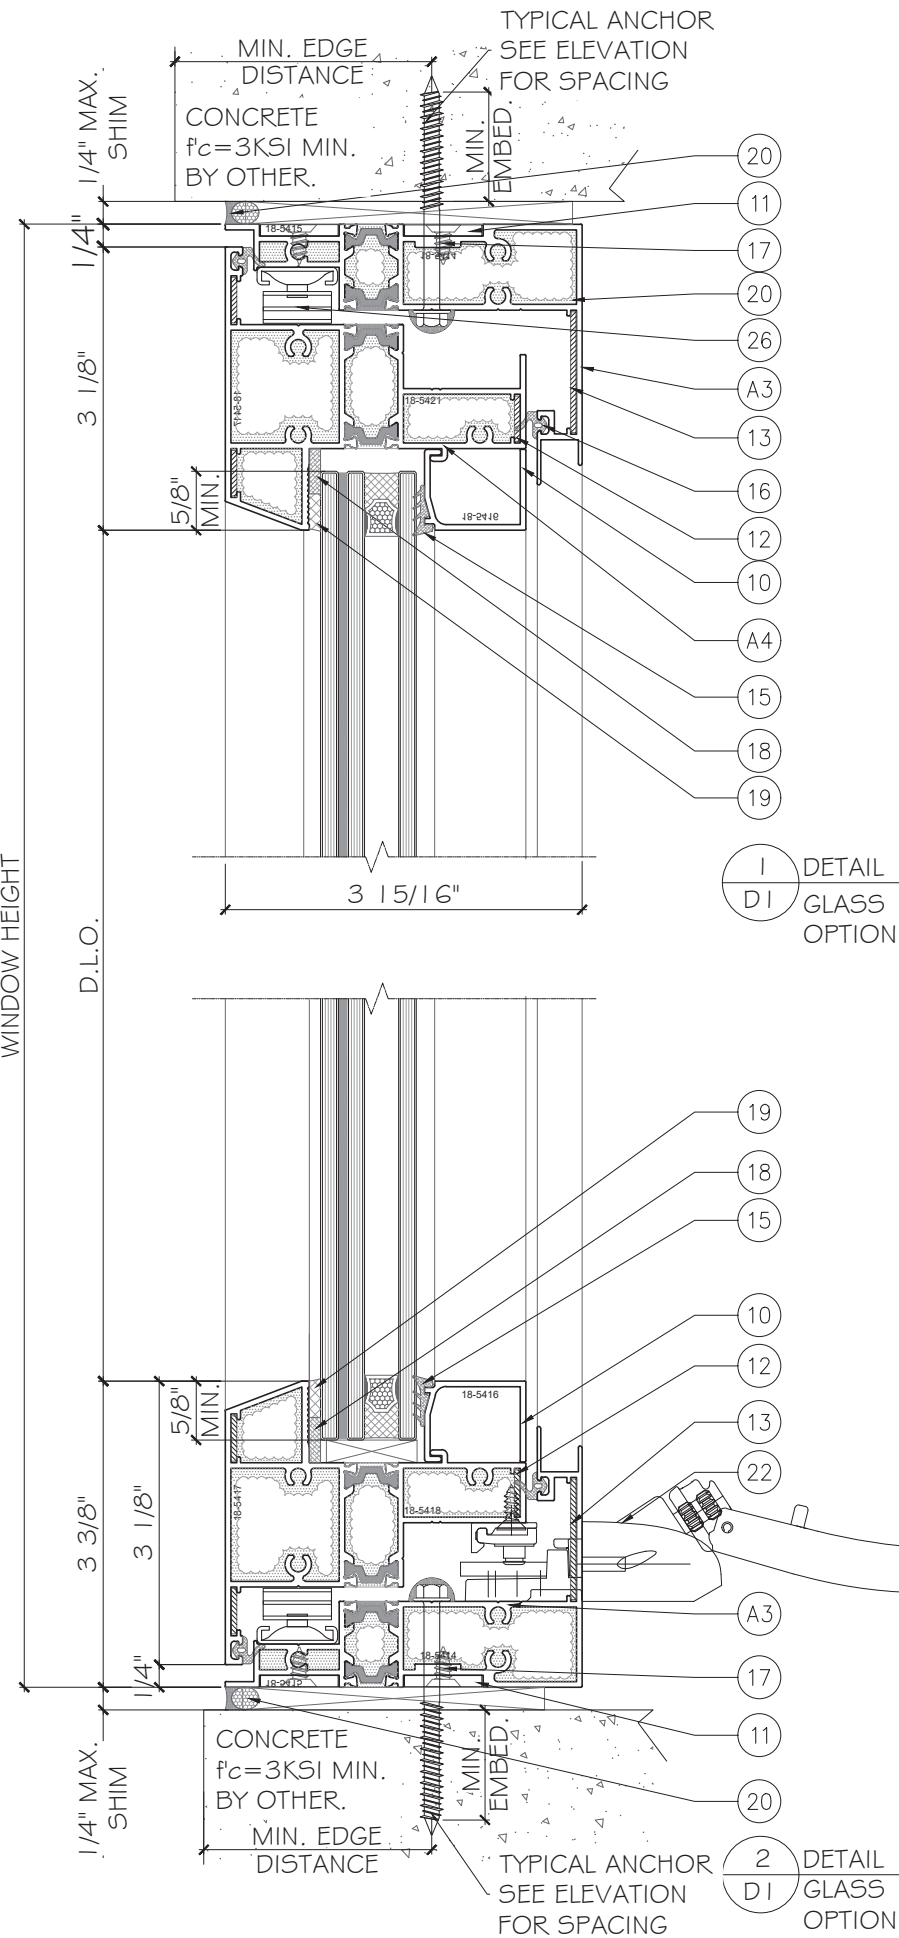

SERIES TH-CS-34 ALUMINUM CASEMENT WINDOW - LMI

CUHADAROGLU METAL SAN.PAZ.A.S

YAKUPLU MAH. HURRIYET BULVARI NO:6-8 BEYLIKDUZU

ISTANBUL, TURKIYE 34524

TEL. +90 212 224 2020 FAX. +90 212 224 2040

MCY ENGINEERING, INC.

GLAZING CONSULTANTS

12781 MIRAMAR PKWY #301





MIRAMAR, FL 33027

P: 305.588.5224

www.MCYEngineering.com

MCY@mcyeengineering.com

Drawn Date	09.21.2026	Scale	
Rev. No.		Date	
R1	09.21.2026	James	FBC 2026
R0	06.16.2023	James	NEW APPLICATION
Drawn By		Description	
AD23-07			
D1			
Sheet No.	4	OF	9

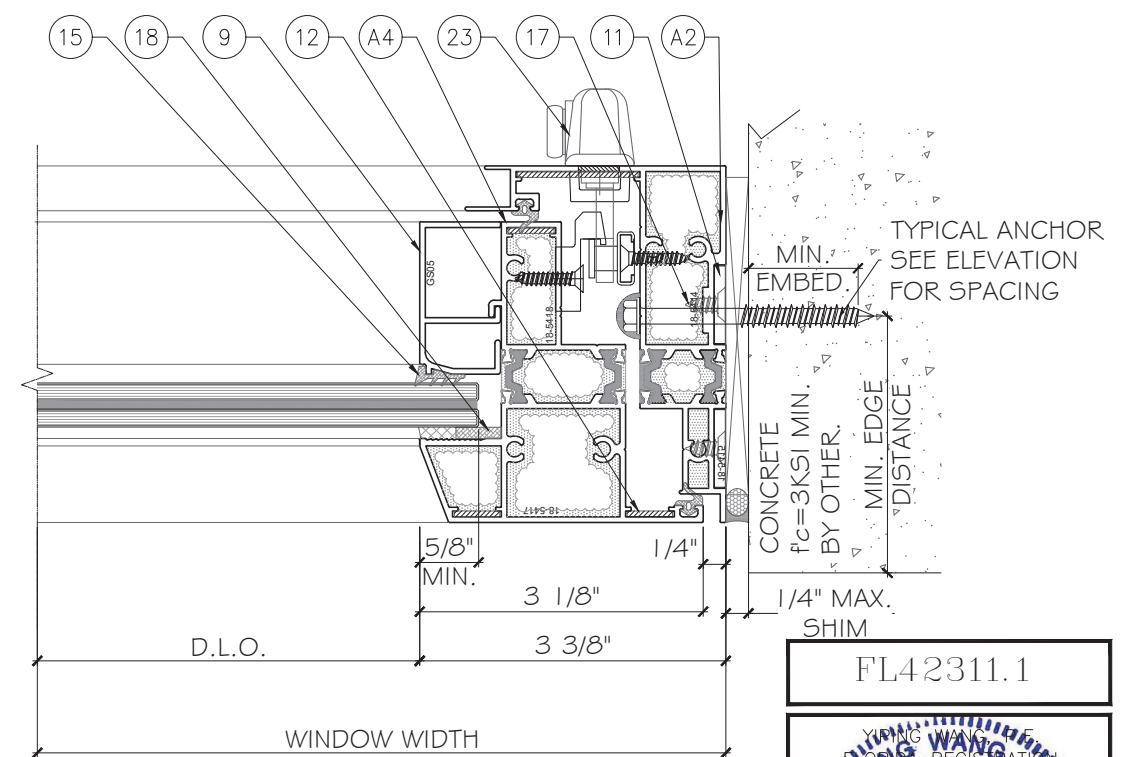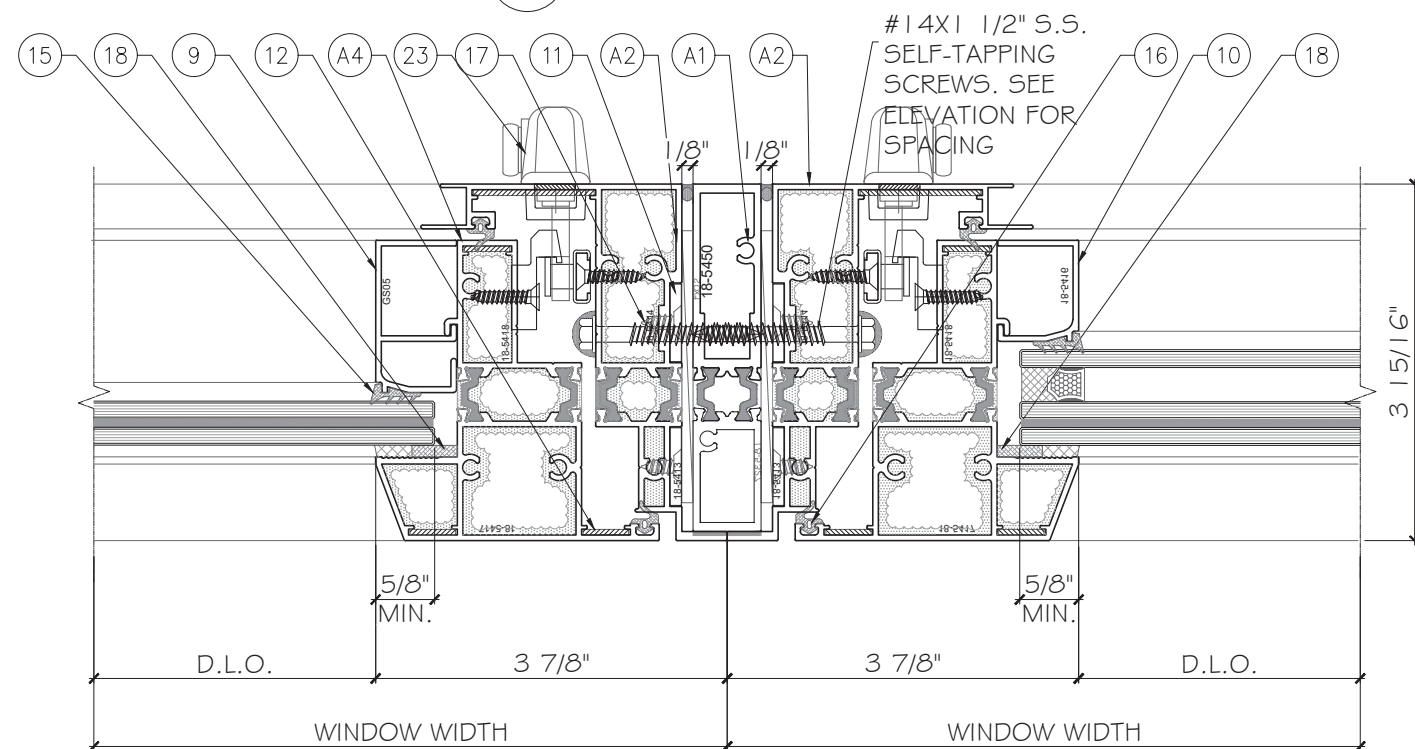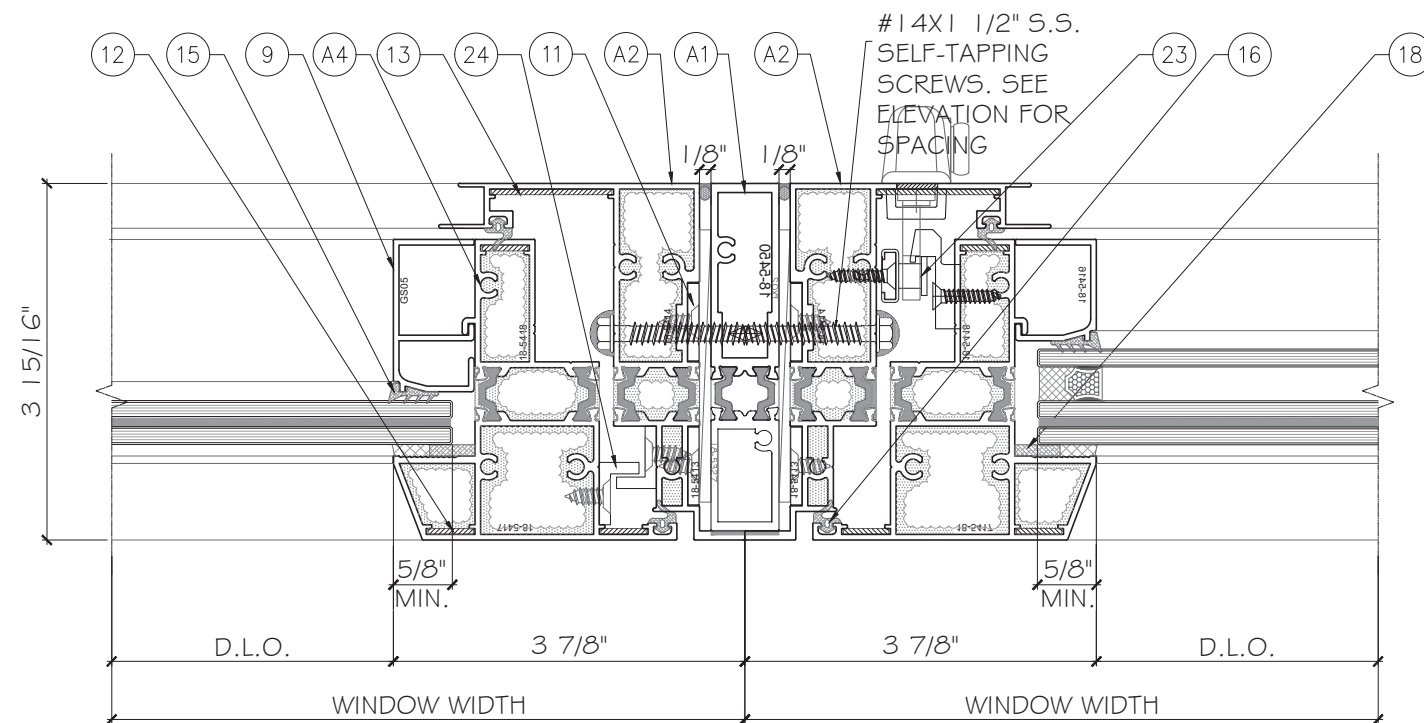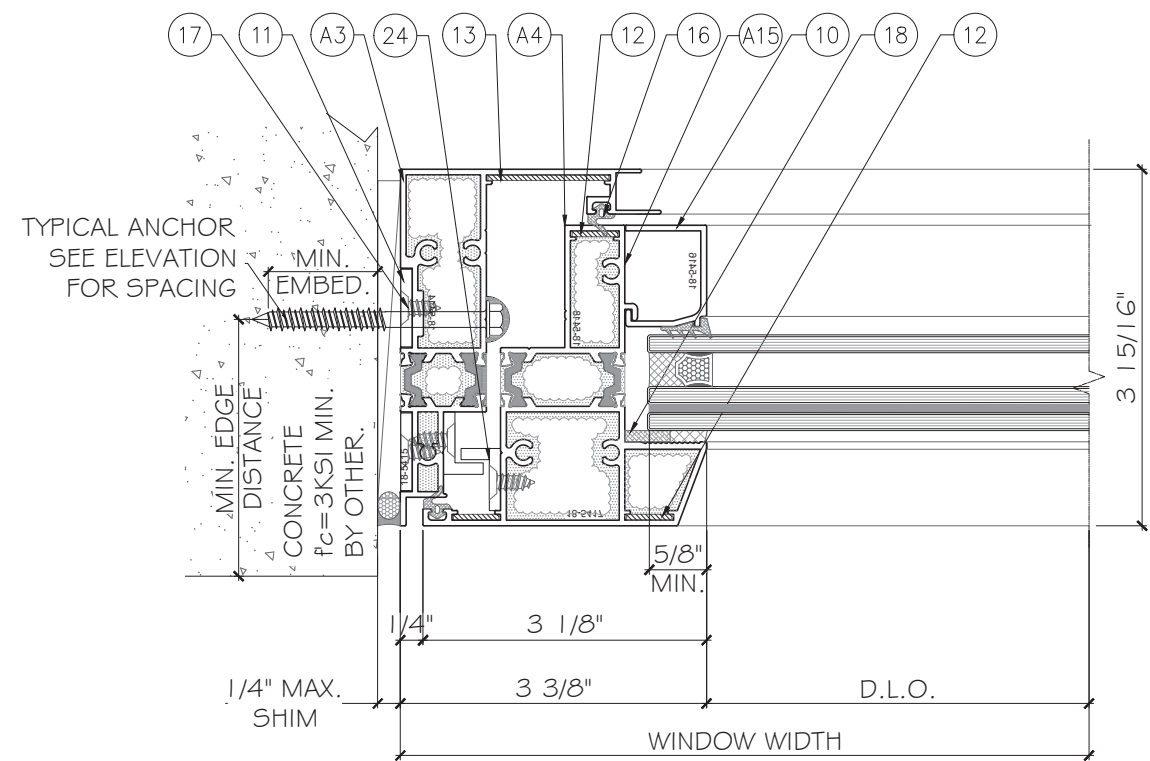

MCY ENGINEERING, INC.

GLAZING CONSULTANTS

12781 MIRAMAR PKWY #301

MIRAMAR, FL. 33027

P: 305.588.5224

MCY@mcvengineering.com

www.MCSEngineering.com

SERIES TH-CS-34 ALUMINUM CASEMENT WINDOW - LMI

CUHADAROGLU METAL SAN.PAZ.A.S

YAKUPLU MAH. HURRIYET BULVARI NO:6-8 BEYLİKDÜZÜ

ISTANBUL- TURKIYE 34524

TEL: +90 212 224 2020 FAX: +90 212 224 2040

R1	09.21.2026	James	FBC 2026
R0	08.16.2023	James	NEW APPLICATION
Rev. No.	Date	Drawn By	Description

Drawn Date

Sca

DRAWING NO.


AD23-07





D2

Sheet No.

5 OF 9

FL42311.1

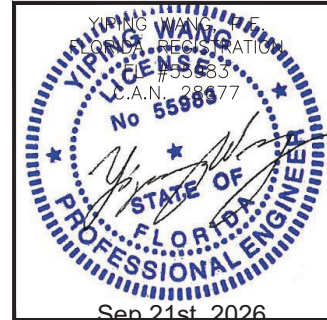

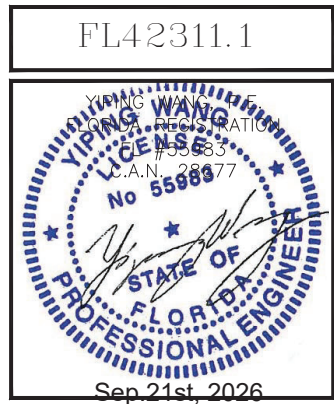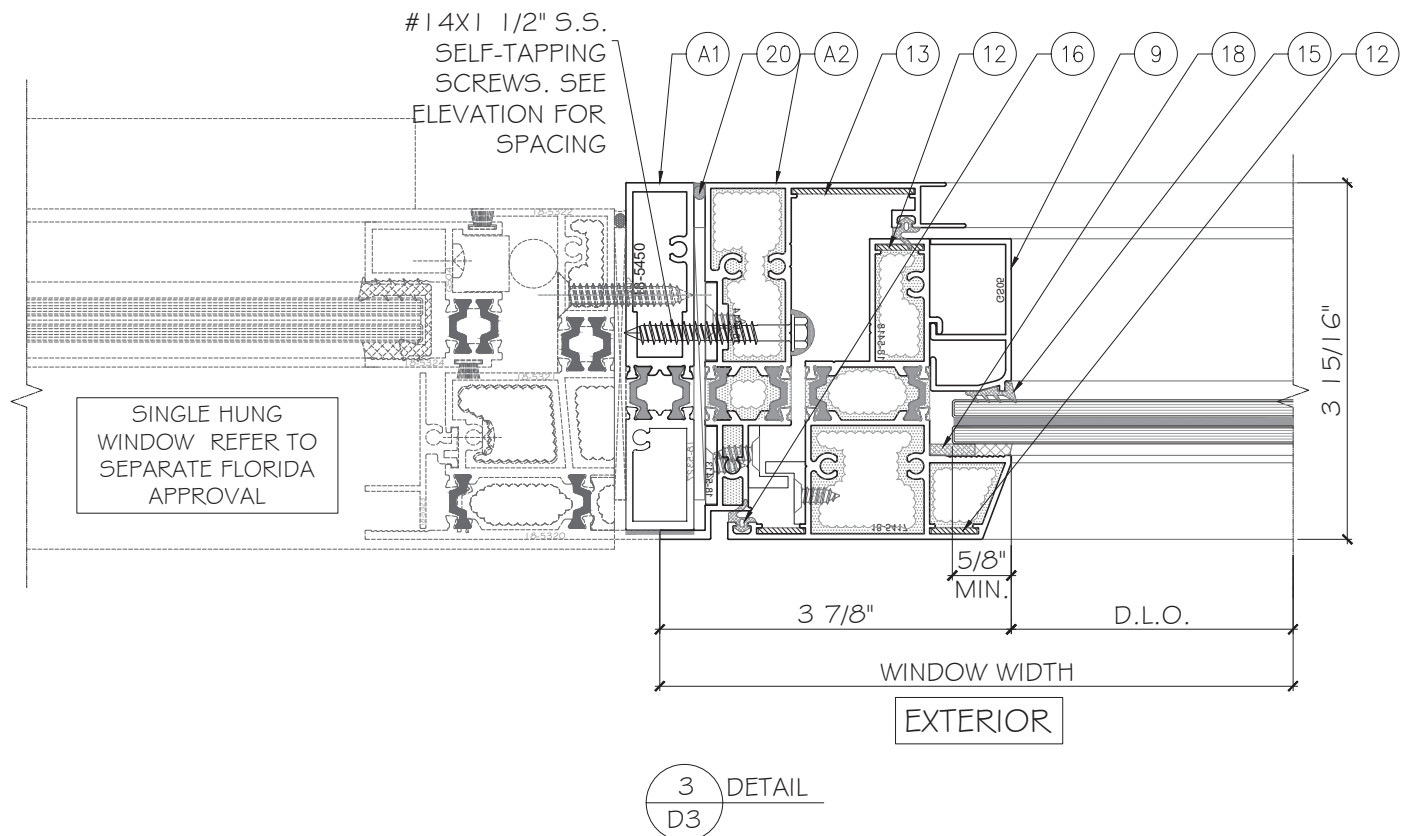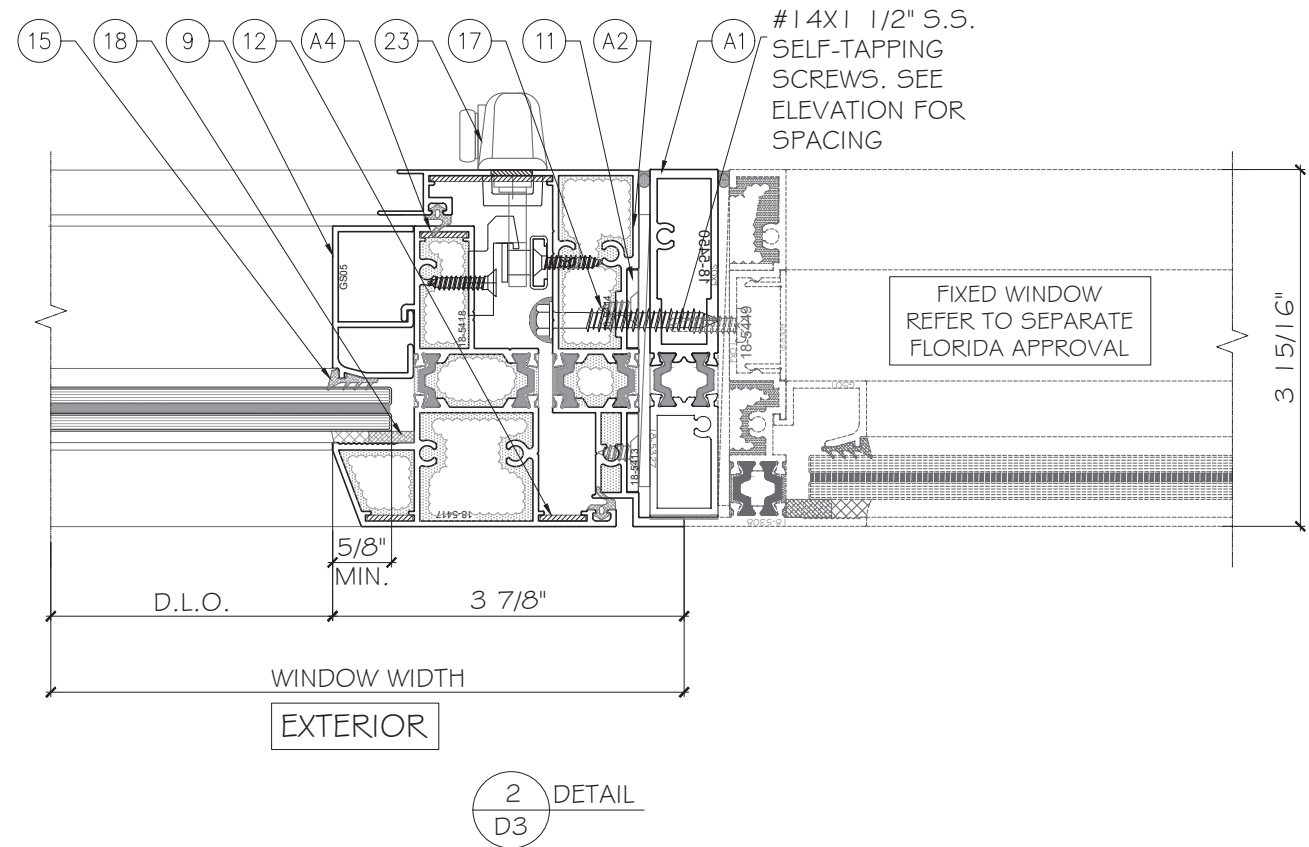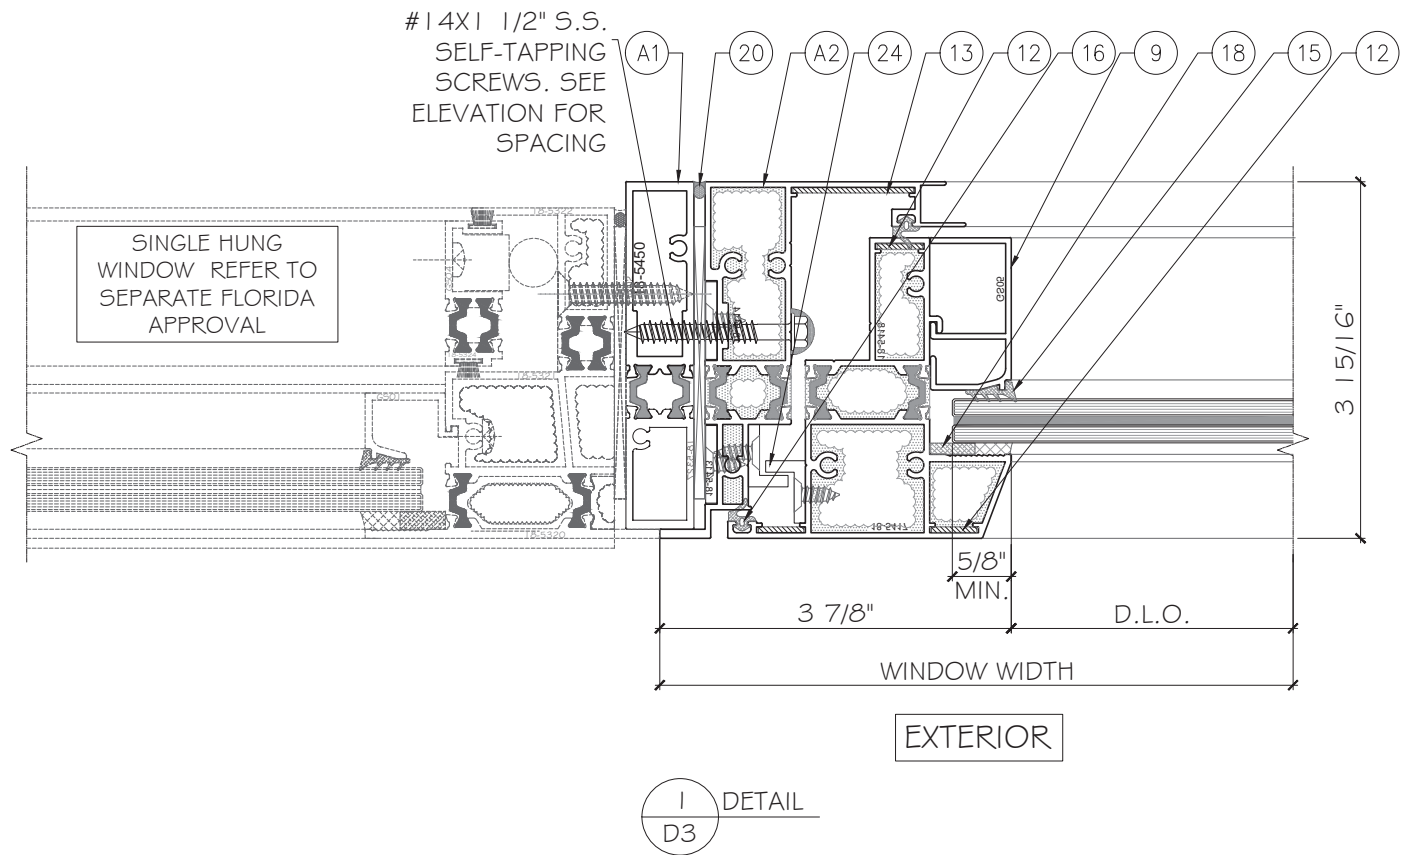

Rev. No.	Date	Drawn By	Description
R1	09.21.2026	James	FBC 2026
R0	06.16.2023	James	NEW APPLICATION

Drawn Date 09.21.2026 Scale

DRAWING NO.
AD23-07

D3
Sheet No.
6 OF 9

NOVA™ casement locking system

With a removable handle and cover, our latest casement hardware solution offers unprecedented flexibility, optimized security, and effortless operation. Allowing for quick and easy installation and eliminating the potential for damage during shipping, the NOVA Casement Locking System is the most advanced and adaptable solution on the market.

// product features



- Removable handle and cover offers styling flexibility and minimizes inventory cost
- Metal or composite cover and lever options available
- Single-point or multi-point configurations
- Self-locating guides provide quick and easy installation
- Locking handle can be mounted from either side of window frame
- Adjustable mushroom-head roller pins overcome manufacturing tolerances, ensure smooth operation and allow user to adjust seal compression
- High-strength design for impact-certified applications
- All stainless steel locking bar design for maximum corrosion resistance
- Available in all stainless steel or powdercoated alternative with stainless steel pins

// product specifications

- 46 mm (1.8") of lock bar travel provides secure multi-point locking and enables progressive locking action
- 227 kg (500 lbs) load per locking point is achievable, allowing specification into hurricane impact applications
- Lockpin adjustment: +/- 1 mm

// materials & finishes

- Mechanism is die cast zinc alloy with stainless springs
- Covers are molded copolymer or die cast zinc alloy
- Locking bar is all stainless steel
- Available in color matched, powdercoated alternative or architectural finishes

 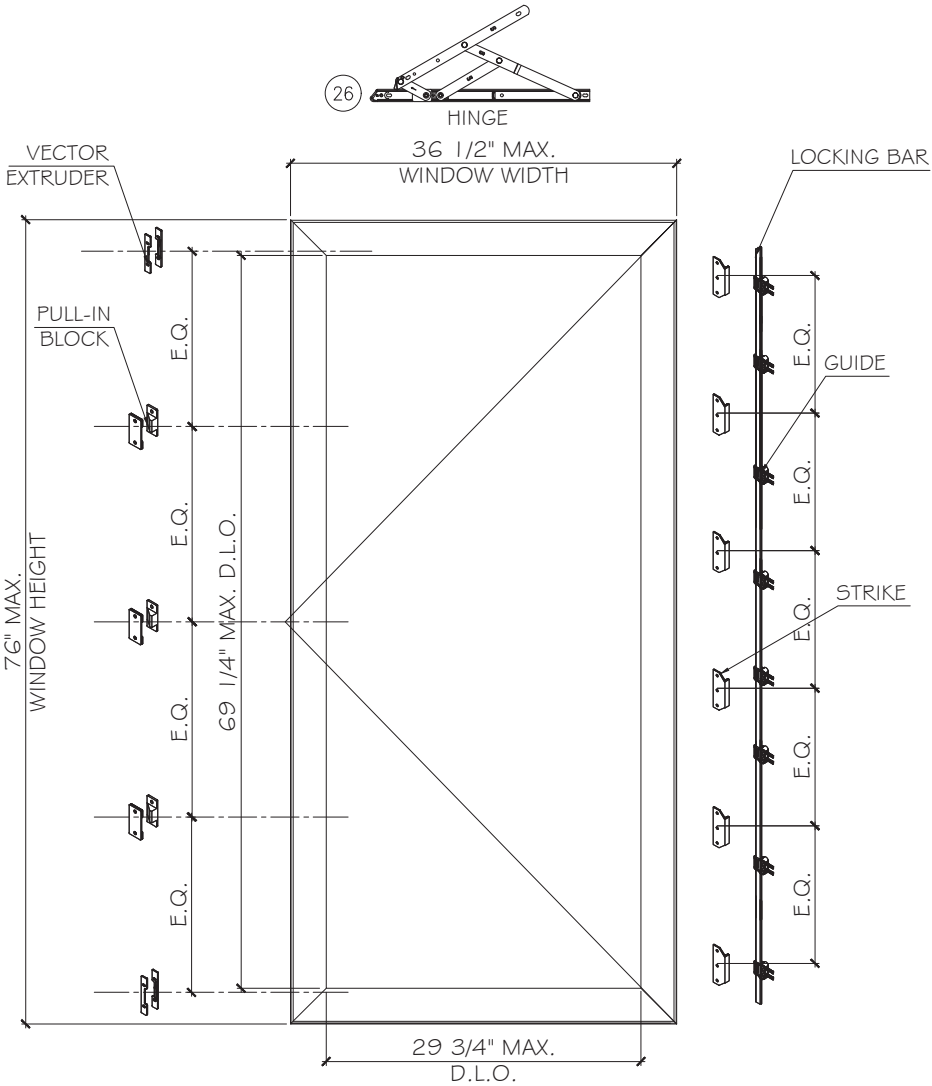

22 OPERATOR SYSTEM

HARDWARE LAYOUT

HARDWARE

A ROTARY OPERATOR IS INSTALLED, ASSA ABLOY NOVA OPERATOR SYSTEM DUAL ARM (CO 11-0201-085 AND CO 11-0202-085). TWO ANCILLARY SECURITY DEVICES (VECTOR EXCLUDER) ARE INSTALLED ON THE HANDLE SIDE AT 1-7/8" (47.5MM) FROM THE SASH BOTTOM AND AT 1-7/8" (47.5MM) FROM THE SASH HEAD. HANDLE NOVA CASEMENT LOCKING SYSTEM. THREE PULL-IN BLOCKS (SECURISTYLE S8305, SECURISTYLE R8304) ARE INSTALLED ON THE HANDLE SIDE AT TOP AND BOTTOM OF SASH, ONE AT CENTER. ON THE OPPOSITE SIDE, THE ASSA ABLOY NOVA LOCKING SYSTEM LOCK BAR IS INSTALLED. CASEMENT STRIKER ARE INSTALLED AT 2 1/4" FROM BOTTOM OF SASH AND @ 15" O.C..

FL42311.1

MCY ENGINEERING, INC.

GLAZING CONSULTANTS

12781 MIRAMAR PKWY #301

MIRAMAR, FL 33027

P: 305.588.5224

www.MCYEngineering.com

MCY@mcyeengineering.com

SERIES TH-CS-34 ALUMINUM CASEMENT WINDOW - LMI

CUHADAROGLU METAL SAN.PAZA.S

YAKUPLU MAH. HURRIYET BULVARI NO:6-8 BEYLIKDUZU

ISTANBUL, TURKIYE 34524

TEL. +90 212 224 2020 FAX. +90 212 224 2040




Rev. No.	Date	Drawn By	Description
R1	09.21.2026	James	FBC 2026
R0	06.16.2023	James	NEW APPLICATION

Drawn Date 09.21.2026 Scale

DRAWING NO. AD23-07

HARDWARE

Sheet No. 7 OF 9

   

						FBC 2026	
						NEW APPLICATION	
						Description	
						James	Drawn By
						09.21.2026	Date
						08.16.2023	
						R1	Rev. No.
						R0	
Drawn Date 09.21.2026				Scale			
DRAWING NO.							
AD23-07							
PART							
Sheet No.							
8 OF 9							

SERIES TH-CS-34 ALUMINUM CASEMENT WINDOW - LMI

CUHADAROGLU METAL SAN.PAZ.A.S

YAKUPLU MAH. HURRIYET BULVARI NO:6-8 BEYLİKDUZU

ISTANBUL, TURKIYE 34524

TEL. +90 212 224 2020 FAX. +90 212 224 2040

MCY ENGINEERING, INC.

GLAZING CONSULTANTS

12781 MIRAMAR PKWY #301

MIRAMAR, FL. 33027


www.MCYEngineering.com

MCY@mcysengineering.com


BILL OF MATERIALS

ITEM	PART	DESCRIPTION	MATERIAL	REMARKS
1	18-5327	MIDDLE MULLION	ALUM. 6063-T6	--
2	18-5450	MIDDLE MULLION	ALUM. 6063-T6	--
3	18-5413	JAMB	ALUM. 6063-T6	--
4	18-5414	JAMB	ALUM. 6063-T6	--
5	18-5415	JAMB	ALUM. 6063-T6	--
6	18-5417	SASH FRAME	ALUM. 6063-T6	--
7	18-5418	SASH FRAME	ALUM. 6063-T6	--
8	18-5421	SASH FRAME	ALUM. 6063-T6	--
9	CS05	GLASS STOP FOR LAMINATED GLASS	ALUM. 6063-T6	--
10	18-5416	GLASS STOP FOR INSULATED GLASS	ALUM. 6063-T6	--
11	18-5419	ANGLE	ALUM. 6063-T6	--
12	CS08	CORNER KEY	ALUM. SHEET 3003H24	--
13	CS10	CORNER KEY	ALUM. SHEET 3003H24	--
14	SH25 937600	THERMAL BROKEN BAR	PA66	TECHNOFORM BAUTEC / 937600
15	SH28	GLAZING GASKET	EPDM, 70 DURO	--
16	SH29	INTERIOR GASKET	EPDM, 70 DURO	--
17	-	#10X1/2" FH SELF-TAPPING SCREW	STAINLESS STEEL	--
18	-	GLAZING TAPE, 0.5" x 0.125"	TPE	--
19	-	STRUCTURAL SEALANT, TREMCO SPECTREM 2	SILICONE	--
20	-	WEATHER SEALANT, TREMCO SPECTREM 1	SILICONE	--
21	-	#10X1 1/2" PH SELF-TAPPING SCREW	-	--
22	CO11	ASSA ABLOY NOVA OPERATOR SYSTEM DUAL ARM	ZINC ALLOY	INTERLOCK ASSA ABLOY
23	-	NOVA CASEMENT LOCKING SYSTEM	-	INTERLOCK ASSA ABLOY
	CLO2-2030	CASEMENT STRIKER	STAINLESS STEEL	INTERLOCK ASSA ABLOY
	CLO2-2064	GUIDE	STAINLESS STEEL	INTERLOCK ASSA ABLOY
	CLO2-3006	LOCK HANDLE	ZINC ALLOY	INTERLOCK ASSA ABLOY
	CLO2-4001	CHANNEL CLIP	ZINC ALLOY	INTERLOCK ASSA ABLOY
	CLO2-0010/ CLO2-0028	LOCKING BAR	STAINLESS STEEL	INTERLOCK ASSA ABLOY
24	S8305 & R8304	PULL-IN BLOCKS	STAINLESS STEEL	SECURISTYLE
25	-	VECTOR EXCLUDER	STAINLESS STEEL	SECURISTYLE
26	-	HINGE	STAINLESS STEEL	SECURISTYLE/ INTERLOCK ASSA ABLOY

FL42311.1

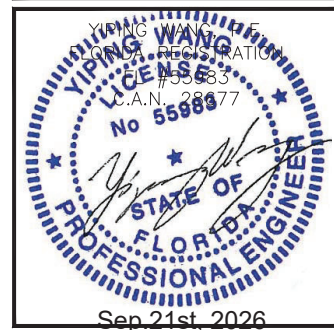

MCY ENGINEERING, INC.
GLAZING CONSULTANTS

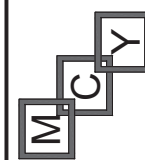

12781 MIRAMAR PKWY #301
MIRAMAR, FL 33027 P: 305.588.5224
mcy@mcvengeering.com

SERIES TH-CS-34 ALUMINUM CASEMENT WINDOW - LMI

CUHADAROGLU METAL SAN.PAZ.A.S

YAKUPLU MAH. HURRIYET BULVARI NO:6-8 BEYLİKDUZU

ISTANBUL, TURKIYE 34524
TEL. +90 212 224 2020 FAX. +90 212 224 2040

R1	09/21/2026	James	FBC 2026		
R0	08/16/2023	James	NEW APPLICATION		
Rev. No.	Date	Drawn By	Description		

Drawn Date	
------------	--

Scale

DRAWING NO.

AD23-07

BOM

Sheet No.

9 OF 9