


ES WINDOWS, INC.
SERIES PH3500 SLIDING GLASS DOOR
SMALL MISSILE IMPACT (S.M.I.)

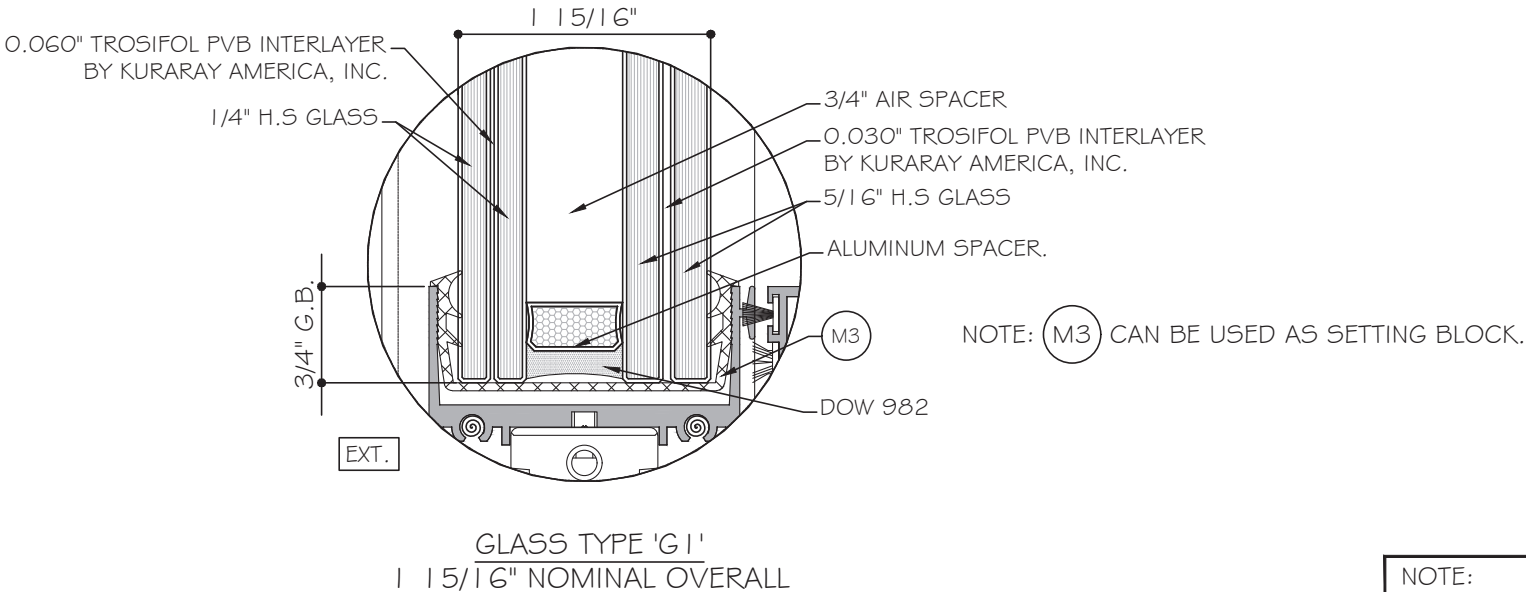

GENERAL NOTES:

- THIS PRODUCT HAS BEEN DESIGNED AND TESTED TO COMPLY WITH THE REQUIREMENTS OF THE FLORIDA BUILDING CODE 7TH EDITION (2020)/ FLORIDA BUILDING CODE 8TH EDITION (2023) INCLUDING HIGH VELOCITY HURRICANE ZONE (HVHZ).
- SLIDING DOORS ARE RATED FOR SMALL MISSILE IMPACT. IMPACT SHUTTERS ARE NOT REQUIRED WHEN USED ABOVE 30FT OF GRADE.
- THESE SLIDING DOORS ARE APPROVED FOR AIR AND WATER INFILTRATION.
- ANCHORS SHALL BE AS LISTED, SPACED AS SHOWN ON DETAILS. ANCHORS EMBEDMENT TO BASE MATERIAL SHALL BE BEYOND WALL DRESSING OR STUCCO.
- ANCHORING OR LOADING CONDITIONS NOT SHOWN IN THESE DETAILS ARE NOT PART OF THIS APPROVAL.
- MATERIALS INCLUDING BUT NOT LIMITED TO STEEL/METAL SCREWS THAT COME INTO CONTACT WITH OTHER DISSIMILAR MATERIALS SHALL MEET THE REQUIREMENTS OF THE FLORIDA BUILDING CODE 7TH EDITION (2020)/ FLORIDA BUILDING CODE 8TH EDITION (2023) SECTION AS APPLICABLE.
- WOOD BUCKS OR METAL STRUCTURES NOT BY ES WINDOWS, INC. DESIGNED TO SUPPORT THE LOADS IMPOSED BY THIS GLAZING SYSTEM AND TO TRANSFER SUCH LOADS TO THE BUILDING MAIN STRUCTURE.
- THE DESIGN LOADS SHOWN IN THIS DOCUMENT ARE ALLOWABLE DESIGN LOADS. ULTIMATE LOAD OBTAINED FROM ASCE 7-16/ ASCE 7-22, MULTIPLY BY 0.6 SHALL BE LESS THAN OR EQUAL TO MAX. DESIGN LOAD IN THIS DOCUMENT.
- MANUFACTURER'S LABEL SHALL BE LOCATED ON A READILY VISIBLE LOCATION IN ACCORDANCE WITH SECTION 1709.9.3 OF FLORIDA BUILDING CODE LABELING TO COMPLY WITH SECTION 1709.9.2.

INSTRUCTIONS:

USE CHARTS AS FOLLOWS.


- STEP 1 DETERMINE DESIGN WIND LOAD REQUIREMENT BASED ON WIND VELOCITY, BLDG. HEIGHT, WIND ZONE USING APPLICABLE ASCE 7-16 / ASCE 7-22 STANDARD OR WIND TUNNEL REPORTS.
- STEP 2 SEE SHEET E1 FOR DOOR SIZE AND DESIGN LOAD. SEE SHEET A1 TO A3 FOR TYPICAL ANCHOR TYPES.
- STEP 3 THE LOWEST VALUE RESULTING FROM STEPS 2 SHALL APPLY TO ENTIRE SYSTEM.

-SEALANTS:

ALL FRAME CORNERS, JOINTS, MULLION SEAMS AND PERIMETER GLAZING BEAD TO FRAME INSTALLATION FASTENERS SEALED WITH SILICONE SEALANT.

ABBREVIATIONS AND SYMBOLS

- D.L.O. - DAYLITE OPENING
F.H. - FRAME HEIGHT
F.W. - FRAME WIDTH
W - WITH
W/O - WITHOUT
O.C. - ON CENTER
SGD - SLIDING GLASS DOOR
H.R. - HEAD RECEPTOR
AVE. - AVERAGE
G.B. - GLASS BITE

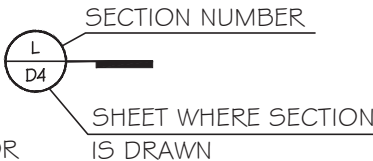

NOTE:


GLASS COMPLIES WITH ASTM E1300-09 (3 SEC. GUSTS).

LIMITATIONS OF USE

- A- THIS PRODUCT EVALUATION DOCUMENT (P.E.D.) PREPARED BY THIS ENGINEER IS GENERIC AND DOES NOT PROVIDE INFORMATION FOR A SITE SPECIFIC PROJECT. i.e. WHERE THE SITE CONDITIONS DEVIATE FROM THE P.E.D.
- B- CONTRACTOR TO BE RESPONSIBLE FOR THE SELECTION, PURCHASE AND INSTALLATION OF THIS PRODUCT BASED ON THIS PRODUCT EVALUATION PROVIDED HE/SHE DOES NOT DEVIATE FROM THE CONDITIONS DETAILED ON THIS DOCUMENT.
- C- THIS PRODUCT EVALUATION DOCUMENT WILL BE CONSIDERED INVALID IF ALTERED BY ANY MEANS.
- D- SITE SPECIFIC PROJECTS SHALL BE PREPARED BY A FLORIDA REGISTERED ENGINEER OR ARCHITECT WHICH WILL BECOME THE ENGINEER OF RECORD (E.O.R.) FOR THE PROJECT AND WHO WILL BE RESPONSIBLE FOR THE PROPER USE OF THE P.E.D.
- E- THIS P.E.D. SHALL BEAR THE DATE AND ORIGINAL SEAL AND SIGNATURE OF THE PROFESSIONAL ENGINEER OF RECORD THAT PREPARED IT.

FLORIDA APPROVAL:

FL 42347.1

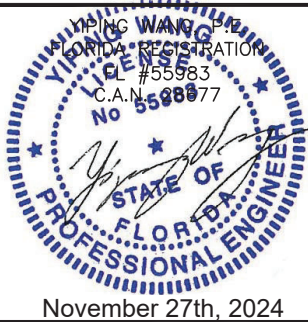

SERIES PH3500 SLIDING GLASS DOOR (S.M.I.)

ES WINDOWS, INC.

10653 NE Quaybridge Ct.

Miami, FL 33138

TEL: (305) 624-7775

MCY ENGINEERING, INC.

GLAZING CONSULTANTS

12781 MIRAMAR PARKWAY #301

MIRAMAR, FL 33027

P: 305.271.0117

www.MCYEngineering.com


mcy@mcyengineering.com

Drawn Date 07/13/2023 Scale AS SHOWN

Drawing No. AD23-21

COVER

Sheet No. 01 OF 09

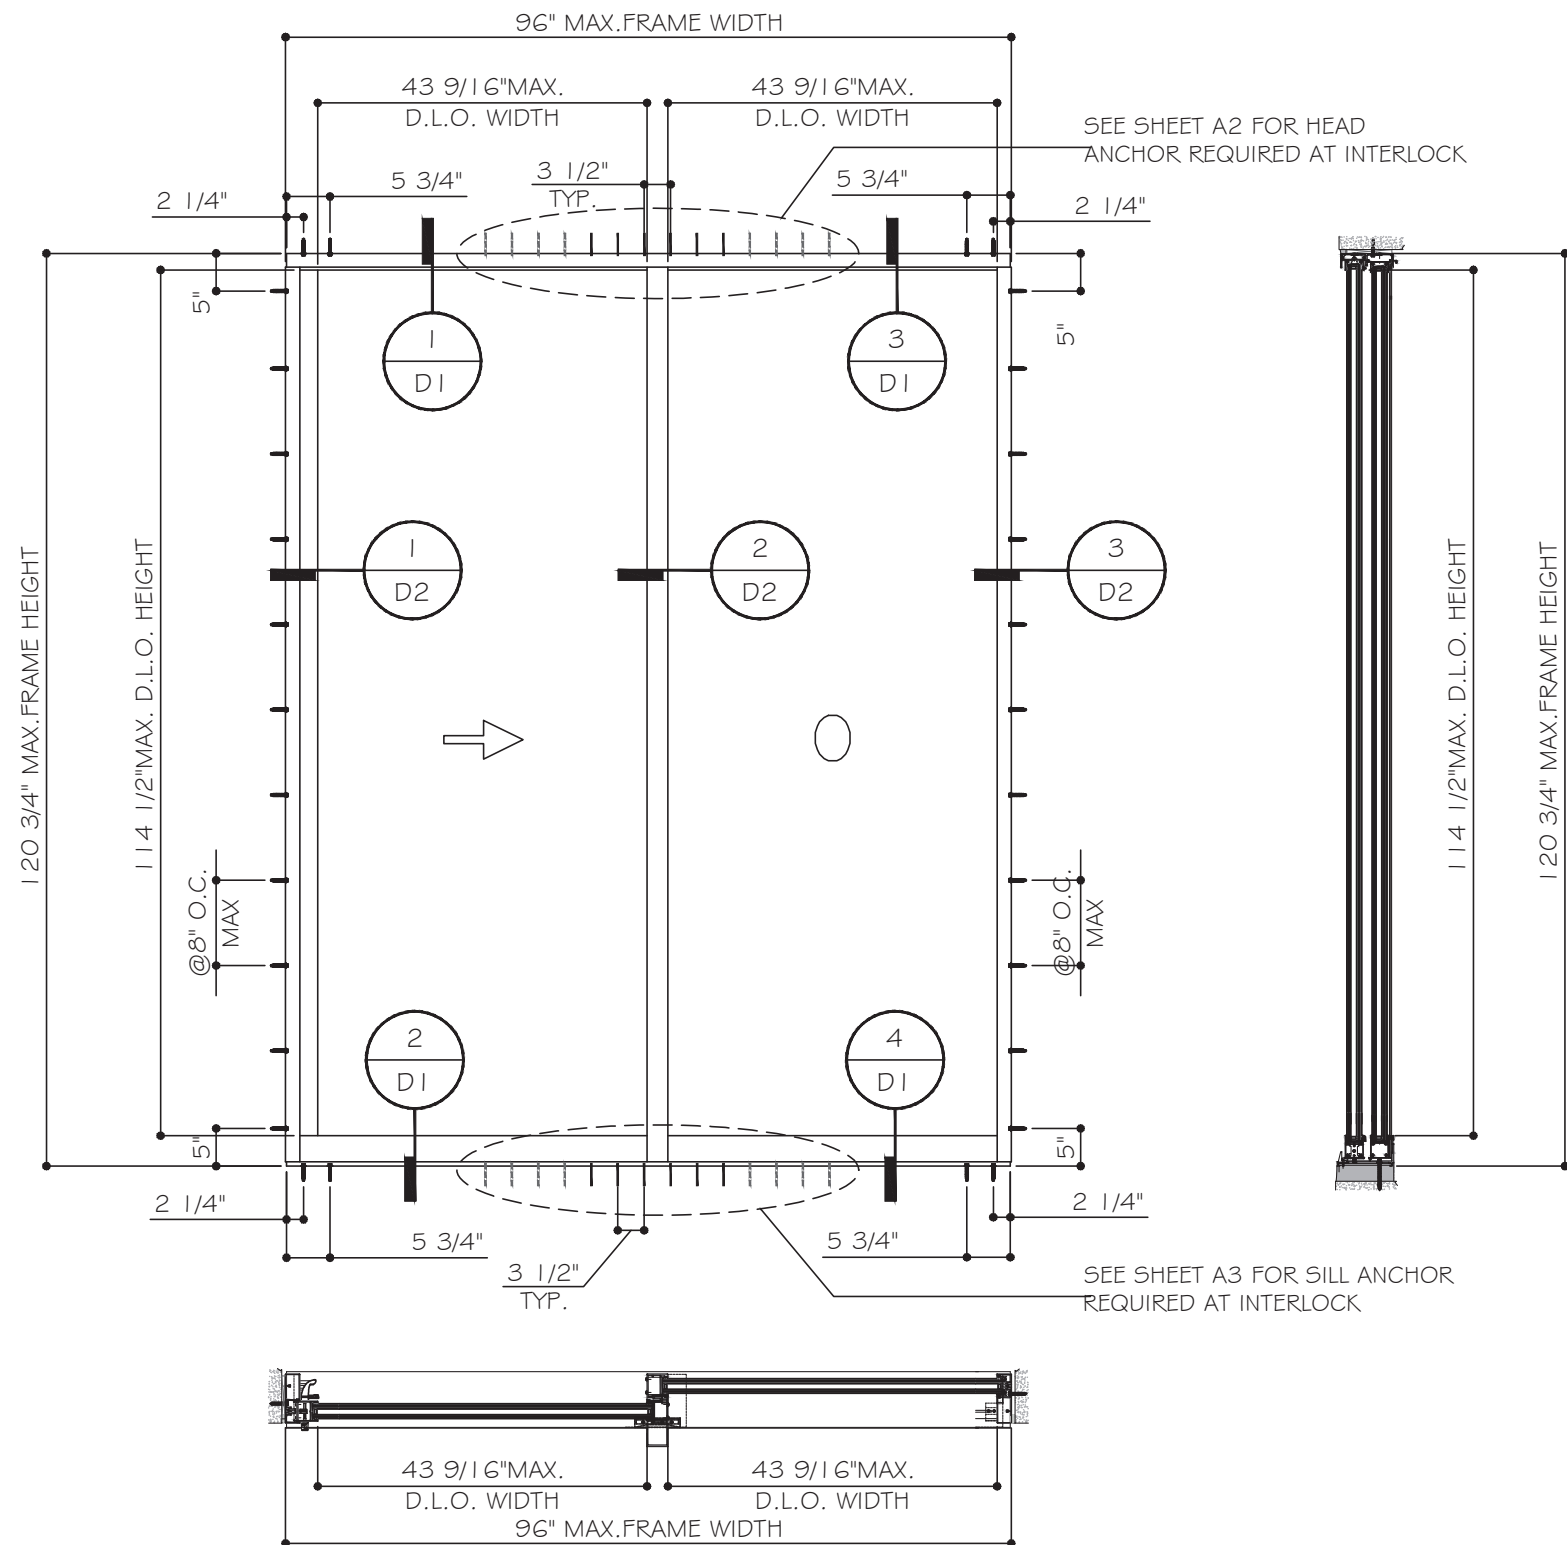


TYPICAL EXTERIOR ELEVATIONS

XO (SHOWN) OR OX (OPTION)

DESIGN LOAD (PSF)	
FOR SIZE SHOWN ABOVE OR SMALLER AS PERMITTED BY FBC	
+90	-150

FLORIDA APPROVAL:
FL 42347.1

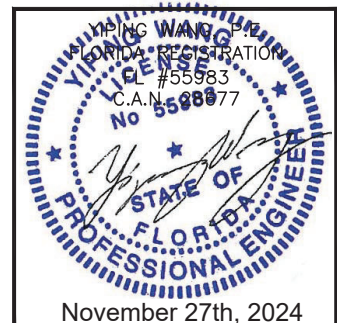

SERIES PH3500 SLIDING GLASS DOOR (S.M.I.)
ES WINDOWS, INC.
10653 NE Quaybridge Ct.
Miami, FL 33138
TEL. (305) 624-7775

Rev. No.	Date	Drawn By	Description
1	08/19/2023	James	NEW APPLICATION

Drawn Date
07/13/2023




Scale
AS SHOWN

DRAWING NO.
AD23-21

Sheet No.
E1

02 OF 09

MCY ENGINEERING, INC.
GLAZING CONSULTANTS
12781 MIRAMAR PARKWAY #301
MIRAMAR, FL 33027
P. 305.271.0117
www.MCYEngineering.com mcy@mcyengineering.com

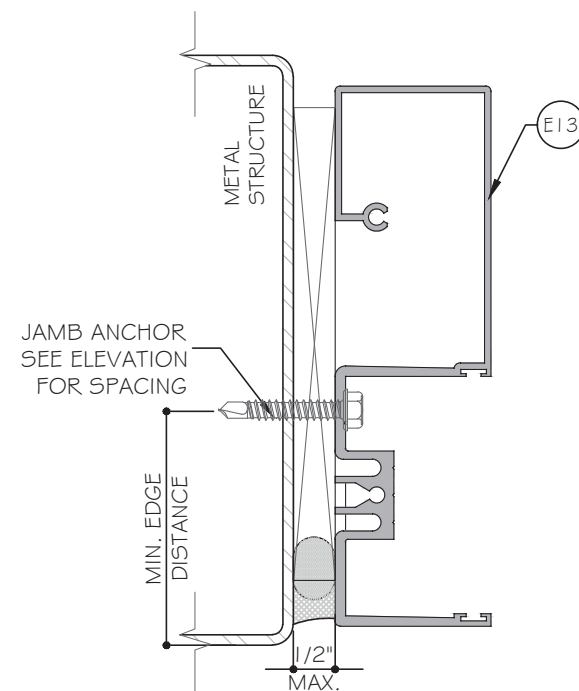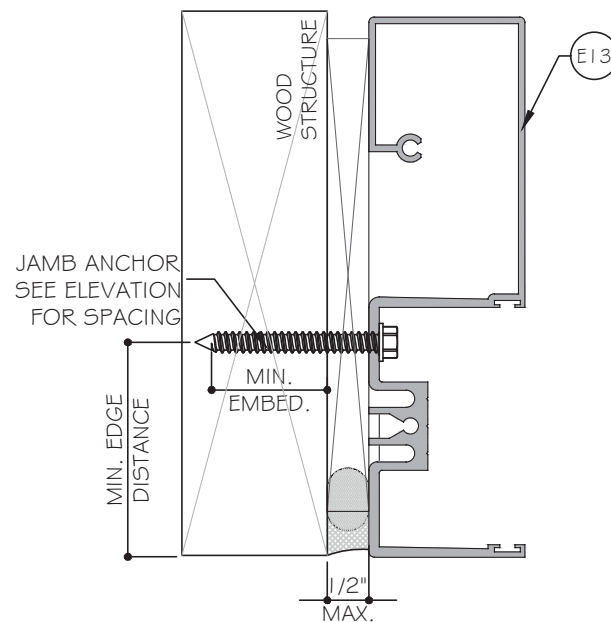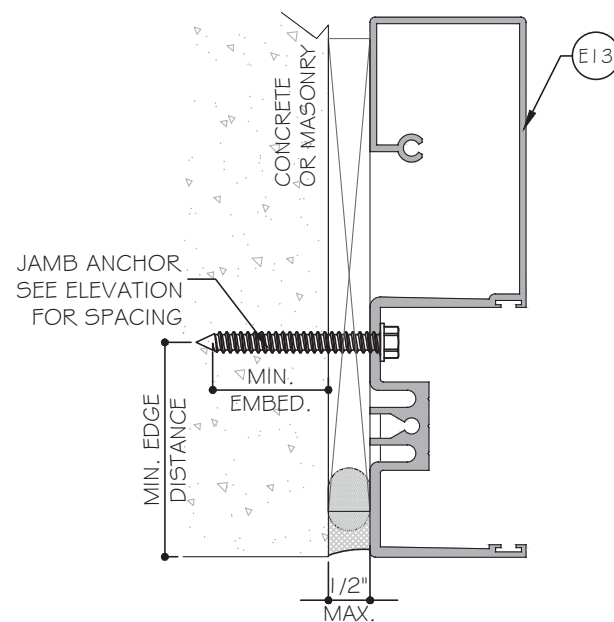

NOTE:
WOOD BUCKS & METAL STRUCTURES BY OTHERS
MUST BE PROPERLY SECURED TO SUPPORT LOADS
IMPOSED BY GLAZING SYSTEM AND TRANSFER THEM
TO THE BUILDING STRUCTURES.

JAMB ANCHOR TYPES: (SEE ELEVATION FOR SPACING)

TYPE 'A' -- 1/4" DIA. ULTRACON+ BY 'DEWALT' (F_u = 164 KSI, F_y = 148 KSI)
INTO 2 BY WOOD BUCKS OR WOOD STRUCTURES.
1 1/2" MIN. PENETRATION INTO WOOD

THRU 1 BY BUCKS INTO CONCRETE OR BLOCKS
1 3/4" MIN. EMBED INTO CONCRETE
1 3/4" MIN. EMBED IN TO BLOCKS

TYPE 'B' -- 1/4" DIA. ULTRACON+ BY 'DEWALT' (F_u=164 KSI, F_y=148 KSI)
 DIRECTLY INTO CONCRETE OR BLOCKS
 1 3/4" MIN. EMBED IN TO CONCRETE
 1 3/4" MIN. EMBED IN TO BLOCKS

TYPE 'C' -- #14 TEKS SELF-DRILLING SCREWS: (GRADE 5 CRS, $F_u=120\text{ksi}$, $F_y=90\text{ksi}$)

INTO FBC APPROVED MULLIONS, 1/8" THK. MIN. (6063-T5 MIN.)
OR INTO METAL STRUCTURES, STEEL: 12GA. MIN. (F_y = 36 ksi MIN.)
(3) THREADS MIN. TO EXTEND BEYOND METAL THICKNESS
(STEEL IN CONTACT WITH ALUMINUM TO BE PLATED OR PAINTED)

ANCHOR EDGE DISTANCE
 INTO CONCRETE = 2-1/2" MIN.
 INTO METAL STRUCTURE = 3/4" MIN.
 INTO WOOD STRUCTURE = 1" MIN.

WOOD SG = 0.55 MIN.
CONCRETE f'_c = 3 ksi MIN.
C-90 HOLLOW/ FILLED BLOCK f'_m = 2000 PSI MIN.

MCY ENGINEERING, INC.

12781 MIRAMAR PARKWAY #301
MIRAMAR, FL 33027 P: 305.271.0117

www.MCYEngineering.com mcy@mcysengineering.com

SERIES PH3500 SLIDING GLASS DOOR (S.M.I.)

ES WINDOWS, INC.

10653 NE Quaybridge Ct.

Miami, FL 33138

TEL. (305) 624-7775

Rev. No.	Date	Drawn By	Description
1	06.19.2023	James	NEW APPLICATION

Drawn Date	Scale
07/13/2023	AS SHOWN


DRAWING NO.
AD23-21

A1

Sheet No.
03 OF 09

FLORIDA APPROVAL:

FL 42347.1

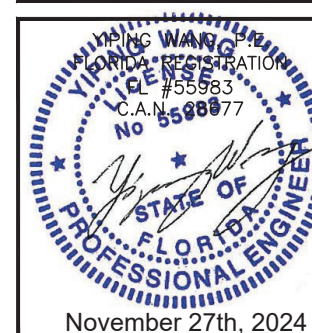

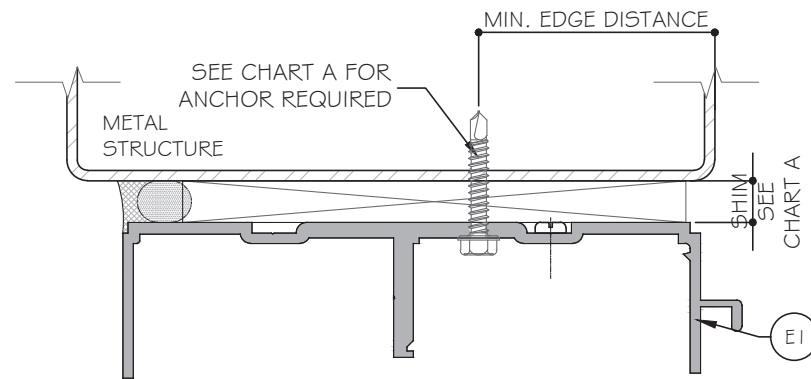
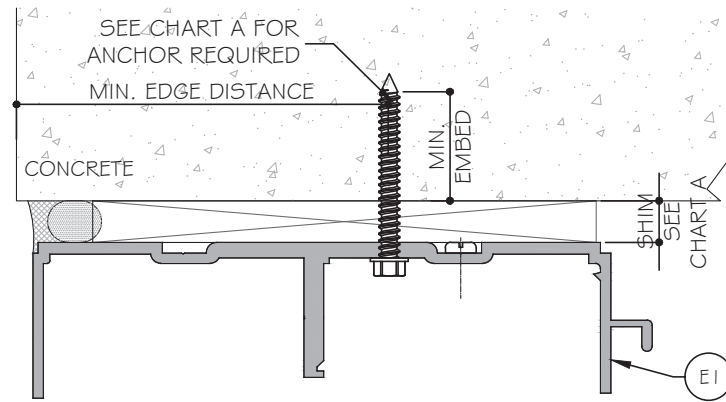
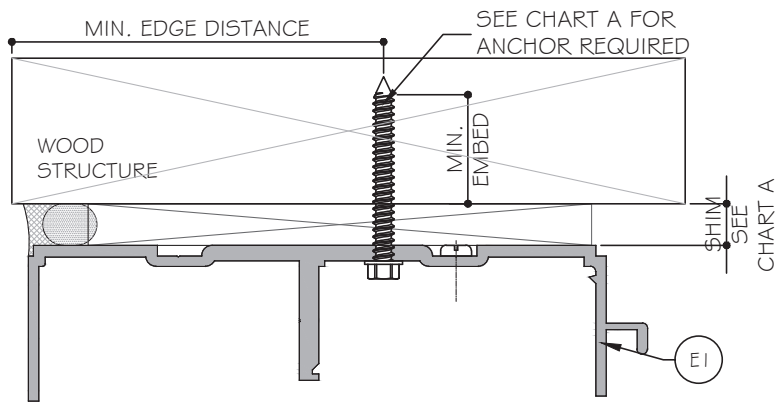
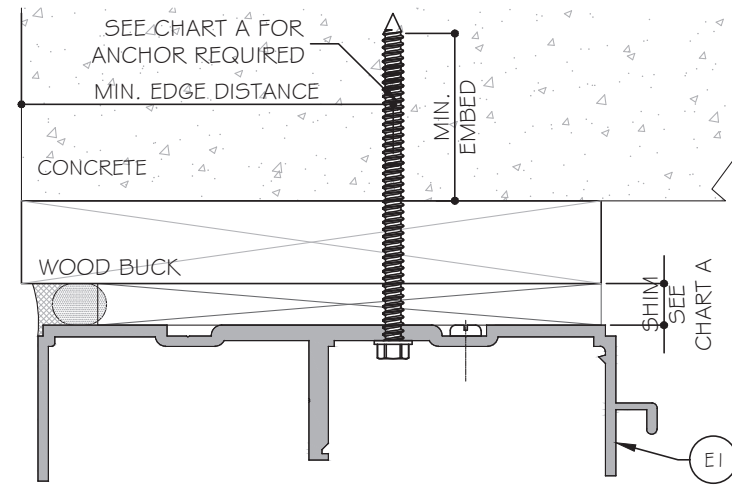


CHART A

HEAD ANCHOR CHART		
ANCHOR TYPE	MAX. SHIM	NUMBER OF ANCHOR REQ.
A	3/8"	14
B	1/4"	9
	3/8"	12
C	1/4"	6
	3/8"	12
BB	3/8"	7
	1/2"	8
CC	1/4"	6
	3/8"	7
	1/2"	8

NOTE:
WOOD BUCKS & METAL STRUCTURES BY OTHERS
MUST BE PROPERLY SECURED TO SUPPORT LOADS
IMPOSED BY GLAZING SYSTEM AND TRANSFER THEM
TO THE BUILDING STRUCTURES.

HAHEAD ANCHOR TYPES: (SEE ELEVATION FOR SPACING)

TYPE 'A' -- 1/4" DIA. ULTRACON+ BY 'DEWALT' (F_u = 164 KSI, F_y = 148 KSI)
 INTO 2 BY WOOD BUCKS OR WOOD STRUCTURES.
 1 1/2" MIN. PENETRATION INTO WOOD. (SG = 0.55 MIN.)

THRU 1 BY WOOD BUCK INTO CONCRETE
1 3/4" MIN. EMBED INTO CONCRETE

TYPE 'B' -- 1/4" DIA. ULTRACON+ BY 'DEWALT' ($F_u = 164$ KSI, $F_y = 148$ KSI)
DIRECTLY INTO CONCRETE. ($f'_c = 3$ KSI MIN.)
 1 3/4" MIN. EMBED IN TO CONCRETE

TYPE 'C' -- #14 SELF-DRILLING SCREWS: (GRADE 5 CRS, $F_u = 120 \text{ ksi}$, $F_y = 92 \text{ ksi}$)
 INTO FBC APPROVED MULLIONS, 3/16" THK. MIN. (6063-T5 MIN.)
 OR INTO METAL STRUCTURES, STEEL: 1/8" THK. MIN. ($F_y = 36 \text{ ksi}$ MIN.)
 (3) THREADS MIN. TO EXTEND BEYOND METAL THICKNESS
 (STEEL IN CONTACT WITH ALUMINUM TO BE PLATED OR PAINTED)

TYPE 'BB' -- 5/16" DIA. ULTRACON BY 'DEWALT' ($F_u = 177$ KSI, $F_y = 155$ KSI)
DIRECTLY INTO $f_c' = 4$ KSI MIN. CONCRETE.
WITH 2" MIN. EMBED.

TYPE 'CC' -- 5/16" DIA. SELF DRILLING SCREW (GRADE 5 CRS, F_u=120ksi, F_y=92 ksi)
 INTO FBC APPROVED MULLIONS, 3/16" THK. MIN.(6063-T5 MIN.)
 OR INTO METAL STRUCTURES, STEEL: 1/8" THK. MIN. (A36 MIN.)
 (3) THREADS MIN. TO EXTEND BEYOND METAL THICKNESS
 (STEEL IN CONTACT WITH ALUMINUM TO BE PLATED OR PAINTED)

ANCHOR EDGE DISTANCE
 INTO CONCRETE = 2-1/2" MIN.
 INTO METAL STRUCTURE = 3/4" MIN.
 INTO WOOD STRUCTURE = 1" MIN.

MCY ENGINEERING, INC.
GLAZING CONSULTANTS

GLAZING CONSULTANTS

12781 MIRAMAR PARKWAY #301
MIRAMAR, FL 33027 P: 305.271.0117

www.MCYEngineering.com mcy@mcysengineering.com

SERIES PH3500 SLIDING GLASS DOOR (S.M.I.)

ES WINDOWS, INC.


10653 NE Quaybridge Ct.

Miami, FL 33138

TEL. (305) 624-7775

FLORIDA APPROVAL:

FL 42347.1

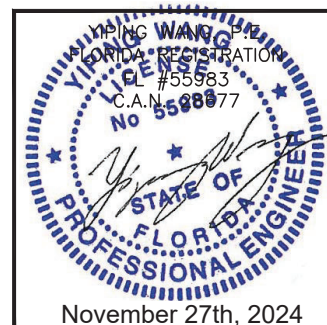

Drawn Date
07/13/2023

Scale
: *SHOWN*

DRAWING NO.
AD23-21



A2

Sheet No.
OF 09


TYPE 'BB' -- 5/16" DIA. ULTRACON BY 'DEWALT' ($F_u = 177 \text{ KSI}$, $F_y = 155 \text{ KSI}$)
DIRECTLY INTO CONCRETE. ($f'_c = 4 \text{ KSI}$ MIN.)
WITH 2" MIN. EMBED.
2 1/2" MIN. EDGE DISTANCE.

SILL ANCHOR CHART		
ANCHOR TYPE	GROUT THICKNESS	NUMBER OF ANCHOR REQ.
B	1"	9
	1 1/2"	10
	2"	10
BB	1"	8
	1 1/2"	8
	2"	9

SILL ANCHOR CHART		
ANCHOR TYPE	SHIM SPACING	NUMBER OF ANCHOR REQ.
B	1/4"	8
	3/8"	12
BB	1/4"	7
	3/8"	7
	1/2"	8

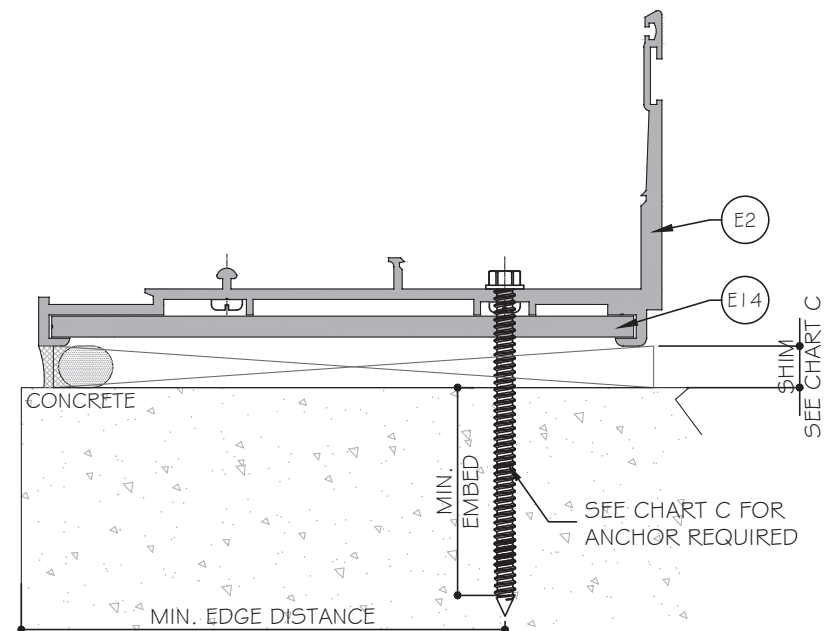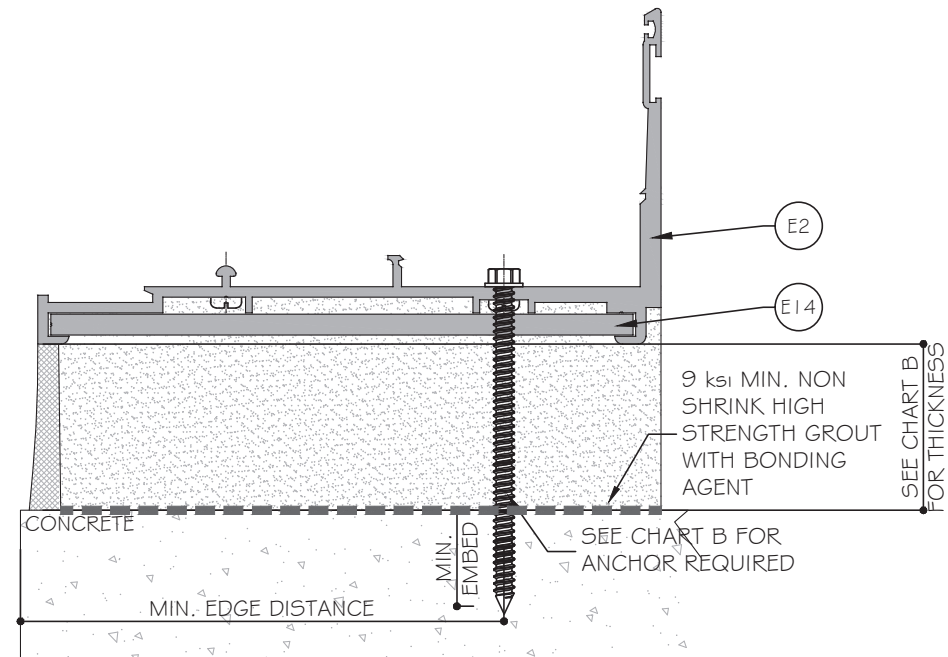

FL 42347.1

 

TEL. (305) 624-7775

www.MCYEngineering.com

[illegible]

Drawn Date	Scale
07/13/2023	AS SHOWN


DRAWING NO.

AD23-21

A3

Sheet No.

05 OF 09

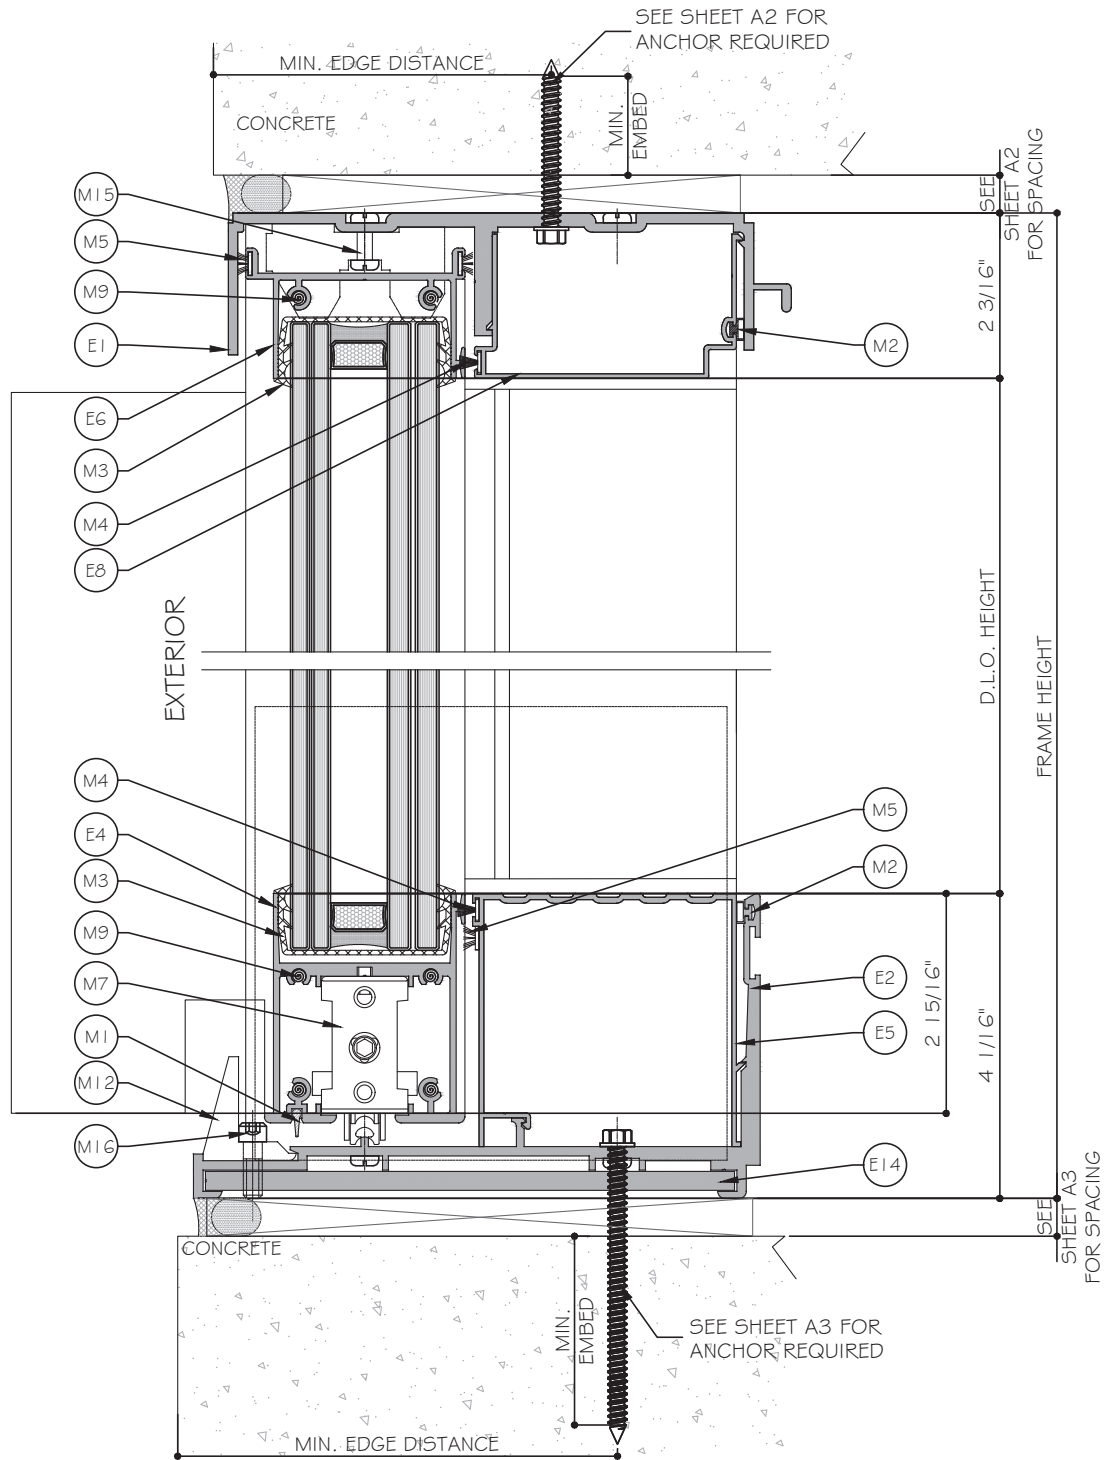


1
DI

DETAIL

2
DI

DETAIL

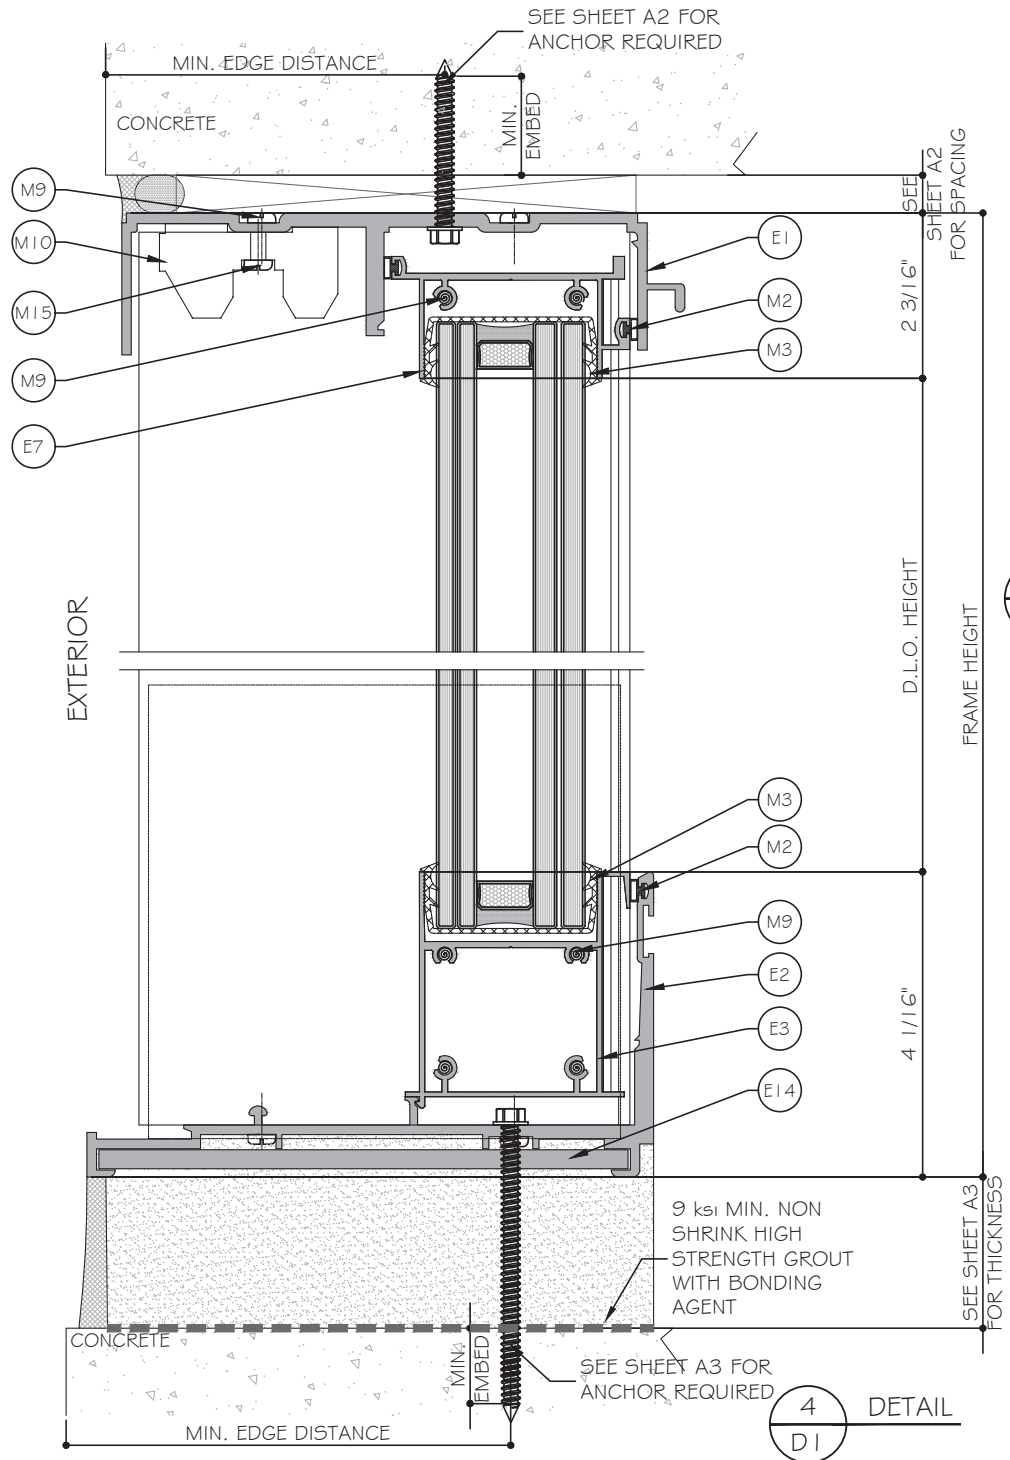


3
DI

DETAIL

4
DI

DETAIL

FLORIDA APPROVAL:
FL 42347.1

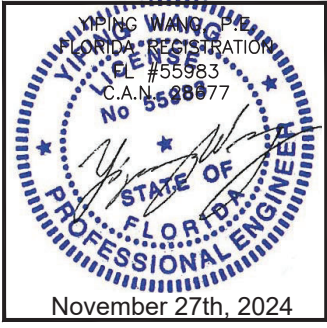

MCY ENGINEERING, INC.
GLAZING CONSULTANTS

12781 MIRAMAR PARKWAY #301
MIRAMAR, FL 33027
P: 305.271.0117
www.MCYEngineering.com mcy@mcyengineering.com

SERIES PH3500 SLIDING GLASS DOOR (S.M.I.)

ES WINDOWS, INC.
10653 NE Quaybridge Ct.
Miami, FL 33138
TEL: (305) 624-7775

Rev. No.	Date	Drawn By	Description
1	06/19/2023	James	NEW APPLICATION


Drawn Date
07/13/2023

Scale
AS SHOWN

DRAWING NO.
AD23-21

D1

Sheet No.
06 OF 09

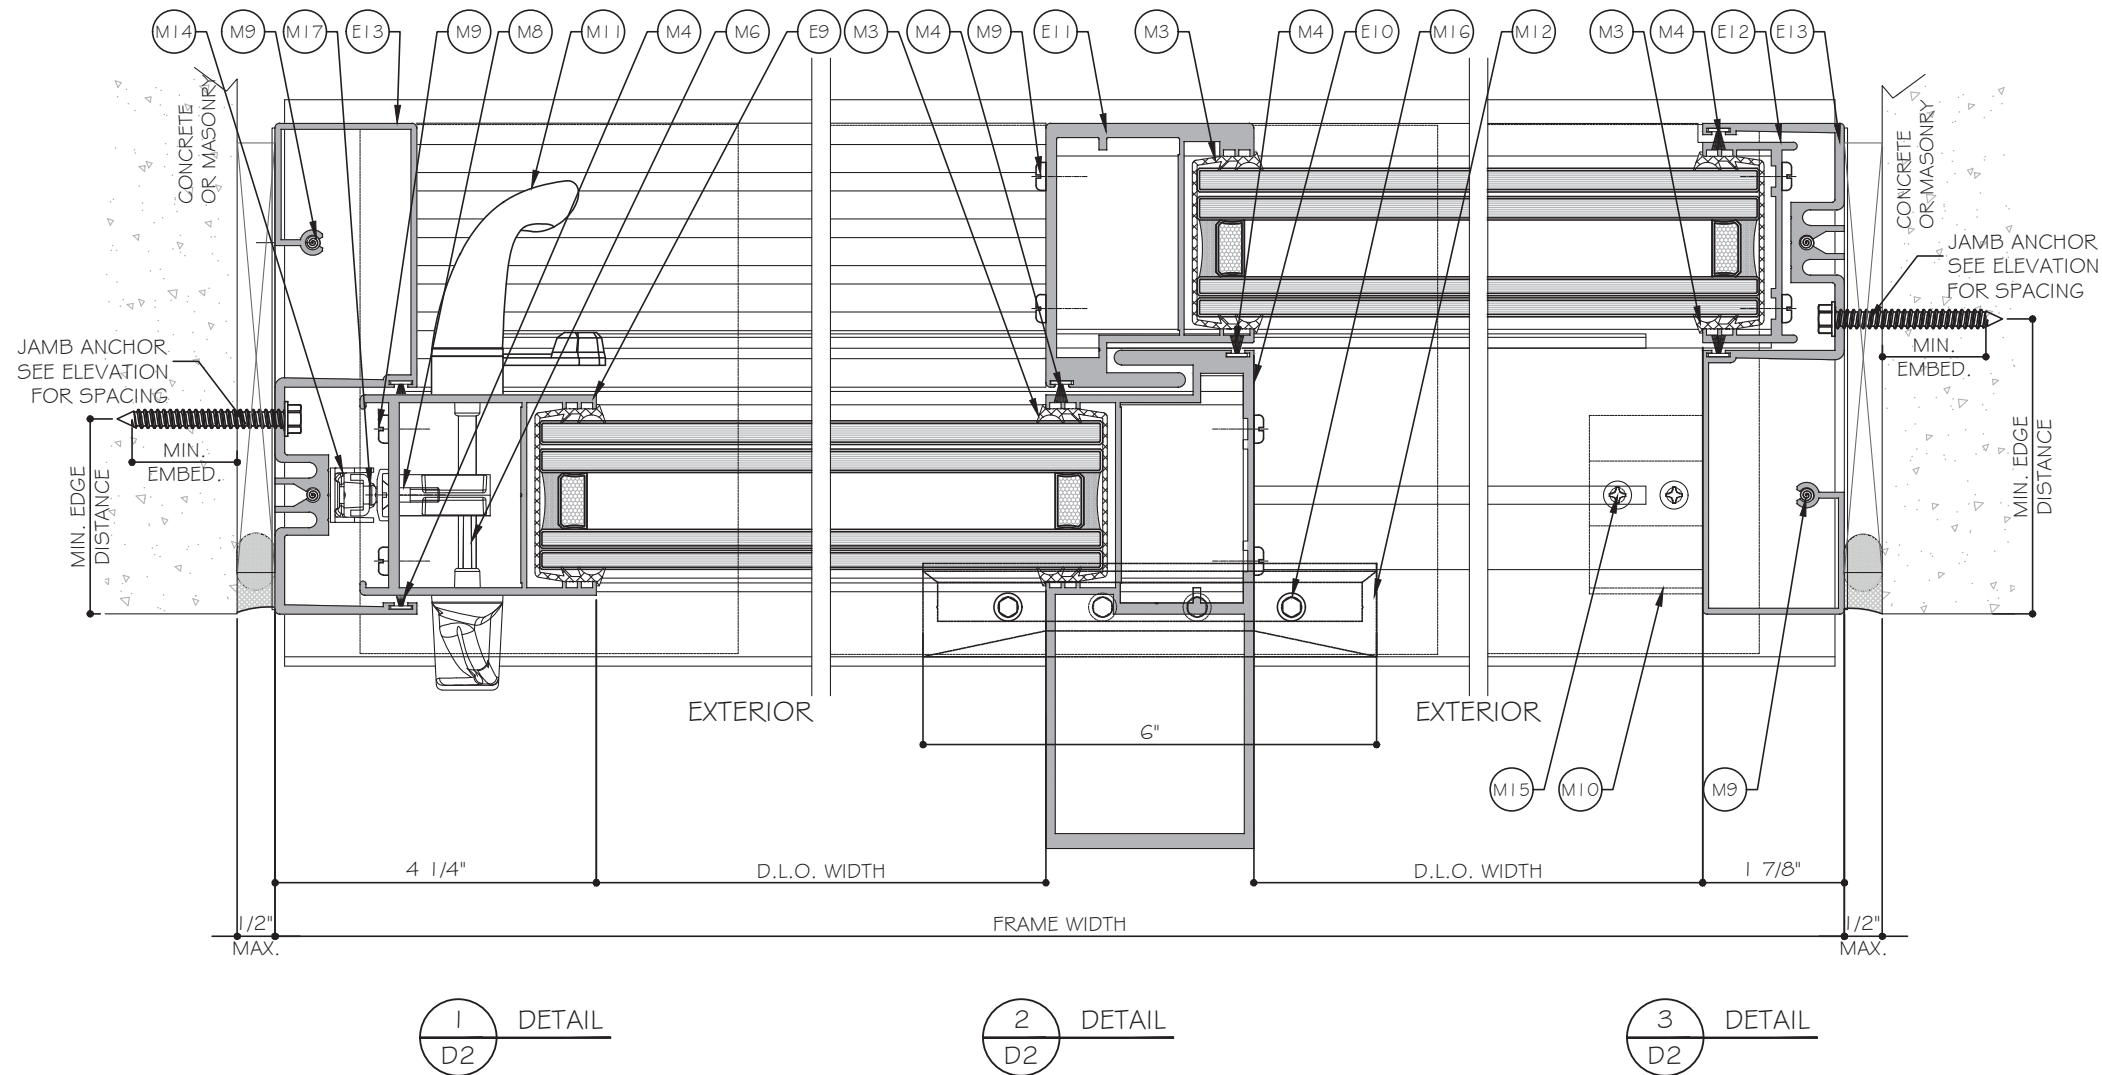

FLORIDA APPROVAL:
FL 42347.1

Professional Engineer Seal for YIPING WANG, State of Florida, License No. 55983, C.A.N. 28877. Date: November 27th, 2024.

MCY ENGINEERING, INC.
GLAZING CONSULTANTS
12781 MIRAMAR PARKWAY #301
MIRAMAR, FL 33027
P: 305.271.0117
www.MCYEngineering.com mcy@mcyengineering.com

SERIES PH3500 SLIDING GLASS DOOR (S.M.I.)

ES WINDOWS, INC.
10653 NE Quaybridge Ct.
Miami, FL 33138
TEL: (305) 624-7775



Rev. No.	Date	Drawn By	Description
1	06/19/2023	James	NEW APPLICATION

Drawn Date: 07/13/2023

Scale: AS SHOWN

DRAWING NO. AD23-21

Sheet No. 07 OF 09

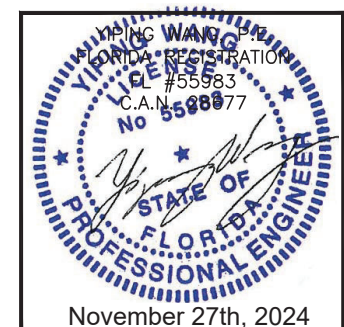 [illegible]


SERIES PH3500 SLIDING GLASS DOOR (S.M.I.)

ES WINDOWS, INC.

10653 NE Quaybridge Ct.

Miami, FL 33138

TEL. (305) 624-7775

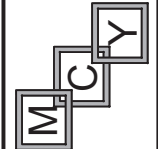

MCY ENGINEERING, INC.

GLAZING CONSULTANTS

12781 MIRAMAR PARKWAY #301

MIRAMAR, FL. 33027

www.MCYEngineering.com

BILL OF MATERIALS				
ITEM	PART	DESCRIPTION	MATERIAL	MANUF.
E1	PH-3500-001	FRAME HEAD	6005-T5	ES WINDOWS
E2	PH-3500-002	FRAME SILL	6005-T5	ES WINDOWS
E3	PH-3500-003	INSIDE FIXED BOTTOM RAIL	6005-T5	ES WINDOWS
E4	PH-3500-004	OUTSIDE BOTTOM RAIL	6005-T5	ES WINDOWS
E5	PH-3500-005	THRESHOLD	6005-T5	ES WINDOWS
E6	PH-3500-006	OUTSIDE BOTTOM RAIL	6063-T6	ES WINDOWS
E7	PH-3500-007	FIXED INSIDE TOP RAIL	6063-T6	ES WINDOWS
E8	PH-3500-008	HEAD CLOSER ADAPTOR	6063-T6	ES WINDOWS
E9	PH-3500-009	LOCKSTILE	6063-T6	ES WINDOWS
E10	PH-3500-010	HEAVY INTERLOCK	6005-T5	ES WINDOWS
E11	PH-3500-011	INTERLOCK	6005-T5	ES WINDOWS
E12	PH-3500-012	FIXED STILE	6063-T6	ES WINDOWS
E13	PH-3500-013	FRAME JAMB	6063-T6	ES WINDOWS
E14	PH-3500-014	SILL TRACK PLATE	6061-T6	ES WINDOWS
M1	V-019	DRIP SILL VINYL OUTER PANEL EDGE	POLYVINYL CHLORIDE	-
M2	V-026	BULD GASKET	POLYVINYL CHLORIDE	-
M3	PH3400-G01	GLAZING GASKET	EPDM DURO 70 SHORE A	-
M4	W73285NK	WEATHER STRIPPING	POLYPROPYLENE	-
M5	W31245NK	WEATHER STRIPPING	POLYPROPYLENE	-
M6	PS01-1020	MORTISE TWO POINT LOCK 30 MM, FIXED WITH (2) #10X1" FH SMS	ZINC DIE CAST	-
M7	GTT 354/460A	TANDEM NYLON WHEEL, FIXED WITH (1) #10-32 X 1 1/2" FH MS	NYLON	-
M8	-	#10X1" FH SCREW FOR LOCK	STAINLESS STEEL	-
M9	-	#12X1" PH SCREW FOR ASSEMBLY	STAINLESS STEEL	-
M10	P-047	BUMPER	POLYVINYL CHLORIDE	-
M11	PS01-0014-FINISH	HARDWARE KIT	ALUMINUM	-
M12	PS01-5001-FINISH	SILL TRACK 6" LG.	ALUMINUM	-
M13	NOT USED			-
M14	PS01-0060-00B	TWO POINT STRIKE, FIXED WITH (2) #8X3/4" PH SMS	STAINLESS STEEL	-
M15	-	#10X5/8" PH SCREW FOR BUMPER	STAINLESS STEEL	-
M16	-	(4) 1/4"-20X3/4" SH FOR SILL TRACK	STAINLESS STEEL	-
M17	-	#8X3/4" PH SCREW FOR STRIKE	STAINLESS STEEL	-

FLORIDA APPROVAL:

FL 42347.1

YIPING WANG

FLORIDA REGISTRATION

CL #55983

C.A.N. 08877

07/13/2023

James

AS SHOWN

Drawn Date

Scale

Drawn By

Date

Rev. No.

Description

Drawn Date

Scale

Drawn By

Date

Rev. No.

Description

Drawn Date

Scale

Drawn By

Date

Rev. No.

Description

SERIES PH3500 SLIDING GLASS DOOR (S.M.I.)

ES WINDOWS, INC.

10653 NE Quaybridge Ct.

Miami, FL 33138

TEL (305) 624-7775

MCY ENGINEERING, INC.

GLAZING CONSULTANTS

12781 MIRAMAR PARKWAY #301

MIRAMAR, FL 33027

P. 305.271.0117

www.MCYEngineering.com

mcy@mcyengineering.com