


GENERAL NOTES

1. THE PRODUCT SHOWN HEREIN IS DESIGNED AND MANUFACTURED TO COMPLY WITH THE REQUIREMENTS OF THE 9TH EDITION (2026) FLORIDA BUILDING CODE, 2024 INTERNATIONAL RESIDENTIAL CODE, AND 2024 INTERNATIONAL BUILDING CODE.
2. THIS DOCUMENT ADDRESSES ONLY PRODUCT ANCHORAGE TO ACHIEVE THE INDICATED DESIGN PRESSURES AT THE INDICATED SIZES, IN THE CONFIGURATION SHOWN IN THE ELEVATIONS. INSTALL PRODUCTS WITH MAXIMUM SHIM GAP, MINIMUM EDGE DISTANCE AND EMBEDMENT, AND WITH FASTENER TYPE AS SHOWN IN THE DETAILS ON SHEET 2. FOR FBC 1711 COASTAL COMPLIANCE SEE EVALUATION REPORT. FOR FULL PRODUCT CONSTRUCTION DETAILS SEE TEST REPORT CCL 24-152.
3. THIS PRODUCT AS SHOWN IN THIS DRAWING IS NON-IMPACT RESISTANT AND REQUIRES THE USE OF IMPACT PROTECTIVE DEVICES (SHUTTERS) IN WINDBORNE DEBRIS REGIONS.
4. GLAZING SHALL BE COMPLIANT WITH ASTM E-1300.
5. THE 4/3 ALLOWABLE STRESS INCREASE FACTOR (SHORT-TERM INCREASE FACTOR) HAS NOT BEEN USED IN THE ANCHOR ANALYSIS FOR THIS SYSTEM. THE 1.6 Cd FACTOR WAS USED IN THE ANALYSIS OF ANCHORAGE INTO WOOD SUBSTRATE.
6. THE OPENING SUBSTRATE MATERIALS (FRAMING, MASONRY, BUCKS) AND ATTACHMENT OF BUCKS TO THE SUBSTRATE ARE BY OTHERS AND SHALL BE VERIFIED BY THE ARCHITECT OR ENGINEER OF RECORD OR AS APPROVED BY THE AUTHORITY HAVING JURISDICTION (AHJ). BUCKING, OPENINGS, & BUCKING FASTENERS MUST BE PROPERLY DESIGNED & INSTALLED BY OTHERS IN ACCORDANCE WITH THE FBC TO TRANSFER SUPERIMPOSED LOADS TO THE STRUCTURE. WITH MASONRY OPENINGS, WOOD BUCKS ARE OPTIONAL.
7. DISSIMILAR MATERIALS THAT COME INTO CONTACT SHALL BE COATED OR OTHERWISE PROTECTED TO PREVENT GALVANIC REACTIONS. WOOD BUCKS, IF USED, SHALL BE PRESSURE TREATED, WITH EITHER A TREATMENT OR COATING COMPATIBLE WITH THIS PRODUCT.
8. ANCHORAGE NOTES: ALL ANCHORS USED SHALL BE OF A MATERIAL OR HAVE A COATING COMPATIBLE WITH ANY PRESSURE TREATMENT OF WOOD AND ALL OTHER WINDOW MATERIALS. INSTALL ONE ANCHOR AT EACH LOCATION SHOWN IN THE ELEVATION. INSTALL SHIMS AS NEEDED BUT NOT LESS THAN 1/4 POINTS OF FRAMING. SHIMS SHALL BE LOAD-BEARING (PLASTIC OR METALLIC) AND CAPABLE OF TRANSFERRING LOADS TO SUBSTRATE, AND FIXED IN PLACE WITH CONSTRUCTION GRADE ADHESIVE SEALANT. SPECIFIED ANCHOR EMBEDMENT TO SUBSTRATE SHALL BE BEYOND WALL FINISH.
9. ALL HARDWARE & FASTENERS SHALL BE IN ACCORDANCE WITH THESE DRAWINGS, OR AS APPROVED, SIGNED, AND SEALED BY A FLORIDA-REGISTERED PROFESSIONAL ENGINEER ON A SITE-SPECIFIC BASIS.
10. SEALING AND FLASHING STRATEGIES FOR OVERALL WATER INFILTRATION RESISTANCE OF THE INSTALLED PRODUCT SHALL BE THE RESPONSIBILITY OF OTHERS AND ARE NOT ADDRESSED BY THIS DOCUMENT.

500 SERIES PVC HORIZONTAL SLIDER WINDOW, NON-IMPACT

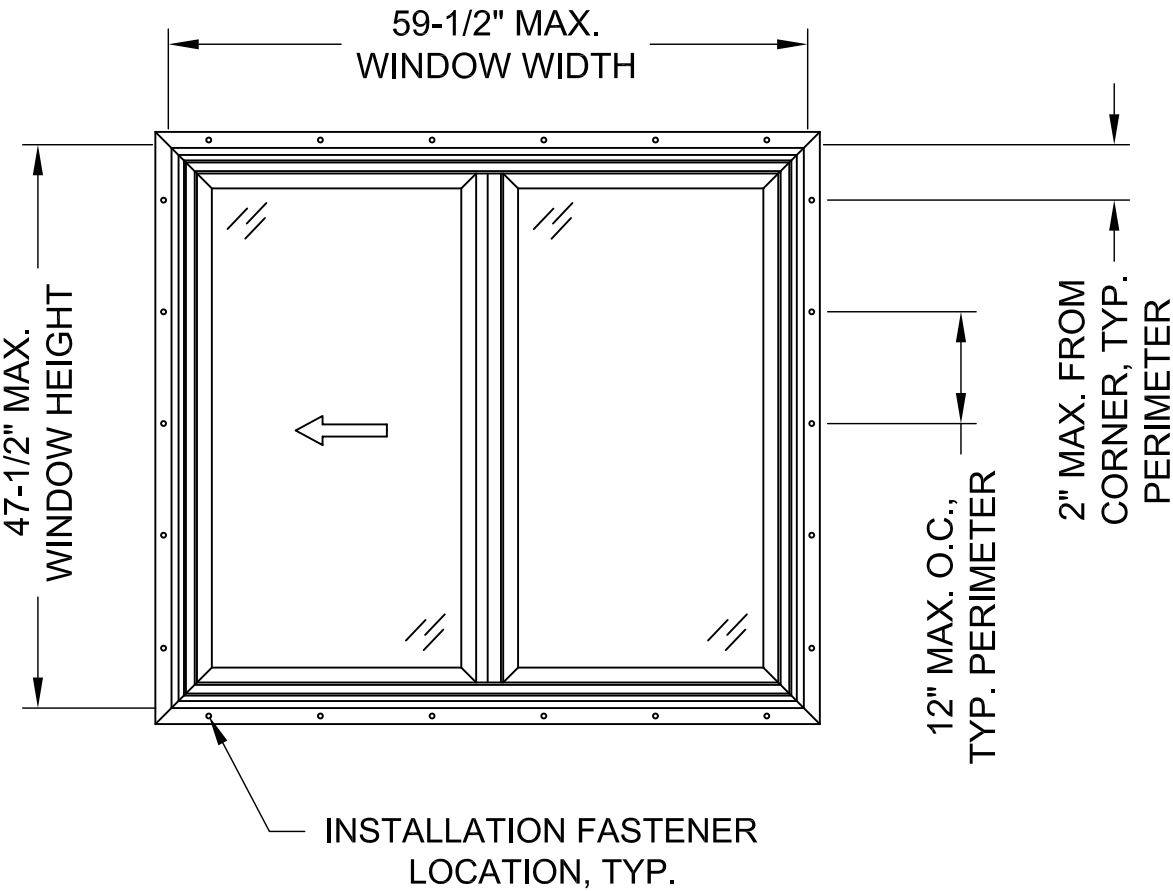

EXTERIOR ELEVATION
(XO SHOWN, APPROVED XO OR OX)

DESIGN PRESSURE RATING
+/-50 PSF


Lucas Turner
2026.10.09
15:07:41
-05'00'



ABI WINDOWS, LLC



1121 Fulwiler Rd., Abilene, TX 79603
Ph. (325) 352-4601 www.abiwindows.com

SHEET DESCRIPTION: NOTES, ELEVATION	DATE DRAWN: 2/7/2025
SCALE: NTS	REV: A
DRAWING: FPA-500-HS-NI	SHEET: 1 OF 2

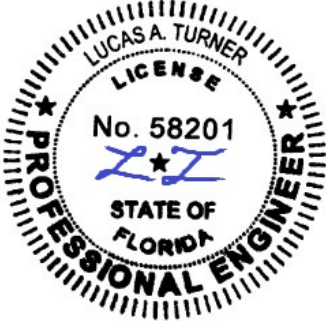

10/9/2026
Lucas A. Turner, P.E.
FL PE #58201
2428 Old Natchez Trc Trl
Camden, TN 38320
Ph. 941-380-1574

500 SERIES PVC HORIZONTAL SLIDER WINDOW, NON-IMPACT

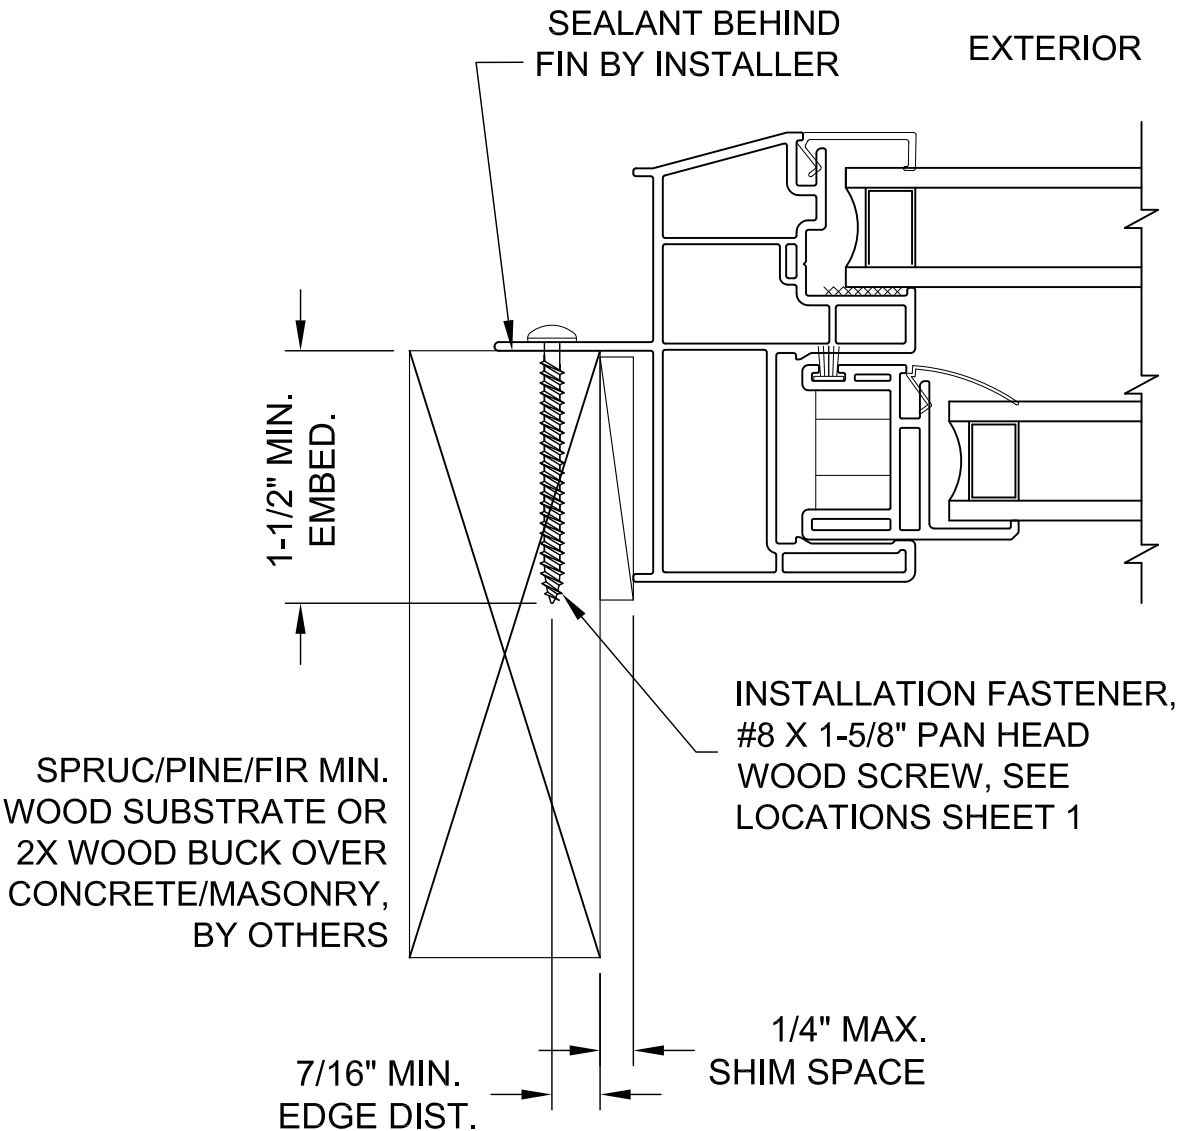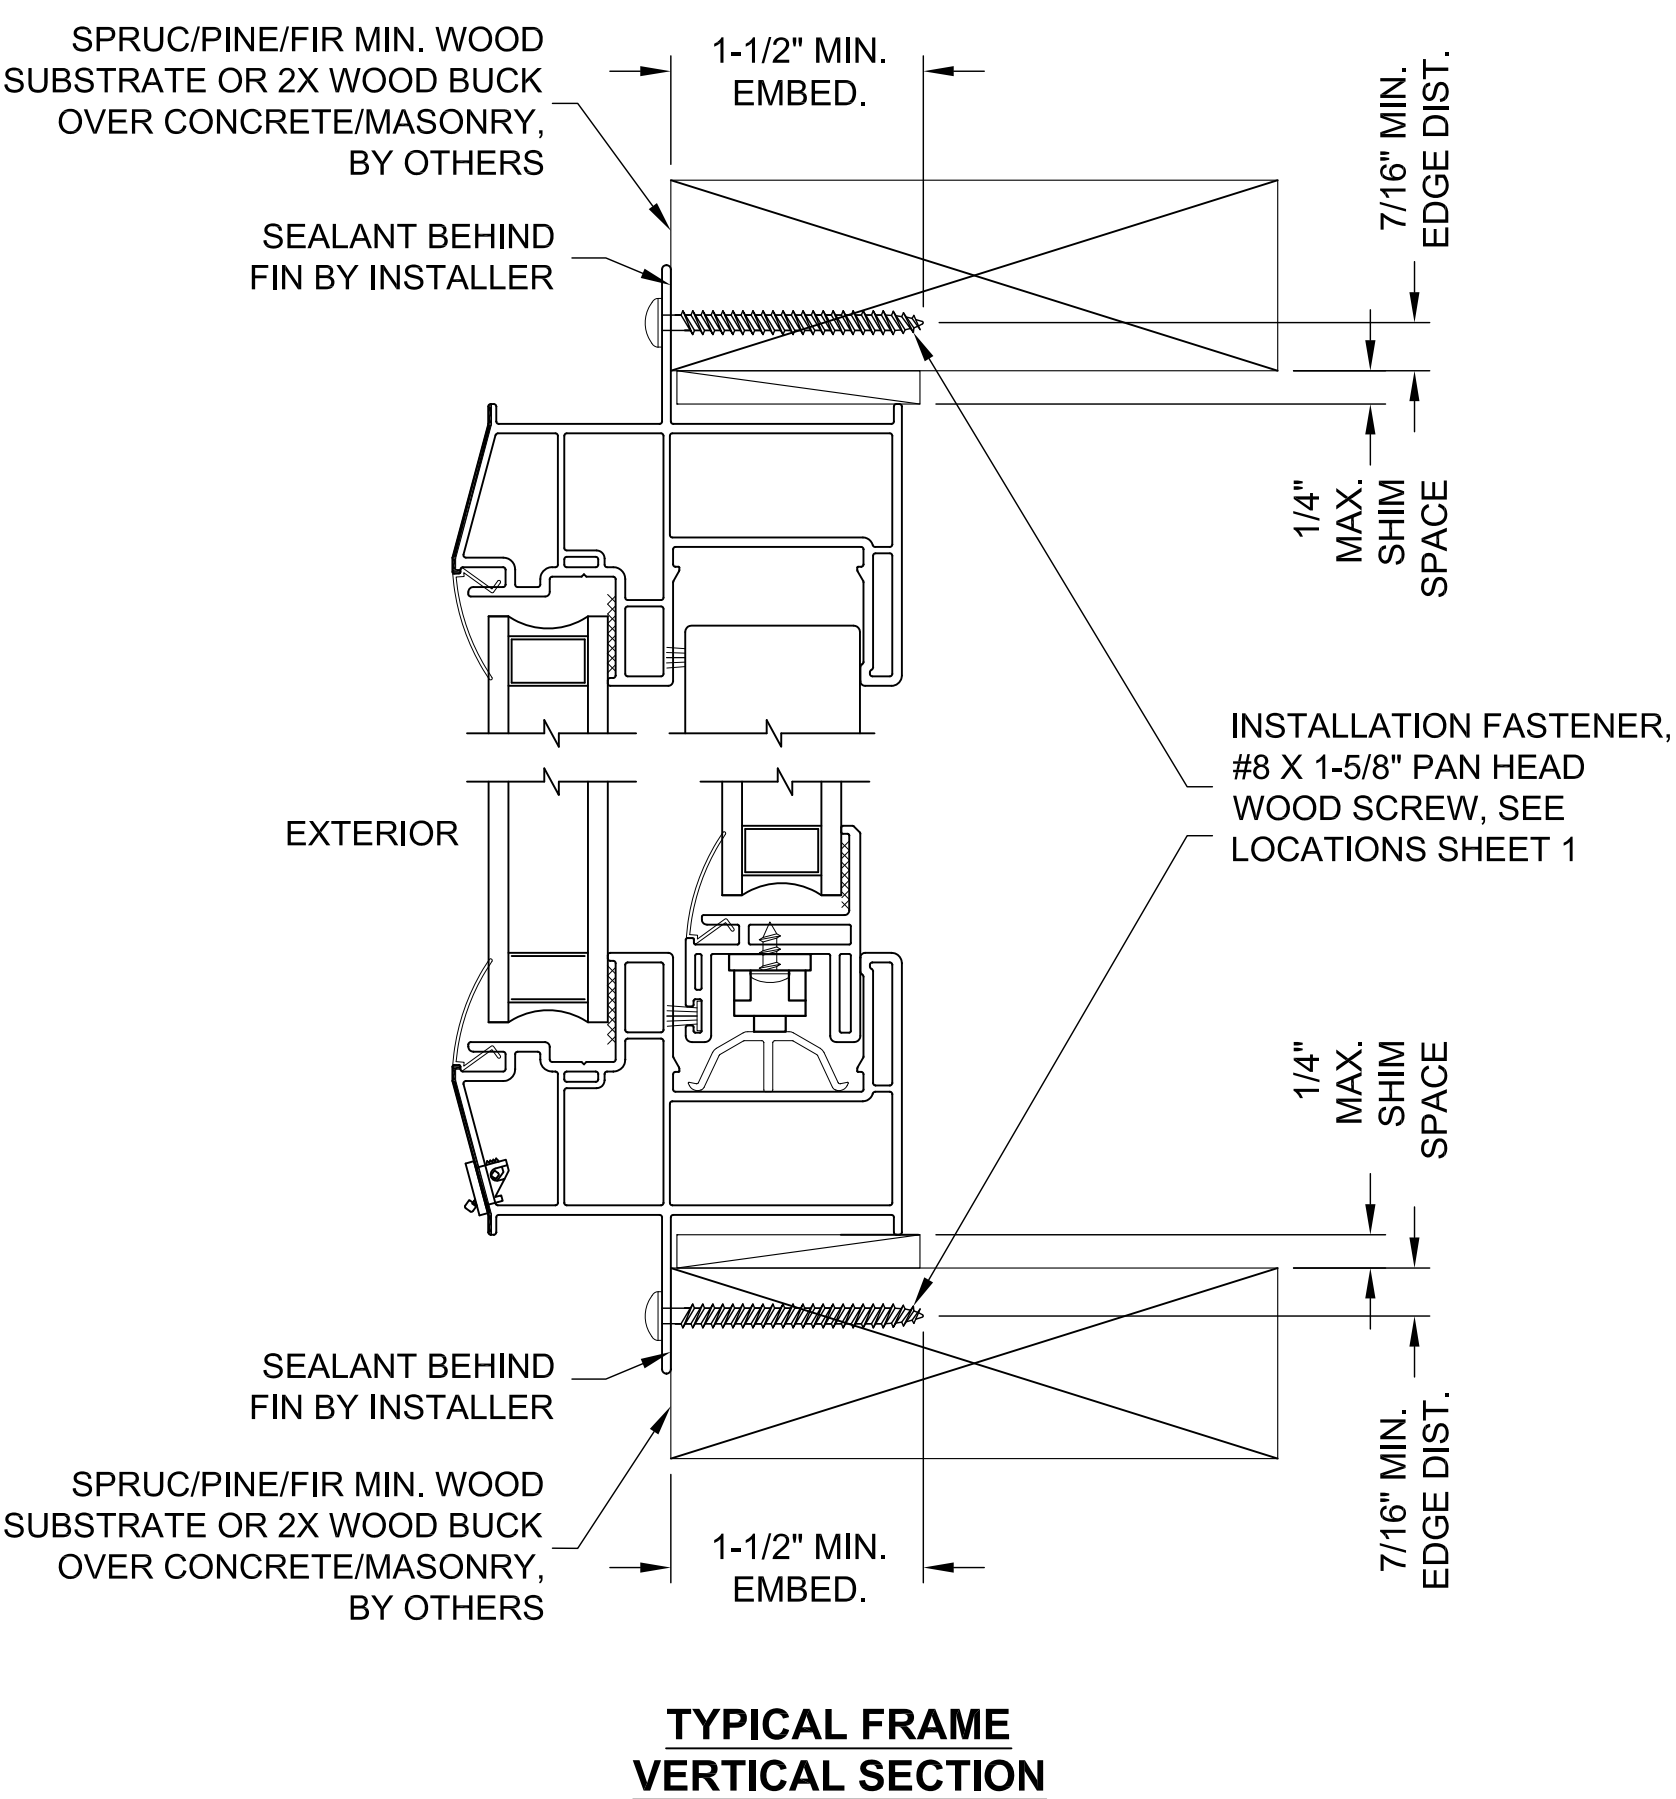




ABI WINDOWS, LLC

1121 Fulwiler Rd., Abilene, TX 79603
Ph. (325) 352-4601 www.abiwindows.com

SHEET DESCRIPTION: INSTALLATION	DATE DRAWN: 2/7/2025
SCALE: NTS	REV: A
DRAWING: FPA-500-HS-NI	SHEET: 2 OF 2

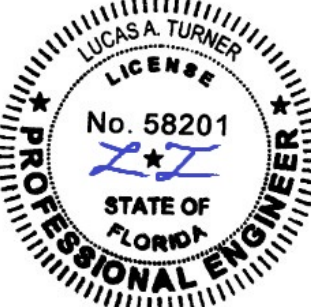

10/9/2026
Lucas A. Turner, P.E.
FL PE #58201
2428 Old Natchez Trc Trl
Camden, TN 38320
Ph. 941-380-1574