


ELITE DOORS AND WINDOWS INC.
SERIES YY 150 ALUMINUM FIXED WINDOW- NI

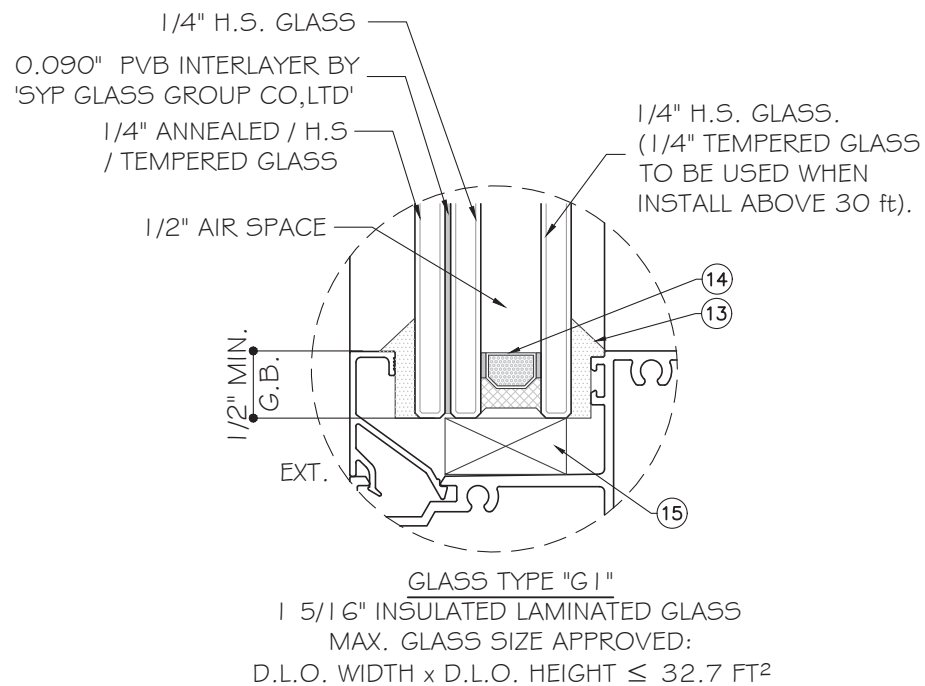

NOTE:
GLASS COMPLIES WITH ASTM E 1300-09
(3 SEC. GUSTS).

GENERAL NOTES:

FIXED WINDOW SYSTEM IS NON IMPACT SYSTEM TO BE USED OUTSIDE OF HVHZ. (NON HVHZ)
THIS SYSTEM MAY BE USED IN CONJUNCTION WITH FLORIDA STATE APPROVED ENTRANCE
DOORS.

- CODE REQUIREMENTS FOR SAFEGUARDS MUST BE OBSERVED.
- THIS PRODUCT HAS BEEN DESIGNED AND TESTED TO COMPLY WITH THE REQUIREMENTS OF THE FLORIDA BUILDING CODE 8TH EDITION (2023) NOT INCLUDING HIGH VELOCITY HURRICANE ZONE (NON-HVHZ).
- ULTIMATE LOAD OBTAINED FROM ASCE 7-22, MULTIPLY BY 0.6 SHALL BE LESS THAN OR EQUAL TO MAX. DESIGN LOAD IN THIS DOCUMENT. THE DESIGN LOADS SHOWN IN THIS DOCUMENT ARE ALLOWABLE DESIGN LOADS.
- WOOD BUCKS BY OTHERS, MUST BE ANCHORED PROPERLY TO TRANSFER LOADS TO THE STRUCTURE.
- ANCHORS SHALL BE AS LISTED, SPACED AS SHOWN ON DETAILS, ANCHORS EMBEDMENT TO BASE MATERIAL SHALL BE BEYOND WALL DRESSING OR STUCCO.
- ANCHORING OR LOADING CONDITIONS NOT SHOWN IN THESE DETAILS ARE NOT PART OF THIS APPROVAL.
- A LOAD DURATION INCREASE IS USED IN DESIGN OF ANCHORS INTO WOOD ONLY.
- MATERIALS INCLUDING BUT NOT LIMITED TO STEEL / METAL SCREWS, THAT COME INTO CONTACT WITH OTHER DISSIMILAR MATERIALS SHALL MEET THE REQUIREMENTS OF THE FLORIDA BUILDING CODE 8TH EDITION (2023) SECTION AS APPLICABLE.

- MANUFACTURER'S LABEL SHALL BE LOCATED ON A READILY VISIBLE LOCATION IN ACCORDANCE WITH SECTION 1709.9.3 OF FLORIDA BUILDING CODE LABELING TO COMPLY WITH SECTION 1709.9.2.

USE CHARTS AS FOLLOWS.

STEP 1: DETERMINE DESIGN WIND LOAD REQUIREMENTS BASED ON WIND VELOCITY, BUILDING HEIGHT, WIND ZONE USING APPLICABLE ASCE 7-22 STANDARD.


STEP 2: SEE SHEET 1 FOR GLASS OPTIONS AND MAX. D.L.O. AREA ALLOWED.

STEP 3: SEE TYPICAL ELEVATION ON SHEET 2. CHECK MULLION CAPACITY FOR A GIVEN SPACING AND HEIGHT USING CHART 1. THE CAPACITY SHOULD EXCEED THE DESIGN LOAD REQUIRED FOR JOB.

STEP 4: SEE ANCHOR OPTIONS ON SHEET D2. NUMBER OF ANCHOR REQUIRED AND SEE SHEET I.

ABBREVIATIONS AND SYMBOLS

D.L.O. - DAYLITE OPENING
F.H. - FRAME HEIGHT
F.W. - FRAME WIDTH
W/ - WITH
W/O - WITHOUT
O.C. - ON CENTER
G.B. - GLASS BITE

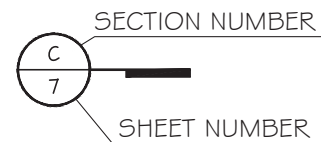


LIMITATIONS OF USE

- A- THIS PRODUCT EVALUATION DOCUMENT (P.E.D.) PREPARED BY THIS ENGINEER IS GENERIC AND DOES NOT PROVIDE INFORMATION FOR A SITE SPECIFIC PROJECT; i.e. WHERE THE SITE CONDITIONS DEVIATE FROM THE P.E.D.
- B- CONTRACTOR TO BE RESPONSIBLE FOR THE SELECTION, PURCHASE AND INSTALLATION OF THIS PRODUCT BASED ON THIS PRODUCT EVALUATION PROVIDED HE/SHE DOES NOT DEVIATE FROM THE CONDITIONS DETAILED ON THIS DOCUMENT.
- C- THIS PRODUCT EVALUATION DOCUMENT WILL BE CONSIDERED INVALID IF ALTERED BY ANY MEANS.
- D- SITE SPECIFIC PROJECTS SHALL BE PREPARED BY A FLORIDA REGISTERED ENGINEER OR ARCHITECT WHICH WILL BECOME THE ENGINEER OF RECORD (E.O.R.) FOR THE PROJECT AND WHO WILL BE RESPONSIBLE FOR THE PROPER USE OF THE P.E.D.
- E- THIS P.E.D. SHALL BEAR THE DATE AND ORIGINAL SEAL AND SIGNATURE OF THE PROFESSIONAL ENGINEER OF RECORD THAT PREPARED IT.

FLORIDA APPROVAL:

FL47433

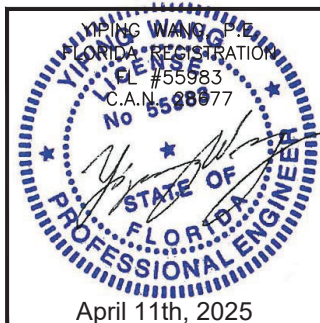

YY150 ALUMINUM FIXED WINDOW SYSTEM- NON IMPACT

ELITE DOORS AND WINDOWS, INC.

TEL.310 487 3334

EMAIL: Gino@elitedoorswindows.com

MCY ENGINEERING, INC.
GLAZING CONSULTANTS

**ENGINEERING,
GLAZING CONSULTANTS**

12781 MIRAMAR PKWY.STE.301

MIRAMAR, FL 33027

www.MCYEngineering.com

mcy@mcyengineering.com



YY150 ALUMINUM FIXED WINDOW SYSTEM- NON IMPACT

ELITE DOORS AND WINDOWS, INC.

4780 CORONA AVENUE, VERNON, CALIFORNIA 90058

TEL.310 487 3334

EMAIL: Gino@elitedoorswindows.com

--	--	--	--	--

R0	04.07.2025	James	NEW APPLICATION
----	------------	-------	-----------------

Rev. No.	Date	Drawn By	Description
-------------	------	-------------	-------------


Drawn Date
04.07.2025

SCALE
AS SHOWN


DRAWING NO.
AD25-1

COVER


Sheet No.
01 OF 06

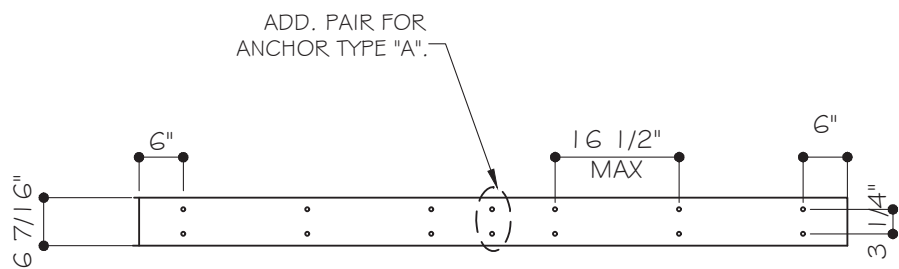

TYPICAL EXTERIOR ELEVATIONS
SEE CHART I
FOR APPROVED SIZE AND CAPACITIES

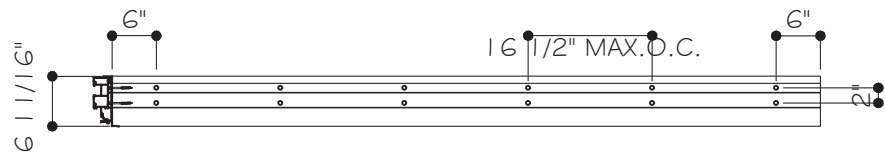


ANCHOR LAYOUT AT SILL

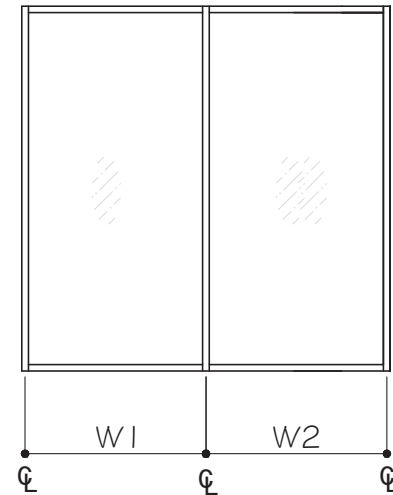

TYPICAL ELEVATION

$$\text{MULLION WIDTH (W)} = \frac{W1 + W2}{2}$$

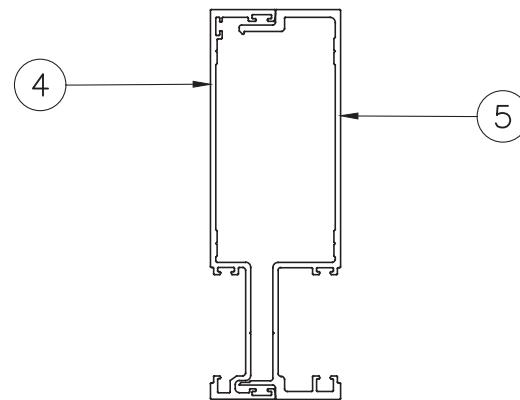

MULLION "MI"

	$\sum x_i^4$	$\sum x_i^3$
Y150-20	3.1196	1.0513
Y150-21	4.1212	1.3895
TOTAL	7.24	2.44

NOMINAL DIMENSIONS		M I
FRAME WIDTH	FRAME HEIGHT	EXT(+) INT (-)
W (IN)	H (IN)	PSF
30	90	70
36		70
42		70
48		70
54		65
30	96	70
36		70
42		69
48		61
30	102	70
36		69
42		60
48		54
30	108	70
36		61
42		53
30	110	70
36		59
42		51
46.25		47
30	114	65
36		55
42		48
30	120	59
36		49
42		43
30	126	53
36		45
30	128	48
36		41

FLORIDA APPROVAL:
FL47433

MCY ENGINEERING, INC.
GLAZING CONSULTANTS
2781 MIRAMAR PKWY, STE. 301
IRAMAR, FL 33027 P: 305.271.0100
mcy@mcyengineering.com

YY150 ALUMINUM FIXED WINDOW SYSTEM-NON IMPACT

ELITE DOORS AND WINDOWS, INC.
 4780 CORONA AVENUE, VERNON, CALIFORNIA 90058
 TEL 310 487 3334
 EMAIL: Gino@elitedoorswindows.com




R0	04.07.2025	James	NEW APPLICATION
Rev. No.	Date	Drawn By	Description

Drawn Date	SCALE
04.07.2025	AS SHOWN

AD25-13

E1

Sheet No.
02 OF 06

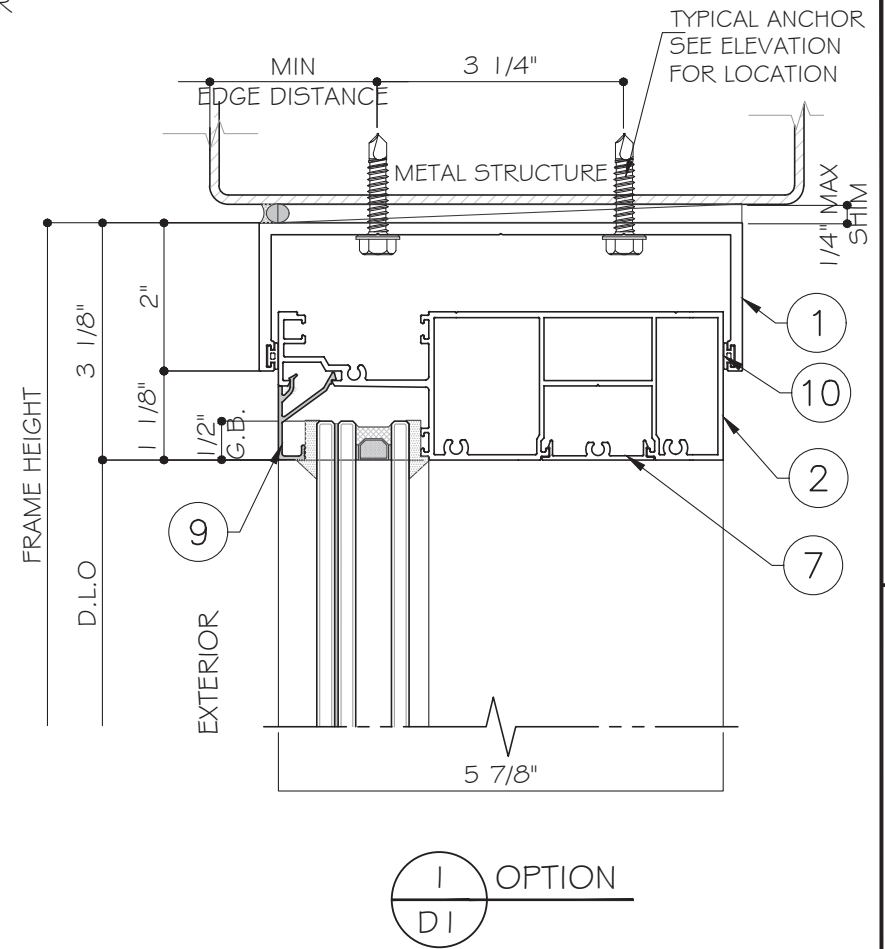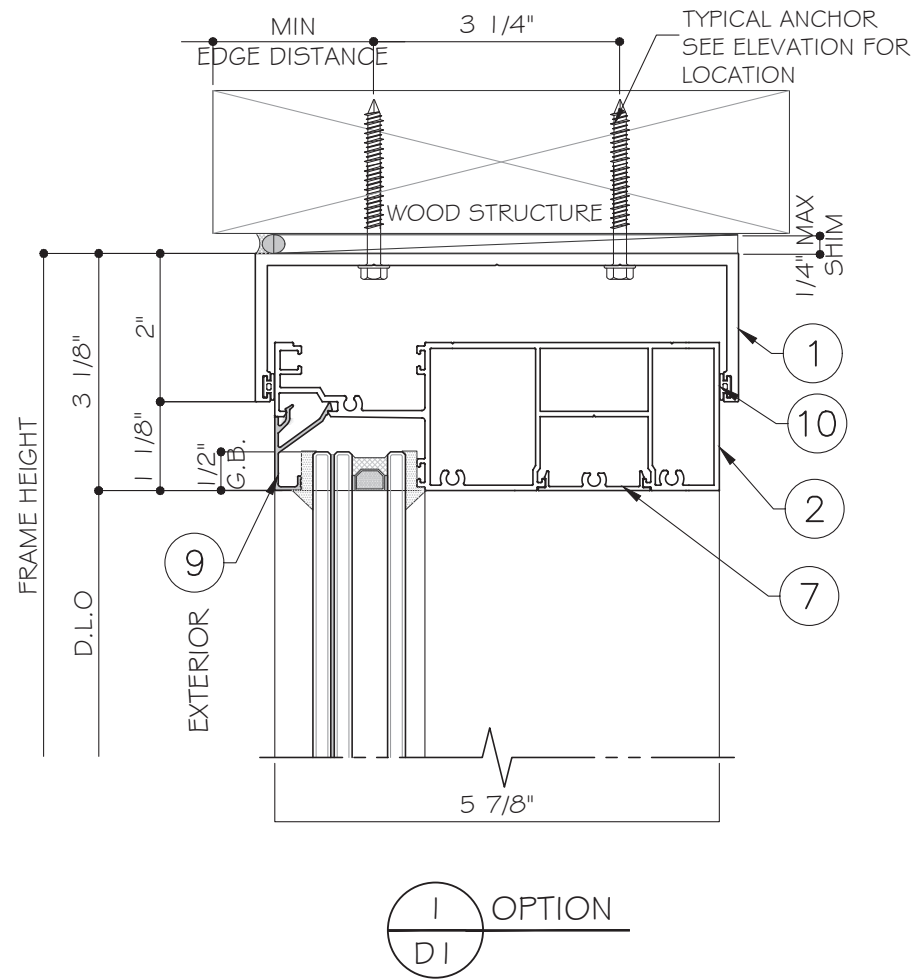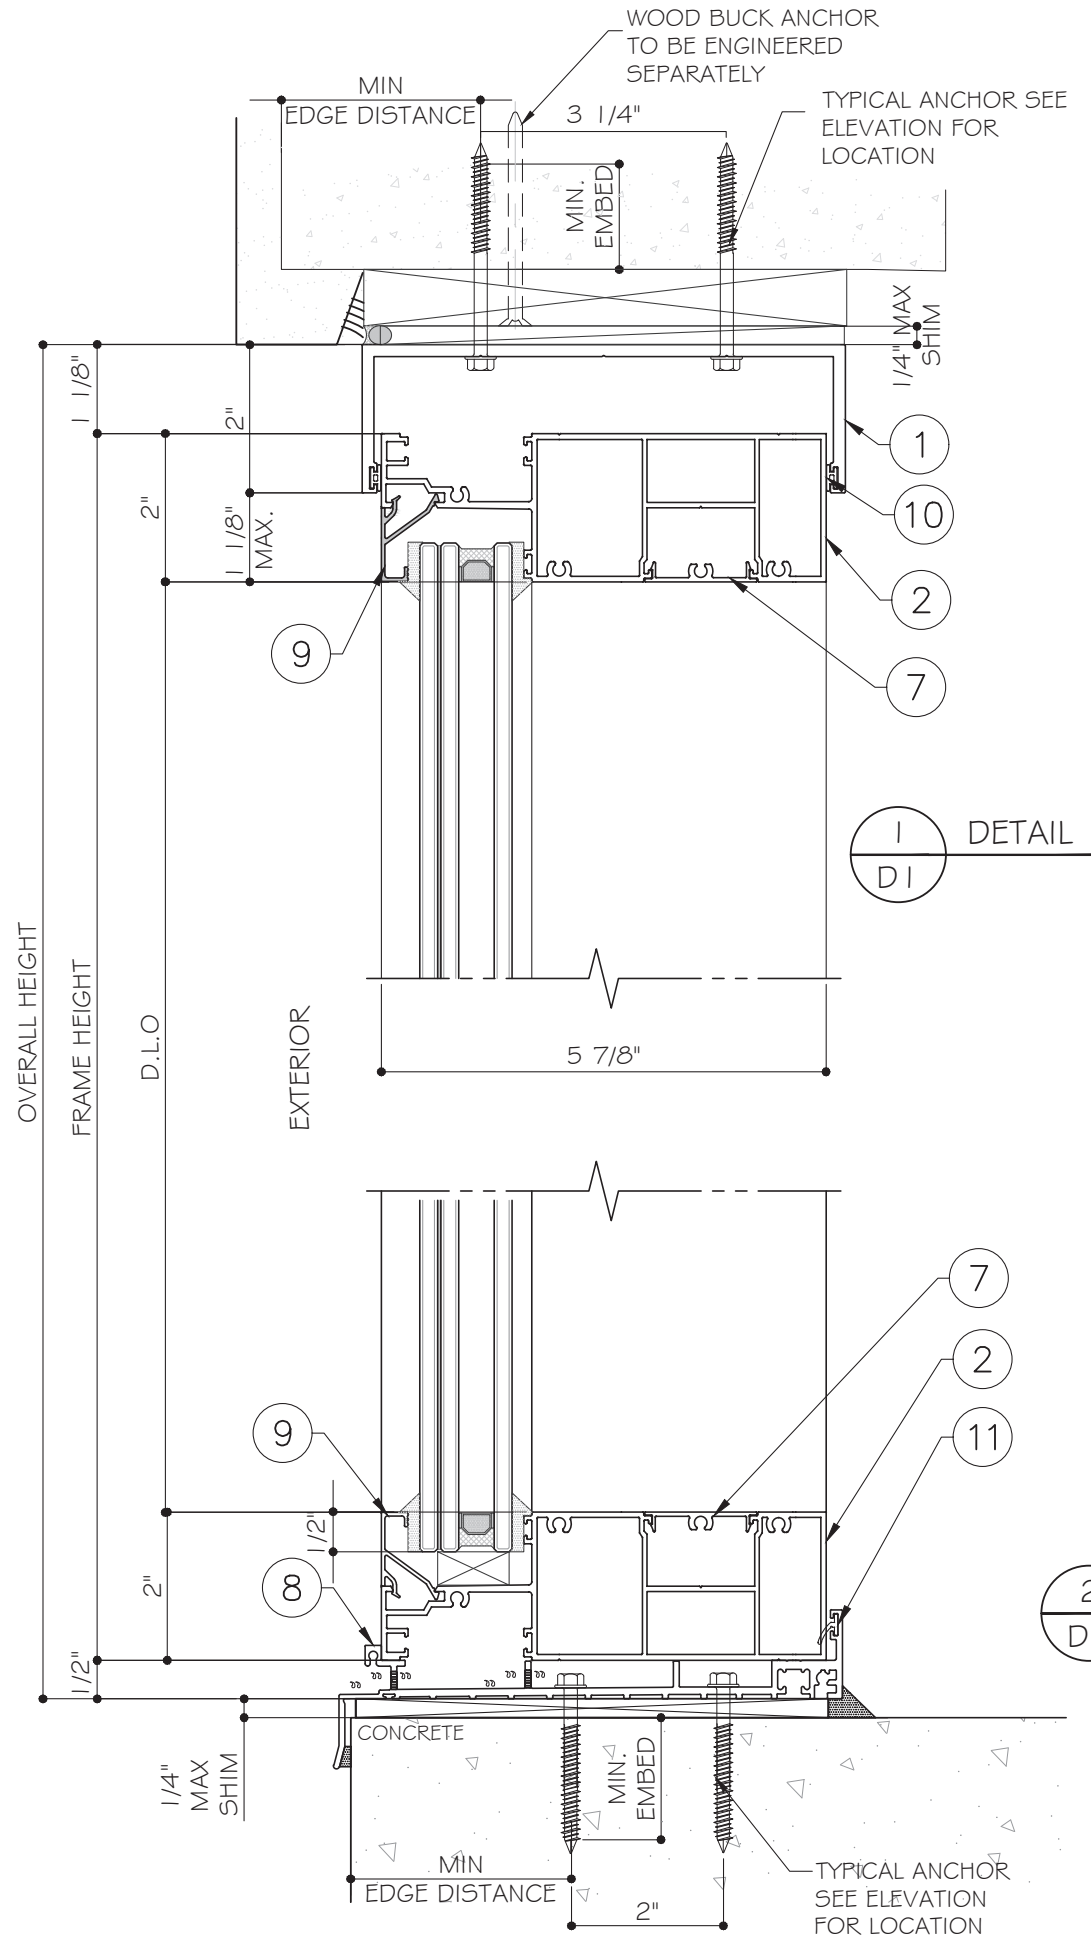

WOOD BUCKS AND METAL STRUCTURE BY OTHERS MUST BE ANCHORED PROPERLY TO SUSTAIN LOADS IMPOSED BY GLAZING SYSTEM AND TRANSFER THEM TO THE BUILDING STRUCTURE.

FLORIDA APPROVAL:

FL47433

YIPING WANG

FLORIDA REGISTRATION

FL #55983

C.A.N. 98877

STATE OF FLORIDA

PROFESSIONAL ENGINEER

April 11th, 2025

MCY ENGINEERING, INC.

GLAZING CONSULTANTS

MCY

12781 MIRAMAR PKWY. STE. 301

MIRAMAR, FL 33027

P: 305.271.0117

www.MCYEngineering.com

mcy@mcyengineering.com

YY150 ALUMINUM FIXED WINDOW SYSTEM- NON IMPACT


ELITE DOORS AND WINDOWS, INC.

4780 CORONA AVENUE, VERNON, CALIFORNIA 90058


TEL.310 487 3334

EMAIL: Gino@elitedoorswindows.com


Rev. No.	Date	Drawn By	Description
RO	04.07.2025	James	NEW APPLICATION
Drawing No. AD25-13			
Sheet No. 03 OF 06			

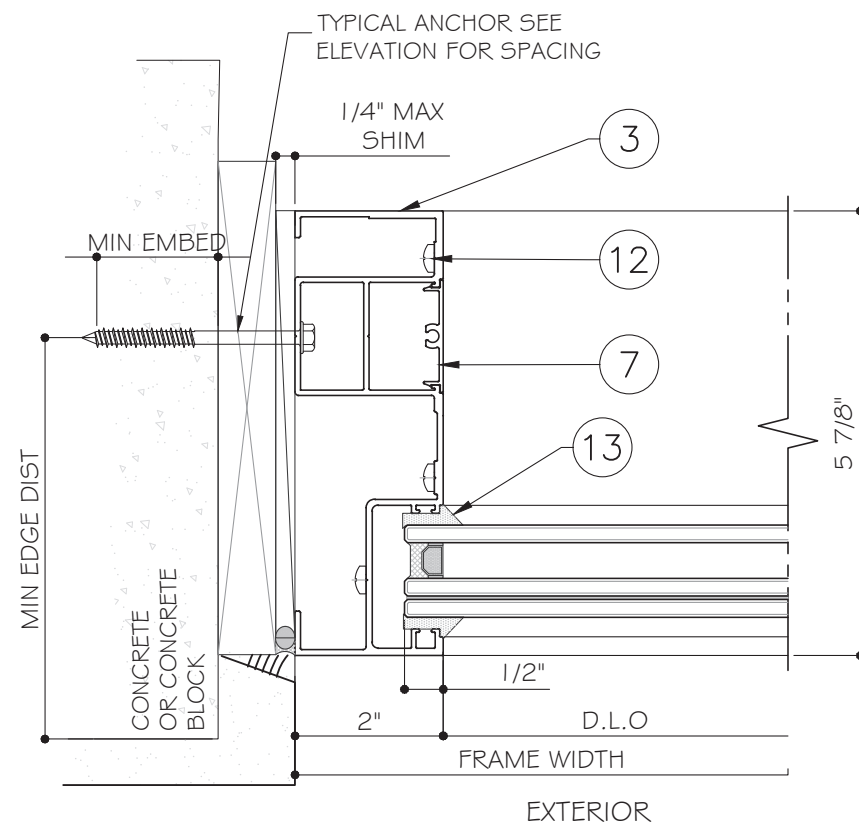


3
D2
DETAIL

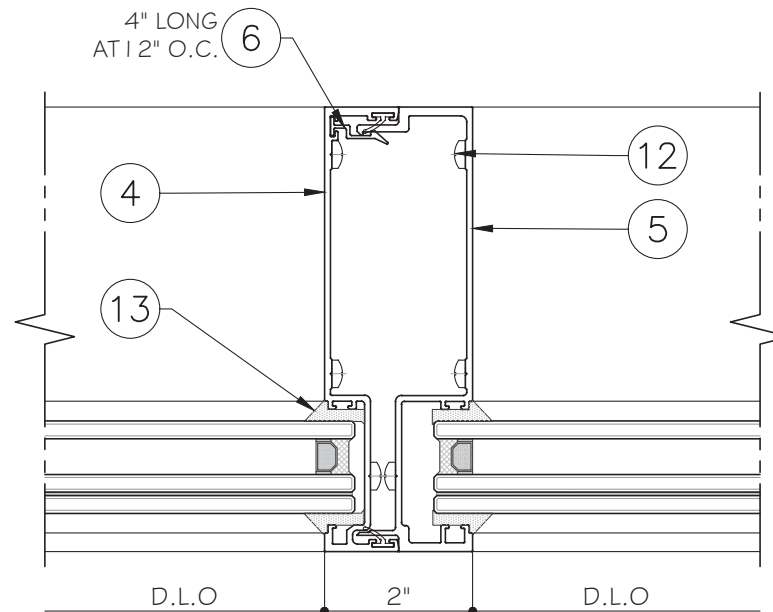

4
D2
DETAIL

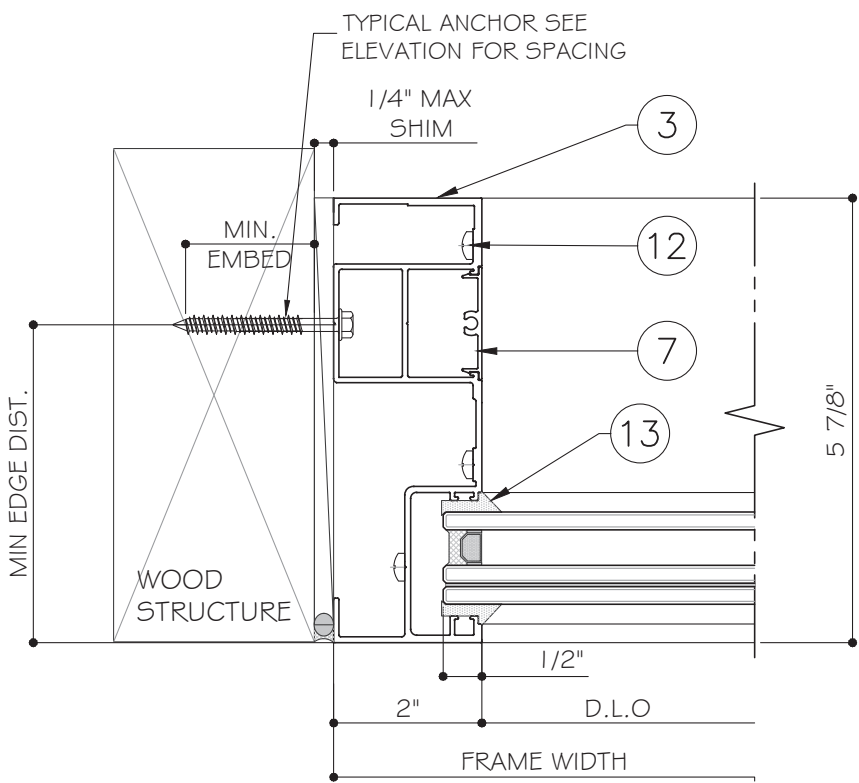

3
D2
OPTION

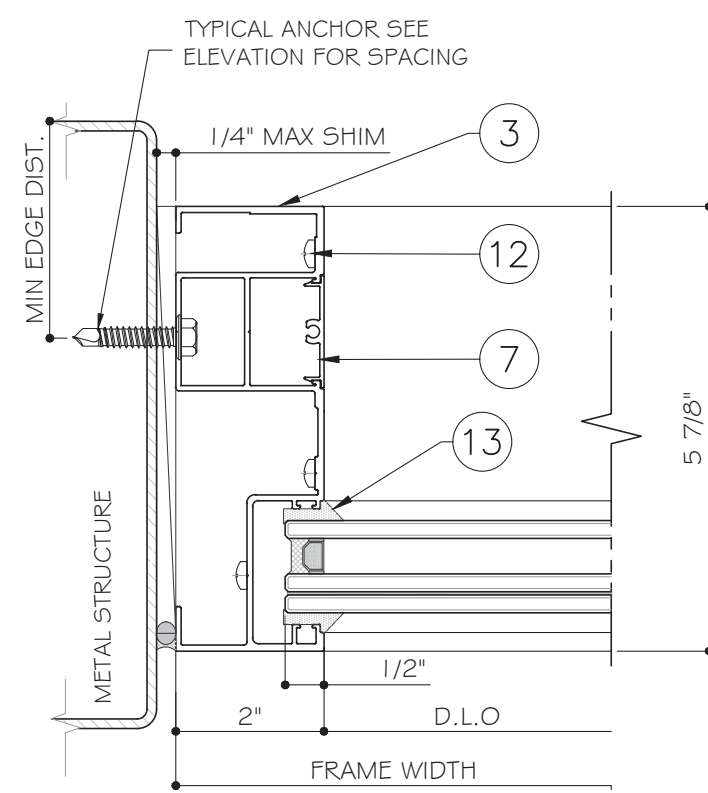

3
D2
OPTION

TYPICAL ANCHORS :
(SEE ELEVATIONS FOR SPACING)

TYPE A: 3/8" SCREW- BOLT+ BY 'DeWalt ($F_u=105$ KSI, $F_y=84$ KSI)
INTO 2BY WOOD BUCKS OR WOOD STRUCTURES WITH
WITH 1-1/2" MIN. PENETRATION
OR THRU WOOD INTO CONCRETE OR MASONRY
WITH 1 1/2" INTO CONCRETE OR
WITH 3 1/4" INTO BLOCK (JAMB ONLY)

TYPE B: 3/8" SCREW- BOLT+ BY 'DeWalt ($F_u=105$ KSI, $F_y=84$ KSI)
DIRECTLY INTO CONCRETE
WITH 1-1/2" MIN. EMBED

DIRECTLY INTO GROUT FILLED BLOCK (JAMB ONLY)
WITH 3 1/4" MIN. EMBEDMENT

TYPE C: 3/8" DIA. ELCO TAP FLEX INTO METAL STRUCTURES
STEEL: 1/8" THK. MIN. (A36 MIN.)
ALUMINUM: 3/16" THK. MIN. (6063-T5 MIN.)
(STEEL IN CONTACT WITH ALUMINUM TO BE PLATED OR PAINTED)

TYPICAL EDGE DISTANCE
INTO CONCRETE = 2-1/2" MIN.
INTO GROUT FILLED BLOCK = 3" MIN.
INTO WOOD STRUCTURE = 1-1/2" MIN.
INTO METAL STRUCTURE = 1" MIN.


WOOD AT HEAD OR JAMB SG=0.55 MIN.
CONCRETE AT HEAD, SILL & JAMB $f_c'=3000$ PSI MIN.
C-90 HOLLOW/FILLED BLOCK OR MEDIUM WEIGHT CMU
 $f_c'=1500$ PSI MIN. (AT JAMB ONLY)

WOOD BUCKS AND METAL STRUCTURE BY OTHERS
MUST BE ANCHORED PROPERLY TO SUSTAIN LOADS
IMPOSED BY GLAZING SYSTEM AND TRANSFER THEM
TO THE BUILDING STRUCTURE.



SEALANTS:

ALL FRAME AND PANEL JOINT, INSTALLATION
SCREWS AND HEADS OF ANCHOR SCREWS TO
BE SEALED WITH SILICONE BUILDING SEALANT.

FLORIDA APPROVAL:
FL47433

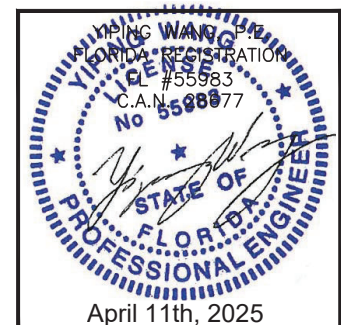

Rev. No.	Date	Drawn By	Description
R0	04.07.2025	James	NEW APPLICATION
Drawing Date 04.07.2025 SCALE AS SHOWN			
DRAWING NO. AD25-13			
Sheet No. 04 OF 06			

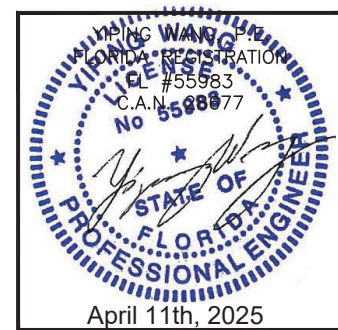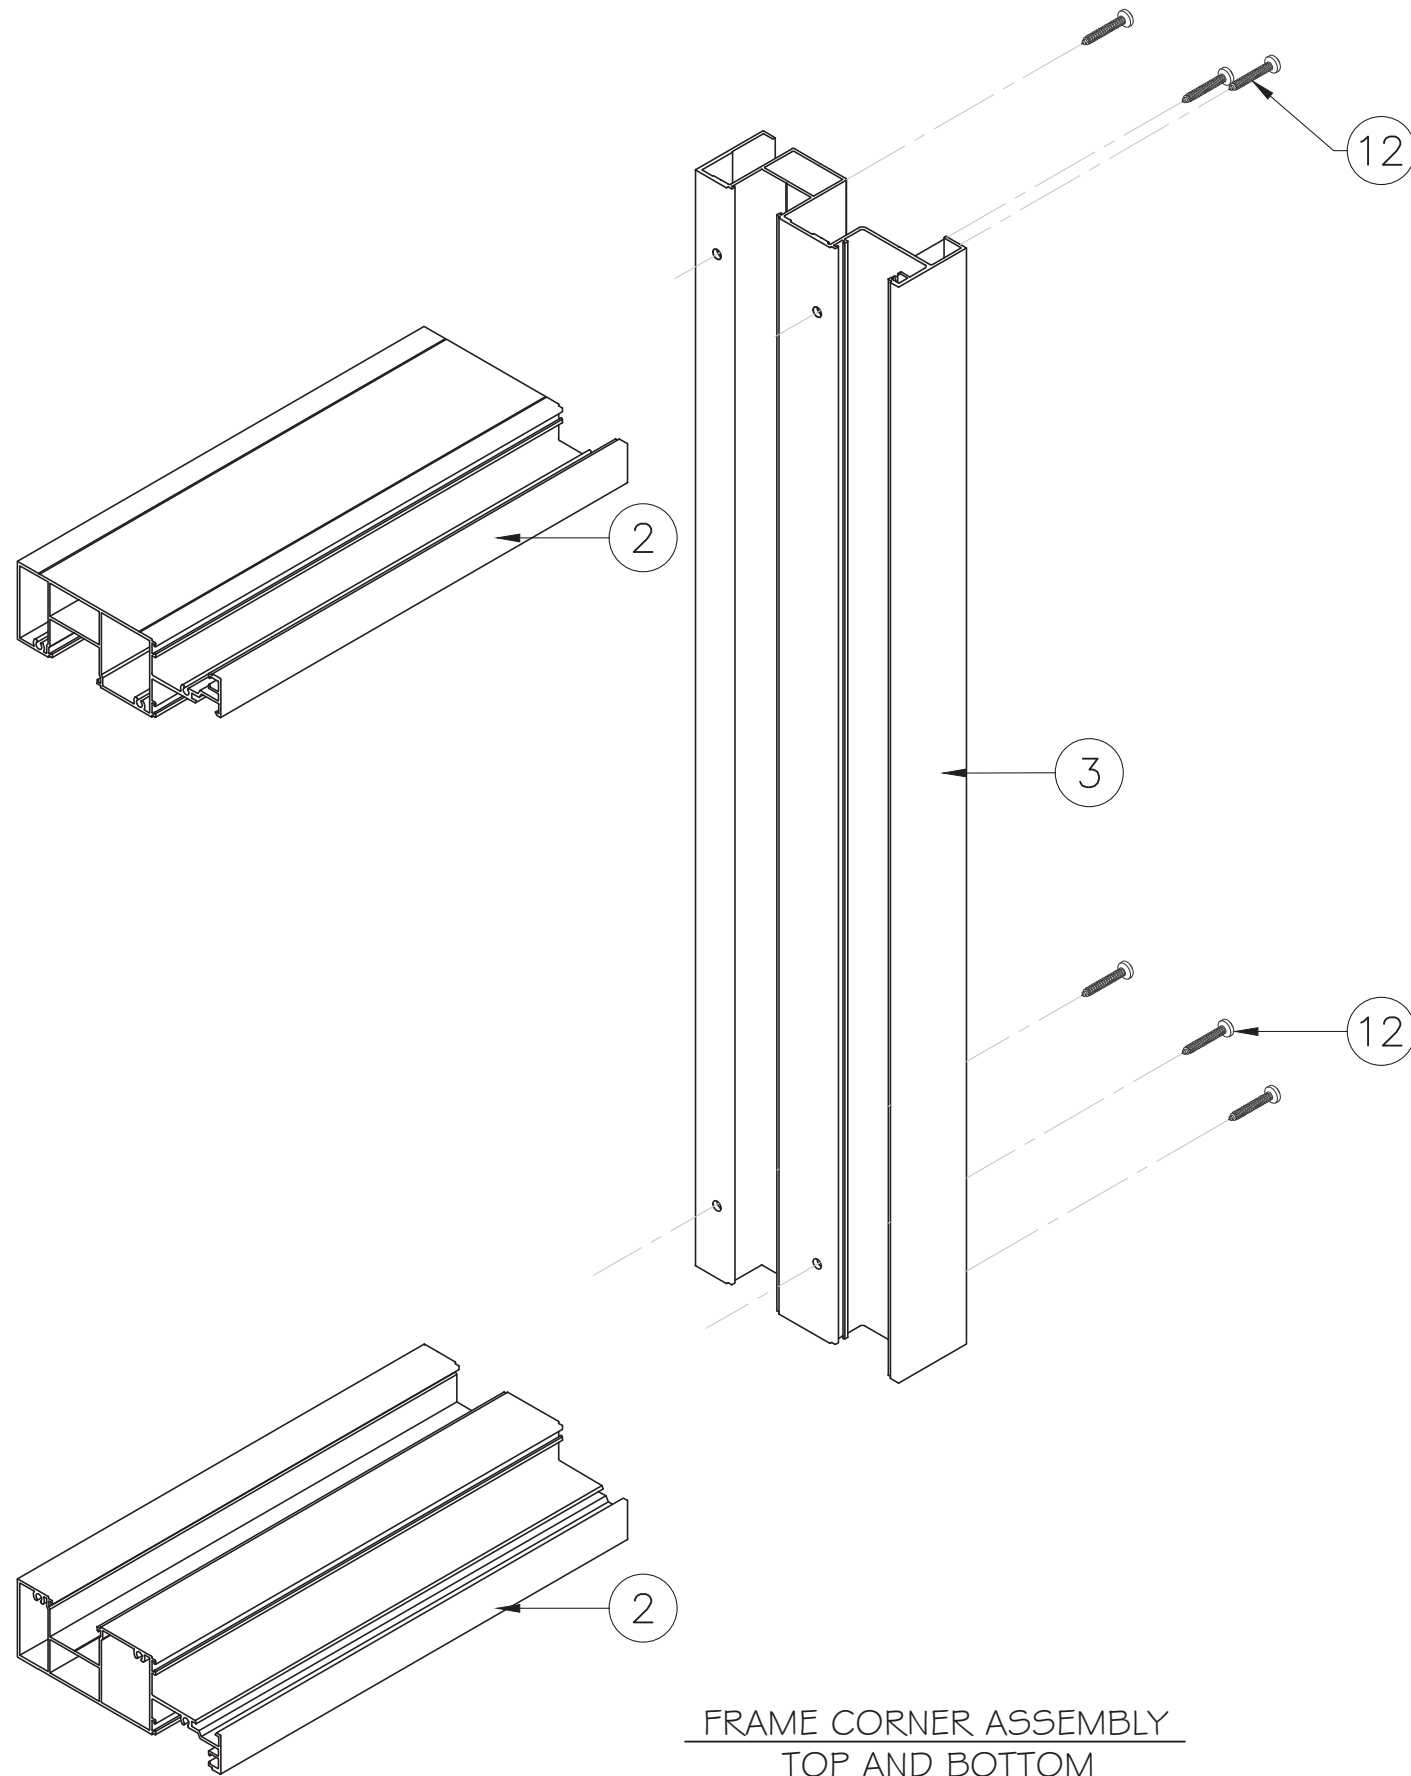

FL47433

[illegible]

DRAWING NO.
AD25-13

Sheet No.
06 OF 06


YY150 ALUMINUM FIXED WINDOW SYSTEM- NON IMPACT

ELITE DOORS AND WINDOWS, INC.

4780 CORONA AVENUE, VERNON, CALIFORNIA 90058

TEL.310 487 3334

EMAIL: Gino@elitedoorswindows.com

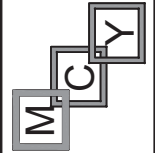

MCY ENGINEERING, INC.

GLAZING CONSULTANTS

12781 MIRAMAR PKWY. STE. 301

MIRAMAR, FL 33027

mcy@mcyengineering.com

www.MCYEngineering.com