


PRODUCT DEVELOPMENT

"SH 2100" - ALUMINUM SINGLE HUNG WINDOW

PRODUCT APPROVAL DRAWINGS

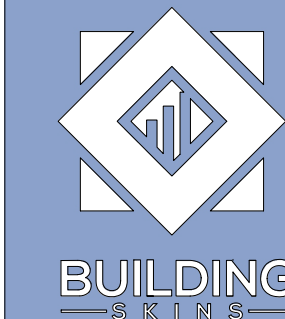

14 NE 1ST AVE. STE 815,
MIAMI, FL 33132
PH. (786) 553-2225

SERIES "SH 2100"
ALUMINUM SINGLE HUNG
WINDOW (L.M.I. & S.M.I.)

EMC WINDOWS AND
DOORS, LLC.
3695 NW 74TH STREET
MIAMI, FL 33147
TEL. (305) 283-6280
EMCWINDOWSDOORS@GMAIL.COM

DRAWINGS NUMBER:
25-0158P.8


REVISIONS:

No.	DATE	DESCRIPTION

DATE: AUGUST 25TH, 2025

DRAWN BY: LR & AO SCALE: NTS


SHEET No: 00 OF 08 SHEET NAME: COVER

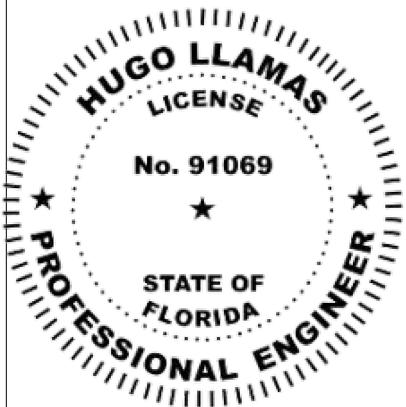

This item has been digitally signed and sealed by Hugo Llamas, PE, on 12/5/2025. Printed copies of this document are not considered signed and sealed and the signature must be verified on any electronic copies.

Hugo
Llamas
Digitally signed by
Hugo Llamas
Date: 2025.12.05
09:21:08 -05'00'

This item has been digitally signed and sealed by Hugo Llamas, PE, on 12/5/2025. Printed copies of this document are not considered signed and sealed and the signature must be verified on any electronic copies.

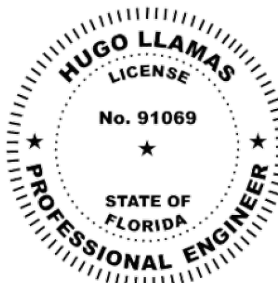

SH2100 ALUMINUM SINGLE HUNG WINDOW

Hugo Llamas

Digitally signed by
Hugo Llamas
Date: 2025.12.05
09:21:32 -05'00'

GENERAL NOTES:

- THE PRODUCT SHOWN HEREIN IS DESIGNED AND TESTED TO COMPLY WITH THE FLORIDA BUILDING CODE 8TH EDITION 2023 (FBC 2023), INCLUDING HVHZ (HIGH VELOCITY HURRICANE ZONE)
- ADEQUACY OF THE EXISTING STRUCTURAL SUBSTRATE (METAL, CONCRETE, MASONRY, WOOD, ETC) NEEDS TO BE ABLE TO WITHSTANDING AND TRANSFERRING APPLIED PRODUCT LOADS TO THE FOUNDATION IS THE RESPONSIBILITY OF THE ENGINEER OR ARCHITECT OF RECORD FOR THE PROJECT OF INSTALLATION.
- WOODBUCKS EITHER 1BY OR 2BY (OPTIONAL) NEED TO BE DESIGNED AND SPECIFIED BY THE ARCHITECT OF RECORD OR THE ENGINEER OF RECORD AND NEED TO BE ABLE TO WITHSTAND ALL THE TRANSFERRED LOADS FROM THE GLAZING PRODUCT CORRECTLY.
- ALL ANCHORS NEED TO BE CORROSION RESISTANT, SEE PRODUCT APPROVAL FOR SPECIFIED ANCHORS REQUIRED.
- ALL DESIGN LOADS SHOWN IN APPROVAL ARE BASED ON ASD (ALLOWABLE STRESS DESIGN), TO GET ULTIMATE LOADS ASD LOADS NEED TO BE MULTIPLIED BY A FACTOR MULTIPLIER OF 1.6
- FINAL PRODUCT NEED TO HAVE LABEL.
- THESE GLAZING PRODUCTS ARE RATED FOR LARGE MISSILE IMPACT (L.M.I.) AND SMALL MISSILE IMPACT (S.M.I.)
- ALL SITE SPECIFIC CONDITIONS IN ANY PROJECT NEEDS TO BE PROCURED BY A LICENSED REGISTERED ENGINEERED OR ARCHITECT.
- WHEN USING THIS PRODUCT, SHUTTERS ARE NOT NECESSARY.
- SHIMS THAT ARE USED WITH THIS SYSTEM NEED TO BE HIGH IMPACT, NON-METALLIC AND NON-COMPRESSIBLE.
- THIS PRODUCT APPROVAL COMPLIES WITH ALL WATER INFILTRATION REQUIREMENTS FOR IMPACT AND HVHZ SYSTEMS
- MANUFACTURER NEEDS TO SHOW PRODUCT LABEL IN ALL MANUFACTURED SYSTEMS.

MAXIMUM DESIGN LOADS:

- SHEET E2 CONTAINS THE MAXIMUM DESIGNED LOADS.
- ANCHORS SPACING ARE SHOWN IN SHEET E1.
- ANCHOR TYPES ARE SHOWN ON SHEET D2. THIS SHEET SHOWS THE EDGE DISTANCE, EMBEDMENT, TYPE OF ANCHOR, AND ALL REQUIREMENTS ANCHORES NEED TO COMPLY WITH THESE SPECIFICATIONS

GLASS DESIGN LOADS:

- ALL GLASS CAPACITIES ON THIS APPROVAL ARE BASED ON ASTM E1300-09 (3 SEC. GUSTS)
- ALL GLASS SHOWN ON THIS APPROVAL HAS BEEN TESTED FOR LMI AND HVHZ REQUIREMENTS.
- ALL SETTING BLOCKS FOR THE GLASS TO BE LOCATED AT 25% OF THE SPAN WIDTH FOR GLASS WIDER THAN 36" AS PER FBC CHAPTER 24
- SETTING BLOCK DUROMETER HARDNESS OF 70-90 (SHORE A) AS REFERENCED IN FBC CHAPTER 24
- GLASS TYPE SHALL COMPLY WITH APPLICABLE GLAZING REQUIREMENTS PER CHAPTER 24 OF THE FBC.

USE CHARTS AS FOLLOWS:



STEP 1: DETERMINE DESIGN WIND LOAD REQUIREMENTS BASED ON WIND VELOCITY, BLDG. HEIGHT, WIND ZONE USING APPLICABLE ASCE ASCE 7-22 STANDARD OR WIND TUNNEL REPORTS

STEP 2: SEE SHEET E1 FOR APPROVED TYPICAL ELEVATION & CONFIGURATION



STEP 3: SEE SHEET E1 FOR ALLOWED WINDOW SIZE AND APPROVED DESIGN LOAD.

STEP 4: ANCHOR OPTION SEE SHEET D2. ANCHOR LAYOUT SEE SHEET E1

STEP 5: THE LOWEST VALUE RESULTING FROM STEP 3 THAT EXCEED THE DESIGN WIND PRESSURES DETERMINED THRU STEP 1 SHALL APPLY TO ENTIRE SYSTEM

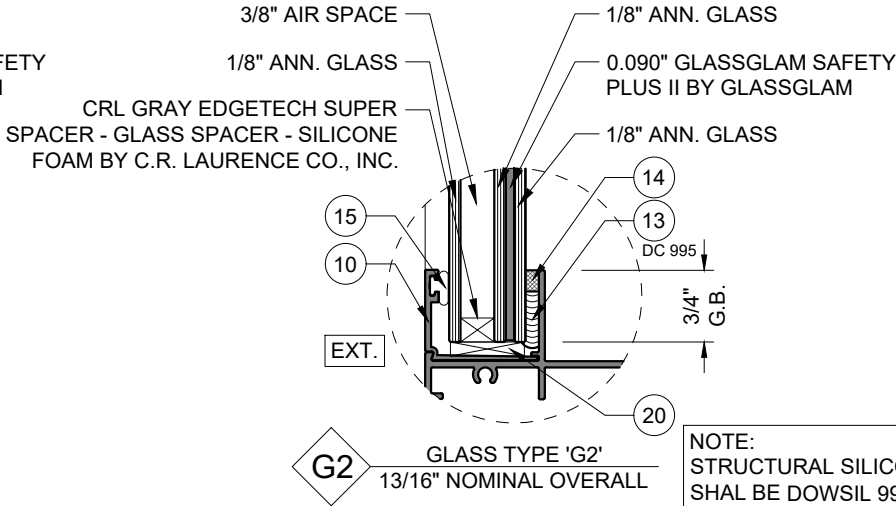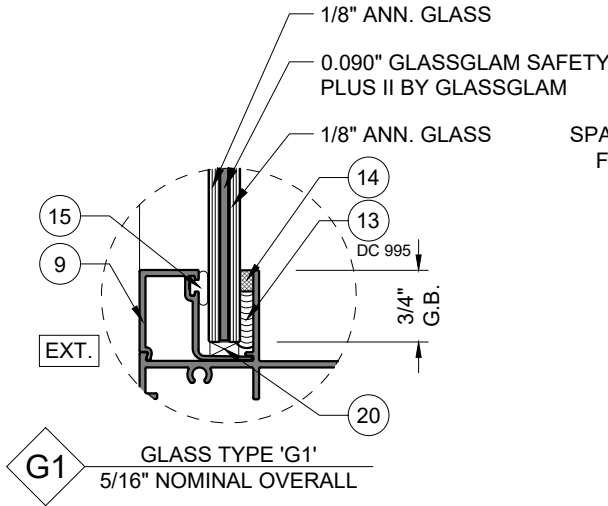


NOTE:
STRUCTURAL SILICONE FOR GLASS
SHAL BE DOWSIL 995 BACK SILICONE
OR EQUIVALENT OR BETTER

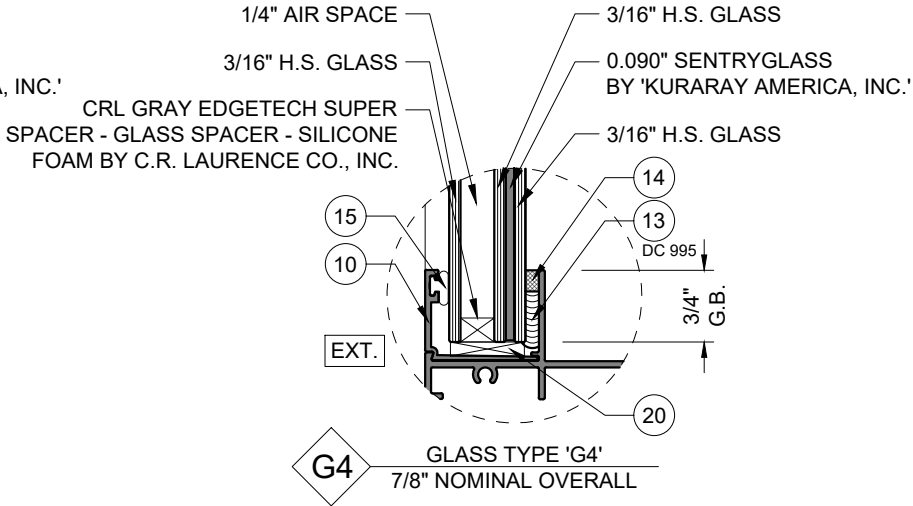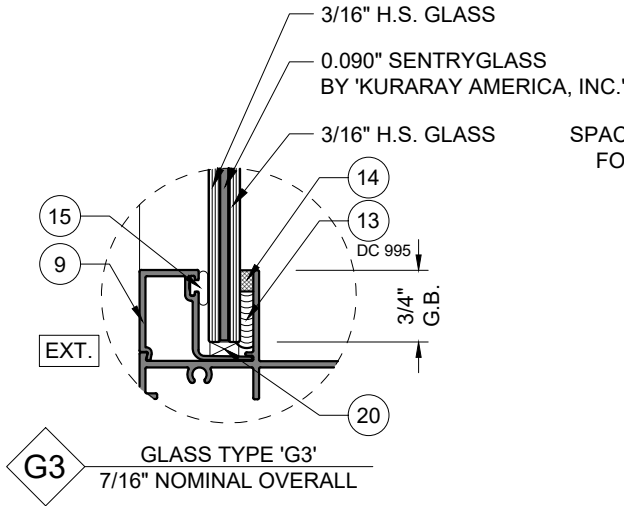


NOTE:
GLASS COMPLIES WITH ASTM E1300-09
(3 SEC. GUSTS)

GLASS CONFIGURATION FOR
ALUMINUM SINGLE HUNG WINDOW

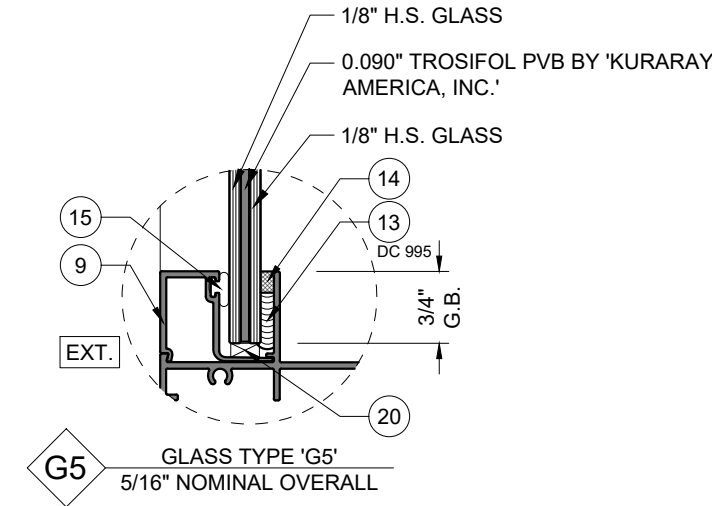

ABBREVIATIONS AND SYMBOLS	
D.L.O. - DAYLITE OPENING	
F.H. - FRAME HEIGHT	
F.W. - FRAME WIDTH	
W/ - WITH	
W/O - WITHOUT	
O.C. - ON CENTER	
	SECTION NUMBER 7 C SHEET NUMBER

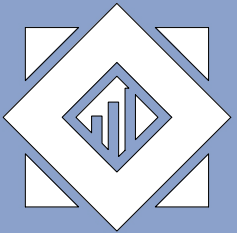

BUILDING
—SKINS—

14 NE 1ST AVE. STE 815,
MIAMI, FL 33132
PH. (786) 553-2225

SERIES "SH 2100"
ALUMINUM SINGLE HUNG
WINDOW (L.M.I. & S.M.I.)

EMC WINDOWS AND
DOORS, LLC.
3695 NW 74TH STREET
MIAMI, FL 33147
TEL. (305) 283-6280
EMCWINDOWSDOORS@GMAIL.COM

DRAWINGS NUMBER:

25-0158P.8

REVISIONS:

No.	DATE	DESCRIPTION

DATE:

AUGUST 25TH, 2025

DRAWN BY:

LR & AO

SCALE:


6"=1'-0"

SHEET No:

01 OF 08


SHEET NAME:

G1

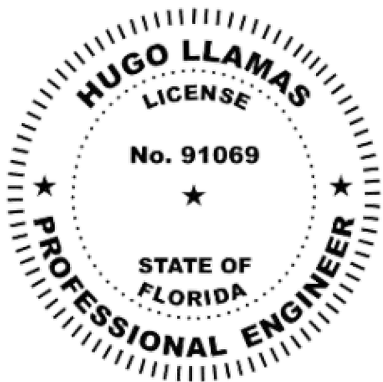


This item has been digitally signed and sealed by Hugo Llamas, PE, on 12/5/2025. Printed copies of this document are not considered signed and sealed and the signature must be verified on any electronic copies.


Hugo Llamas
Digitally signed by Hugo Llamas
Date: 2025.12.05 09:21:49 -05'00'

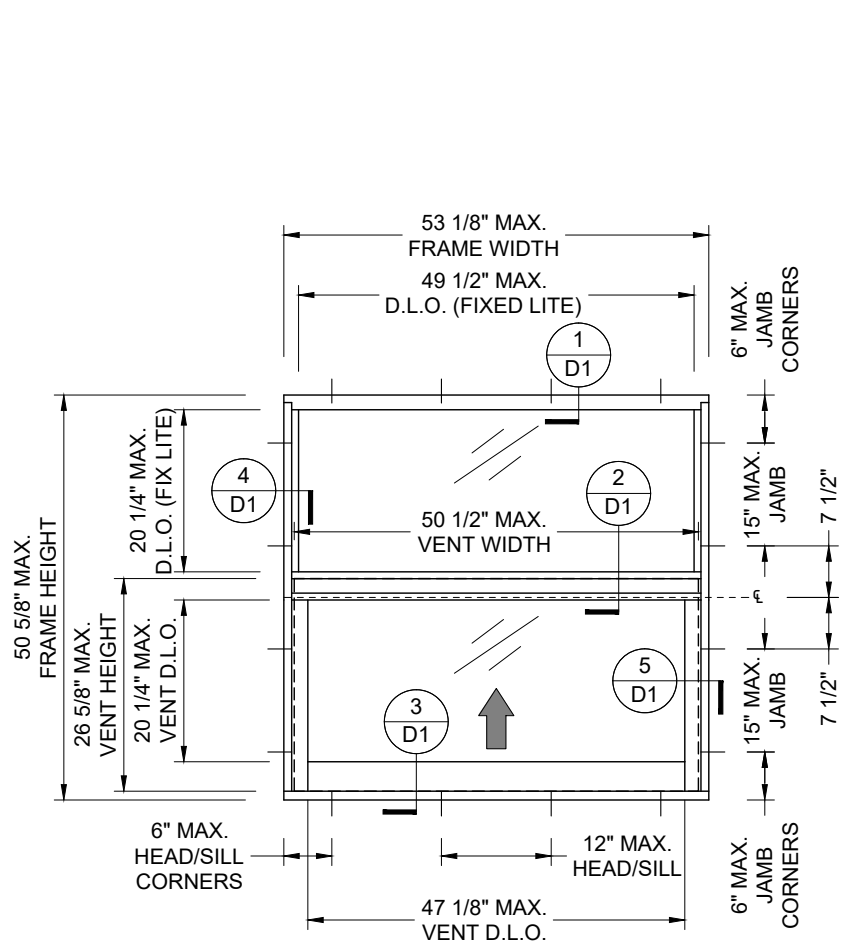

TYPICAL EXTERIOR ELEVATION
(W/O JAMB ANCHORS)
SEE DIMENSIONS ON CHART #1

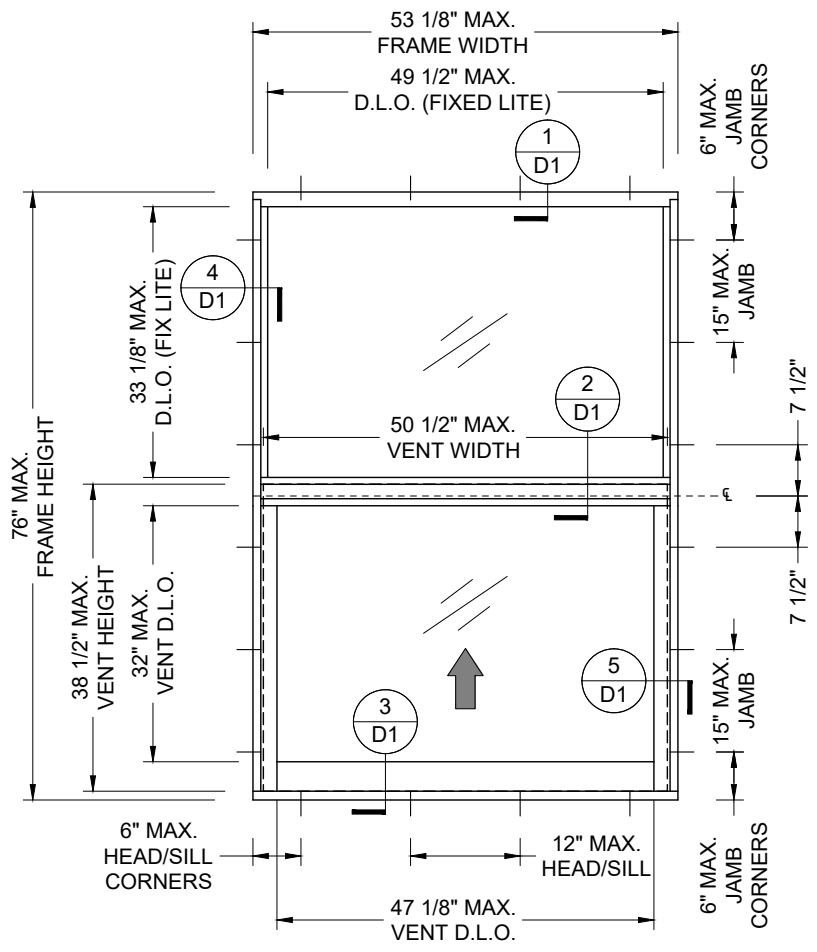

TYPICAL EXTERIOR ELEVATION
(W/ JAMB ANCHORS)
SEE DIMENSIONS ON CHART #1

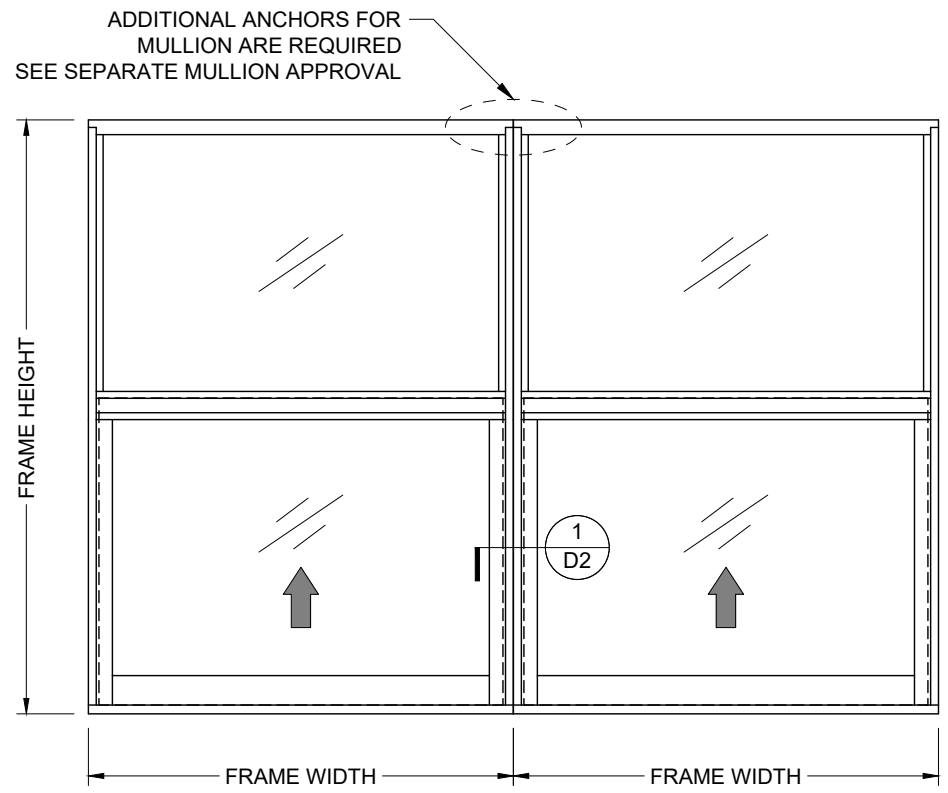

BUILDING
SKINS

14 NE 1ST AVE. STE 815,
MIAMI, FL 33132
PH. (786) 553-2225

SERIES "SH 2100"
ALUMINUM SINGLE HUNG
WINDOW (L.M.I. & S.M.I.)

EMC WINDOWS AND DOORS, LLC.
3695 NW 74TH STREET
MIAMI, FL 33147
TEL. (305) 283-6280
EMCWINDOWSDOORS@GMAIL.COM


DRAWINGS NUMBER:
25-0158P.8

REVISIONS:

No.	DATE	DESCRIPTION

DATE:
AUGUST 25TH, 2025

DRAWN BY: LR & AO	SCALE: 1/2"=1'-0"
SHEET No: 02 OF 08	SHEET NAME: E1

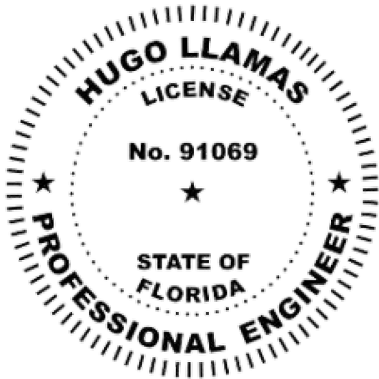


This item has been digitally signed and sealed by Hugo Llamas, PE, on 12/5/2025. Printed copies of this document are not considered signed and sealed and the signature must be verified on any electronic copies.

Hugo Llamas

Digitally signed by Hugo Llamas
Date: 2025.12.05 09:22:05 -05'00'

CHART #1

WINDOW ALLOW DESIGN LOAD (PSF)											
WINDOW DIMS.		GLASS TYPE "G1"		GLASS TYPE "G2"		GLASS TYPE "G3"		GLASS TYPE "G4"		GLASS TYPE "G5"	
FH (in)	FW (in)	EXT. (+)	INT. (-)	EXT. (+)	INT. (-)	EXT. (+)	INT. (-)	EXT. (+)	INT. (-)	EXT. (+)	INT. (-)
26	19 1/8	90.0	100.0	90.0	100.0	110.0	140.0	110.0	140.0	110.0	140.0
	26 1/2	90.0	100.0	90.0	100.0	110.0	140.0	110.0	140.0	110.0	140.0
	37	90.0	100.0	90.0	100.0	110.0	140.0	110.0	140.0	110.0	140.0
	53 1/8	90.0	100.0	90.0	100.0	110.0	140.0	110.0	140.0	110.0	140.0
38 3/8	19 1/8	90.0	100.0	90.0	100.0	110.0	140.0	110.0	140.0	110.0	140.0
	26 1/2	90.0	100.0	90.0	100.0	110.0	140.0	110.0	140.0	110.0	140.0
	37	90.0	100.0	90.0	100.0	110.0	140.0	110.0	140.0	110.0	140.0
	53 1/8	90.0	100.0	90.0	100.0	110.0	140.0	110.0	140.0	110.0	140.0
50 5/8	19 1/8	90.0	100.0	90.0	100.0	110.0	140.0	110.0	140.0	110.0	140.0
	26 1/2	90.0	100.0	90.0	100.0	110.0	140.0	110.0	140.0	110.0	140.0
	37	90.0	100.0	90.0	100.0	110.0	140.0	110.0	140.0	110.0	140.0
	53 1/8	90.0	100.0	90.0	100.0	110.0	140.0	110.0	140.0	110.0	140.0
63	19 1/8	90.0	100.0	90.0	100.0	110.0	140.0	110.0	140.0	110.0	140.0
	26 1/2	90.0	100.0	90.0	100.0	110.0	140.0	110.0	140.0	110.0	140.0
	37	90.0	100.0	90.0	100.0	110.0	140.0	110.0	140.0	110.0	140.0
	53 1/8	70.0	90.0	70.0	90.0	110.0	140.0	110.0	140.0	110.0	140.0
76	19 1/8	90.0	100.0	90.0	100.0	110.0	140.0	110.0	140.0	110.0	140.0
	26 1/2	90.0	100.0	90.0	100.0	110.0	140.0	110.0	140.0	110.0	140.0
	37	70.0	90.0	70.0	90.0	110.0	140.0	110.0	140.0	110.0	140.0
	53 1/8	70.0	80.6	70.0	83.0	96.9	123.4	96.9	123.4	96.9	123.4
96	19 1/8	70.0	80.6	70.0	83.0	110.0	140.0	110.0	140.0	110.0	140.0
	26 1/2	70.0	80.6	70.0	83.0	110.0	140.0	110.0	140.0	110.0	140.0
	37	52.3	60.3	52.3	62.1	110.0	140.0	110.0	140.0	110.0	140.0
	53 1/8	36.5	42.0	36.5	43.2	76.7	97.7	76.7	97.7	76.7	97.7

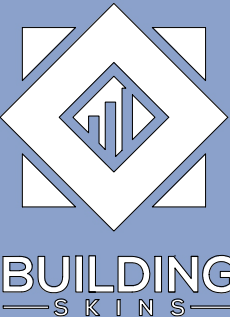

14 NE 1ST AVE. STE 815,
MIAMI, FL 33132
PH. (786) 553-2225

SERIES "SH 2100"
ALUMINUM SINGLE HUNG
WINDOW (L.M.I. & S.M.I.)

EMC WINDOWS AND
DOORS, LLC.
3695 NW 74TH STREET
MIAMI, FL 33147
TEL. (305) 283-6280
EMCWINDOWSDOORS@GMAIL.COM

DRAWINGS NUMBER:




25-0158P.8

REVISIONS:

No.	DATE	DESCRIPTION

DATE: AUGUST 25TH, 2025

DRAWN BY: LR & AO	SCALE: NTS
SHEET No: 03 OF 08	SHEET NAME: E2

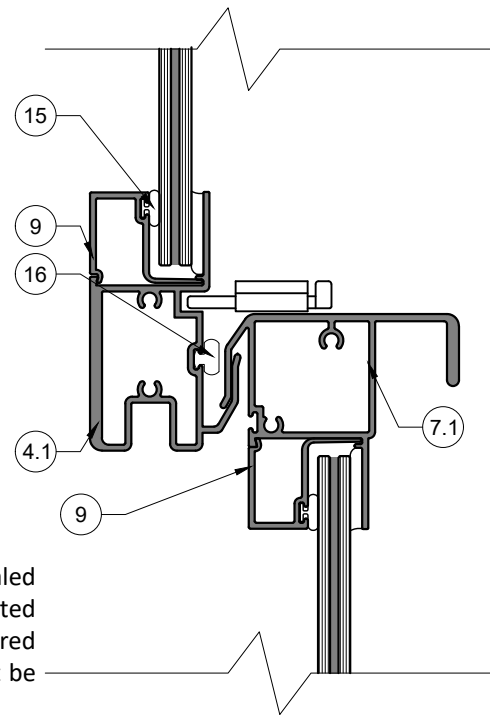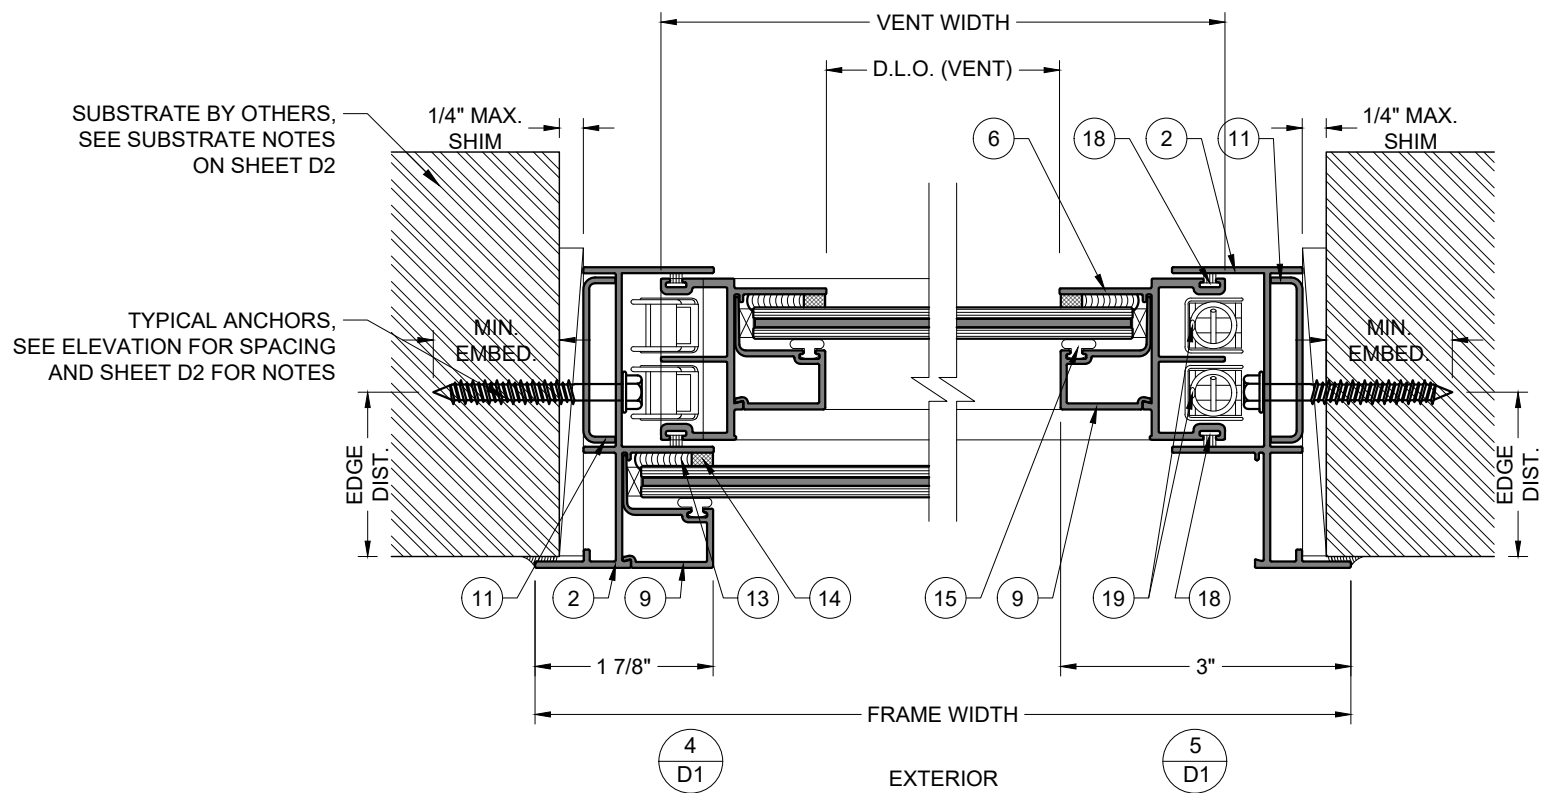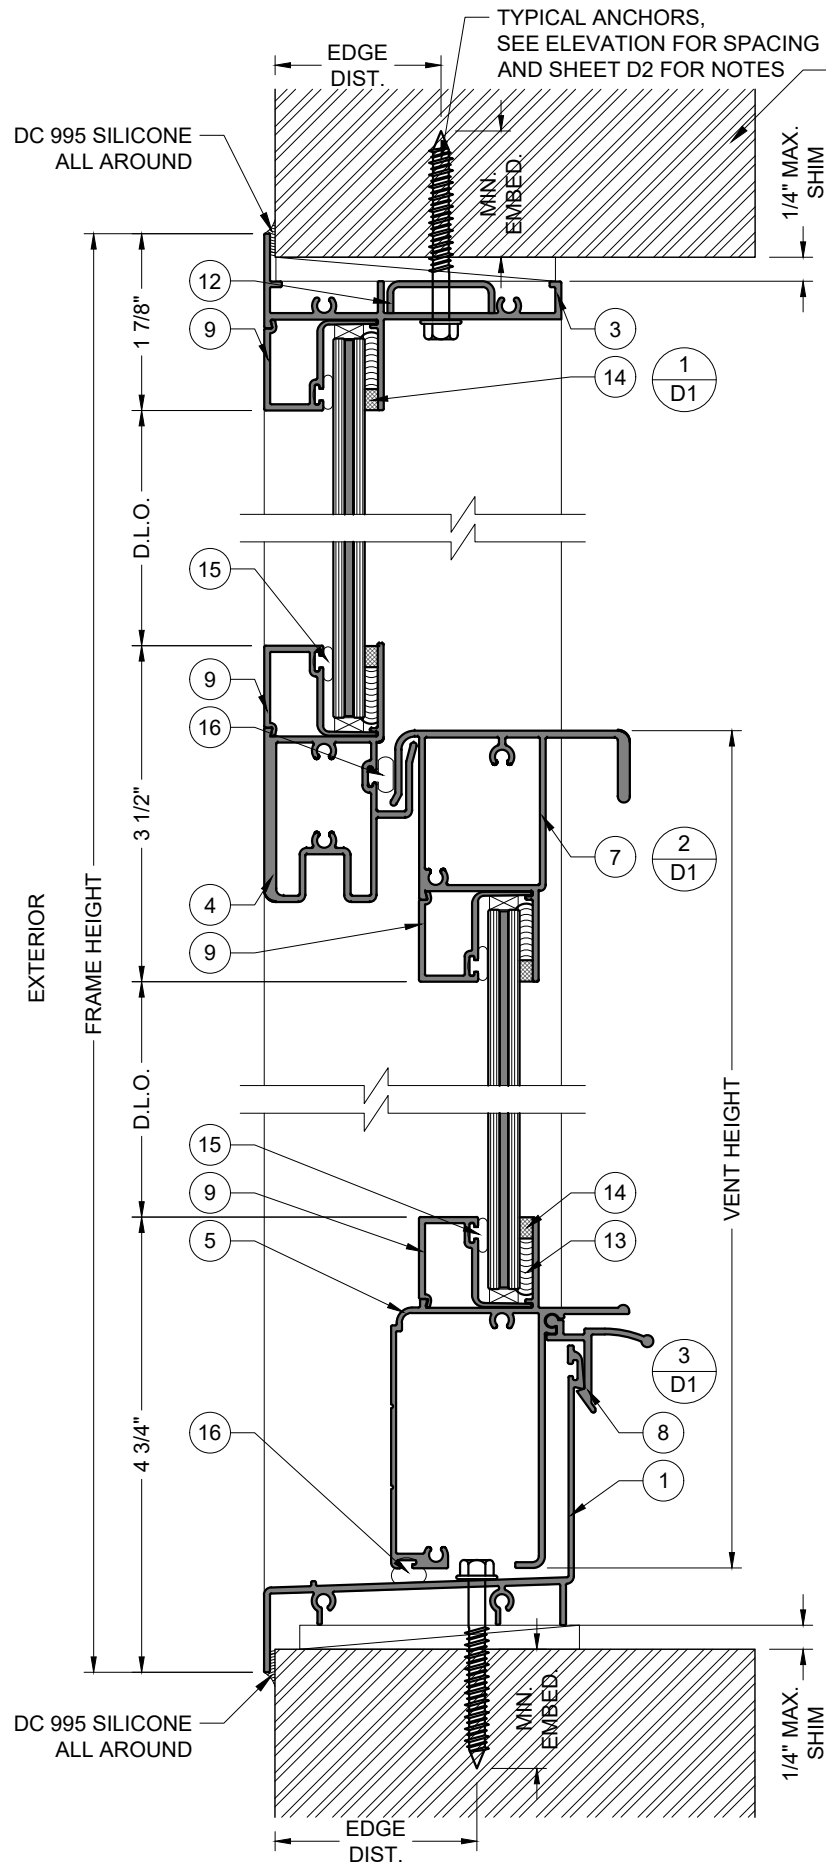


OPTIONAL SWEEP LOCK INTERLOCK
DETAIL



This item has been digitally signed and sealed by Hugo Llamas, PE, on 12/5/2025. Printed copies of this document are not considered signed and sealed and the signature must be verified on any electronic copies.

Hugo Llamas
Digitally signed by Hugo Llamas
Date: 2025.12.05 09:22:21 -05'00'

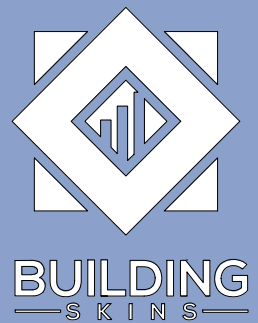

14 NE 1ST AVE. STE 815,
MIAMI, FL 33132
PH. (786) 553-2225

SERIES "SH 2100"
ALUMINUM SINGLE HUNG
WINDOW (L.M.I. & S.M.I.)

EMC WINDOWS AND
DOORS, LLC.
3695 NW 74TH STREET
MIAMI, FL 33147
TEL. (305) 283-6280
EMCWINDOWSDOORS@GMAIL.COM

DRAWINGS NUMBER:

25-0158P.8

REVISIONS:

No.	DATE	DESCRIPTION


DATE: AUGUST 25TH, 2025

DRAWN BY: LR & AO SCALE: 6"=1'-0"

SHEET No: SHEET NAME:

04 OF 08

D1

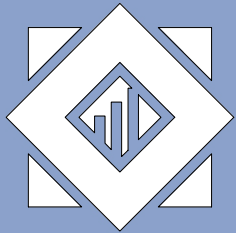

BUILDING
—SKINS—

14 NE 1ST AVE. STE 815,
MIAMI, FL 33132
PH. (786) 553-2225

SERIES "SH 2100"
ALUMINUM SINGLE HUNG
WINDOW (L.M.I. & S.M.I.)

EMC WINDOWS AND
DOORS, LLC.
3695 NW 74TH STREET
MIAMI, FL 33147
TEL. (305) 283-6280
EMCWINDOWSDOORS@GMAIL.COM

DRAWINGS NUMBER:

25-0158P.8

REVISIONS:

No.	DATE	DESCRIPTION

DATE:

AUGUST 25TH, 2025

DRAWN BY:

LR & AO

SCALE:

6"=1'-0"

SHEET No:

05 OF 08

SHEET NAME:

D2

TYPICAL ANCHORS:

1/4" DIA. ULTRACON+ BY 'DEWALT' (Fu=164 KSI, Fy=148 KSI)

INTO WOOD STRUCTURES
1-1/2" MIN. PENETRATION INTO WOOD (HEAD/SILL/JAMBS)

THRU 1BY OR 2BY BUCKS INTO CONC. OR MASONRY
1-3/4" MIN. EMBED (HEAD/SILL/JAMBS)

DIRECTLY INTO CONCRETE OR BLOCKS
1-3/4" MIN. EMBED INTO CONCRETE (HEAD/SILL/JAMBS)
1-1/4" MIN. EMBED INTO HOLLOW BLOCK (JAMBS ONLY)
1-3/4" MIN. EMBED INTO GROUT-FILLED BLOCKS (JAMBS ONLY)

#14 DIA. SMS (Fu=74 KSI, Fy= 57 KSI)
OR 1/4" TEKS-SELF DRILLING SCREW (Fu=120 KSI, Fy= 92 KSI)

INTO METAL STRUCTURES (HEAD/SILL/JAMBS)
STEEL: 12 GA. MIN. (Fy=36KSI MIN.)
(STEEL IN CONTACT WITH ALUMINUM TO BE PLATED OR PAINTED)
(3) THREADS MIN. TO EXTEND BEYOND METAL THICKNESS
INTO FLORIDA APPROVED ALUMINUM MULLIONS
ALUMINUM: 1/8" THK. MIN.

CRITICAL EDGE DISTANCE
INTO CONCRETE AND MASONRY = 2-1/2" MIN.
INTO WOOD STRUCTURE = 1" MIN.
INTO METAL STRUCTURE = 3/4" MIN.


WOOD AT HEAD, SILL OR JAMBS SG = 0.55 MIN.
CONCRETE AT HEAD, SILL OR JAMBS f_c = 3000 PSI MIN.
C-90 HOLLOW/FILLED BLOCK AT JAMBS f_m = 2000 PSI MIN.

SUBSTRATE NOTES:

- A. SUBSTRATE IS BY ENGINEER OF RECORD (E.O.R.) OR ARCHITECT OF RECORD (A.O.R.)
B. THIS GLAZING SYSTEM IS APPROVED TO BE ANCHORED TO:
B.1. CONCRETE
B.2. CONCRETE TROUGH 1BY OR 2BY WOOD BUCK
B.3. HOLLOW OR GROUT FILLED BLOCKS
B.4. METAL (STEEL / ALUMINUM)
B.5. WOOD STRUCTURE
B.6. MIAMI-DADE COUNTY APPROVED MULLION

SEALANTS:


ALL FRAME AND PANEL JOINT, INSTALLATION SCREWS AND HEADS OF ANCHOR SCREWS TO BE SEALED WITH DOW CORNING 899 SILICONE BUILDING SEALANT

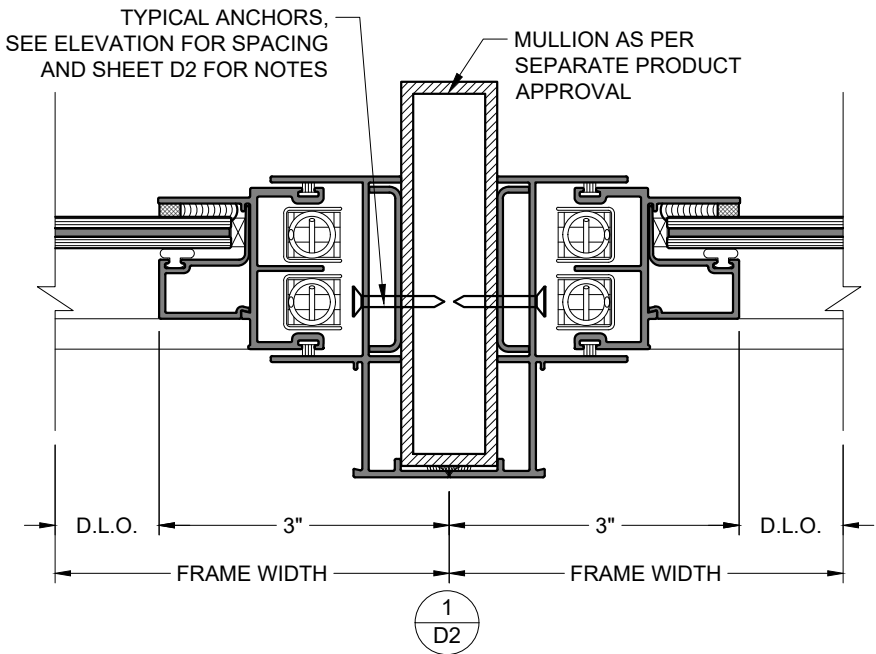
















This item has been digitally signed and sealed by Hugo Llamas, PE, on 12/5/2025. Printed copies of this document are not considered signed and sealed and the signature must be verified on any electronic copies.


Hugo
Llamas

Digitally signed by
Hugo Llamas
Date: 2025.12.05
09:22:38 -05'00'

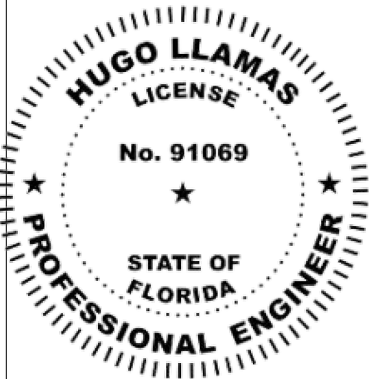

EXTRUSIONS

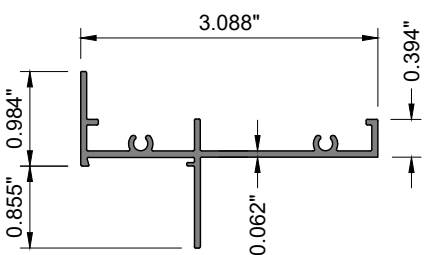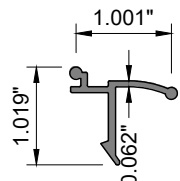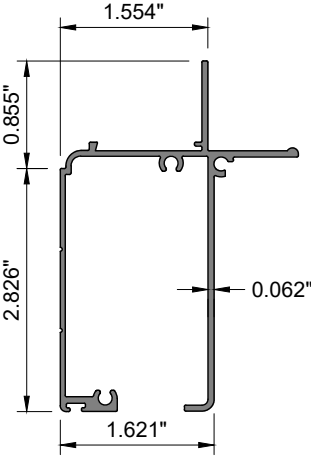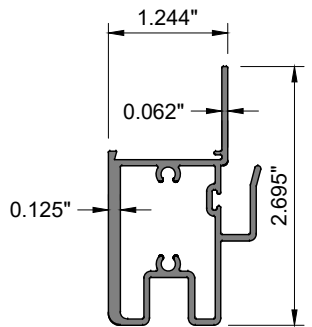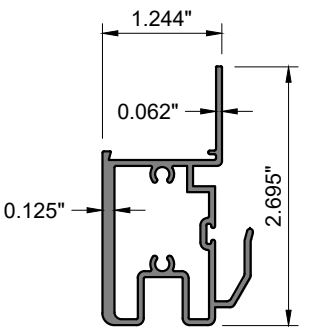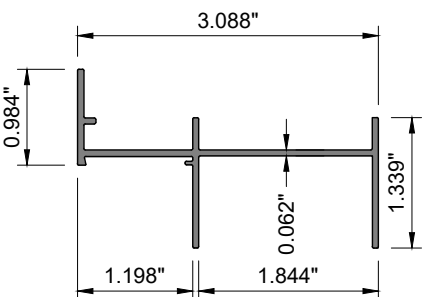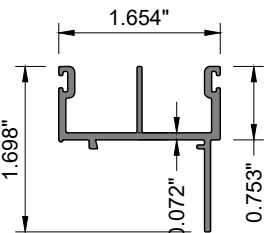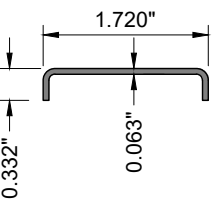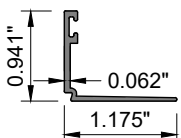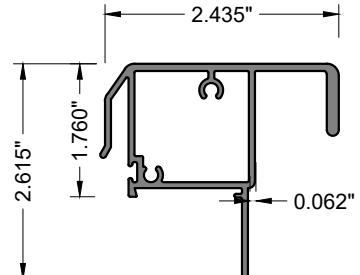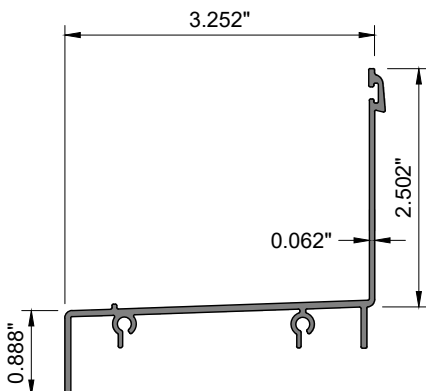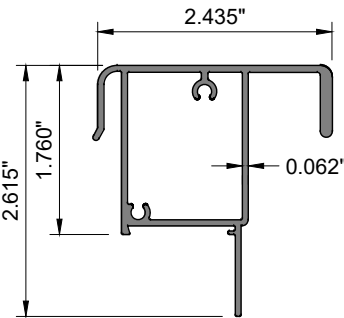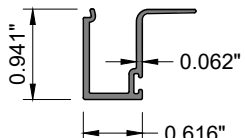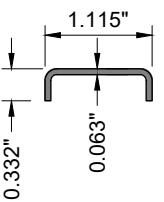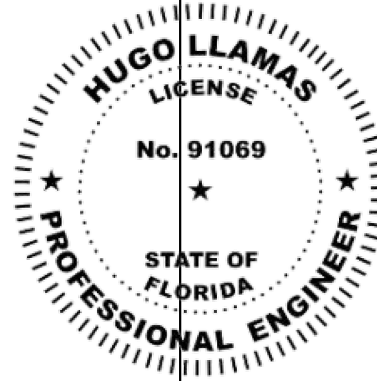 3 E103 FRAME HEAD	 8 E103 LOCK EXTRUSION	 5 E105 VENT SILL	 4 E104 FRAME INTERLOCK	 4.1 E104 FRAME INTERLOCK
 2 E102 FRAME JAMB	 6 E106 VENT JAMB	 11 E127 ANCHOR CLIP	 10 E121 GLAZING CHANNEL	 7.1 E107 VENT TOP
 1 E101 FRAME SILL	 7 E107 VENT TOP	 9 E110 GLAZING CHANNEL	 12 E128 ANCHOR CLIP  Hugo Llamas Digitally signed by Hugo Llamas Date: 2025.12.05 09:22:56 -05'00' This item has been digitally signed and sealed by Hugo Llamas, PE, on 12/5/2025. Printed copies of this document are not considered signed and sealed and the signature must be verified on any electronic copies.	

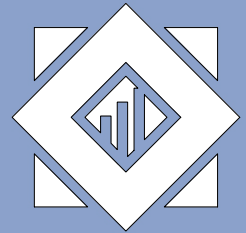

BUILDING
SKINS

14 NE 1ST AVE. STE 815,
MIAMI, FL 33132
PH. (786) 553-2225

SERIES "SH 2100"
ALUMINUM SINGLE HUNG
WINDOW (L.M.I. & S.M.I.)

EMC WINDOWS AND
DOORS, LLC.
3695 NW 74TH STREET
MIAMI, FL 33147
TEL. (305) 283-6280
EMCWINDOWSDOORS@GMAIL.COM

DRAWINGS NUMBER:
25-0158P.8


REVISIONS:		
No.	DATE	DESCRIPTION

DATE:
AUGUST 25TH, 2025

DRAWN BY: LR & AO	SCALE: 6"=1'-0"
SHEET No: 06 OF 08	SHEET NAME: P1

BILL OF MATERIALS

ITEM	PART	DESCRIPTION	MATERIAL	MANUF. / REMARKS
1	E101	FRAME SILL	ALUM. 6063-T6	EMC WINDOWS AND DOORS, LLC.
2	E102	FRAME JAMB	ALUM. 6063-T6	EMC WINDOWS AND DOORS, LLC.
3	E103	FRAME HEAD	ALUM. 6063-T6	EMC WINDOWS AND DOORS, LLC.
4	E104	FRAME INTERLOCK	ALUM. 6063-T6	EMC WINDOWS AND DOORS, LLC.
5	E105	VENT SILL	ALUM. 6063-T6	EMC WINDOWS AND DOORS, LLC.
6	E106	VENT JAMB	ALUM. 6063-T6	EMC WINDOWS AND DOORS, LLC.
7	E107	VENT TOP	ALUM. 6063-T6	EMC WINDOWS AND DOORS, LLC.
8	E108	LOCK EXTRUSION	ALUM. 6063-T6	EMC WINDOWS AND DOORS, LLC.
9	E110	GLAZING CHANNEL	ALUM. 6063-T6	EMC WINDOWS AND DOORS, LLC.
10	E121	ALUM. INSULATED GLAZING CHANNEL	ALUM. 6063-T6	EMC WINDOWS AND DOORS, LLC.
11	E127	ANCHOR CLIP 16 GA	ALUM. 6063-T6	EMC WINDOWS AND DOORS, LLC.
12	E128	ANCHOR CLIP 16 GA	ALUM. 6063-T6	EMC WINDOWS AND DOORS, LLC.
13	SEAL01-1	DOWSIL 995 BACK SILICONE	SILICONE	DOWSIL
14	W0019	0.125 x 0.25 GLAZING TAPE, 2 SIDED	TAPE	FRANK LOWED
15	V0021	E202 VINYL BULB, GLAZING STOP	VINYL	FENESTRATION GLASS PRODUCTS
16	V0020	E708 VINYL BULB, FRAME	VINYL	FENESTRATION GLASS PRODUCTS
17	#8 x 1	FRAME ASSEMBLY SCREWS	STEEL	SPH SHEET METAL SCREW
18	Q23	WOOL PILE FRAME	WOOL	ULTRAFAB
19	BL100	100 SERIES BALANCE	METAL	BSI
20	-	SETTING BLOCK	EPDM +/- 65	-

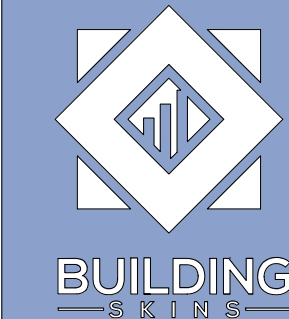

14 NE 1ST AVE. STE 815,
MIAMI, FL 33132
PH. (786) 553-2225

SERIES "SH 2100"
ALUMINUM SINGLE HUNG
WINDOW (L.M.I. & S.M.I.)

EMC WINDOWS AND
DOORS, LLC.
3695 NW 74TH STREET
MIAMI, FL 33147
TEL. (305) 283-6280
EMCWINDOWSDOORS@GMAIL.COM

DRAWINGS NUMBER:


25-0158P.8

REVISIONS:

No.	DATE	DESCRIPTION

DATE: AUGUST 25TH, 2025


DRAWN BY: LR & AO	SCALE: NTS
SHEET No: 07 OF 08	SHEET NAME: P2

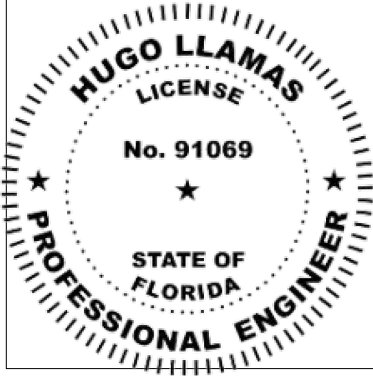

This item has been digitally signed and sealed by Hugo Llamas, PE, on 12/5/2025. Printed copies of this document are not considered signed and sealed and the signature must be verified on any electronic copies.

Hugo
Llamas



Digitally signed by
Hugo Llamas
Date: 2025.12.05
09:23:13 -05'00'

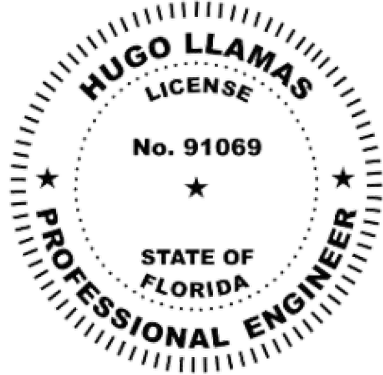

This item has been digitally signed and sealed by Hugo Llamas, PE, on 12/5/2025. Printed copies of this document are not considered signed and sealed and the signature must be verified on any electronic copies.

Hugo Llamas
Digitally signed by Hugo Llamas
Date: 2025.12.05 09:23:30 -05'00'

ISOMETRICS

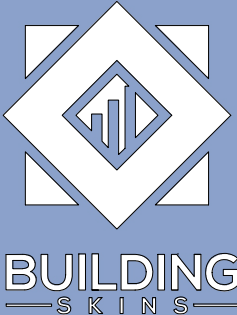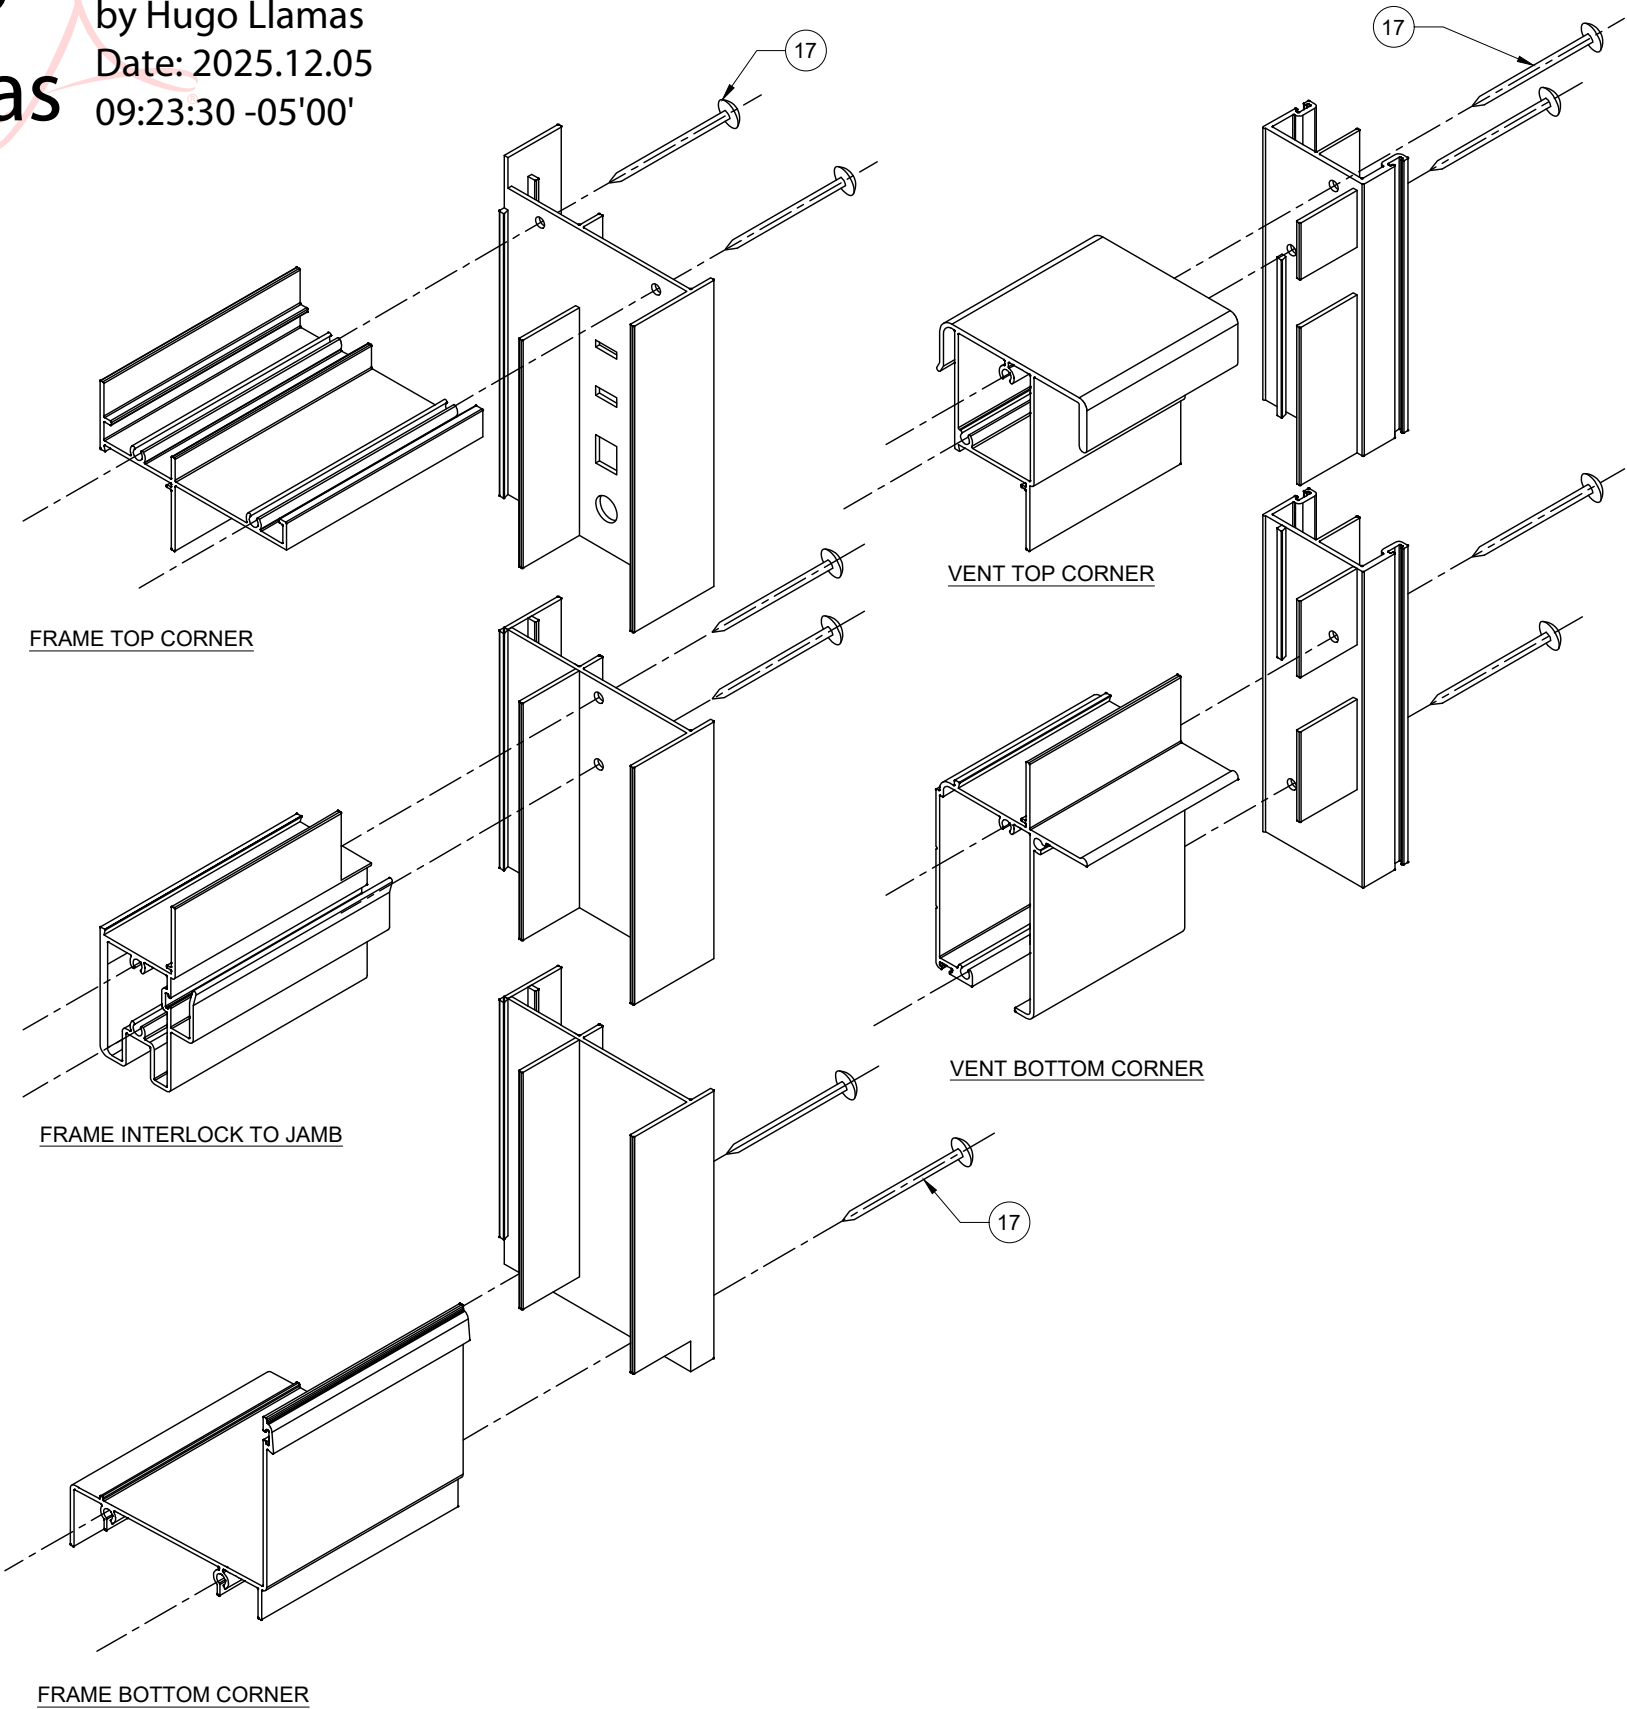

14 NE 1ST AVE. STE 815,
MIAMI, FL 33132
PH. (786) 553-2225

SERIES "SH 2100"
ALUMINUM SINGLE HUNG
WINDOW (L.M.I. & S.M.I.)

EMC WINDOWS AND DOORS, LLC.
3695 NW 74TH STREET
MIAMI, FL 33147
TEL. (305) 283-6280
EMCWINDOWSDOORS@GMAIL.COM

DRAWINGS NUMBER:

25-0158P.8

REVISIONS:

No.	DATE	DESCRIPTION

DATE:

AUGUST 25TH, 2025

DRAWN BY:
LR & AO

SCALE:
NTS

SHEET No:

SHEET NAME:

08 OF 08

P3