


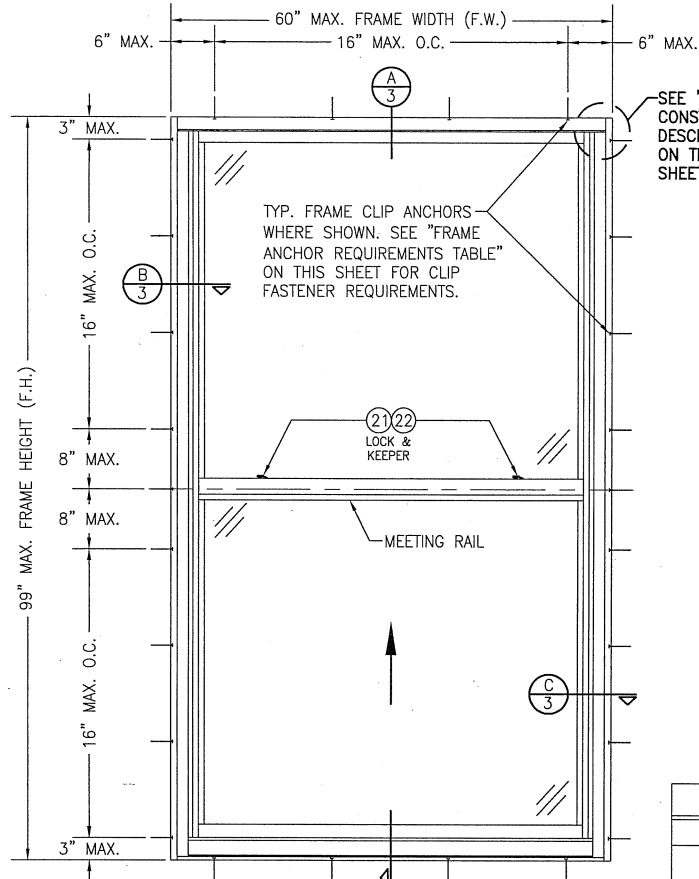

SEE "CORNER CONSTRUCTION" DESCRIPTION ON THIS SHEET

EXTERIOR ELEVATION
SINGLE HUNG WINDOW

SCALE: 3/4"=1'-0"

CORNER CONSTRUCTION:

JAMB CORNERS:

COPED, SECURED WITH TWO (2) NO. 8 X 1 1/4" S.S. SCREWS PER CORNER AND SEALED WITH TREMCO-TREMSIL 600 SEALANT.

SASH CORNERS:

COPED, SECURED WITH TWO (2) NO. 8 X 1 1/4" S.S. SCREWS PER CORNER AND SEALED WITH TREMCO-TREMSIL 600 SEALANT.

ALLOWABLE DESIGN PRESSURE (SINGLE & MULTIPLE WINDOWS)	
GLASS OPTIONS	ALLOWABLE PRESSURE (POS. & NEG.)
1	50 PSF
2	70 PSF

FRAME ANCHOR REQUIREMENTS TABLE

FRAME CLIP ANCHORS			
OPENING TYPE (SUBSTRATE)	JAMB TO OPENING FASTENER TYPE	MINIMUM EMBED	MINIMUM EDGE DIST.
2X_ WOOD FRAME OR BUCK	NO. 10 SCREW	1 3/8"	3/4"
MIN. 1800 PSI CMU/BLOCK	(1) 1/4" CONCRETE SCREW	1 1/4"	2"
MIN. 2500 PSI CONCRETE	(1) 1/4" CONCRETE SCREW	1 1/4"	2"
MIN. 16 GAGE 50 KSI METAL STUD	NO.10 GR. 5 SELF TAPPING/DRILLING SCREW	FULL	1/2"
MIN. 1/8" THK. ALUMINUM OR STEEL	NO.10 GR. 5 SELF TAPPING/DRILLING SCREW	FULL	1/2"
MULLION CLIP ANCHORS			
2X_ WOOD FRAME OR BUCK	NO. 12 SMS SCREW	1 3/8"	3/4"
MIN. 2500 PSI CONCRETE	(1) 1/4" CONCRETE SCREW	1 1/4"	2"
MIN. 16 GAGE 50 KSI METAL STUD	1/4" GR. 5 SELF TAPPING/DRILLING SCREW	FULL	1/2"
MIN. 1/8" THK. ALUMINUM OR STEEL	1/4" GR. 5 SELF TAPPING/DRILLING SCREW	FULL	1/2"


(1) CONCRETE SCREWS SHALL BE ELCO ULTRACONS, ELCO CRETE-FLEX, ITW RAMSET/RED HEAD TAPCONS OR HILTI KWIK-CON II (HARDENED STEEL OR S.S.)

GENERAL NOTES:

1. THIS PRODUCT HAS BEEN TESTED, ANALYZED & APPROVED FOR DESIGN PRESSURES NOT TO EXCEED THOSE SHOWN IN THE "ALLOWABLE DESIGN PRESSURE TABLE(S)".
2. OPENINGS, BUCKING & BUCKING FASTENERS MUST BE PROPERLY DESIGNED & INSTALLED TO TRANSFER WIND LOADS TO THE STRUCTURE.
3. ALL HARDWARE & FASTENERS SHALL BE IN ACCORDANCE WITH THESE DRAWINGS & SHALL NOT VARY UNLESS SPECIFICALLY MENTIONED ON THE DRAWINGS. SPECIFIED ANCHOR EMBED TO BASE MATERIAL SHALL BE BEYOND WALL FINISH OR STUCCO.
4. THIS PRODUCT HAS BEEN DESIGNED IN ACCORDANCE WITH AND MEETS THE REQUIREMENTS OF THE FLORIDA BUILDING CODE (FBC) FOR NON-HIGH VELOCITY HURRICANE ZONES (NON-HVHZ).
5. THIS PRODUCT IS NON-IMPACT RATED & MUST BE SHUTTERED WITH A FLORIDA CODE APPROVED SHUTTER WHERE REQUIRED BY CODE.
6. ALL ANCHORS SECURING PRODUCT FRAMES TO PRESSURE TREATED BUCKS OR WOOD FRAMING SHALL BE CAPABLE OF RESISTING CORROSION CAUSED BY THE PRESSURE TREATING CHEMICALS IN THE WOOD.
7. DETERMINE THE POSITIVE & NEGATIVE DESIGN LOADS TO USE WHEN REFERENCING THESE DOCUMENTS IN ACCORDANCE WITH THE GOVERNING CODE AND GOVERNING WIND VELOCITY. FOR WIND LOAD CALCULATIONS IN ACCORDANCE WITH THE FLORIDA BUILDING CODE, A DIRECTIONALITY FACTOR OF Kd = 0.85 MAY BE APPLIED PER THE ASCE-7 STANDARD.
8. MATERIALS, INCLUDING BUT NOT LIMITED TO STEEL SCREWS, THAT COME INTO CONTACT WITH OTHER DISSIMILAR MATERIALS SHALL MEET THE REQUIREMENTS OF FLORIDA BUILDING CODE.
9. TO THE BEST OF OUR KNOWLEDGE, THE PRODUCT SHOWN HEREIN IS QUALITY ASSURED BY A FLORIDA STATE APPROVED CERTIFICATION/QA ENTITY & SHALL BE LABELED IN ACCORDANCE WITH THE FBC AND THE FLORIDA DEPARTMENT OF BUSINESS & PROFESSIONAL REGULATION SPECIFICATIONS. THESE DRAWINGS SHOW ALL APPLICABLE ELEVATION, COMBINATION, INSTALLATION & COMPARATIVE ANALYSIS CONDITIONS AS DETERMINED THROUGH TESTING & ENGINEERING RATIONAL ANALYSIS. PRODUCT ASSEMBLY SHALL BE IN ACCORDANCE WITH THESE DRAWINGS, THE MANUFACTURER'S QUALITY ASSURANCE SPECIFICATIONS & TESTING REPORTS.
10. CERTIFICATION OF THIS PRODUCT SHALL BE CONSIDERED VOID IF IT IS INSTALLED WITHOUT A BUILDING PERMIT FROM THE APPLICABLE LOCAL BUILDING DEPARTMENT OR IF IT IS INSTALLED BY ANYONE OTHER THAN A LICENSED CONTRACTOR EXPERIENCED WITH INSTALLATIONS OF THIS TYPE OF PRODUCT.

EVALUATION OF THIS PRODUCT IS BASED ON APPLICABLE STANDARDS AND/OR INFORMATION & RESULTS FROM APPLICABLE TEST REPORTS. THE FLORIDA BUILDING CODE VERSION CONSIDERED WITH THIS EVALUATION WAS THAT IN FORCE AT THE TIME OF THE EVALUATION. IN THE EVENT OF CODE VERSION CHANGES/UPDATES OR IN THE EVENT THAT NEW OR ADDITIONAL TESTING IS COMPLETED ON THIS PRODUCT, PRIOR TO STATING CODE COMPLIANCE WITH THE STATE, THE MANUFACTURER SHALL CONFIRM WITH THE EVALUATION ENGINEER OF RECORD THAT EVERYTHING SPECIFIED HERE-IN IS CURRENT WITH ALL CURRENT TESTING, CODES AND APPLICABLE STANDARDS.


DRAWN BY: W.R.M.		CHECKED BY: W.W.S.	
PLOT: 1=16		DATE: 9/15/06	
NO.	REVISION	DESCRIPTION	DATE
1	1	DATE	05/29/08
2	2	DATE	09/23/11
3	3	DATE	12/15/14
4	4	DATE	
5	5	DATE	
6	6	DATE	
265	265	DATE	
266			

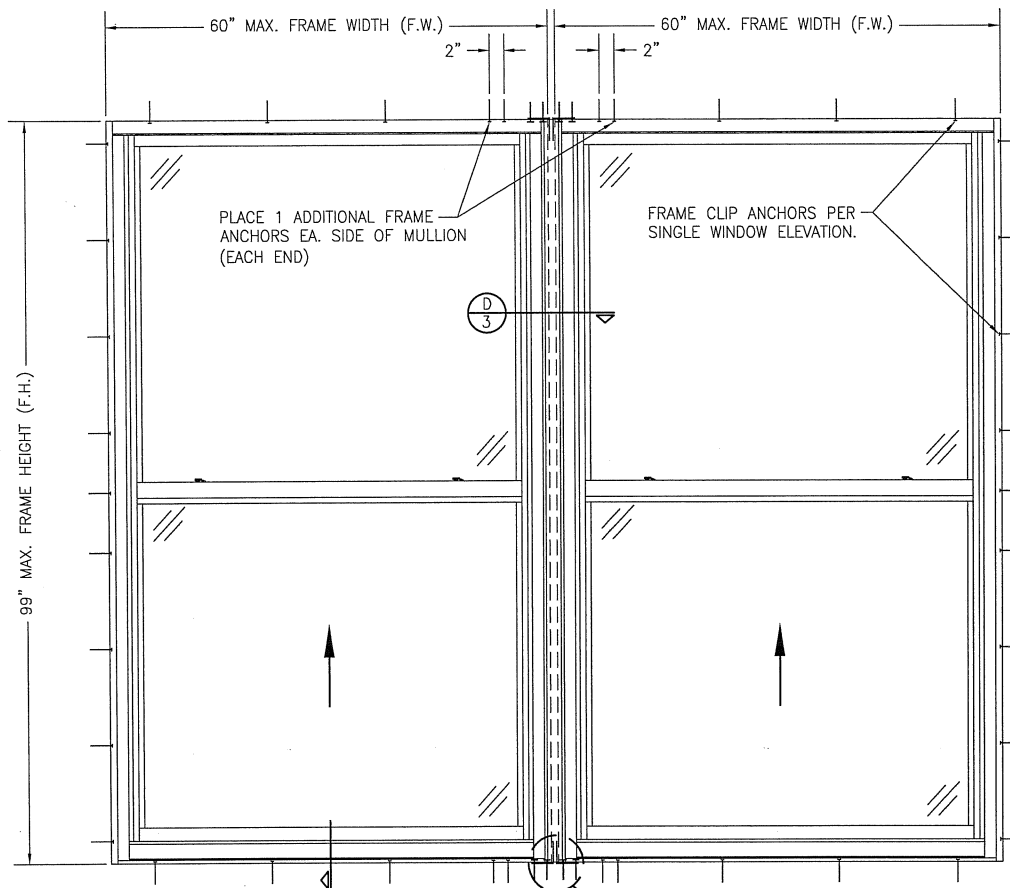

**EXTERIOR ELEVATION
MULTIPLE WINDOWS**


SCALE: 3/4"=1'-0"

(FOR DETAIL NOT SHOWN, SEE SINGLE WINDOW ELEVATION ON SHEET 1.)
DOUBLE WINDOW SHOWN. MORE THAN 2 WINDOWS MAY BE MULLED
TOGETHER INTO ONE OPENING.

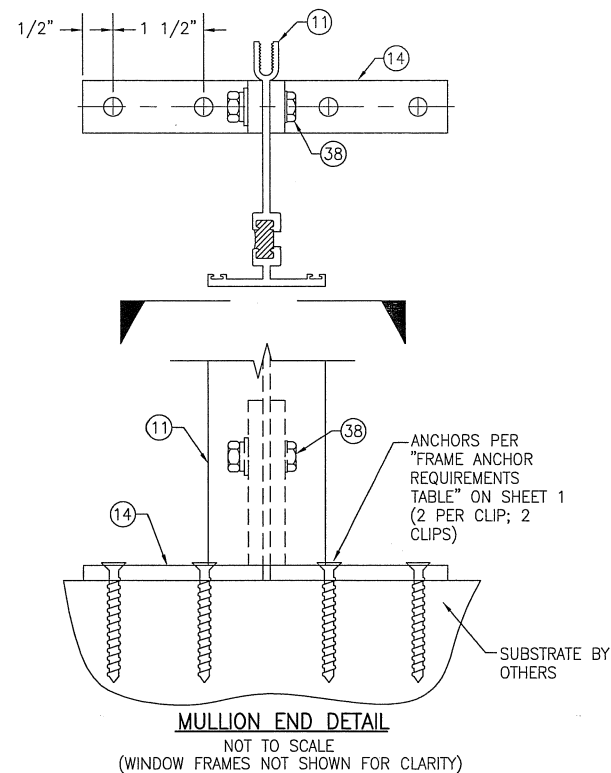

MULLION END DETAIL

NOT TO SCALE
(WINDOW FRAMES NOT SHOWN FOR CLARITY)

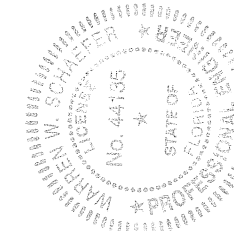

DRAWN BY: W.R.M.	CHECKED BY: W.W.S.
PLOT: 1=16	DATE: 9/15/08
DATE	
BY	
REVISION DESCRIPTION	
NO.	
DRAWING TITLE 8400TL SINGLE HUNG NON-IMPACT WINDOW	MANUFACTURER KAWNEER COMPANY, INC. 555 GUTHRIE COURT NORCROSS, GA 30092 770-449-5555
CONSULTANTS W. W. SCHAEFER ENGINEERING & CONSULTING, P.A. (CA 6809) 7480 130TH COURT NORTH PALM BEACH GARDENS, FL 33418 PHONE: 561-744-3424	CERTIFICATION JAN 06 2015 WARREN W. SCHAEFER, P.E. No. 44135
DRAWING NO. 1493	REV. C
SHEET NO. 2	OF 4

SUBSTRATE BY OTHERS
(PER FRAME ANCHOR
REQUIREMENTS TABLE
ON SHEET 1)

SEALANT
BY OTHERS

CLIP ANCHOR PER
ANCHOR REQUIREMENTS
TABLE ON SHEET 1

1/4" MAX.
SPACE

NO. 10 X 3/4" SELF
TAPPING/DRILLING
SCREWS WITHIN 3"
OF CORNERS & MAX.
8" O.C.

SEE GLAZING
DETAIL ON
THIS SHEET

NO. 10 X 3/4"
SELF
TAPPING/DRILLING
SCREWS WITHIN 3"
OF CORNERS &
MAX. 8" O.C.

SEALANT
BY OTHERS

SUBSTRATE BY
OTHERS (PER
FRAME ANCHOR
REQUIREMENTS
TABLE ON SHEET 1)

SECTION A
SCALE: 1/2 FULL

CLIP ANCHOR PER
ANCHOR REQUIREMENTS
TABLE ON SHEET 1

1/4" MAX. SPACE

CLIP ANCHOR
PER ANCHOR
REQUIREMENTS
TABLE ON SHEET 1

SUBSTRATE BY
OTHERS (PER
FRAME ANCHOR
REQUIREMENTS
TABLE ON SHEET 1)

SECTION B
SCALE: 1/2 FULL

FRAME WIDTH (F.W.)

NO. 10 X 3/4" SELF TAPPING/DRILLING
SCREWS WITHIN 3" OF CORNERS & MAX.
8" O.C. (ADD 2 ADDITIONAL SCREWS AT
MEETING RAIL END LOCATIONS)

SEALANT
BY OTHERS

SEE GLAZING
DETAIL ON
THIS SHEET

EXTERIOR

1/4" MAX. SPACE

CLIP ANCHOR
PER ANCHOR
REQUIREMENTS
TABLE ON SHEET 1

SUBSTRATE BY
OTHERS (PER
FRAME ANCHOR
REQUIREMENTS
TABLE ON SHEET 1)

SEALANT
BY OTHERS

SECTION C
SCALE: 1/2 FULL


SEE GLASS
OPTIONS BELOW

NOVAGARD
SBC40-M170
SILICONE

SETTING BLOCK OR
WEDGE BLOCK AS
REQUIRED

TYPICAL GLAZING DETAIL
SCALE: 1/2 FULL

GLASS OPTION 1: 1" I.G. GLASS (1/8" AN/3/4"
SPACER/1/8" AN)
GLASS OPTION 2: 1" I.G. GLASS (1/8" TEMP/3/4"
SPACER/1/8" TEMP)

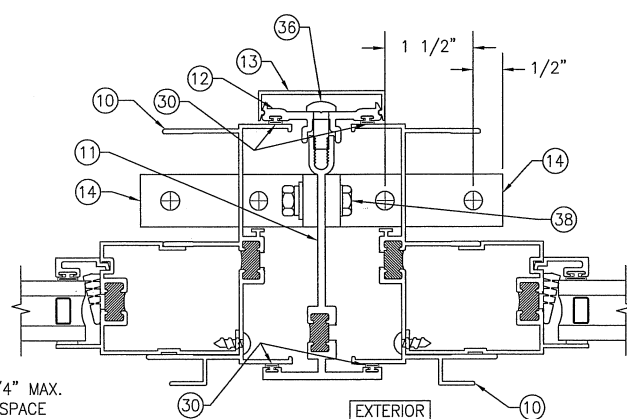

SECTION D
SCALE: 1/2 FULL
FOR DETAIL NOT SHOWN, SEE OTHER SECTIONS

DRAWN BY: W.R.M.	CHECKED BY: W.W.S.
PLOT: 1=2	DATE: 9/15/08
DATE	
BY	
REVISION DESCRIPTION	
NO	
DRAWING TITLE 8400TL SINGLE HUNG NON-IMPACT WINDOW	
MANUFACTURER KAWNEER COMPANY, INC. 555 GUTHRIE COURT NORCROSS, GA 30092 770-449-5555	
CONSULTANTS W. W. SCHAEFER ENGINEERING & CONSULTING, P.A. (CA 6809) 7480 150TH COURT NORTH PALM BEACH GARDENS, FL 33418 PHONE: 561-744-3424	
CERTIFICATION JAN 06 2015	REV. C
DRAWING NO. 1493	SHEET NO. 3 OF 4

