

SS-300 IMPACT INSULATED GLASS 50 DP

ANCHOR TABLE

Window Width	Window Height	Number of Anchors		Design Pressure Neg.	Design Pressure Pos.
		Across Head & Sill	Across Jamb		
24.000	24.000	2	2	-50.00	+50.00
36.000	24.000	3	2	-50.00	+50.00
48.000	24.000	4	2	-50.00	+50.00
60.000	24.000	5	2	-50.00	+50.00
74.000	24.000	6	2	-50.00	+50.00
24.000	36.000	2	3	-50.00	+50.00
36.000	36.000	3	3	-50.00	+50.00
48.000	36.000	4	3	-50.00	+50.00
60.000	36.000	5	3	-50.00	+50.00
74.000	36.000	6	3	-50.00	+50.00
24.000	48.000	2	4	-50.00	+50.00
36.000	48.000	3	4	-50.00	+50.00
48.000	48.000	4	4	-50.00	+50.00
60.000	48.000	5	4	-50.00	+50.00
74.000	48.000	6	4	-50.00	+50.00
24.000	63.000	3	5	-50.00	+50.00
36.000	63.000	3	5	-50.00	+50.00
48.000	63.000	4	5	-50.00	+50.00
60.000	63.000	5	5	-50.00	+50.00
74.000	63.000	6	5	-50.00	+50.00

ANCHOR DETAILS

APPLICATION	ANCHOR	EDGE DIST.	MIN. EMBEDMENT	MAX. SHIM SPACE
MASONRY W/1 BY WOOD BUCK	3/16" CONC.	2.5"	1.25"	0.25"
MASONRY W/2 BY WOOD BUCK	#10 WOOD	1.5"	1.50"	0.25"
MASONRY	3/16" CONC.	2.5"	1.25"	0.25"
METAL	#12 SMS	0.75"	.045" (THICK)	0.25"


NOTES ON ANCHOR CALCULATIONS:

- (1) CALCULATIONS DERIVED FROM TESTED UNIT
SS-300 TEST REPORT #
NCTL-110-14897-1,2,3,4,5 NAMI # NIO11056.
- (2) THE QUANTITY OF ANCHORS ARE
FOR EACH SIDE, NOT TOTAL QUANTITY.
- (3) MAX. SPACING AT HEAD CORNER IS 6".
- (4) MAX. SPACING AT JAMB CORNER IS 6".
- (5) MAX. SPACING ACROSS HEAD AND SILL IS 12-7/16".
- (6) MAX. SPACING ACROSS JAMBS IS 12-3/4".




NOTES:

- (1) THIS PRODUCT IS DESIGNED TO COMPLY WITH THE CURRENT FLORIDA BUILDING CODE.
- (2) SHIM AS REQ'D AT EACH SET OF INSTALLATION ANCHORS USING LOAD BEARING SHIMS. MAX. ALLOWABLE SHIM STACK TO BE 1/4". USE SHIMS WHERE SPACE GREATER THAN 1/16" IS PRESENT.
- (3) WINDOW MATERIAL : PVC.
- (4) 3/16" DIA. CONCRETE SREW ANCHORS MUST BE OF SUFFICIENT LENGTH TO ACHIEVE A MIN. EMBEDMENT OF 1 1/4" INTO CONCRETE OR MASONRY FOR 1 X WOOD BUCK OR A MIN. EMBEDMENT OF 1 1/4" INTO SOLID WOOD FOR 2 X BUCK OR WOOD FRAMED OPENINGS (GREATER THAN 1 3/8" THICK).
- (5) ALL FACTORY APPLIED HOLES IN FRAME MEMBERS NOT DESIGNATED FOR CONCRETE SCREW ANCHORS SHOULD BE FILLED WITH #10 SCREWS OF SUFFICIENT LENGTH TO ACHIEVE A MIN. EMBEDMENT OF 1-1/2" INTO WOOD BUCK.
- (6) USE LATEX CAULK OR EQUIVALENT FOR PERIMETER SEAL AROUND EXTERIOR OF WINDOW.
- (7) WHEN INSTALLING INTO STEEL OR ALUMINUM, #12 SMS MUST HAVE SUFFICIENT LENGTH SO THAT THERE IS FULL THREAD ENGAGEMENT THROUGH THE METAL.
- (8) IF EXACT WINDOW SIZE IS NOT LISTED IN ANCHOR CHART, USE THE NEXT SIZE LARGER WINDOW FOR ANCHOR QUANTITY.
- (9) GLASS COMPLIES WITH ASTM E-1300 GLASS CHART REQUIREMENTS.
INSULATED GLASS/LAMINATED: 1/8" ANNEALED X .090 PVB X 1/8" ANNEALED 7/16 AS (ALUMINUM) X 1/8 ANNEALED 7/8 OAT.
- (10) ALL INSTALLATION ANCHORS MUST BE MADE OF A CORROSION RESISTANT MATERIAL OR COATING.
- (11) NOT ALL CONFIGURATIONS LISTED ON ANCHOR CHART ARE SHOWN ON THIS DRAWING. HOWEVER, INSTALLATION SECTION A-A & B-B APPLY TO ALL CONFIGURATIONS.


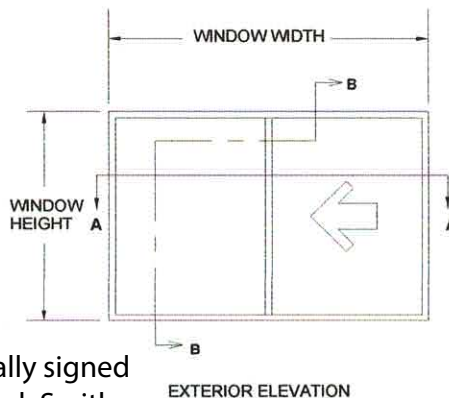


EXTERIOR ELEVATION

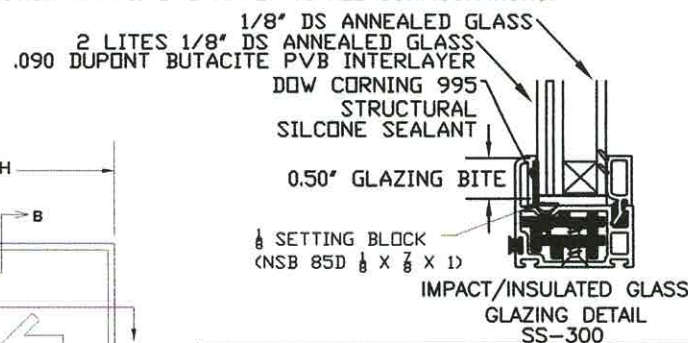



WINDOW CRAFTSMEN, INC.
6031 CLARK CENTER AVE.
SARASOTA, FLORIDA 34238

TITLE: SS-300 IMPACT IG GLASS VINYL SINGLE SLIDER WINDOW INSTALLATION INSTRUCTIONS FOR NOTES AND ANCHOR SPECIFICATIONS		
ENGINEER: MARK A. SMITH	DRAWN BY: MAS	DATE: 09/14/12
DISCIPLINE: CIVIL	SCALE: N.T.S.	DWG. NO. WCI-VSS003
FL. REG. NO.: 55511	REV. LETTER: 0	SHEET 1

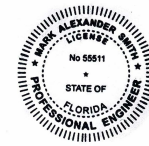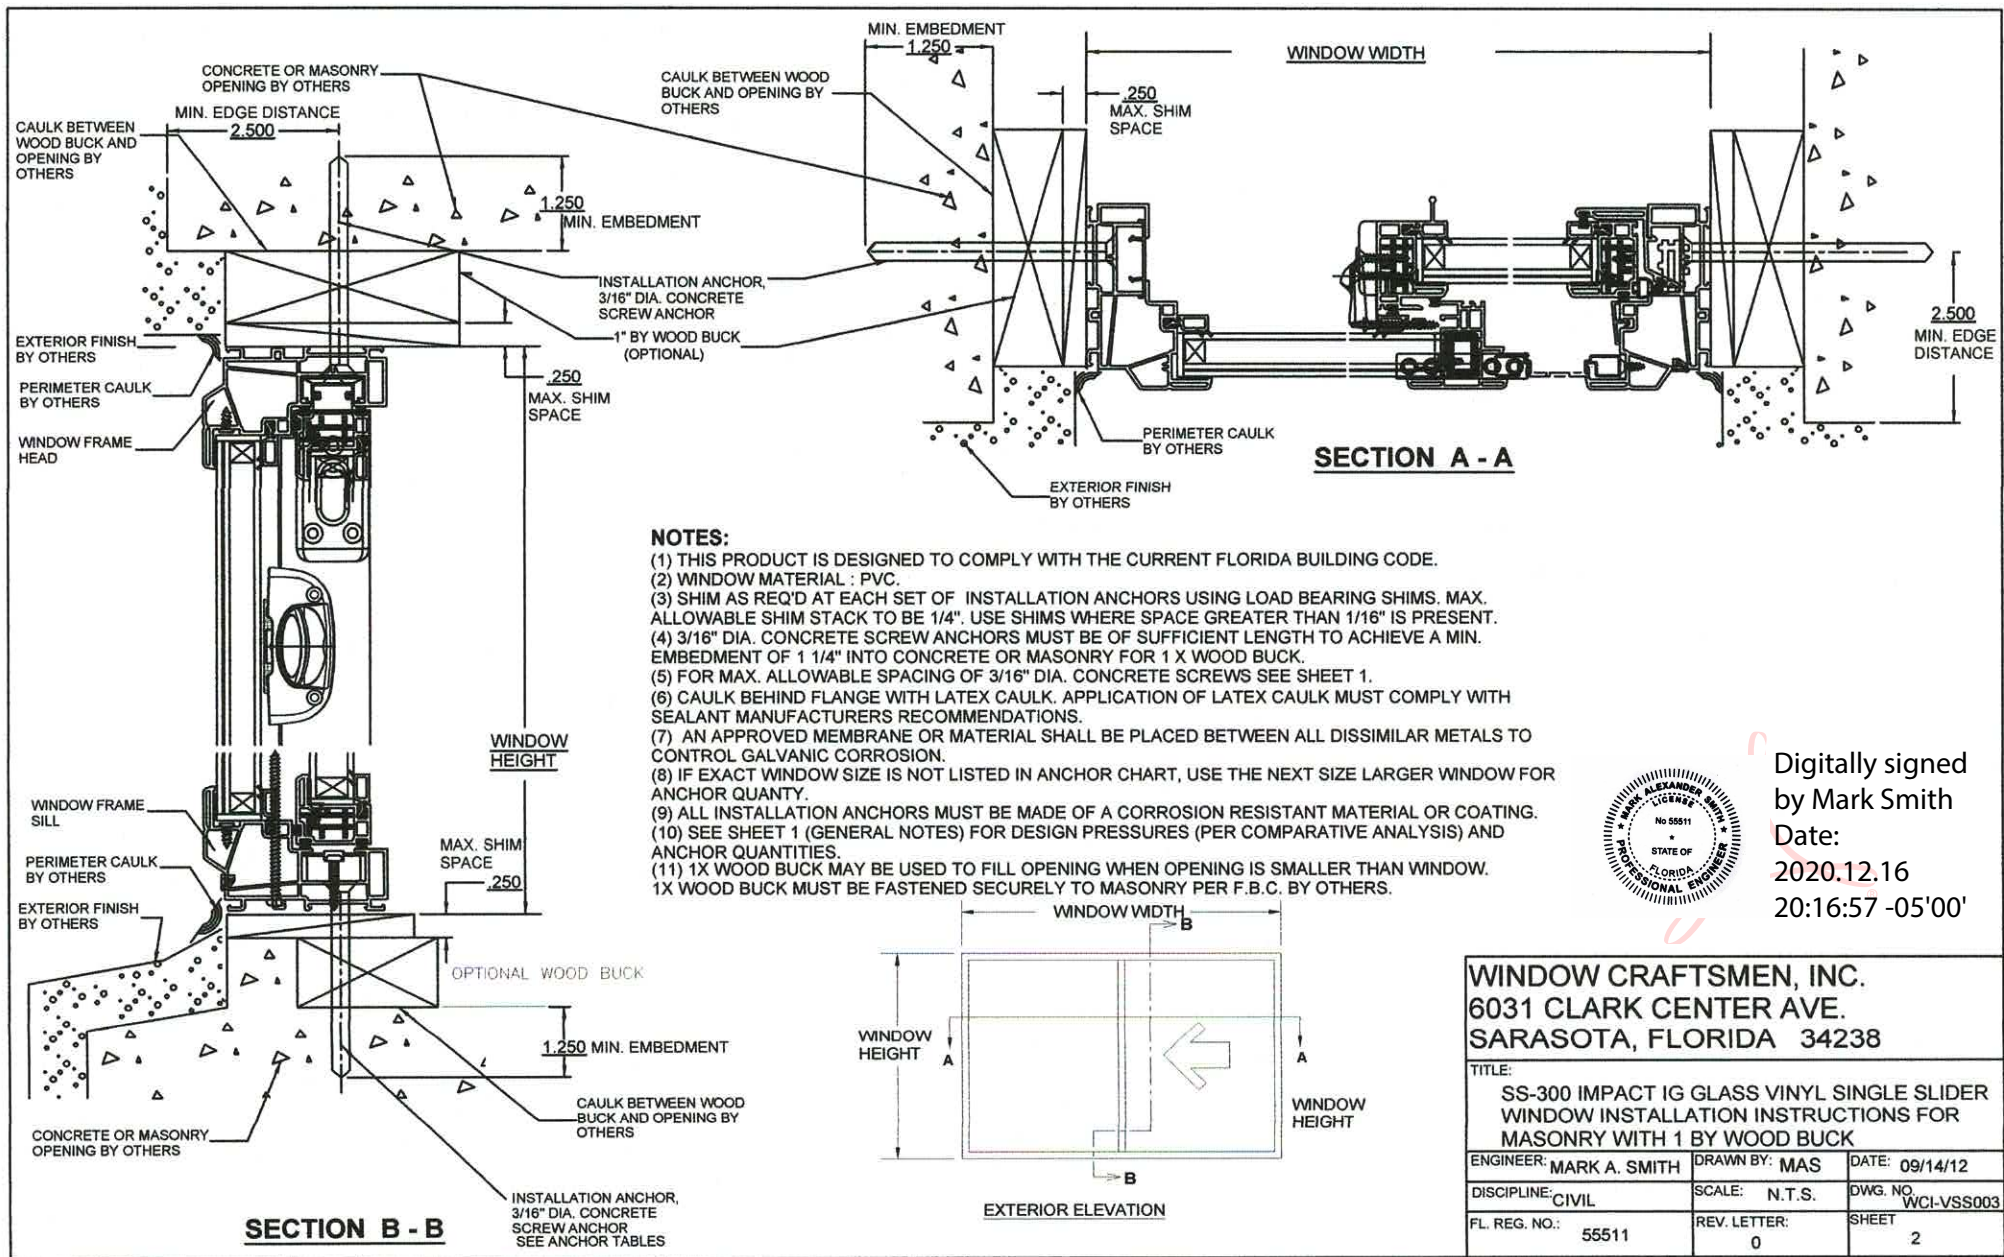


Digitally signed
by Mark Smith
Date:
2020.12.16
20:16:57 -05'00'

WINDOW CRAFTSMEN, INC. 6031 CLARK CENTER AVE. SARASOTA, FLORIDA 34238		
TITLE: SS-300 IMPACT IG GLASS VINYL SINGLE SLIDER WINDOW INSTALLATION INSTRUCTIONS FOR MASONRY WITH 1 BY WOOD BUCK		
ENGINEER: MARK A. SMITH	DRAWN BY: MAS	DATE: 09/14/12
DISCIPLINE: CIVIL	SCALE: N.T.S.	DWG. NO. WCI-VSS003
FL. REG. NO.: 55511	REV. LETTER: 0	SHEET 2

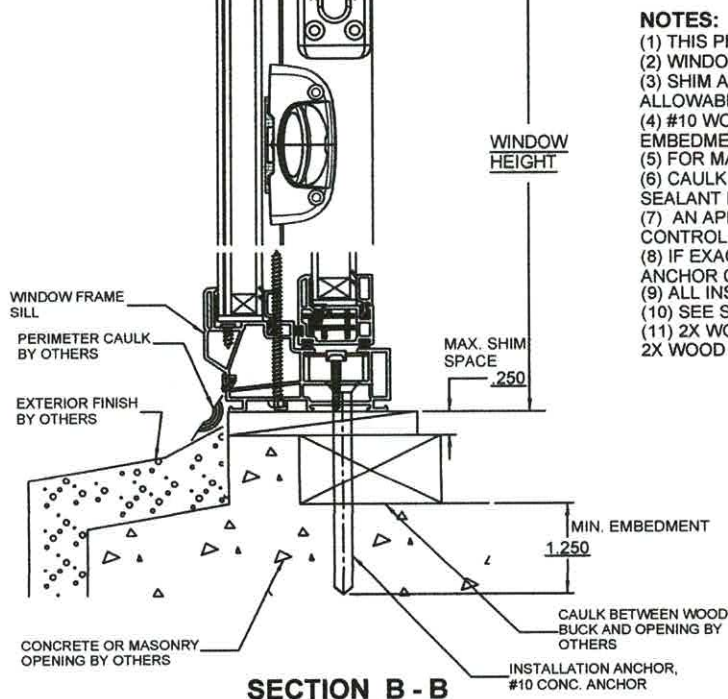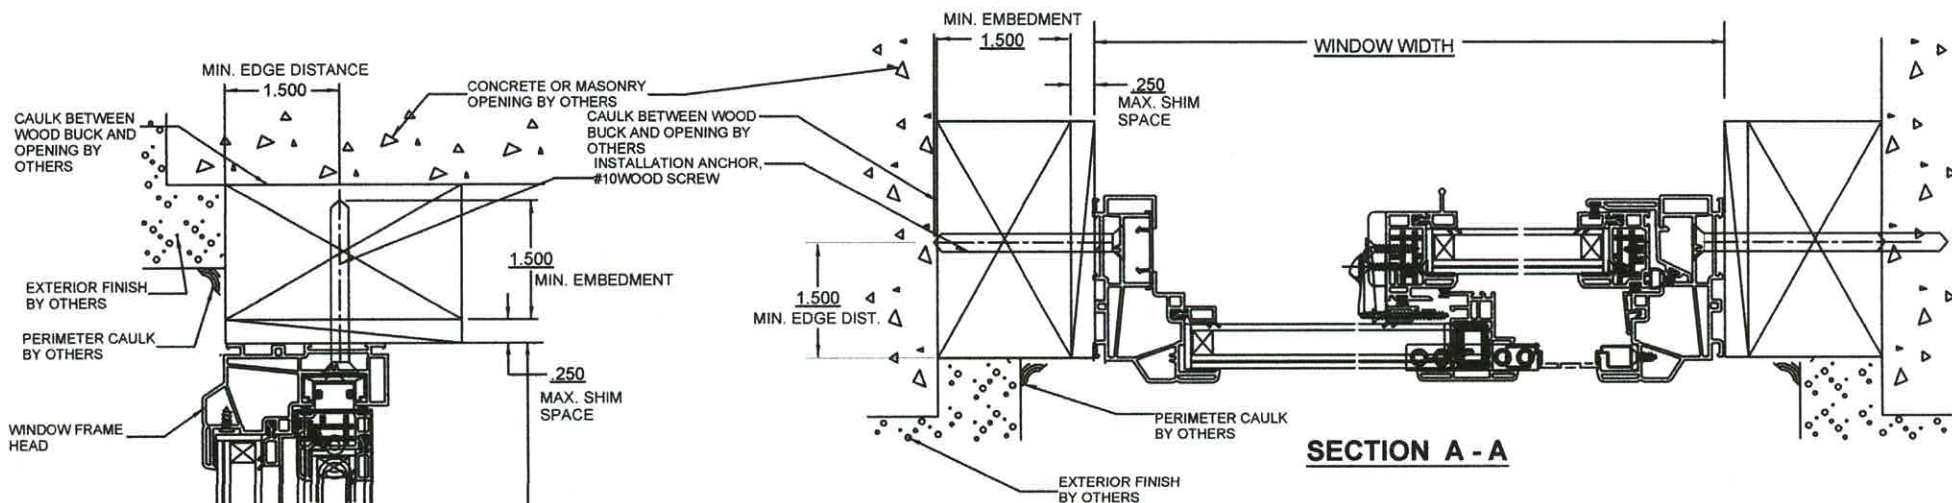

NOTES:


- (1) THIS PRODUCT IS DESIGNED TO COMPLY WITH THE CURRENT FLORIDA BUILDING CODE.
- (2) WINDOW MATERIAL : PVC.
- (3) SHIM AS REQ'D AT EACH SET OF INSTALLATION ANCHORS USING LOAD BEARING SHIMS. MAX. ALLOWABLE SHIM STACK TO BE 1/4". USE SHIMS WHERE SPACE GREATER THAN 1/16" IS PRESENT.
- (4) #10 WOOD SCREW ANCHORS MUST BE OF SUFFICIENT LENGTH TO ACHIEVE A MIN. EMBEDMENT OF 1 1/2" INTO 2 X WOOD BUCK.
- (5) FOR MAX. ALLOWABLE SPACING OF #10 WOOD SCREWS SEE SHEET 1.
- (6) CAULK BEHIND FLANGE WITH LATEX CAULK. APPLICATION OF LATEX CAULK MUST COMPLY WITH SEALANT MANUFACTURERS RECOMMENDATIONS.
- (7) AN APPROVED MEMBRANE OR MATERIAL SHALL BE PLACED BETWEEN ALL DISSIMILAR METALS TO CONTROL GALVANIC CORROSION.
- (8) IF EXACT WINDOW SIZE IS NOT LISTED IN ANCHOR CHART, USE THE NEXT SIZE LARGER WINDOW FOR ANCHOR QUANTITY.
- (9) ALL INSTALLATION ANCHORS MUST BE MADE OF A CORROSION RESISTANT MATERIAL OR COATING.
- (10) SEE SHEET 1 (GENERAL NOTES) FOR DESIGN PRESSURES AND ANCHOR QUANTITIES.
- (11) 2X WOOD BUCK MAY BE USED TO FILL OPENING WHEN OPENING IS BIGGER THAN WINDOW. 2X WOOD BUCK MUST BE FASTENED SECURELY TO MASONRY AS PER F.B.C. BY OTHERS.

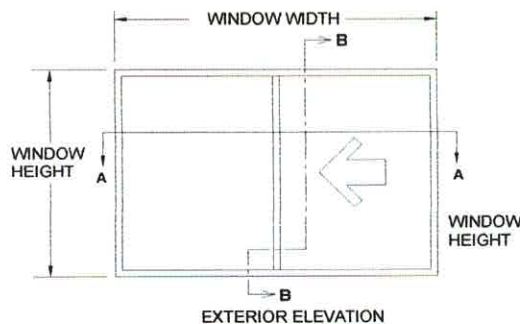

Digitally signed
by Mark Smith
Date:
2020.12.16
20:17:16 -05'00'


WINDOW CRAFTSMEN, INC.
6031 CLARK CENTER AVE.
SARASOTA, FLORIDA 34238

TITLE: SS-300 IMPACT IG GLASS VINYL SINGLE SLIDER WINDOW INSTALLATION INSTRUCTIONS FOR MASONRY WITH 2 BY WOOD BUCK		
ENGINEER: MARK A. SMITH	DRAWN BY: MAS	DATE: 12/17/12
DISCIPLINE: CIVIL	SCALE: N.T.S.	DWG. NO. WCI-VSS003
FL. REG. NO.: 55511	REV. LETTER: 0	SHEET 3

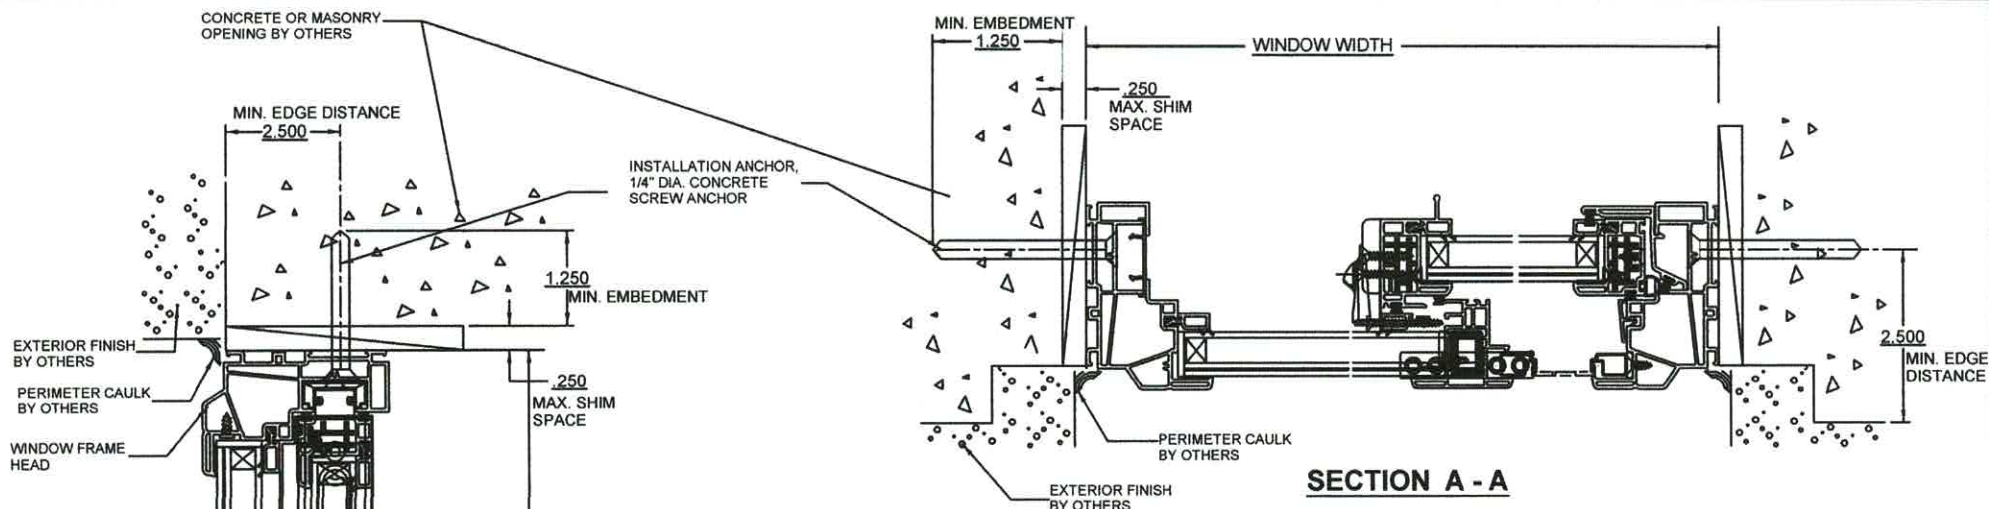


NOTES:

- (1) THIS PRODUCT IS DESIGNED TO COMPLY WITH THE CURRENT FLORIDA BUILDING CODE.
- (2) WINDOW MATERIAL : PVC.
- (3) SHIM AS REQ'D AT EACH SET OF INSTALLATION ANCHORS USING LOAD BEARING SHIMS. MAX. ALLOWABLE SHIM STACK TO BE 1/4". USE SHIMS WHERE SPACE GREATER THAN 1/16" IS PRESENT.
- (4) 3/16" DIA. CONCRETE SCREW ANCHORS MUST BE OF SUFFICIENT LENGTH TO ACHIEVE A MIN. EMBEDMENT OF 1 1/4" INTO CONCRETE OR MASONRY FOR 1 X WOOD BUCK.
- (5) FOR MAX. ALLOWABLE SPACING OF 3/16" DIA. CONCRETE SCREWS SEE SHEET 1.
- (6) CAULK BEHIND FLANGE WITH LATEX CAULK. APPLICATION OF LATEX CAULK MUST COMPLY WITH SEALANT MANUFACTURERS RECOMMENDATIONS.
- (7) AN APPROVED MEMBRANE OR MATERIAL SHALL BE PLACED BETWEEN ALL DISSIMILAR METALS TO CONTROL GALVANIC CORROSION.
- (8) IF EXACT WINDOW SIZE IS NOT LISTED IN ANCHOR CHART, USE THE NEXT SIZE LARGER WINDOW FOR ANCHOR QUANTITY.
- (9) ALL INSTALLATION ANCHORS MUST BE MADE OF A CORROSION RESISTANT MATERIAL OR COATING.
- (10) SEE SHEET 1 (GENERAL NOTES) FOR DESIGN PRESSURES AND ANCHOR QUANTITIES.

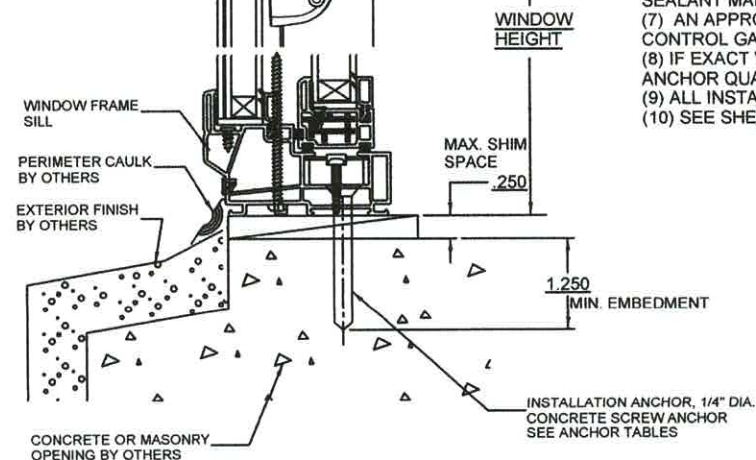


SECTION B-B

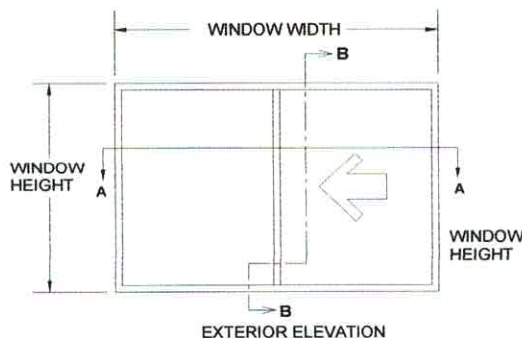

Digitally signed
by Mark Smith
Date:
2020.12.16
20:17:37 -05'00'

WINDOW CRAFTSMEN, INC.
6031 CLARK CENTER AVE.
SARASOTA, FLORIDA 34238

TITLE: SS-300 IMPACT IG GLASS VINYL SINGLE SLIDER WINDOW INSTALLATION INSTRUCTIONS IN MASONRY		
ENGINEER: MARK A. SMITH	DRAWN BY: MAS	DATE: 01/31/12
DISCIPLINE: CIVIL	SCALE: N.T.S.	DWG. NO. WCI-VSS003
FL. REG. NO.: 55511	REV. LETTER: 0	SHEET 4

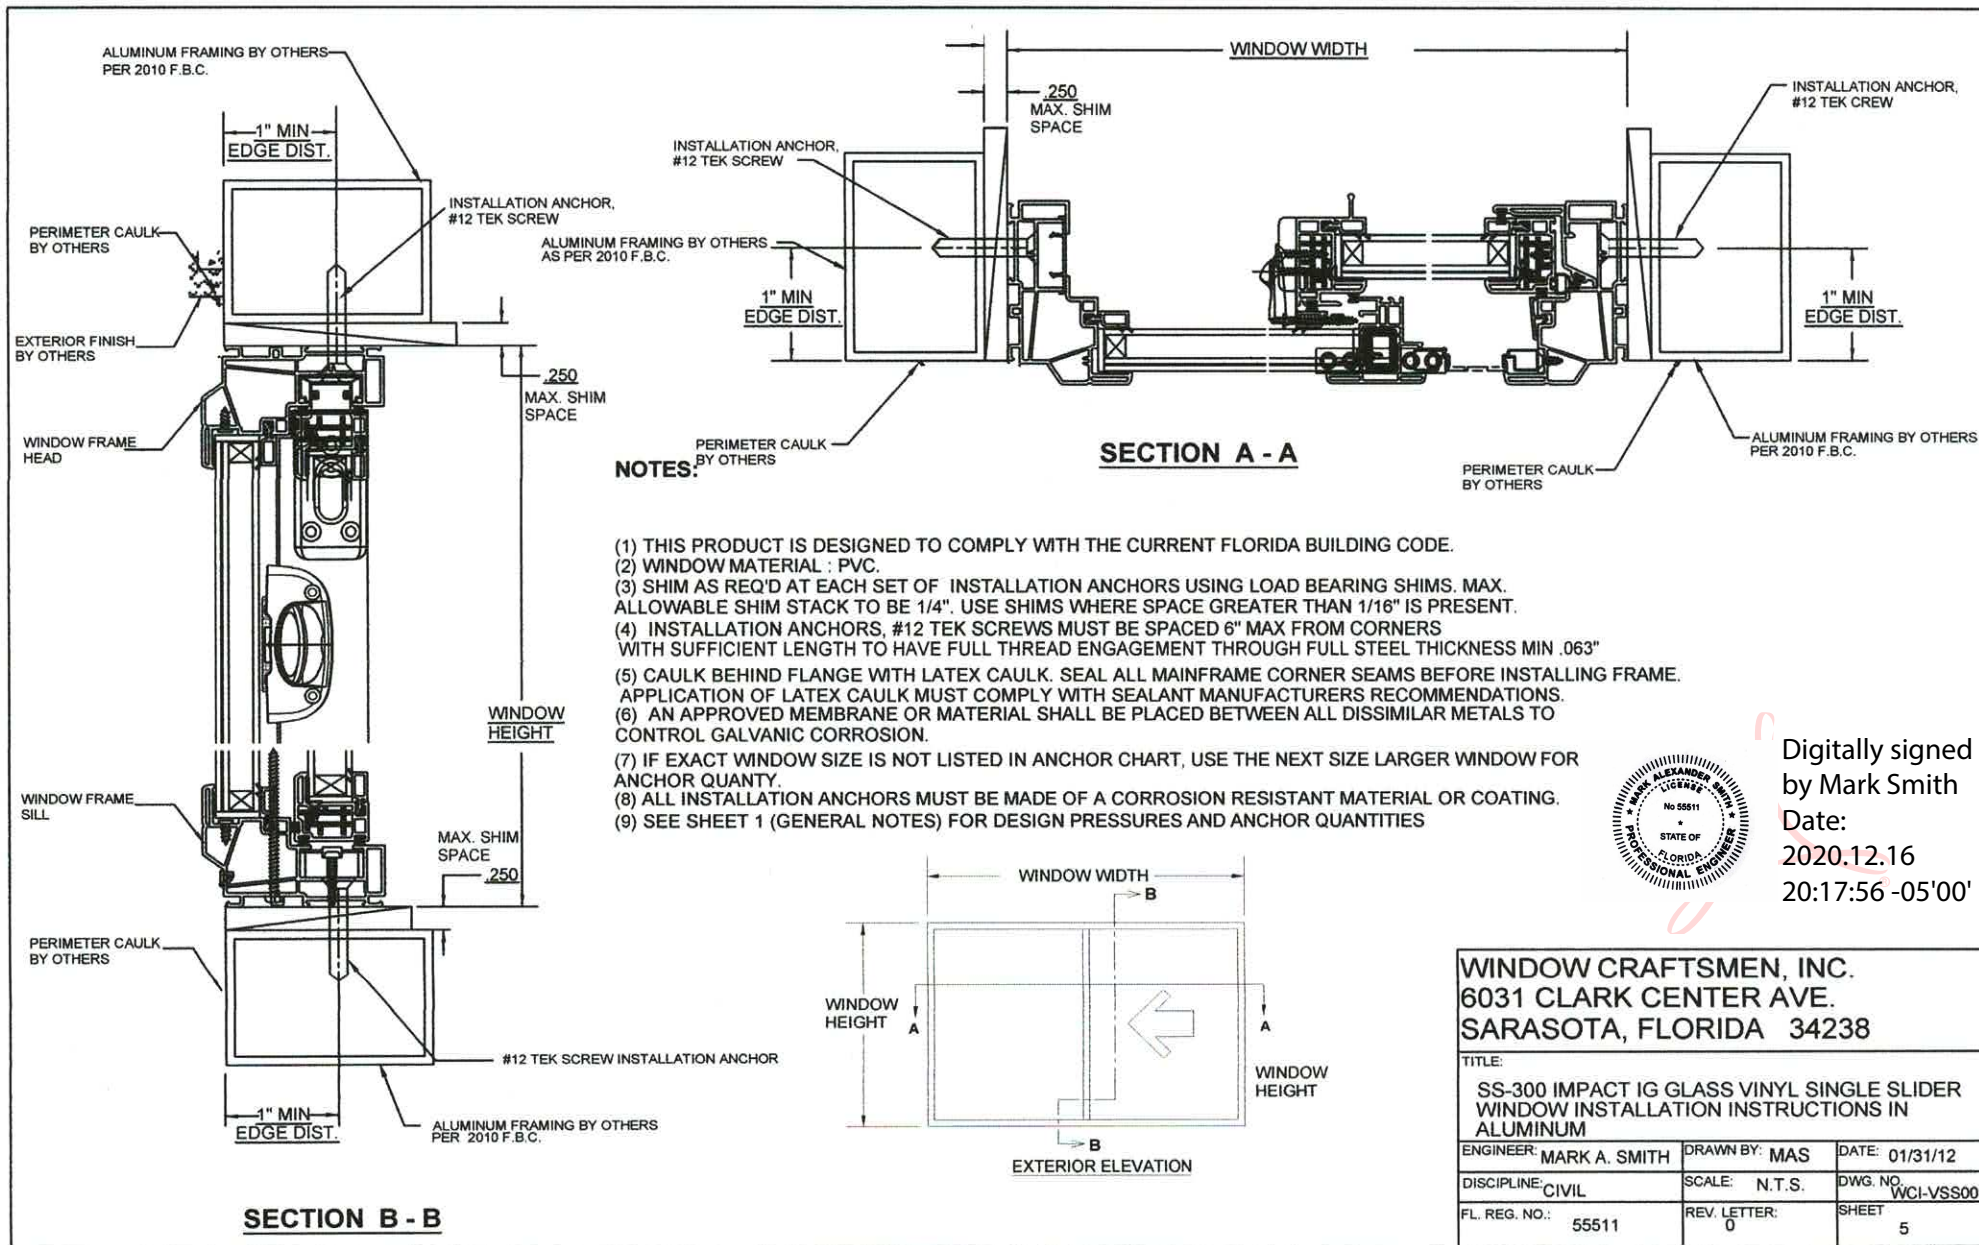

Digitally signed
 by Mark Smith
 Date:
 2020.12.16
 20:17:56 -05'00'