
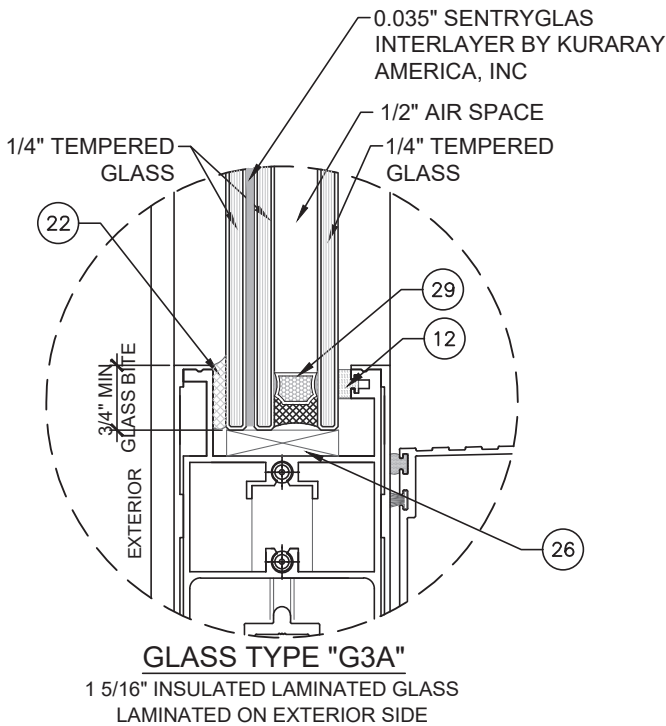
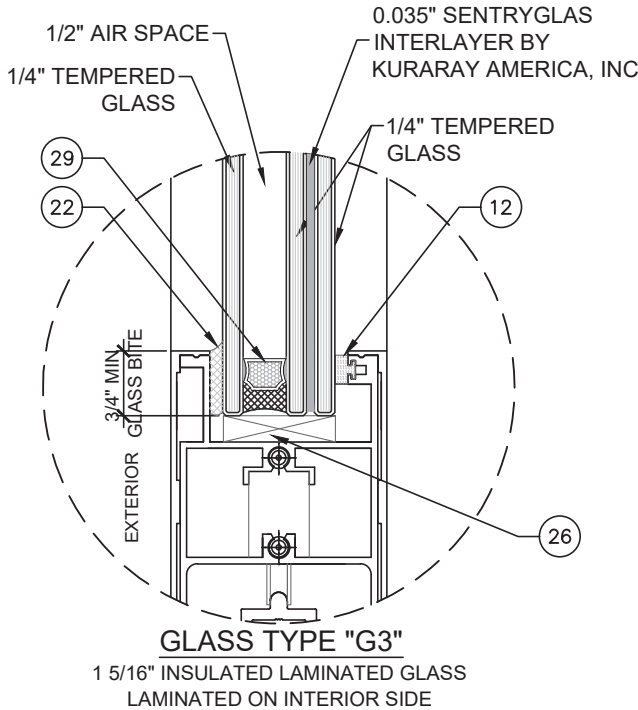
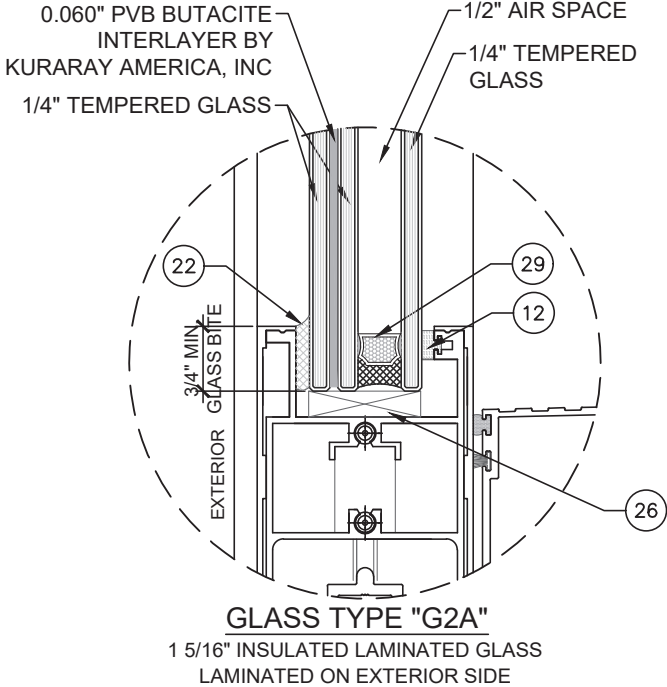


CONTINENTAL GLASS SYSTEMS, LLC.
SERIES 2900 SLIDING GLASS DOOR
SMALL MISSILE IMPACT (SMI)

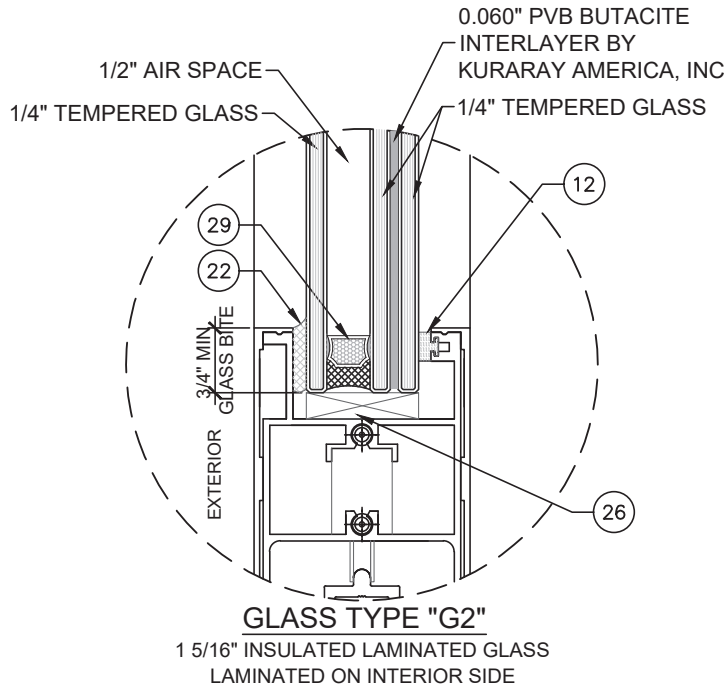

GENERAL NOTES:

- THIS PRODUCT HAS BEEN DESIGNED AND TESTED TO COMPLY WITH THE REQUIREMENTS OF THE FLORIDA BUILDING CODE 8TH EDITION (2023) INCLUDING HIGH VELOCITY HURRICANE ZONE (HVHZ).
- WINDOWS ARE RATED FOR SMALL MISSILE IMPACT.
IMPACT SHUTTERS ARE NOT REQUIRED FOR ELEVATIONS ABOVE 30'-0" FROM GRADE.
IMPACT SHUTTERS ARE REQUIRED FOR ELEVATIONS BELOW 30'-0" FROM GRADE.
- THESE WINDOWS ARE APPROVED FOR AIR AND WATER INFILTRATION.
- ANCHORS SHALL BE AS LISTED, SPACED AS SHOWN ON DETAILS. ANCHORS EMBEDMENT TO BASE MATERIAL SHALL BE BEYOND WALL DRESSING OR STUCCO.
- ANCHORING OR LOADING CONDITIONS NOT SHOWN IN THESE DETAILS ARE NOT PART OF THIS APPROVAL.
- MATERIALS INCLUDING BUT NOT LIMITED TO STEEL / METAL SCREWS THAT COME INTO CONTACT WITH OTHER DISSIMILAR MATERIALS SHALL MEET THE REQUIREMENTS OF THE FLORIDA BUILDING CODE 8TH EDITION (2023) SECTION AS APPLICABLE.
- METAL STRUCTURES NOT BY CONTINENTAL GLASS SYSTEMS, LLC. DESIGNED TO SUPPORT THE LOADS IMPOSED BY THIS GLAZING SYSTEM AND TO TRANSFER SUCH LOADS TO THE BUILDING MAIN STRUCTURE.
- ULTIMATE LOAD OBTAINED FROM ASCE 7-22, MULTIPLY BY 0.6 SHALL BE LESS THAN OR EQUAL TO MAX. DESIGN LOAD IN THIS DOCUMENT. THE DESIGN LOADS SHOWN IN THIS DOCUMENT ARE ALLOWABLE DESIGN LOADS.

-TYPICAL ANCHORS: (SEE ELEVATIONS FOR SPACING)

- TYPE 'A' -- 5/16" DIA. ULTRACON BY 'DeWalt' (FU=177 KSI, FY=155 KSI)
DIRECTLY INTO CONCRETE 3000 PSI MIN.
1-3/4" MIN. EMBED
2-1/2" MIN. EDGE DISTANCE.
- TYPE 'B' -- 5/16" DIA. SELF DRILLING SCREWS (GRADE 5 CRS)
INTO MIAMI-DADE COUNTY APPROVED MULLIONS (1/8" THK. MIN.)
INTO METAL STRUCTURES
3/4" MIN. EDGE DISTANCE.
STEEL: 1/8" THK. MIN. (A36 MIN.)
ALUMINUM: 1/8" THK. MIN. (6063-T5 MIN.)
(STEEL IN CONTACT WITH ALUMINUM TO BE PLATED OR PAINTED)
- TYPE 'C' -- 5/16" DIA. ULTRACON BY 'DeWalt' (FU=177 KSI, FY = 155 KSI)
THRU FC'=12.5 KSI NON-SHRINK HIGH STRENGTH GROUT
W/ BONDING AGENT INTO CONCRETE fc'=4000 psi MIN.
2" MIN. EMBED INTO CONCRETE
2-1/2" MIN. EDGE DIST.
(DETAILS ON PAGE D3 & D3.1) -- AT SILL ONLY

-SEALANTS:

ALL FRAME CORNERS, JOINTS, MULLION SEAMS AND PERIMETER GLAZING BEAD TO FRAME
INSTALLATION FASTENERS SEALED WITH SILICONE SEALANT.

MANUFACTURER'S LABEL SHALL BE LOCATED ON A READILY VISIBLE LOCATION IN ACCORDANCE
WITH SECTION 1709.9.3 OF FLORIDA BUILDING CODE LABELING TO COMPLY WITH SECTION 1709.9.2.

NOTE:
GLASS COMPLIES WITH ASTM E1300-16
(3 SEC. GUSTS).

LIMITATIONS OF USE

- A- THIS PRODUCT EVALUATION DOCUMENT (P.E.D.) PREPARED BY THIS ENGINEER IS GENERIC AND DOES NOT PROVIDE INFORMATION FOR A SITE SPECIFIC PROJECT, i.e. WHERE THE SITE CONDITIONS DEVIATE FROM THE P.E.D.
- B- CONTRACTOR TO BE RESPONSIBLE FOR THE SELECTION, PURCHASE AND INSTALLATION OF THIS PRODUCT BASED ON THIS PRODUCT EVALUATION PROVIDED HE/SHE DOES NOT DEVIATE FROM THE CONDITIONS DETAILED ON THIS DOCUMENT.
- C- THIS PRODUCT EVALUATION DOCUMENT WILL BE CONSIDERED INVALID IF ALTERED BY ANY MEANS.
- D- SITE SPECIFIC PROJECTS SHALL BE PREPARED BY A FLORIDA REGISTERED ENGINEER OR ARCHITECT WHICH WILL BECOME THE ENGINEER OF RECORD (E.O.R.) FOR THE PROJECT AND WHO WILL BE RESPONSIBLE FOR THE PROPER USE OF THE P.E.D.
- E- THIS P.E.D. SHALL BEAR THE DATE AND ORIGINAL SEAL AND SIGNATURE OF THE PROFESSIONAL ENGINEER OF RECORD THAT PREPARED IT.

SERIES 2900 SGD

FL #18311.2




December 11th, 2023

REVISIONS	
NO.	DATE
1	11.27.2023
2	11.27.2023
3	11.27.2023

MCY ENGINEERING, INC.
GLAZING CONSULTANTS
12781 MIRAMAR PKWY. STE. 301
MIRAMAR, FL 33027
P: 305.271.0117
www.MCYEngineering.com mcy@mcyengineering.com

SERIES 2900 SLIDING GLASS DOOR - SMI
CONTINENTAL GLASS SYSTEMS, LLC.
325 WEST 74 PLACE HIALEAH, FL 33014
TEL (305) 231-1101 FAX (305) 231-1103

COVER	
DATE	11.27.2023
SCALE	AS SHOWN
DRAWN	James
PROJECT	15-103
DRAWING NO. AD15-60	
1 OF 19	

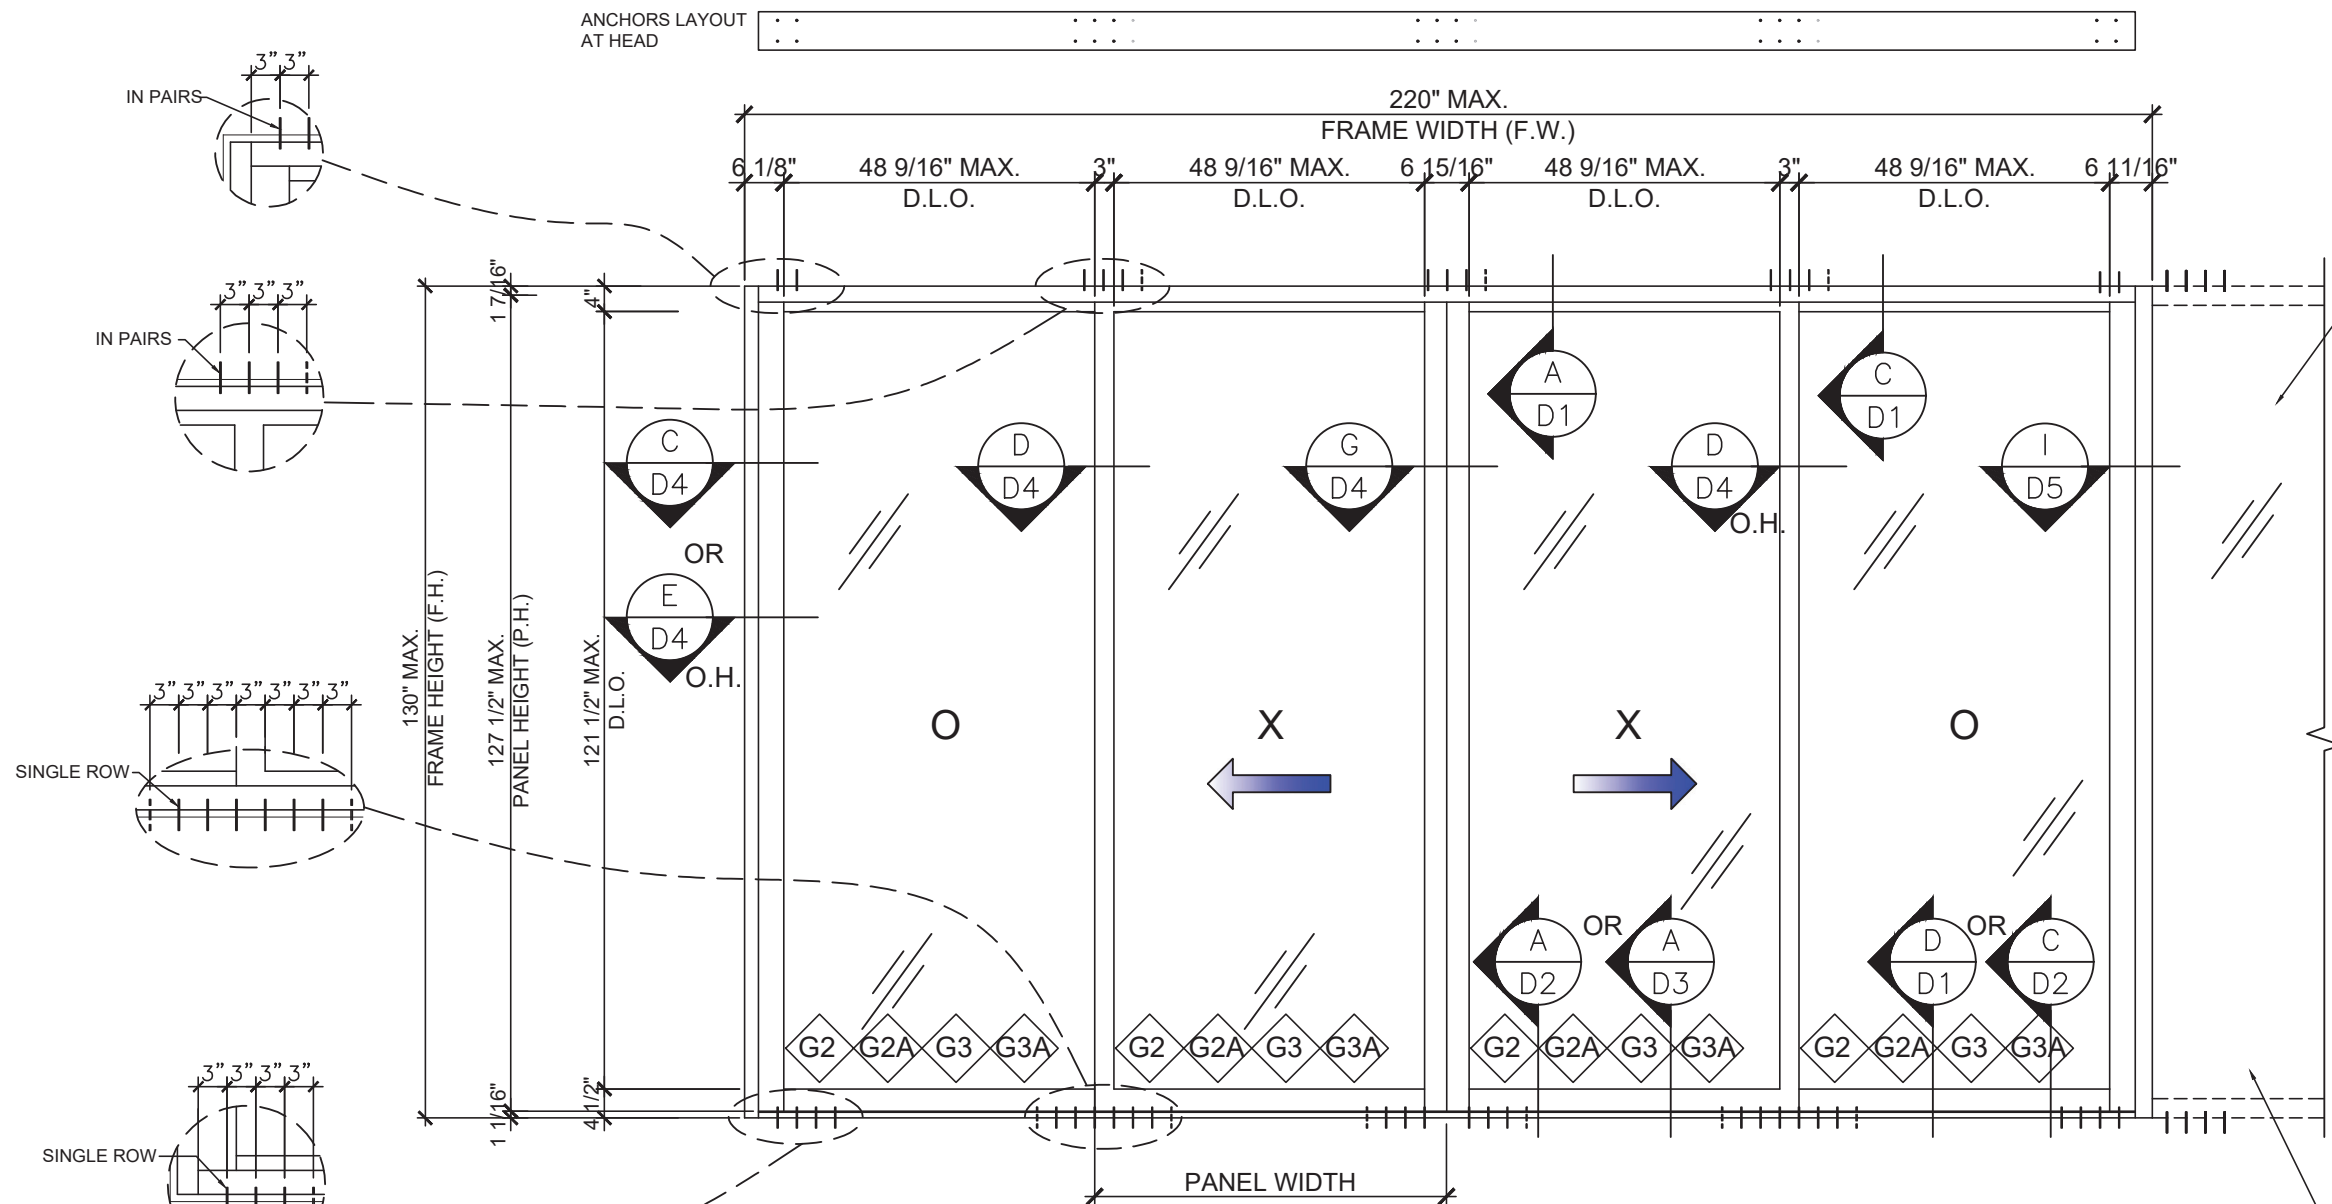

NOTE:
IN ORDER TO COMPLY WITH FBC SECTION 2411.4 "GLAZED PANEL SAFEGUARDS" THE OUTBOARD LITE MUST BE TEMPERED AND COMPLY WITH FED. STD. 16 CFR 1201 WHERE REQUIRED. i.e. GLASS LITE NEXT TO DOORS.


SEE CHART ON SHEET T2 & T3 FOR ANCHOR CAPACITIES, CRITICAL LOAD FROM SHEET T1 TO T3 GOVERNS

TYPICAL EXTERIOR ELEVATION (OXXO)
UNREINFORCED - STANDARD

MAXIMUM DESIGN LOAD
SEE CHART ON SHEET T1

FIXED WINDOW-WALL CGS WW3900 (OPTIONAL) MAY BE AT RIGHT (SHOWN) OR AT LEFT SIDE. SEE PRODUCT APPROVAL UNDER SEPARATE COVER.

DAYLITE OPENINGS DIMENSIONS:
INTERLOCK-ASTRAGAL = PANEL WIDTH - 6.438"
LOCK STILE-INTERLOCK = PANEL WIDTH - 6.438"
DAYLITE OPENING HEIGHT: PANEL HEIGHT - 6.08"
PANEL HEIGHT = FRAME HEIGHT - 2.471"

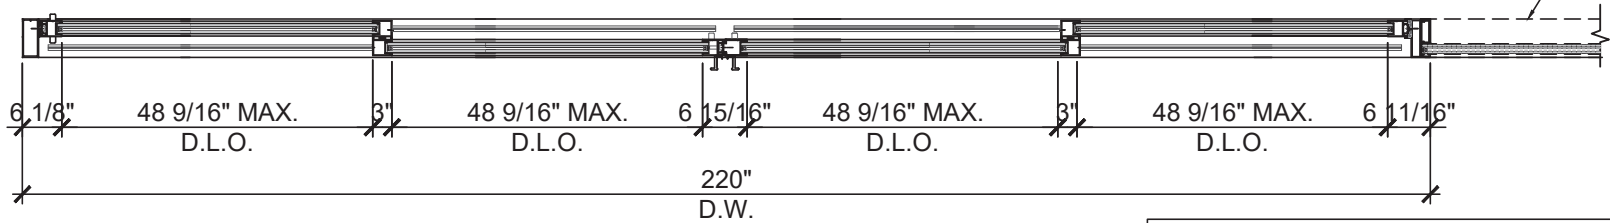

ABBREVIATIONS AND SYMBOLS	
G.B.	- GLASS BITE
D.L.O.	- DAYLITE OPENING
F.H.	- FRAME HEIGHT
F.W.	- FRAME WIDTH
W/	- WITH
W/O	- WITHOUT
O.C.	- ON CENTER
O.H.	- OPPOSITE HAND
OPP.	- OPPOSITE

C
7

SECTION NUMBER

SHEET NUMBER

SERIES 2900 SGD
FL #18311.2

December 11th, 2023

REVISIONS	NO.	DATE	DESCRIPTION
	R3	11.27.2023	FBC 2023


MCY

MCY ENGINEERING, INC.
GLAZING CONSULTANTS
12781 MIRAMAR PKWY. STE. 301
MIRAMAR, FL 33027
P: 305.271.0117
www.MCYEngineering.com mcy@mcyengineering.com

SERIES 2900 SLIDING GLASS DOOR - SMI

CONTINENTAL GLASS SYSTEMS, LLC.
325 WEST 74 PLACE HIALEAH, FL 33014
TEL (305) 231-1101 FAX (305) 231-1103

DATE	11.27.2023
SCALE	AS SHOWN
DRAWN	James
PROJECT	15-103
DRAWING NO.	AD15-60
	2 OF 19

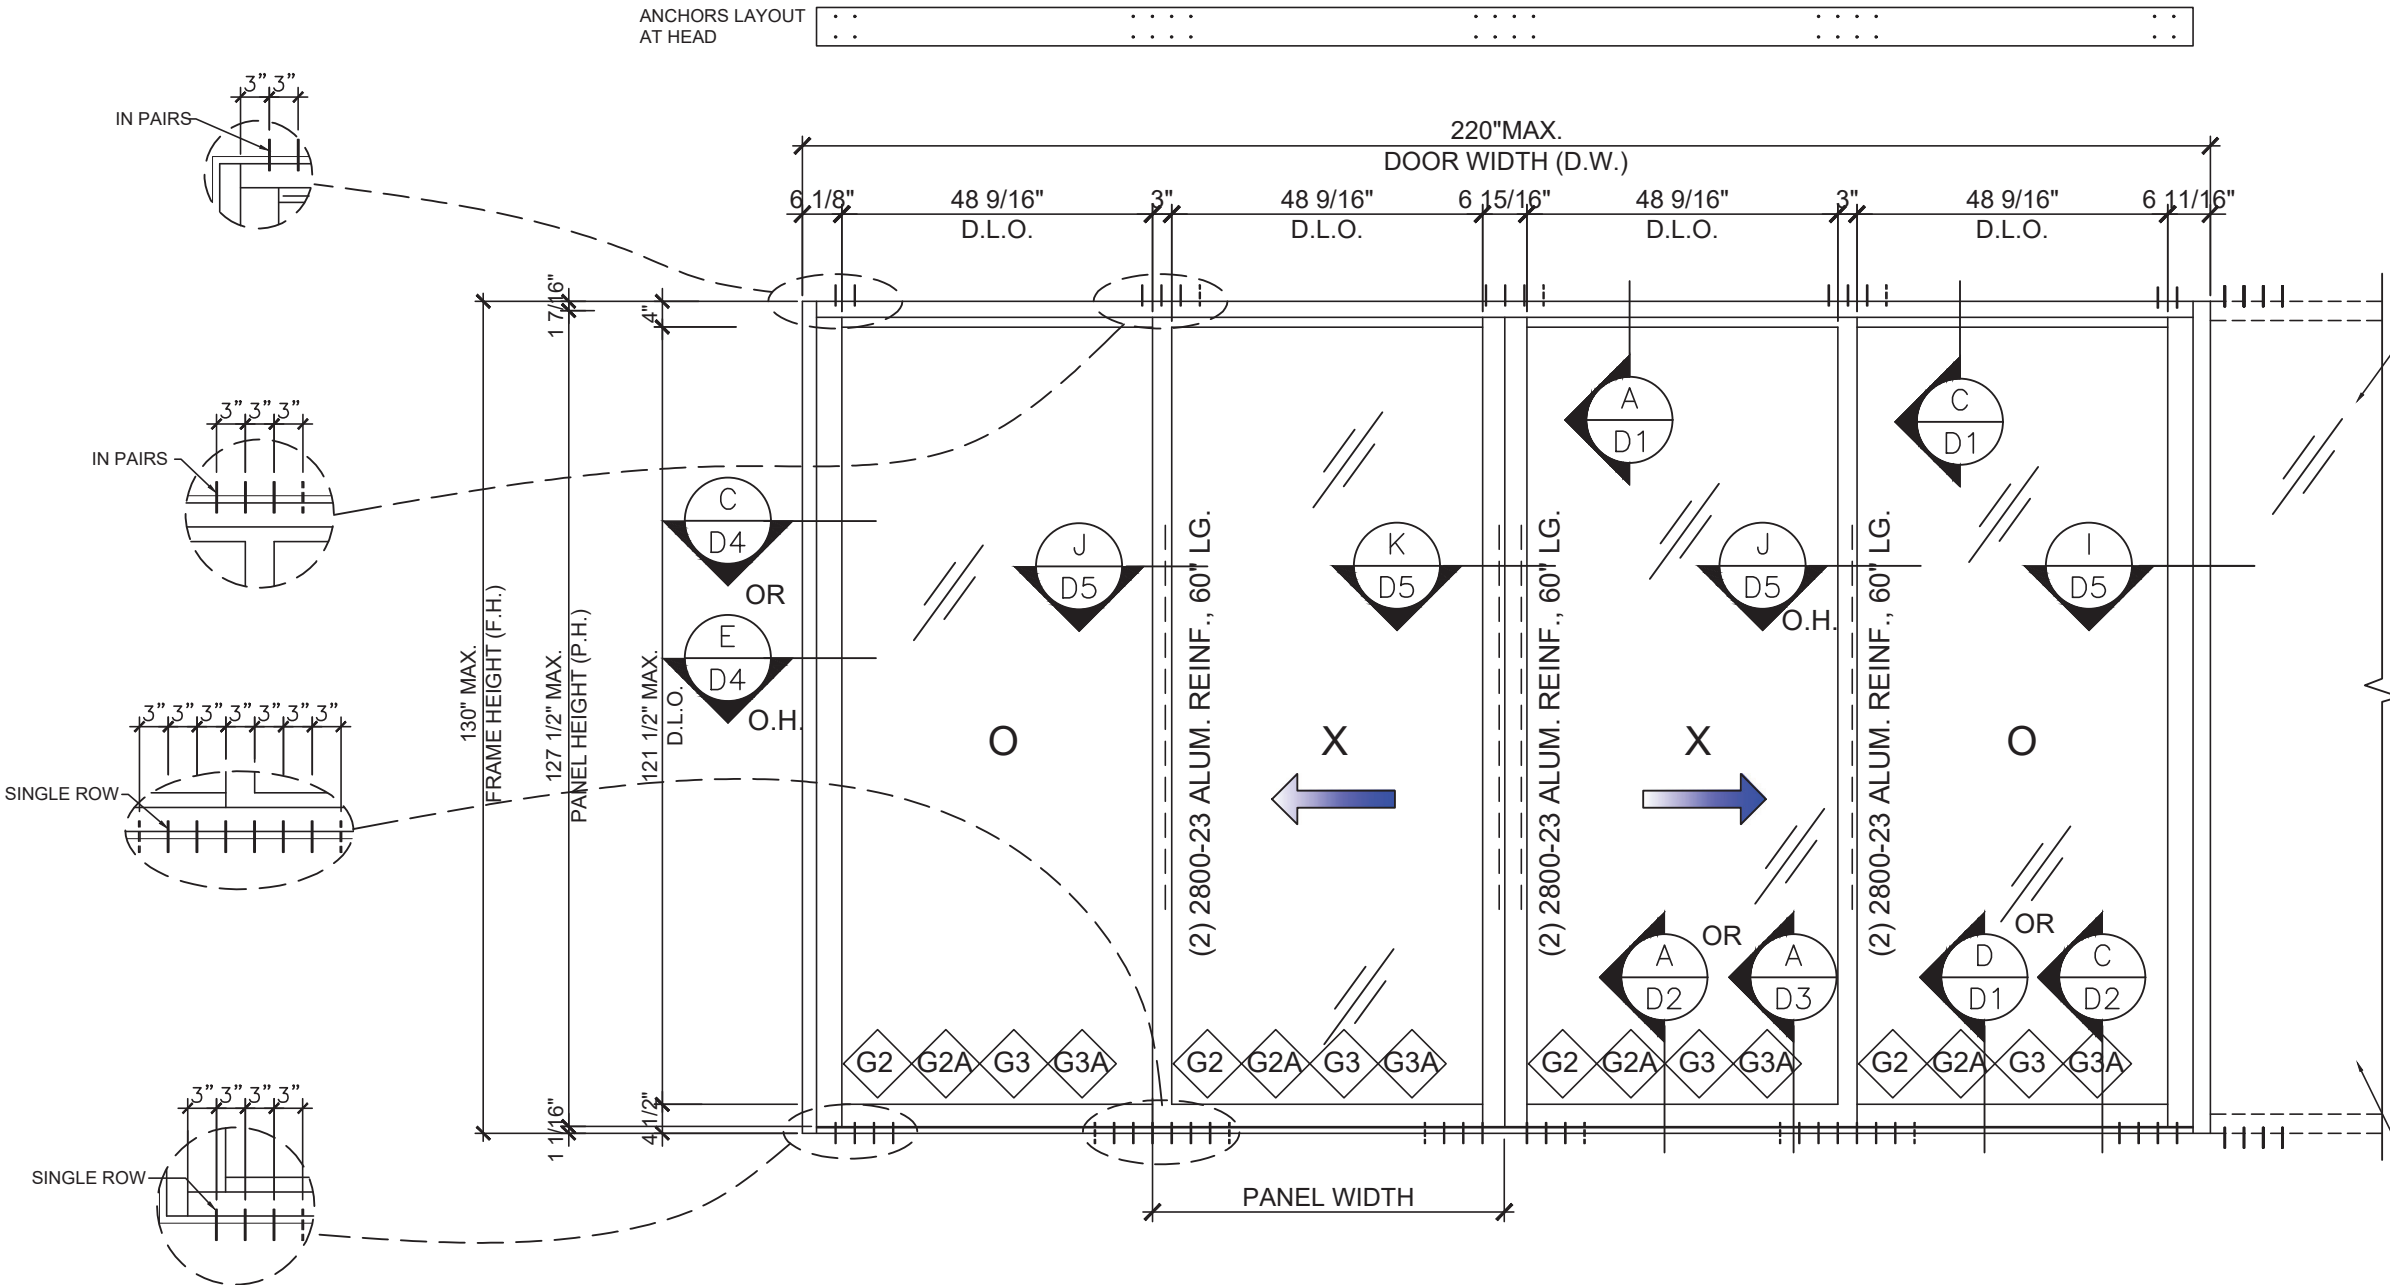


NOTE:
IN ORDER TO COMPLY WITH FBC SECTION 2411.4 "GLAZED PANEL SAFEGUARDS" THE OUTBOARD LITE MUST BE TEMPERED AND COMPLY WITH FED. STD. 16 CFR 1201 WHERE REQUIRED. I.E. GLASS LITE NEXT TO DOORS.

FIXED WINDOW-WALL CGS WW3900 (OPTIONAL) MAY BE AT RIGHT (SHOWN) OR AT LEFT SIDE. SEE PRODUCT APPROVAL UNDER SEPARATE COVER.

SEE CHART ON SHEET T2 & T3 FOR ANCHOR CAPACITIES, CRITICAL LOAD FROM SHEET T1 TO T3 GOVERNS

MAXIMUM DESIGN LOAD
SEE CHART ON SHEET T1

DAYLITE OPENINGS DIMENSIONS:
INTERLOCK-ASTRAGAL = PANEL WIDTH - 6.438"
LOCK STILE-INTERLOCK = PANEL WIDTH - 6.438"
DAYLITE OPENING HEIGHT: PANEL HEIGHT - 6.08"
PANEL HEIGHT = FRAME HEIGHT - 2.471"

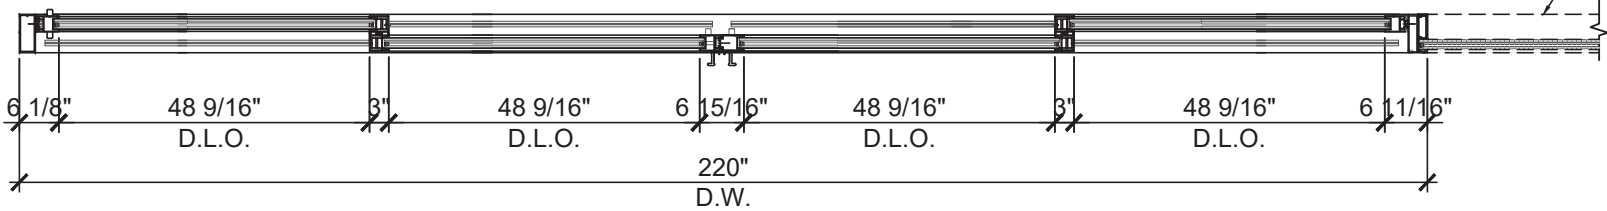

SERIES 2900 SGD

FL #18311.2

December 11th, 2023

REVISIONS

NO.	DATE	DESCRIPTION
R3	11.27.2023	FBC 2023

MCY

MCY ENGINEERING, INC.
GLAZING CONSULTANTS
12781 MIRAMAR PKWY. STE. 301
MIRAMAR, FL 33027
P: 305.271.0117
www.MCYengineering.com mcy@mcyengineering.com

SERIES 2900 SLIDING GLASS DOOR - SMI

CONTINENTAL GLASS SYSTEMS, LLC.
325 WEST 74 PLACE HIALEAH, FL 33014
TEL (305) 231-1101 FAX (305) 231-1103

E2

DATE	11.27.2023
SCALE	AS SHOWN
DRAWN	James
PROJECT	15-103

DRAWING NO.

AD15-60

3

OF 19


DAYLITE OPENINGS DIMENSIONS:

INTERLOCK-ASTRAGAL = PANEL WIDTH - 6.6875"
LOCK STILE-INTERLOCK = PANEL WIDTH - 6.6875"

DAYLITE OPENING HEIGHT: PANEL HEIGHT - 6.0625"

PANEL HEIGHT = FRAME HEIGHT - 2.5"

SEE CHART ON SHEET T2 & T3 FOR
ANCHOR CAPACITIES, CRITICAL LOAD
FROM SHEET T1 TO T3 GOVERNS

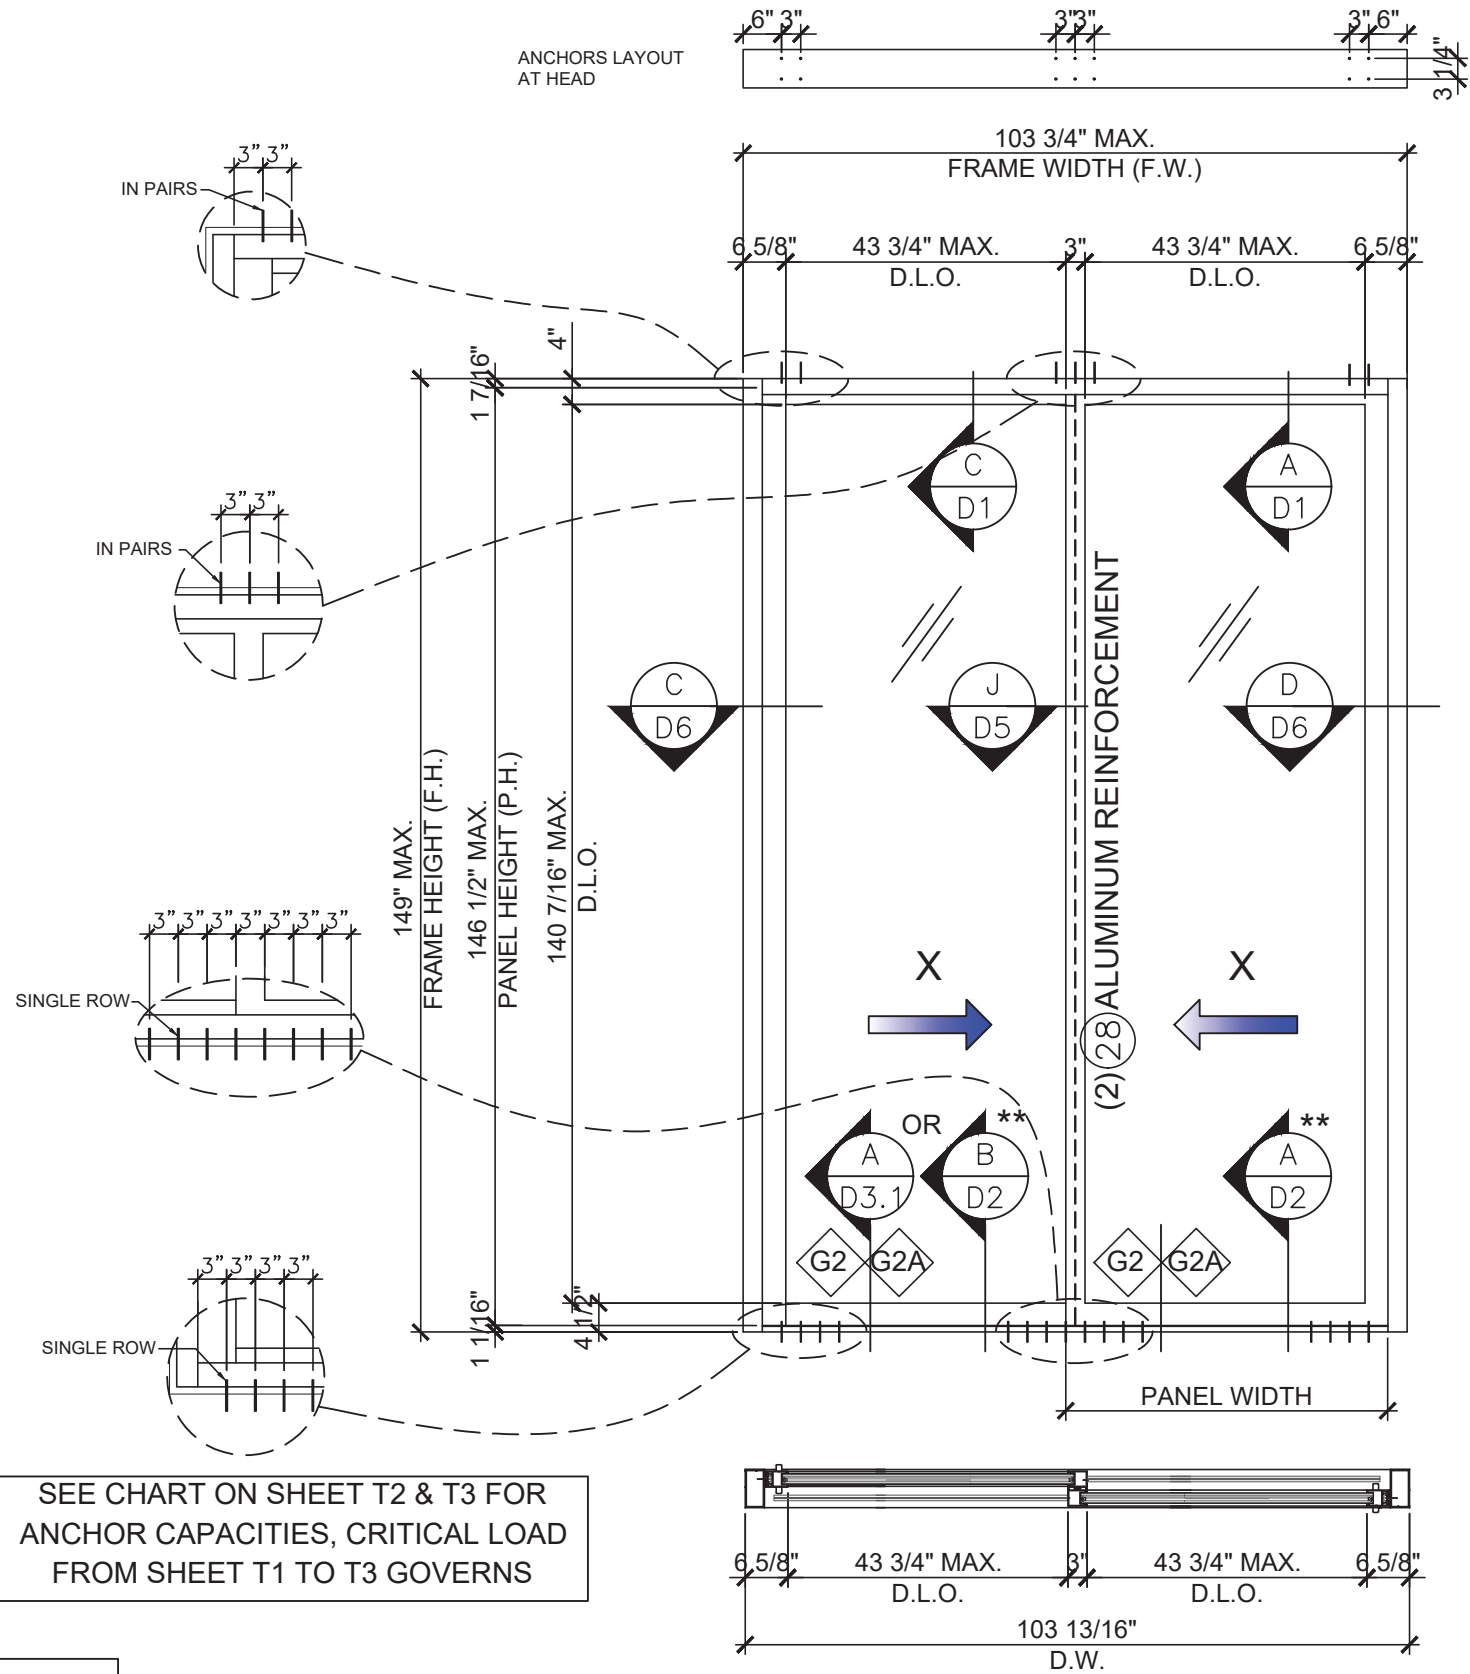

TYPICAL EXTERIOR ELEVATION (XX)
WITH REINFORCEMENT

MAXIMUM DESIGN LOAD	
+ 60.0 PSF	- 69.0 PSF

** THIS SYSTEM HAS BEEN TESTED SUCCESSFULLY
FOR WATER RESISTANCE INFILTRATION ACCORDING
TO ASTM E331-00 UP TO **+15.00 PSF** (SEE SHEET D2' &
'D3.1' FOR REQUIREMENTS)

SERIES 2900 SGD
FL #18311.2

YOUNG WANG P.E.
FLORIDA REGISTRATION
PE #55983
G.A.#28677

December 11th, 2023

SERIES 2900 SLIDING GLASS DOOR - SMI
CONTINENTAL GLASS SYSTEMS, LLC.
325 WEST 74 PLACE HIALEAH, FL 33014
TEL (305) 231-1101 FAX (305) 231-1103

E2.1	
DATE	11.27.2023
SCALE	AS SHOWN
DRAWN	James
PROJECT	15-103






DRAWING NO.
AD15-60

REVISIONS	
NO.	DATE
R3	11.27.2023
DESCRIPTION	
FBC 2023	

MCY ENGINEERING, INC.
GLAZING CONSULTANTS
12781 MIRAMAR PWKY. STE. 301
MIRAMAR, FL 33027
P: 305.271.0117
www.MCYEngineering.com mcy@mcyengineering.com

TYPICAL SGD OPTIONAL CONFIGURATIONS

ALL SGD TYPES CAN BE USED WITH OR WITHOUT WINDOW WALL CGS WW3900 SYSTEM AT EITHER SIDE OF SGD.

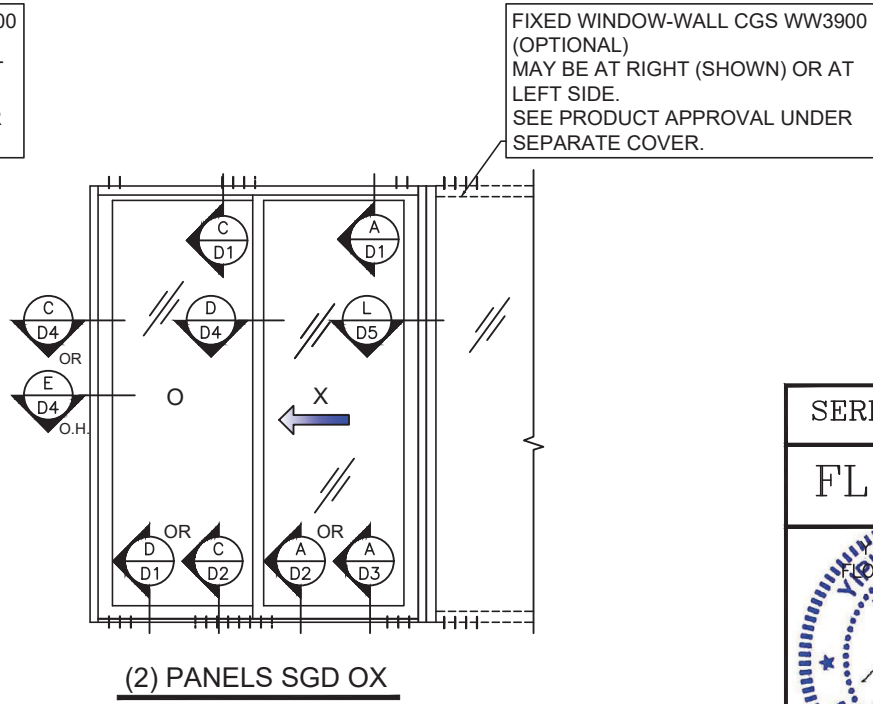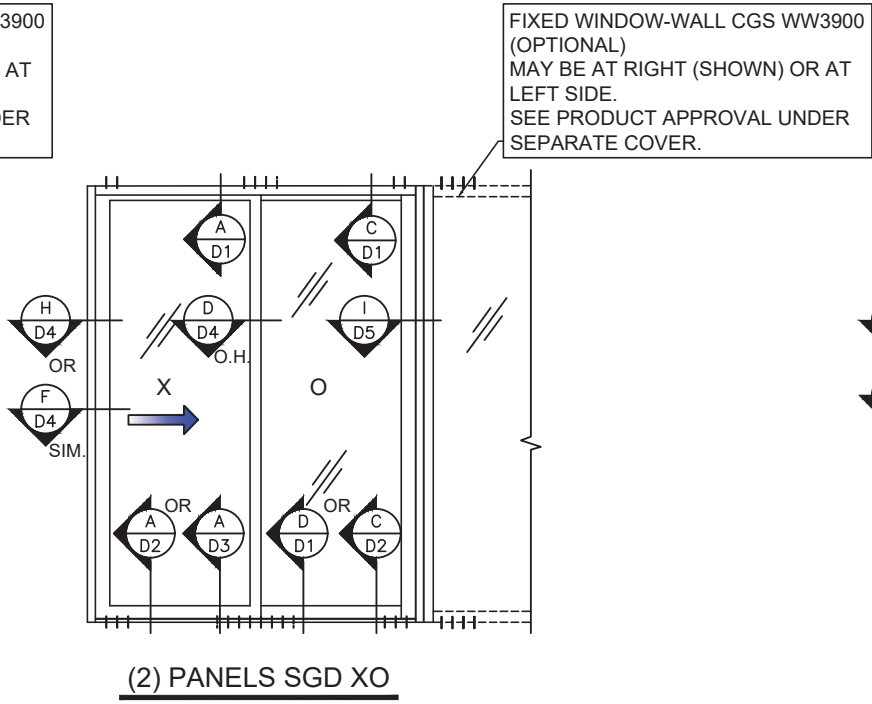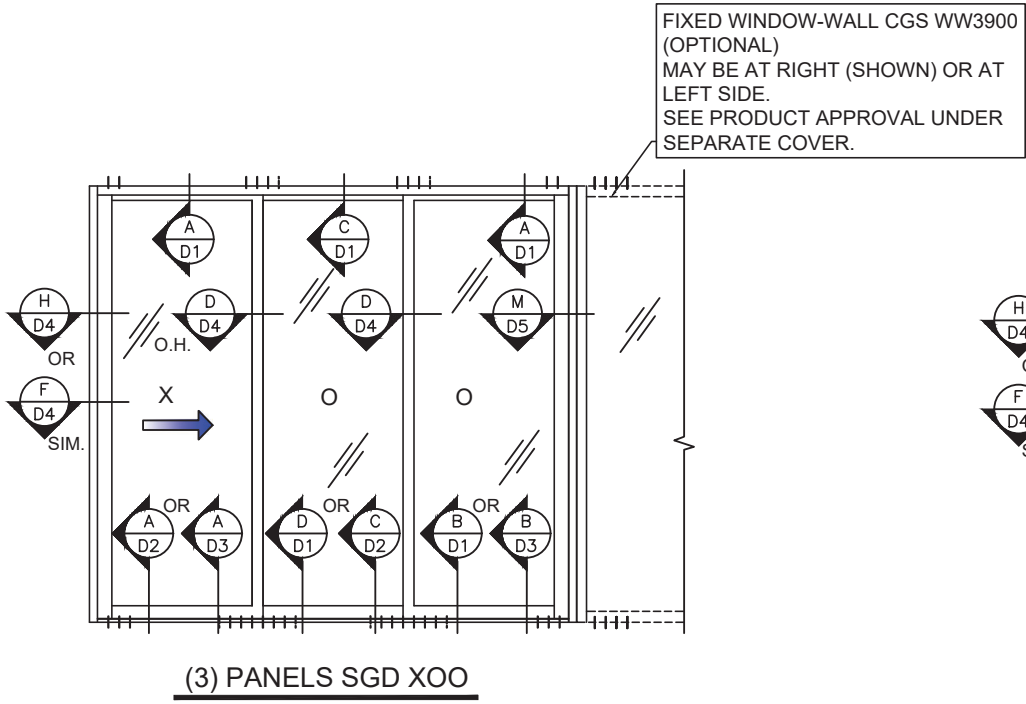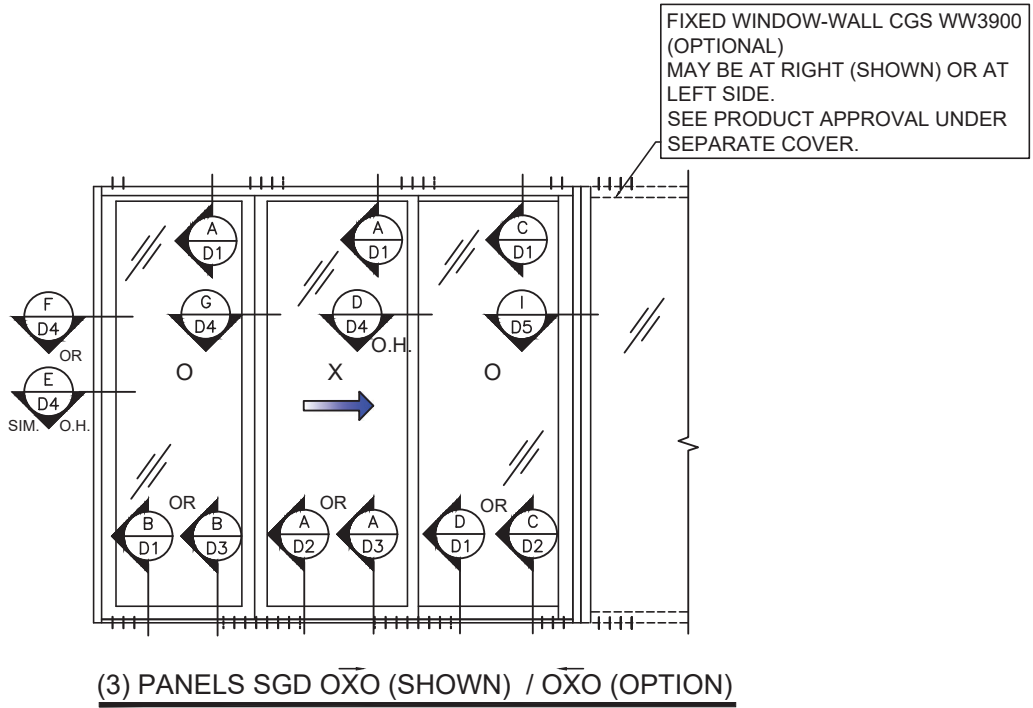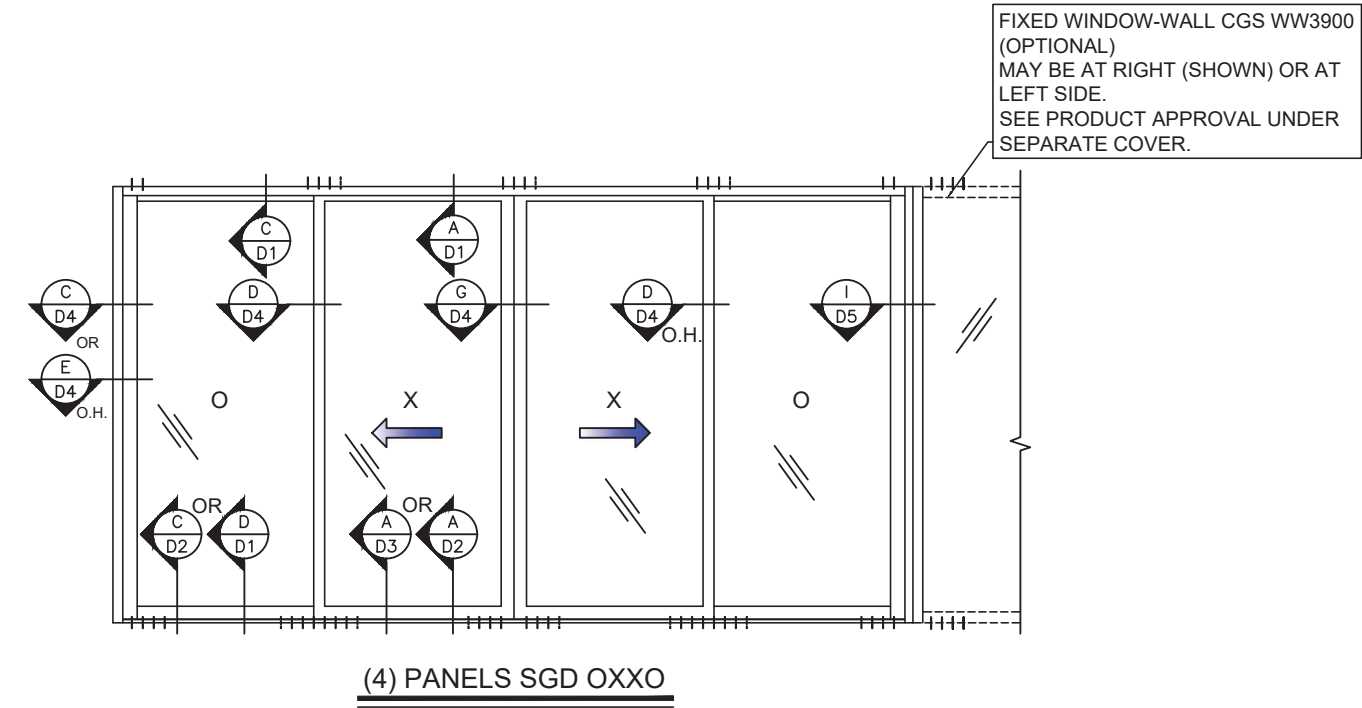

SERIES 2900 SGD

FL #18311.2

YOUNG WANG
FLORIDA REGISTRATION
PE #55983
C.A. #528677

December 11th, 2023

REVISIONS	
NO.	DATE
1	11.27.2023
2	11.27.2023
3	11.27.2023

MCY ENGINEERING, INC.
GLAZING CONSULTANTS
12781 MIRAMAR PKWY. STE. 301
MIRAMAR, FL 33027
P: 305.271.0117
www.MCYEngineering.com mcy@mcycengineering.com



SERIES 2900 SLIDING GLASS DOOR - SMI
CONTINENTAL GLASS SYSTEMS, LLC.
325 WEST 74 PLACE HIALEAH, FL 33014
TEL (305) 231-1101 FAX (305) 231-1103

E3

DATE	11.27.2023
SCALE	AS SHOWN
DRAWN	James
PROJECT	15-103


DRAWING NO.
AD15-60

5 OF 19

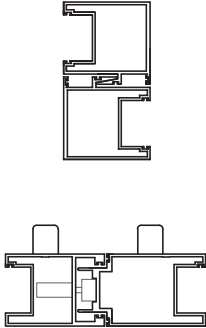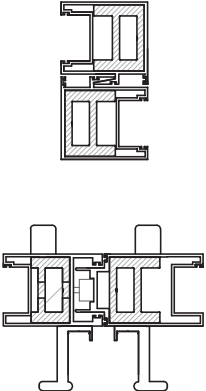DESIGN LOAD CAPACITIES					
NOMINAL DIMENSION		UNREINFORCED SGD		REINFORCED SGD	
MAX. P.W.	F.H.	(+)	(-)	(+)	(-)
(IN)	(IN)	(PSF)	(PSF)	(PSF)	(PSF)
2 PANELS, 3 PANELS, OR 4 PANELS					
48	90	120.0	120.0	140.0	140.0
54		120.0	120.0	140.0	140.0
60		120.0	120.0	140.0	140.0
66		120.0	120.0	140.0	140.0
72		120.0	120.0	140.0	140.0
48	96	120.0	120.0	140.0	140.0
54		120.0	120.0	140.0	140.0
60		120.0	120.0	140.0	140.0
66		120.0	120.0	140.0	140.0
72		120.0	120.0	140.0	140.0
48	102	120.0	120.0	140.0	140.0
54		120.0	120.0	140.0	140.0
60		120.0	120.0	140.0	140.0
66		120.0	117.6	140.0	140.0
48	108	120.0	120.0	140.0	140.0
54		120.0	120.0	140.0	140.0
60		120.0	120.0	140.0	140.0
66		110.0	110.0	140.0	140.0
48	114	120.0	120.0	140.0	140.0
54		120.0	120.0	140.0	140.0
60		110.0	110.0	140.0	140.0
48	120	120.0	120.0	140.0	140.0
54		120.0	120.0	140.0	140.0
60		110.0	110.0	139.0	139.0
48	126	110.0	110.0	140.0	140.0
54		110.0	110.0	140.0	140.0
57		110.0	110.0	139.4	139.4
48	130	110.0	110.0	140.0	140.0
54		110.0	110.0	137.8	137.8
55		110.0	110.0	135.7	135.7
51.9		—	—	60.0	69.0
					

DESIGN LOAD

NOTE: NOMINAL PANEL WIDTH (P.W.) = SGD FRAME WIDTH / NUMBER OF PANELS

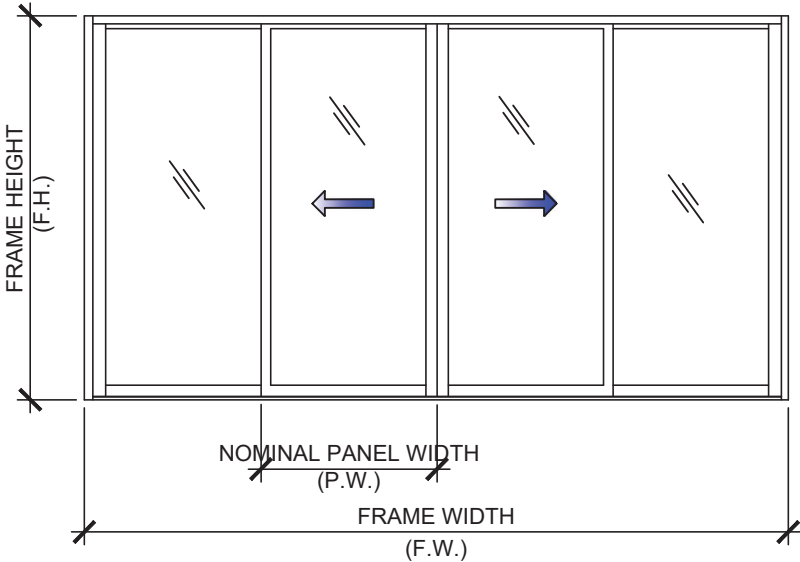


**

** WITH GLASS OPTION   ONLY

SERIES 2900 SGD


FL #18311.2

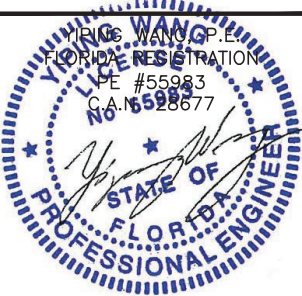

December 11th, 2023

REVISIONS

NO.	DATE	DESCRIPTION
R3	11.27.2023	PBC 2023

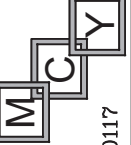**MCY ENGINEERING, INC.**
GLAZING CONSULTANTS
12781 MIRAMAR PWKY. STE.301
MIRAMAR, FL 33027
P: 305.271.0117
www.MCYEngineering.com mcy@mcyengineering.com

SERIES 2900 SLIDING GLASS DOOR - SMI

CONTINENTAL GLASS SYSTEMS, LLC.
325 WEST 74 PLACE HIALEAH, FL 33014
TEL (305) 231-1101 FAX (305) 231-1103


T1

DATE	11.27.2023
SCALE	AS SHOWN
DRAWN	James
PROJECT	15-103

DRAWING NO.
AD15-60


6 OF 19

ANCHOR CAPACITIES (PSF)					
NOMINAL DIMENSION		HEAD & SILL ANCHORS (DETAIL ON SHEET D1 & D2)			
MAX. P.W.	F.H.	A6	A8	B6	B8
(IN)	(IN)	(PSF)	(PSF)	(PSF)	(PSF)
48	90	140.0	140.0	140.0	140.0
54		136.5	140.0	140.0	140.0
60		122.9	140.0	127.0	140.0
66		111.7	140.0	115.5	140.0
72		102.4	136.5	105.9	140.0
48	96	140.0	140.0	140.0	140.0
54		128.0	140.0	132.3	140.0
60		115.2	140.0	119.1	140.0
66		104.7	139.6	108.3	140.0
72		96.0	128.0	99.3	132.3
48	102	135.5	140.0	140.0	140.0
54		120.5	140.0	124.5	140.0
60		108.4	140.0	112.1	140.0
66		98.6	131.4	101.9	135.9
48	108	128.0	140.0	132.3	140.0
54		113.8	140.0	117.6	140.0
60		102.4	136.5	105.9	140.0
66		93.1	124.1	96.2	128.3
48	114	121.3	140.0	125.4	140.0
54		107.8	140.0	111.4	140.0
60		97.0	129.3	100.3	133.7
48	120	115.2	140.0	119.1	140.0
54		102.4	136.5	105.9	140.0
60		92.2	122.9	95.3	127.0
48	126	109.7	140.0	113.4	140.0
54		97.5	130.0	100.8	134.4
57		92.4	123.2	95.5	127.4
48	130	106.3	140.0	109.9	140.0
54		94.5	126.0	97.7	130.3
55		92.8	123.7	95.9	127.9
51.9	149	69.0	—	69.0	—

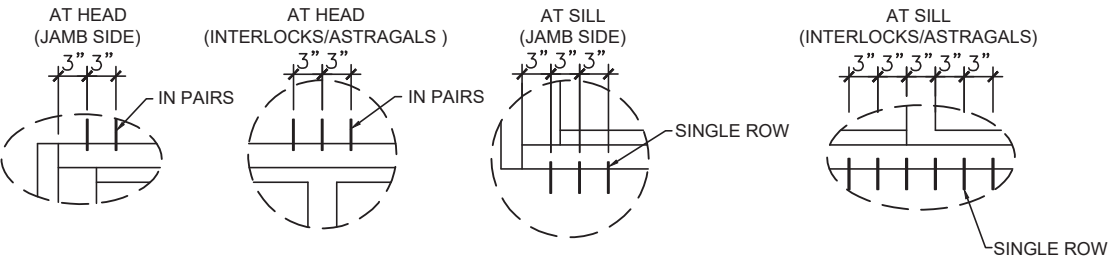

"A6" OR "B6"


- "A6" – (6) ANCHORS TYPE 'A' AT INTERLOCKS/ASTRAGALS AT HEAD AND SILL
"A6" – (4) ANCHORS TYPE 'A' AT SIDE OF JAMB AT HEAD OR (3) AT SIDE OF JAMB AT SILL
"B6" – (6) ANCHORS TYPE 'B' AT INTERLOCKS/ASTRAGALS AT HEAD AND SILL
"B6" – (4) ANCHORS TYPE 'B' AT SIDE OF JAMB AT HEAD OR (3) AT SIDE OF JAMB AT SILL

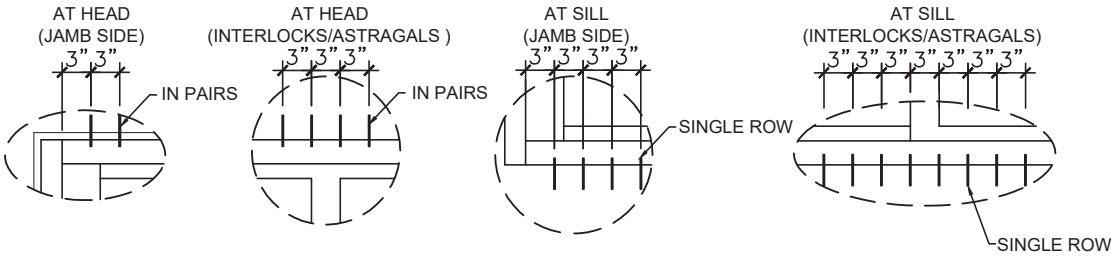

"A8" OR "B8"


- "A8" – (4) ANCHORS TYPE 'A' AT SIDE OF JAMB AT HEAD OR (4) AT SIDE OF JAMB AT SILL
"B8" – (4) ANCHORS TYPE 'B' AT SIDE OF JAMB AT HEAD OR (4) AT SIDE OF JAMB AT SILL
"A8" – (8) ANCHORS TYPE 'A' AT INTERLOCKS/ASTRAGALS AT HEAD AND SILL
"B8" – (8) ANCHORS TYPE 'B' AT INTERLOCKS/ASTRAGALS AT HEAD AND SILL

NOTE: NOMINAL PANEL WIDTH (P.W.) = SGD FRAME WIDTH / NUMBER OF PANELS

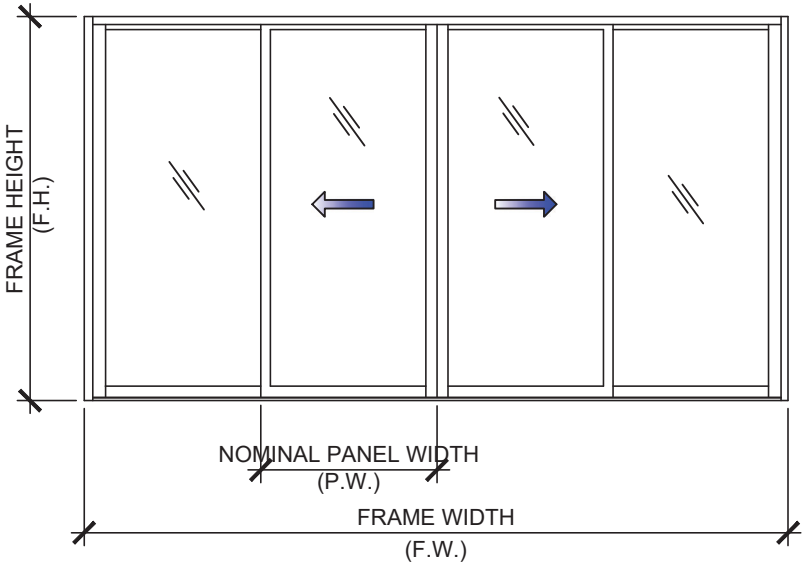

SERIES 2900 SGD

FL #18311.2

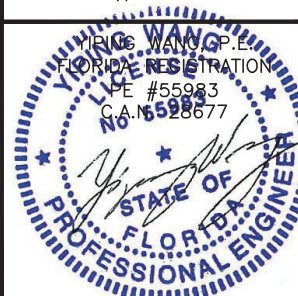

December 11th, 2023

SERIES 2900 SLIDING GLASS DOOR - SMI

CONTINENTAL GLASS SYSTEMS, LLC.
325 WEST 74 PLACE HIALEAH, FL 33014
TEL (305) 231-1101 FAX (305) 231-1103

T2

DATE	11.27.2023
SCALE	AS SHOWN
DRAWN	James
PROJECT	15-103

DRAWING NO.
AD15–60

7 OF 19

MCY ENGINEERING, INC.

GLAZING CONSULTANTS

12781 MIRAMAR PWKY. STE.301

MIRAMAR, FL 33027

P: 305.271.0117


www.MCYEngineering.com mcy@mcyengineering.com

REVISIONS


NO. DATE DESCRIPTION

R3 11.27.2023 PBC 2023

SILL ANCHOR CAPACITIES (PSF) – DETAIL ON SHEET D3 & D3.1						
ANCHOR TYPE		1” MAX. GROUT		2” MAX. GROUT		
NOMINAL DIMENSION		C6	C8	C6	C8	C10
MAX. P.W.	F.H.	(+)/(–)	(+)/(–)	(+)/(–)	(+)/(–)	(+)/(–)
(IN)	(IN)	(PSF)	(PSF)	(PSF)	(PSF)	(PSF)
48	90	133.6	140.0	102.0	136.0	140.0
54		118.8	140.0	90.7	120.9	140.0
60		106.9	140.0	81.6	108.8	136.0
66		97.2	129.6	74.2	98.9	123.6
72		89.1	118.8	68.0	90.7	113.3
48	96	125.3	140.0	95.6	127.5	140.0
54		111.3	140.0	85.0	113.3	140.0
60		100.2	133.6	76.5	102.0	127.5
66		91.1	121.5	69.5	92.7	115.9
72		83.5	111.3	63.8	85.0	106.3
48	102	117.9	140.0	90.0	120.0	140.0
54		104.8	139.7	80.0	106.7	133.3
60		94.3	125.7	72.0	96.0	120.0
66		85.7	114.3	65.5	87.3	109.1
48	108	111.3	140.0	85.0	113.3	140.0
54		99.0	132.0	75.6	100.7	125.9
60		89.1	118.8	68.0	90.7	113.3
66		81.0	108.0	61.8	82.4	103.0
48	114	105.5	140.0	80.5	107.4	134.2
54		93.8	125.0	71.6	95.4	119.3
60		84.4	112.5	64.4	85.9	107.4
48	120	100.2	133.6	76.5	102.0	127.5
54		89.1	118.8	68.0	90.7	113.3
60		80.2	106.9	61.2	81.6	102.0
48	126	95.4	127.2	72.9	97.1	121.4
54		84.8	113.1	64.8	86.3	107.9
57		80.4	107.1	61.4	81.8	102.3
48	130	92.5	123.3	70.6	94.2	117.7
54		82.2	109.6	62.8	83.7	104.6
55		80.7	107.6	61.6	82.2	102.7
42	132	69.0	–	69.0	69.0	–
48		69.0	–	69.0	69.0	–
54		69.0	–	61.8	69.0	–
42	138	69.0	–	69.0	69.0	–
48		69.0	–	66.5	69.0	–
54		69.0	–	59.1	69.0	–
42	144	69.0	–	69.0	69.0	–
48		69.0	–	63.8	69.0	–
54		69.0	–	56.7	69.0	–
42	149	69.0	–	69.0	69.0	–
48		69.0	–	61.6	69.0	–
51.9		69.0	–	57.0	69.0	–

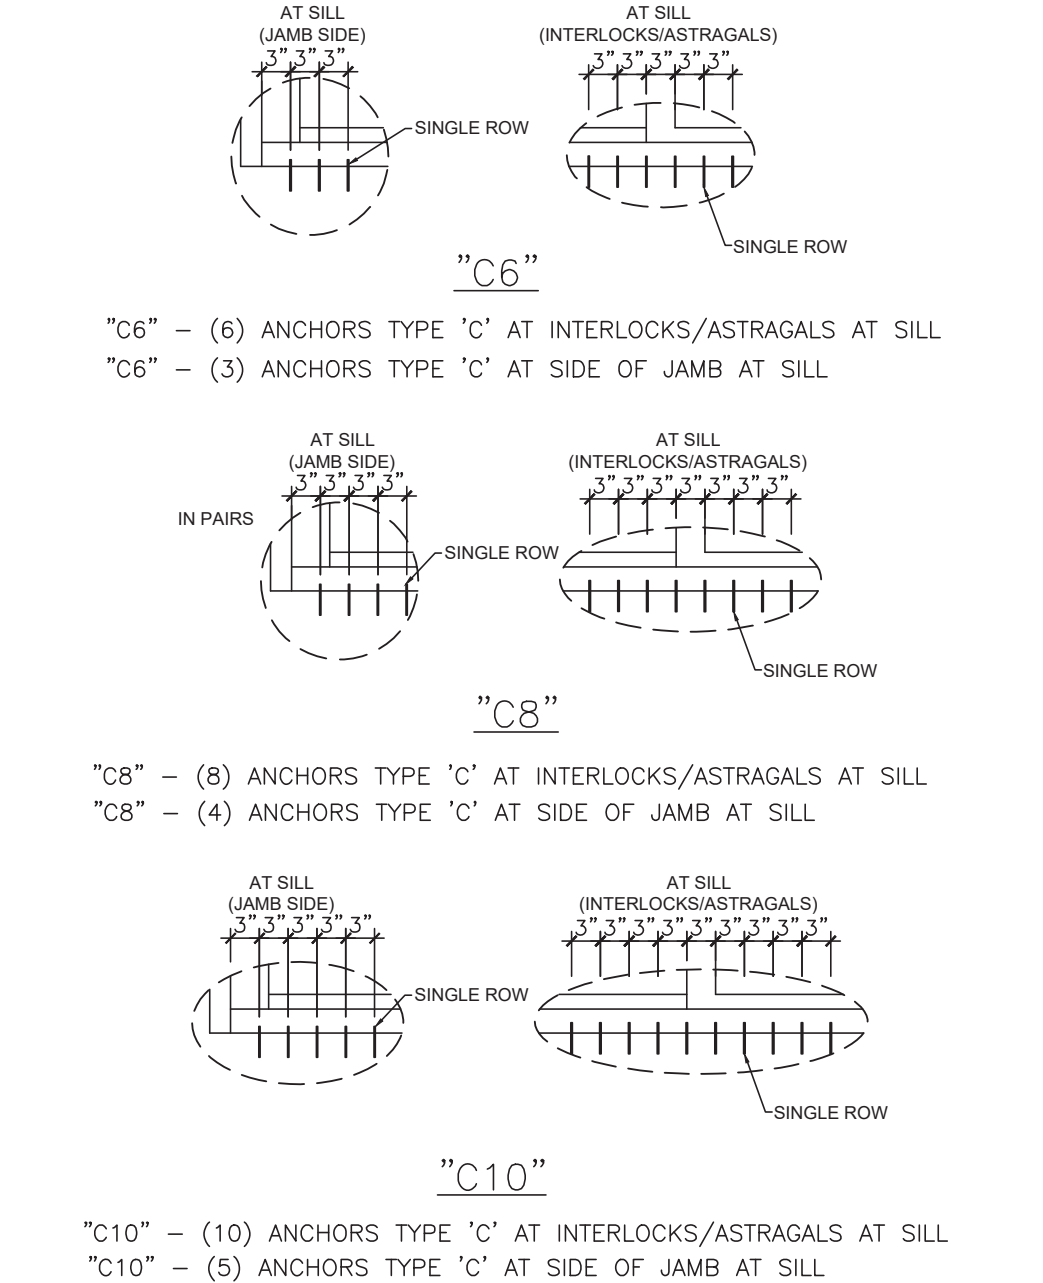

NOTE: NOMINAL PANEL WIDTH (P.W.) = SGD FRAME WIDTH / NUMBER OF PANELS

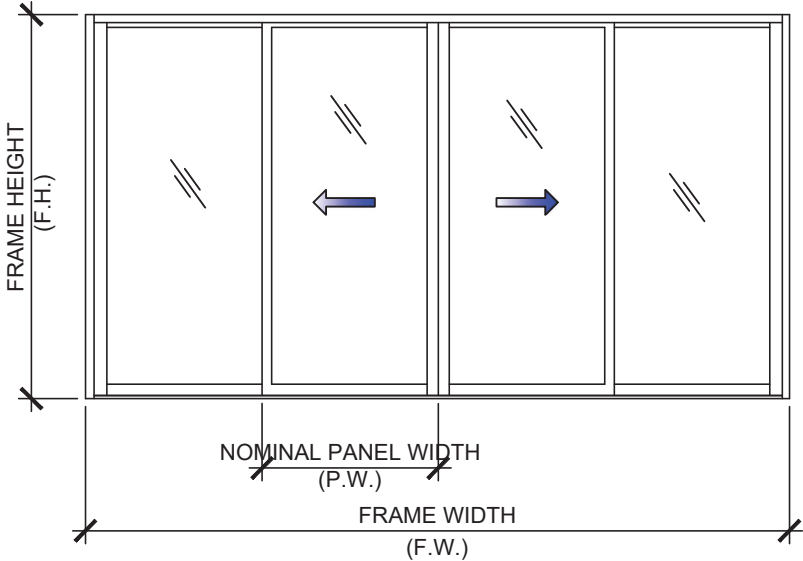

SERIES 2900 SGD


FL #18311.2

YONG WANG P.E.
FLORIDA REGISTRATION
#55983
CA No. 28677


STATE OF
FLORIDA
PROFESSIONAL ENGINEER

December 11th, 2023

REVISIONS	
NO.	DATE
1	11.27.2023
2	
3	
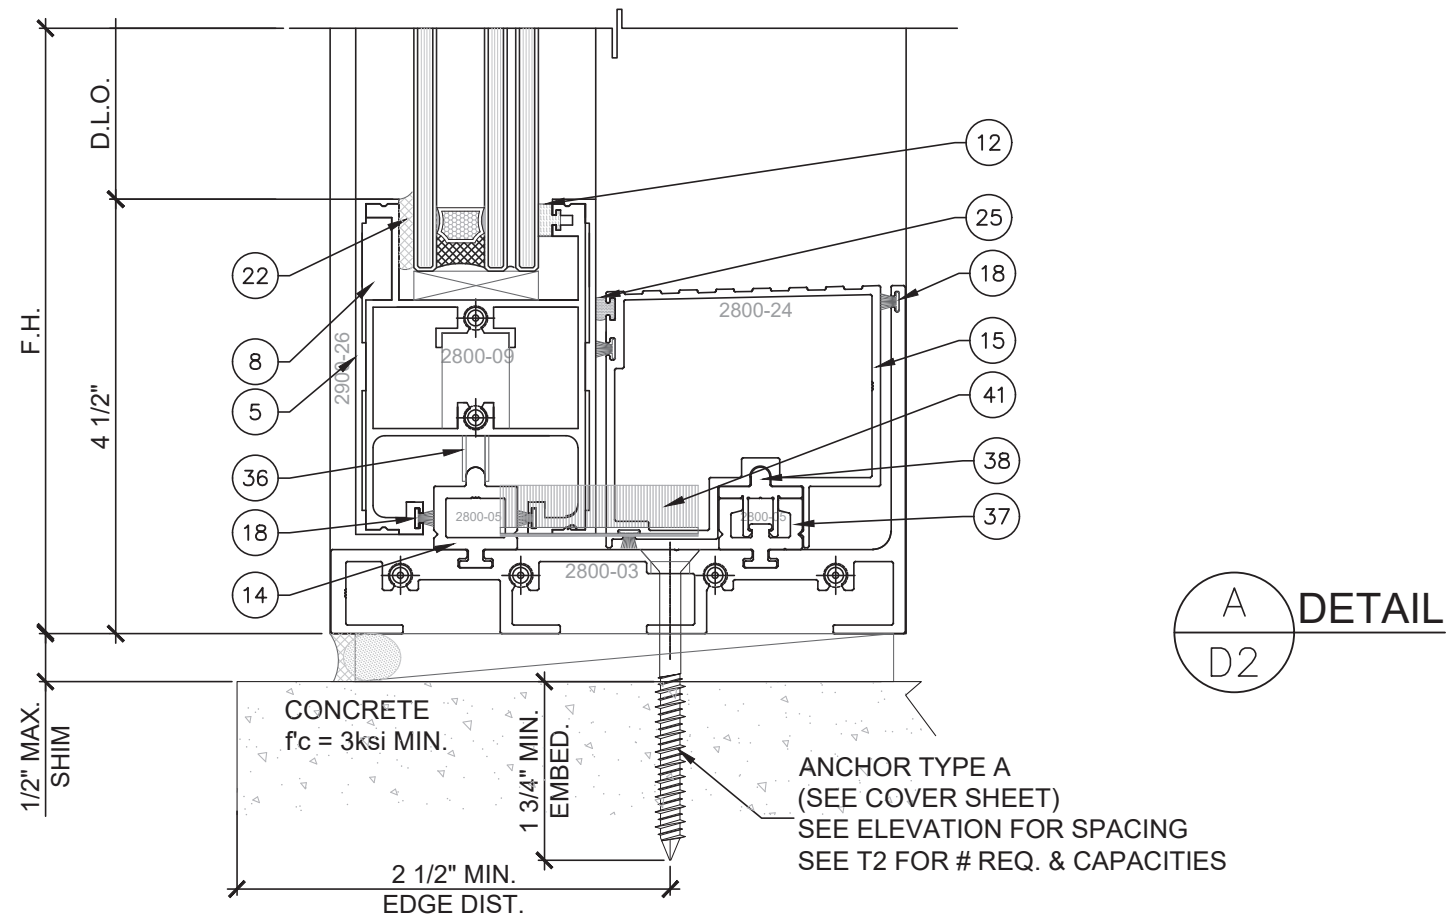


A
D2
DETAIL

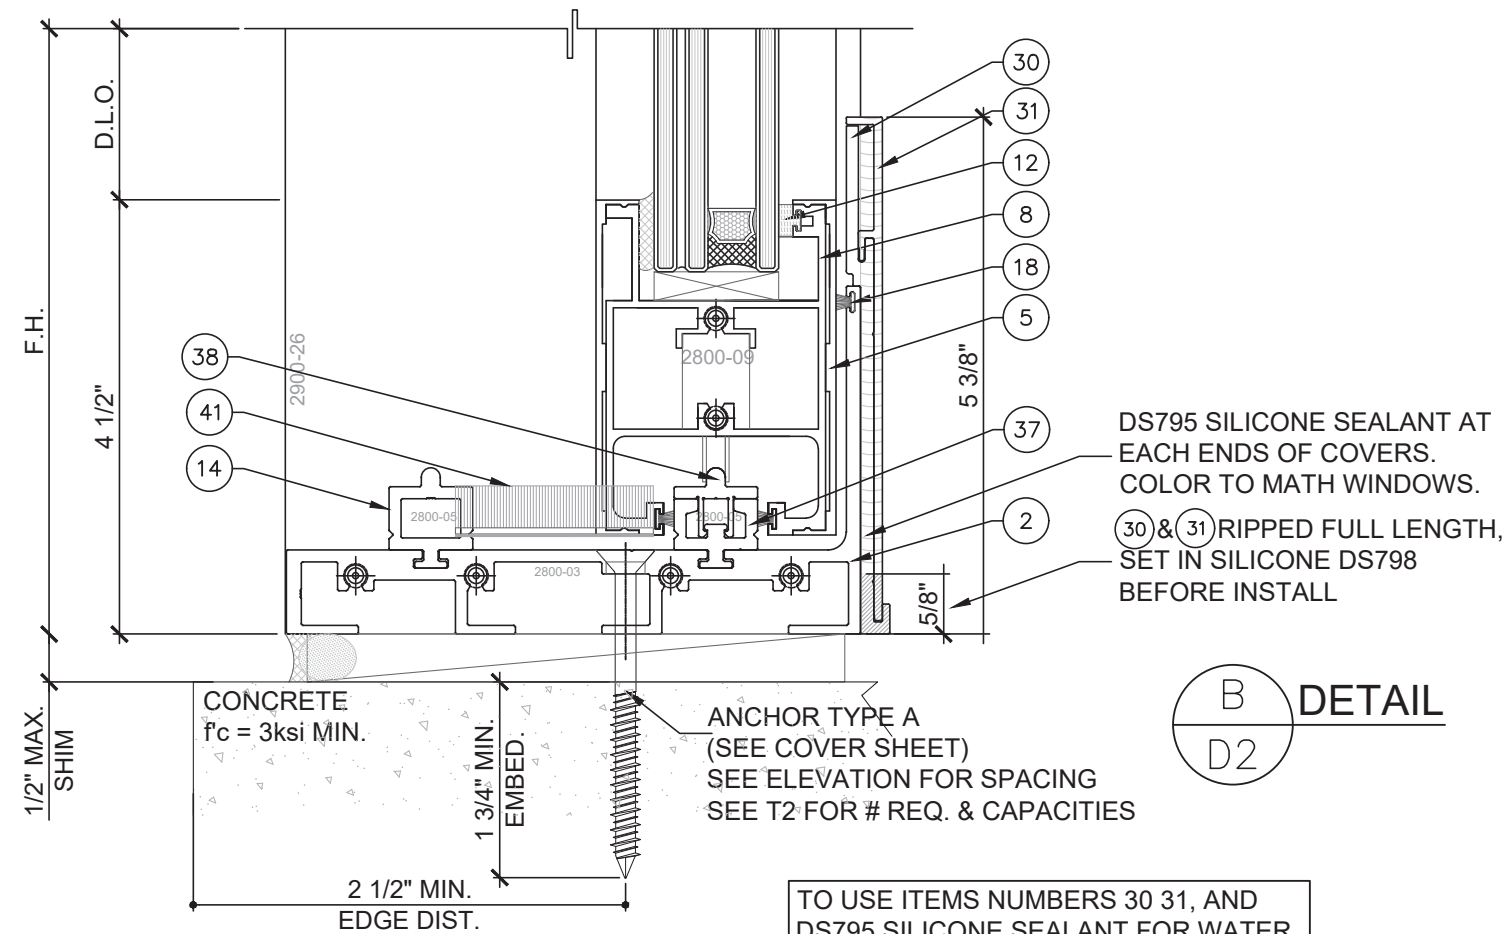

B
D2
DETAIL


TO USE ITEMS NUMBERS 30 31, AND
DS795 SILICONE SEALANT FOR WATER
INFILTRATION RESISTANCE REQ. UP TO
+15.00 PSF

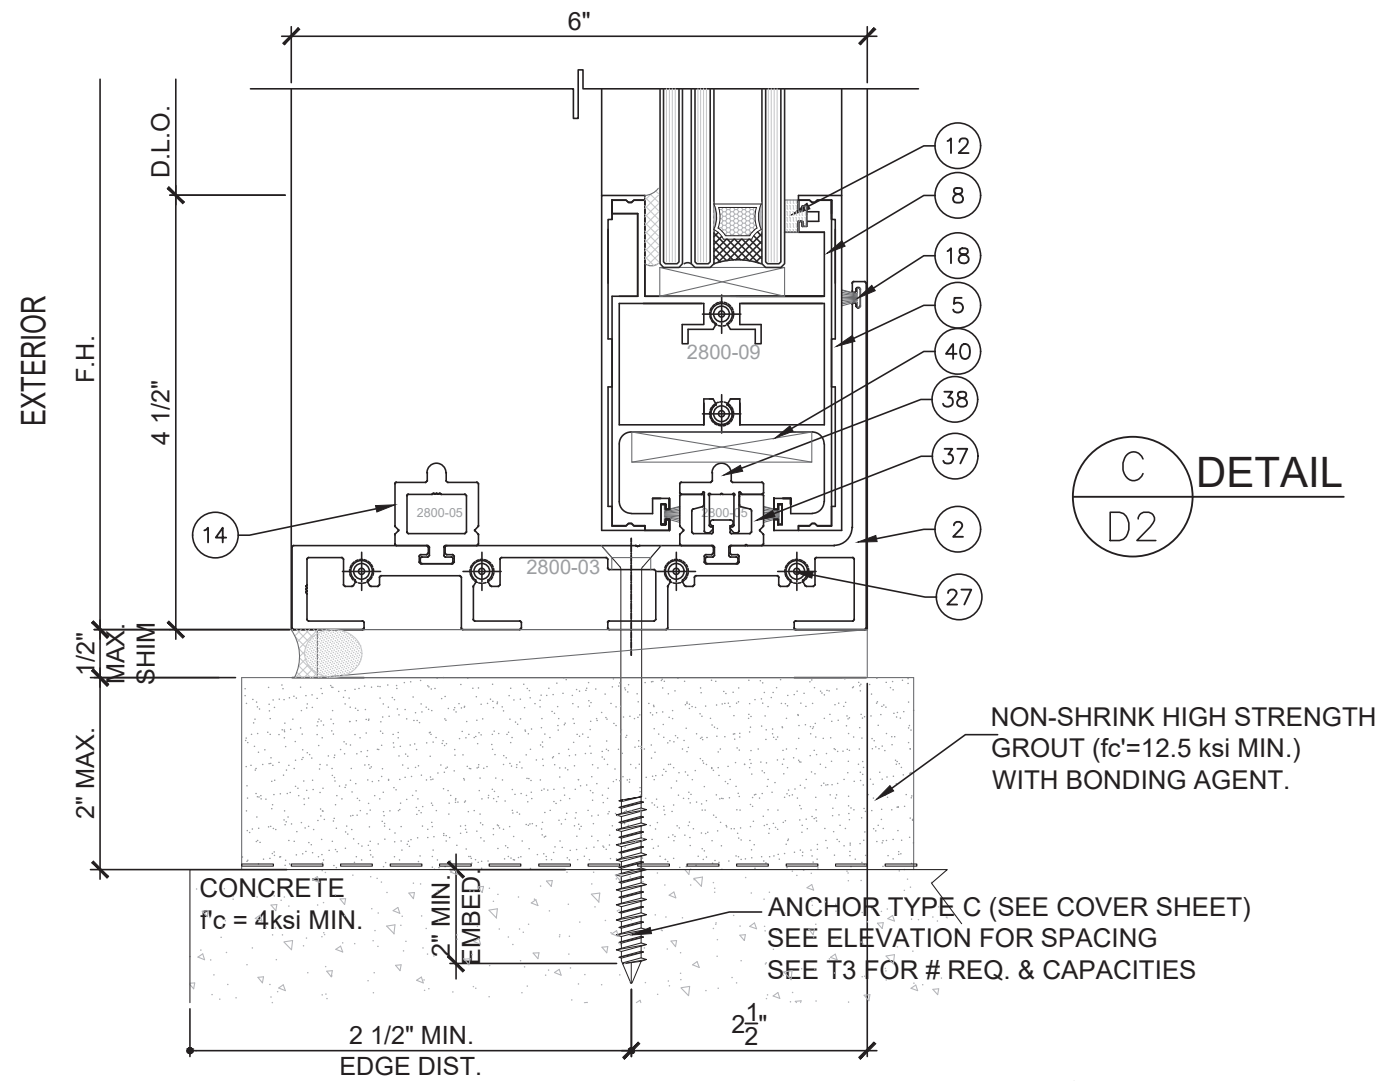

C
D2
DETAIL

SERIES 2900 SGD

FL #18311.2

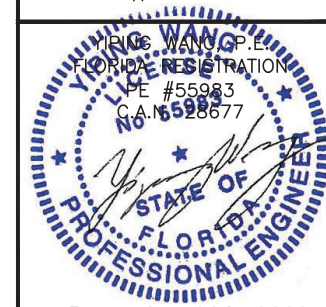



December 11th, 2023

NO.	DATE	DESCRIPTION
R3	11.27.2023	PBC 2023

MCY ENGINEERING, INC.
GLAZING CONSULTANTS
12781 MIRAMAR PKWY. STE. 301
MIRAMAR, FL 33027
P: 305.271.0117
www.MCYEngineering.com mcy@mcyengineering.com


SERIES 2900 SLIDING GLASS DOOR - SMI
CONTINENTAL GLASS SYSTEMS, LLC.
325 WEST 74 PLACE HIALEAH, FL 33014
TEL (305) 231-1101 FAX (305) 231-1103

D2	
DATE	11.27.2023
SCALE	AS SHOWN
DRAWN	James
PROJECT	15-103
DRAWING NO.	AD15-60
10 OF 19	

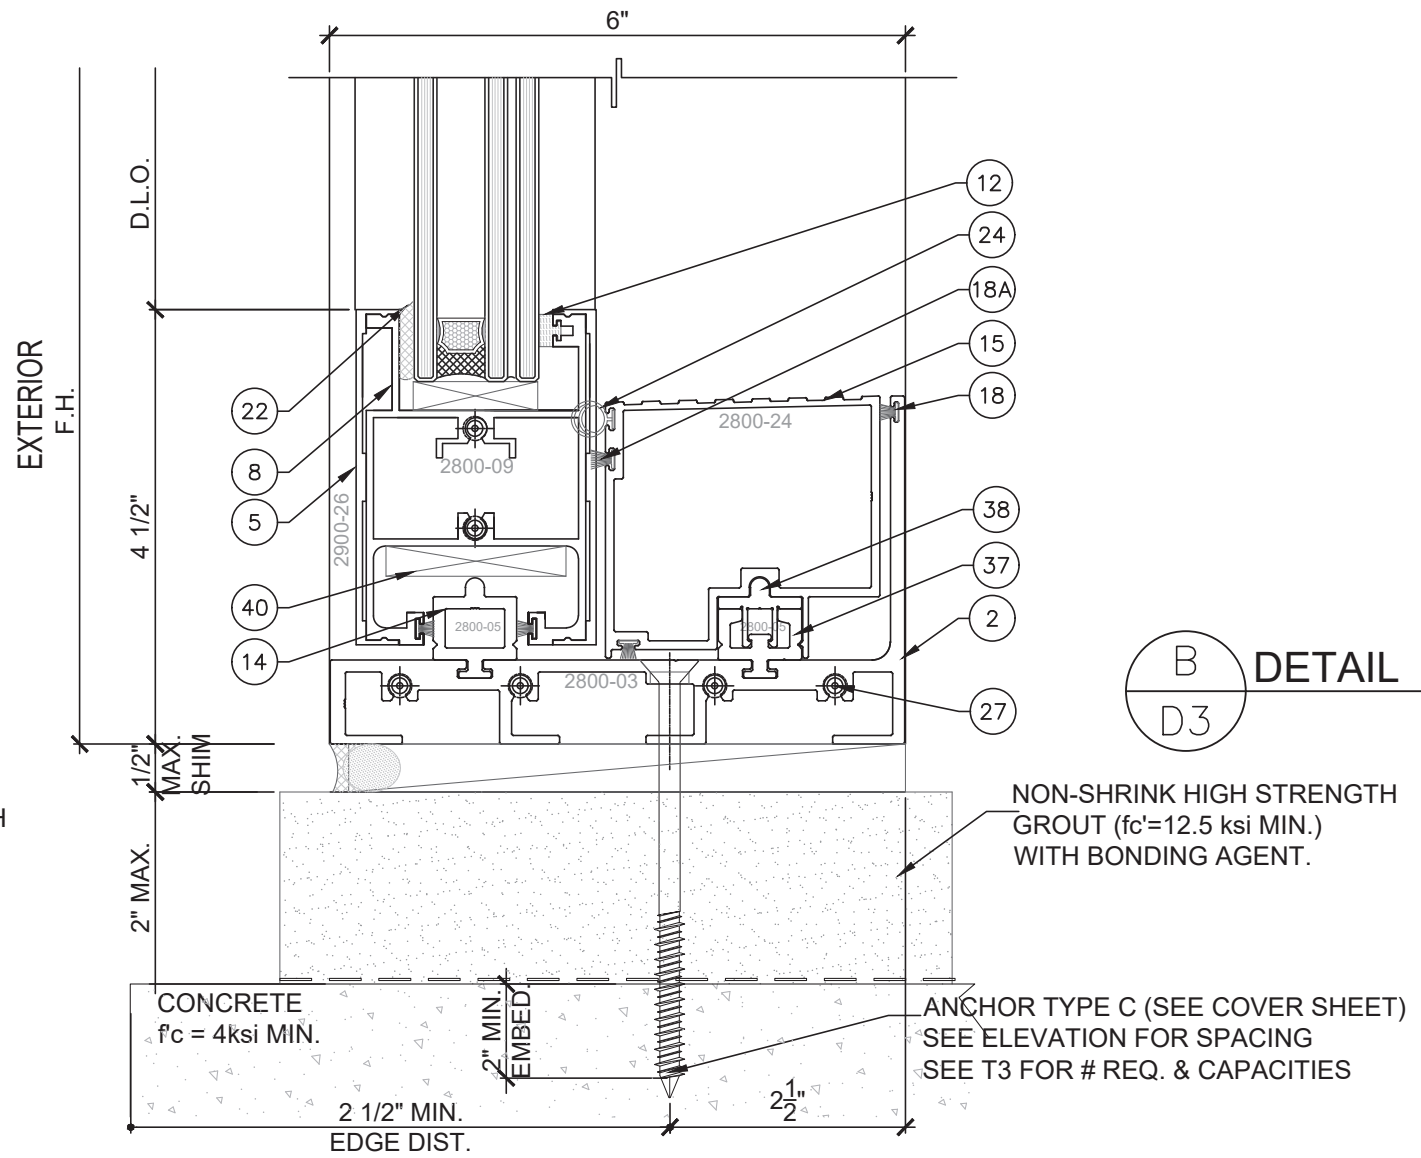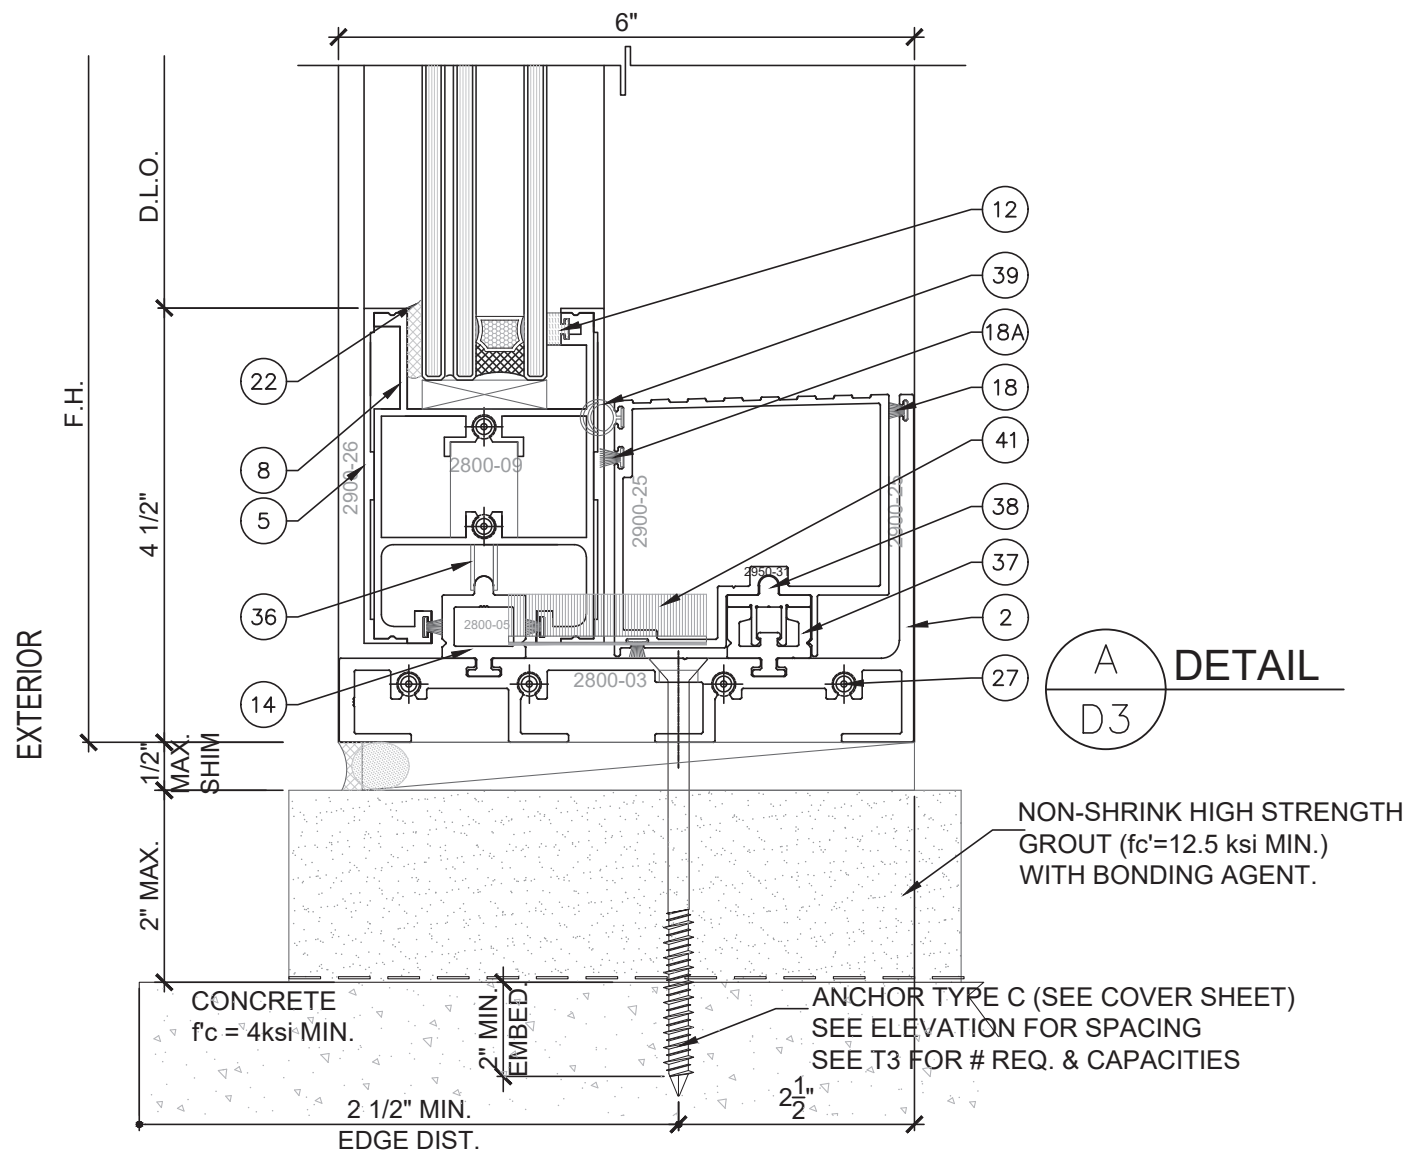

SERIES 2900 SGD

FL #18311.2

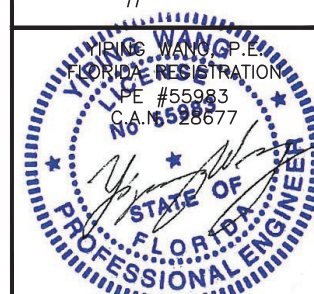

December 11th, 2023

NO.	DATE	DESCRIPTION
1	11.27.2023	PBC 2023

MCY ENGINEERING, INC.
GLAZING CONSULTANTS

12781 MIRAMAR PKWY. STE. 301
MIRAMAR, FL 33027 P: 305.271.0117
www.MCYEngineering.com mcy@mcyengineering.com

SERIES 2900 SLIDING GLASS DOOR - SMI



CONTINENTAL GLASS SYSTEMS, LLC.
325 WEST 74 PLACE HIALEAH, FL 33014
TEL (305) 231-1101 FAX (305) 231-1103

D3

DATE	11.27.2023
SCALE	AS SHOWN
DRAWN	James
PROJECT	15-103

DRAWING NO.
AD15-60


11 OF 19

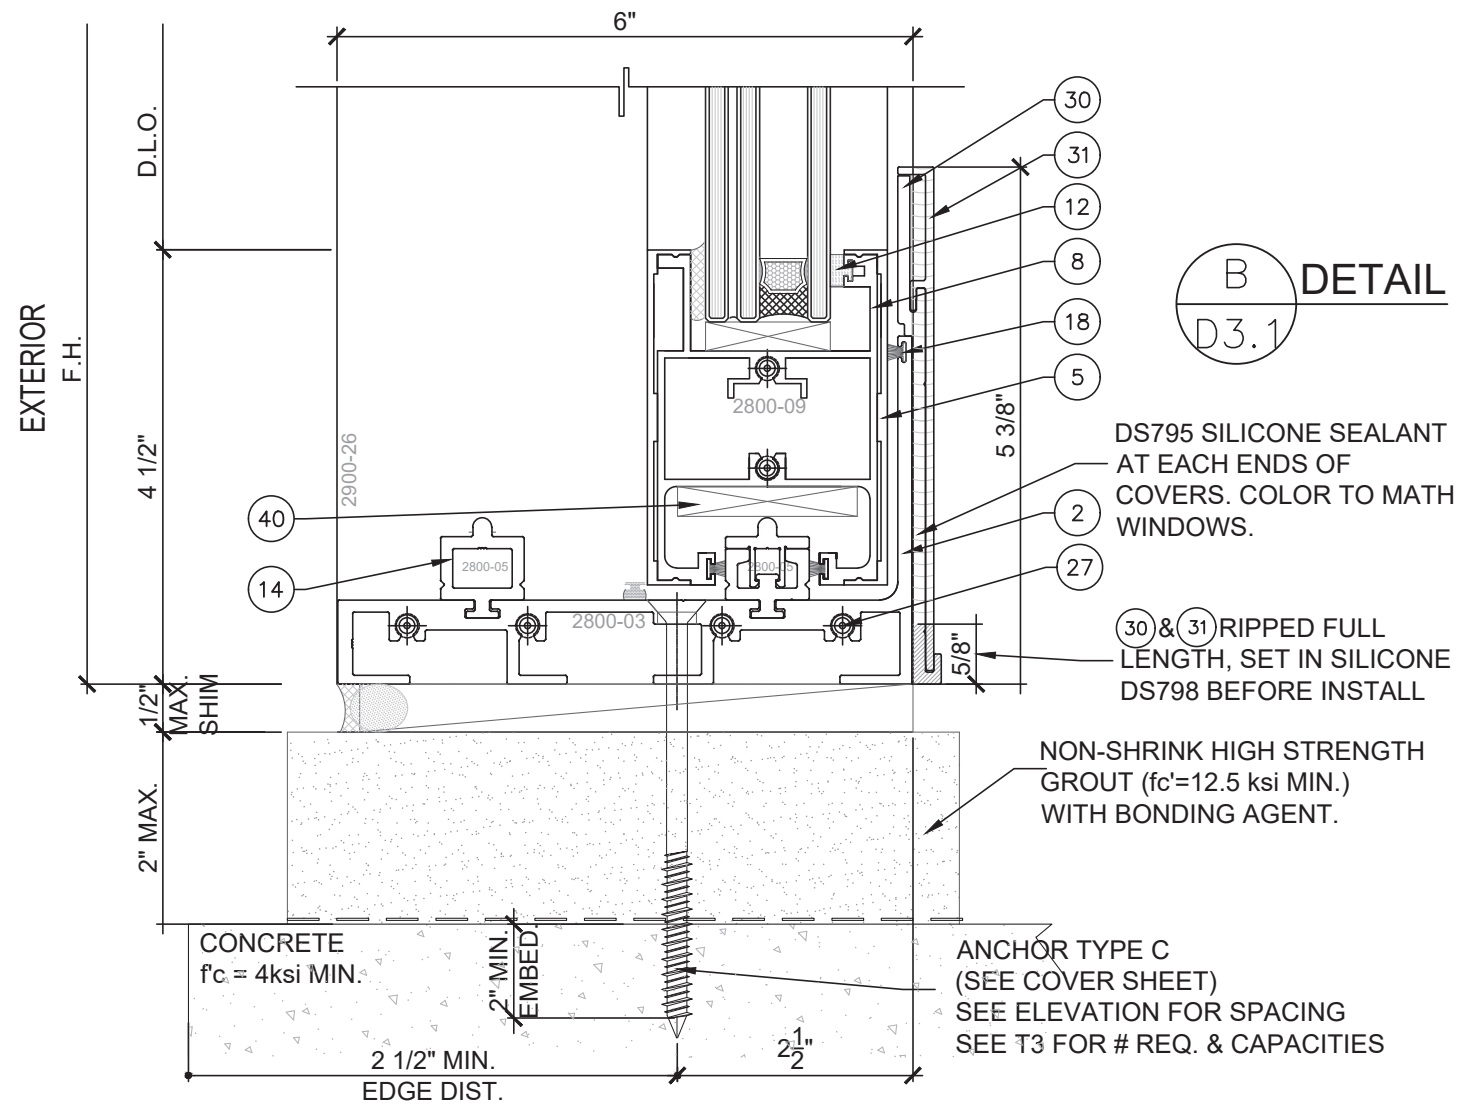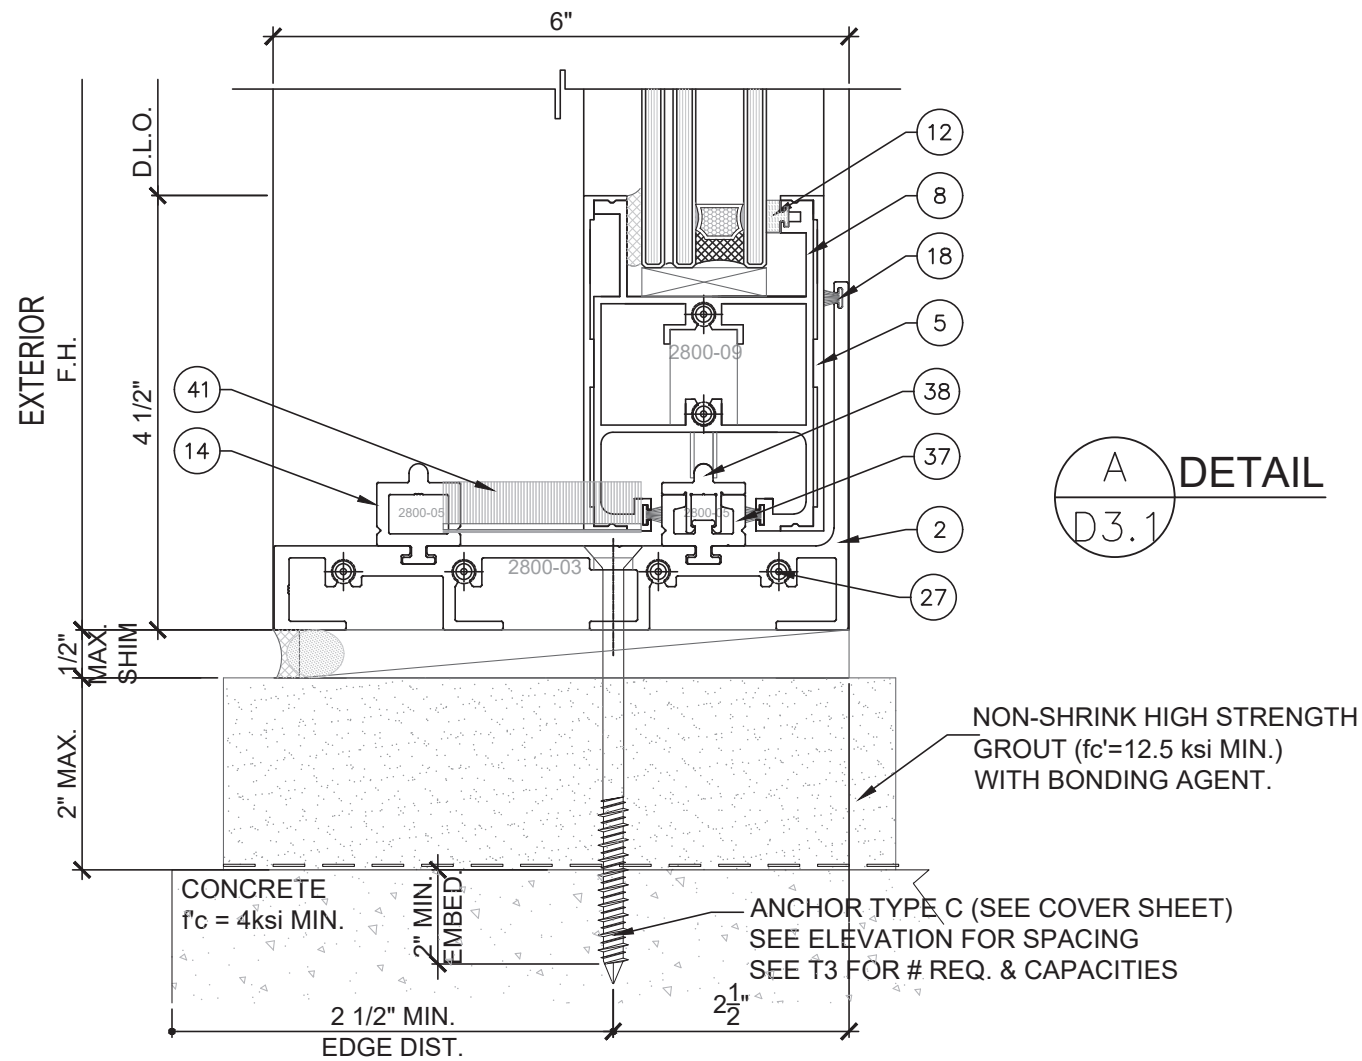

TO USE ITEMS NUMBERS 30 31, AND
DS795 SILICONE SEALANT FOR WATER
INFILTRATION RESISTANCE REQ. UP TO
+15.00 PSF

SERIES 2900 SGD

FL #18311.2

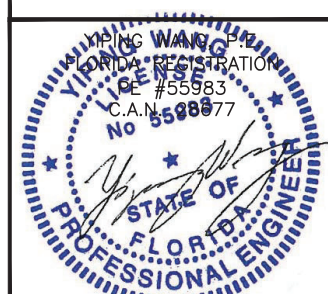

December 11th, 2023

NO.	DATE	DESCRIPTION
1	11.27.2023	PBC 2023
2		
3		
4		
5		

MCY ENGINEERING, INC.
GLAZING CONSULTANTS

MCY

12781 MIRAMAR PKWY. STE. 301
MIRAMAR, FL 33027
P: 305.271.0117
www.MCYEngineering.com mcy@mcyengineering.com

SERIES 2900 SLIDING GLASS DOOR - SMI

CONTINENTAL GLASS SYSTEMS, LLC.
325 WEST 74 PLACE HIALEAH, FL 33014
TEL (305) 231-1101 FAX (305) 231-1103


D3.1

DATE	11.27.2023
SCALE	AS SHOWN
DRAWN	James
PROJECT	15-103

DRAWING NO.

AD15-60


12 OF 19

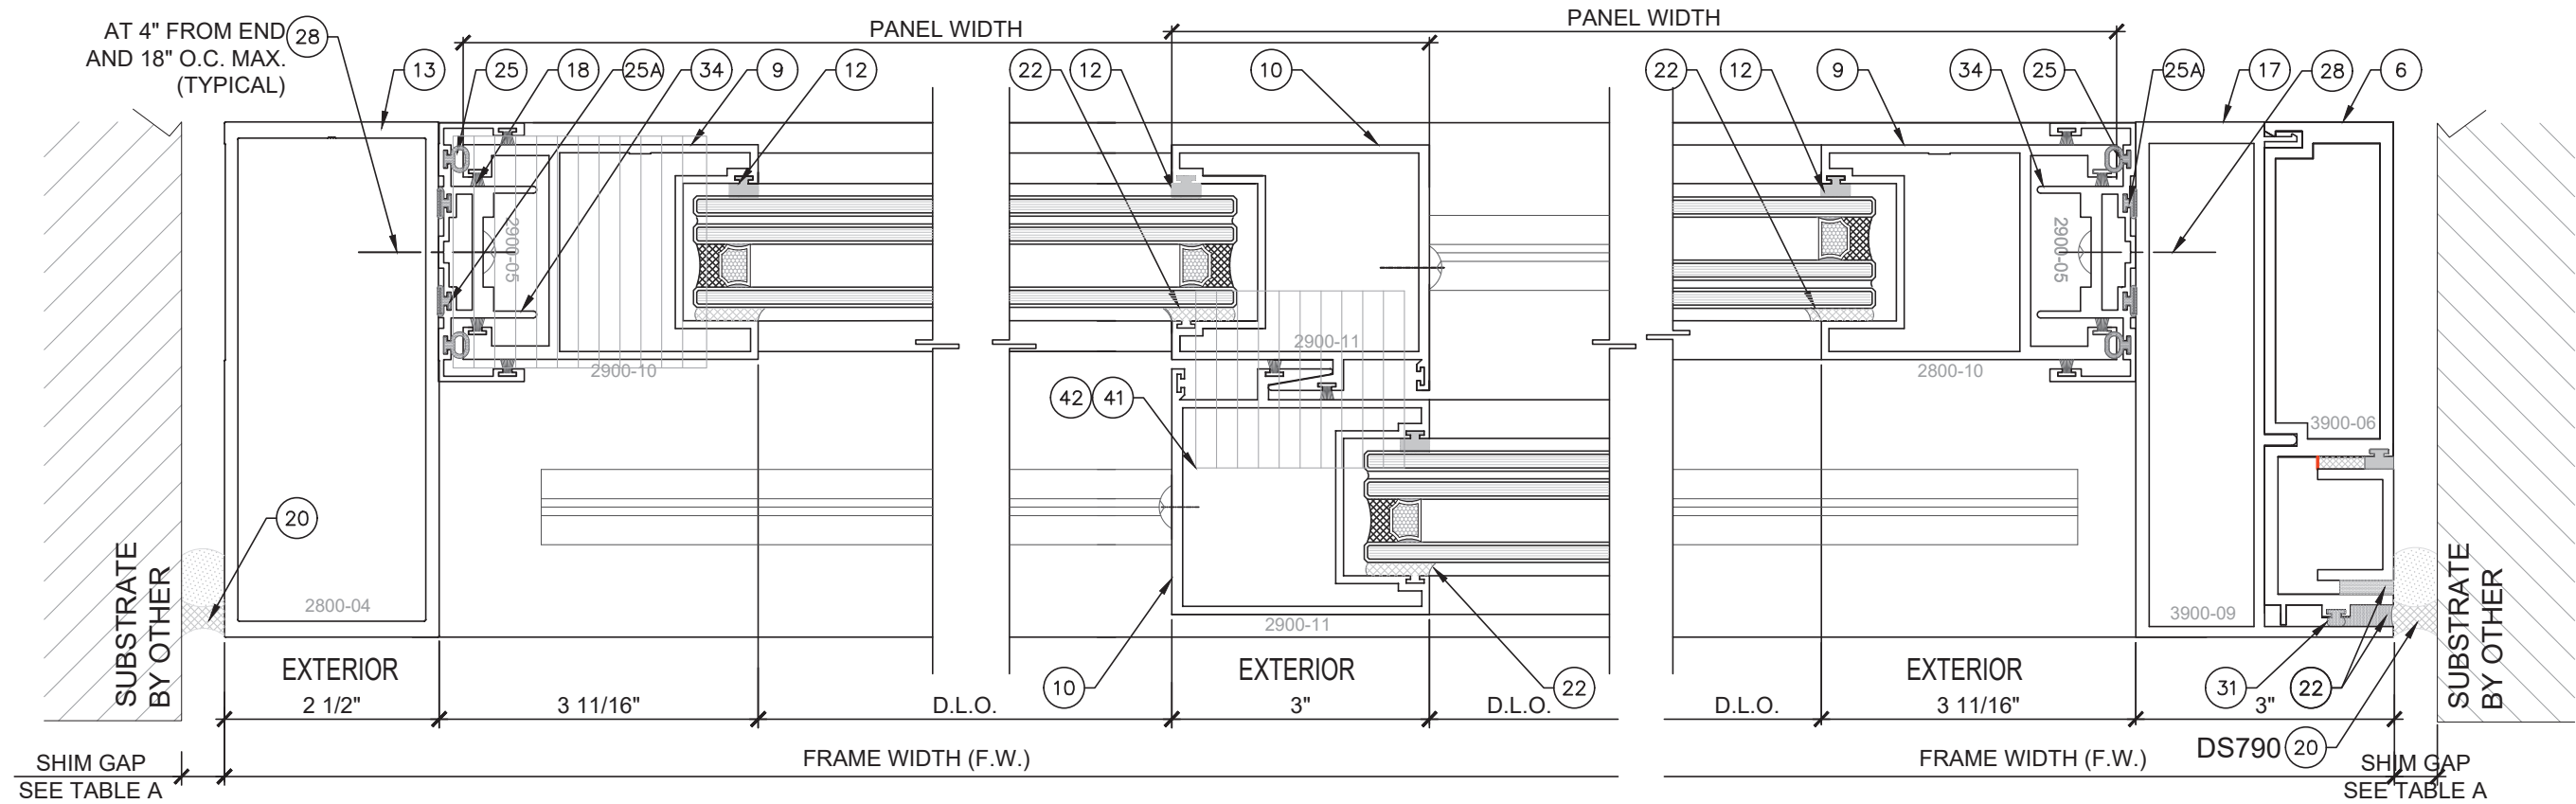

C
D4
DETAIL

D
D4
DETAIL

E
D4
DETAIL

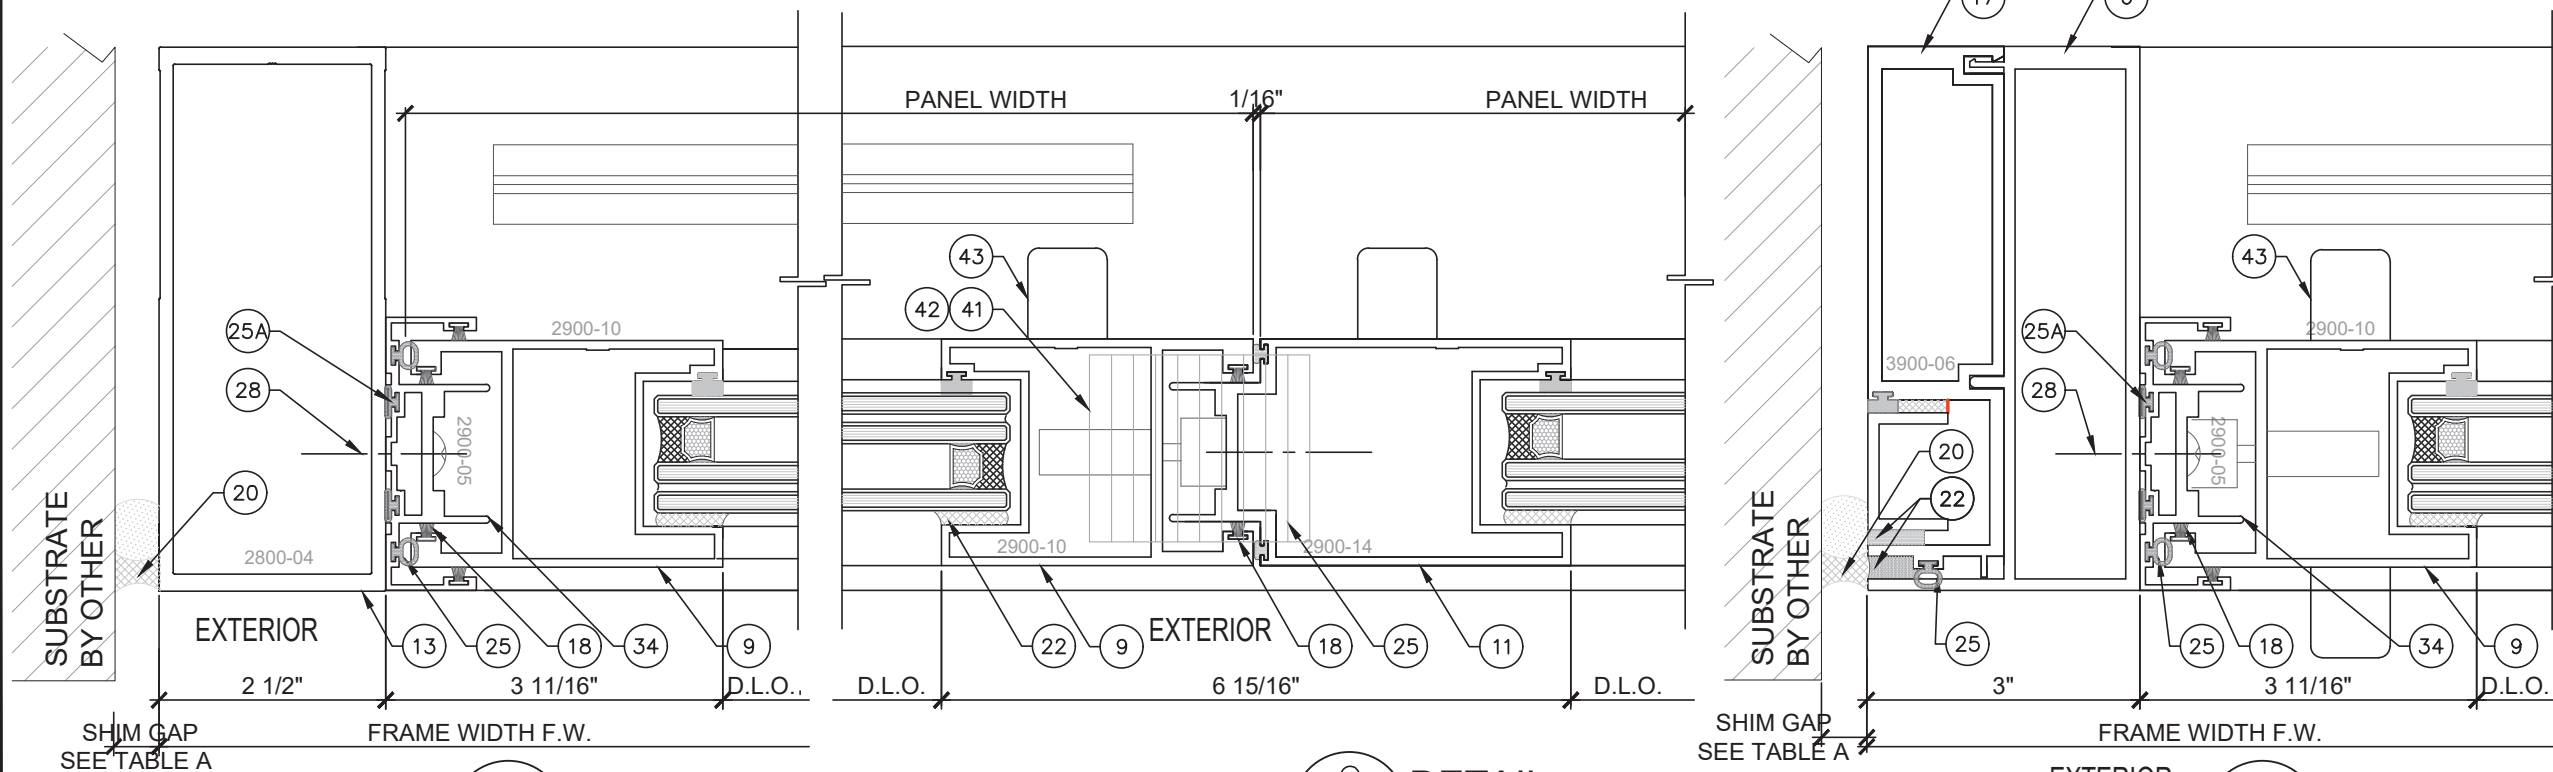

F
D4
DETAIL

G
D4
DETAIL


H
D4
DETAIL

TABLE A

MAX. FRAME HEIGHT	JAMB GAP	
	MIN.	MAX.
90"	3/8"	1-1/2"
96"	3/8"	1-1/2"
102"	3/8"	1-1/2"
108"	3/8"	1-1/2"
114"	3/8"	1-1/2"
120"	1/2"	1-1/2"
126"	1/2"	1-1/2"
128"	1/2"	1-1/2"
130"	1/2"	1-1/2"
149"	1/2"	1-1/2"

SERIES 2900 SGD

FL #18311.2

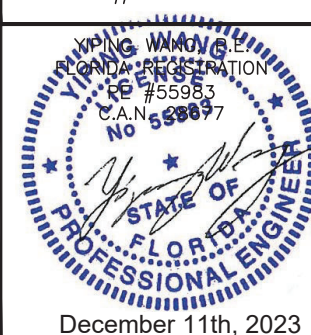


NO	DATE	DESCRIPTION
R3	11.27.2023	PBC 2023

MCY ENGINEERING, INC.
GLAZING CONSULTANTS
12781 MIRAMAR PKWY. STE. 301
MIRAMAR, FL. 33027
P: 305.271.0117
www.MCYEngineering.com mcy@mcyengineering.com


SERIES 2900 SLIDING GLASS DOOR - SMI
CONTINENTAL GLASS SYSTEMS, LLC.
325 WEST 74 PLACE HIALEAH, FL 33014
TEL (305) 231-1101 FAX (305) 231-1103

D4
DATE 11.27.2023
SCALE AS SHOWN
DRAWN James
PROJECT 15-103
DRAWING NO. AD15-60
13 OF 19

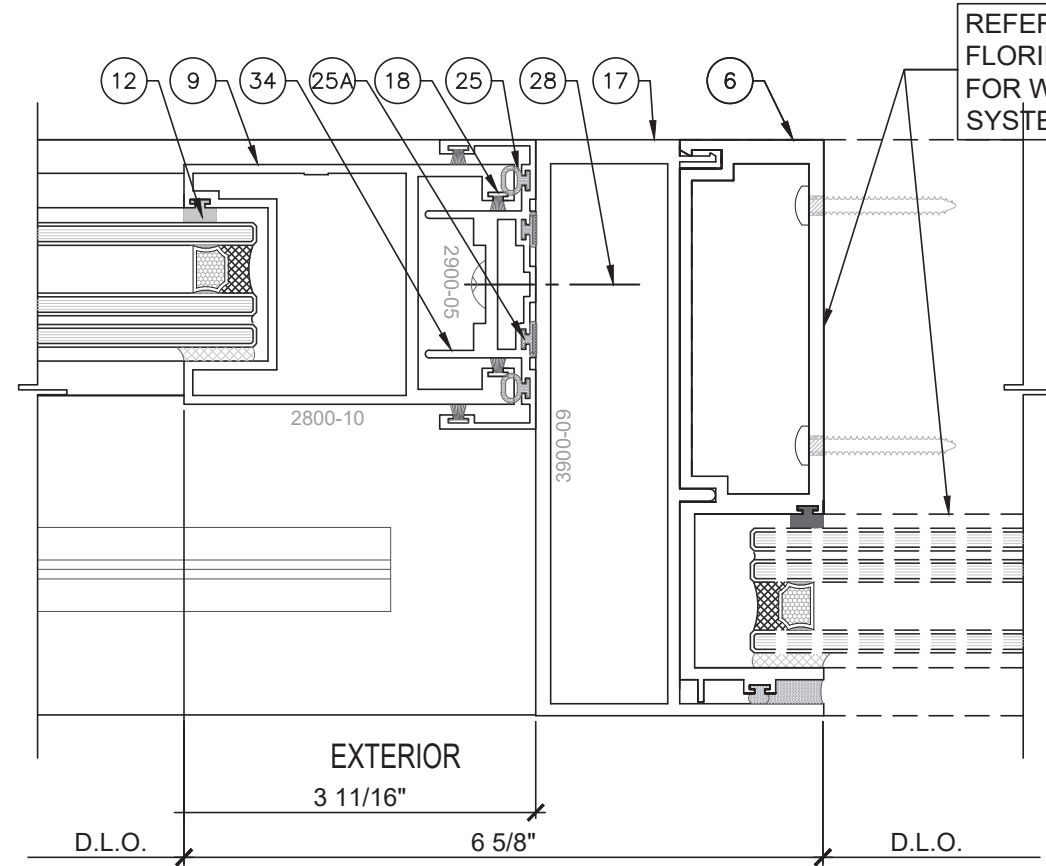


I
D5
DETAIL

REFER TO SEPARATE
FLORIDA APPROVAL
FOR WINDOW WALL
SYSTEM.

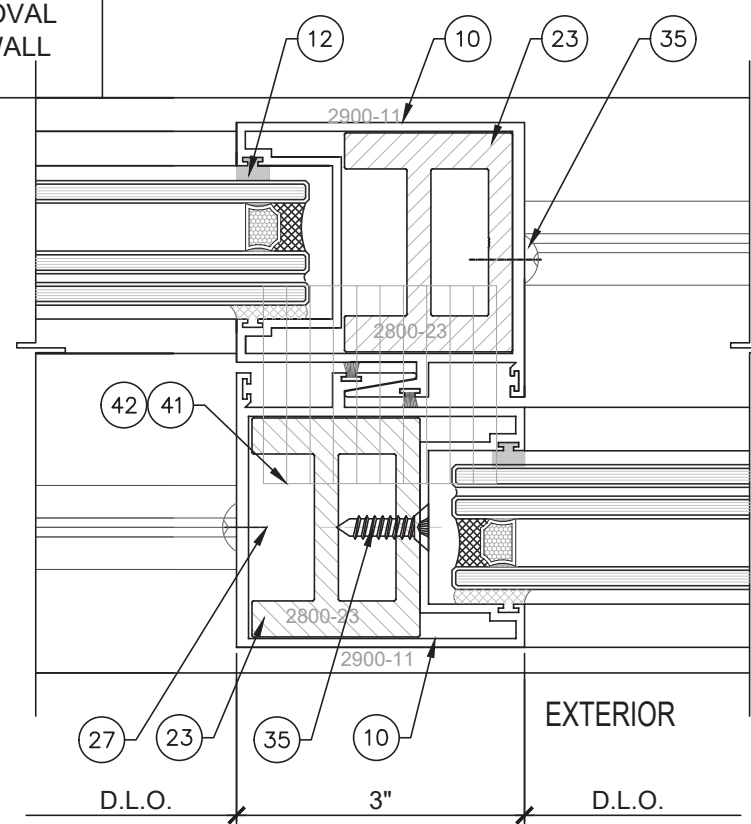


J
D5
DETAIL

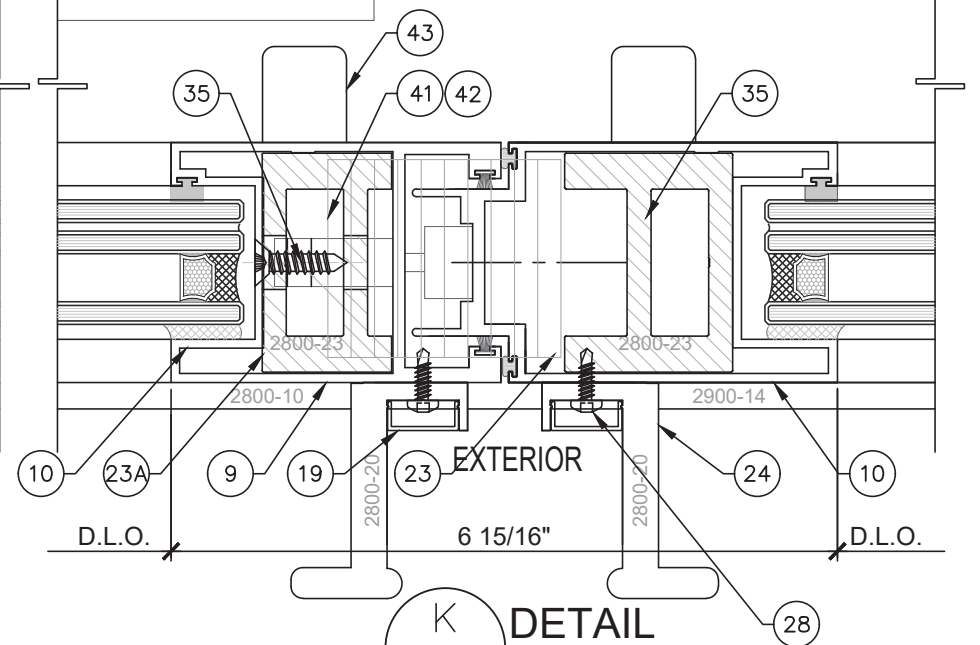


K
D5
DETAIL

AT 4" FROM END
AND 25" O.C. MAX.
(TYPICAL)

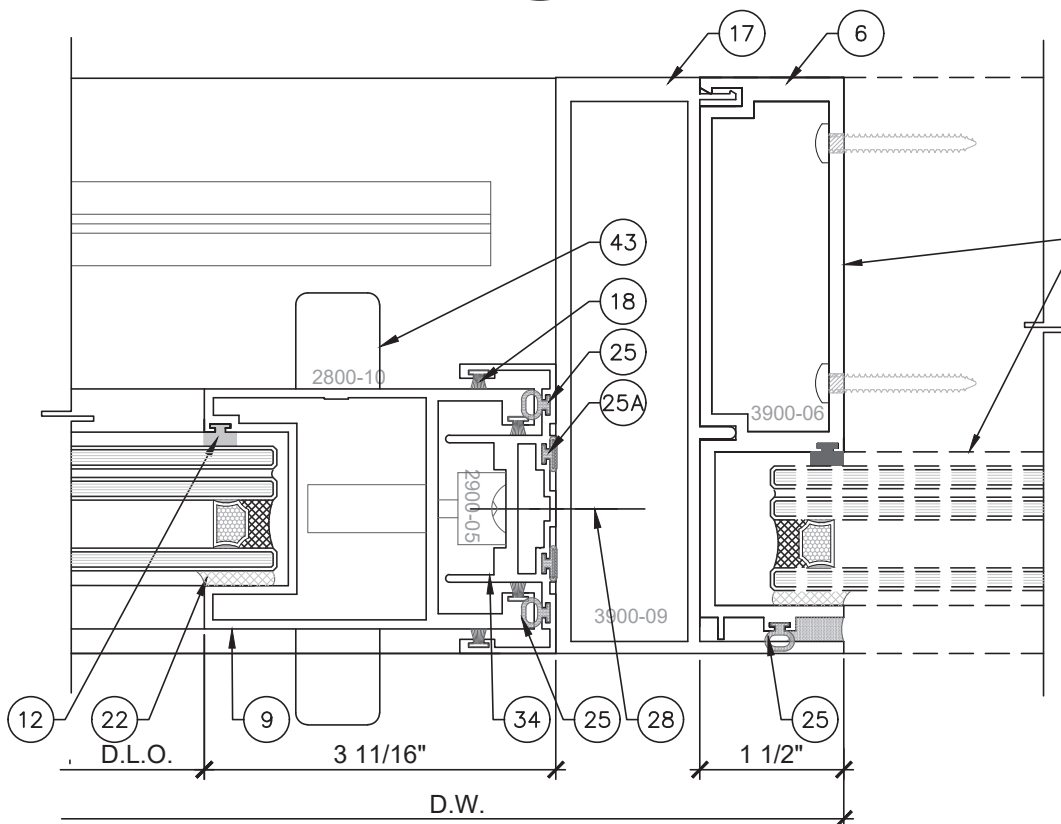

L
D5
DETAIL

REFER TO SEPARATE
FLORIDA APPROVAL
FOR WINDOW WALL
SYSTEM.

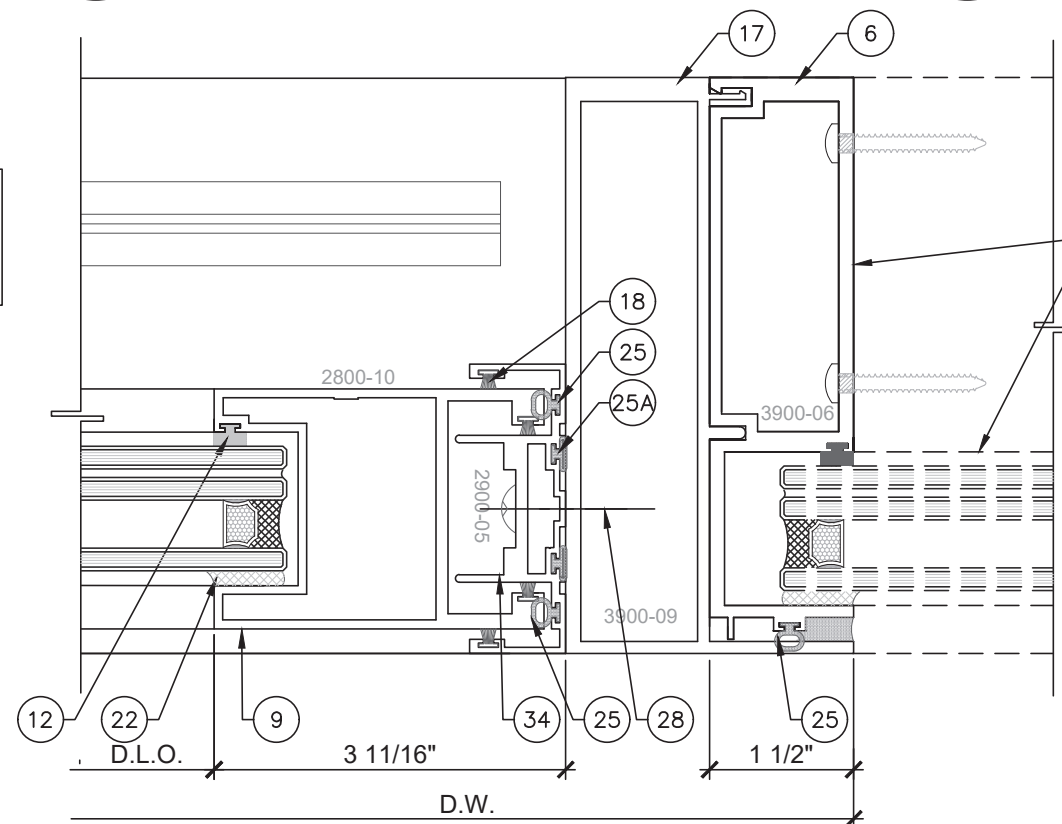

M
D5
DETAIL

REFER TO SEPARATE
FLORIDA APPROVAL
FOR WINDOW WALL
SYSTEM.

SERIES 2900 SGD

FL #18311.2

December 11th, 2023

REVISIONS


NO.	DATE	DESCRIPTION
R3	11.27.2023	PBC 2023

MCY ENGINEERING, INC.
GLAZING CONSULTANTS
12781 MIRAMAR PKWY. STE. 301
MIRAMAR, FL 33027
P: 305.271.0117
www.MCYEngineering.com mcy@mcyengineering.com


SERIES 2900 SLIDING GLASS DOOR - SMI
CONTINENTAL GLASS SYSTEMS, LLC.
325 WEST 74 PLACE HIALEAH, FL 33014
TEL (305) 231-1101 FAX (305) 231-1103

D5


DATE	11.27.2023
SCALE	AS SHOWN
DRAWN	James
PROJECT	15-103
DRAWING NO.	AD15-60
14 OF 19	

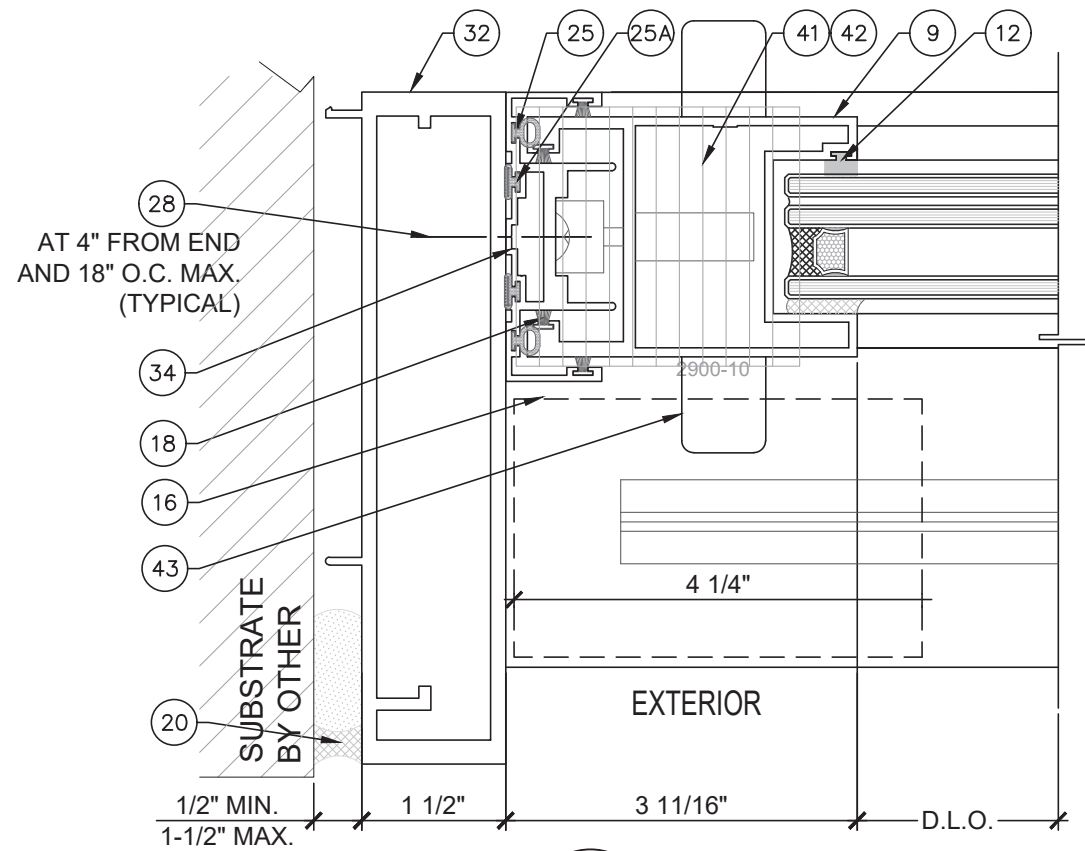


C
D6
DETAIL

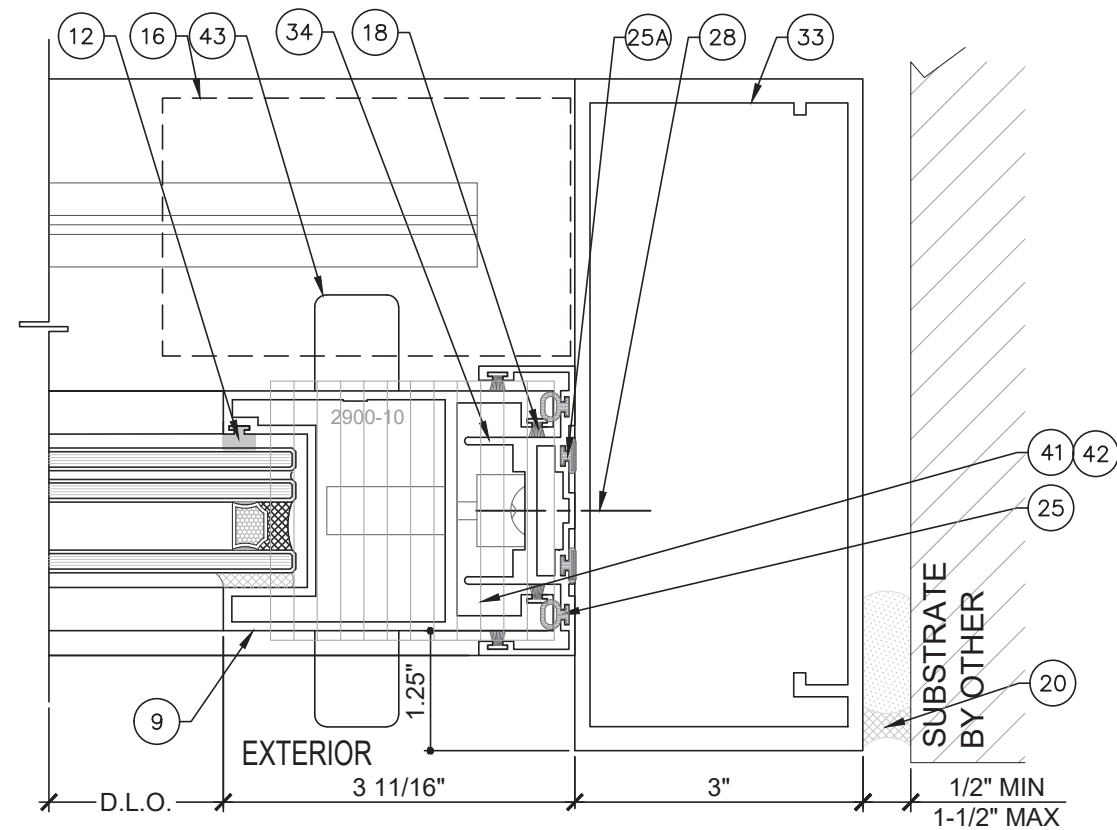

D
D6
DETAIL

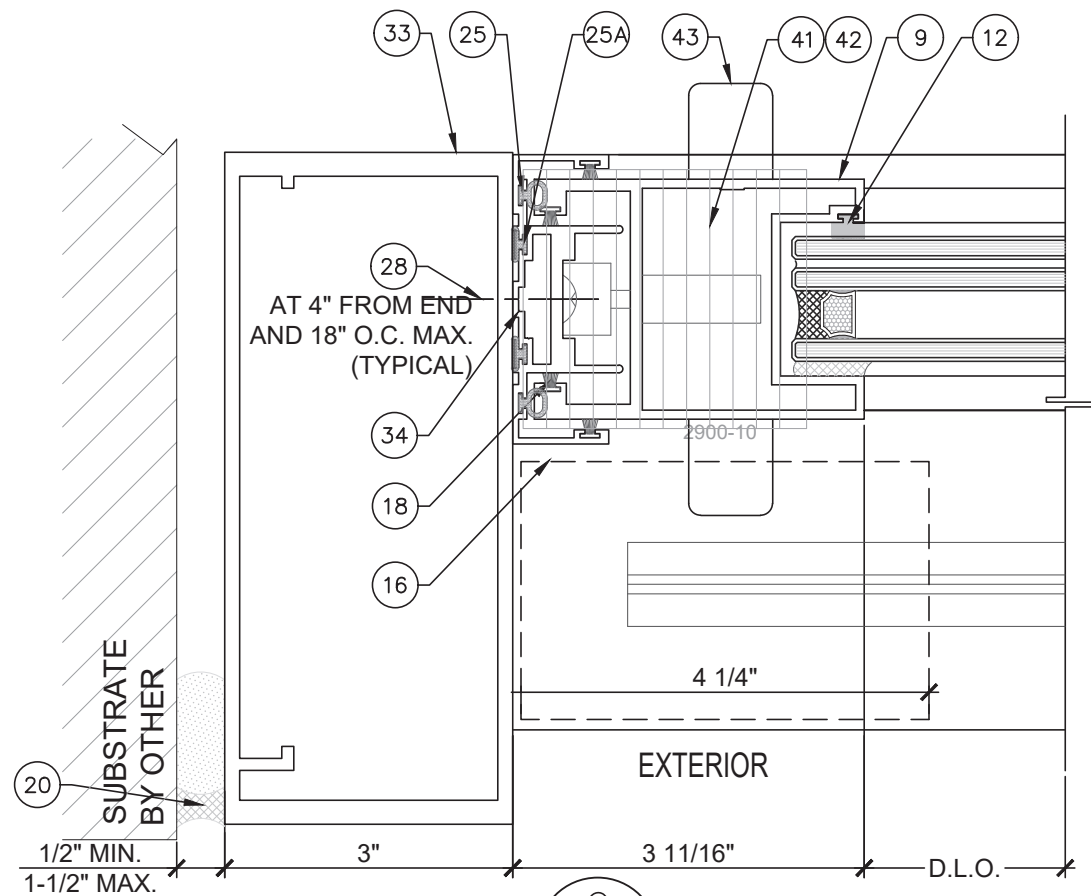

C
D6
DETAIL
OPTION

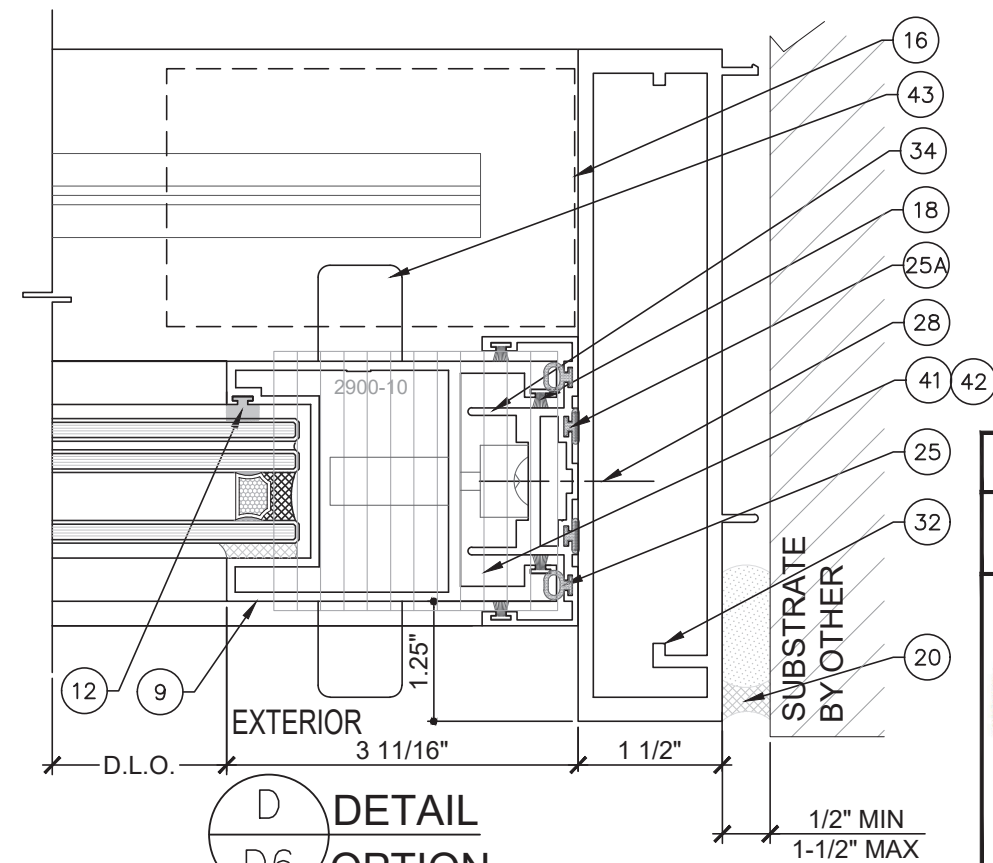

D
D6
DETAIL
OPTION

SERIES 2900 SGD

FL #18311.2

YOUNG WANG P.E.
FLORIDA REGISTRATION
PE #55083
CA.#28677

STATE OF FLORIDA
PROFESSIONAL ENGINEER

December 11th, 2023

REVISIONS

NO.	DATE	DESCRIPTION
R3	11.27.2023	PBC 2023

MCY ENGINEERING, INC.
GLAZING CONSULTANTS

12781 MIRAMAR PKWY. STE. 301
MIRAMAR, FL 33027 P: 305.271.0117
www.MCYEngineering.com mcy@mcyengineering.com

SERIES 2900 SLIDING GLASS DOOR - SMI


CONTINENTAL GLASS SYSTEMS, LLC.
325 WEST 74 PLACE HIALEAH, FL 33014
TEL (305) 231-1101 FAX (305) 231-1103

D6

DATE	11.27.2023
SCALE	AS SHOWN
DRAWN	James
PROJECT	15-103

DRAWING NO.
AD15-60

15 OF 19

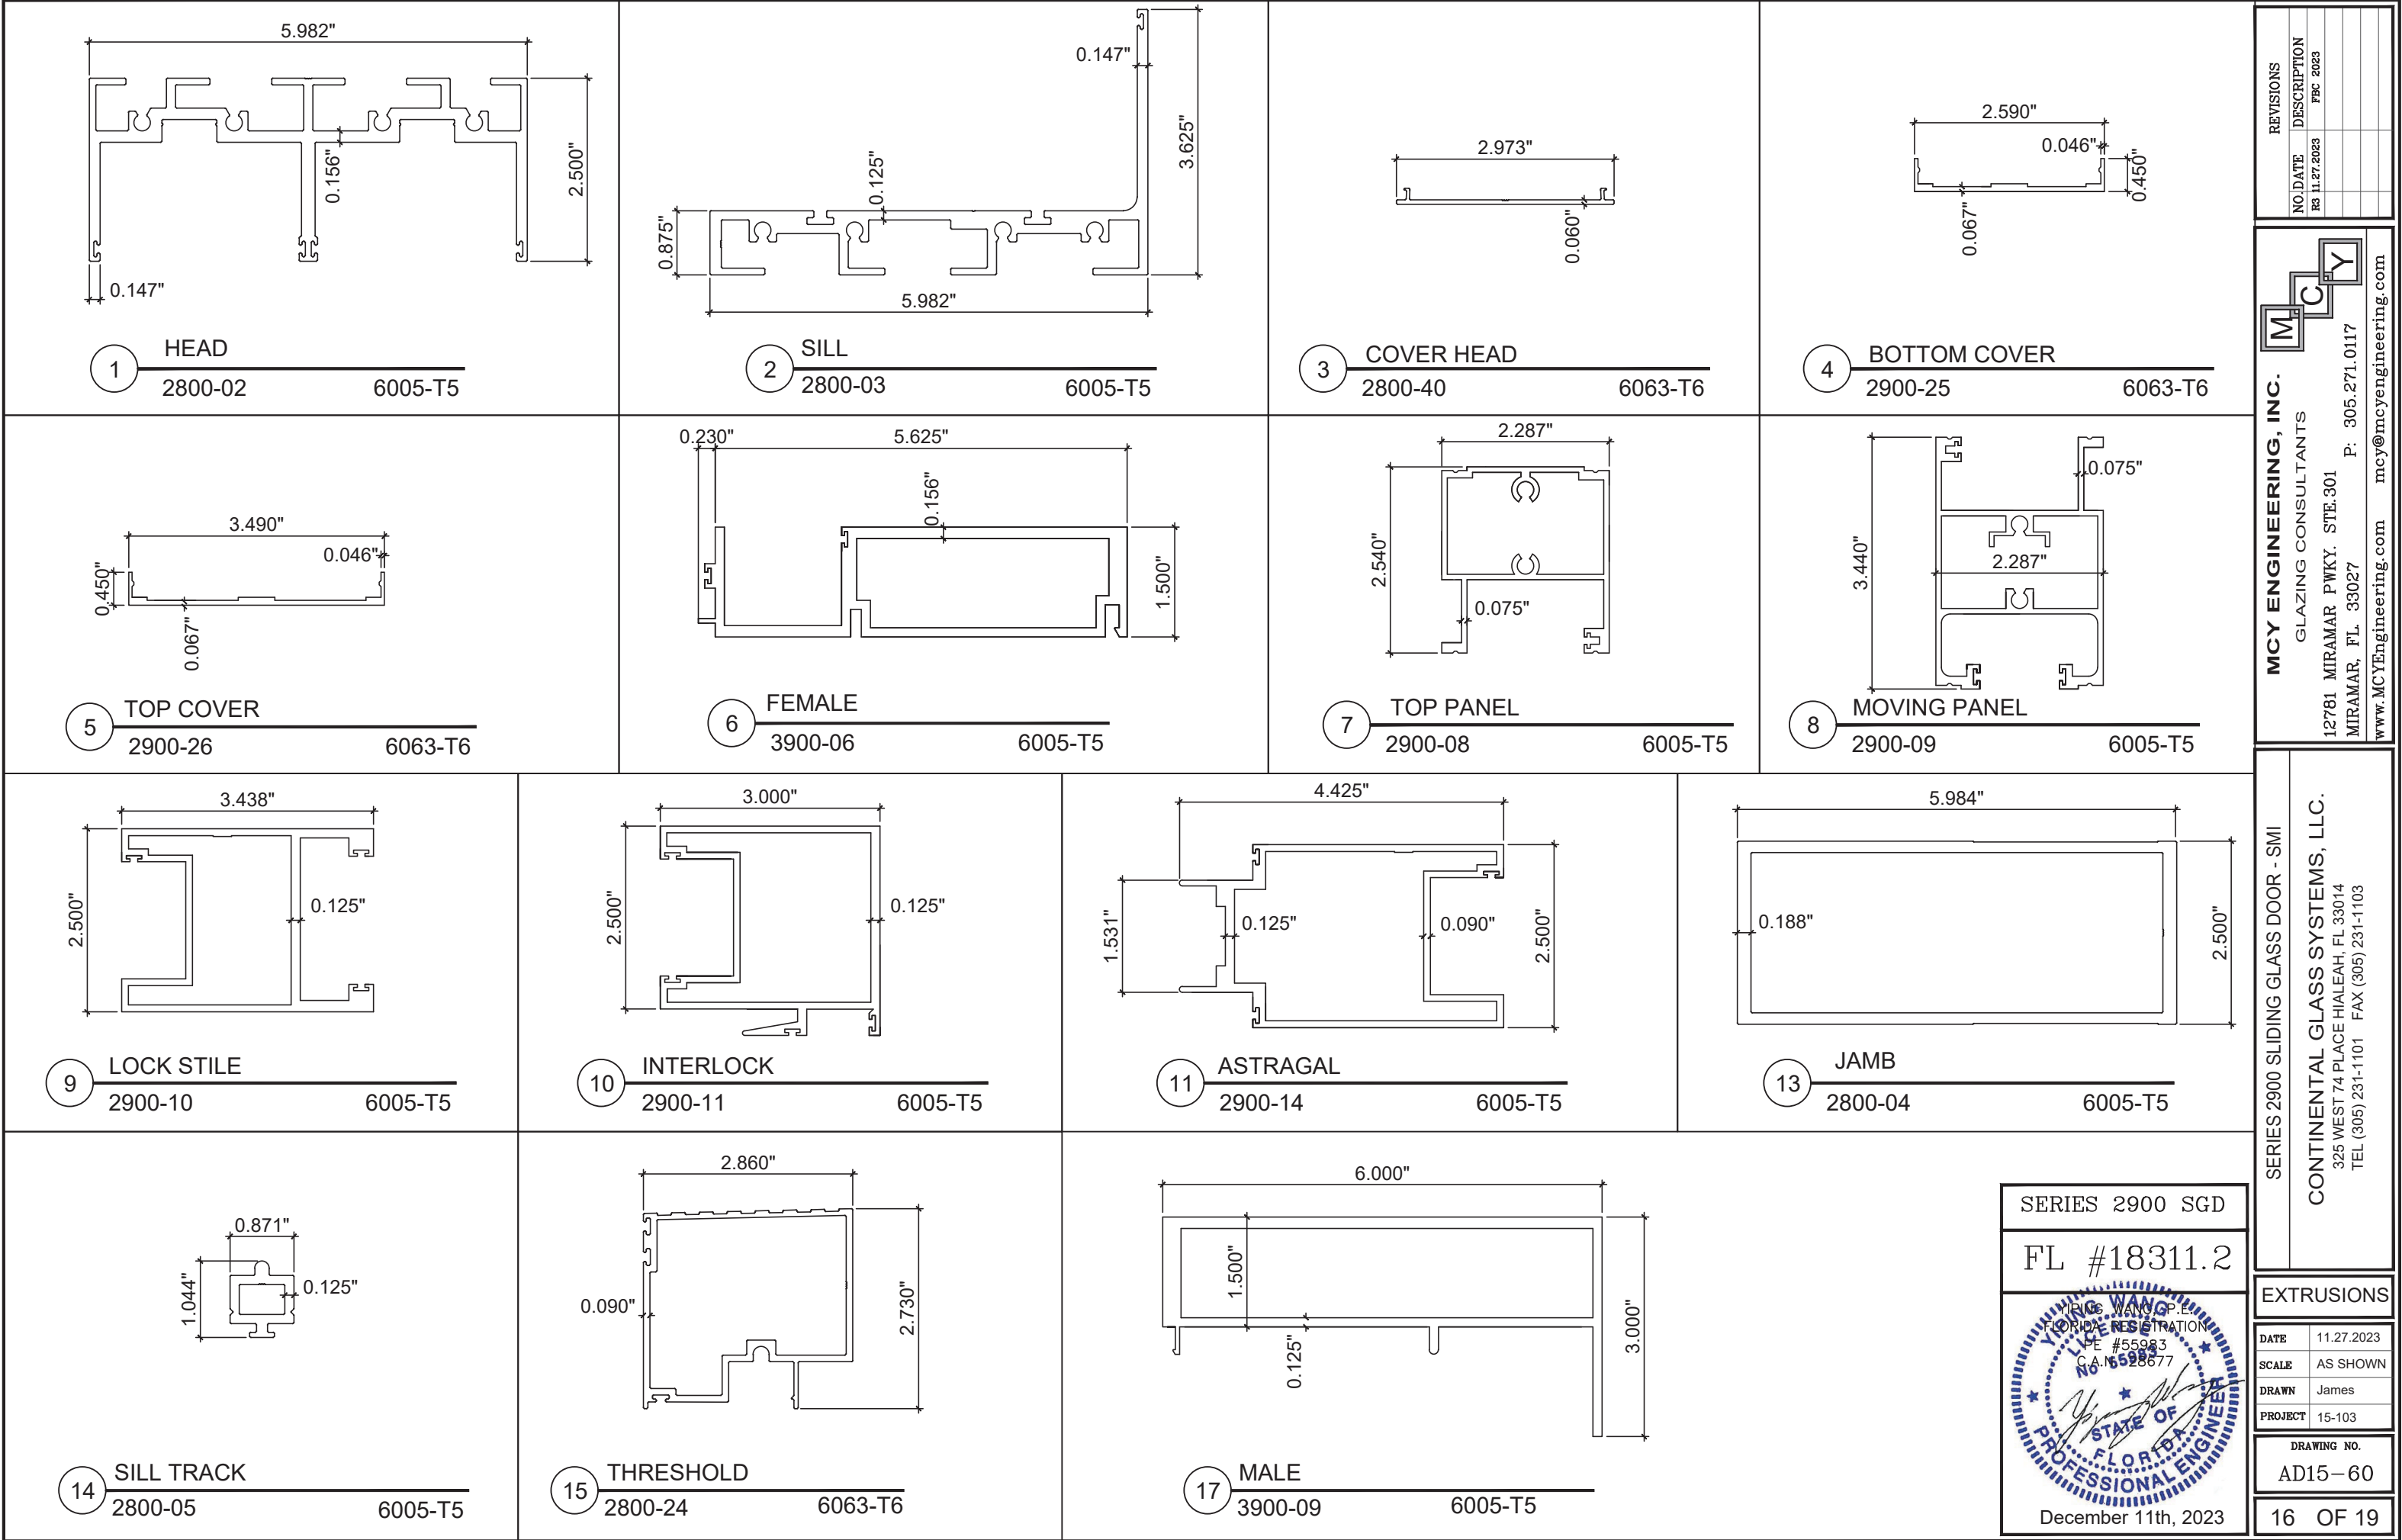

REVISIONS

NO.	DATE	DESCRIPTION
R3	11.27.2023	PBC 2023

MCY

MCY ENGINEERING, INC.

GLAZING CONSULTANTS

12781 MIRAMAR PWKY. STE.301

MIRAMAR, FL 33027

P: 305.271.0117

www.MCYEngineering.com

mcy@mcyengineering.com

SERIES 2900 SLIDING GLASS DOOR - SMI

CONTINENTAL GLASS SYSTEMS, LLC.

325 WEST 74 PLACE HIALEAH, FL 33014

TEL (305) 231-1101 FAX (305) 231-1103

EXTRUSIONS

DATE	11.27.2023
SCALE	AS SHOWN
DRAWN	James
PROJECT	15-103

DRAWING NO.

AD15-60

16 OF 19

SERIES 2900 SGD

FL #18311.2

YOUNG WANG

PROFESSIONAL ENGINEER



FLORIDA

STATE OF

REGISTRATION NO. 55983

DATE 11.27.2023

December 11th, 2023

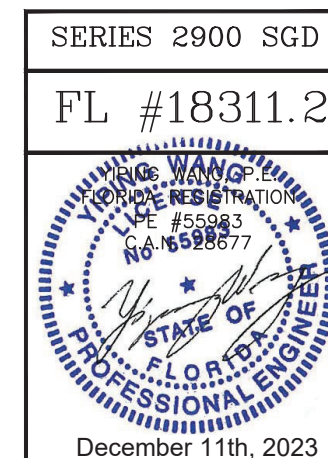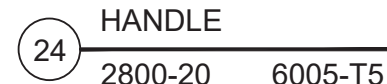

REVISIONS	
NO.	DATE DESCRIPTION
R3	11.27.2023 FBC 2023

MCY ENGINEERING, INC.
GLAZING CONSULTANTS

12781 MIRAMAR PKWY. STE. 301
MIRAMAR, FL 33027

P: 305.271.0117



www.MCYEngineering.com mcy@mcyengineering.com

SERIES 2900 SLIDING GLASS DOOR - SMI

CONTINENTAL GLASS SYSTEMS, LLC.
325 WEST 74 PLACE HIALEAH, FL 33014
TEL (305) 231-1101 FAX (305) 231-1103


EXTRUSIONS	
DATE	11.27.2023
SCALE	AS SHOWN
DRAWN	James
PROJECT	15-103

DRAWING NO.
AD15-60

BILL OF MATERIALS				
ITEM #	PROFILE	DESCRIPTION	MATERIAL	MANUFACTURER/REMARKS
1	2800-02	HEAD	ALUM. 6005-T5	-
2	2800-03	SILL	ALUM. 6005-T5	-
3	2800-40	COVER HEAD	ALUM. 6063-T6	-
4	2900-25	BOTTOM COVER	ALUM. 6063-T6	-
5	2900-26	TOP COVER	ALUM. 6063-T6	-
6	3900-06	JAMB ADAPTOR	ALUM. 6063-T6	-
7	2900-08	TOP PANEL	ALUM. 6005-T5	-
8	2900-09	MOVING PANEL	ALUM. 6005-T5	-
9	2900-10	LOCK STYLE	ALUM. 6005-T5	-
10	2900-11	INTERLOCK	ALUM. 6005-T5	-
11	2900-14	FIXED STYLE	ALUM. 6005-T5	-
12	-	GASKET	POLYPROPYLENE / SANTOPRENE	ULTRA FAB
13	2800-04	JAMB	ALUM. 6005-T5	-
14	2800-05	SILL TRACK	ALUM. 6005-T5	-
15	2800-24	THRESHOLD	ALUM. 6063-T6	-
16	CGS-G029	CGS-G029 BUMPER TPV	-	-
17	3900-09	MALE	ALUM. 6005-T5	-
18	-	FIN-SEAL 0.187" X 0.250" HT OR Q225T190 COLOR BLACK	-	ULTRA FAB
18A	W2337	W2337 WEATHER STRIPPING	-	-
19	2800-41	COVER	ALUM. 6005-T5	-
20	-	DOWSIL DC790 CONT. PERIMETER SEALANT AND BACKER ROD	SILICONE	DOWSIL
21	NOT USED			
22	-	DOWSIL STRUCTURAL SEALANT DC983 OR DC795	SILICONE	DOWSIL
23	2800-23	REINFORCEMENT	ALUM. 6005-T5	-
23A	2800-23	REINFORCEMENT	ALUM. 6005-T5	-
24	2800-20	HANDLE	ALUM. 6005-T5	-
25	-	BULB GASKET E-206	-	ULTRA FAB
25A	-	BULB GASKET E-202	-	ULTRA FAB
26	-	5/16" X1-5/16" X 6" LG. SETTING BLOCK - 70 DURO	SILICONE	-
27	-	#14 P.H. S.S. SMS. 1" LONG	STAINLESS STEEL	-
28	-	#14 X 20 P.H. S.S. SMS. AT 4" FROM END & 18" O.C. MAX.	STAINLESS STEEL	-
29	-	GLASS SPACER - XL EDGE SIMULATION MODEL	STAINLESS STEEL	CARNIDAL IG
30	2900-27	INTERIOR SILL ADAPTOR	ALUM. 6063-T6	-
31	2900-28	INTERIOR SILL SNAP COVER	ALUM. 6063-T6	-
32	3070-11	VERTICAL	ALUM. 6005-T5	-
33	3070-13	VERTICAL	ALUM. 6005-T5	-
34	3070-03	JAMB ADAPTOR	ALUM. 6005-T5	-
35	-	(2) #14 X 3/4" PHL. FH. SMS. @ 8" O.C. FROM TOP AND BOTTOM	STAINLESS STEEL	-
36	S7000DPA	TURNED ACETAL WHEEL	-	-
37	2950-30	SILL TRACK ADAPTOR	ALUM. 6005-T5	-
38	2950-31	SILL TRACK	ALUM. 6005-T5	-
39	E511	E511 MULTI HOLLOW BULB	-	-
40	G040	1 7/8" x 5/16" x 6" SETTING BLOCK, AT EACH END 1/4 POINTS. 90 DURO. SHORE A.	TPV	-
41		PAD #P9909AEK (PC). AT BOTTOM.		
42		PAD #P3809AMK (PC). AT TOP.		
43	PS01-0030-117	HARDWARE INTERLOCK KIT (SILVER NON LOCKING)		
	PS01-1005	HARDWARE INTERLOCK LOCKING POINTS KEEPER BLACK 27MM		
	PS01-1020	HARDWARE INTERLOCK KIT		

SERIES 2900 SGD


FL #18311.2

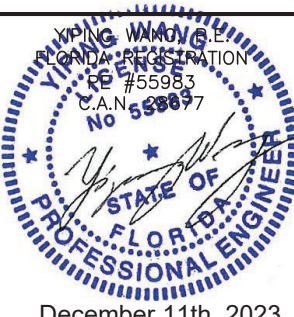

December 11th, 2023

REVISIONS

NO	DATE	DESCRIPTION
R3	11.27.2023	PBC 2023

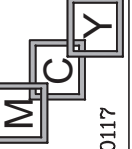

MCY ENGINEERING, INC.
GLAZING CONSULTANTS
12781 MIRAMAR PWKY. STE. 301
MIRAMAR, FL. 33027
P: 305.271.0117
www.MCYEngineering.com mcy@mcyengineering.com

SERIES 2900 SLIDING GLASS DOOR - SMI


CONTINENTAL GLASS SYSTEMS, LLC.
325 WEST 74 PLACE HIALEAH, FL 33014
TEL (305) 231-1101 FAX (305) 231-1103

BOM

DATE	11.27.2023
SCALE	AS SHOWN
DRAWN	James
PROJECT	15-103

DRAWING NO.
AD15–60

18 OF 19

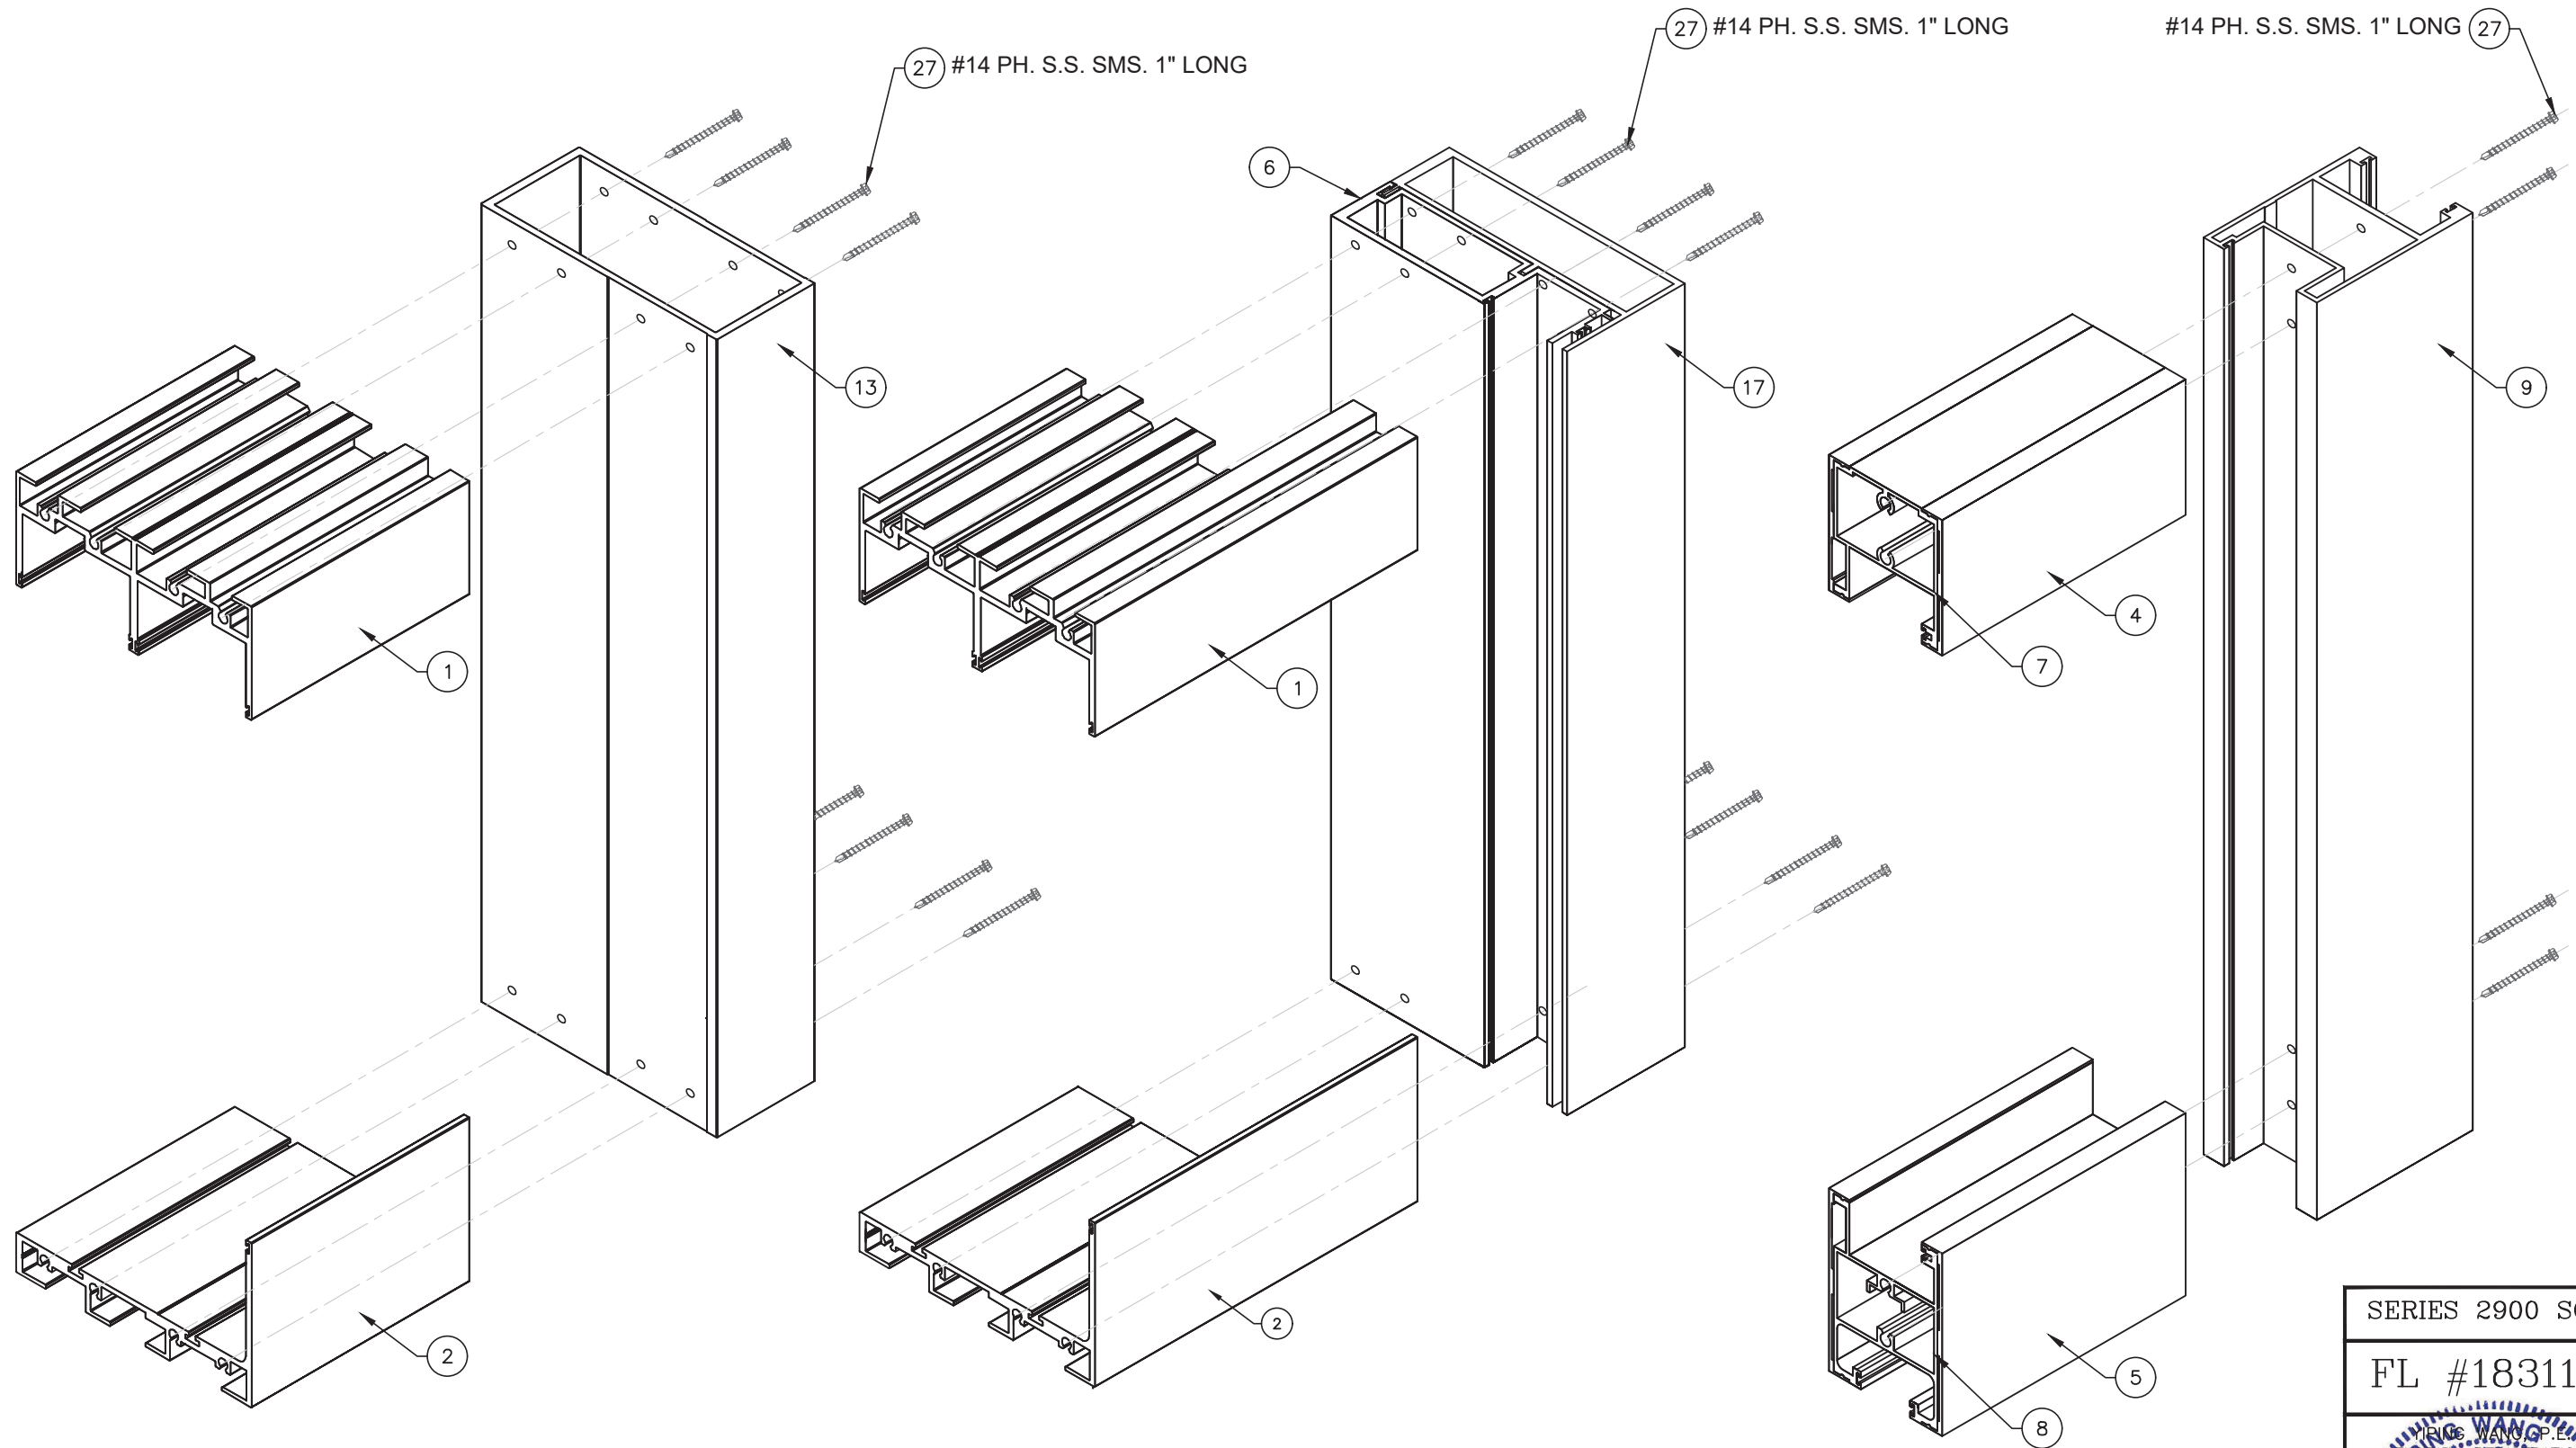

FRAME CORNER ASSEMBLY
TOP AND BOTTOM

FRAME CORNER ASSEMBLY
TOP AND BOTTOM

PANEL ASSEMBLY
TOP AND BOTTOM

SERIES 2900 SGD

FL #18311.2

YOUNG WANG P.E.
FLORIDA REGISTRATION
#55983
C.A. #528677

December 11th, 2023

REVISIONS	
NO.	DATE
1	11.27.2023
2	11.27.2023
