
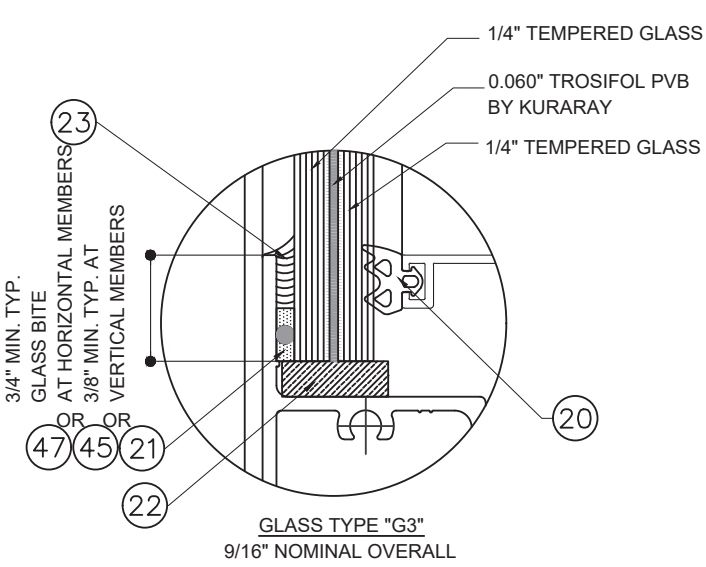
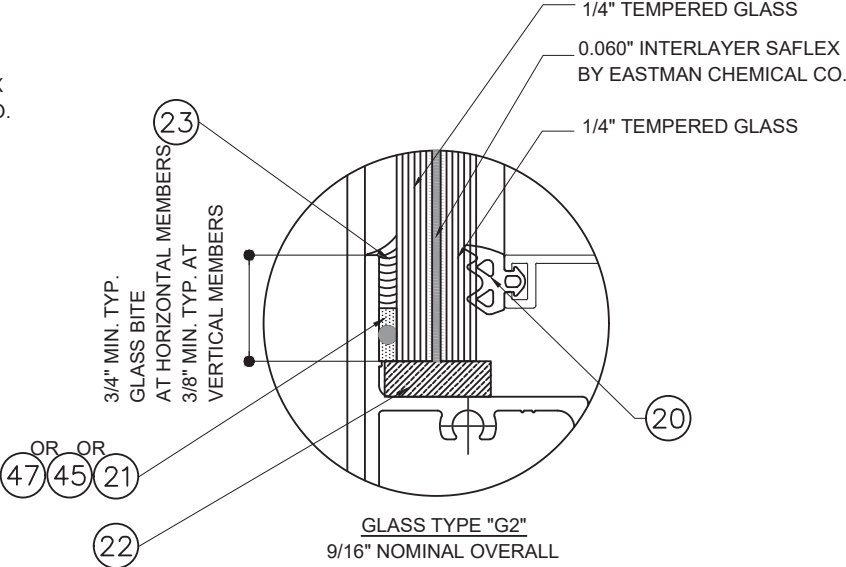




GLASS OPTIONS

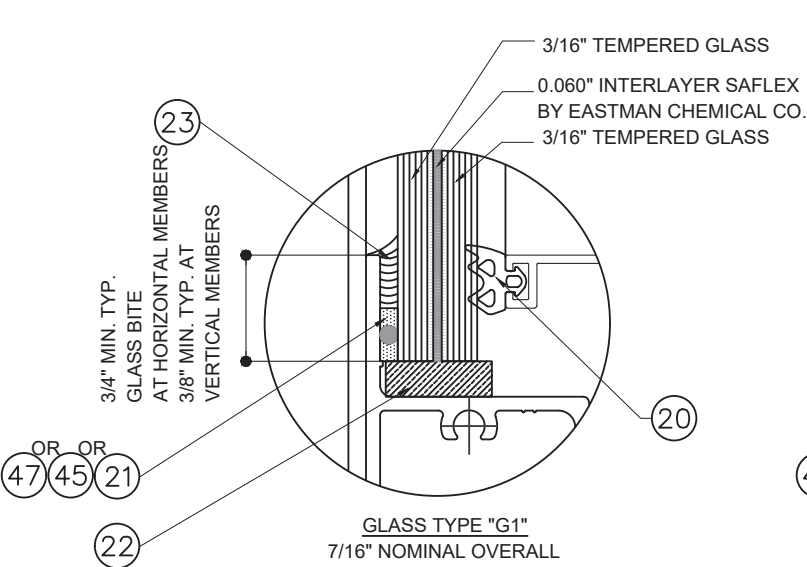

GLASS TYPE	GLASS SIZE		MAX. GLASS AREA (FT2)	DESIGN LOADS (PSF)	
	MAX. WIDTH	MAX. HEIGHT		+	-
G1 or G4	56 3/16"	114 1/2"	44.7	110	110
G2	51 5/16"	119 1/2"	42.6	160	160
G2	50 3/16"	125 1/2"	43.7	150	150
G2	50 3/16"	137 1/2"	47.9	126	126
G3	54 3/8"	120"	45.3	110	110
G5	66 1/4"	125 7/16"	57.7	92	92

AREA= D.L.O.W. * D.L.O.H.

NOTE:
GLASS COMPLIES WITH ASTM E1300-09 (3 SEC. GUSTS).

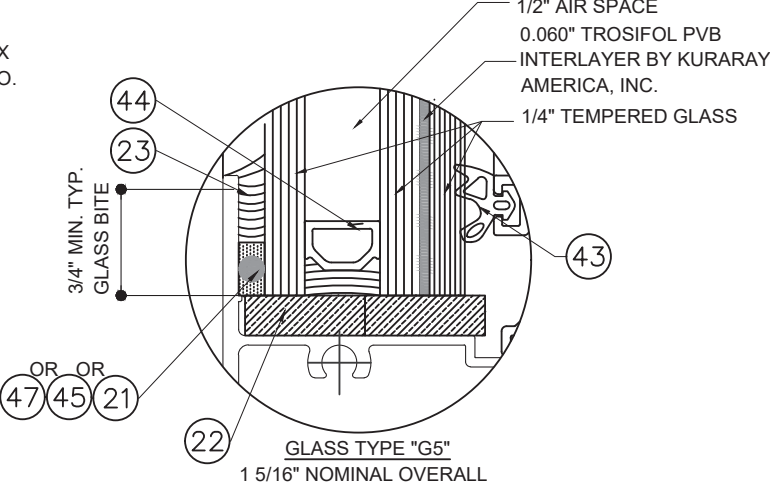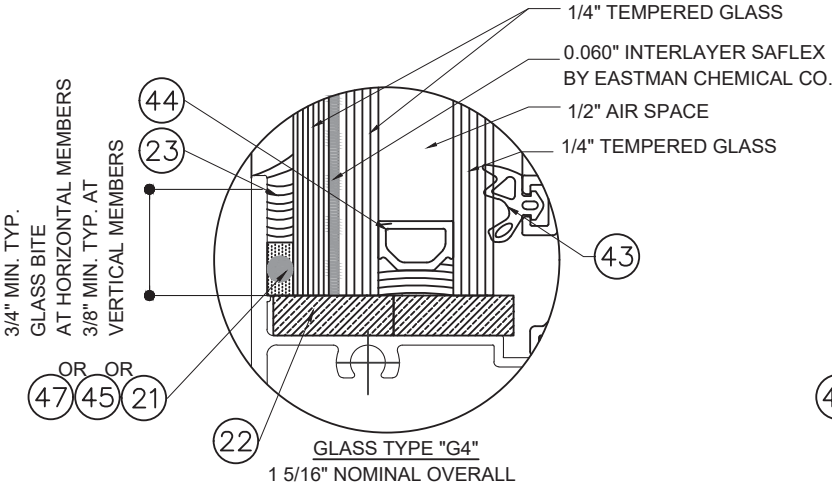

FLORIDA APPROVAL:
FL#19019.1



YOUNG WANG & ASSOCIATES, P.C.
FLORIDA REGISTRATION
FL #55983
C.A. No. 528677

September 4th, 2024


MCY ENGINEERING, INC.
GLAZING CONSULTANTS
12781 MIRAMAR PKWY. STE. 301
MIRAMAR, FL 33027
P: 305.271.0117
www.MCYEngineering.com mcy@mcyengineering.com

SERIES WW20 WINDOWALL SYSTEM - SMI
GLOBAL PERFORMANCE WINDOW INC.
DBA. EPSYLON USA
1881 SW 3ST POMPANO BEACH, FL 33069
TEL. (954)-942-3322

Rev. No.	Date	Drawn By	Description
R3	08/13/2024	JAMES	
Drawn Date: 08/13/2024 Scale: AS SHOWN			
DRAWING NO. AD15-06			
G1			
Sheet No. 2 OF 22			

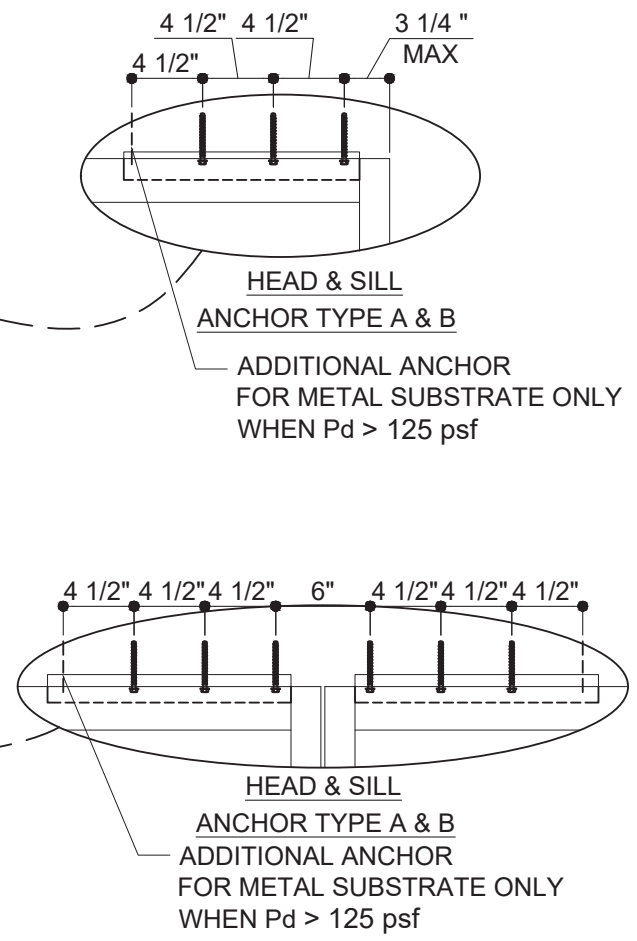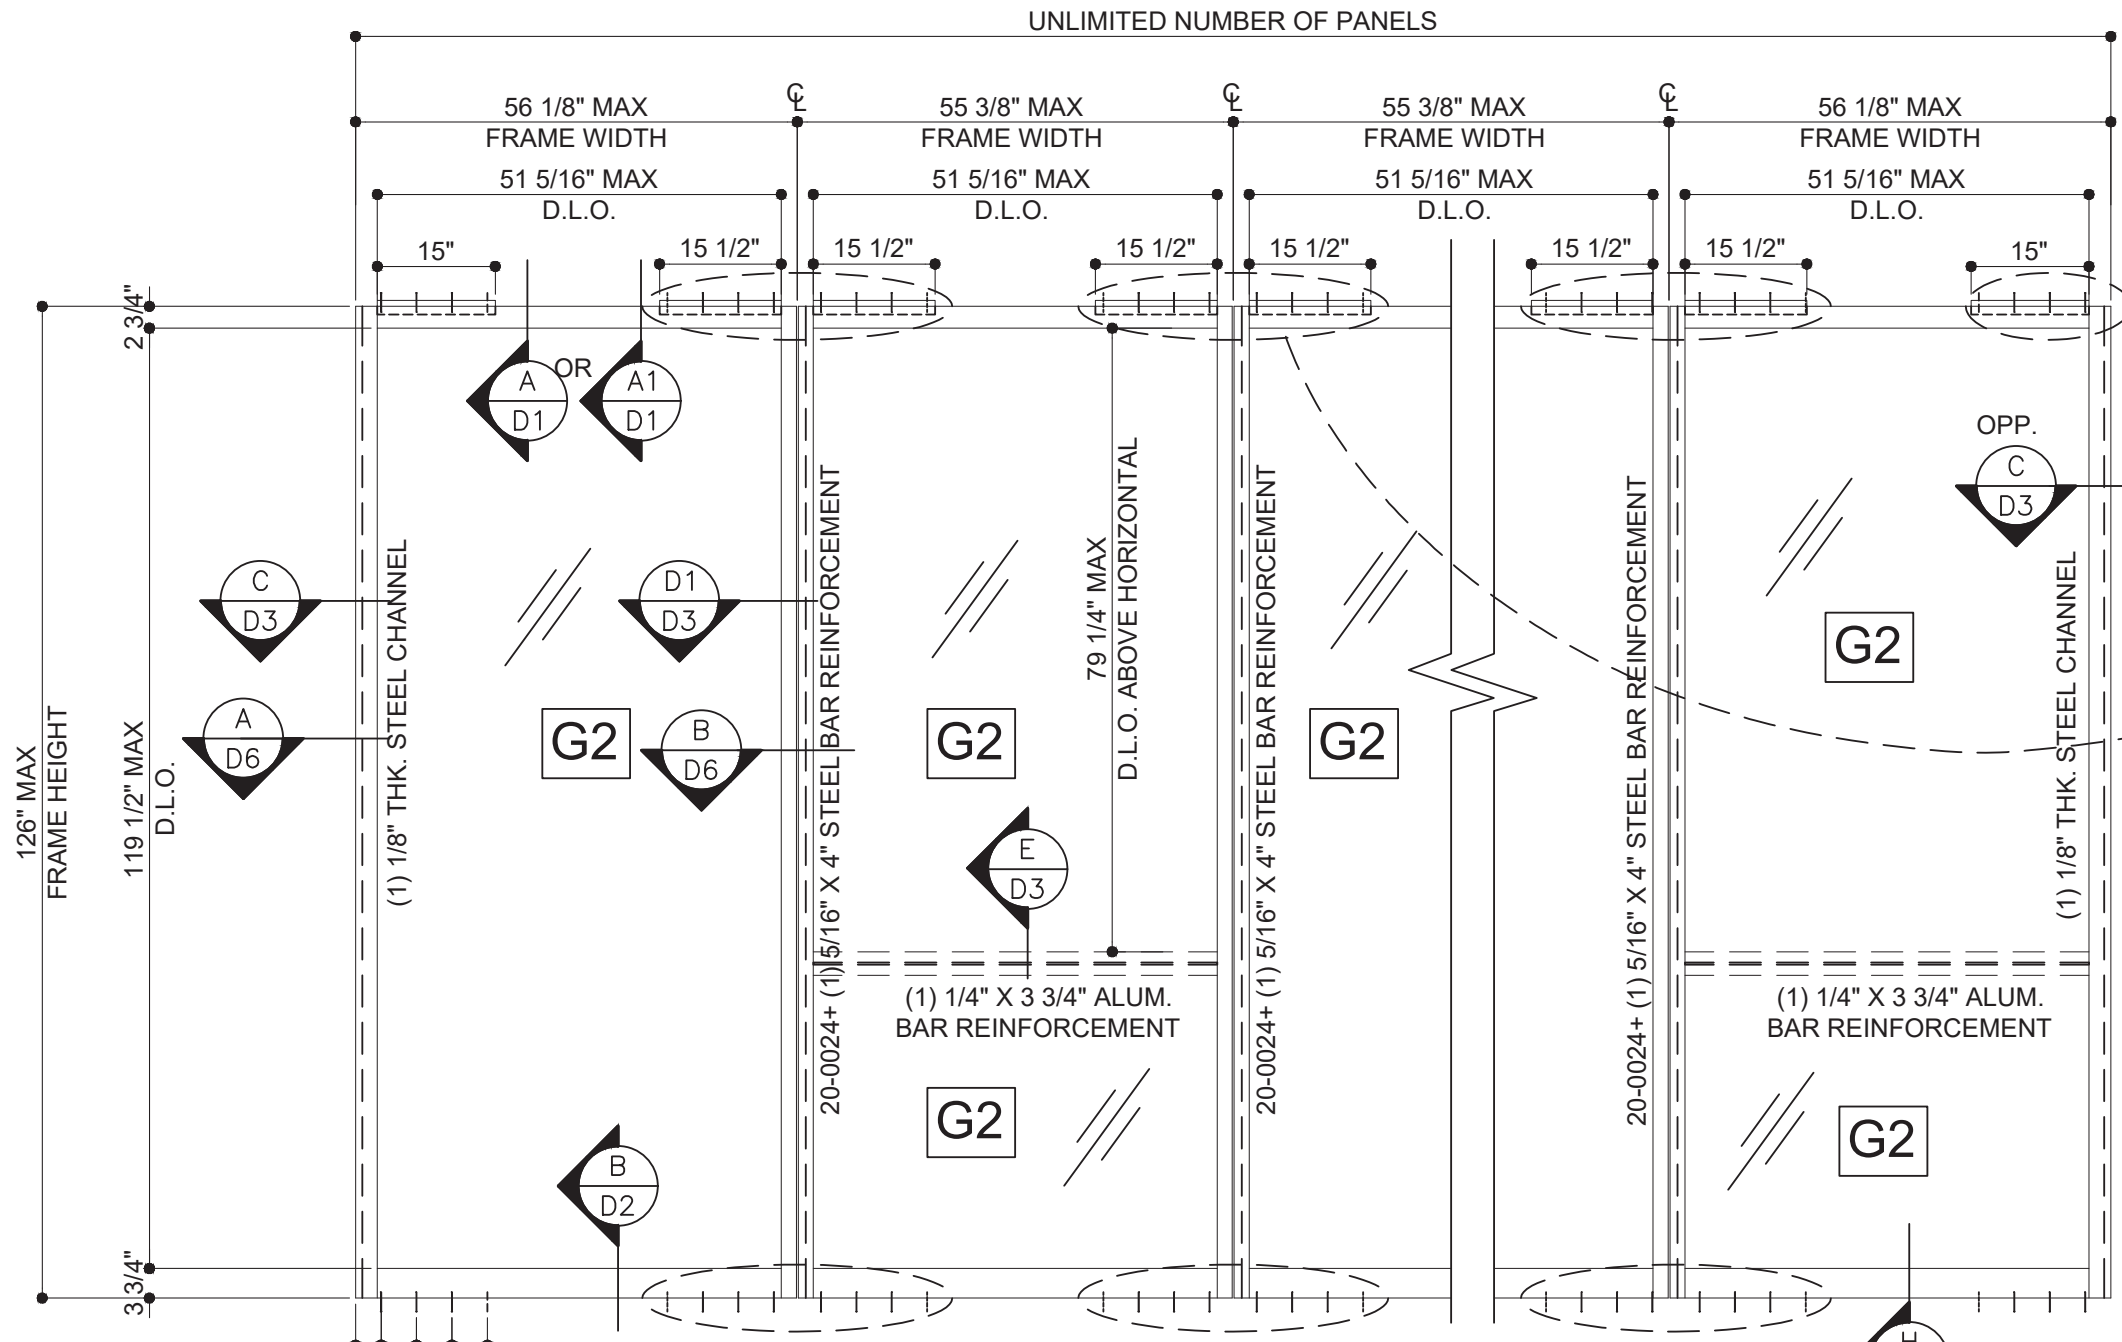

TYPICAL EXTERIOR ELEVATION (SINGLE STEEL REINFORCEMENT)

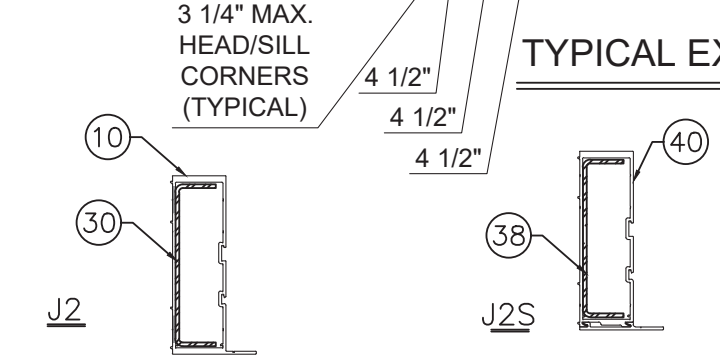

J2	Ix IN^4	Sx IN^3
ALUMINUM EXTRUSION		
20-007	9.831	3.158
STEEL REINF.		
STL CHANN.	3.522	1.311
TOTAL	20.046	(IN ALUM.)

J2S	Ix IN^4	Sx IN^3
ALUMINUM EXTRUSION		
20-012	7.8713	2.602
STEEL REINF.		
STL CHANN.	3.522	1.311
TOTAL	18.085	(IN ALUM.)

DESIGN LOAD CAPACITIES (+/-) PSF					
FRAME DIM. (IN)		W/ OR W/O HORIZ.			
F.HEIGHT	TRIB.WIDTH	M2	J2	M2S	J2S
120	54	130	130	130	130
	60	130	121	130	130
126	48	130	130	130	130
	54	130	122	130	130
	55 3/8	130	119	130	130

M2	Ix IN^4	Sx IN^3
ALUMINUM EXTRUSIONS		
20-008	7.978	2.526
20-009	7.706	2.432
20-0024	5.754	2.396
STEEL REINF.		
5/16"x4" STL. BAR	1.667	0.833
TOTAL	26.272	(IN ALUM.)

M2S	Ix IN^4	Sx IN^3
ALUMINUM EXTRUSIONS		
20-008	7.978	2.526
20-014	5.286	1.620
20-0024	5.754	2.396
STEEL REINF.		
5/16"x4" STL. BAR	1.667	0.833
TOTAL	23.852	(IN ALUM.)

FLORIDA APPROVAL:
FL#19019.1

YIPING WANG, P.E.
FLORIDA REGISTRATION
FL #55983
C.A. N. 528677

September 4th, 2024

MCY ENGINEERING, INC.
GLAZING CONSULTANTS
12781 MIRAMAR PKWY. STE. 301
MIRAMAR, FL 33027
P: 305.271.0117
www.MCYEngineering.com mcy@mcyengineering.com

SERIES WW20 WINDOW WALL SYSTEM - SMI
GLOBAL PERFORMANCE WINDOW INC.
DBA. EPSYLON USA
1881 SW 3ST POMPANO BEACH, FL 33069
TEL. (954)-942-3322


Rev.	No.	Date	Drawn By	Description
R3	08132024	JAMES	JAMES	REVISION

Drawn Date	Scale
08132024	AS SHOWN

DRAWING NO.
AD15-06

Sheet No.
4 OF 22

E2

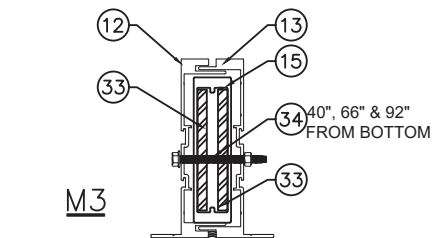

Technical drawing of a rectangular profile. The drawing shows a cross-section of a rectangular tube. The top flange has a thickness of 10, and the side wall has a thickness of 30. The label J3 is positioned to the left of the drawing.

M3	Ix IN^4	Sx IN^3
ALUMINUM EXTRUSIONS		
20-008	7.978	2.526
20-009	7.706	2.432
20-0024	5.754	2.396
STEEL REINF.		
5/16"x4" STL. BAR	1.667	0.833
5/16"x4" STL. BAR	1.667	0.833
TOTAL	31.105	IN ALUM.


YOUNG WANG P.E.
FLORIDA REGISTRATION
FL #55983
CA No 658677

STATE OF
FLORIDA
PROFESSIONAL ENGINEER

September 4th, 2024

Drawn Date 08132024	Scale AS SHOWN
------------------------	-------------------

Sheet No.
5 OF 22

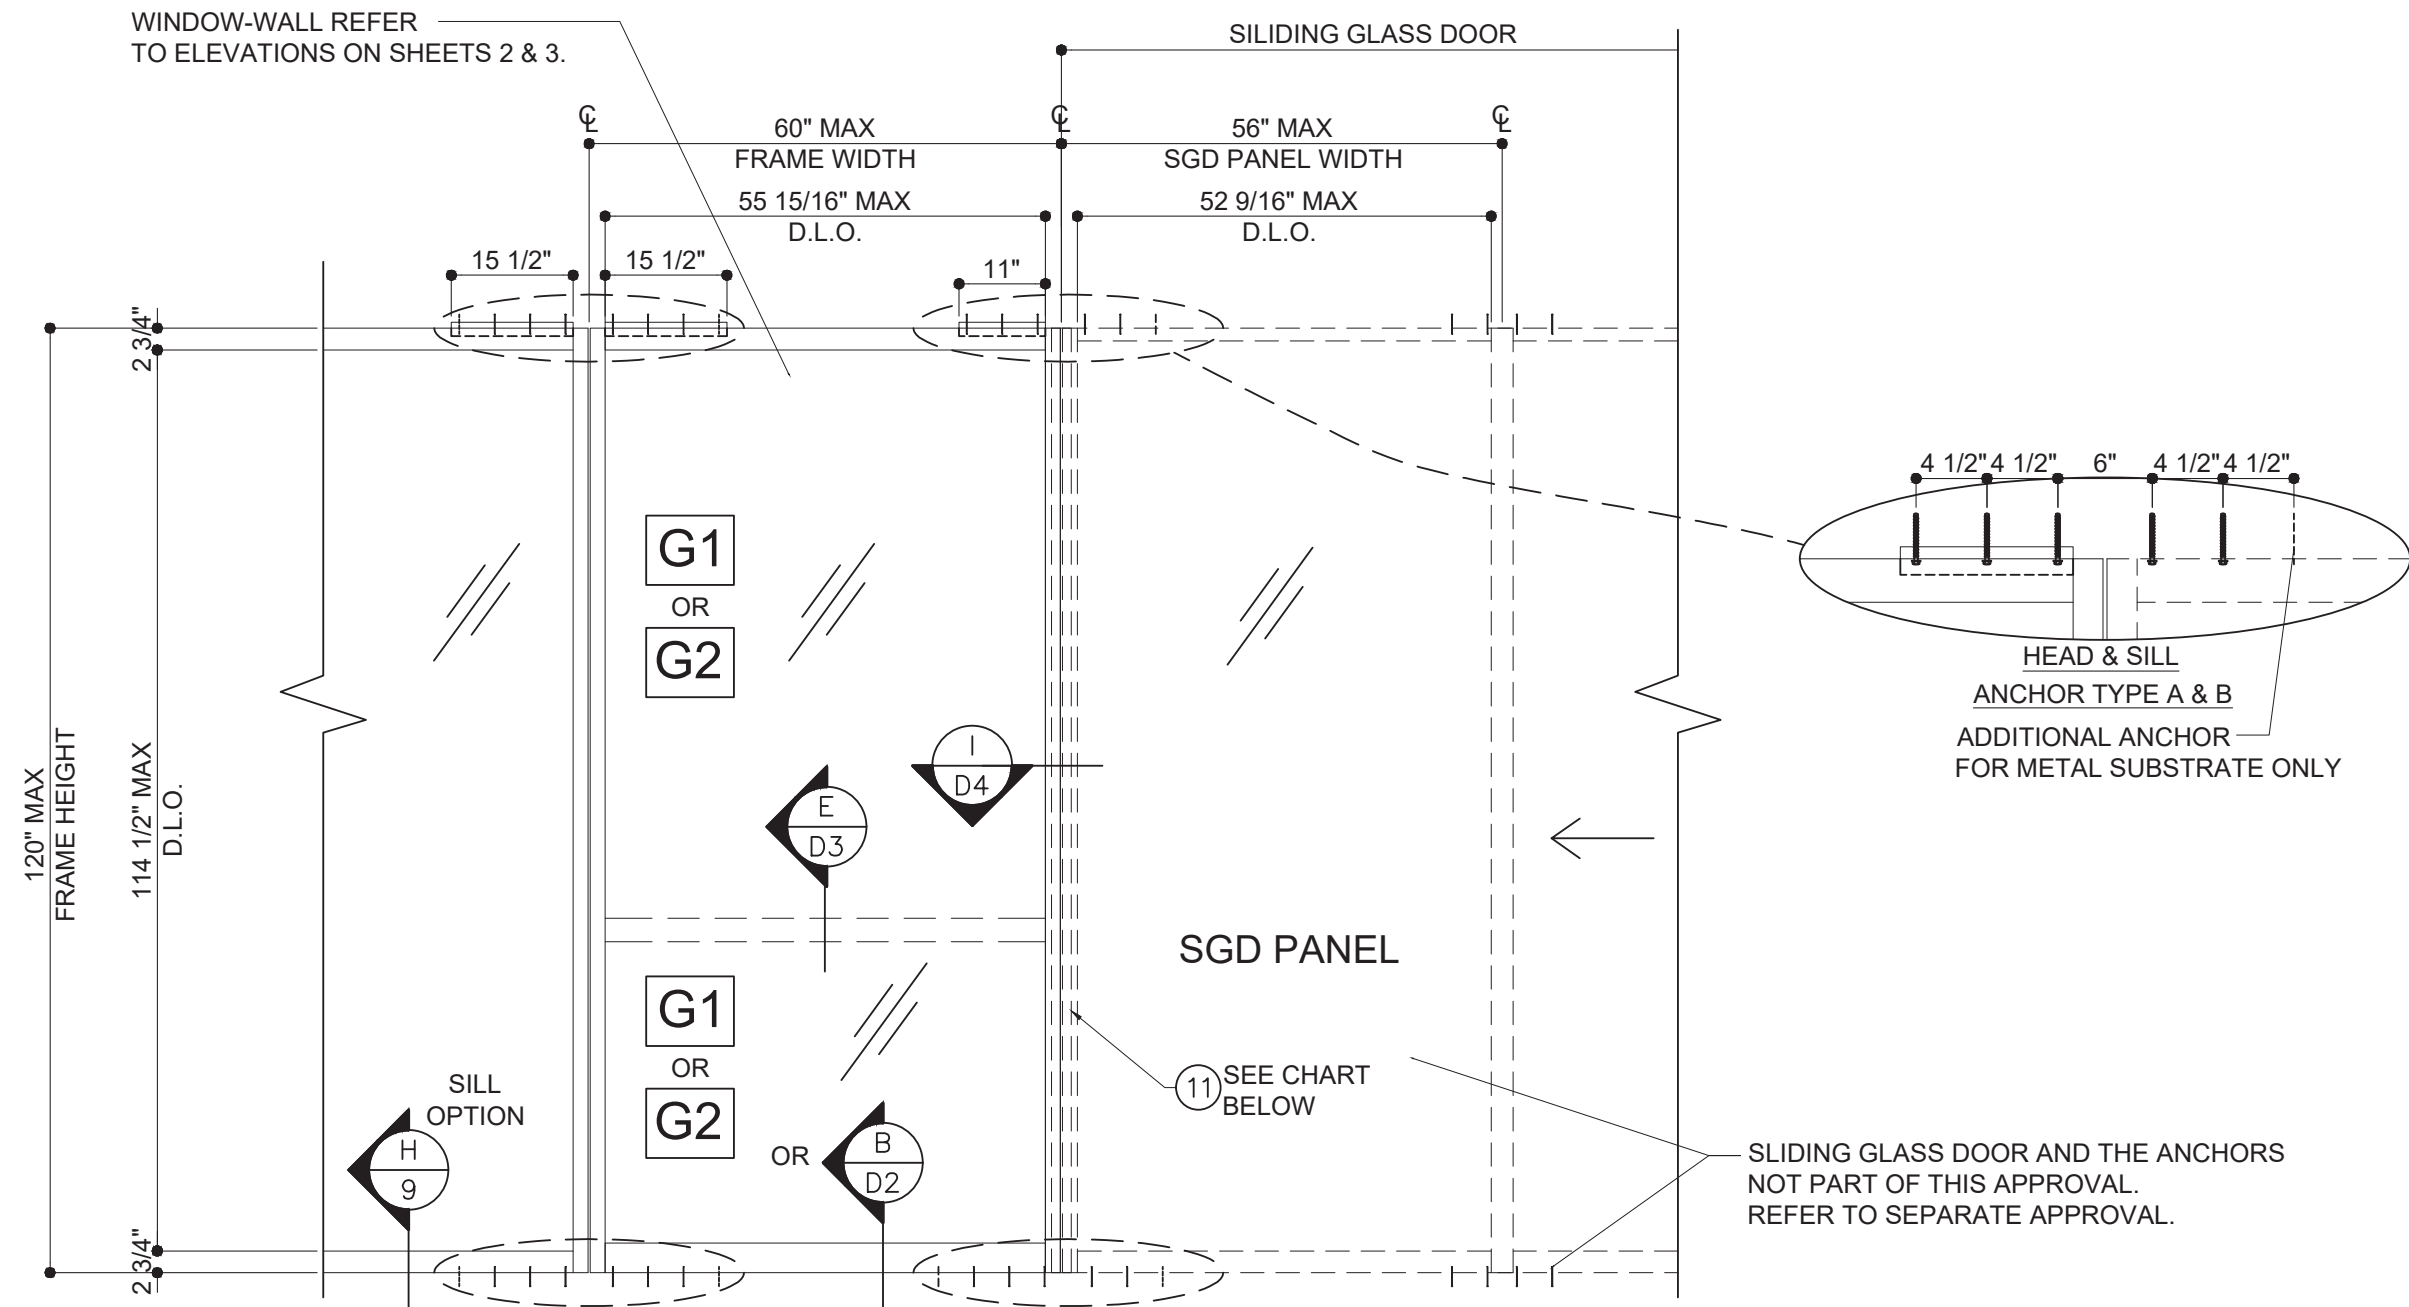

TYPICAL EXTERIOR ELEVATION (UNREINFORCED & REINFORCED WITH SGD)

DESIGN LOADS	
(FOR SIZE SHOWN ABOVE OR SMALLER AS PERMITTED BY FBC)	
WITHOUT REINFORCEMENT 11	WITH REINFORCEMENT 11
+90 PSF	+120 PSF
-100 PSF	-130 PSF

R3	Ix IN ⁴	Sx IN ³
ALUMINUM EXTRUSION		
20-007	9.831	3.158
STEEL REINF.		
11U CHANNEL	3.522	1.311
4.5"x0.5" STL. BAR	3.797	1.688
TOTAL (IN ALUM)	31.0568	—

FLORIDA APPROVAL:

FL#19019.1

YOUNG WANG P.E.
FLORIDA REGISTRATION
FL #55983
C.A. No. 5528677

September 4th, 2024

MCY ENGINEERING, INC.
GLAZING CONSULTANTS

12781 MIRAMAR PKWY. STE. 301
MIRAMAR, FL 33027 P: 305.271.0117

www.MCYEngineering.com mcy@mcyengineering.com

SERIES WW20 WINDOWALL SYSTEM - SMI

GLOBAL PERFORMANCE WINDOW INC.
DBA. EPSYLON USA
1881 SW 3ST POMPANO BEACH, FL 33069
TEL. (954)-942-3322

Rev. No.	Date	Drawn By	REVISION	Description
R3	08/13/2024	JAMES		


Drawn Date: 08/13/2024

Scale: AS SHOWN

DRAWING NO. AD15-06


Sheet No. 6 OF 22

E4

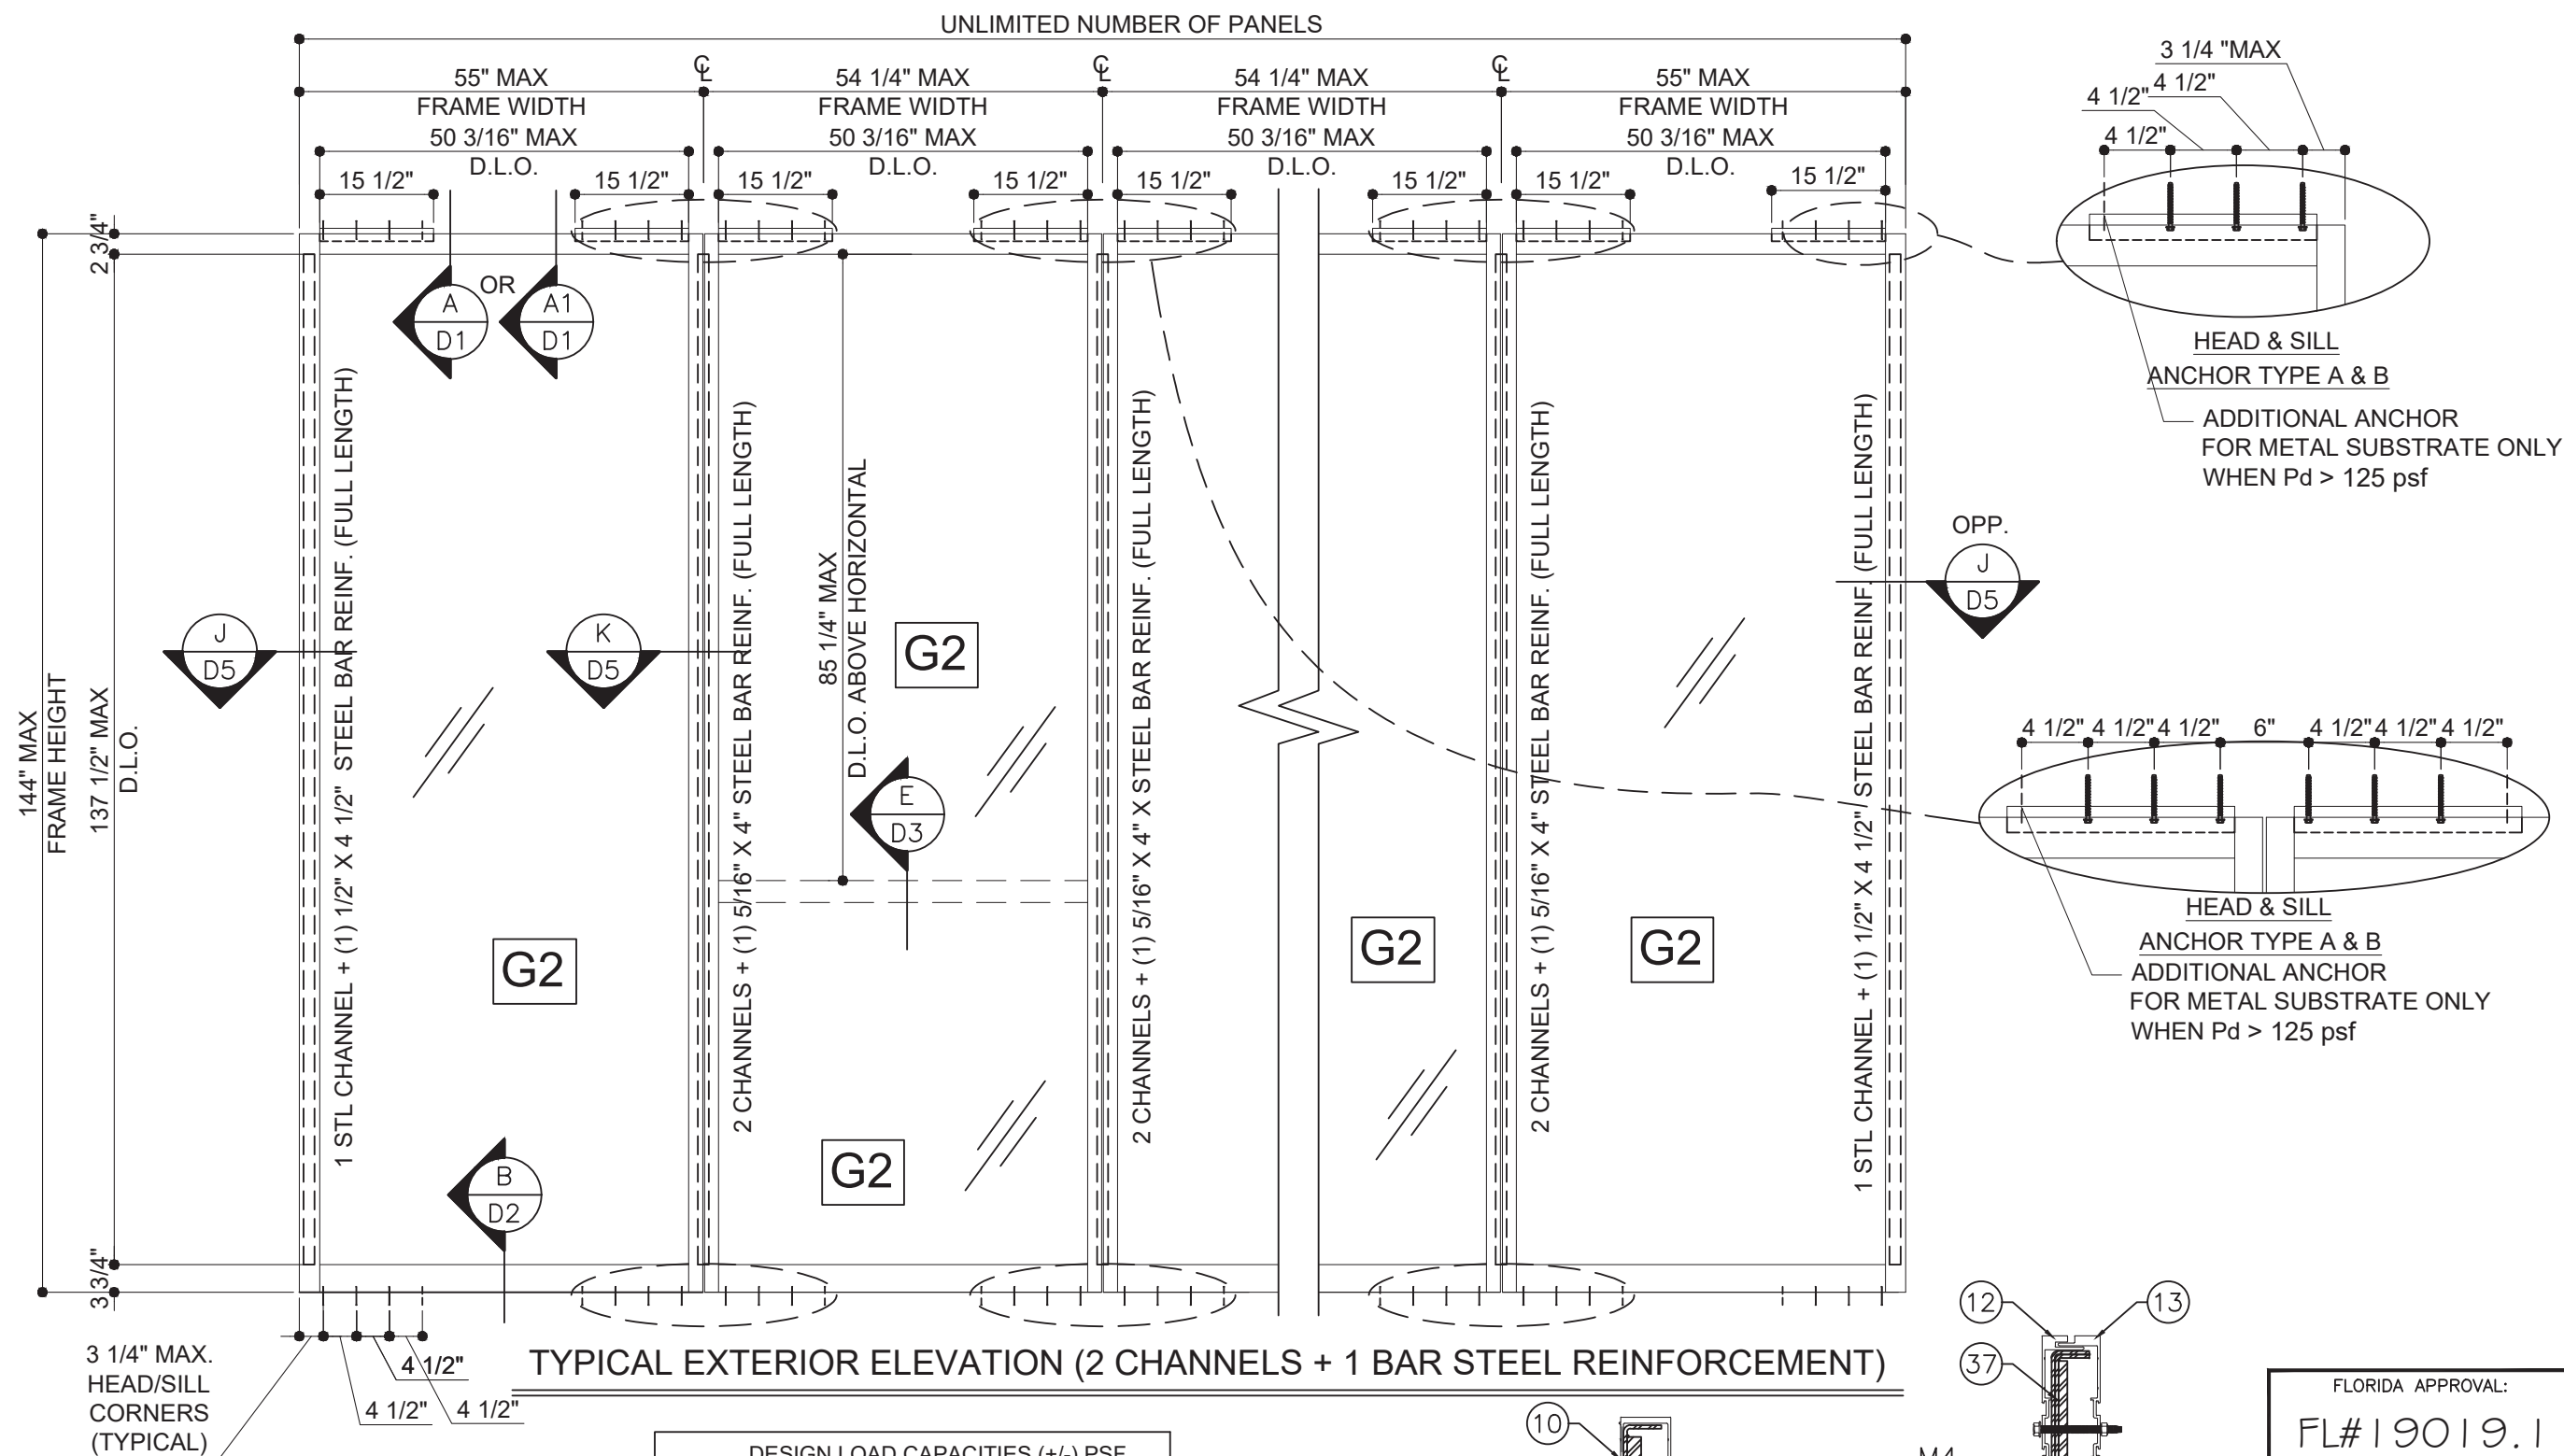

TYPICAL EXTERIOR ELEVATION (2 CHANNELS + 1 BAR STEEL REINFORCEMENT)

DESIGN LOAD CAPACITIES (+/-) PSF			
FRAME DIM. (IN)		W/ OR W/O HORIZ.	
F.HEIGHT	TRIB.WIDTH	M4	J4
138	48	126	126
	54	120	126
	56.5	115	126
144	45	126	126
	48	124	126
	54	110	126

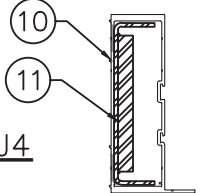
J4		
	Ix IN^4	Sx IN^3
ALUMINUM EXTRUSION		
20-007	9.831	3.158
STEEL REINF.		
STL CHANNEL	3.522	1.311
4.5"x1/2" STL. BAR	3.797	1.688
TOTAL	31.057	(IN ALUM.)

NT)

M4

M4	I _x IN ⁴	S _x IN ³
ALUMINUM EXTRUSIONS		
20-008	7.978	2.526
20-009	7.706	2.432
STEEL REINF.		
4.125"x5/16" STL. BAR	1.828	0.886
4.613"x1.125"x0.125" U CHANNEL	2.191	0.948
4.875"x1.125"x0.125" U CHANNEL	2.677	1.098
TOTAL (IN ALUM.)	35.102	—

FLORIDA APPROVAL:
FL#19019.1

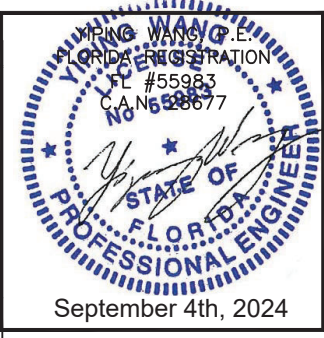

MCY ENGINEERING, INC.
GLAZING CONSULTANTS
12781 MIRAMAR PKWY. STE. 301
MIRAMAR, FL 33027
P: 305.271.0117
www.MCYEngineering.com
mcy@mcyengineering.com

MCY

ENGINEERING

SERIES WW20 WINDOWALL SYSTEM - SMI

GLOBAL PERFORMANCE WINDOW INC.
DBA. EPSYLON USA
1881 SW 3ST POMPAÑO BEACH, FL 33069
TEL. (954)-942-3322



Rev. No.	Date	Drawn By	Description
R3	08/13/2024	JAMES	

Drawn Date: 08/13/2024
Scale: AS SHOWN


DRAWING NO.
AD15-06

E5


Sheet No.
7 OF 22

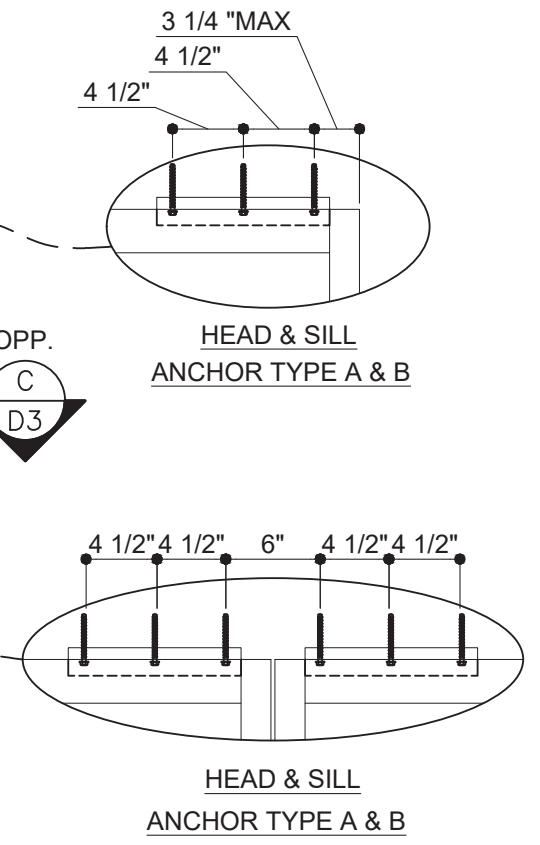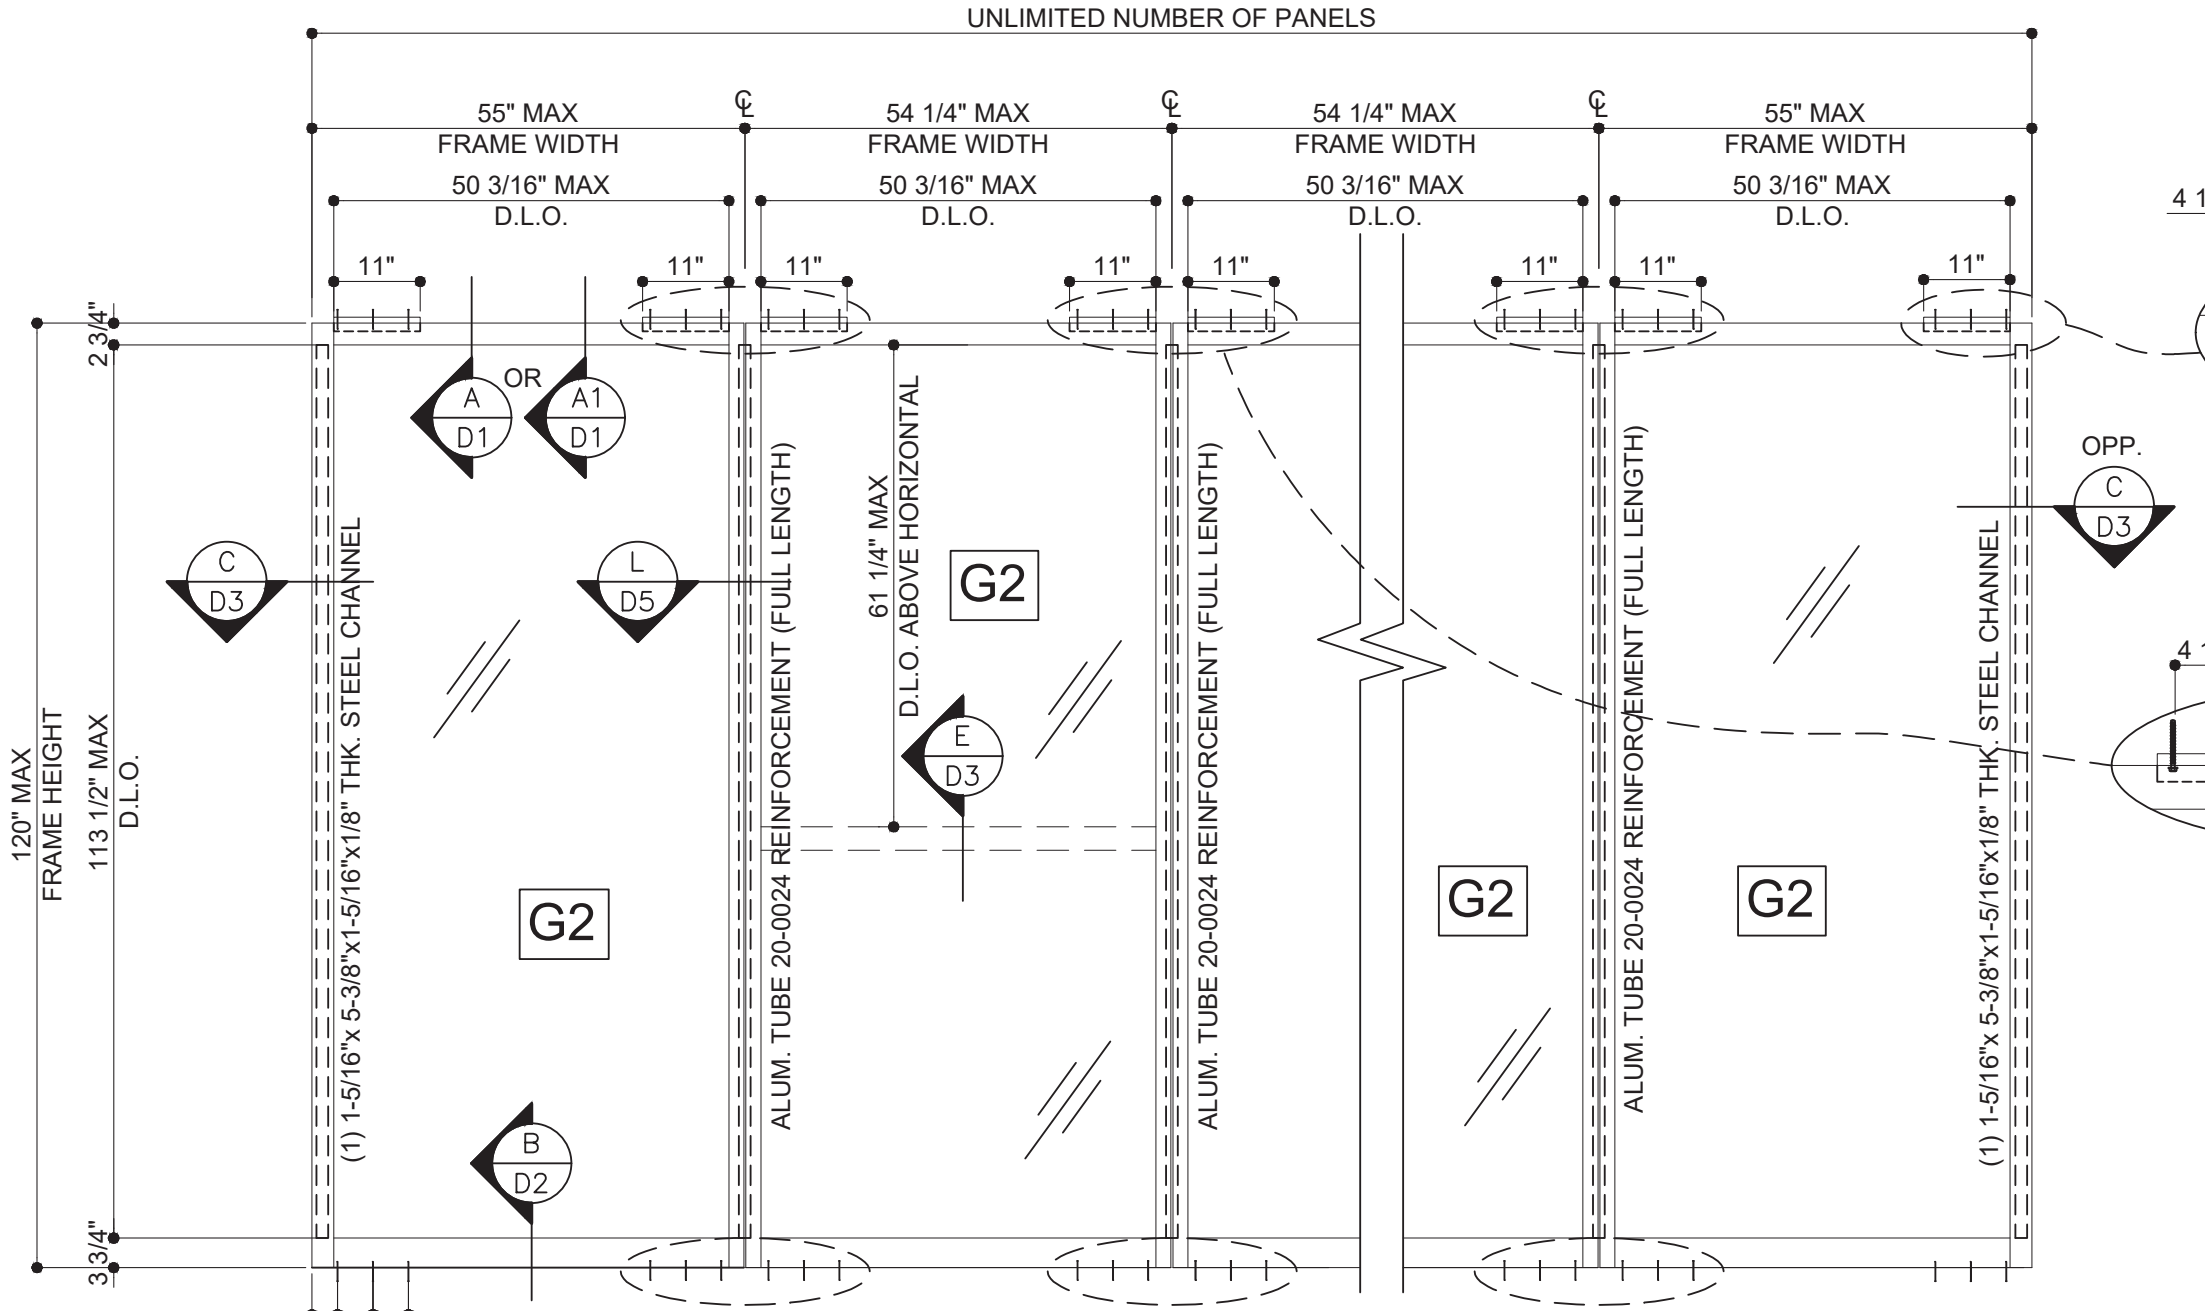

3 1/4" MAX.
HEAD/SILL
CORNERS
(TYPICAL)

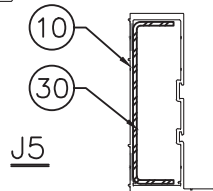

J5	Ix IN^4	Sx IN^3
ALUMINUM EXTRUSION		
20-007	9.831	3.158
STEEL REINF.		
U CHANNEL	3.522	1.311
TOTAL (IN ALUM.)	20.046	(IN ALUM.)

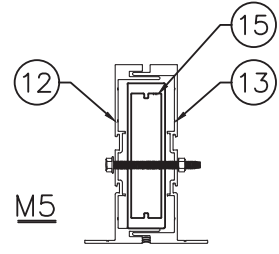

M5	Ix IN^4	Sx IN^3
ALUMINUM EXTRUSIONS		
20-008	7.978	2.526
20-009	7.706	2.432
20-0024	5.750	2.394
TOTAL	21.438	-

TYPICAL EXTERIOR ELEVATION (ALUM. REINFORCEMENT, 10' TALL)

DESIGN LOADS
(FOR SIZE SHOWN ABOVE OR
SMALLER AS PERMITTED BY FBC)
+130 PSF
-130 PSF

FLORIDA APPROVAL:
FL#19019.1

September 4th, 2024

MCY ENGINEERING, INC.
GLAZING CONSULTANTS
12781 MIRAMAR PKWY. STE. 301
MIRAMAR, FL 33027
P: 305.271.0117
www.MCYEngineering.com mcy@mcyengineering.com

SERIES WW20 WINDOW WALL SYSTEM - SMI

GLOBAL PERFORMANCE WINDOW INC.
DBA. EPSYLON USA
1881 SW 3ST POMPANO BEACH, FL 33069
TEL. (954)-942-3322


Rev. No.	Date	Drawn By	Description
R3	08/13/2024	JAMES	REVISION

Drawn Date: 08/13/2024 | Scale: AS SHOWN

AD15-06









E6

Sheet No.
8 OF 22

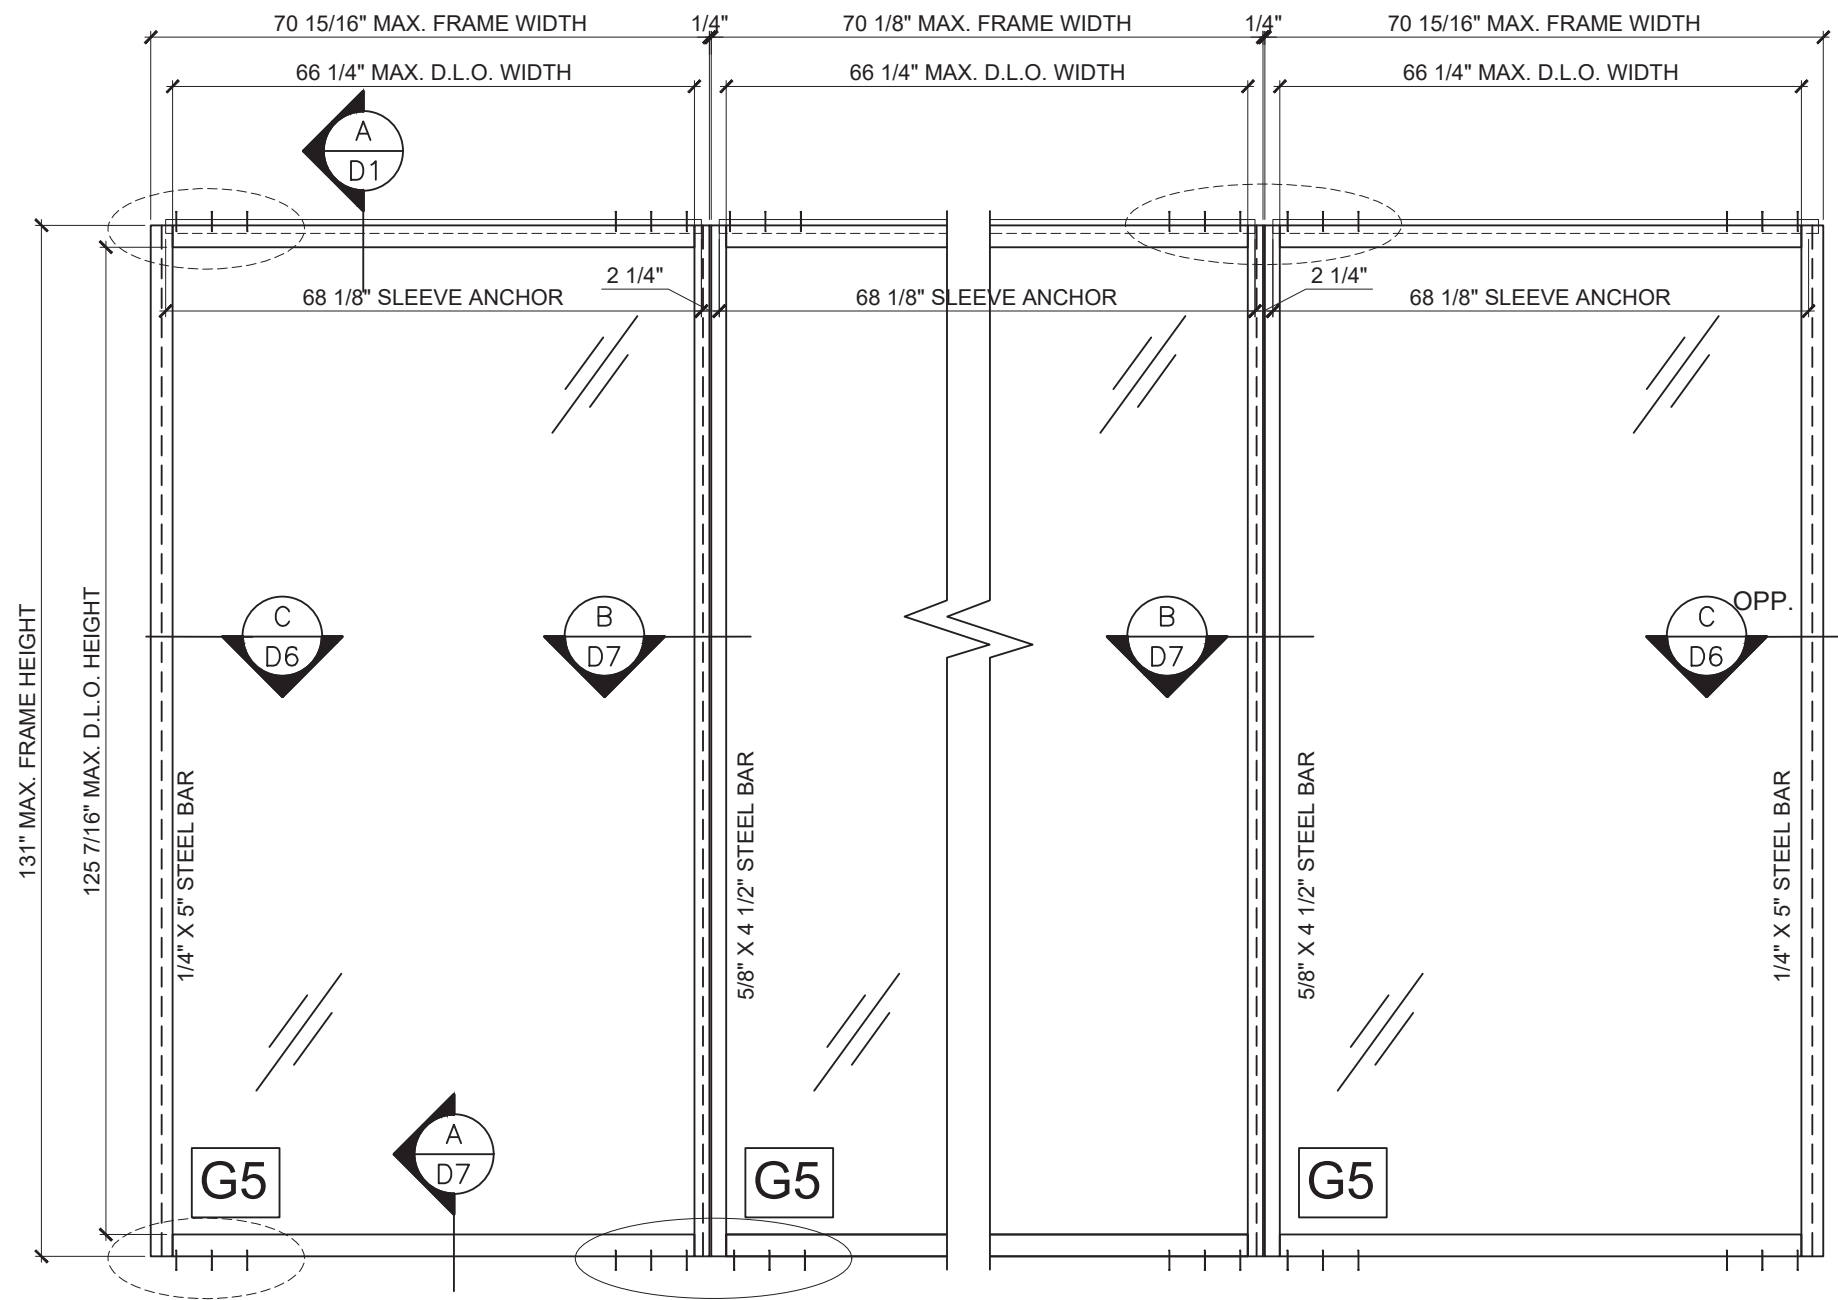


TYPICAL EXTERIOR ELEVATION

DESIGN LOAD CAPACITIES (+/- PSF)			
DIMENSION (MAX.)		MULLION	JAMB
FRAME HEIGHT	FRAME WIDTH	(M6) OR (M7)	(J6) OR (J7)
131"	70 1/8"	92	92

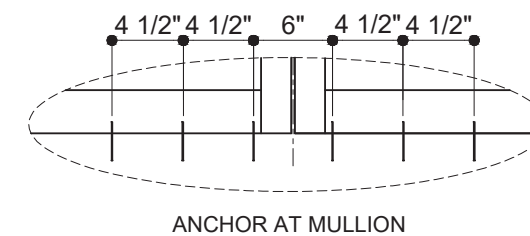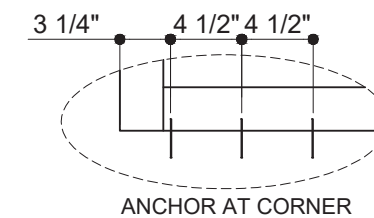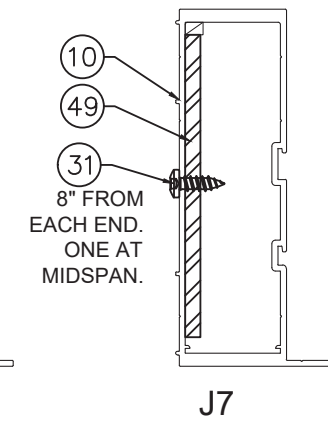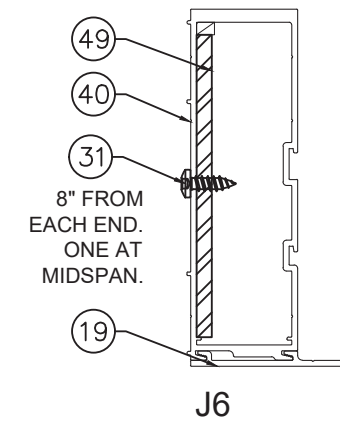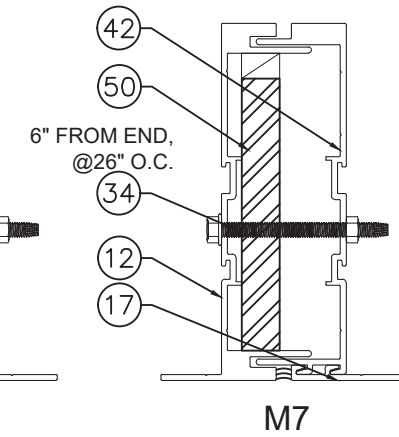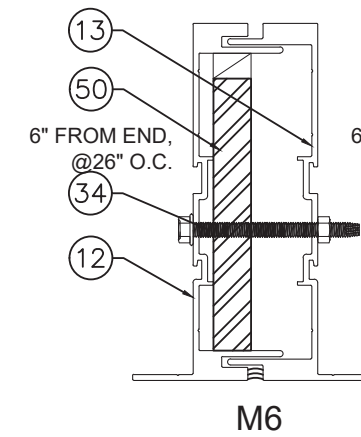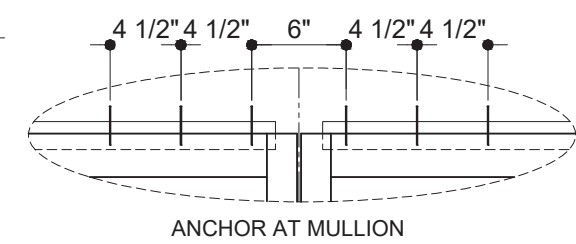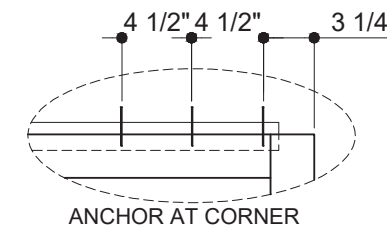

FLORIDA APPROVAL:
FL#19019.1







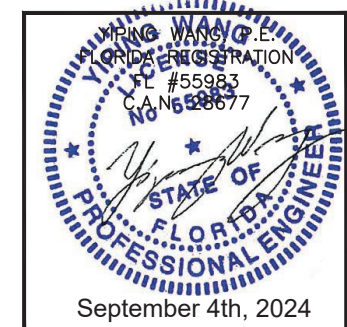


--	--	

-TYPICAL ANCHORS: (SEE ELEVATIONS FOR SPACING, ANCHOR APPLIES TO ENTIRE SYSTEM.)

- A) 3/8" DIA. HILTI KWIK HUS EZ ANCHOR
(Fu = 123 KSI, Fy = 96 KSI)
2 1/2" MIN. EMBED INTO 4000 psi MIN. CONCRETE. MIN. EDGE DIST. = 3 1/2"
- B) 3/8" DIA. ELCO TAP-FLEX (Fu = 120 KSI, Fy = 92 KSI)
INTO 1/8" MIN. STEEL OR 3/16" THK. ALUM. (6063-T5 MIN). MIN. EDGE DIST. = 1 1/2"
OR 3/8" DIA. MACHINE BOLTS GRADE 5
INTO 1/8" MIN. STEEL OR 3/16" THK. ALUM. (6063-T5 MIN). MIN. EDGE DIST. = 1 1/2"
- C) 5/16" DIA. DIA. DEWALT ULTRA CON
(Fu = 177KSI, Fy = 155 KSI)
2" MIN. EMBED DIRECTLY INTO 4000 psi MIN. CONCRETE. MIN. EDGE DIST. = 3 1/2"

METAL STRUCTURES BY OTHERS TO BE DESIGNED TO SUPPORT THE LOADS IMPOSED BY THIS GLAZING SYSTEM AND TO TRANSFER SUCH LOADS TO THE BUILDING MAIN STRUCTURE.

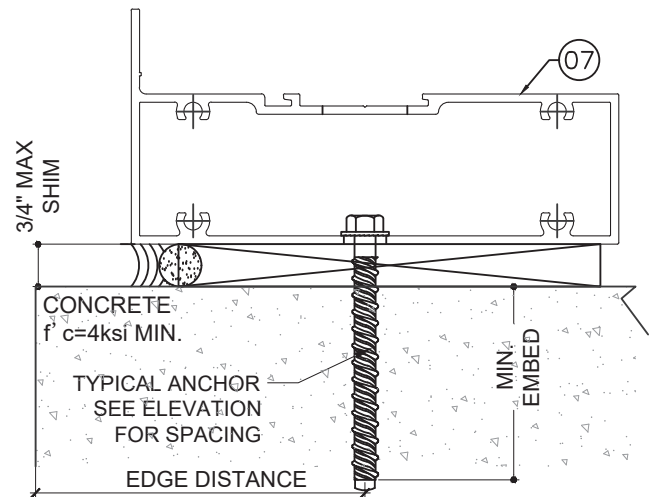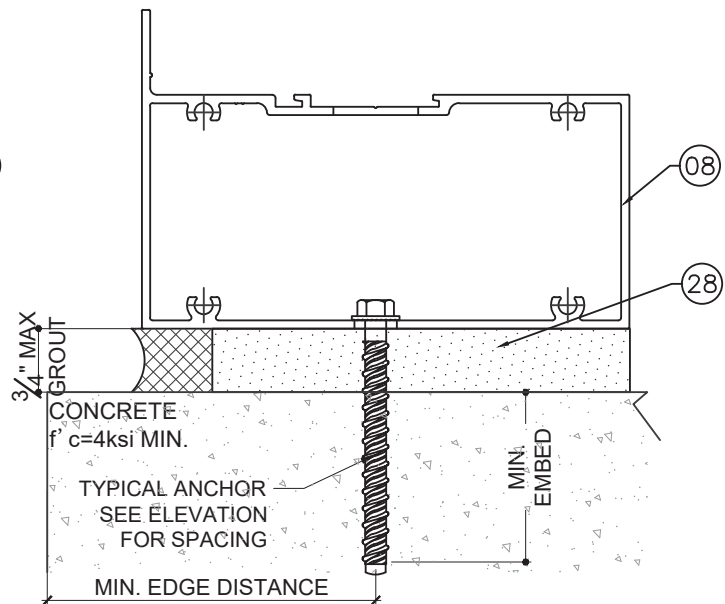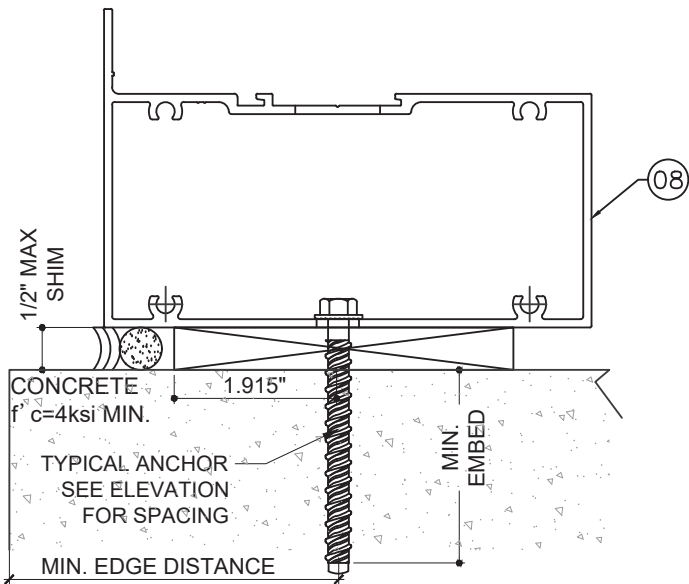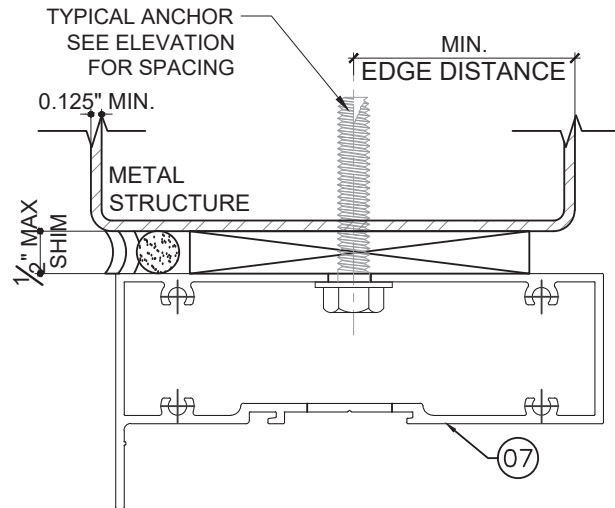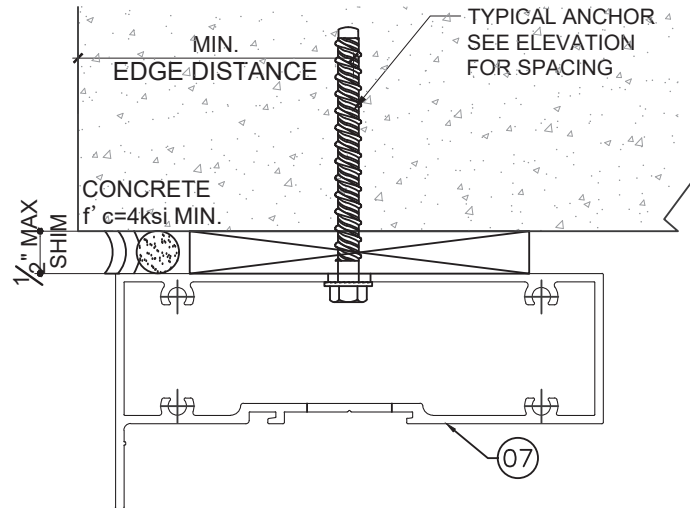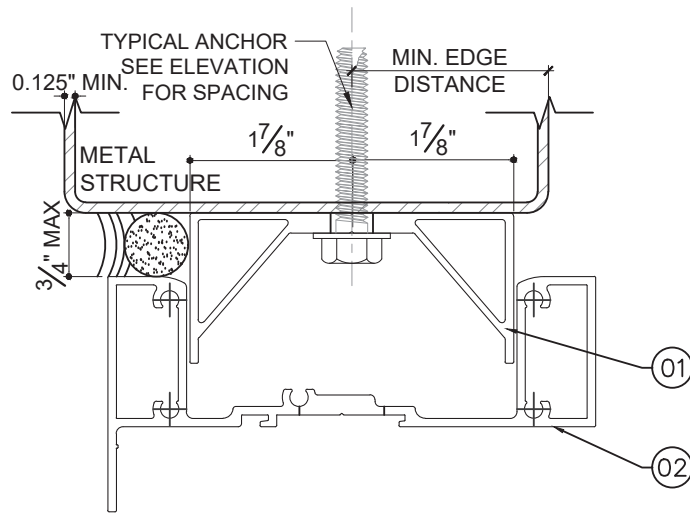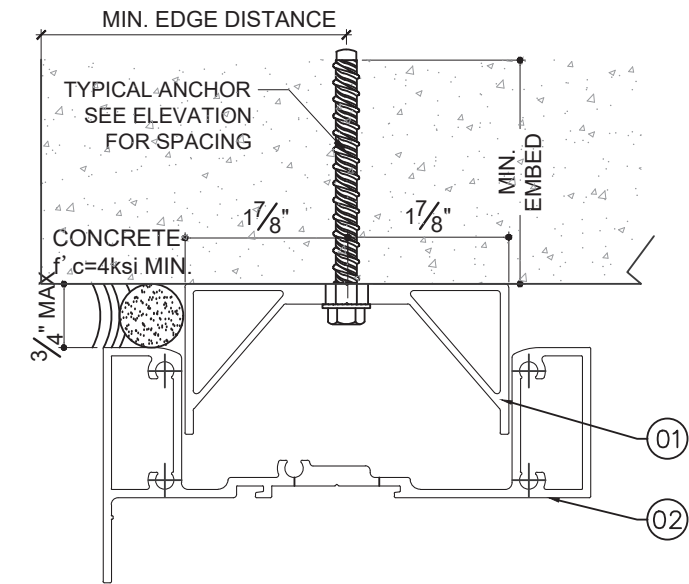





FLORIDA APPROVAL:
FL#19019.1

YOUNG WANG & ASSOCIATES, P.C.
FLORIDA REGISTRATION
FL #55983
C.A. No. 558677
September 4th, 2024

SERIES WW20 WINDOW WALL SYSTEM - SMI
GLOBAL PERFORMANCE WINDOW INC.
DBA. EPSYLON USA
1881 SW 3ST POMPAO BEACH, FL 33069
TEL. (954)-942-3322

MCY ENGINEERING, INC.
GLAZING CONSULTANTS
12781 MIRAMAR PKWY. STE. 301
MIRAMAR, FL 33027
P: 305.271.0117
www.MCYEngineering.com
mcy@mcyengineering.com

Rev. No.	Date	Drawn By	Description
R3	08/13/2024	JAMES	REVISION
Drawn Date	08/13/2024	Scale	AS SHOWN
Drawing No.	AD15-06		
Sheet No.	A1		
	10 OF 22		

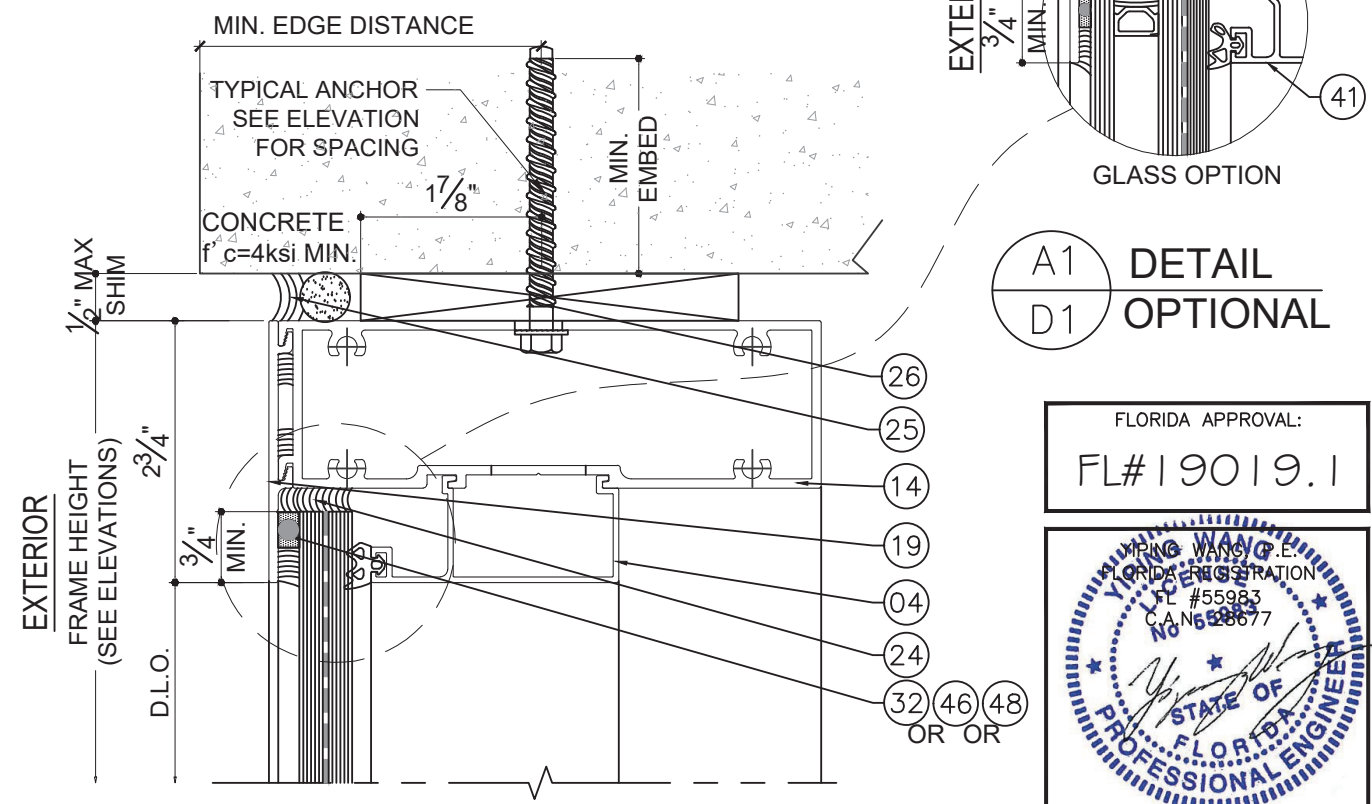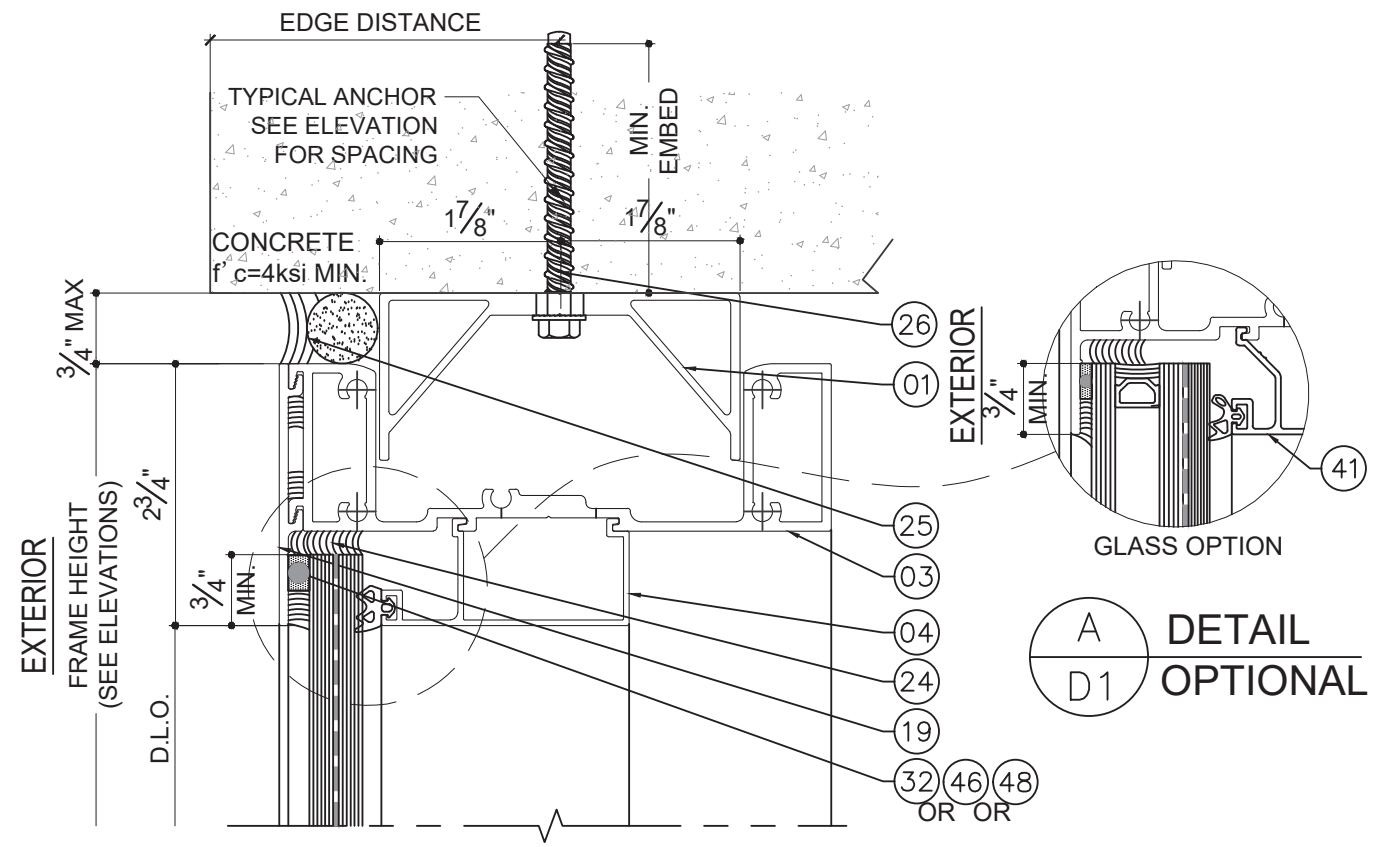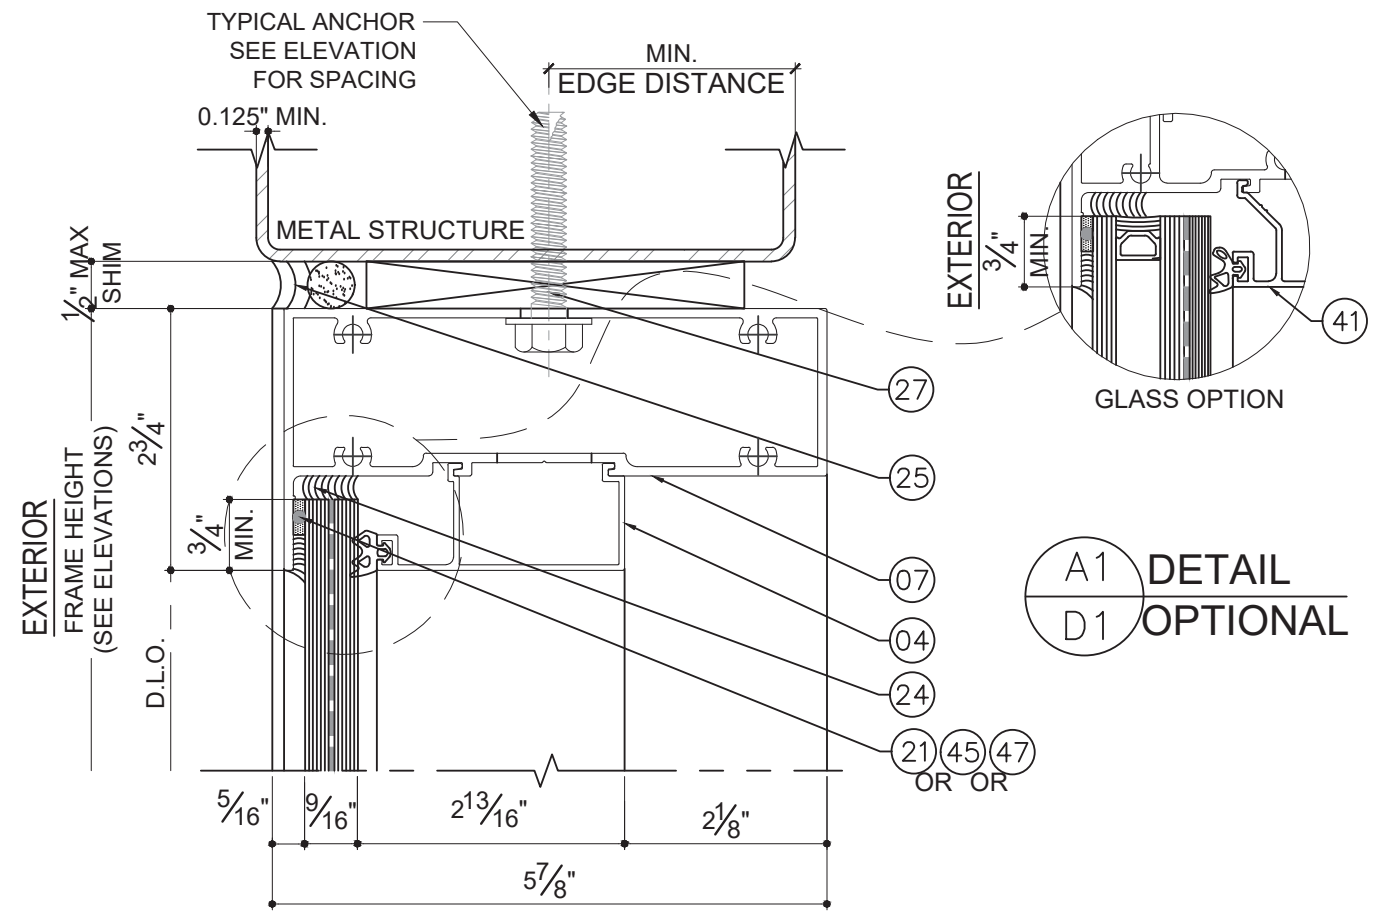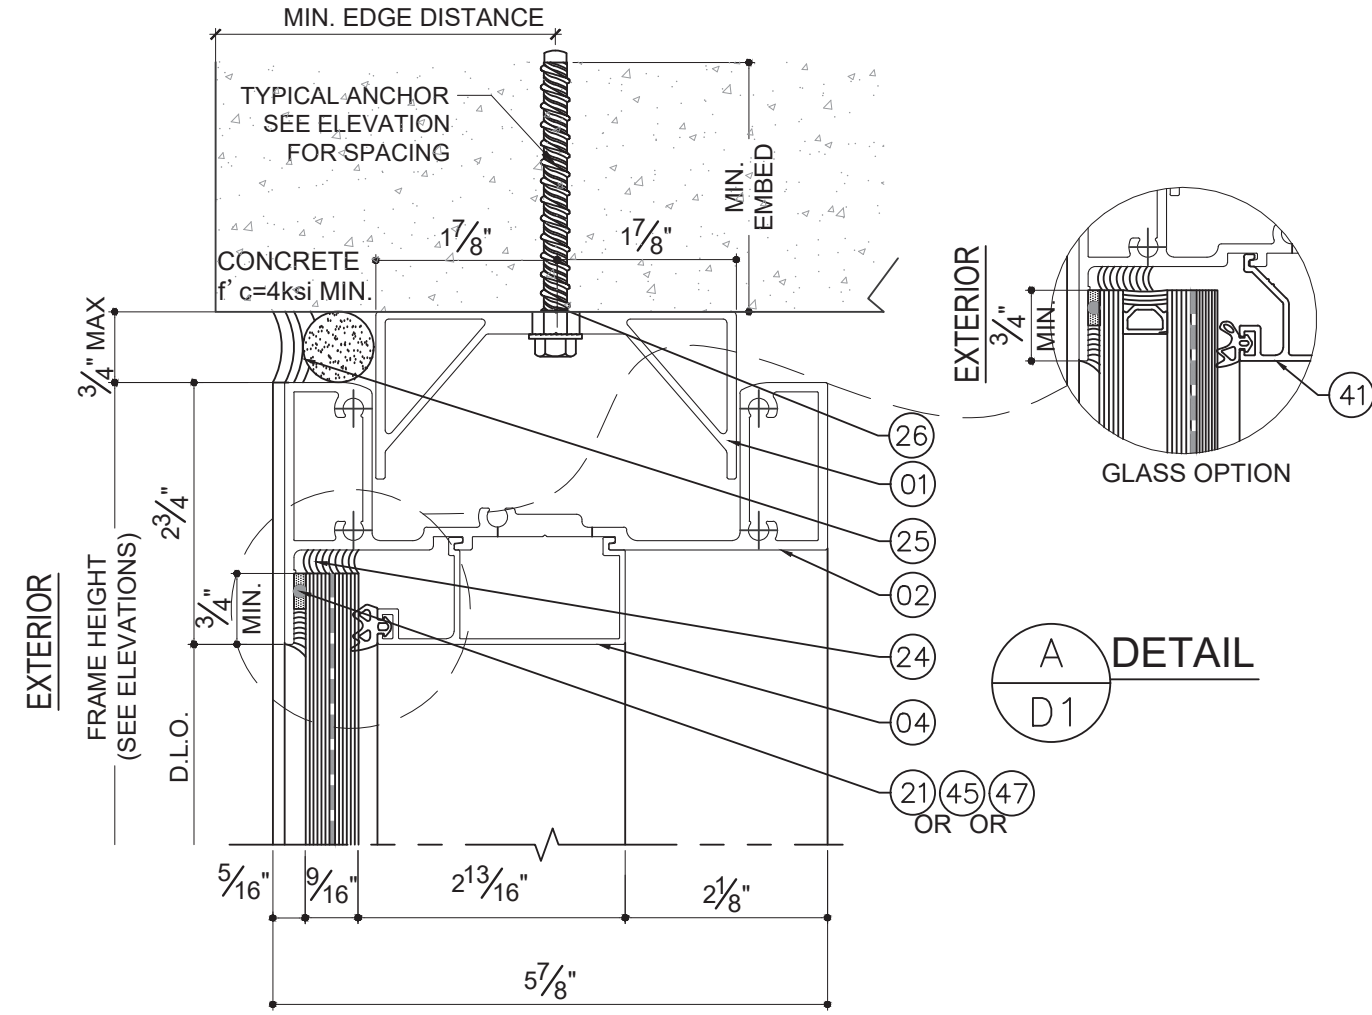

FLORIDA APPROVAL:
FL#19019.1

YOUNG WANG P.E.
FLORIDA REGISTRATION
FL #55983
C.A. No. 28877

September 4th, 2024

MCY ENGINEERING, INC.
GLAZING CONSULTANTS

12781 MIRAMAR PKWY. STE. 301
MIRAMAR, FL 33027
P: 305.271.0117
www.MCYEngineering.com mcy@mcyengineering.com

SERIES WW20 WINDOWALL SYSTEM - SMI

GLOBAL PERFORMANCE WINDOW INC.
DBA. EPSYLON USA
1881 SW 3ST POMPANO BEACH, FL 33069
TEL. (954)-942-3322





Rev.	Date	Drawn By	Description
R3	08/13/2024	JAMES	

Drawn Date
08/13/2024

Scale
AS SHOWN

DRAWING NO.
AD15-06

Sheet No.
11 OF 22

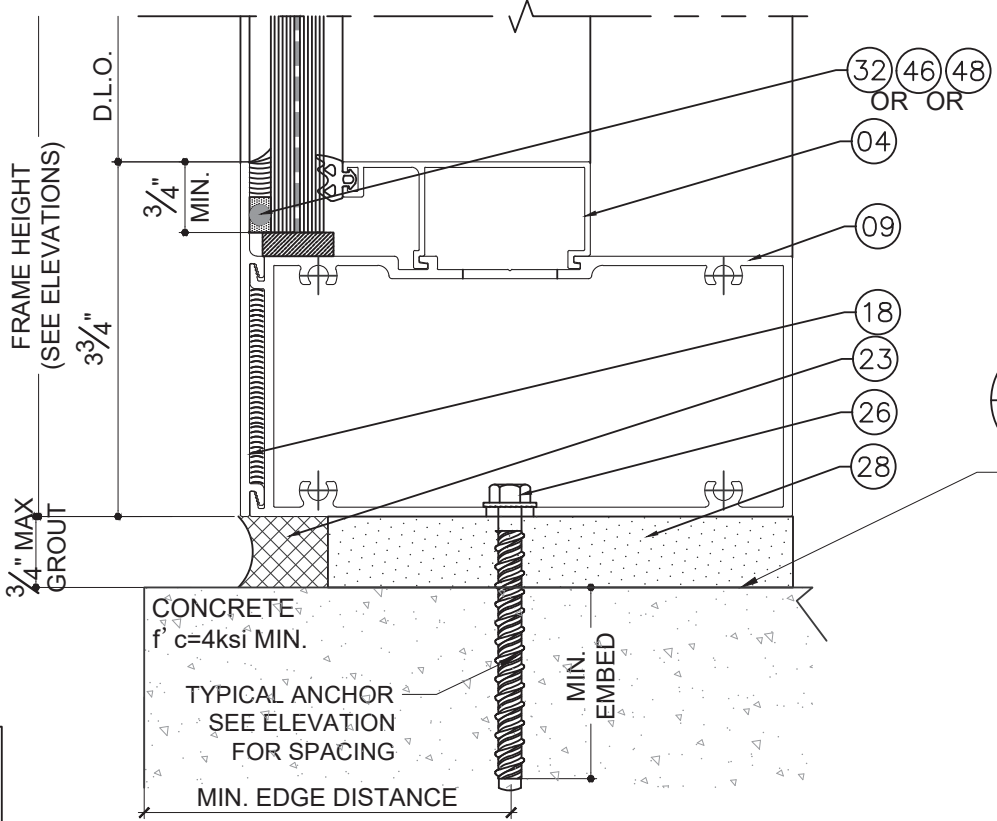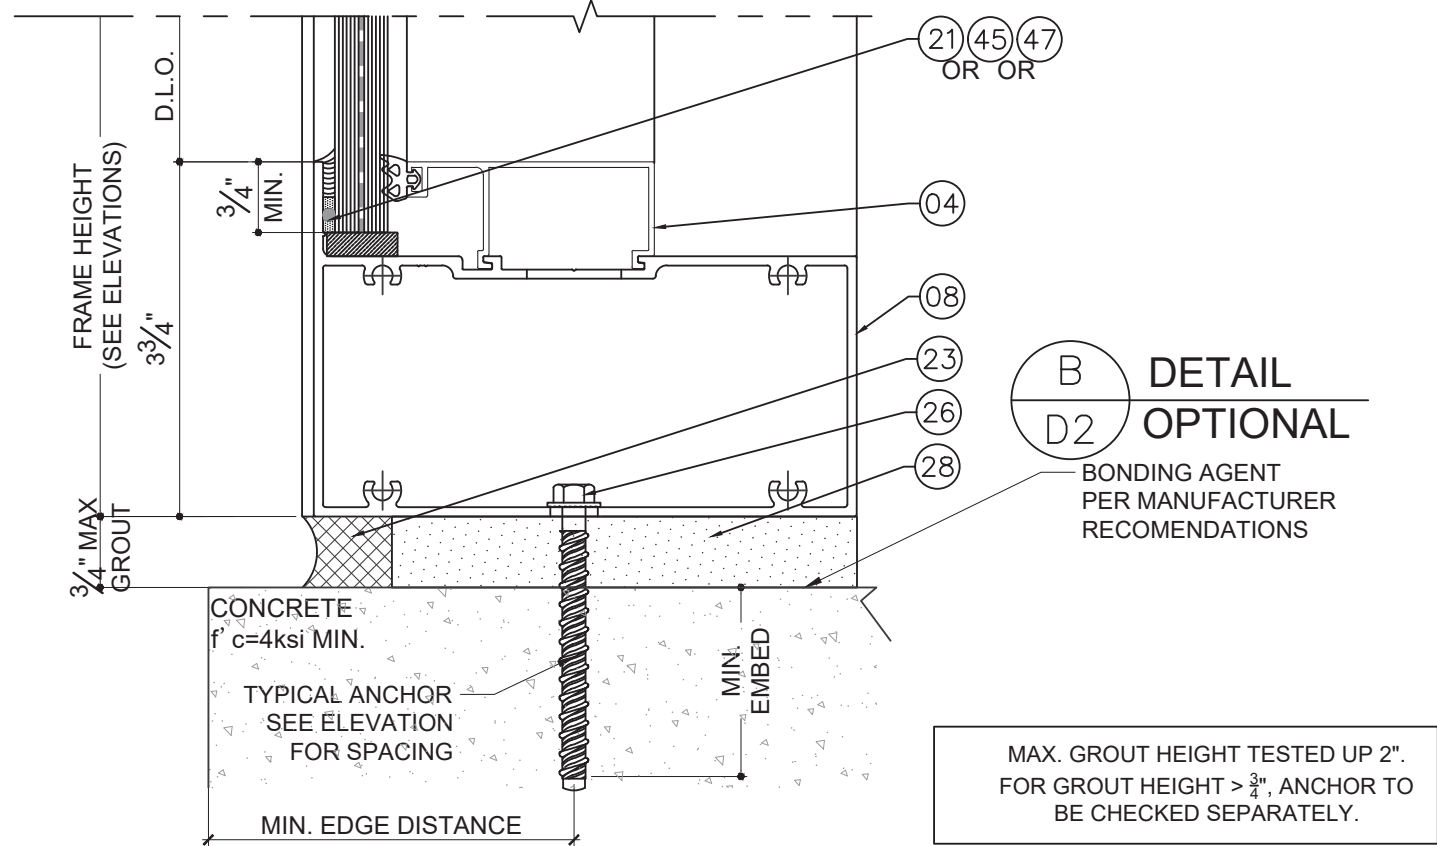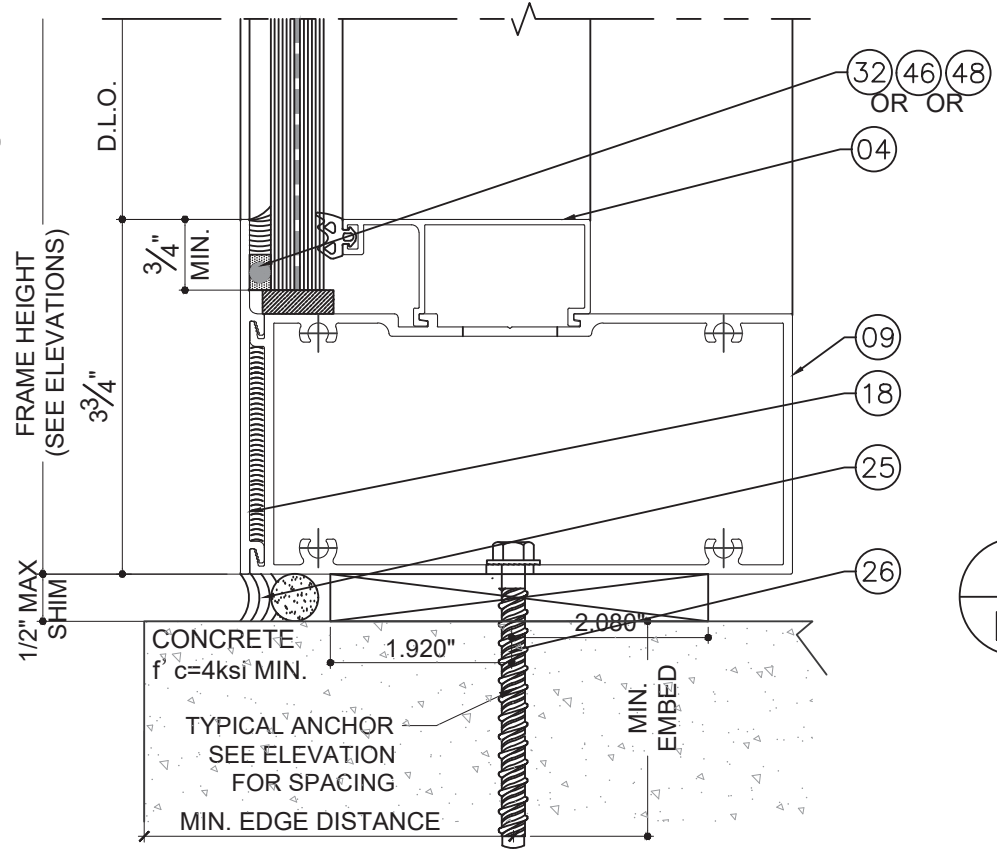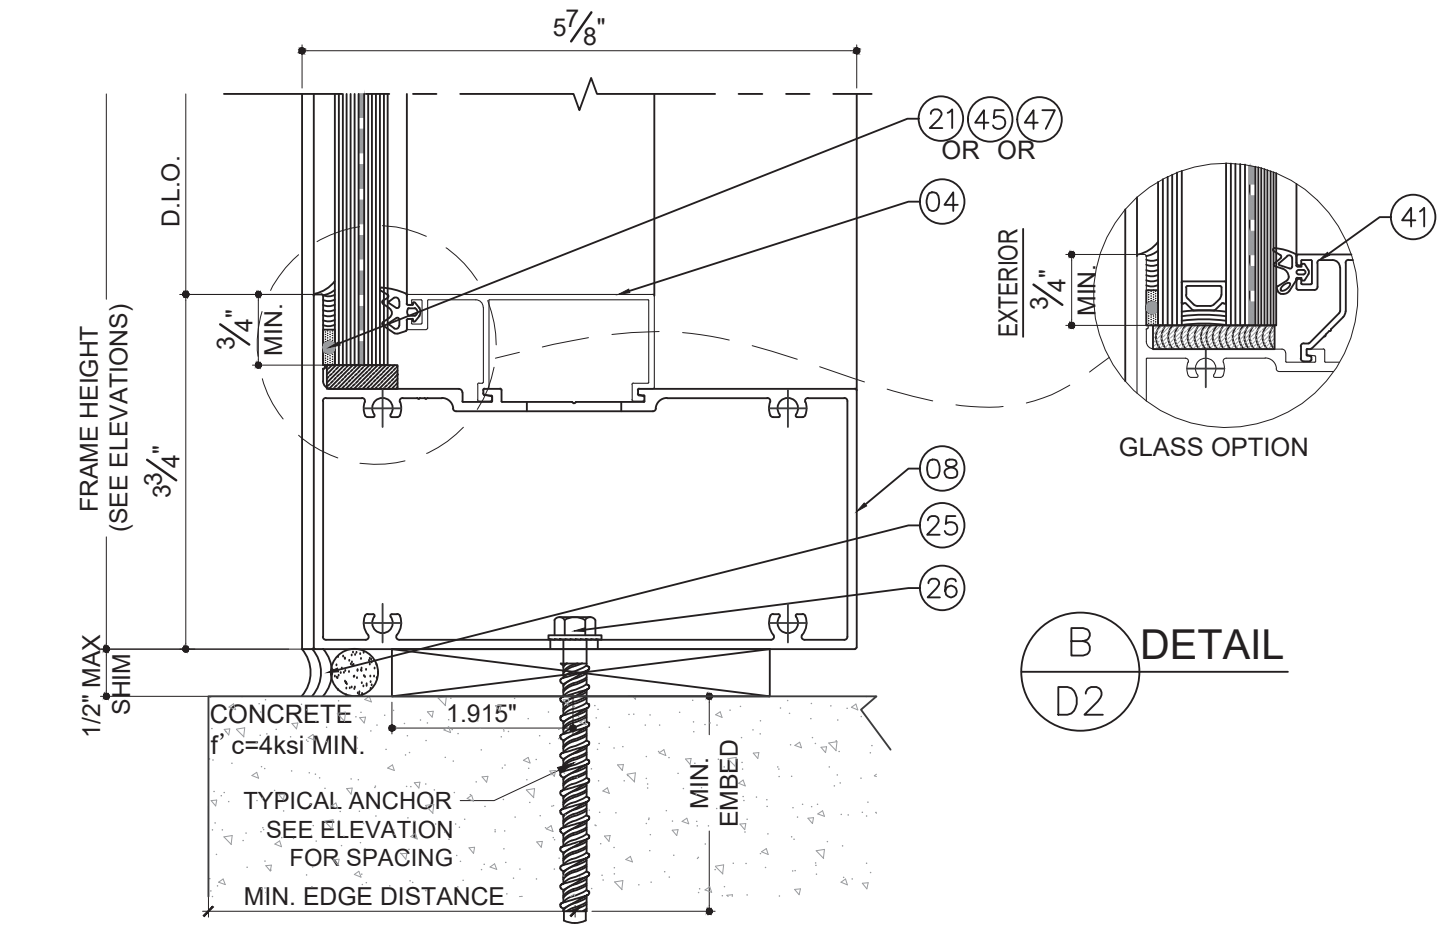


FLORIDA APPROVAL:
FL#19019.1

YOUNG WANG & ASSOCIATES, P.C.
FLORIDA REGISTRATION
FL #55983
C.A. No. 55983
September 4th, 2024


MCY ENGINEERING, INC.
GLAZING CONSULTANTS
12781 MIRAMAR PKWY. STE. 301
MIRAMAR, FL 33027
P: 305.271.0117
www.MCYEngineering.com mcy@mcyengineering.com

SERIES WW20 WINDOWALL SYSTEM - SMI
GLOBAL PERFORMANCE WINDOW INC.
DBA. EPSYLON USA
1881 SW 3ST POMPANO BEACH, FL 33069
TEL. (954)-942-3322


Rev. No.	Date	Drawn By	Description
R3	08/13/2024	JAMES	REVISION
Drawn Date	08/13/2024	Scale	AS SHOWN
Drawing No.	AD15-06	Sheet No.	12 OF 22

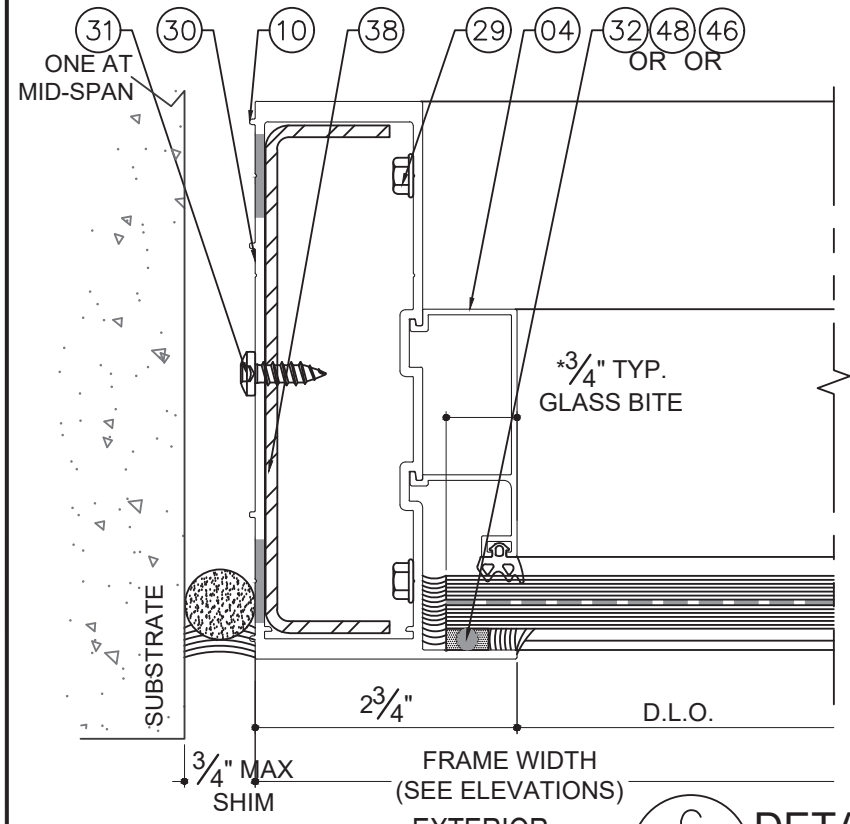


C
D3
DETAIL

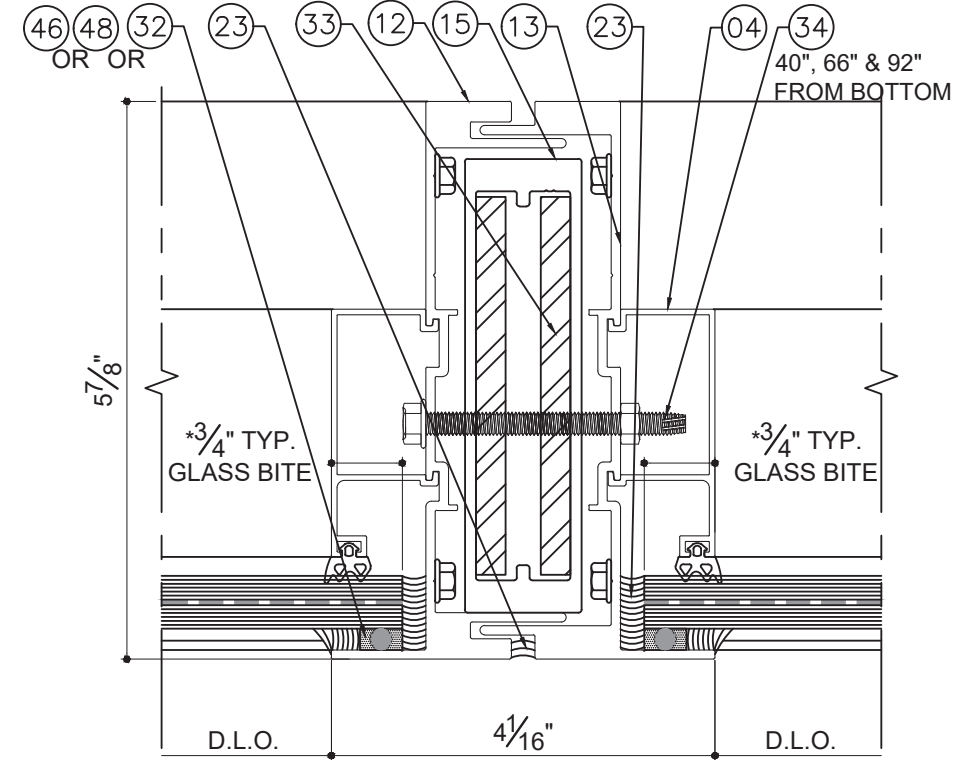


D
D3
DETAIL

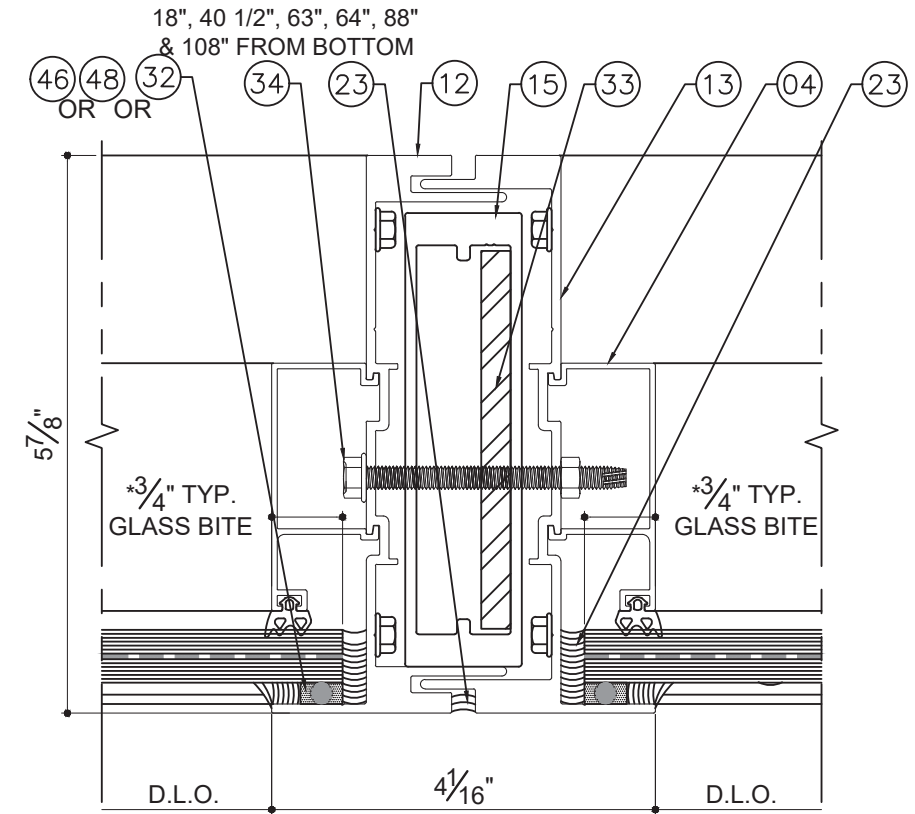

D1
D3
DETAIL

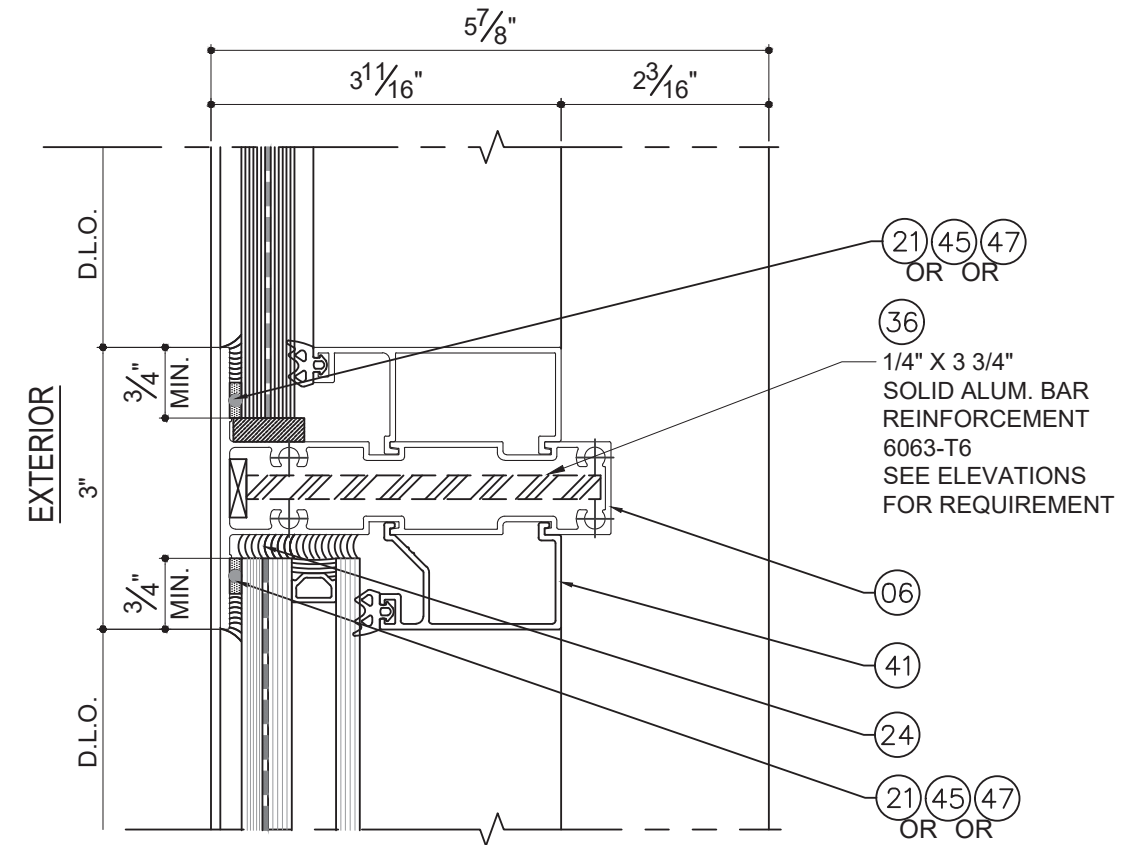

E
D3
DETAIL

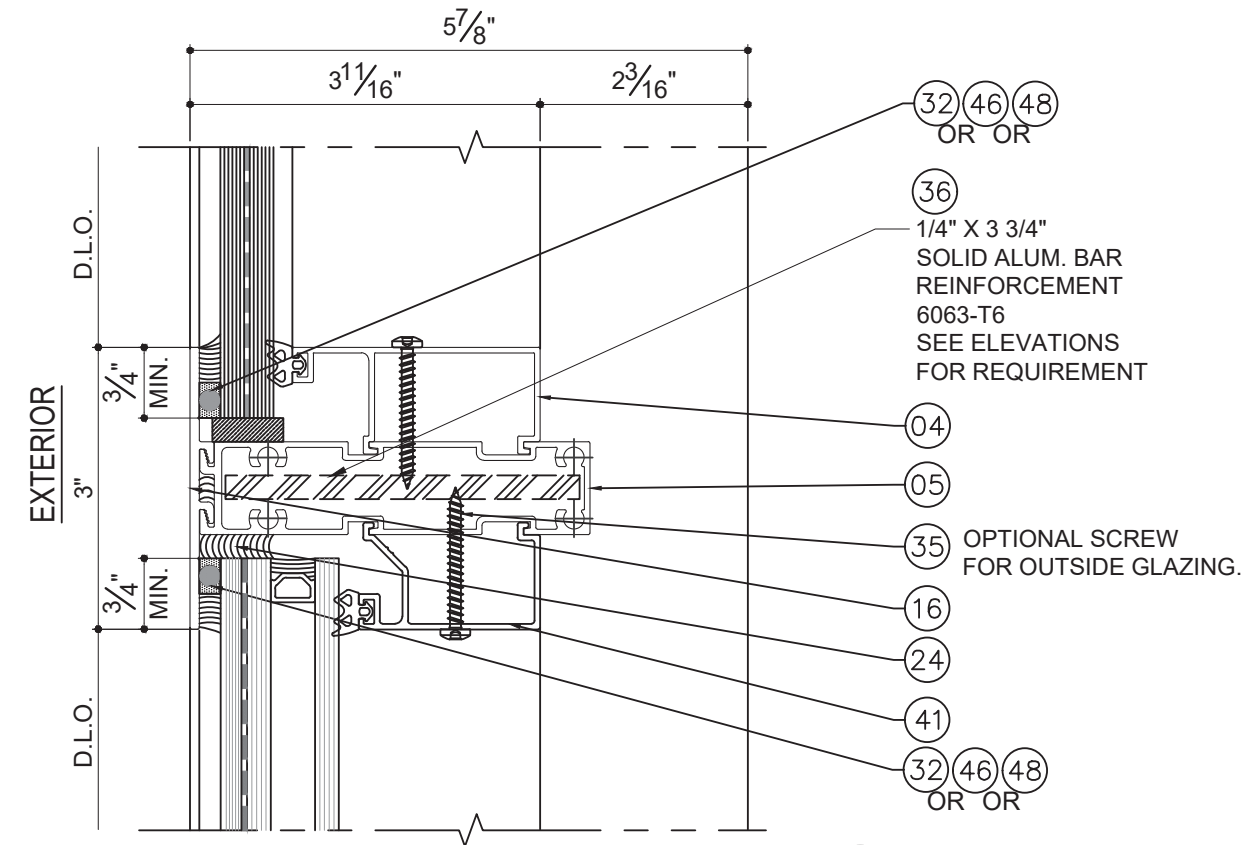


E
D3
DETAIL
OPTIONAL

*NOTE:
GLASS BITE IS 3/8" MIN.
(FOR SPANDREL GLASS APPLICATIONS)


FLORIDA APPROVAL:
FL#19019.1



Rev. No.	Date	Drawn By	Description
R3	08/13/2024	JAMES	REVISION
Drawn Date 08/13/2024 Scale AS SHOWN			
DRAWING NO. AD15-06			
D3			
Sheet No. 13 OF 22			


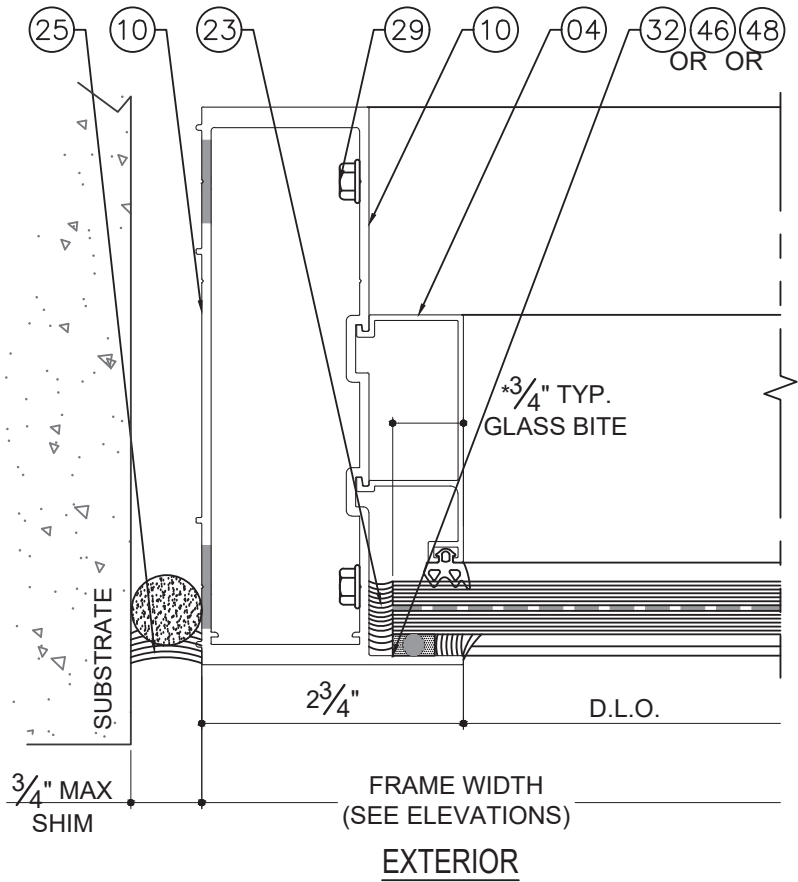


F
D4
DETAIL

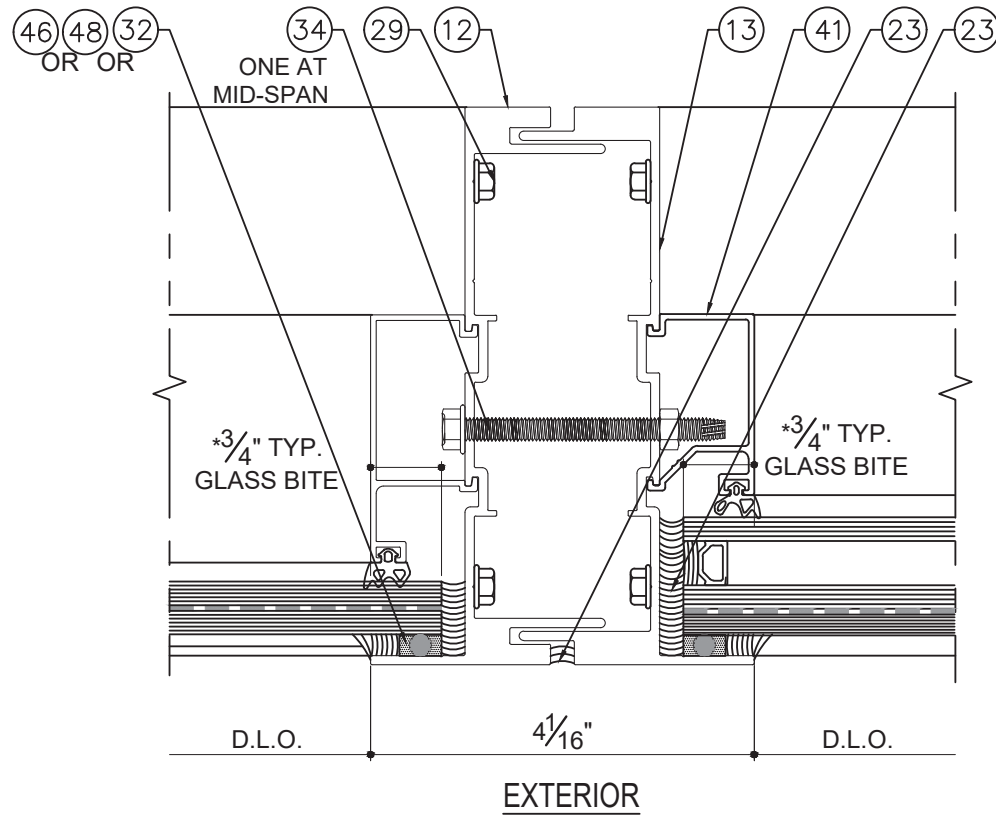


G
D4
DETAIL

*NOTE:
GLASS BITE IS 3/8" MIN.
(FOR SPANDREL GLASS APPLICATIONS)

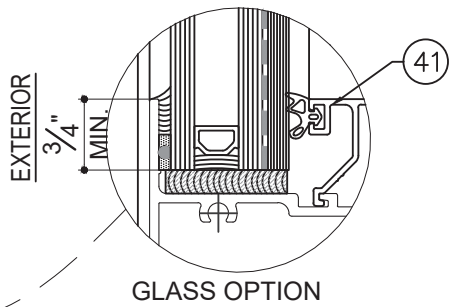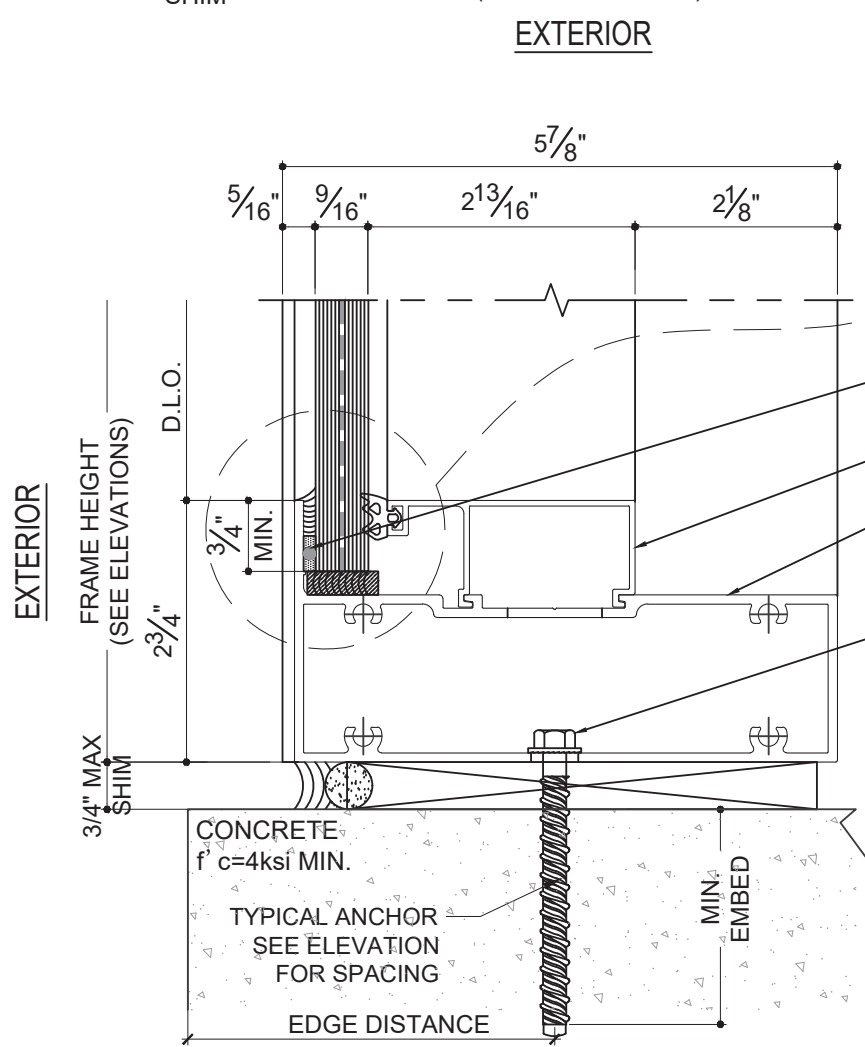


H
D4
DETAIL

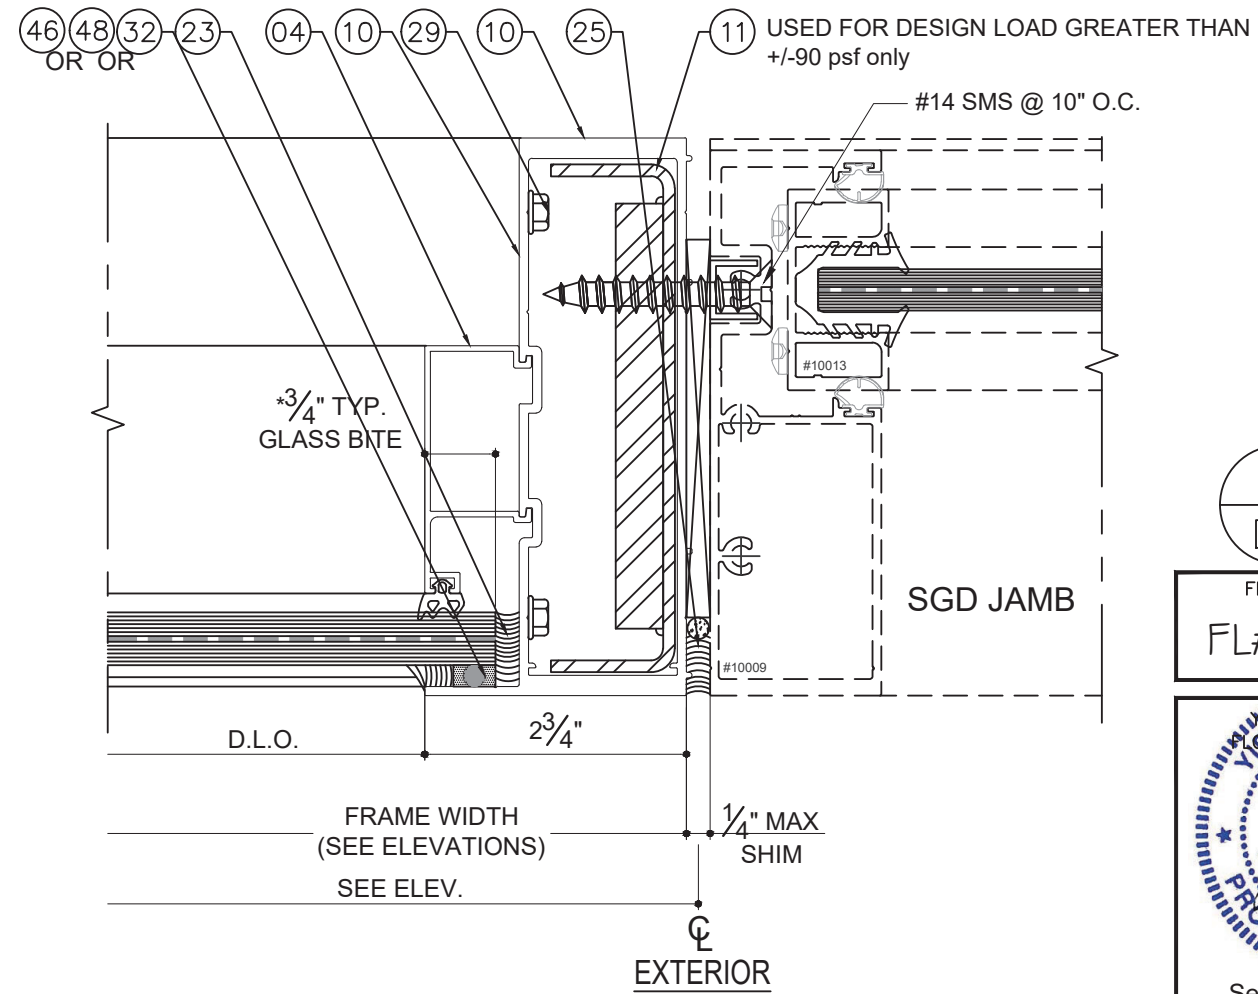

I
D4
DETAIL


FLORIDA APPROVAL:
FL#19019.1

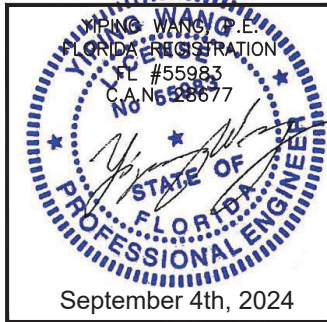


MCY ENGINEERING, INC.
GLAZING CONSULTANTS
12781 MIRAMAR PKWY. STE. 301
MIRAMAR, FL 33027
P: 305.271.0117
www.MCYEngineering.com mcy@mcyengineering.com

SERIES WW20 WINDOWALL SYSTEM - SMI
GLOBAL PERFORMANCE WINDOW INC.
DBA. EPSYLON USA
1881 SW 3ST POMPAO BEACH, FL 33069
TEL. (954)-942-3322


Rev. No.	Date	Drawn By	Description
R3	08/13/2024	JAMES	REVISION
AS SHOWN			
D4			
14 OF 22			

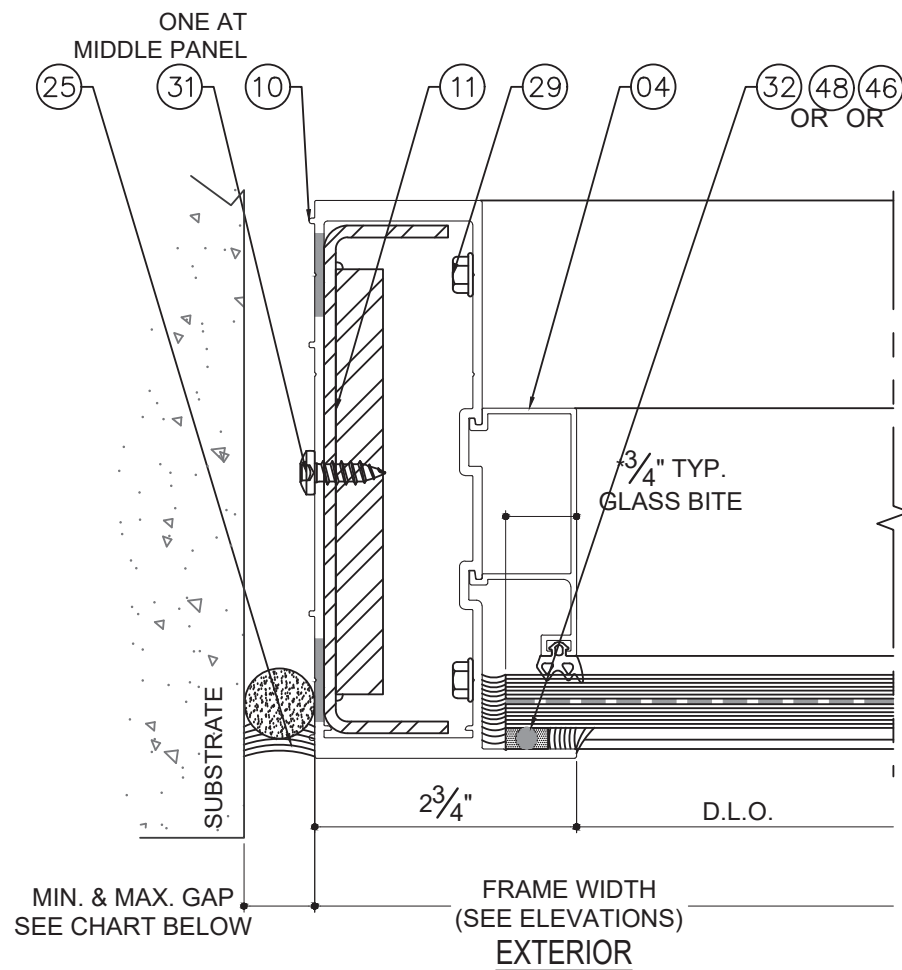

J
D5
DETAIL

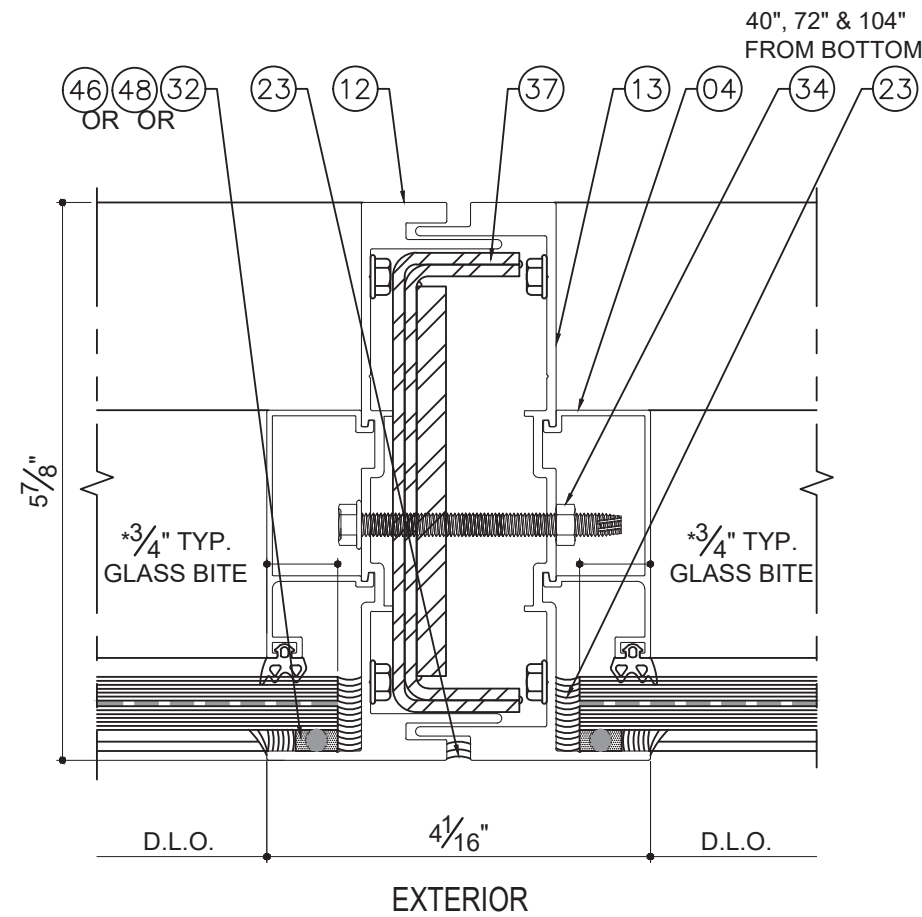

K
D5
DETAIL

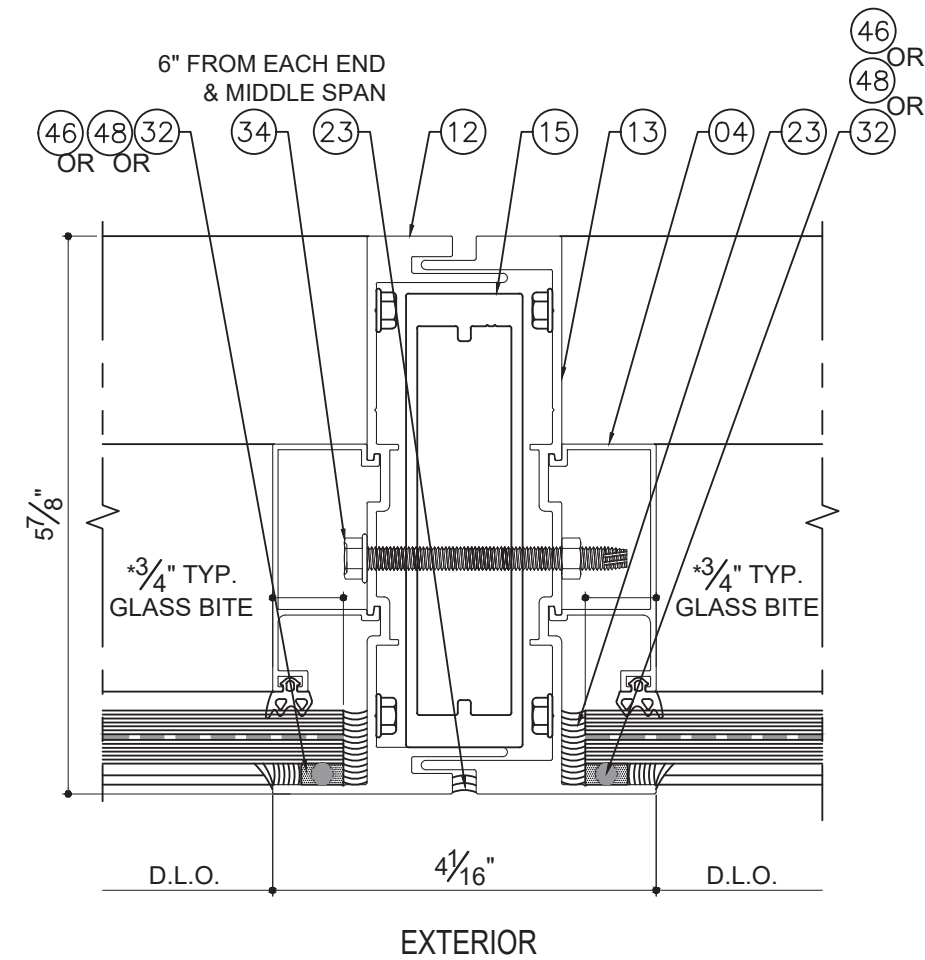

L
D5
DETAIL

*NOTE:
GLASS BITE IS 3/8" MIN.
(FOR SPANDREL GLASS APPLICATIONS)




MAX. FRAME HEIGHT	GAP	
	MIN.	MAX.
60"	3/16"	1/2"
72"	1/4"	1/2"
84"	1/4"	1/2"
96"	3/8"	1/2"
108"	3/8"	1/2"
120"	1/2"	1/2"
132"	1/2"	1/2"
144"	1/2"	1/2"

MAX. FRAME WIDTH	MAX. GAP AT EACH SIDE
30 FT.	1-1/8"
60 FT.	1-1/8"





ALTERNATE SEALANTS AT JAMB GAPS CAN BE DESIGNED BY ENGINEER OF RECORD BASED ON MANUFACTURER GUIDE LINES.

FLORIDA APPROVAL:
FL#19019.1


YOUNG WANG
FLORIDA REGISTRATION
FL #55983
C.A. No. 55983
September 4th, 2024

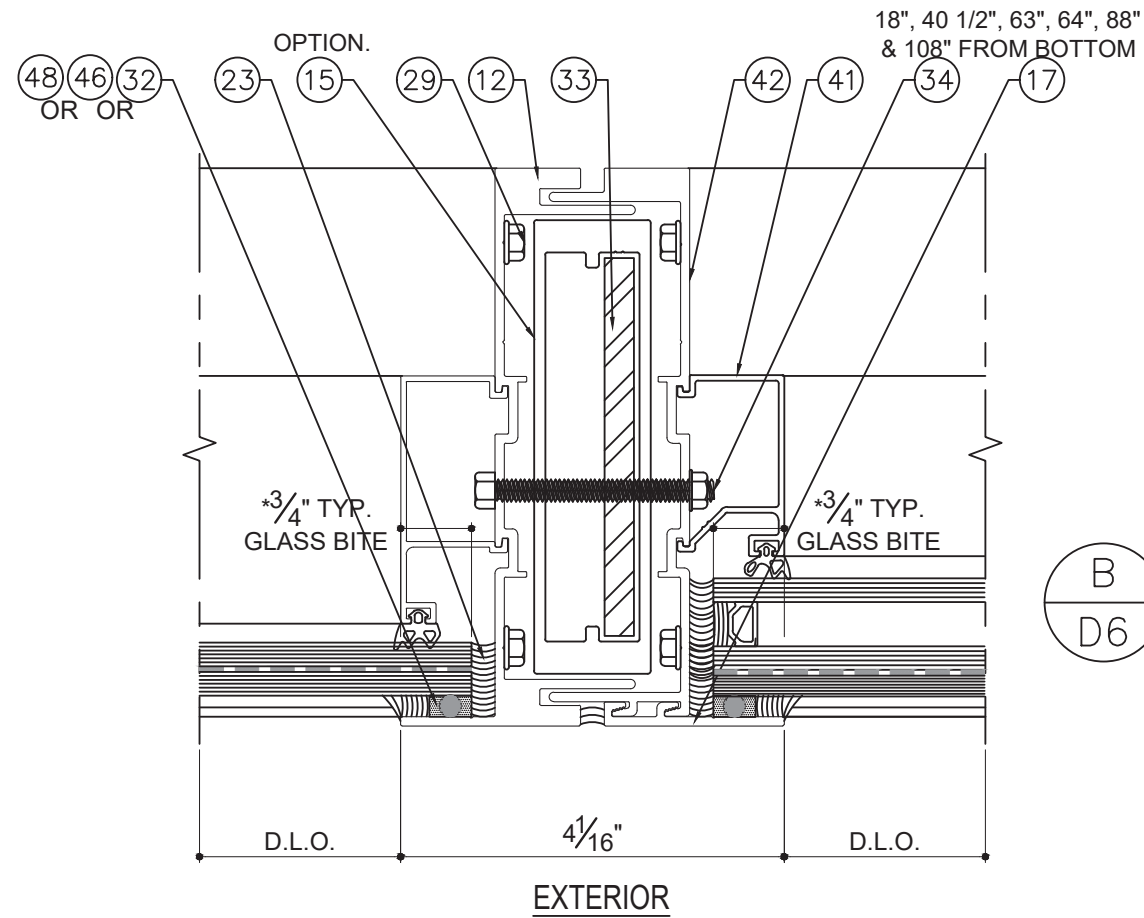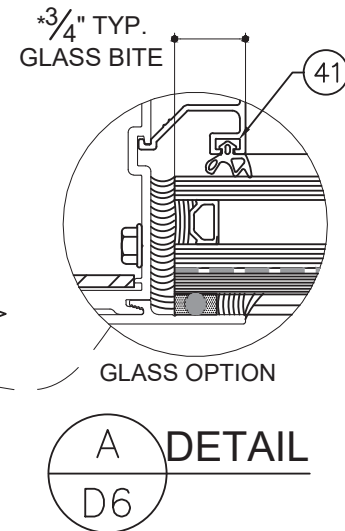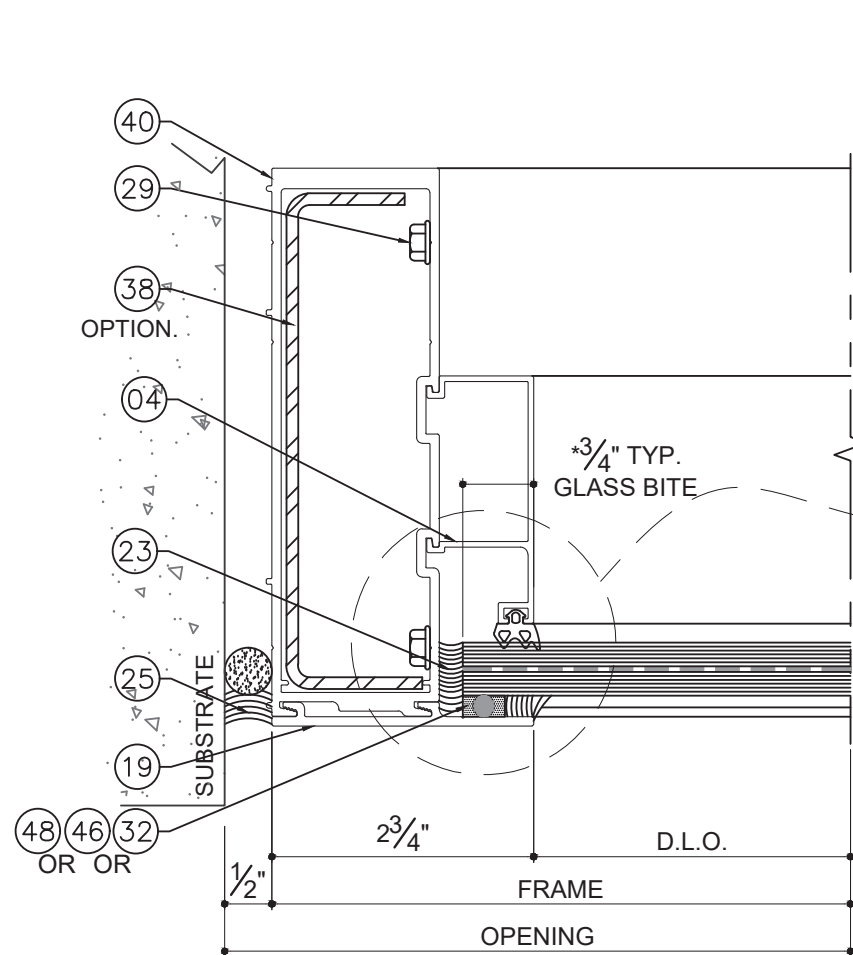





*NOTE:
GLASS BITE IS 3/8" MIN.
(FOR SPANDREL GLASS
APPLICATIONS)

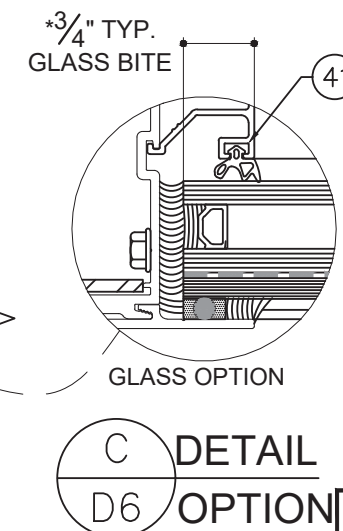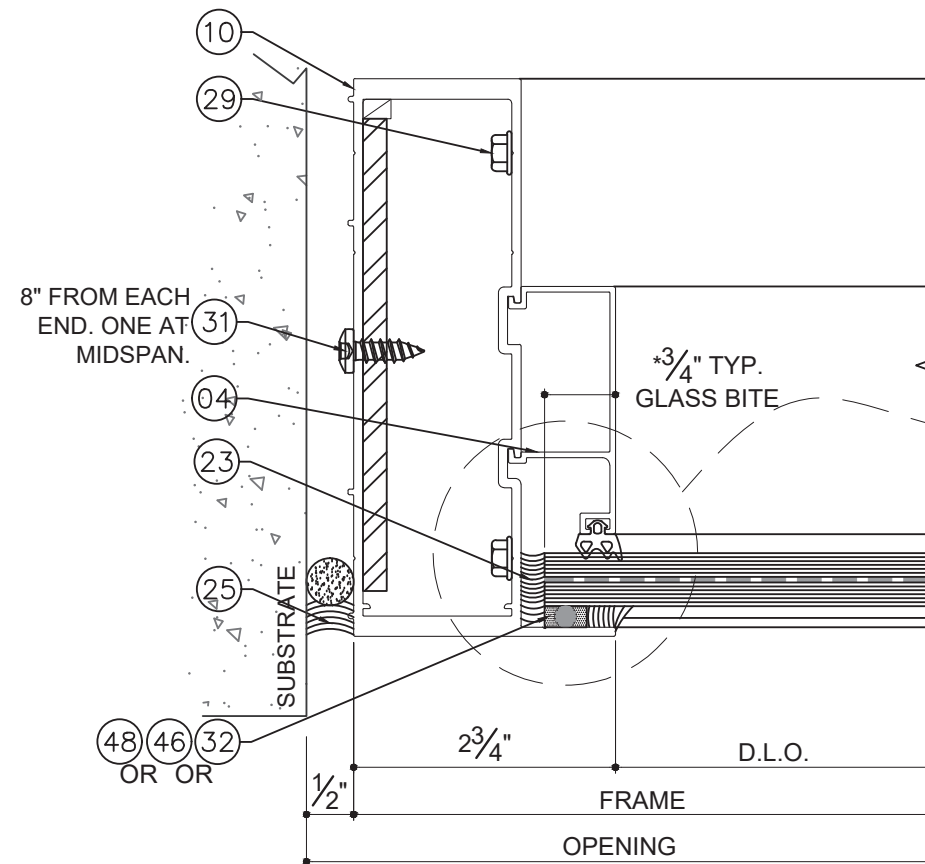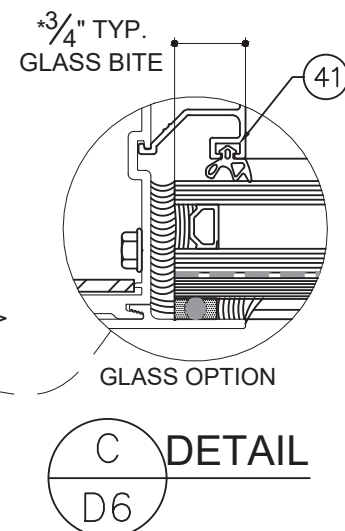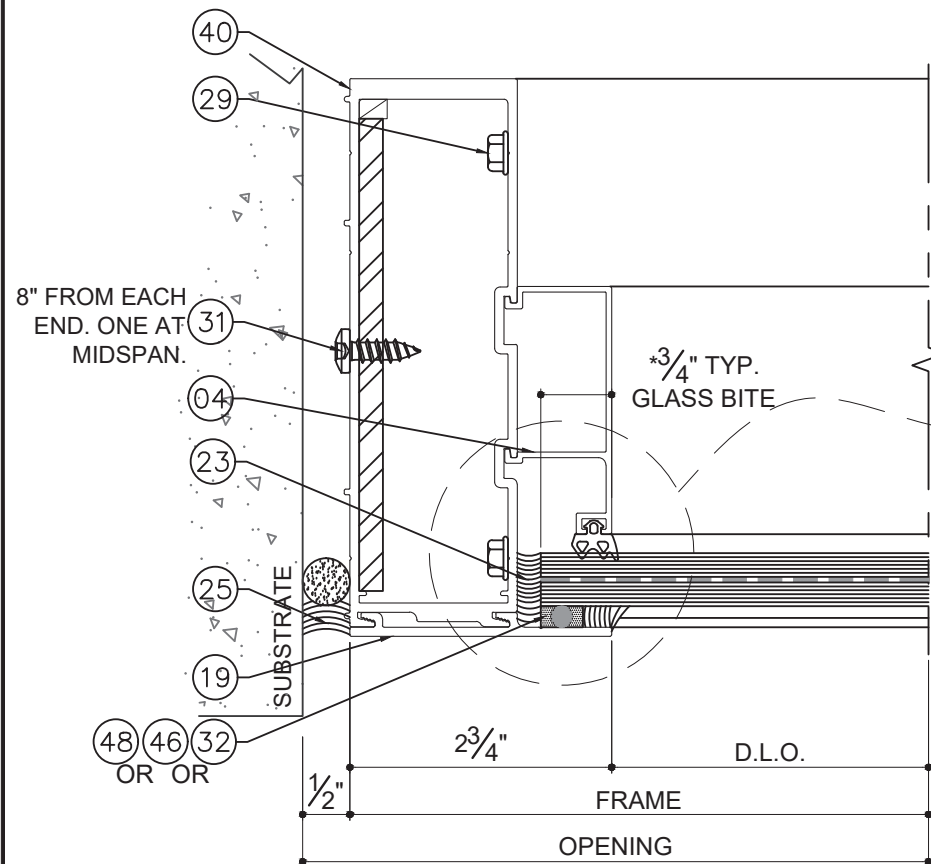

FLORIDA APPROVAL:
FL#19019.1

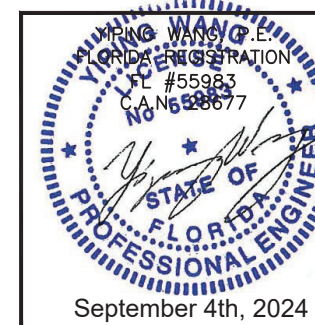

Rev. No.	Date	Drawn By	Description
R3	08/13/2024	JAMES	
Drawn Date: 08/13/2024 Scale: AS SHOWN			
Drawing No. AD15-06			
Sheet No. D6			
16 OF 22			

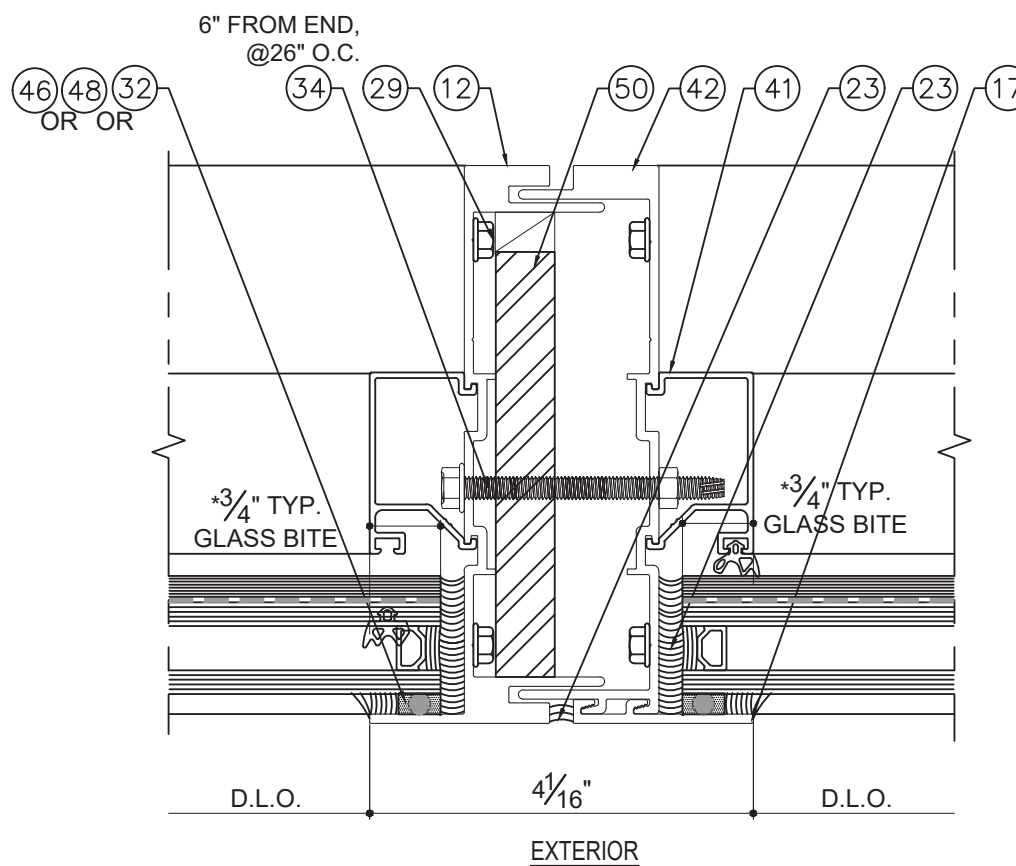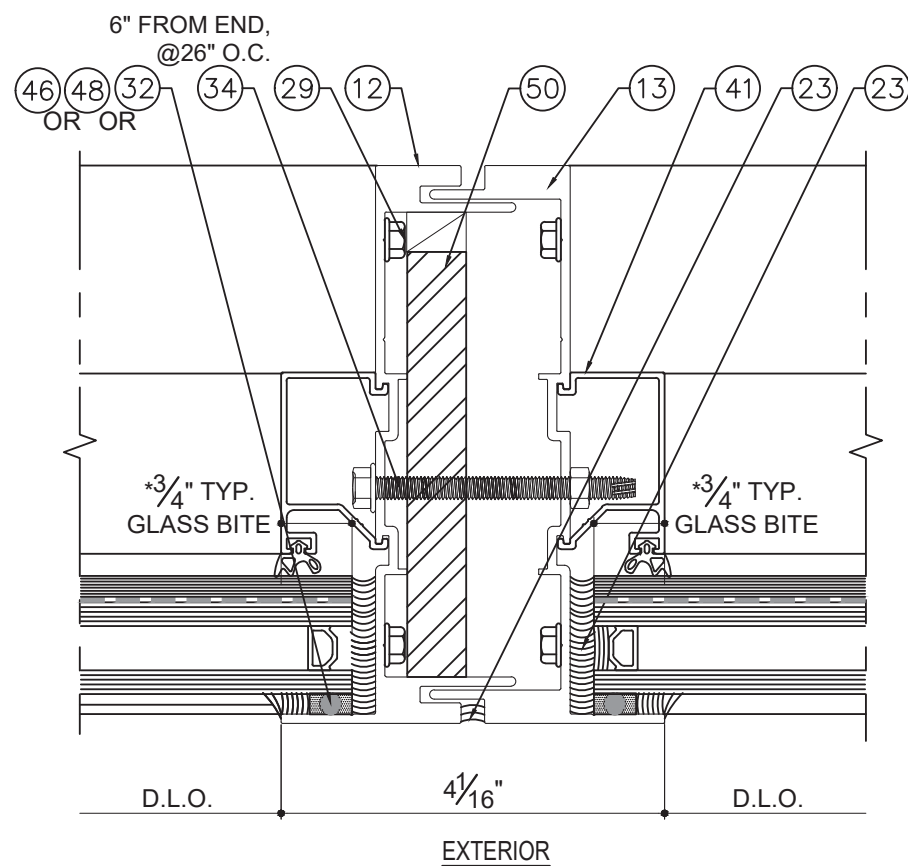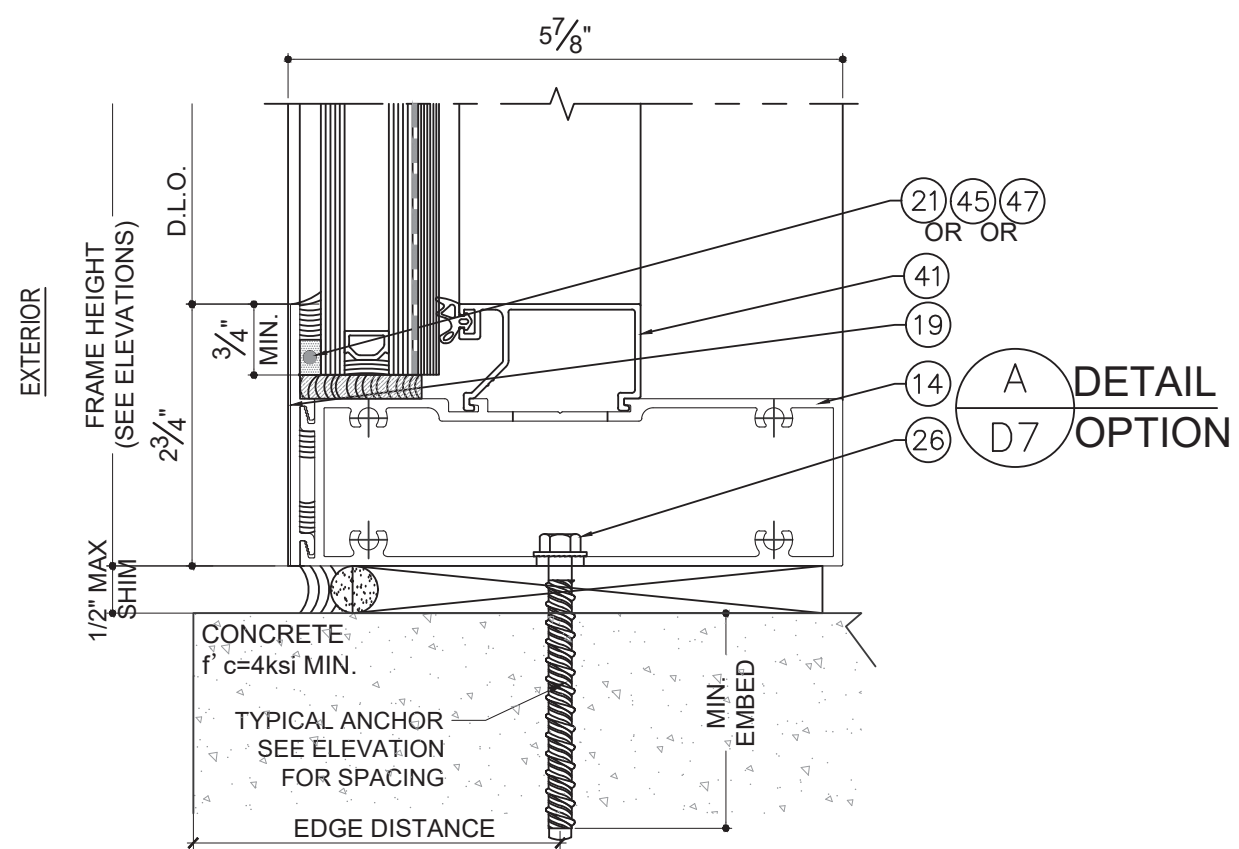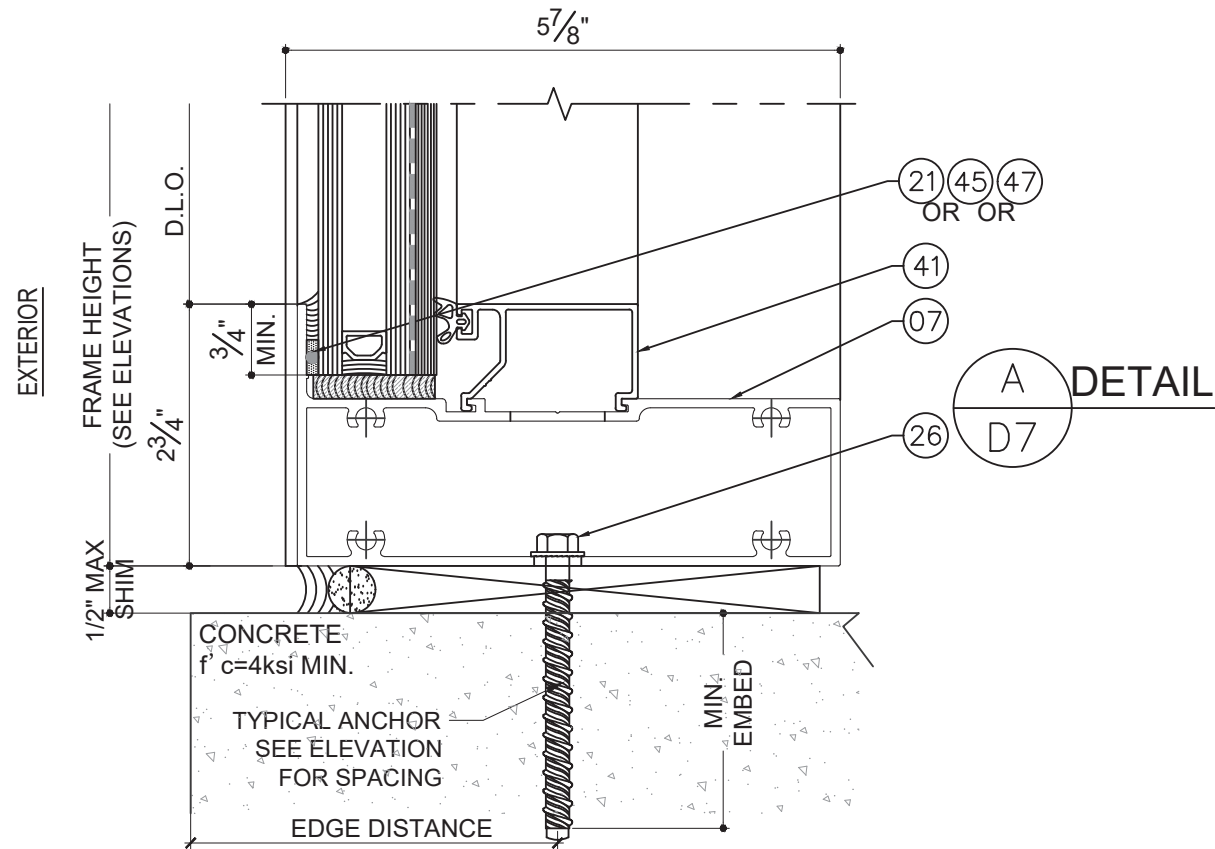

FLORIDA APPROVAL:
FL#19019.1

YOUNG WANG & ASSOCIATES, P.C.
FLORIDA REGISTRATION
FL #55983
CA#N558677

September 4th, 2024

SERIES WW20 WINDOWALL SYSTEM - SMI

GLOBAL PERFORMANCE WINDOW INC.

DBA: EPSYLON USA

1881 SW 3ST POMPANO BEACH, FL 33069

TEL. (954)-942-3322

MCY ENGINEERING, INC.

GLAZING CONSULTANTS

12781 MIRAMAR PKWY. STE. 301

MIRAMAR, FL 33027

P: 305.271.0117

www.MCYEngineering.com

mcy@mcyengineering.com



















Rev. No.	Date	Drawn By	Description
R3	08/13/2024	JAMES	

Drawn Date: 08/13/2024
Scale: AS SHOWN


DRAWING NO.
AD15-06

D7

Sheet No.
17 OF 22

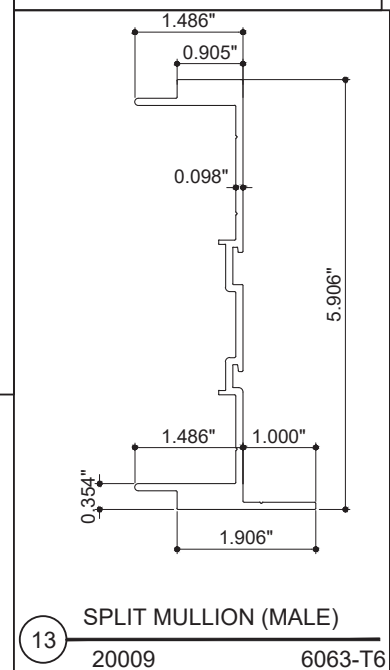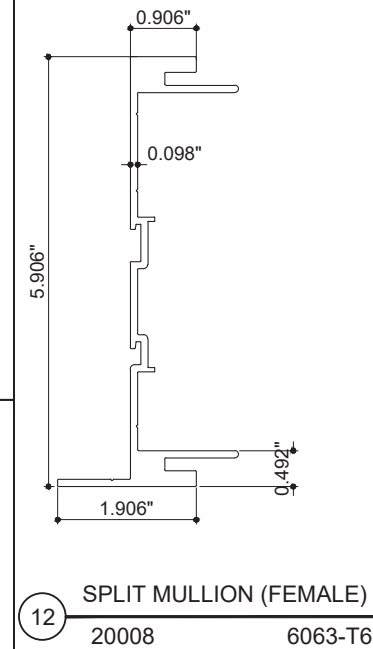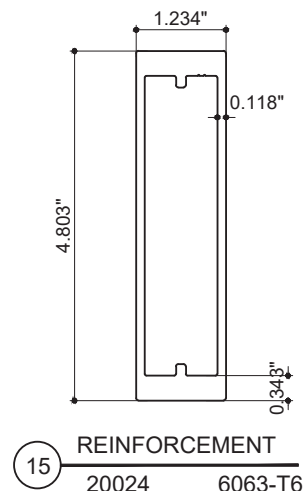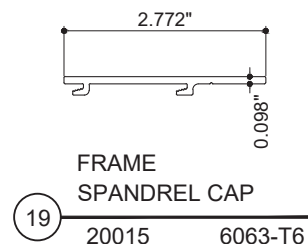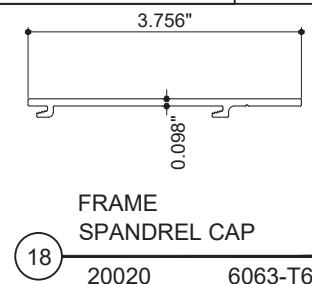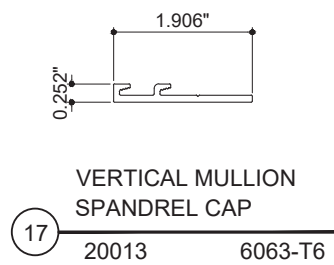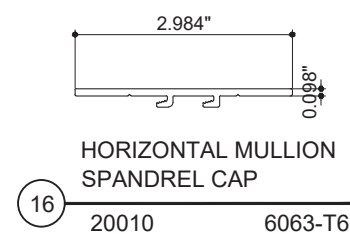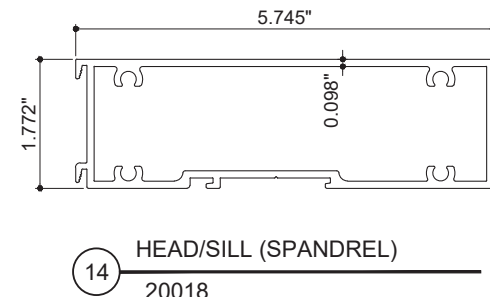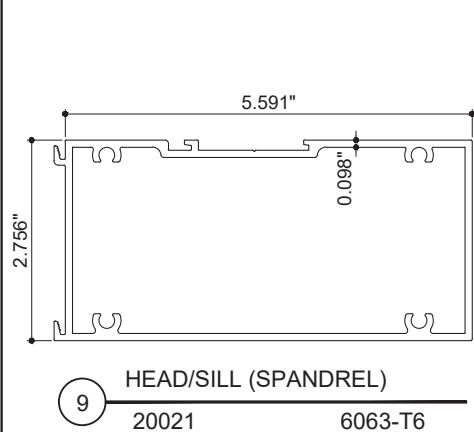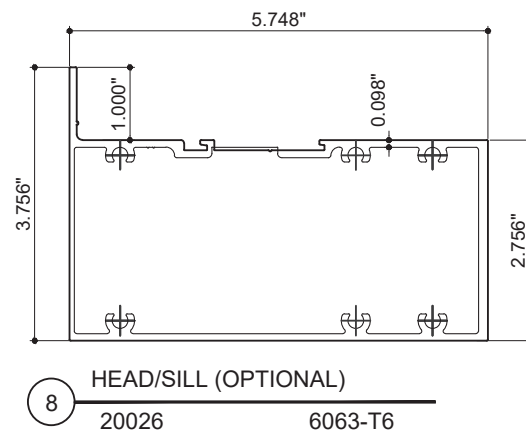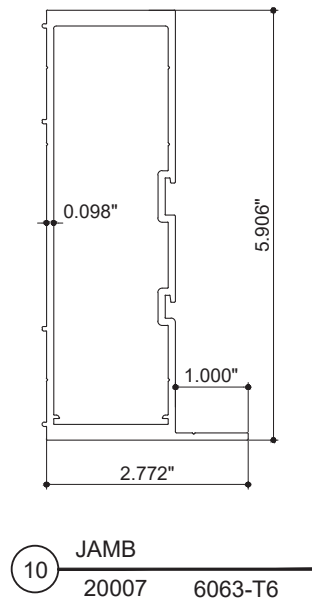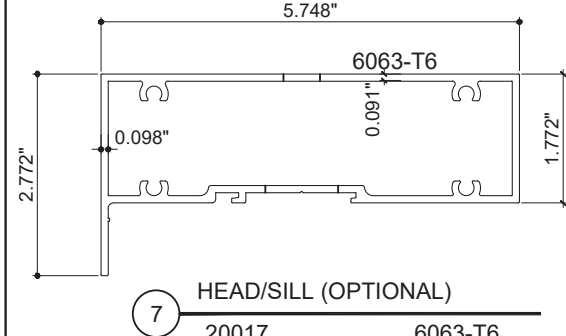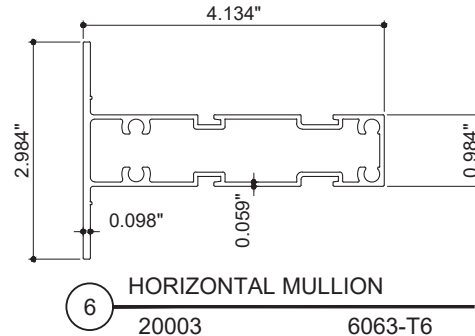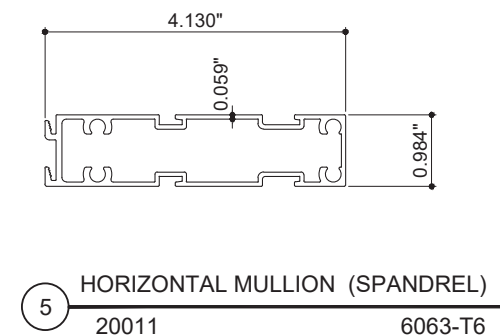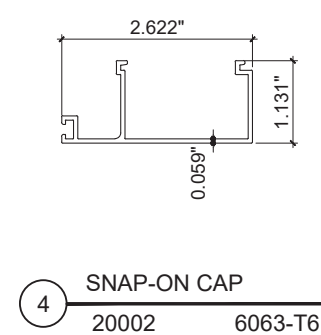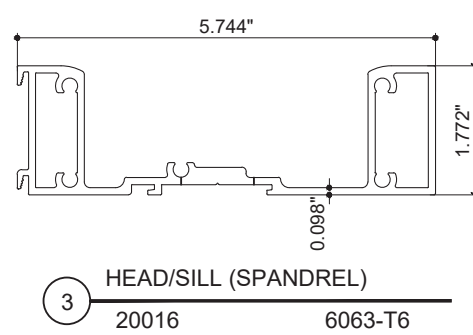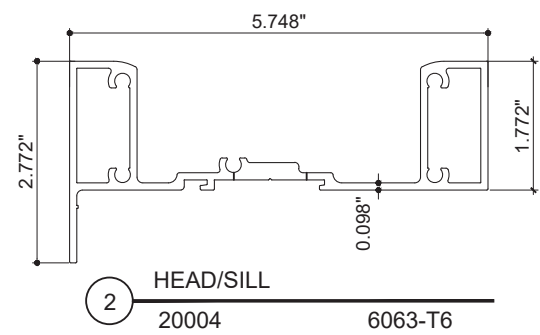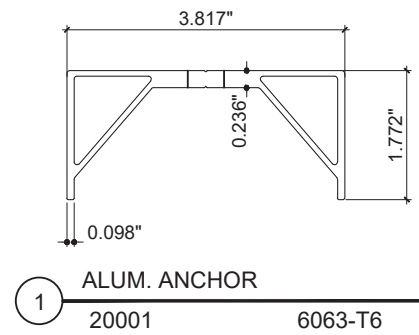

FLORIDA APPROVAL:
FL# 19019.1

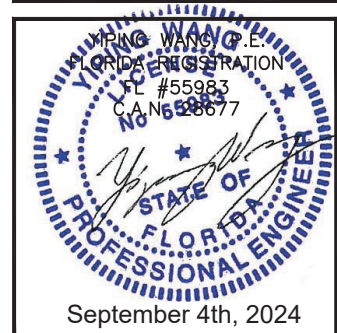

MCY ENGINEERING, INC.
GLAZING CONSULTANTS


12781 MIRAMAR PKWY. STE. 301
MIRAMAR, FL 33027 P: 305.271.0117

www.MCYEngineering.com mcy@mcyengineering.com


SERIES WW20 WINDOW WALL SYSTEM - SMI

GLOBAL PERFORMANCE WINDOW INC.
DBA: EPSYLON USA
1881 SW 3ST POMPAÑO BEACH, FL 33069
TEL. (954)-942-3322


				R3	08/13/2024	JAMES				REVISION
					Date	Drawn By				Description
Drawn Date 08/13/2024						Scale <i>AS SHOWN</i>				
DRAWING NO. AD15-06										
P1										
Sheet No. 18 OF 22										

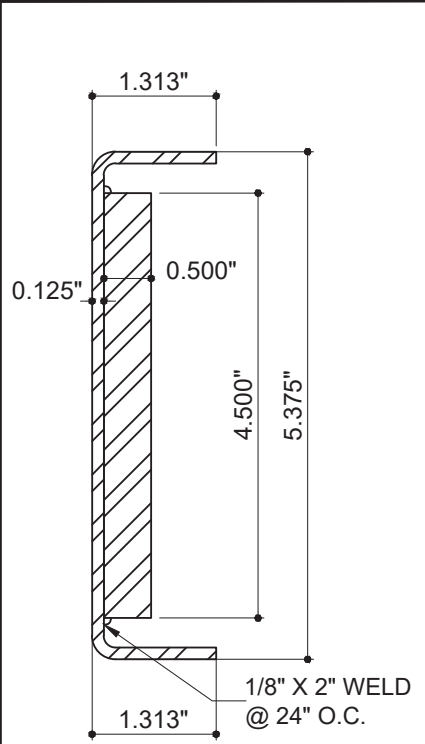


11 STEEL REINF.
A36 MIN.

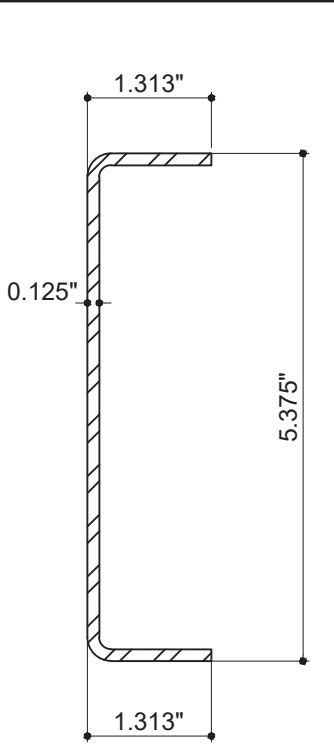


30 STEEL CHANNEL
A36 MIN.

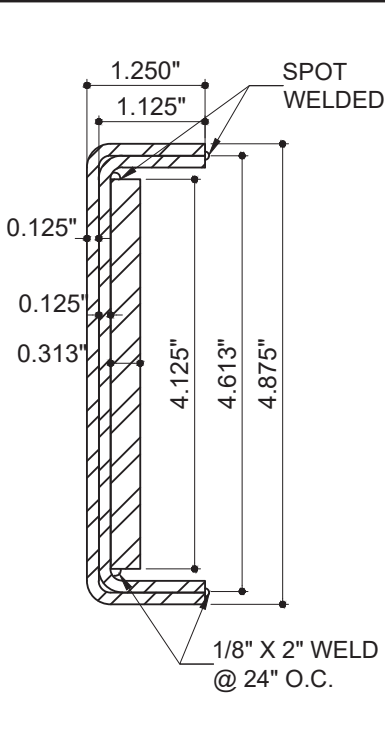


37 STEEL REINF.
A36 MIN.

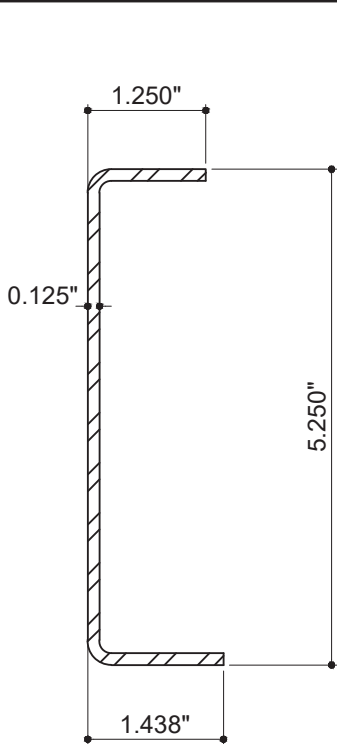


38 STEEL REINF.
A36 MIN.

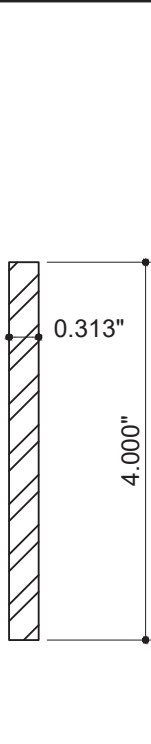


33 STEEL REINF.
A36 MIN.

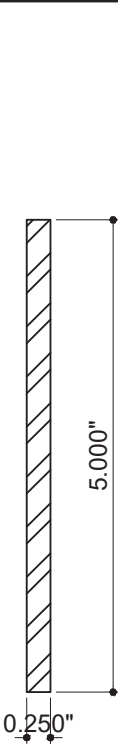


49 STEEL REINF.
A36 MIN.

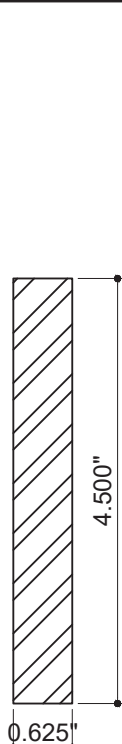


50 STEEL REINF.
A36 MIN.

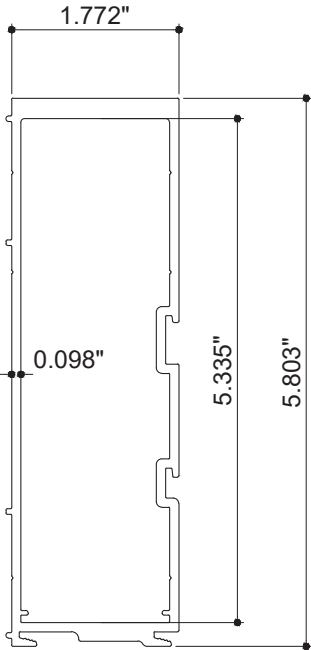

40 JAMB
20012 6063-T6

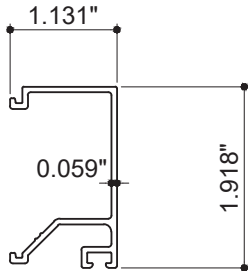

41 SPANDREL CAP
20030 6063-T6

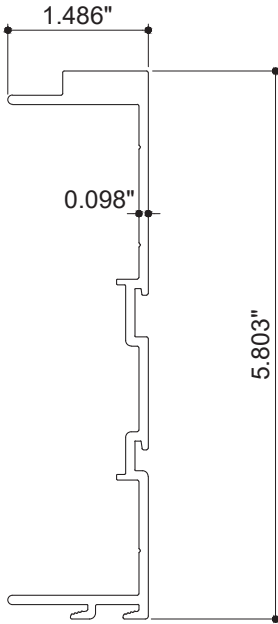

42 SPLIT MULLION (MALE)
20014 6063-T6

FLORIDA APPROVAL:
FL#19019.1

YOUNG WANG
FLORIDA REGISTRATION
FL #55983
C.A. No. 528677
September 4th, 2024

MCY ENGINEERING, INC.
GLAZING CONSULTANTS
12781 MIRAMAR PKWY. STE. 301
MIRAMAR, FL 33027 P: 305.271.0117
www.MCYEngineering.com mcy@mcyengineering.com

SERIES WW20 WINDOW WALL SYSTEM - SMI
GLOBAL PERFORMANCE WINDOW INC.
DBA. EPSYLON USA
1881 SW 3ST POMPANO BEACH, FL 33069
TEL. (954)-942-3322

Rev. No.	Date	Drawn By	REVISION	Description
R3	08/13/2024	JAMES		

Drawn Date: 08/13/2024 Scale: AS SHOWN

DRAWING NO. AD15-06

P2

Sheet No. 19 OF 22

BILL OF MATERIALS

ITEM #	PROFILE	DESCRIPTION	MATERIAL	MANUFACTURER/REMARKS
40	20012	JAMB	ALUM. 6063-T6	METRA ALUMINUM INC
41	20030	SPANDREL CAP	ALUM. 6063-T6	METRA ALUMINUM INC
42	20014	SPLIT MULLION(MALE)	ALUM. 6063-T6	METRA ALUMINUM INC
43	91502	EPDM TREMCO GASKET	EPDM	EPDM-DURO 70
44	-	SPACER	SILICONE	QUANEX BUILDING PRODUCTS
45	VK1826	STRUCTURAL GLAZING SPACER,1/2"X1/8" THK, WITH DOUBLE SIDE ADHESIVE, SHORE A DURO 65.	PVC FOAM	CAPITAL TAPE CO, INC
46	VK1826	STRUCTURAL GLAZING SPACER,1/2"X1/4" THK , WITH DOUBLE SIDE ADHESIVE, SHORE A DURO 65.	PVC FOAM	CAPITAL TAPE CO, INC
47	V2108	HIGH-STRENGTH POLYURETHANE FOAM SUBSTRATE,1/2"X1/8" THK. WITH DOUBLE SIDE ADHESIVE, SHORE A DURO 35.	FOAM	SAINT-GOBAIN PERFORMANCE PLASTICS
48	V2104	HIGH-STRENGTH POLYURETHANE FOAM SUBSTRATE,1/2"X1/4"THK. WITH DOUBLE SIDE ADHESIVE, SHORE A DURO 35.	FOAM	SAINT-GOBAIN PERFORMANCE PLASTICS
49	-	1/4" X 5" FULL LENGTH STEEL BAR REINFORCEMENT	STEEL	A36 MIN. (Fy=36 Ksi min.)
50	-	5/8" X 4 1/2" FULL LENGTH STEEL BAR REINFORCEMENT	STEEL	A36 MIN. (Fy=36 Ksi min.)

MCY ENGINEERING, INC.

GLAZING CONSULTANTS


12781 MIRAMAR PKWY.STE.301

MIRAMAR, FL 33027

mcy@mcyengineering.com

www.MCYEngineering.com

mcy@mcyengineering.com

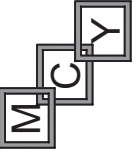

SERIES WW20 WINDOWALL SYSTEM - SMI

GLOBAL PERFORMANCE WINDOW INC.

DBA. EPSYLON USA

1881 SW 3ST POMPANO BEACH, FL 33069

TEL. (954)-942-3322

[illegible]

Drawn Date 08132024	Scale AS SHOWN
------------------------	-------------------

DRAWING NO.
AD15-06


BM2

Sheet No.

21 OF 22


FLORIDA APPROVAL:

FL#19019.1

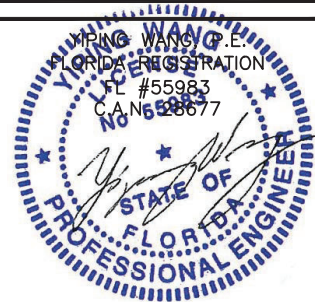


September 4th, 2024

FRAME CORNERS:
BOTTOM, INTERMEDIATE AND TOP.

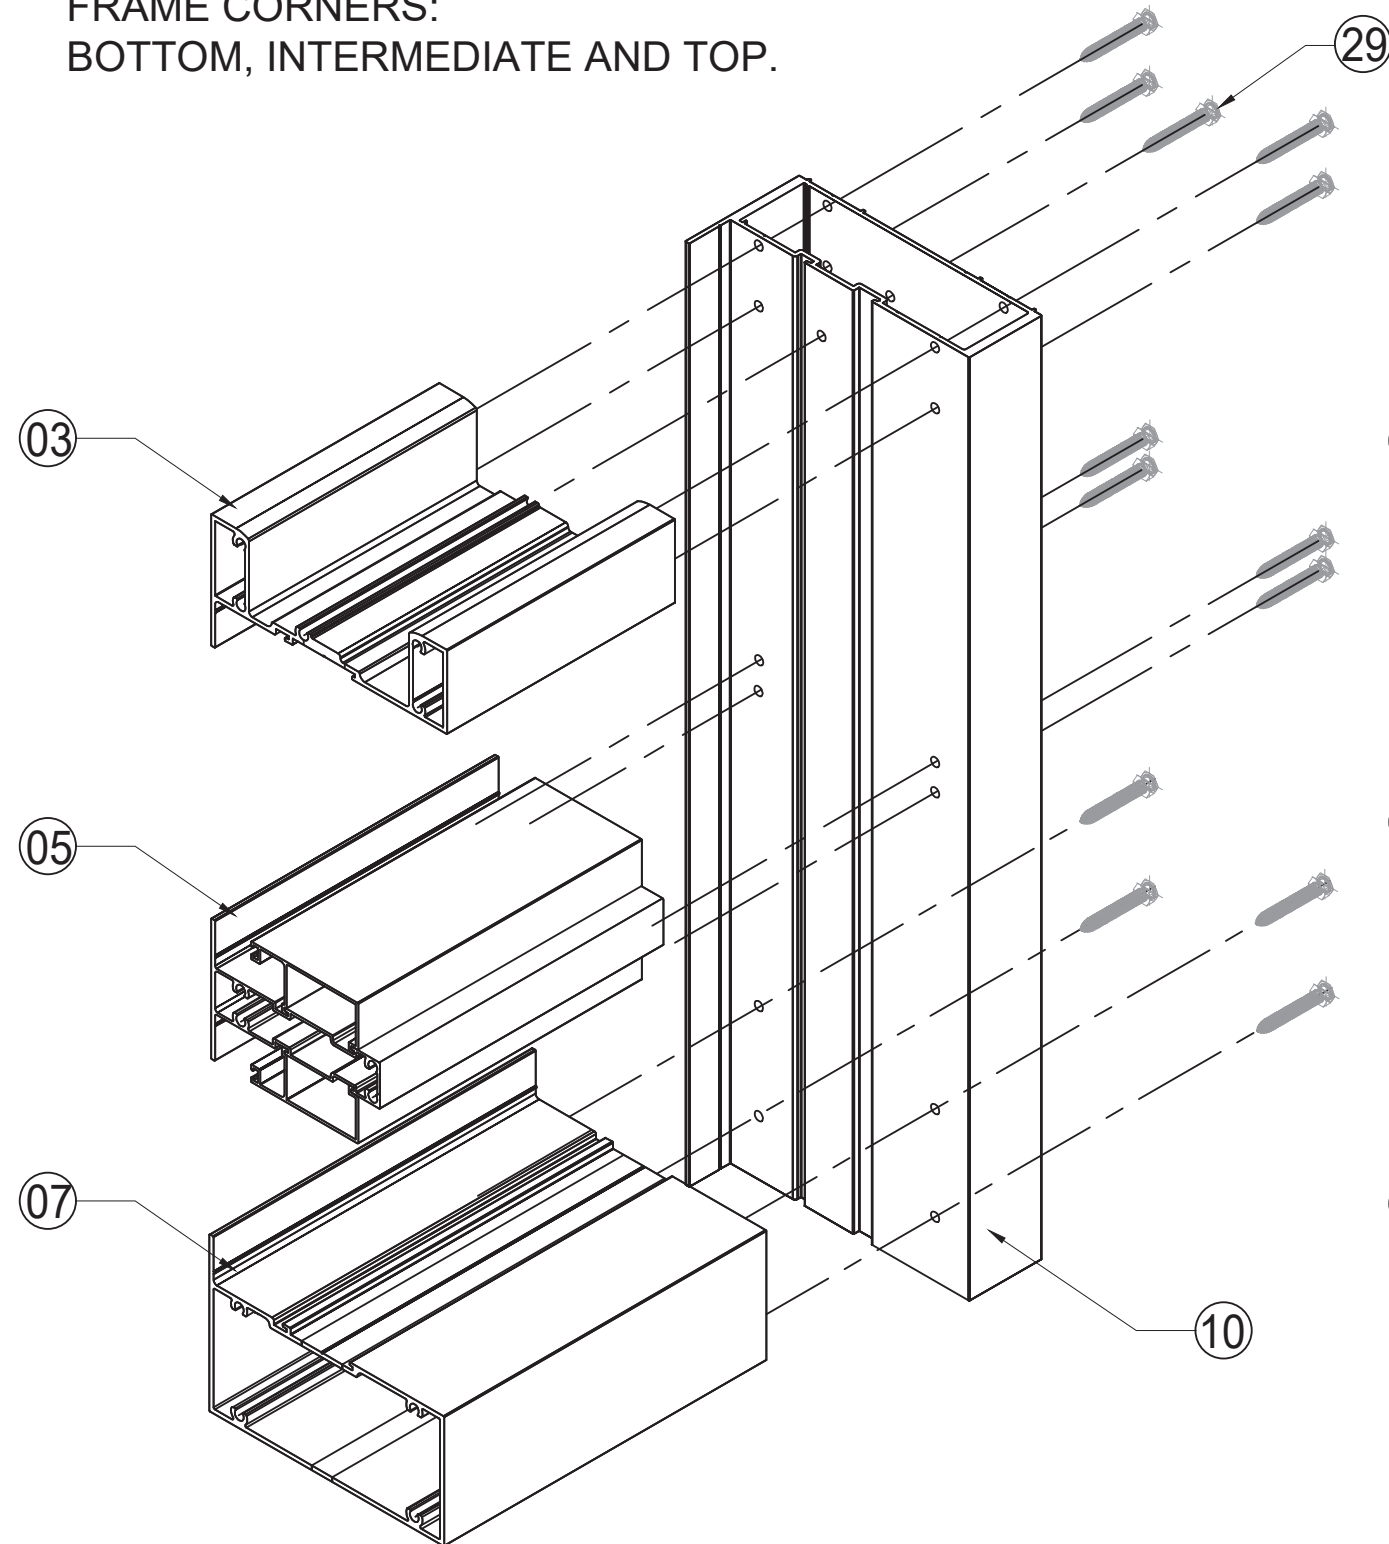


FRAME CORNER ASSEMBLY

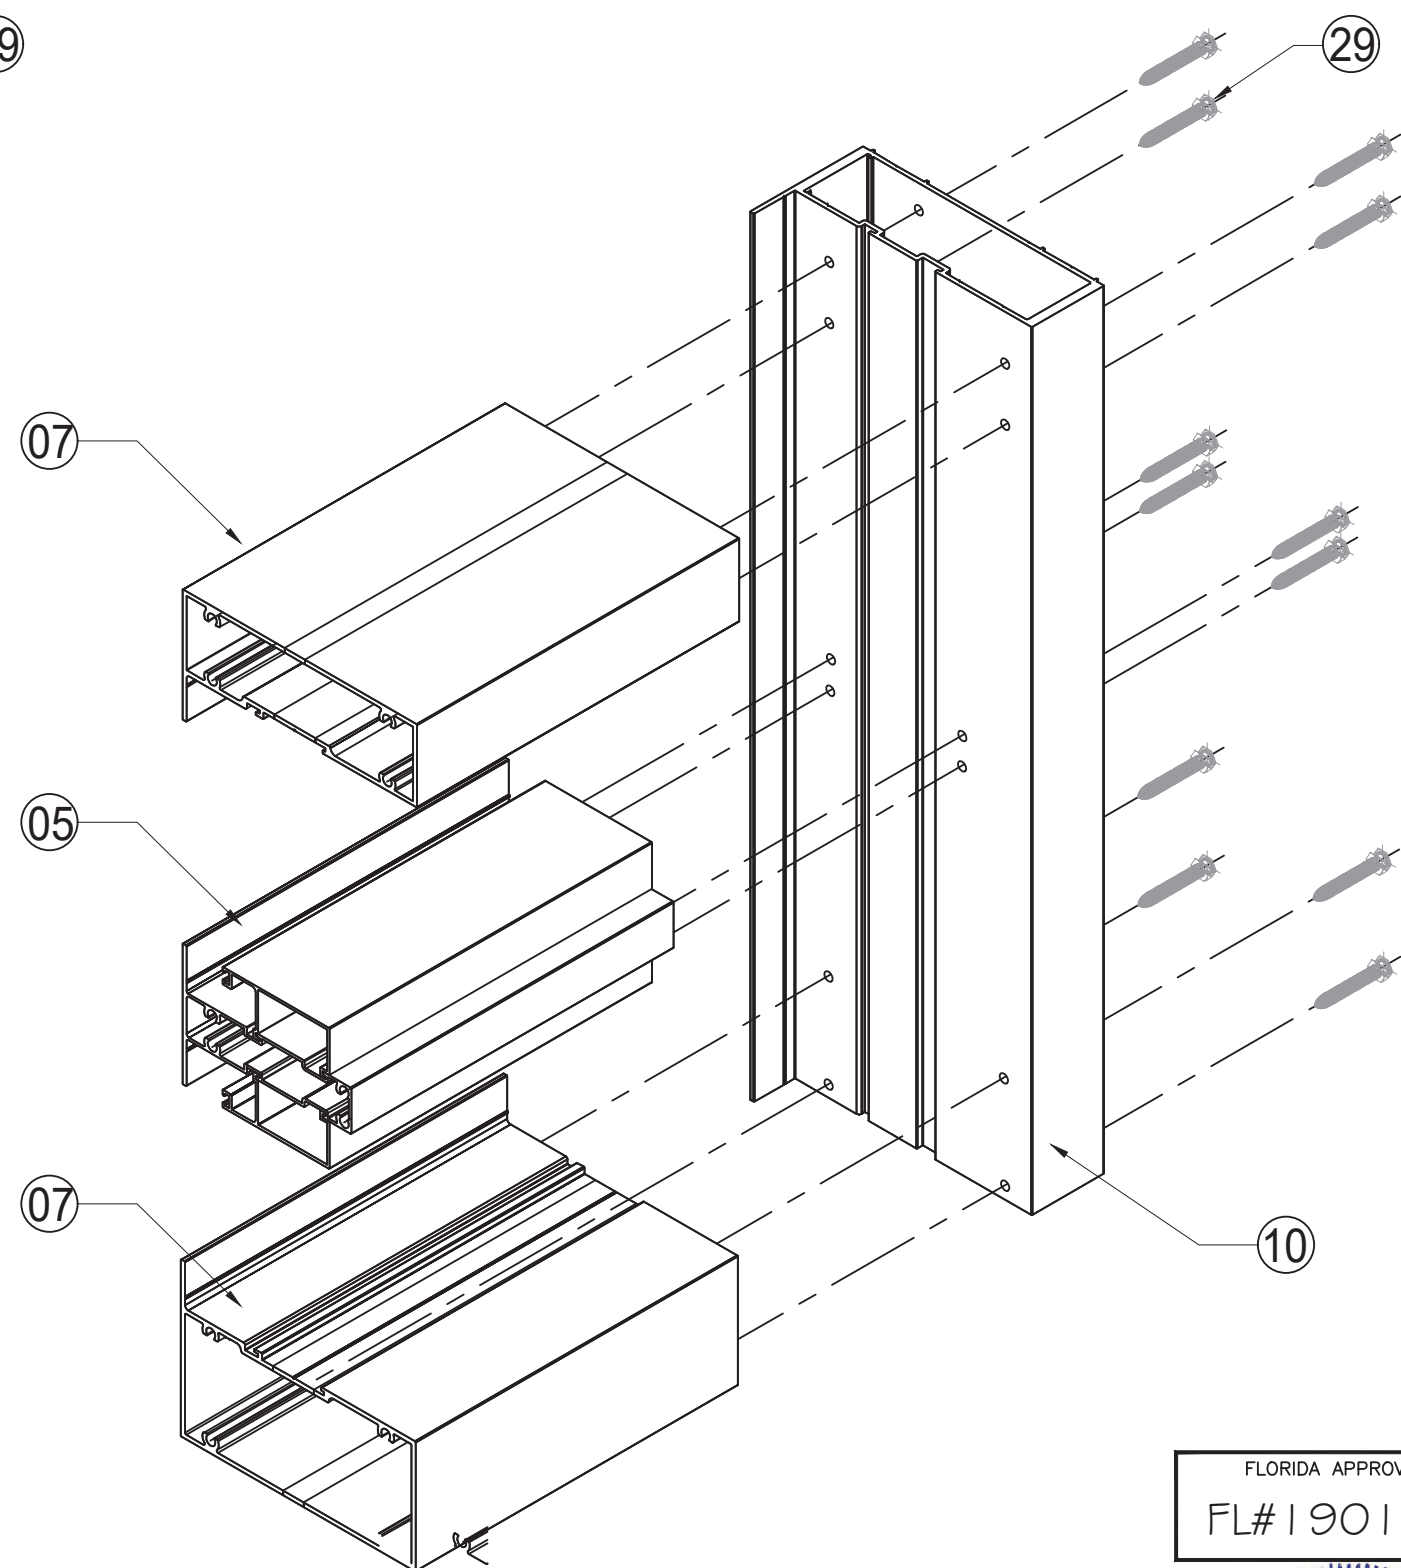

FRAME CORNER ASSEMBLY (OPTION)

FLORIDA APPROVAL:
FL# 19019.1

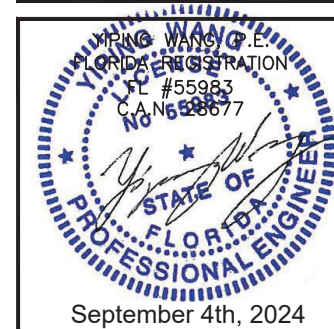[illegible]


SERIES WW20 WINDOW WALL SYSTEM - SMI

GLOBAL PERFORMANCE WINDOW INC.

DBA. EPSYLON USA

1881 SW 3ST POMPANO BEACH, FL 33069
TEL (954) 042 2322

TEL. (954)-942-3322

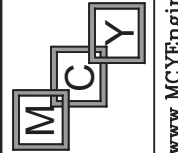

MCY ENGINEERING, INC.
GLAZING CONSULTANTS

GLAZING CONSULTANTS

12781 MIRAMAR PKWY.STE.301

MIRAMAR, FL 33027

www.MCYEngineering.com mcy@mcysengineering.com