

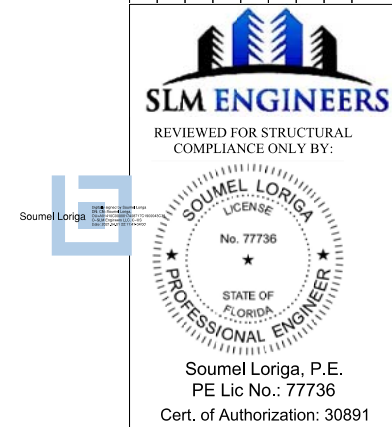


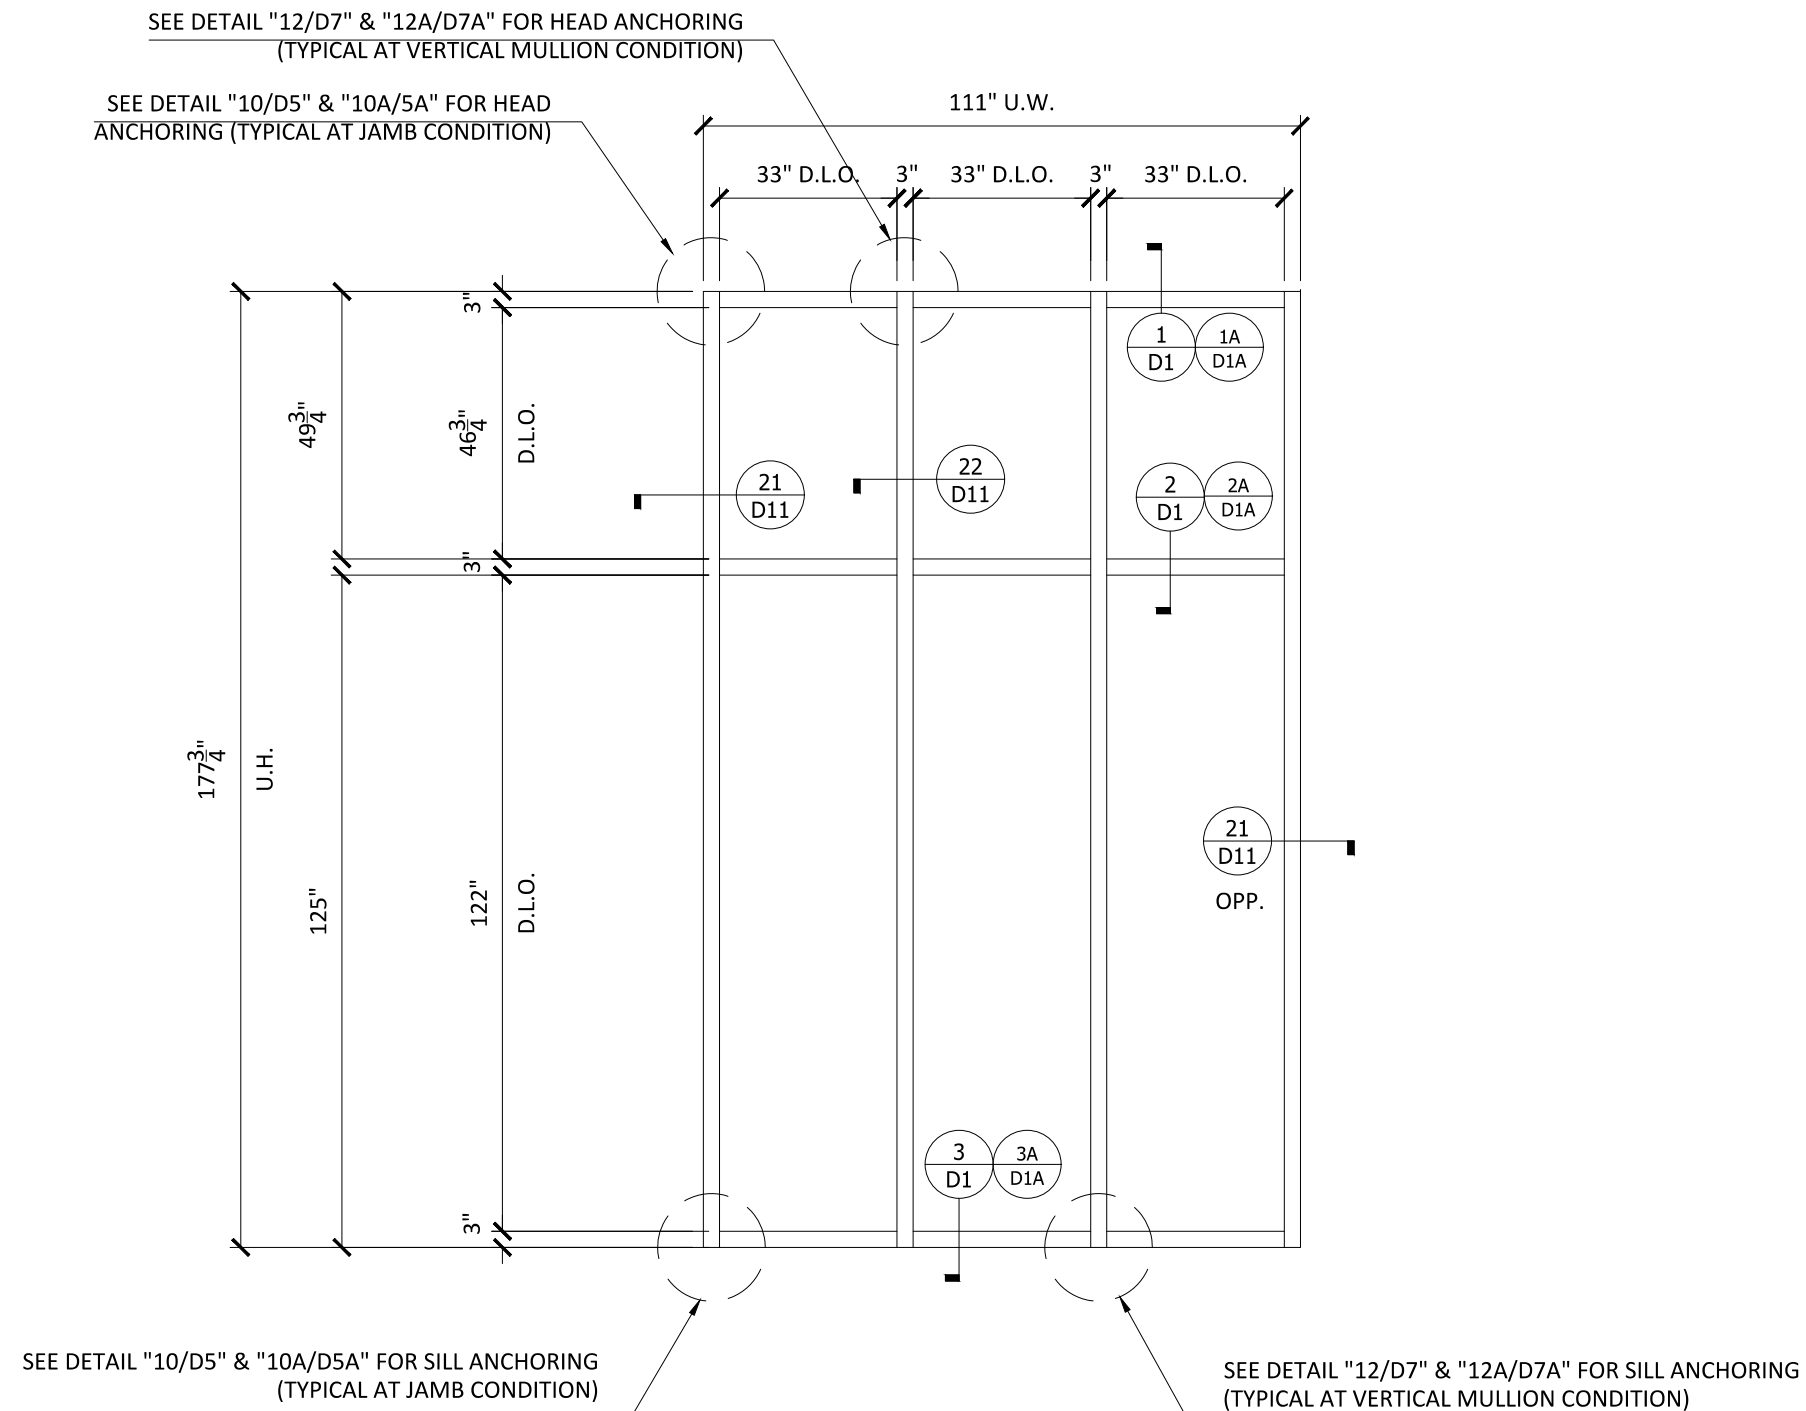

NOTE:
1- ALL DIMENSIONS ARE IN INCHES
2- ANTIBUCKLING CLIPS 4" LONG SPACED
@ 18" O.C.

TYPICAL EXTERIOR ELEVATION
DP: +100/-100 PSF

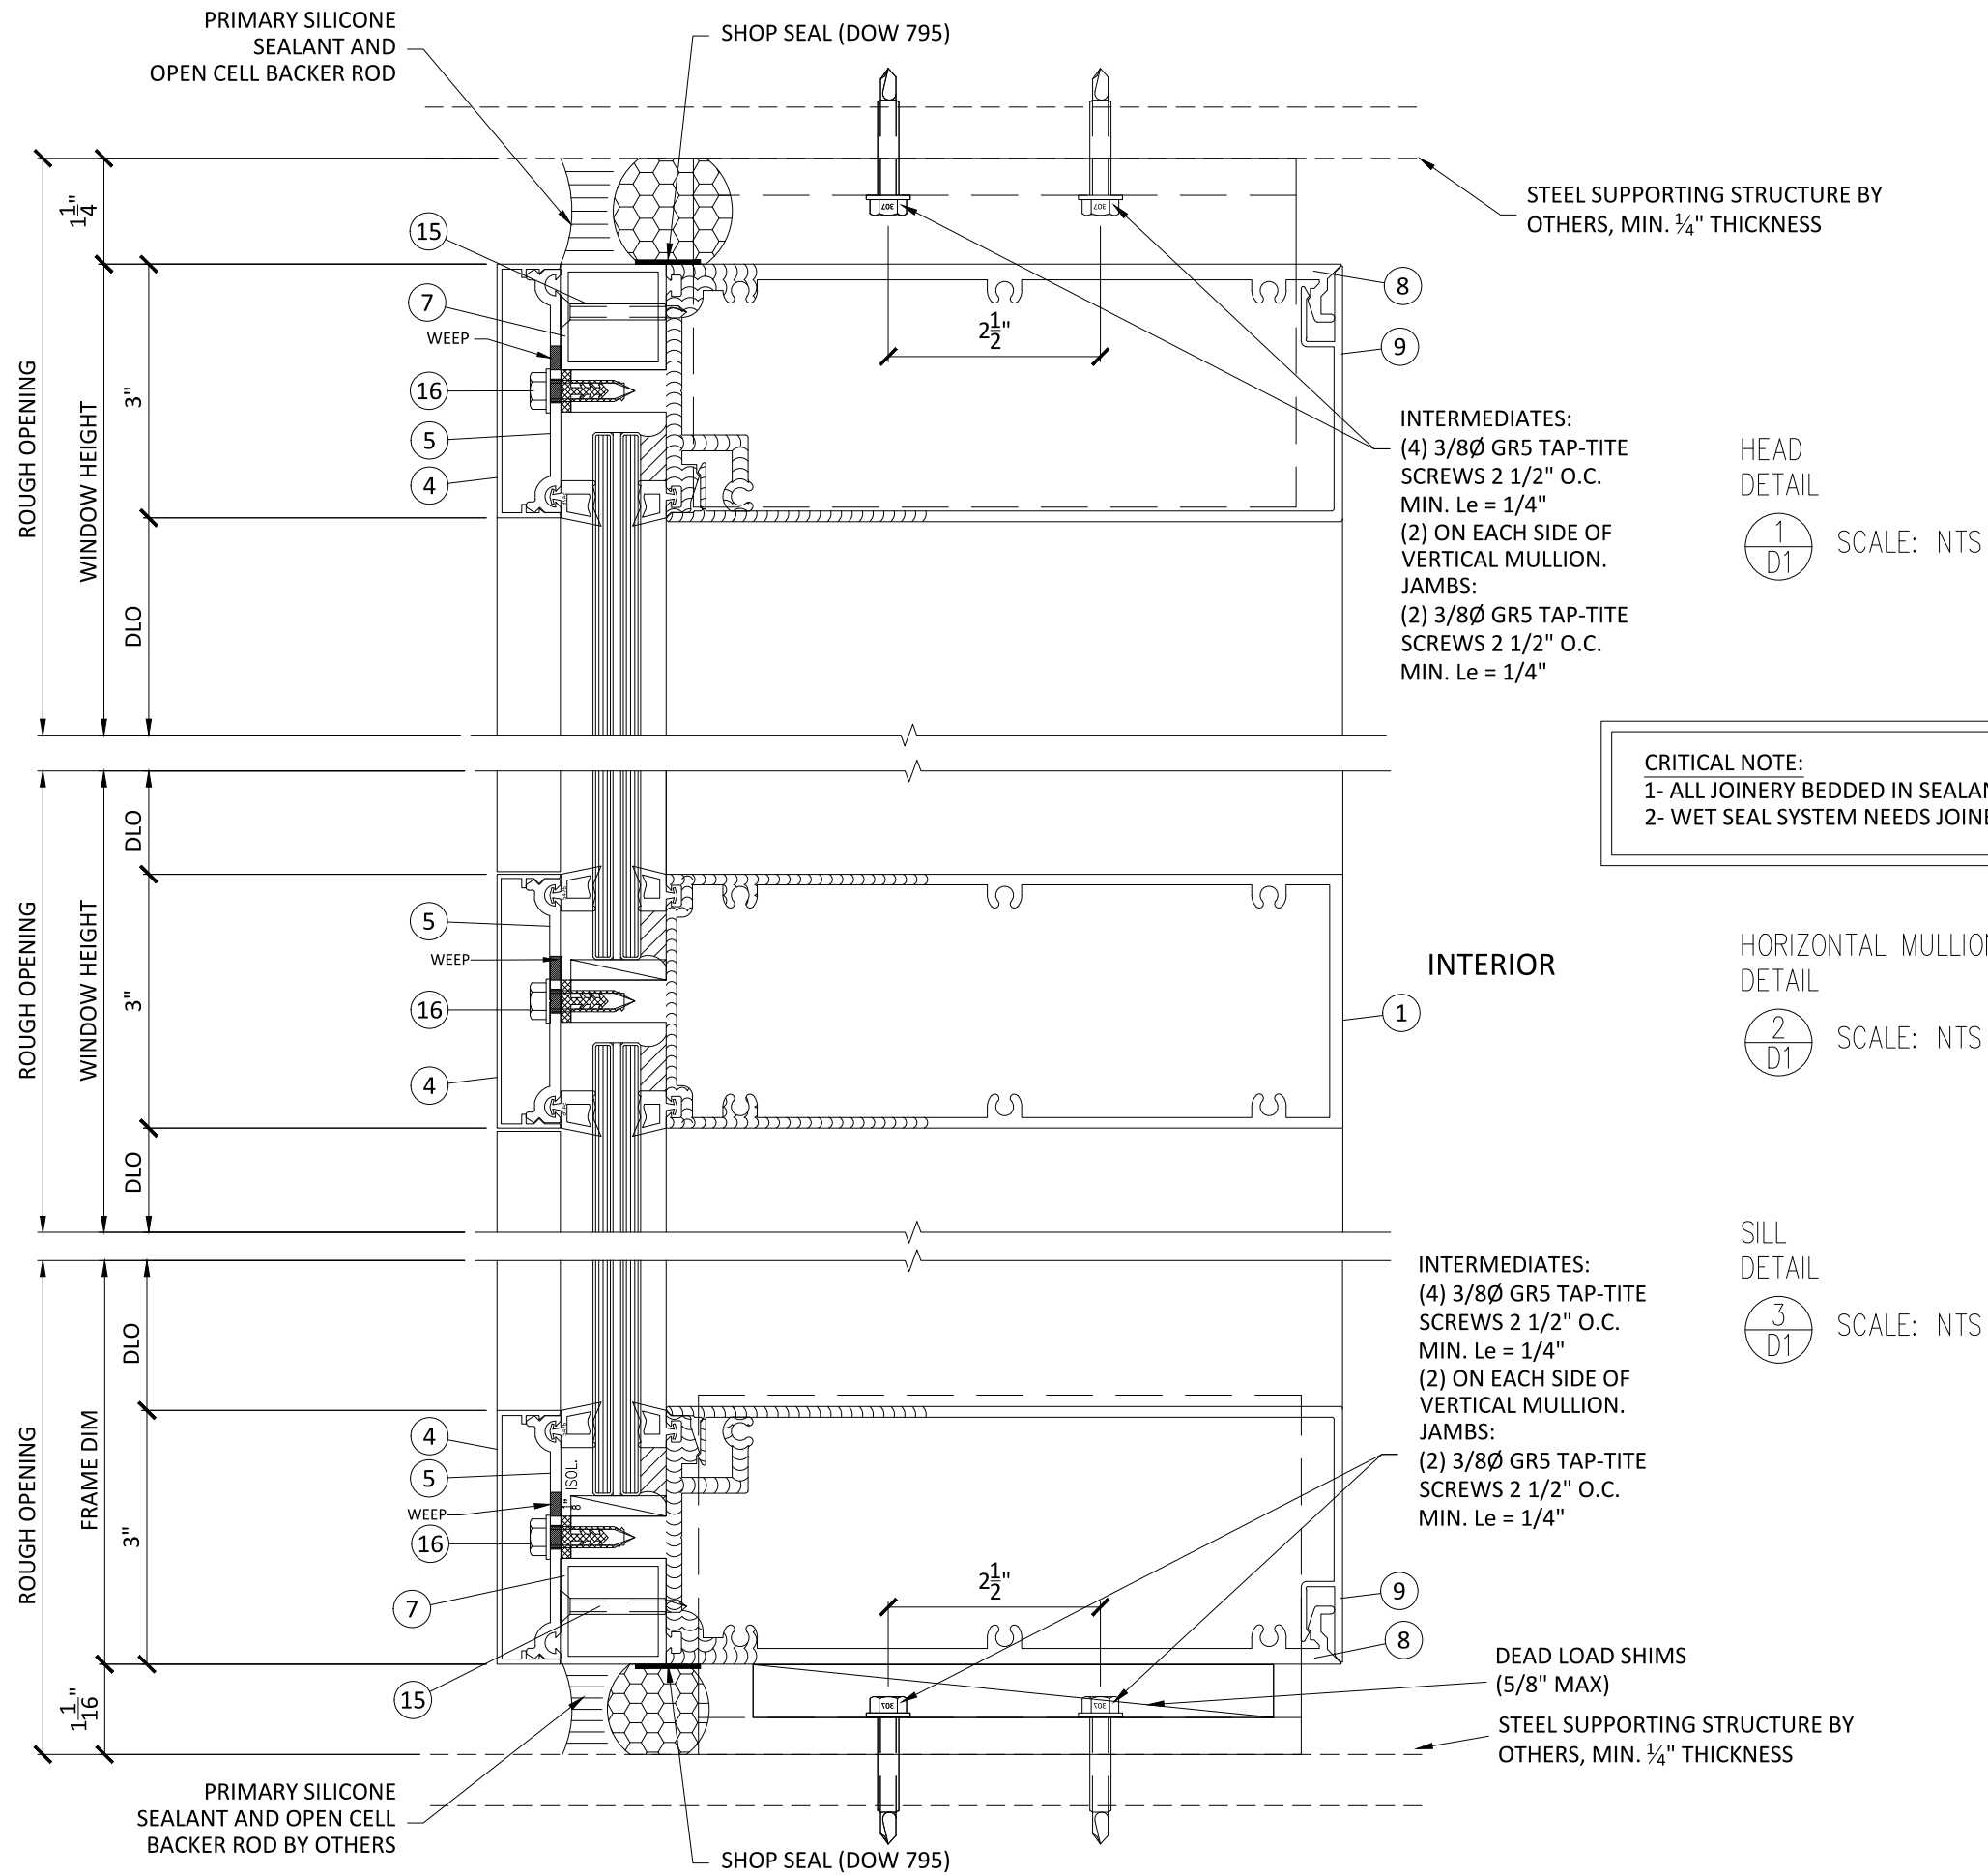


Manufacturer:
CGS
CONTINENTAL GLASS SYSTEMS LLC.
325 West 74 Place Hialeah, FL 33014
Phone 305.231.1101
Toll Free 1.877.221.1101

Revision					Submital/Revision Description




REVIEWED FOR STRUCTURAL COMPLIANCE ONLY BY:

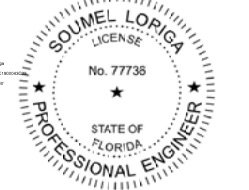


Soumel Loriga, P.E.
PE Lic No.: 77736
Cert. of Authorization: 30891

FLORIDA NUMBER: FL 19734.1	
SERIES: SERIES CW 200 LMI	
Description:	
Drawn Date 02-01-2021	Scale AS NOTED
Project No. FLORIDA APPROVAL 2020	
Drawing Title VERTICAL SECTION DETAILS	
Sheet No. D1	

EXTERIOR

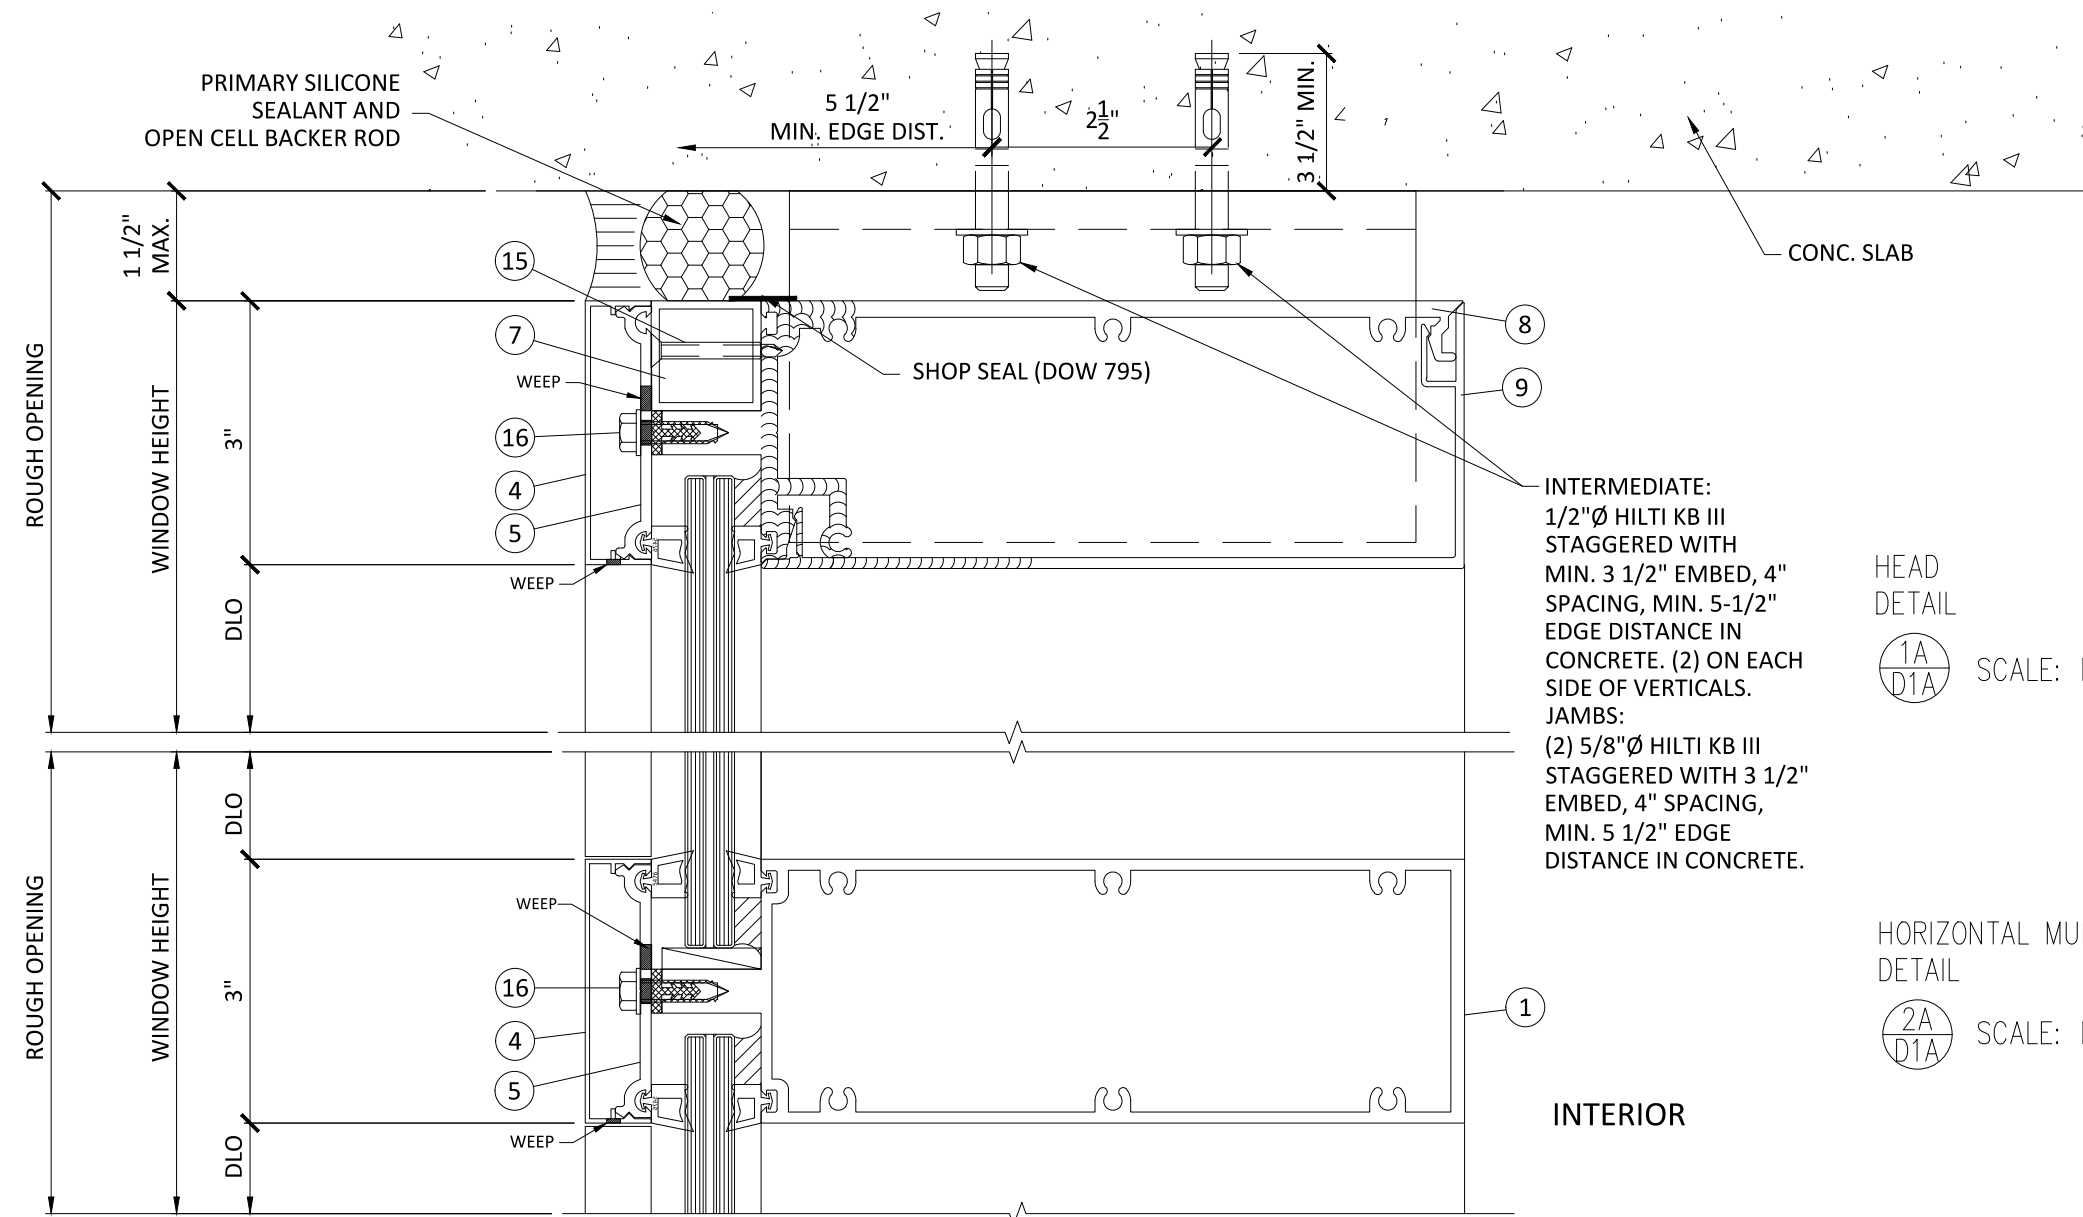

INTERIOR

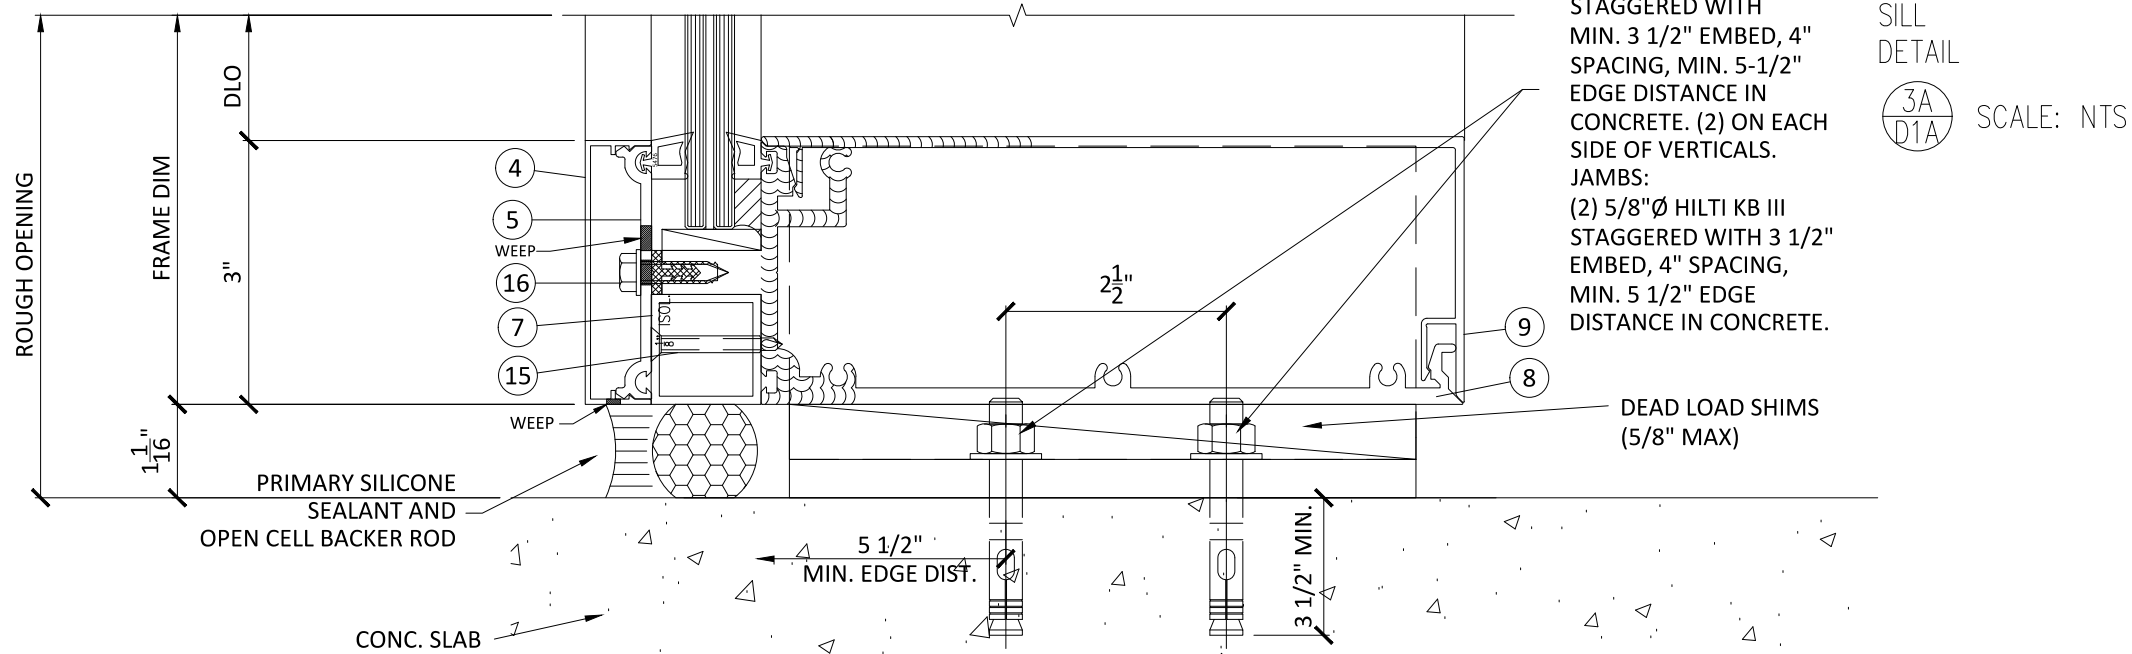

Manufacturer:
CGS
CONTINENTAL GLASS SYSTEMS LLC.
325 West 74 Place Hialeah, FL 33014
Phone 305.231.1101
Toll Free 1.877.221.1101

Revision					Submital/Revision Description

SLM ENGINEERS
REVIEWED FOR STRUCTURAL
COMPLIANCE ONLY BY:

Soumel Loriga
LICENSE
No. 77736
STATE OF
FLORIDA
PROFESSIONAL ENGINEER

Soumel Loriga, P.E.
PE Lic No.: 77736
Cert. of Authorization: 30891

FLORIDA NUMBER:

FL 19734.12

SERIES:

**SERIES CW 200
LMI**


Description:

Drawn Date 02-01-2021	Scale AS NOTED
--------------------------	-------------------

Project No.
FLORIDA APPROVAL 2020


Drawing Title
**VERTICAL SECTION
DETAILS**

Sheet No.
D1A

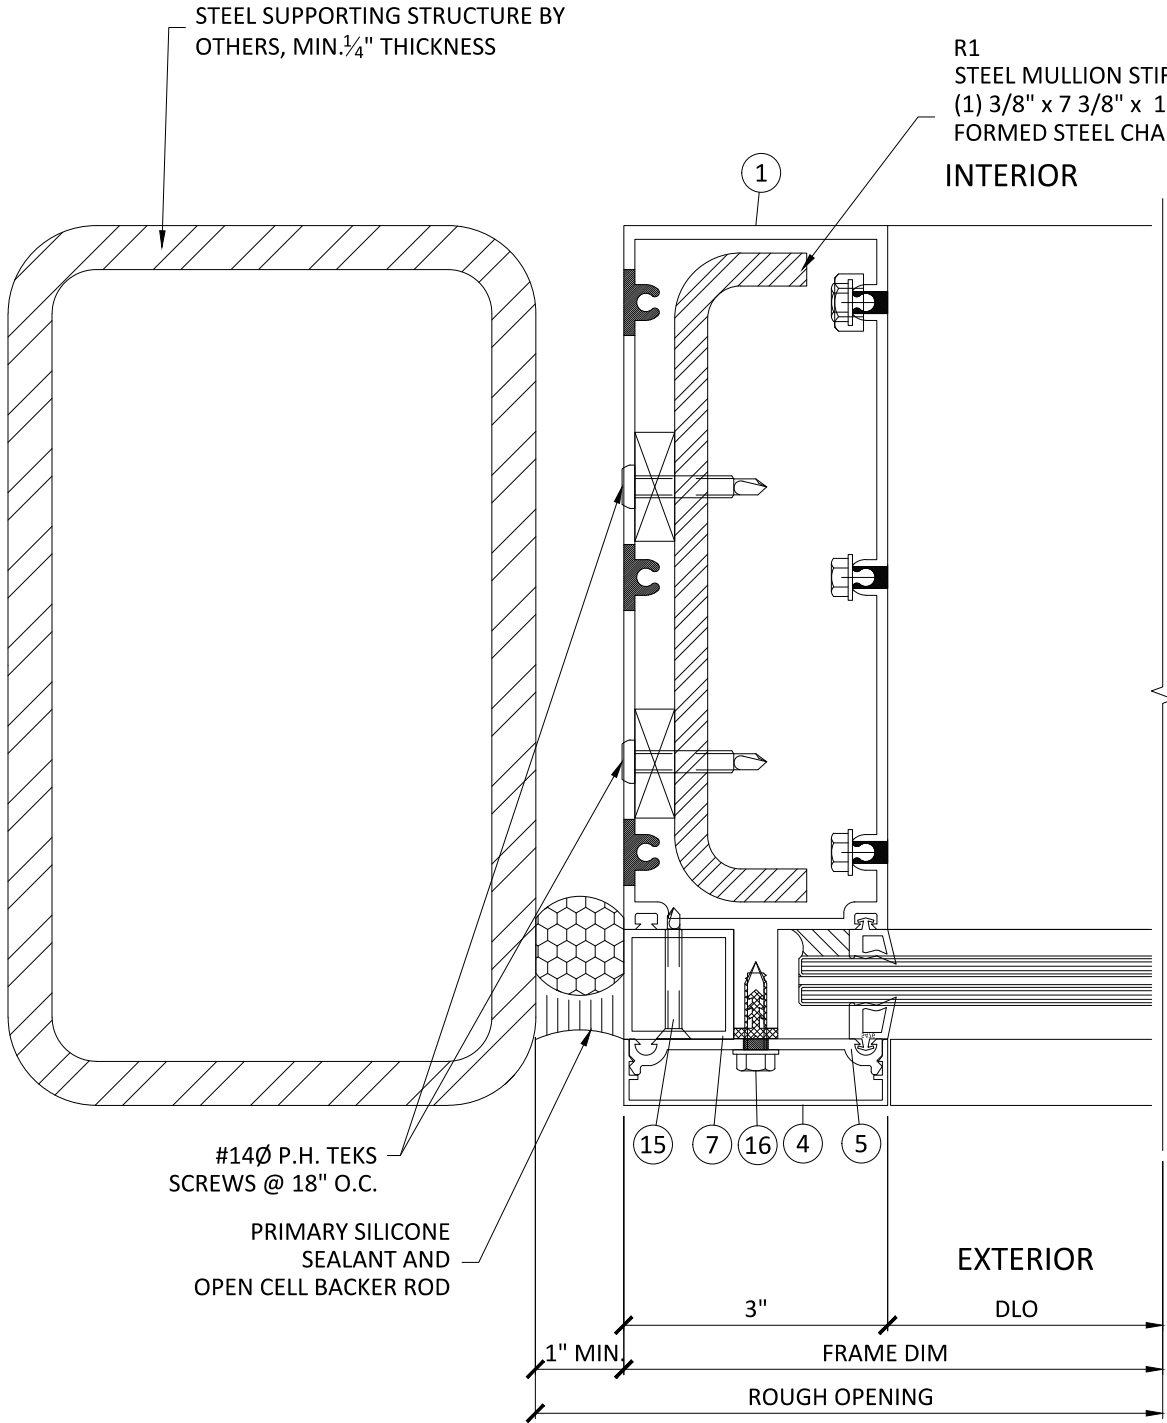

JAMB
DETAIL

$\frac{6}{D3}$ SCALE: NTS

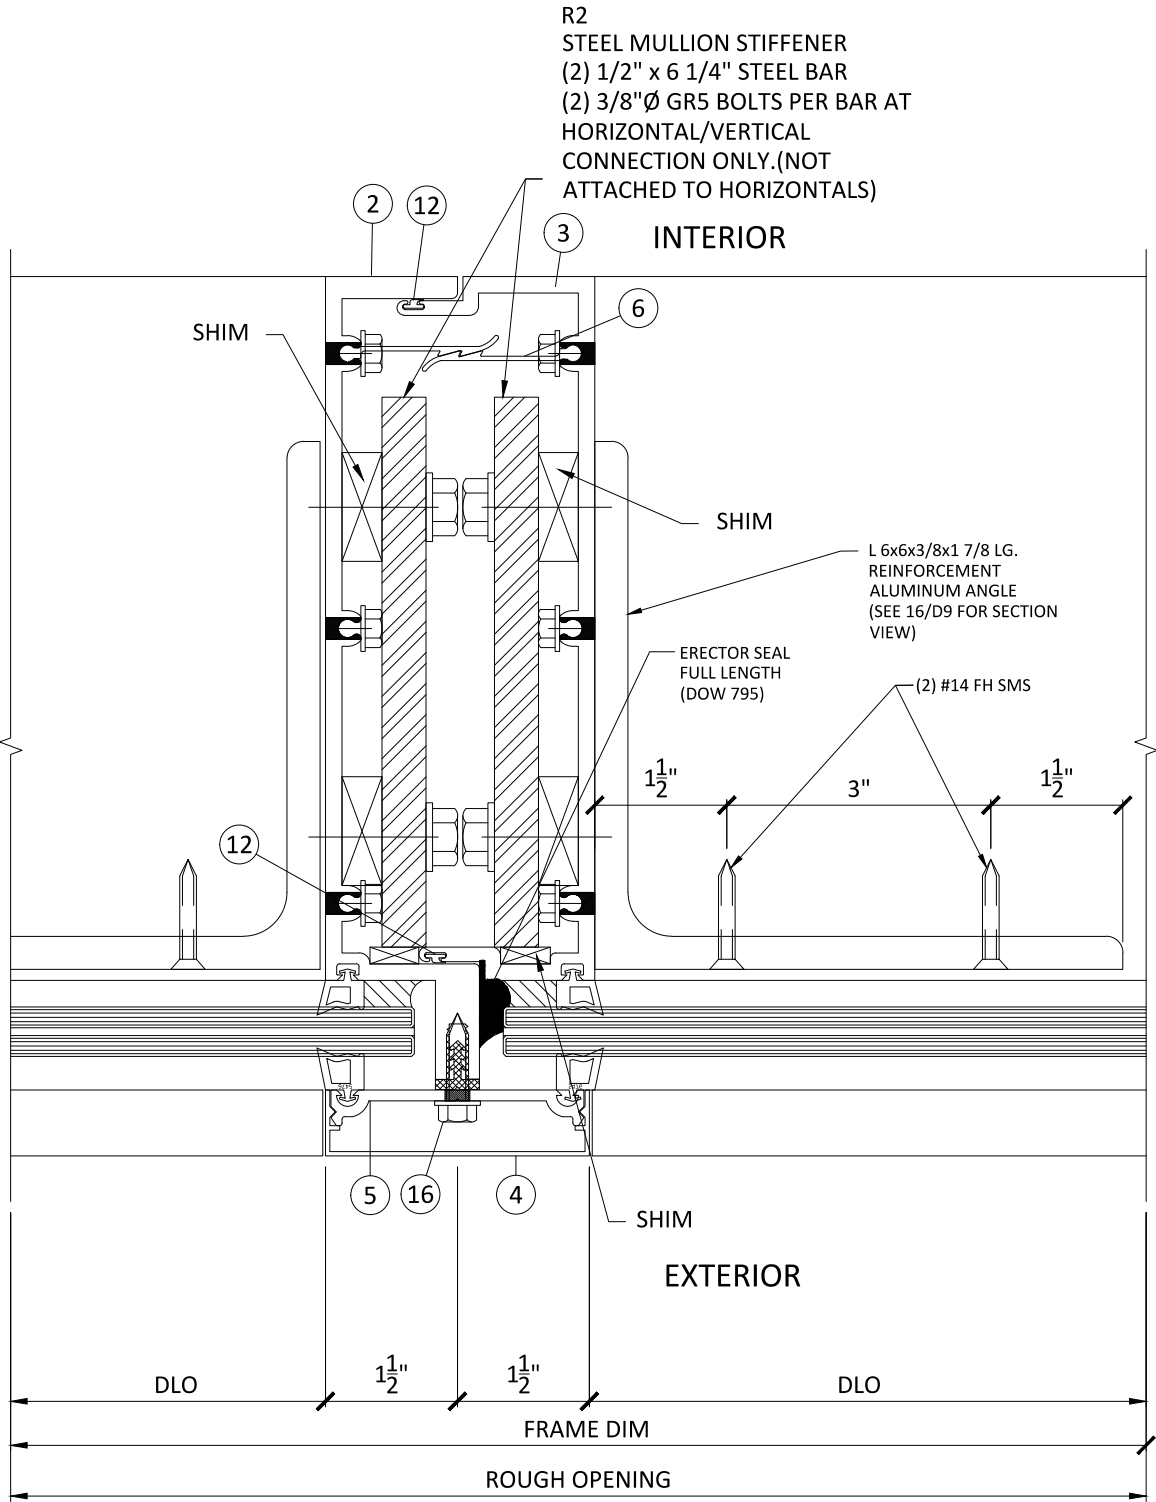

VERTICAL MULLION
DETAIL

$\frac{7}{D3}$ SCALE: NTS

Manufacturer:

CGS
CONTINENTAL GLASS SYSTEMS LLC.
325 West 74 Place Hialeah, FL 33014
Phone 305.231.1101
Toll Free 1.877.221.1101

Rev.	Sub.	Date	By	Drawn	Submit/Revision Description

SLM ENGINEERS
REVIEWED FOR STRUCTURAL COMPLIANCE ONLY BY:

Soumel Loriga
LICENSE
No. 77736
STATE OF FLORIDA
PROFESSIONAL ENGINEER

Soumel Loriga, P.E.
PE Lic No.: 77736
Cert. of Authorization: 30891

FLORIDA NUMBER:

FL 19734.1

SERIES:

SERIES CW 200 LMI

Description:


Drawn Date
02-01-2021

Scale
AS NOTED

Project No.
FLORIDA APPROVAL 2020


Drawing Title
HORIZONTAL SECTION DETAILS

Sheet No.
D3

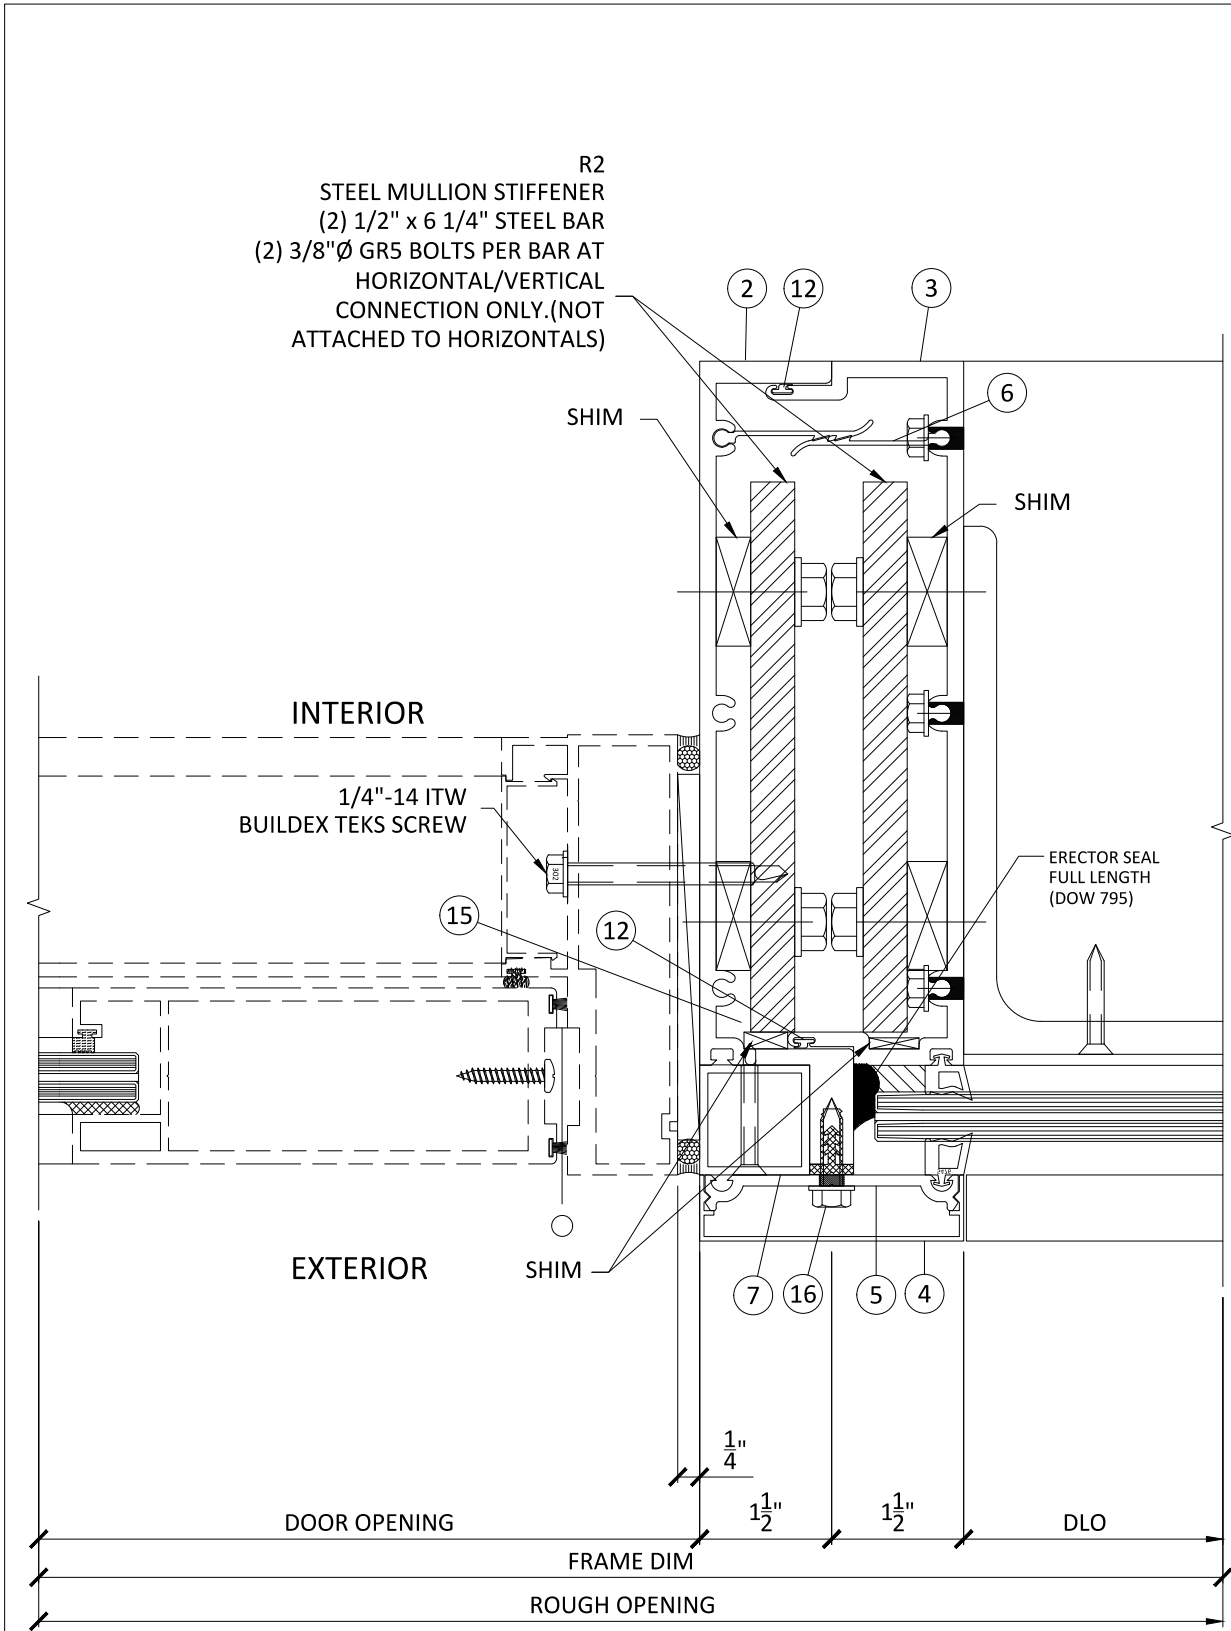

DOOR JAMB
DETAIL
8
D4 SCALE: NTS

NOTE:
10000 SWING DOOR UNDER
SEPARATE APPROVAL

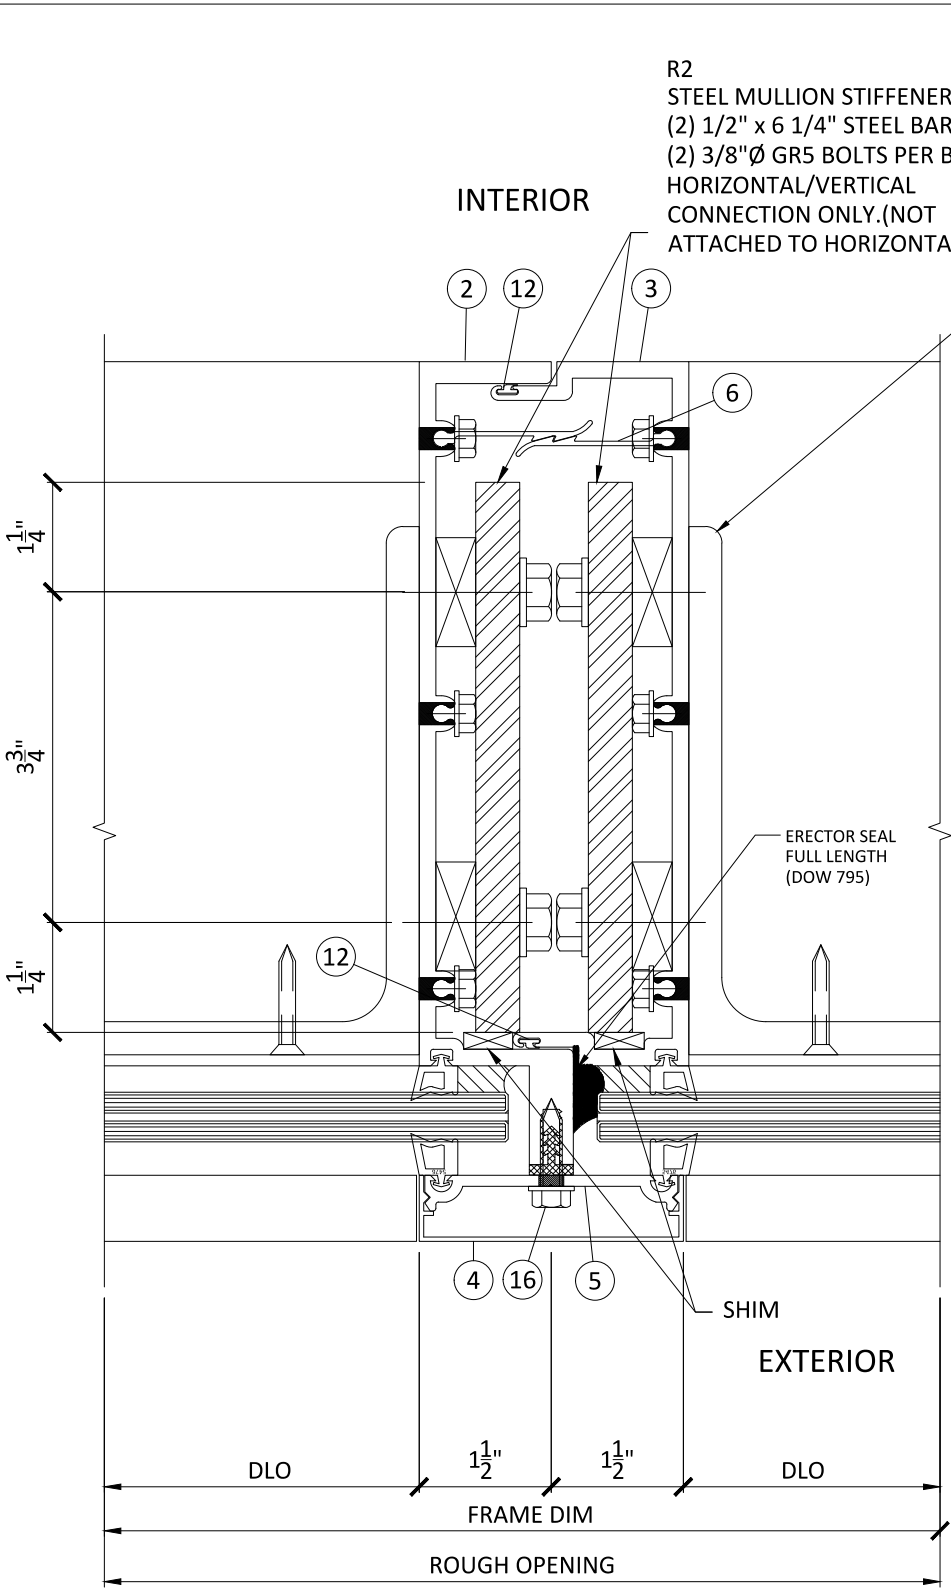

VERTICAL MULLION
DETAIL
9
D4 SCALE: NTS

Manufacturer:

CGS
CONTINENTAL GLASS SYSTEMS LLC.
325 West 74 Place Hialeah, FL 33014
Phone 305.231.1101
Toll Free 1.877.221.1101

Rev.	Sub.	No.	Date	By	Submit/Revision Description

SLM ENGINEERS
REVIEWED FOR STRUCTURAL
COMPLIANCE ONLY BY:

Soumel Loriga
PROFESSIONAL ENGINEER
No. 77736
STATE OF FLORIDA
Soumel Loriga, P.E.
PE Lic No.: 77736
Cert. of Authorization: 30891

FLORIDA NUMBER:

FL 19734.1

SERIES:

**SERIES CW 200
LMI**

Description:

Drawn Date
02-01-2021

Scale
AS NOTED

Project No.
FLORIDA APPROVAL 2020



Drawing Title
**HORIZONTAL SECTION
DETAILS**

Sheet No.
D4



D5A

CGS
CONTINENTAL GLASS SYSTEMS LLC.
325 West 74 Place Hialeah, FL 33014
Phone 305.231.1101
Toll Free 1.877.221.1101

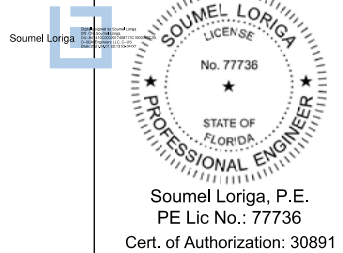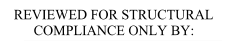[illegible]

FL 19734.1

SERIES CW 200
LMI

Drawn Date 02-01-2021	Scale AS NOTED
--------------------------	-------------------

Project No.	
FLORIDA APPROVAL 2020	

Drawing Title
***HORIZONTAL SECTION
DETAILS***

Sheet No.


D6A



11A
D6A

SCALE: NTS

CGS
CONTINENTAL GLASS SYSTEMS LLC.
325 West 74 Place Hialeah, FL 33014
Phone 305.231.1101
Toll Free 1.877.221.1101

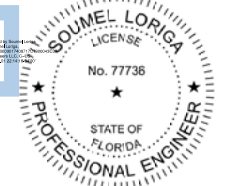[illegible]

Soumel Loriga, P.E.
PE Lic No.: 77736
ert. of Authorization: 30891

FL 19734.1

SERIES CW 200
LMI


Drawn Date	02-01-2021
------------	------------

Scale
NOTED

FLORIDA APPROVAL 2020

**HORIZONTAL SECTION
DETAILS**

D7A

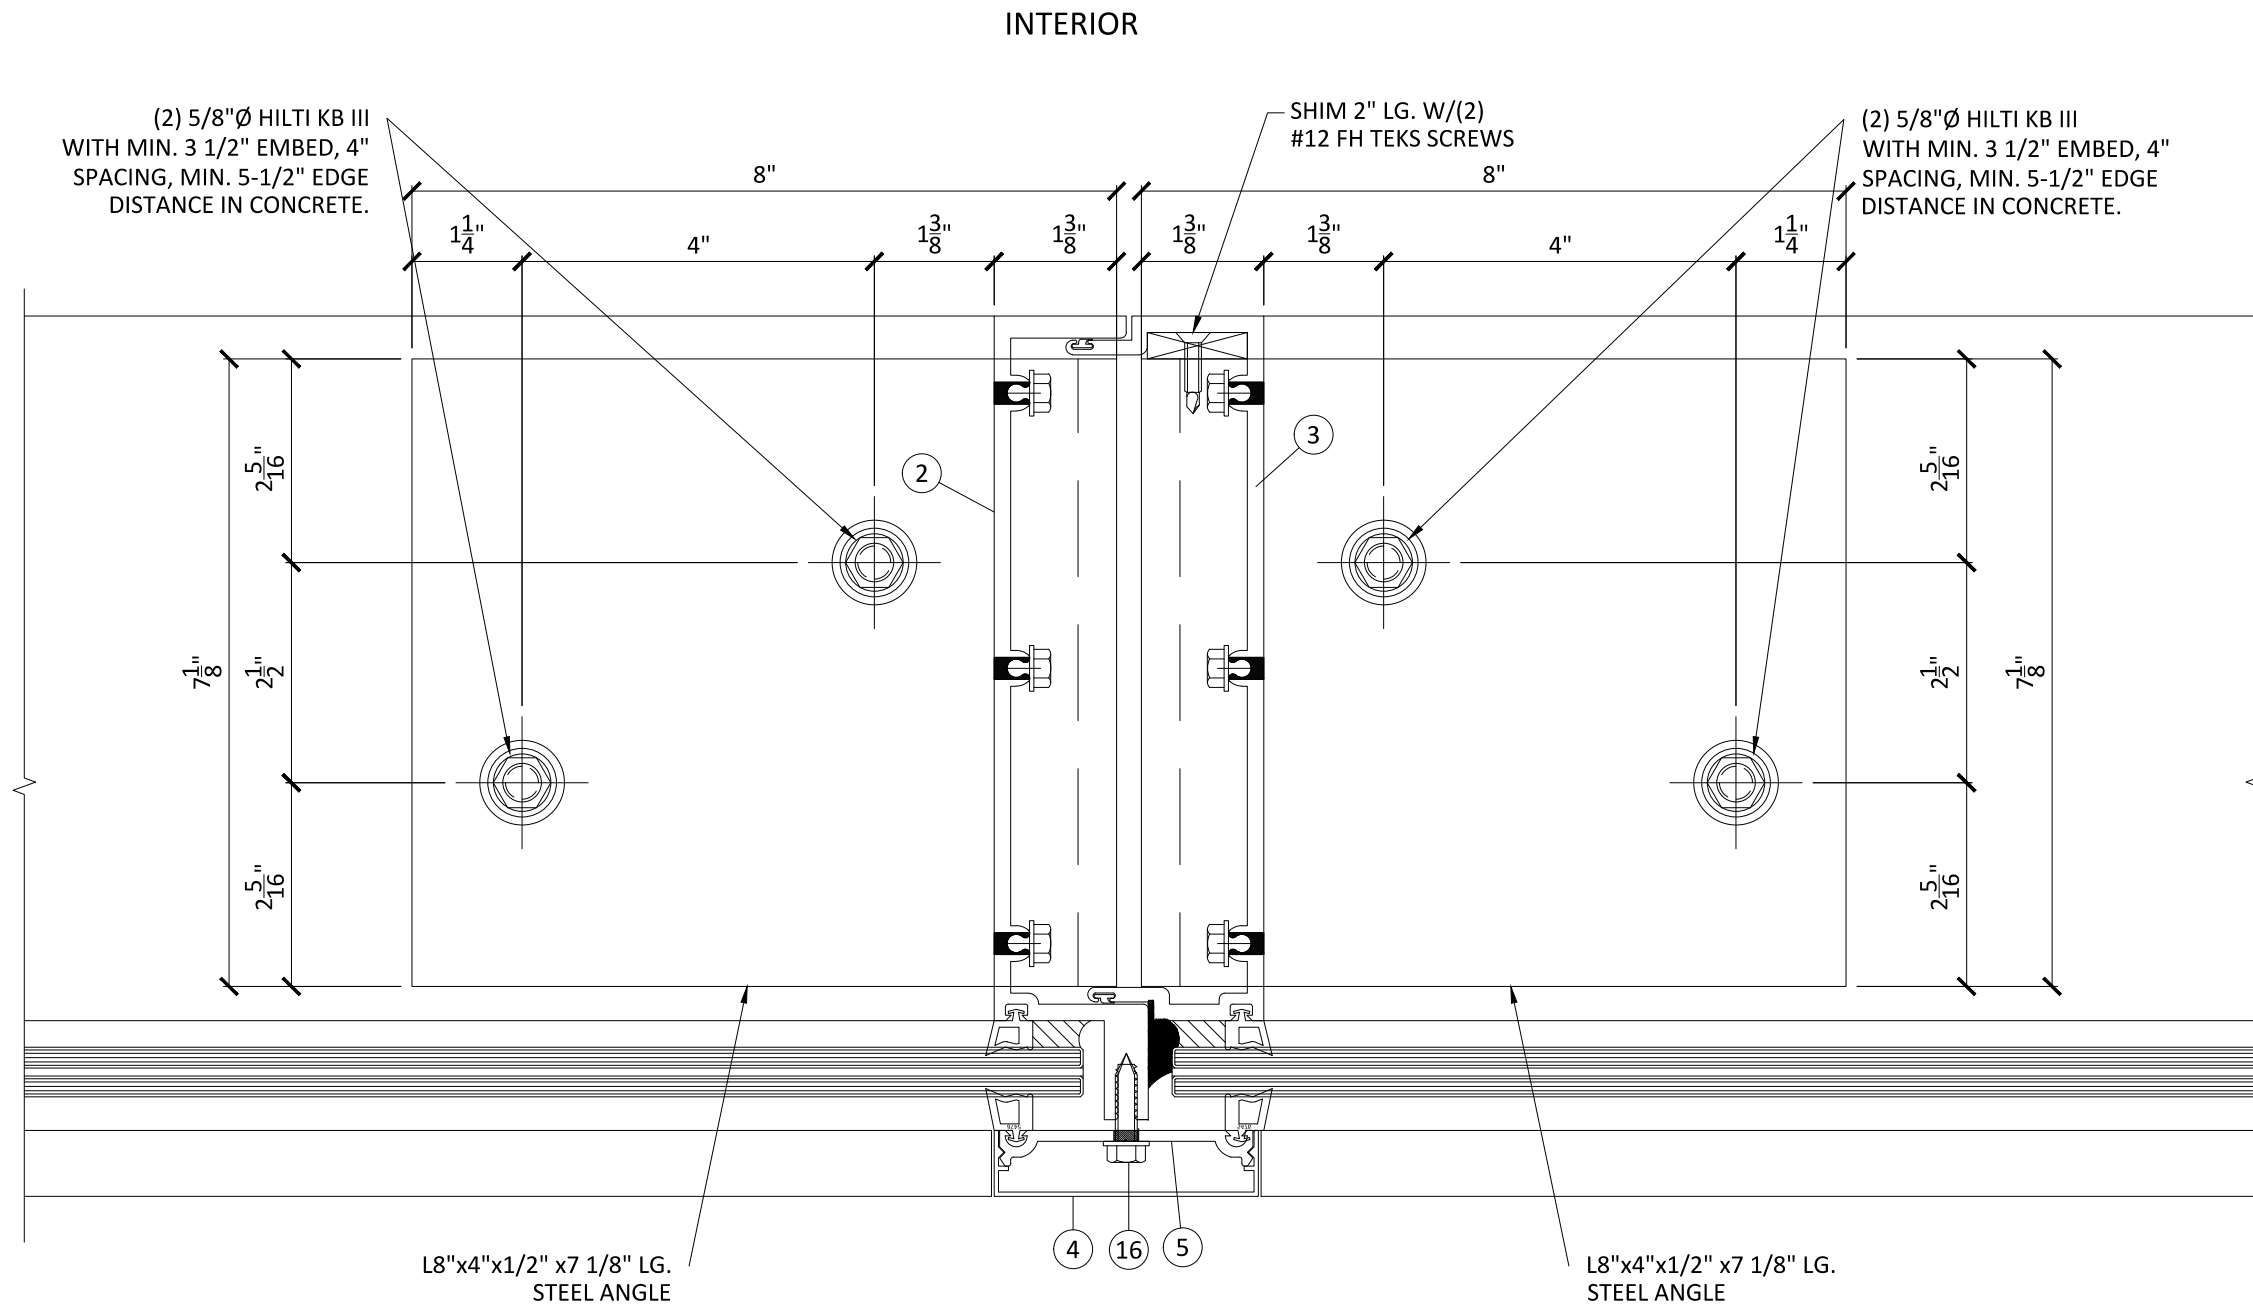


EXTERIOR

VERTICAL MULLION HEAD & SILL ANCHORING DETAIL

12A
D7A

SCALE: NTS

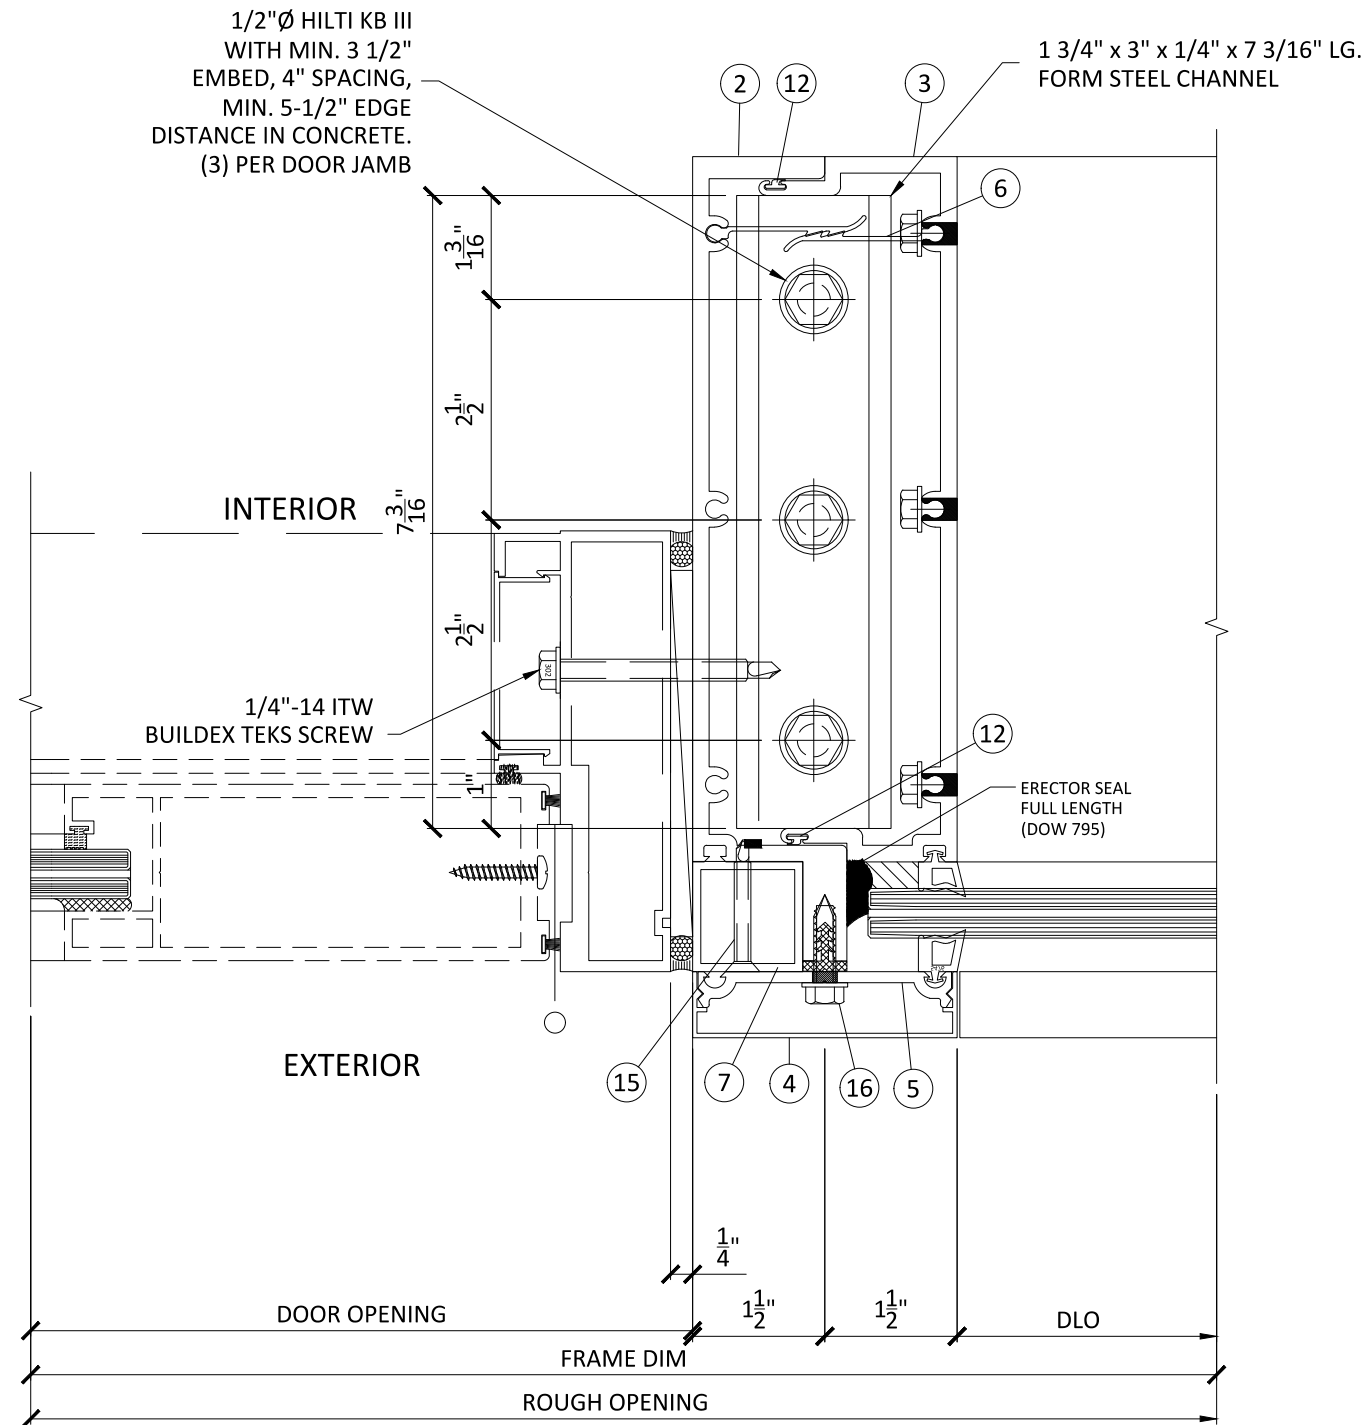

Manufacturer:


CGS

CONTINENTAL GLASS SYSTEMS LLC.

325 West 74 Place Hialeah, Fl 33014

Phone 305.231.1101

Toll Free 1.877.221.1101

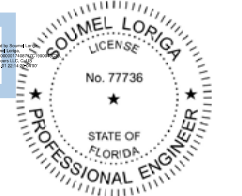

SERIES:

Description:

Drawn Date	02-01-2021
------------	------------

Scale
AS NOTED

Project No.
FLORIDA APPROVAL 2020

Drawing Title
***HORIZONTAL SECTION
DETAILS***


Sheet No.

NOTE:
10000 SWING DOOR UNDER
SEPARATE APPROVAL

VERTICAL MULLION SILL ANCHORING DETAIL

13A
D8A


SCALE: NTS

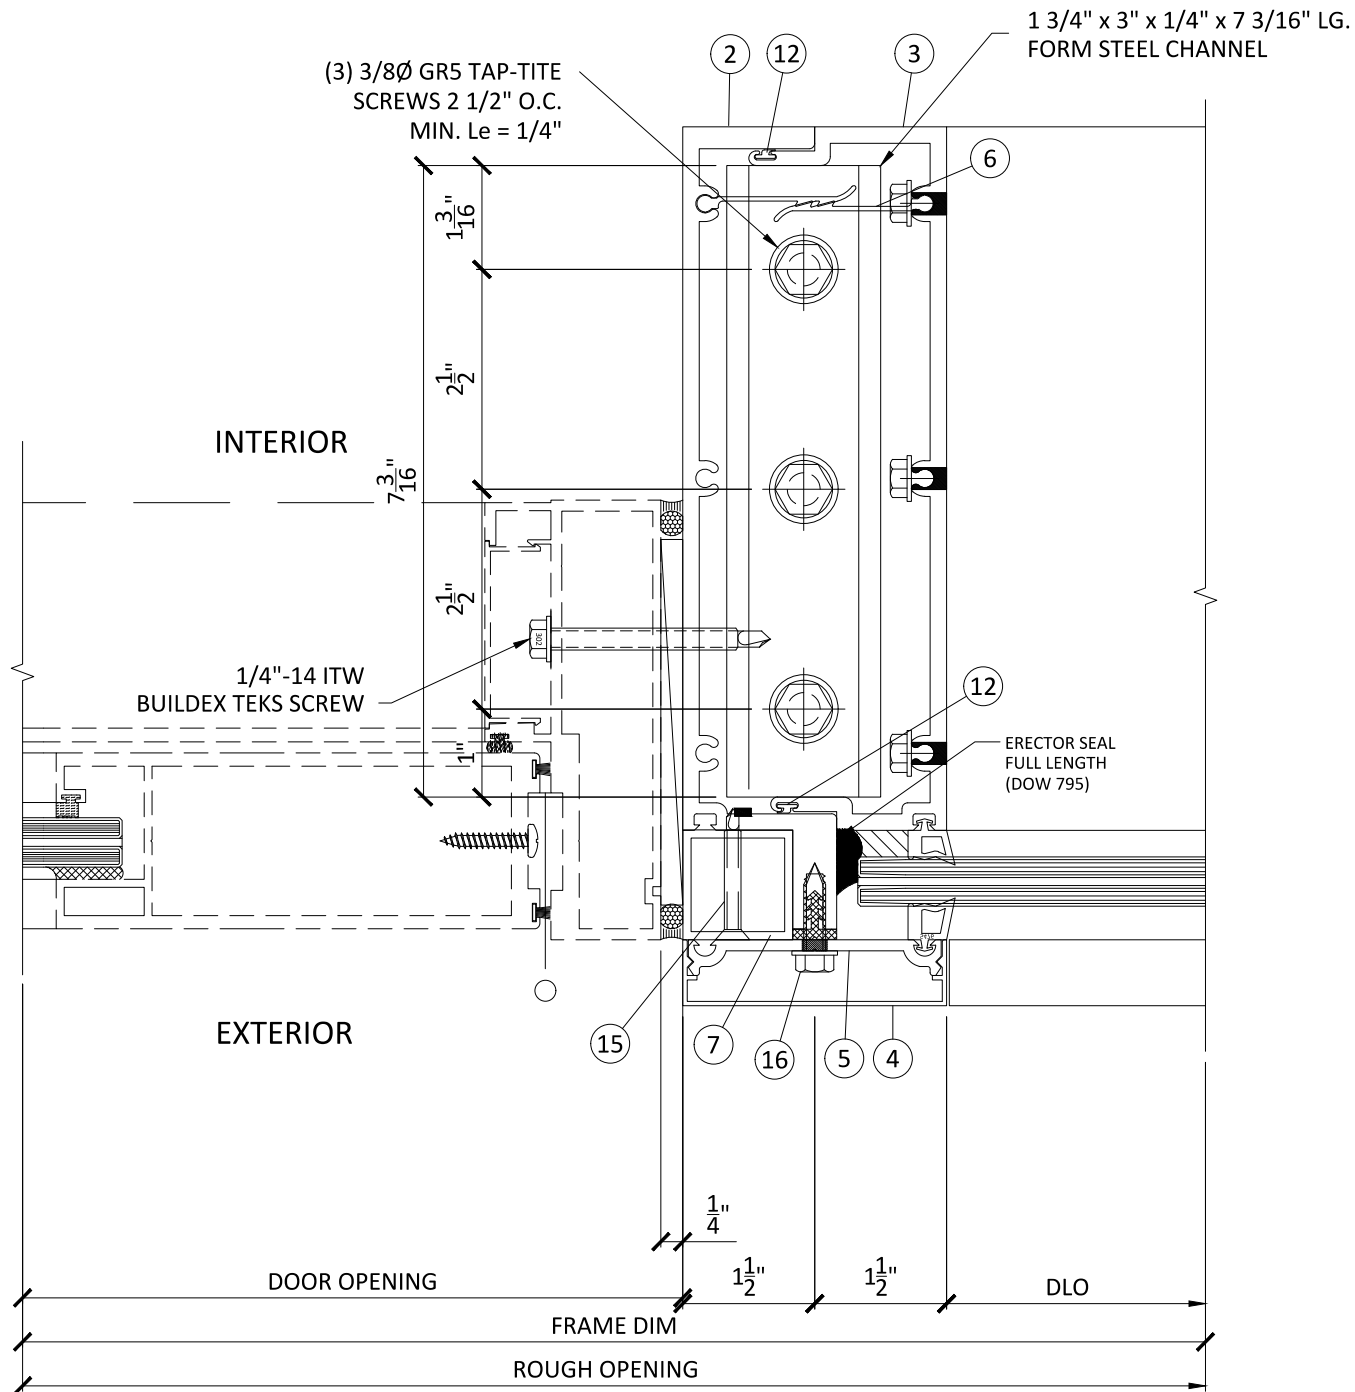

VERTICAL MULLION
SILL ANCHORING
DETAIL

13
D8 SCALE: NTS

NOTE:
10000 SWING DOOR UNDER
SEPARATE APPROVAL

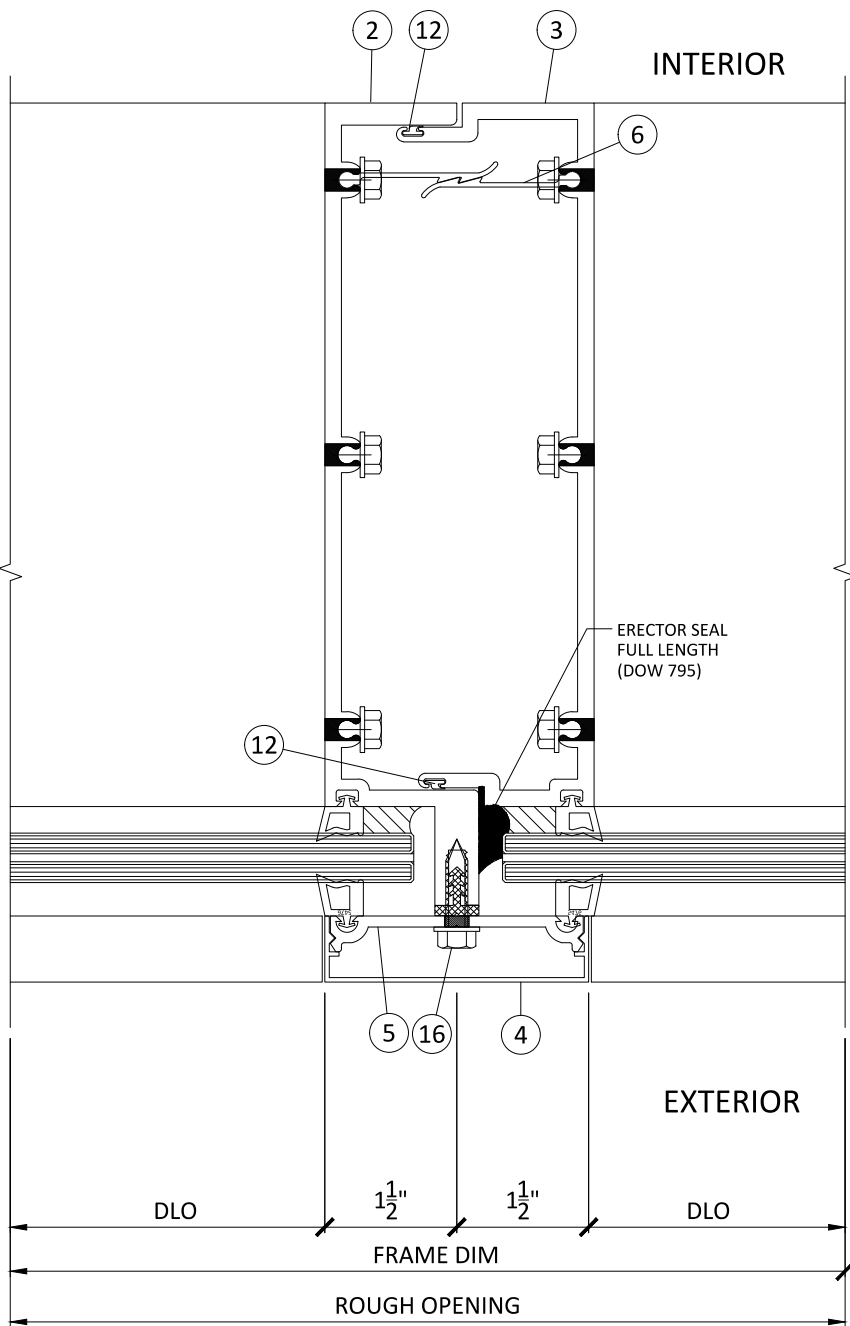

VERTICAL MULLION
DETAIL

14
D8 SCALE: NTS

Manufacturer:
CGS
CONTINENTAL GLASS SYSTEMS LLC.
325 West 74 Place Hialeah, FL 33014
Phone 305.231.1101
Toll Free 1.877.221.1101

Sub. No.	Rev. No.	Date	Drawn By	Submital/Revision Description

SLM ENGINEERS
REVIEWED FOR STRUCTURAL COMPLIANCE ONLY BY:

Soumel Loriga
LICENSE
No. 77736
STATE OF FLORIDA
PROFESSIONAL ENGINEER

Soumel Loriga, P.E.
PE Lic No.: 77736
Cert. of Authorization: 30891

FLORIDA NUMBER:
FL 19734.1

SERIES:
SERIES CW 200 LMI


Description:

Drawn Date 02-01-2021 Scale AS NOTED



Project No.
FLORIDA APPROVAL 2020

Drawing Title
HORIZONTAL SECTION DETAILS

Sheet No.
D8A

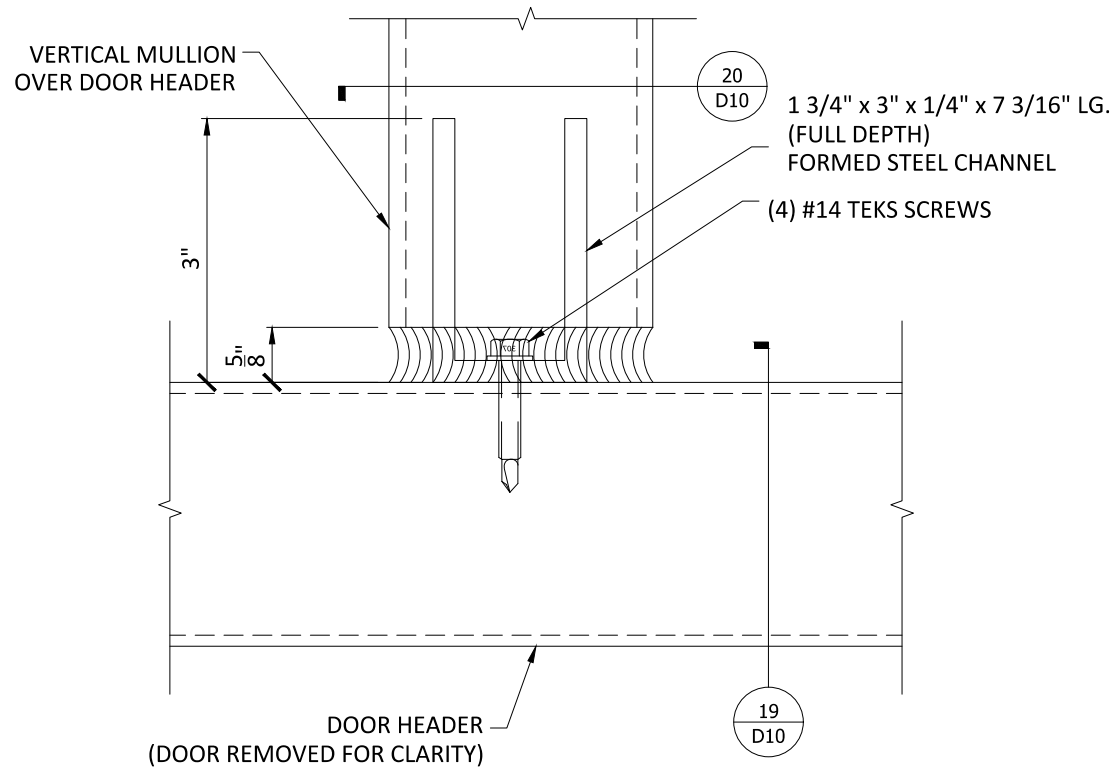

SLIP CONNECTION
DETAIL
(18 D10) SCALE: NTS

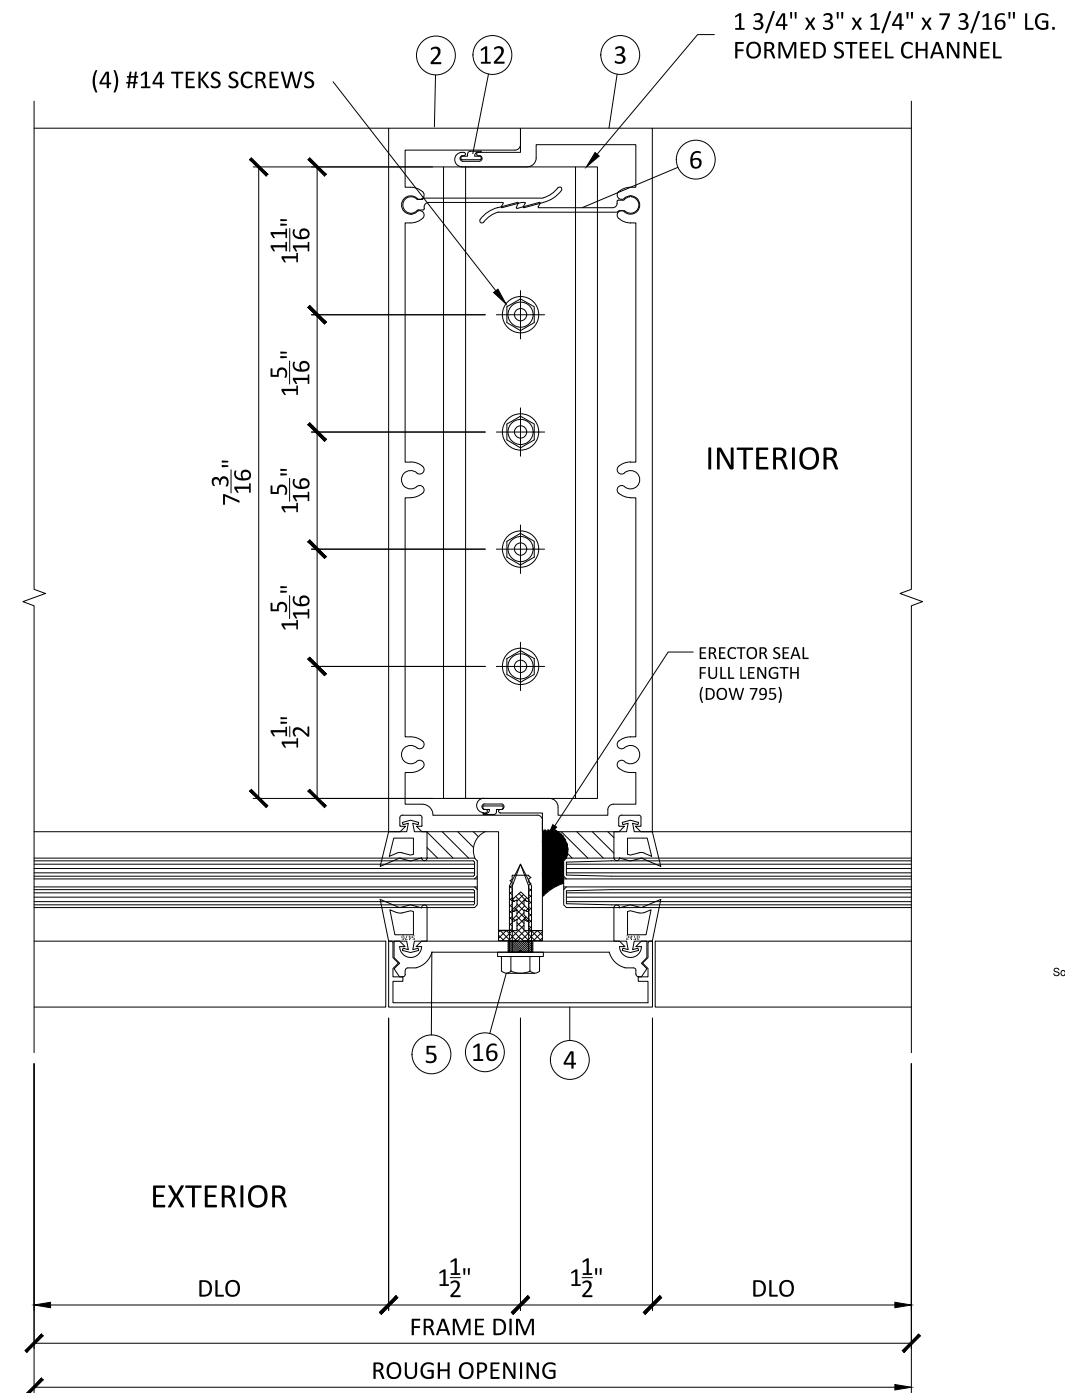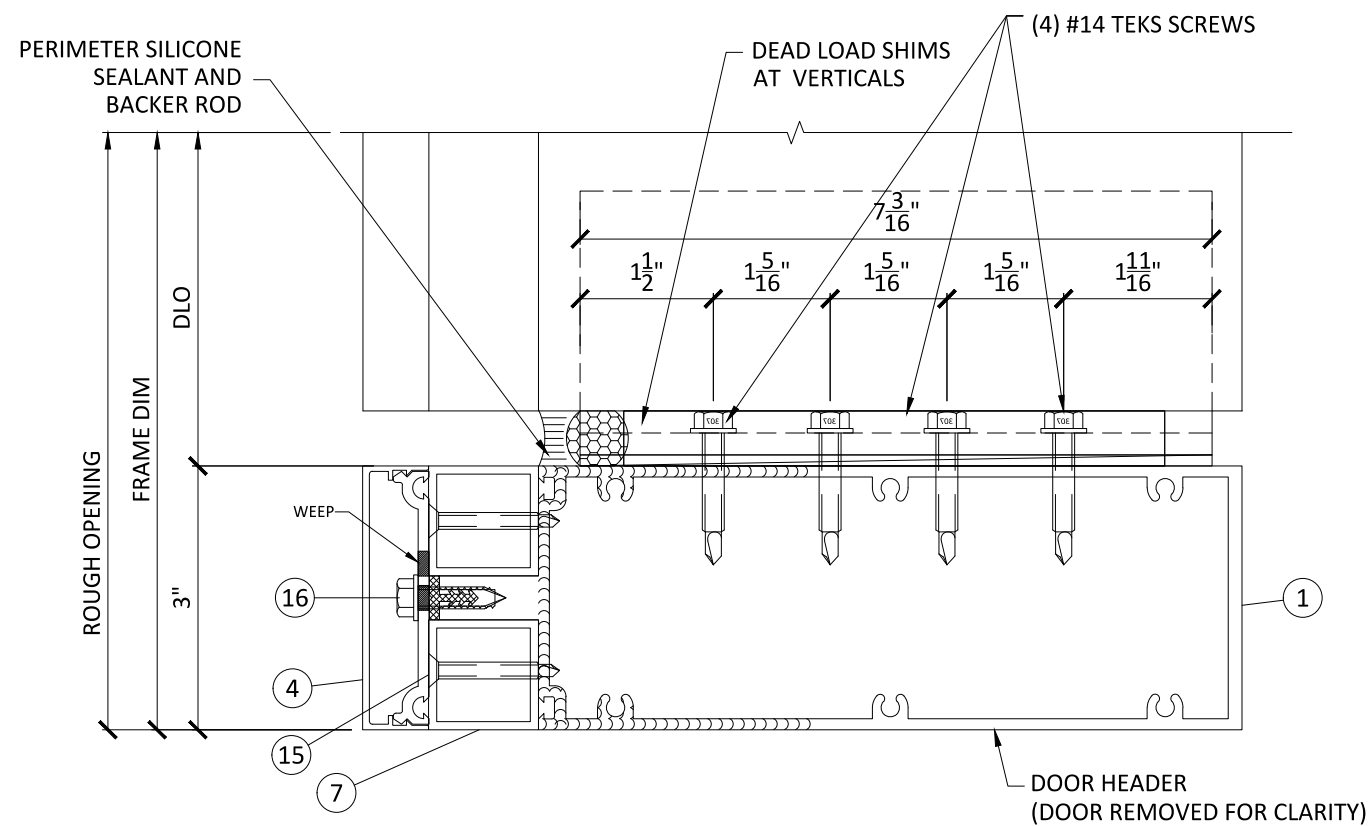

VERTICAL MULLION
DETAIL
(20 D10) SCALE: NTS

SIDE VIEW
DETAIL
(19 D10) SCALE: NTS

Manufacturer:
CGS
CONTINENTAL GLASS SYSTEMS LLC.
325 West 74 Place Hialeah, FL 33014
Phone 305.231.1101
Toll Free 1.877.221.1101

Rev. No.	Sub. No.	Date	Drawn By	Submital/Revision Description

SLM ENGINEERS
REVIEWED FOR STRUCTURAL
COMPLIANCE ONLY BY:
Soumel Loriga
LICENSE
No. 77736
STATE OF
FLORIDA
PROFESSIONAL ENGINEER
Soumel Loriga, P.E.
PE Lic No.: 77736
Cert. of Authorization: 30891

FLORIDA NUMBER:
FL 19734.1

SERIES:
**SERIES CW 200
LMI**

Description:

Drawn Date
02-01-2021
Scale
AS NOTED

Project No.
FLORIDA APPROVAL 2020

Drawing Title
**SLIP CONNECTION
DETAILS**

Sheet No.
D10

