
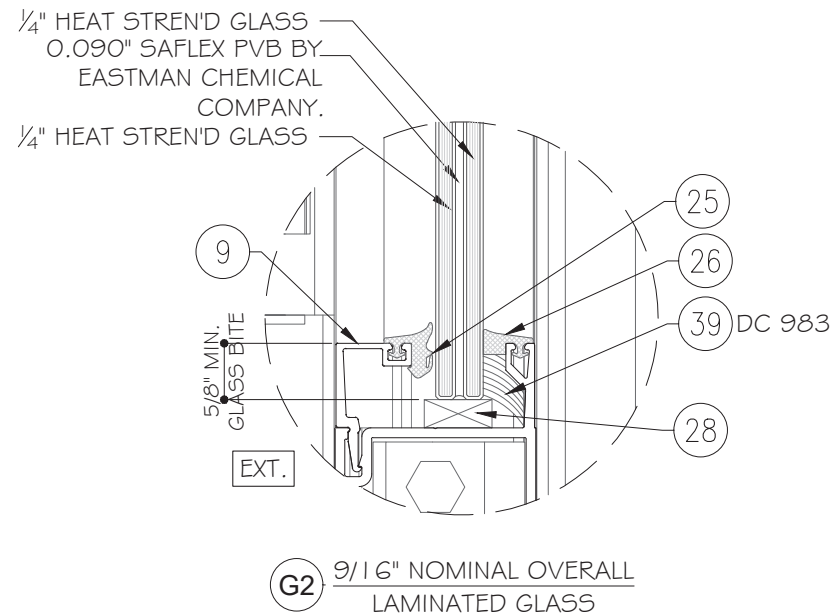


SERIES 9000 ALUMINUM OUTSWING DOOR
LARGE MISSILE IMPACT (L.M.I.)

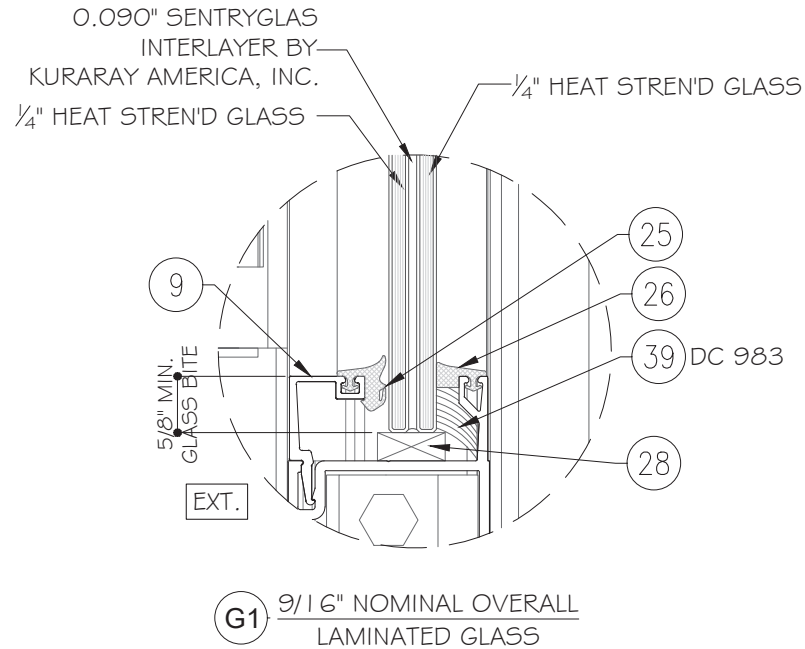

GENERAL NOTES:

- THIS PRODUCT HAS BEEN DESIGNED AND TESTED TO COMPLY WITH THE REQUIREMENTS OF THE FLORIDA BUILDING CODE 8TH EDITION (2023) / 9TH EDITION (2026) INCLUDING HIGH VELOCITY HURRICANE ZONE (HVHZ).
- DOOR IS DESIGNED TO BE USED AT LARGE MISSILE AREA. SHUTTER IS NO REQUIRED.
- DOORS ARE APPROVED FOR AIR RESISTANCE. SEE ELEVATION FOR WATER RESISTANCE CONDITION.
- ANCHORS SHALL BE AS LISTED, SPACED AS SHOWN ON DETAILS. ANCHORS EMBEDMENT TO BASE MATERIAL SHALL BE BEYOND WALL DRESSING OR STUCCO.
- ANCHORING OR LOADING CONDITIONS NOT SHOWN IN THESE DETAILS ARE NOT PART OF THIS APPROVAL.
- MATERIALS INCLUDING BUT NOT LIMITED TO STEEL/METAL SCREWS THAT COME INTO CONTACT WITH OTHER DISSIMILAR MATERIALS SHALL MEET THE REQUIREMENTS OF THE FLORIDA BUILDING CODE 8TH EDITION (2023) / 9TH EDITION (2026) SECTION AS APPLICABLE.
- WOOD BUCKS/METAL STRUCTURES BY OTHERS TO BE DESIGNED TO SUPPORT THE LOADS IMPOSED BY THIS GLAZING SYSTEM AND TO TRANSFER SUCH LOADS TO THE BUILDING MAIN STRUCTURE.
- ULTIMATE LOAD OBTAINED FROM ASCE 7-22, MULTIPLY BY 0.6 SHALL BE LESS THAN OR EQUAL TO MAX. DESIGN LOAD IN THIS DOCUMENT. THE DESIGN LOADS SHOWN IN THIS DOCUMENT ARE ALLOWABLE DESIGN LOADS.
- MANUFACTURER'S LABEL SHALL BE LOCATED ON A READILY VISIBLE LOCATION IN ACCORDANCE WITH SECTION 1709.9.3 OF FLORIDA BUILDING CODE LABELING TO COMPLY WITH SECTION 1709.9.2.
- HARDWARE CHECKED FOR WIND LOAD IN CLOSED POSITION ONLY; OPERATION PER MANUFACTURER'S INSTRUCTIONS. WINDOWS/DOORS MUST BE CLOSED AND SECURED WHEN A HURRICANE WARNING IS ISSUED.

INSTRUCTIONS:
USE CHARTS AS FOLLOWS.

- STEP 1: DETERMINE WIND LOAD REQUIREMENTS BASED ON WIND VELOCITY, BLDG. HEIGHT, WIND ZONE USING APPLICABLE ASCE 7-22 STANDARD.
- STEP 2: SEE TYPICAL ELEVATION ON SHEET E1 & E2 FOR MAXIMUM SIZES AND DESIGN LOADS.
- STEP 3: SEE ANCHOR TYPES ON SHEET A1 & A2. SEE SHEET E1 & E2 FOR ANCHOR SPACING.
- STEP 4: THE LOWEST VALUE RESULTING FROM STEPS 2 THAT EXCEED THE DESIGN WIND PRESSURES DETERMINED THRU STEP 1 SHALL APPLY TO ENTIRE SYSTEM.

NOTE:
GLASS COMPLIES WITH ASTM E1300-16
OR 24 (3 SEC. GUSTS)


ABBREVIATIONS AND SYMBOLS

D.L.O. - DAYLITE OPENING	CL - CENTER LINE
F.H. - FRAME HEIGHT	S.S. - STAINLESS STEEL
F.W. - FRAME WIDTH	H.S. - HEAT STRENGTHENED
LG. - LONG	SSG - STRUCTURAL SILICONE
STL. - STEEL	GLAZED
ALUM. - ALUMINUM	TEMP. - TEMPERED
MULL. - MULLION	O.C. - ON CENTER
HORIZ. - HORIZONTAL	SECTION NUMBER
W/ - WITH	
W/O - WITHOUT	
VERT. - VERTICAL	
G.B. - GLASS BITE	SHEET NUMBER

LIMITATIONS OF USE

- A- THIS PRODUCT EVALUATION DOCUMENT (P.E.D.) PREPARED BY THIS ENGINEER IS GENERIC AND DOES NOT PROVIDE INFORMATION FOR A SITE SPECIFIC PROJECT, I.E. WHERE THE SITE CONDITIONS DEVIATE FROM THE P.E.D.
- B- CONTRACTOR TO BE RESPONSIBLE FOR THE SELECTION, PURCHASE AND INSTALLATION OF THIS PRODUCT BASED ON THIS PRODUCT EVALUATION PROVIDED HEREIN DOES NOT DEVIATE FROM THE CONDITIONS DETAILED ON THIS DOCUMENT.
- C- THIS PRODUCT EVALUATION DOCUMENT WILL BE CONSIDERED INVALID IF ALTERED BY ANY MEANS.
- D- SITE SPECIFIC PROJECTS SHALL BE PREPARED BY A FLORIDA REGISTERED ENGINEER OR ARCHITECT WHICH WILL BECOME THE ENGINEER OF RECORD (E.O.R.) FOR THE PROJECT AND WHO WILL BE RESPONSIBLE FOR THE PROPER USE OF THE P.E.D.
- E- THIS P.E.D. SHALL BEAR THE DATE AND ORIGINAL SEAL AND SIGNATURE OF THE PROFESSIONAL ENGINEER OF RECORD THAT PREPARED IT.

FL #25943

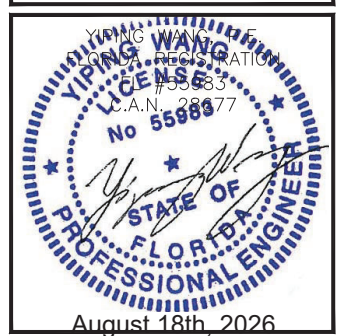

SERIES 9000 OUTSWING DOOR - L.M.I.

ES WINDOWS, INC.
10653 NE Quaybridge Ct. Miami, FL 33138
TEL. (305) 624-7775

MCY ENGINEERING, INC.
GLAZING CONSULTANTS


 12701 MIRAMAR PARKWAY #501
 MIRAMAR, FL 33027 P: 305 588 5224
www.MCYEngineering.com mcy@mcyengineering.com


Drawn Date	Scale
------------	-------

DRAWING NO.

AD17-20


COVER

Sheet No.
OF 16

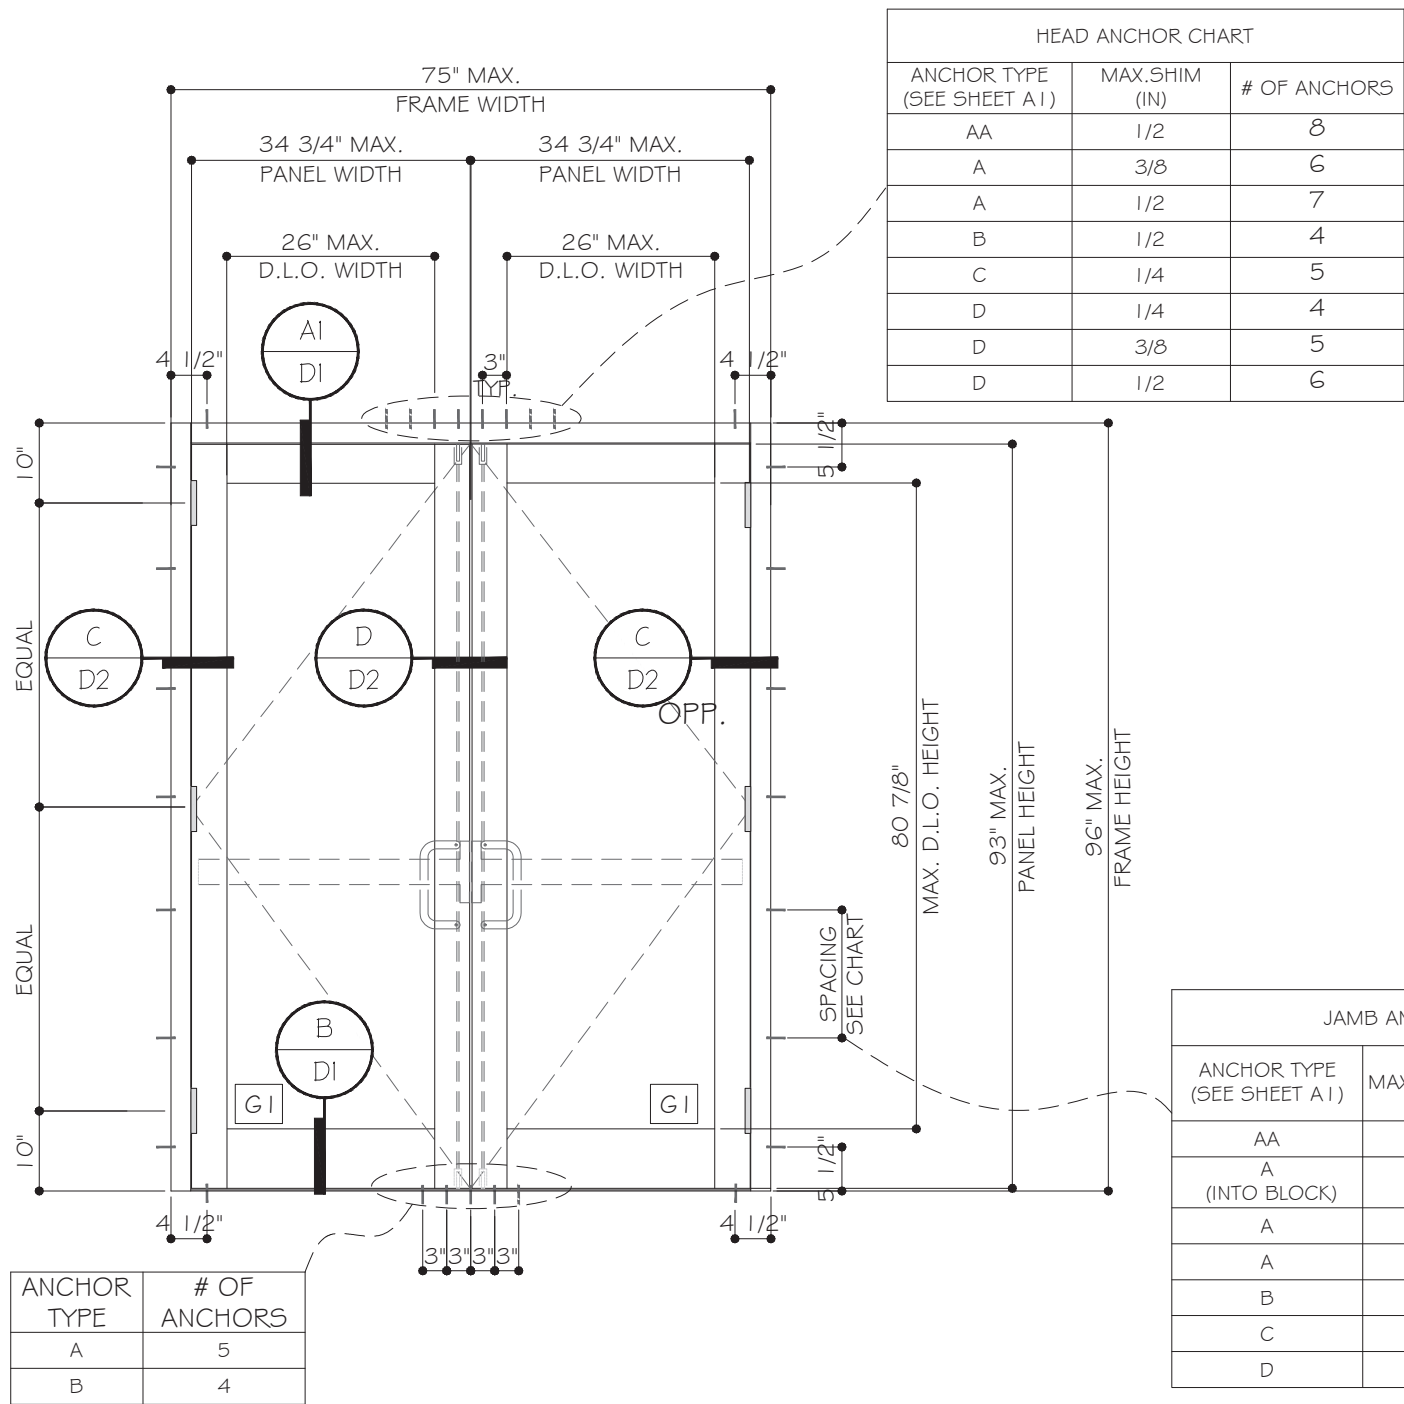

TYPICAL EXTERIOR ELEVATION (XX)

DESIGN LOADS (FOR SIZES SHOWN ABOVE OR SMALLER) AS PERMITTED BY FBC
+ 120.0 PSF - 150.0 PSF
NOT APPROVED FOR WATER INFILTRATION

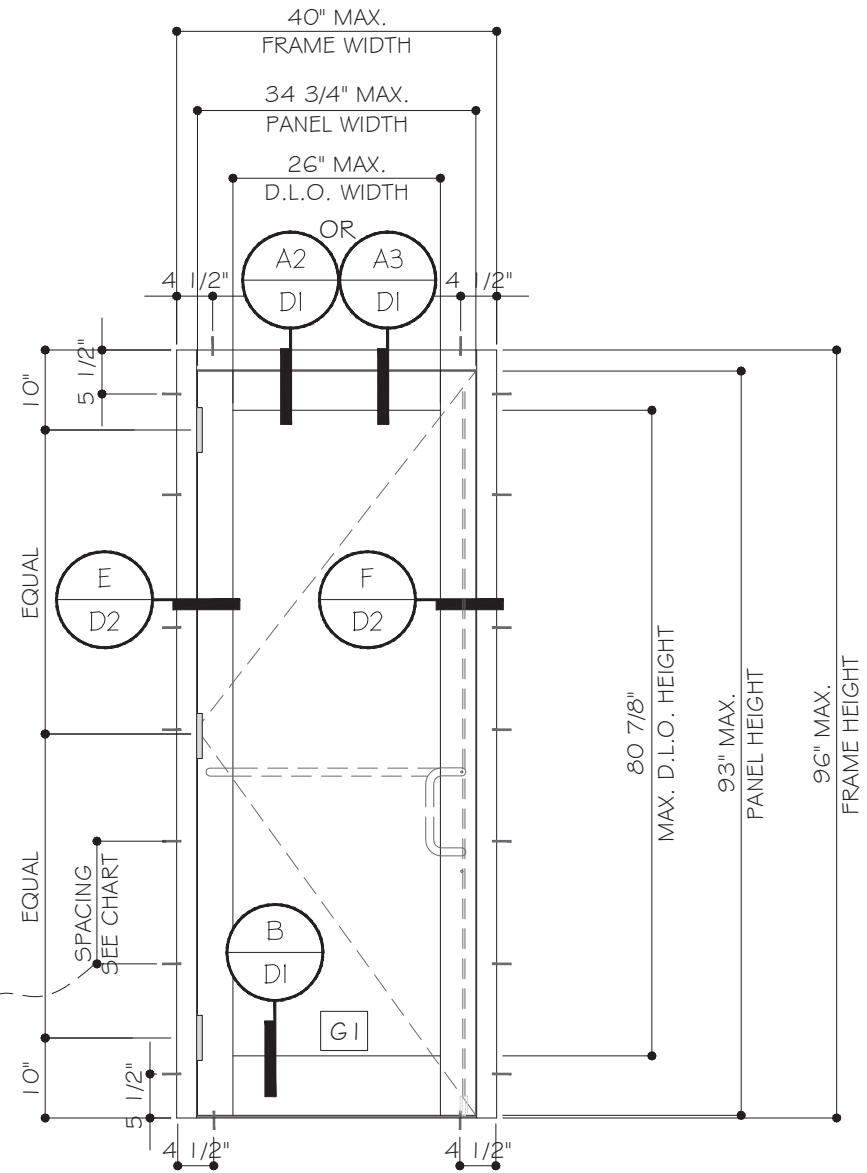


TYPICAL EXTERIOR ELEVATION (X)

DESIGN LOADS (FOR SIZES SHOWN ABOVE OR SMALLER) AS PERMITTED BY FBC
+ 20.0 PSF - 150.0 PSF
APPROVED FOR WATER INFILTRATION

FL #25943

YIPING WANG
REGISTERED PROFESSIONAL ENGINEER
No 55988
STATE OF FLORIDA

August 18th, 2026

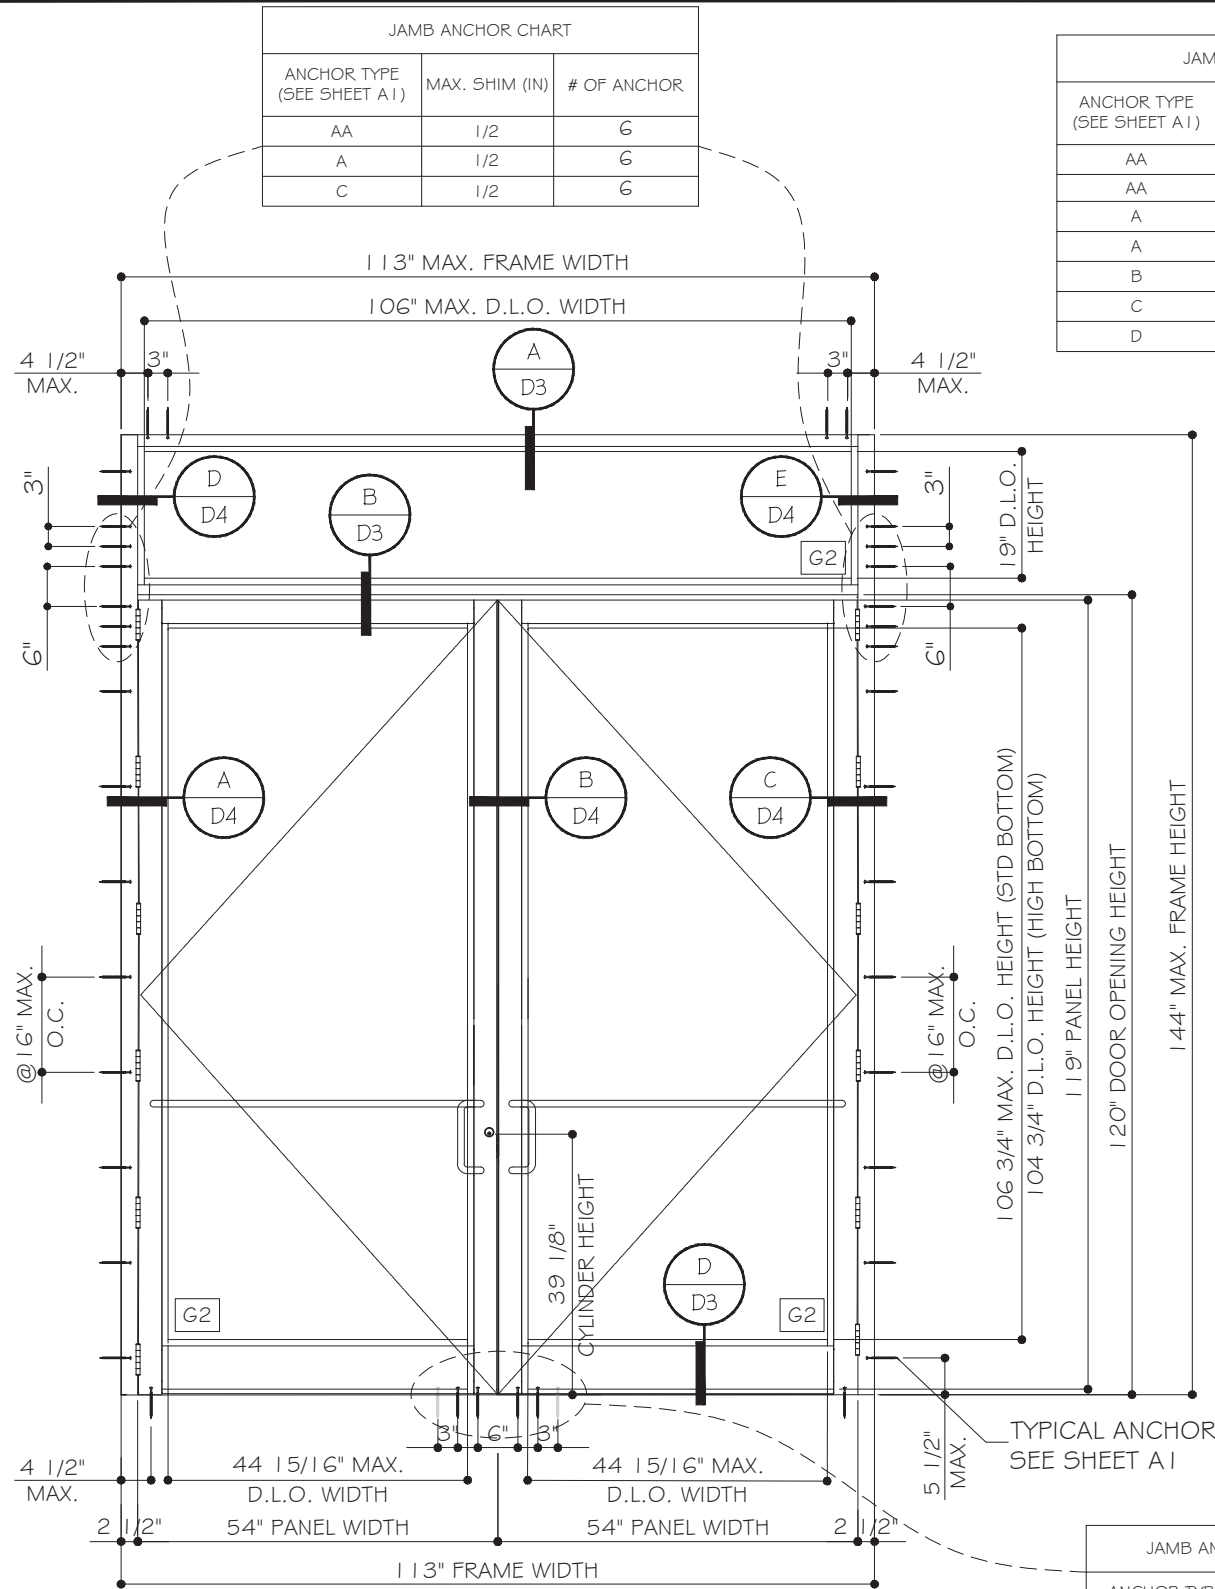


TYPICAL EXTERIOR ELEVATION (XX)

DESIGN LOADS (FOR SIZES SHOWN ABOVE OR SMALLER) AS PERMITTED BY FBC
+55 PSF
-55 PSF

NOTE: NOT APPROVED FOR WATER RESISTANCE.

JAMB ANCHOR CHART		
ANCHOR TYPE (SEE SHEET A1)	MAX. SHIM (IN)	# OF ANCHOR
AA	3/8	6
AA	1/2	7
A	3/8	6
A	1/2	7
B	1/2	4
C	1/4	6
D	1/2	4

JAMB ANCHOR CHART	
ANCHOR TYPE (SEE SHEET A2)	# OF ANCHOR
A	6
B	4

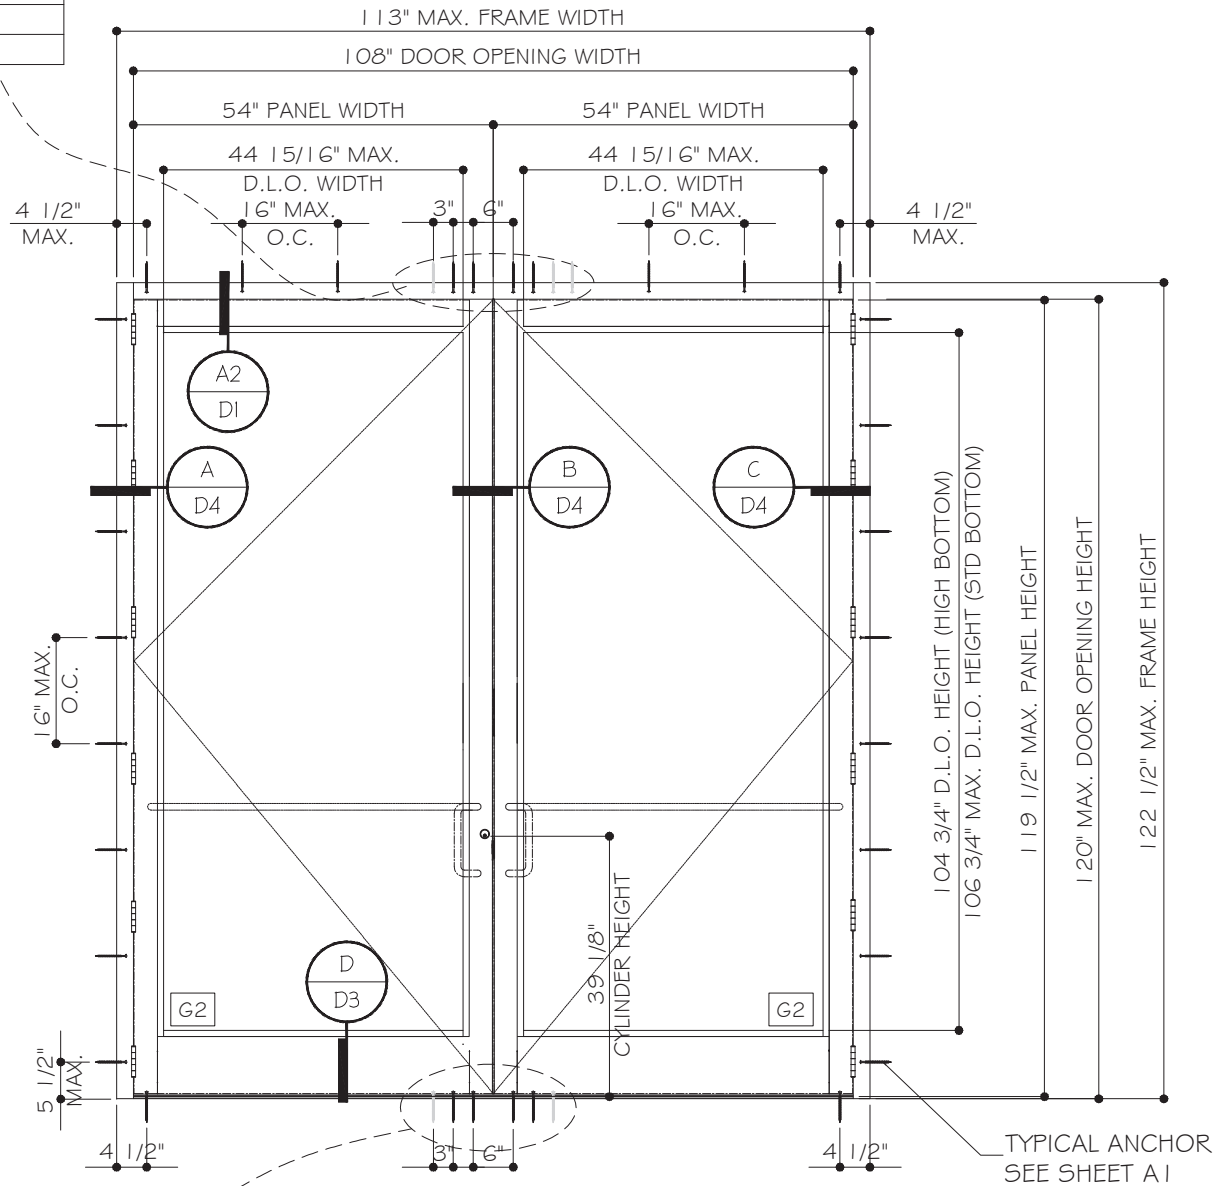

TYPICAL EXTERIOR ELEVATION (XX)

DESIGN LOADS (FOR SIZES SHOWN ABOVE OR SMALLER) AS PERMITTED BY FBC
+55 PSF
-55 PSF

NOTE: NOT APPROVED FOR WATER RESISTANCE.

FL #25943

MCY ENGINEERING, INC.

GLAZING CONSULTANTS

12781 MIRAMAR PARKWAY #301
MIRAMAR, FL 33027 P: 305 588 5224
www.MCYEngineering.com mcy@mcyengineering.com

SERIES 9000 OUTSWING DOOR - L.M.I.

ES WINDOWS, INC

10653 NE Quaybridge Ct. Miami, FL 33138
TEL. (305) 624-7775

Rev. No.	Date	Drawn By	Description
R4	06.17.2026	James	REV/ISION
R3	09.29.2024	James	REV/ISION

Drawn Date
08.17.2026

Scale





DRAWING NO.

AD17-20

Sheet No.

3 OF 16

E2

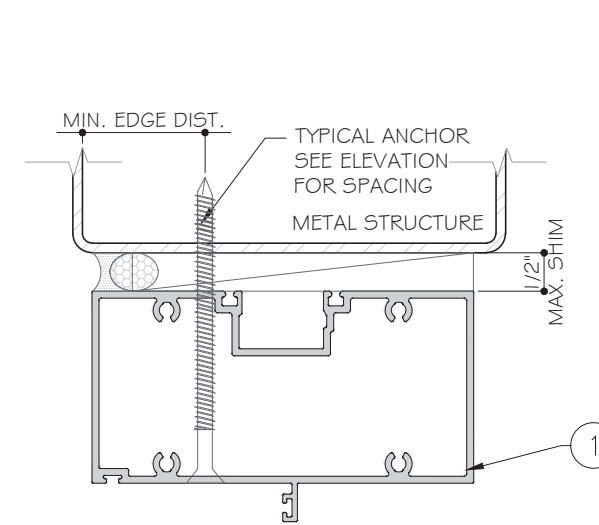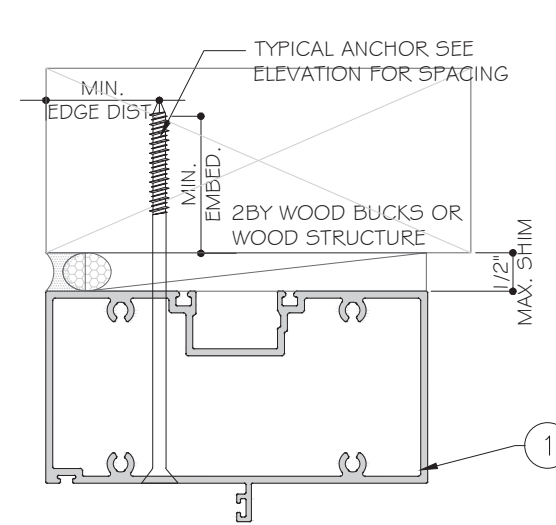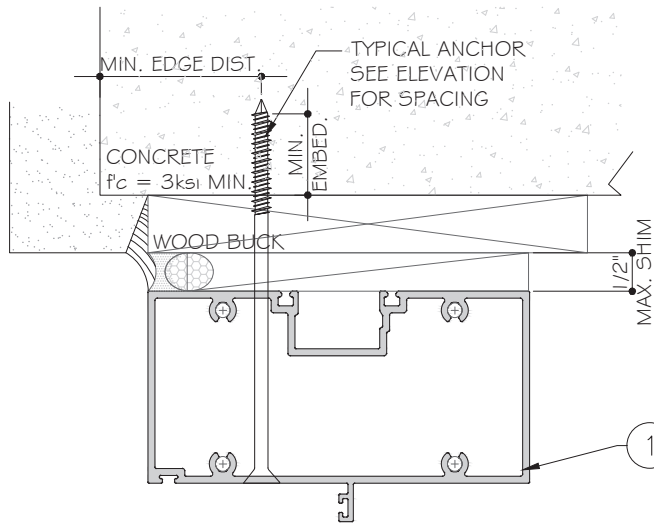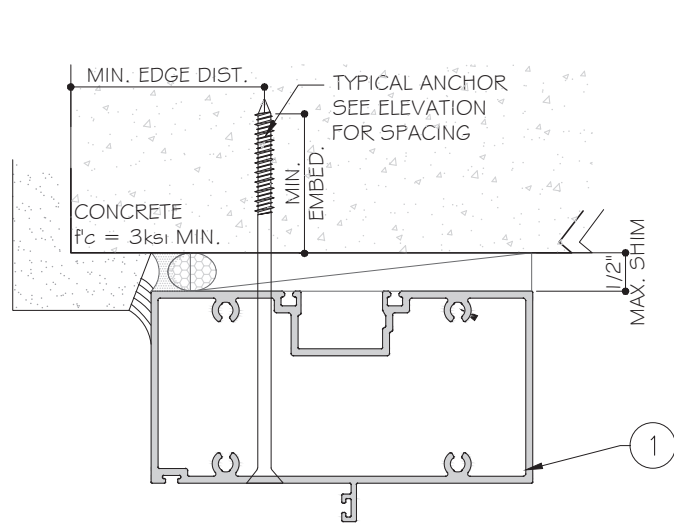

ANCHOR TYPES:

TYPE "AA": 1/4" DIA. ULTRACON+ BY DEWALT ($F_u=164$ KSI, $F_y=148$ KSI) INTO 2X WOOD BUCK OR WOOD STRUCTURE WITH 1 1/2" MIN. EMBED PENETRATION. (HEAD/ JAMB)

THRU 1X WOOD BUCK INTO CONCRETE WITH 1 3/4" EMBED (HEAD/ JAMB)

THRU 1X WOOD BUCK INTO HOLLOW BLOCK WITH 1 1/4" EMBED OR GROUT FILLED BLOCK WITH 1 3/4" EMBED. (JAMB ONLY)

TYPE "A": 1/4" DIA. ULTRACON+ BY DEWALT ($F_u=164$ KSI, $F_y=148$ KSI) 1 3/4" MIN. EMBED INTO CONCRETE (HEAD/ JAMBS/ SILL)

OR 1 1/4" EMBED INTO HOLLOW BLOCK (JAMB ONLY)
OR 1 3/4" EMBED INTO GROUT FILLED BLOCK (JAMB ONLY)

TYPE "B": 5/16" DIA. ULTRACON ($F_u=120$ KSI, $F_y=92$ KSI) 1 3/4" EMBED INTO MIN. 3515 PSI CONCRETE (HEAD/ JAMBS/ SILL)







TYPE "C": 1/4" SMS OR TEKS (GRADE 5) ($F_u=120$ KSI, $F_y=92$ KSI) INTO FBC APPROVED MULLIONS OR METAL STRUCTURES. (3) THREADS MIN. PENETRATION BEYOND METAL SUBSTRATE. (HEAD/ JAMBS)

TYPE "D": 5/16" TEKS- SELF DRILLING SCREW (GRADE 5) ($F_u=120$ KSI, $F_y=92$ KSI) INTO FBC APPROVED MULLIONS OR METAL STRUCTURES. (3) THREADS MIN. PENETRATION BEYOND METAL SUBSTRATE. (HEAD/ JAMBS)




ANCHOR EDGED DISTANCE:
INTO CONCRETE & MASONRY= 2 1/2" MIN.
INTO WOOD STRUCTURE = 1 1/4" MIN.
INTO METAL = 3/4"

CONCRETE $f_c=3$ KSI MIN.
C-90 HOLLOW /FILLED BLOCK AT JAMB $f_m'=2000$ PSI MIN.
WOOD SG=0.55 MIN.
ALUMINUM: 1/8" THK. MIN. (6063-T5. MIN.)
STEEL: 1/6GA THK. MIN. ASTM A653 GRADE 33 ($F_y=33$ ksi) MIN.
(STEEL IN CONTACT WITH ALUMINUM TO BE ISOLATED OR PAINTED.)

NOTE:
WOOD BUCKS/METAL STRUCTURES BY OTHERS TO BE DESIGNED TO SUPPORT THE LOADS IMPOSED BY THIS GLAZING SYSTEM AND TO TRANSFER SUCH LOADS TO THE BUILDING MAIN STRUCTURE.

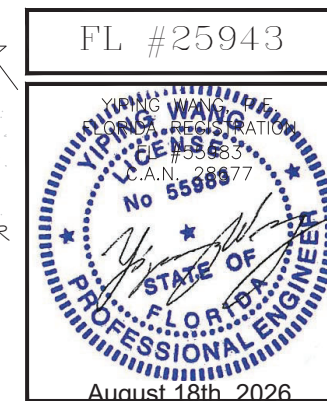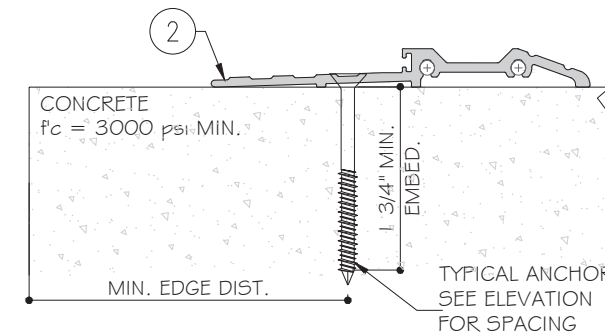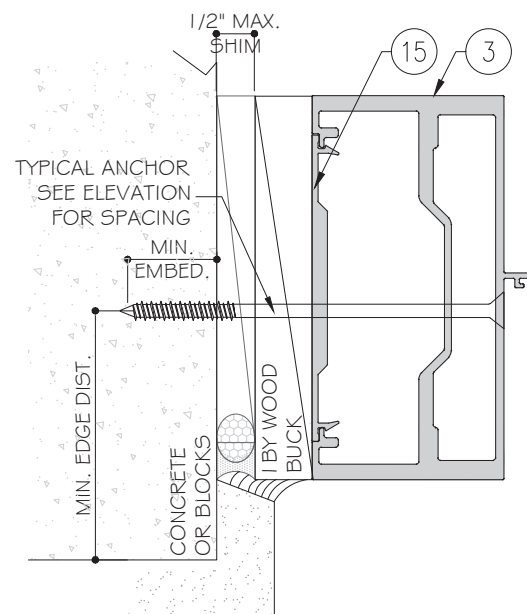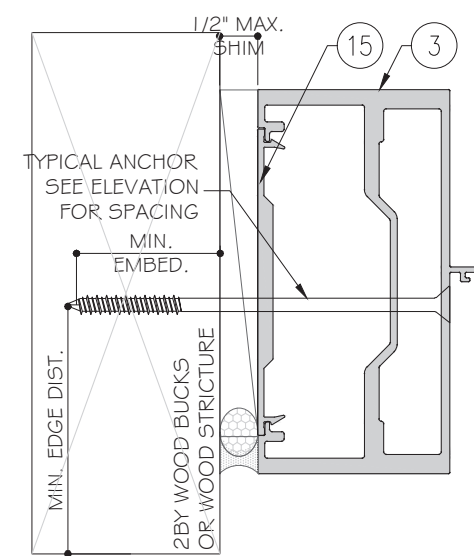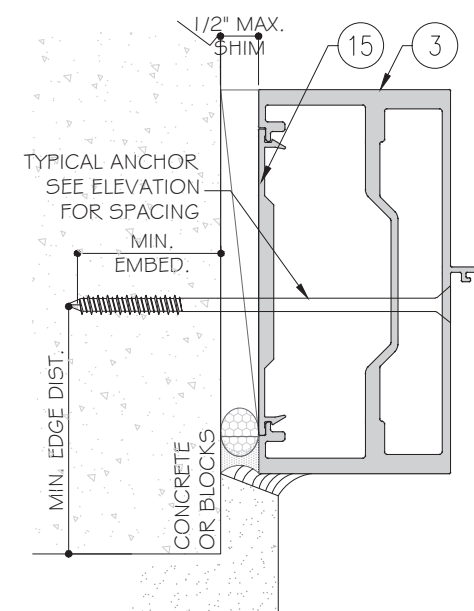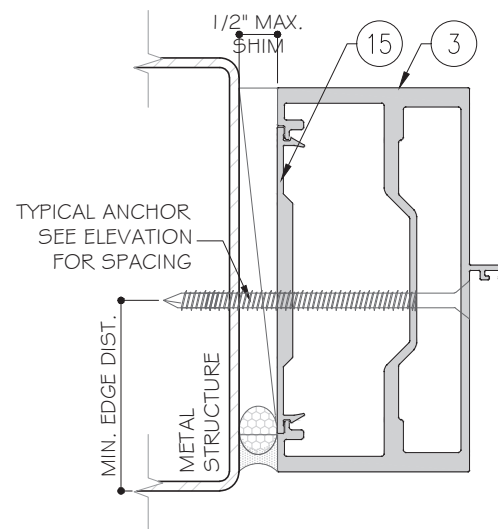

Rev. No.	Date	Drawn By	Description
R4	08.17.2026	James	REVISION
R3	09.29.2024	James	REVISION
DRAUGHTING			
DRAWING NO.			
AD17-20			
A1			
Sheet No.			
4 OF 16			

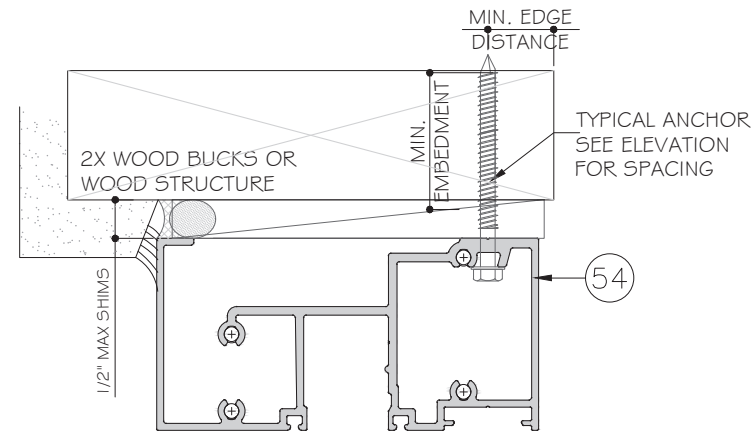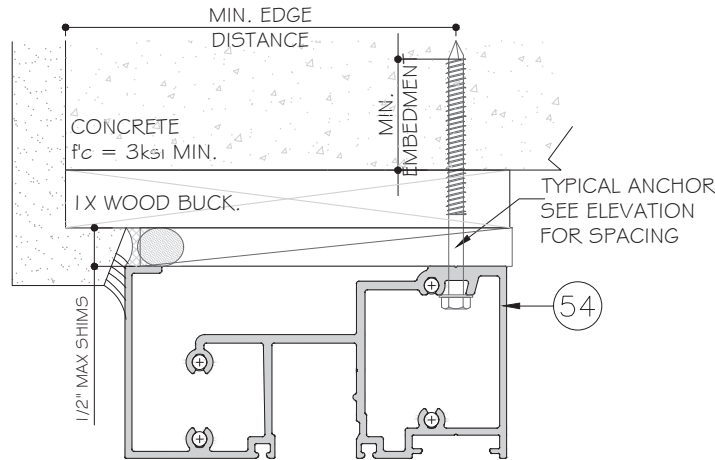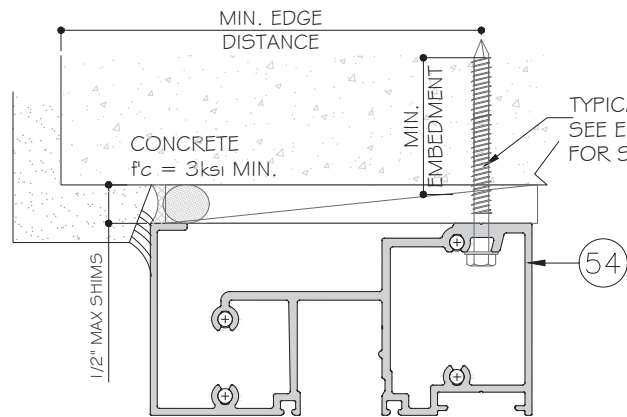





ANCHOR TYPES:

- TYPE "AA": 1/4" DIA. ULTRACON+ BY DEWALT ($F_u=164$ KSI, $F_y=148$ KSI) INTO 2X WOOD BUCK OR WOOD STRUCTURE WITH 1 1/2" MIN. EMBED PENETRATION. (HEAD/JAMB)
- THRU 1X WOOD BUCK INTO CONCRETE WITH 1 3/4" EMBED (HEAD/JAMB)
- THRU 1X WOOD BUCK INTO HOLLOW BLOCK WITH 1 1/4" EMBED OR GROUT FILLED BLOCK WITH 1 3/4" EMBED. (JAMB ONLY)
- TYPE "A": 1/4" DIA. ULTRACON+ BY DEWALT ($F_u=164$ KSI, $F_y=148$ KSI) 1 3/4" MIN. EMBED INTO CONCRETE. (HEAD/JAMB/SILL)
- OR 1 1/4" EMBED INTO HOLLOW BLOCK (JAMB ONLY)
- 1 3/4" EMBED INTO GROUT FILLED BLOCK (JAMB ONLY)
- TYPE "B": 5/16" DIA. ULTRACON ($F_u=120$ KSI, $F_y=92$ KSI) 1 3/4" EMBED INTO MIN. 3515 PSI CONCRETE. (HEAD/JAMB/SILL)
- TYPE "C": 1/4" SMS OR TEKS (GRADE 5) ($F_u=120$ KSI, $F_y=92$ KSI) INTO FBC APPROVED MULLIONS OR METAL STRUCTURES. (3) THREADS MIN. PENETRATION BEYOND METAL SUBSTRATE. (HEAD/JAMB)
- TYPE "D": 5/16" TEKS- SELF DRILLING SCREW (GRADE 5) ($F_u=120$ KSI, $F_y=92$ KSI) INTO FBC APPROVED MULLIONS OR METAL STRUCTURES. (3) THREADS MIN. PENETRATION BEYOND METAL SUBSTRATE. (HEAD/JAMB)

ANCHOR EDGED DISTANCE:
 INTO CONCRETE & MASONRY= 2 1/2" MIN.
 INTO WOOD STRUCTURE = 1 1/4" MIN.
 INTO METAL = 3/4"

CONCRETE $f'_c=3$ KSI MIN.
 C-90 HOLLOW /FILLED BLOCK AT JAMB $f_m'=2000$ PSI MIN.
 WOOD SG=0.55 MIN.
 ALUMINUM: 1/8" THK. MIN. (6063-T5. MIN.)
 STEEL: 1/6GA THK. MIN. ASTM A653 GRADE 33 ($F_y=33$ ksi) MIN.
 (STEEL IN CONTACT WITH ALUMINUM TO BE ISOLATED OR PAINTED.)

NOTE:
 WOOD BUCKS/METAL STRUCTURES BY OTHERS TO BE DESIGNED TO SUPPORT THE LOADS IMPOSED BY THIS GLAZING SYSTEM AND TO TRANSFER SUCH LOADS TO THE BUILDING MAIN STRUCTURE.

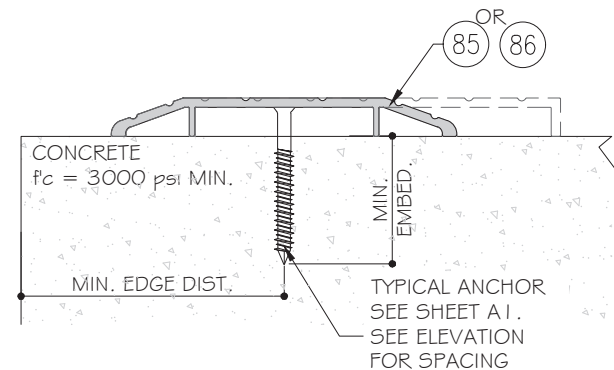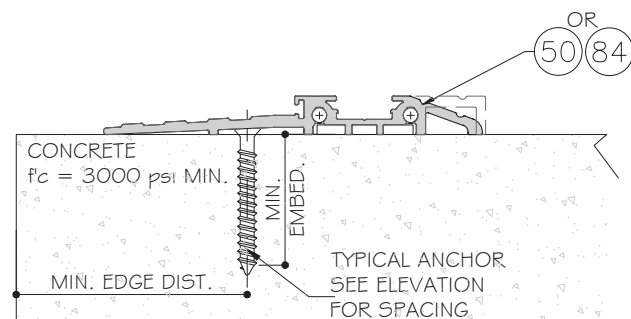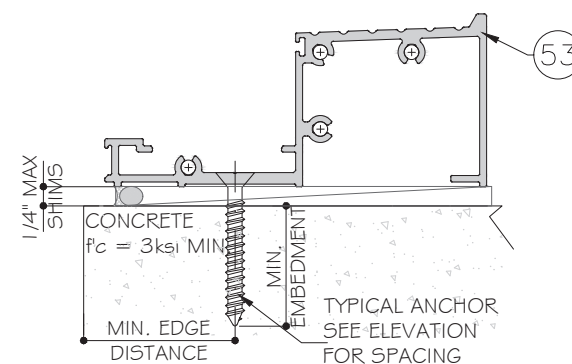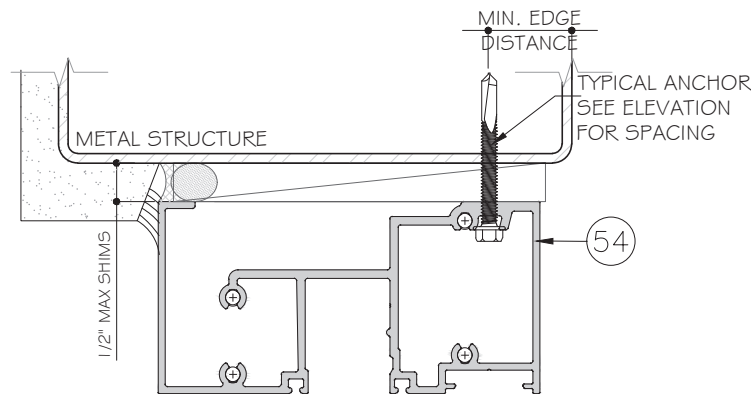

FL #25943





YIPING WANG
 LICENSED PROFESSIONAL ENGINEER
 No 55983
 August 18th, 2026

MCY ENGINEERING, INC.
 GLAZING CONSULTANTS
 12781 MIRAMAR PARKWAY #301
 MIRAMAR, FL 33027 P: 305 588 5224
 www.MCYEngineering.com mcy@mcyengineering.com

SERIES 9000 OUTSWING DOOR - L.M.I.

ES WINDOWS, INC
 10653 NE Quaybridge Ct. Miami, FL 33138
 TEL. (305) 624-7775

Rev. No.	Date	Drawn By	Description
R4	08.17.2026	James	REVISION
R3	09.29.2024	James	REVISION
Drawn Date 08.17.2026 Scale			
DRAWING NO. AD17-20			
Sheet No. A2			
5 OF 16			

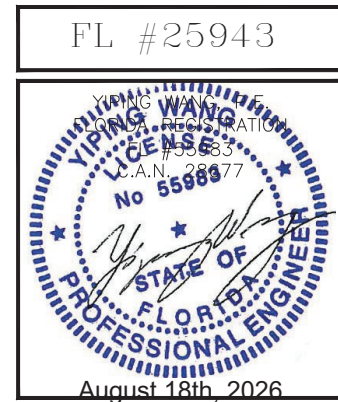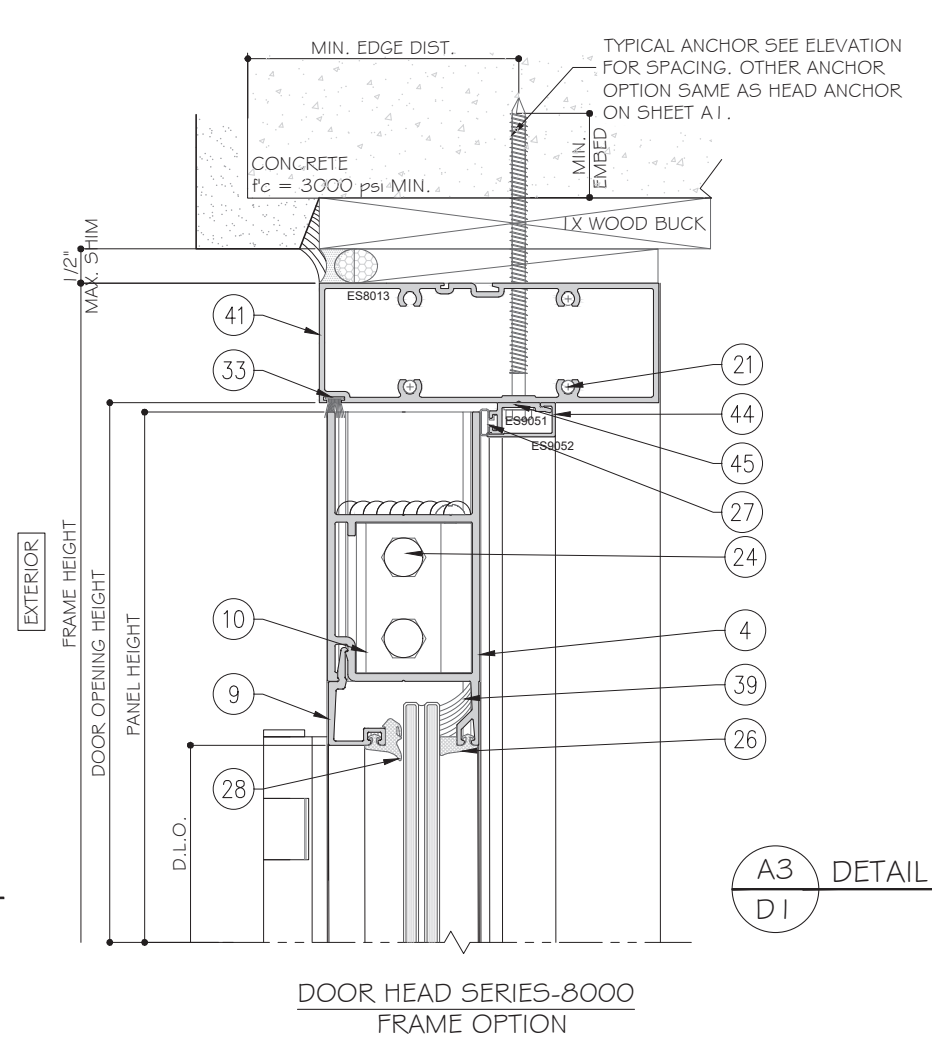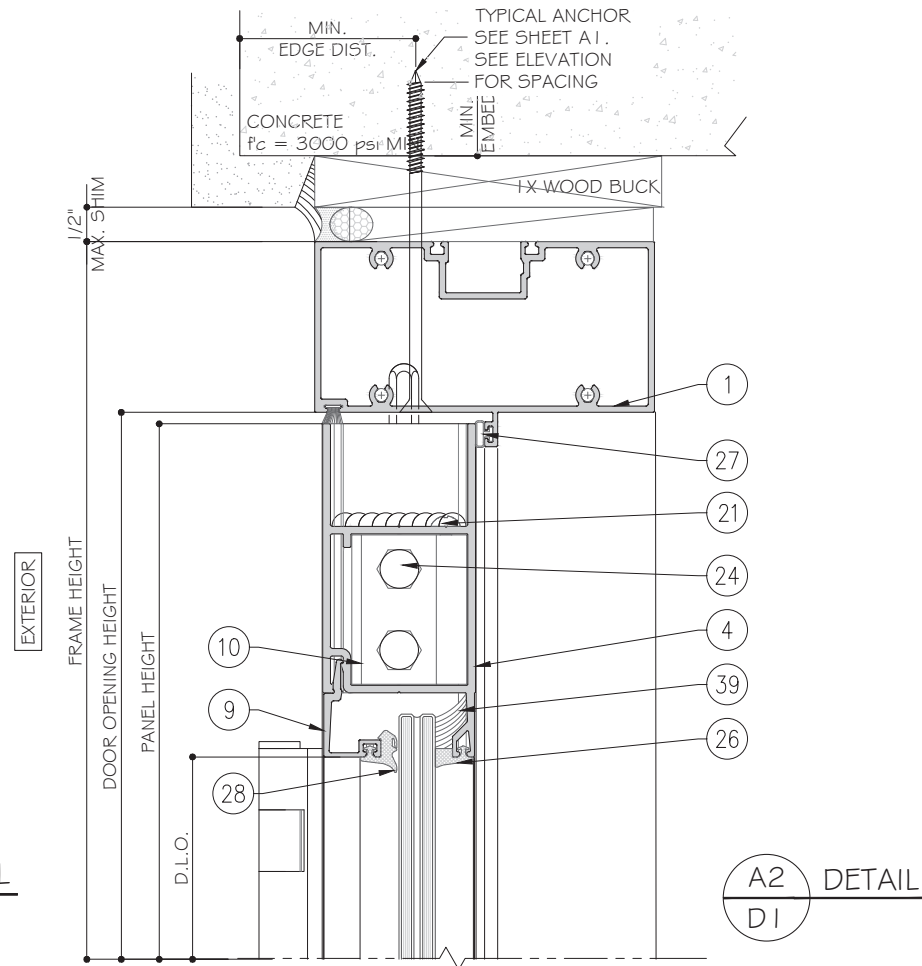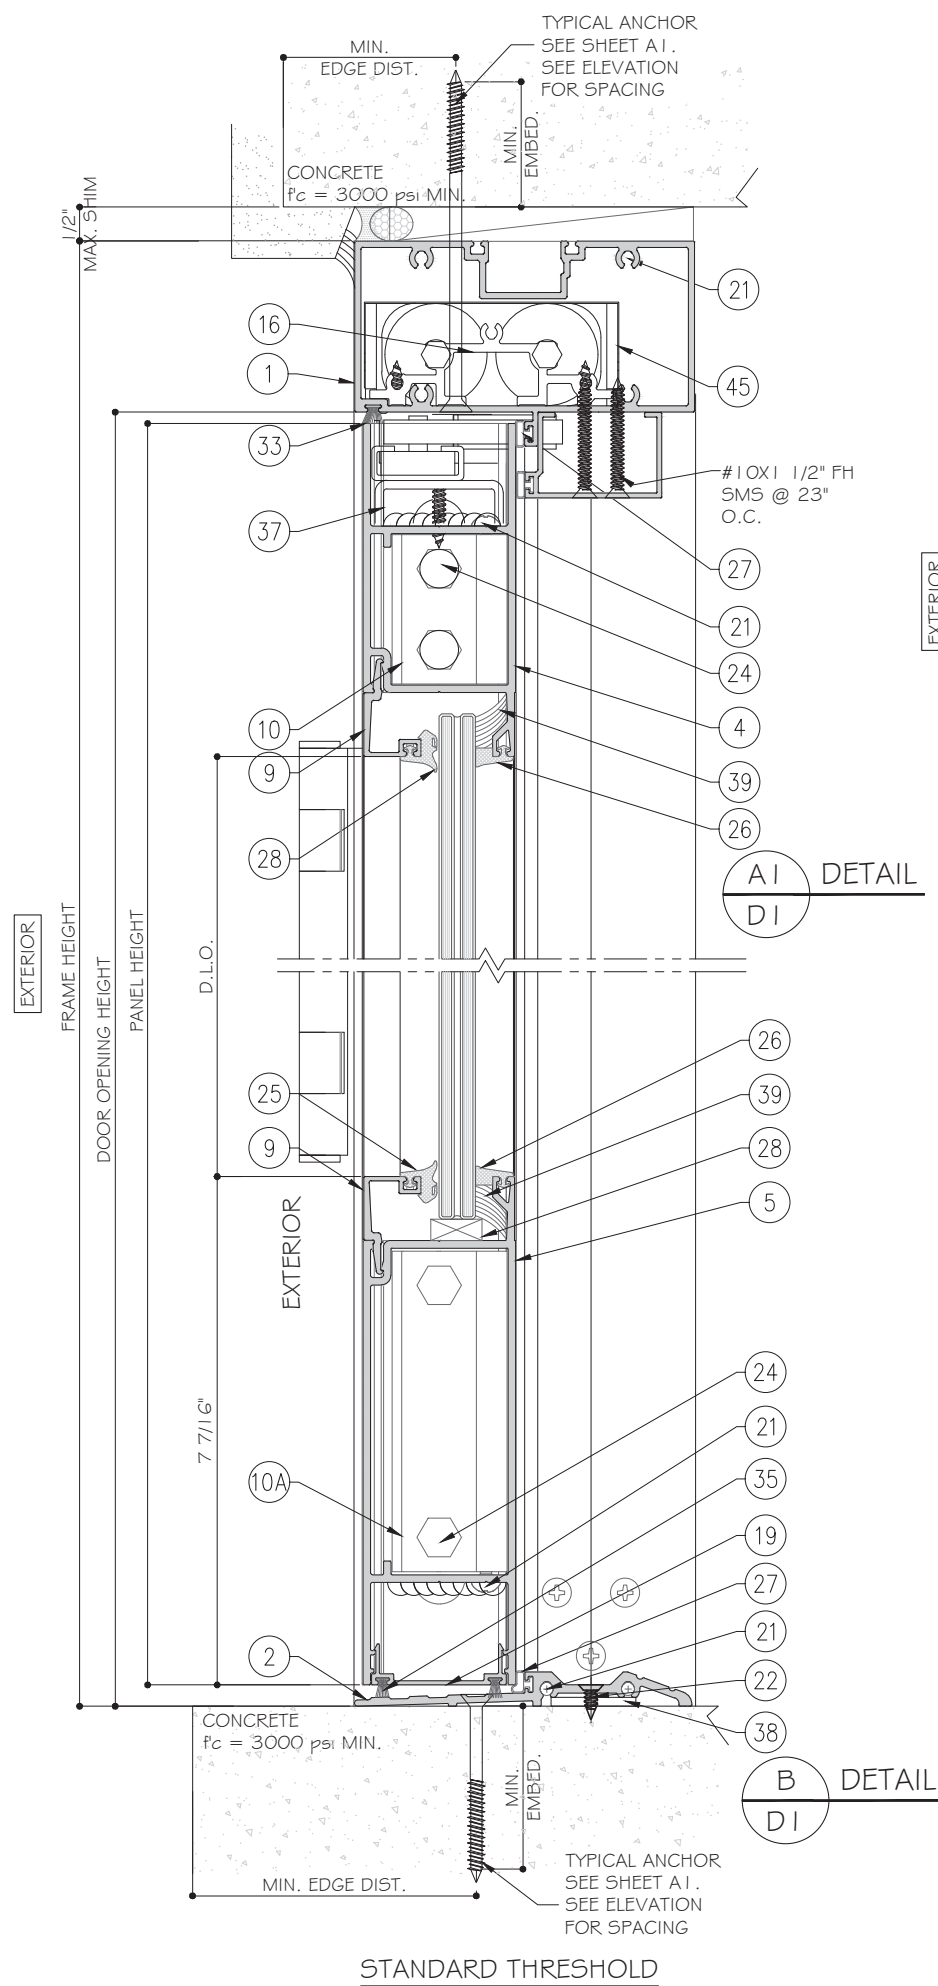

MCY ENGINEERING, INC.
GLAZING CONSULTANTS

12781 MIRAMAR PARKWAY #301
MIRAMAR, FL 33027 P: 305 588 5224
www.MCYEngineering.com mcy@mcyengineering.com

ES WINDOWS, INC
10653 NE Quaybridge Ct. Miami, FL 33138
TEL. (305) 624-7775

SERIES 9000 OUTSWING DOOR - L.M.I.			
Rev. No.	Date	Drawn By	Description
R4	08.17.2026	James	REVISION
R3	09.29.2024	James	REVISION

Drawn Date
08.17.2026


Scale

Drawing No.
AD17-20

Sheet No.
6 OF 16


D1

TYPICAL ANCHOR
SEE SHEET A1. SEE
ELEVATION FOR
SPACING

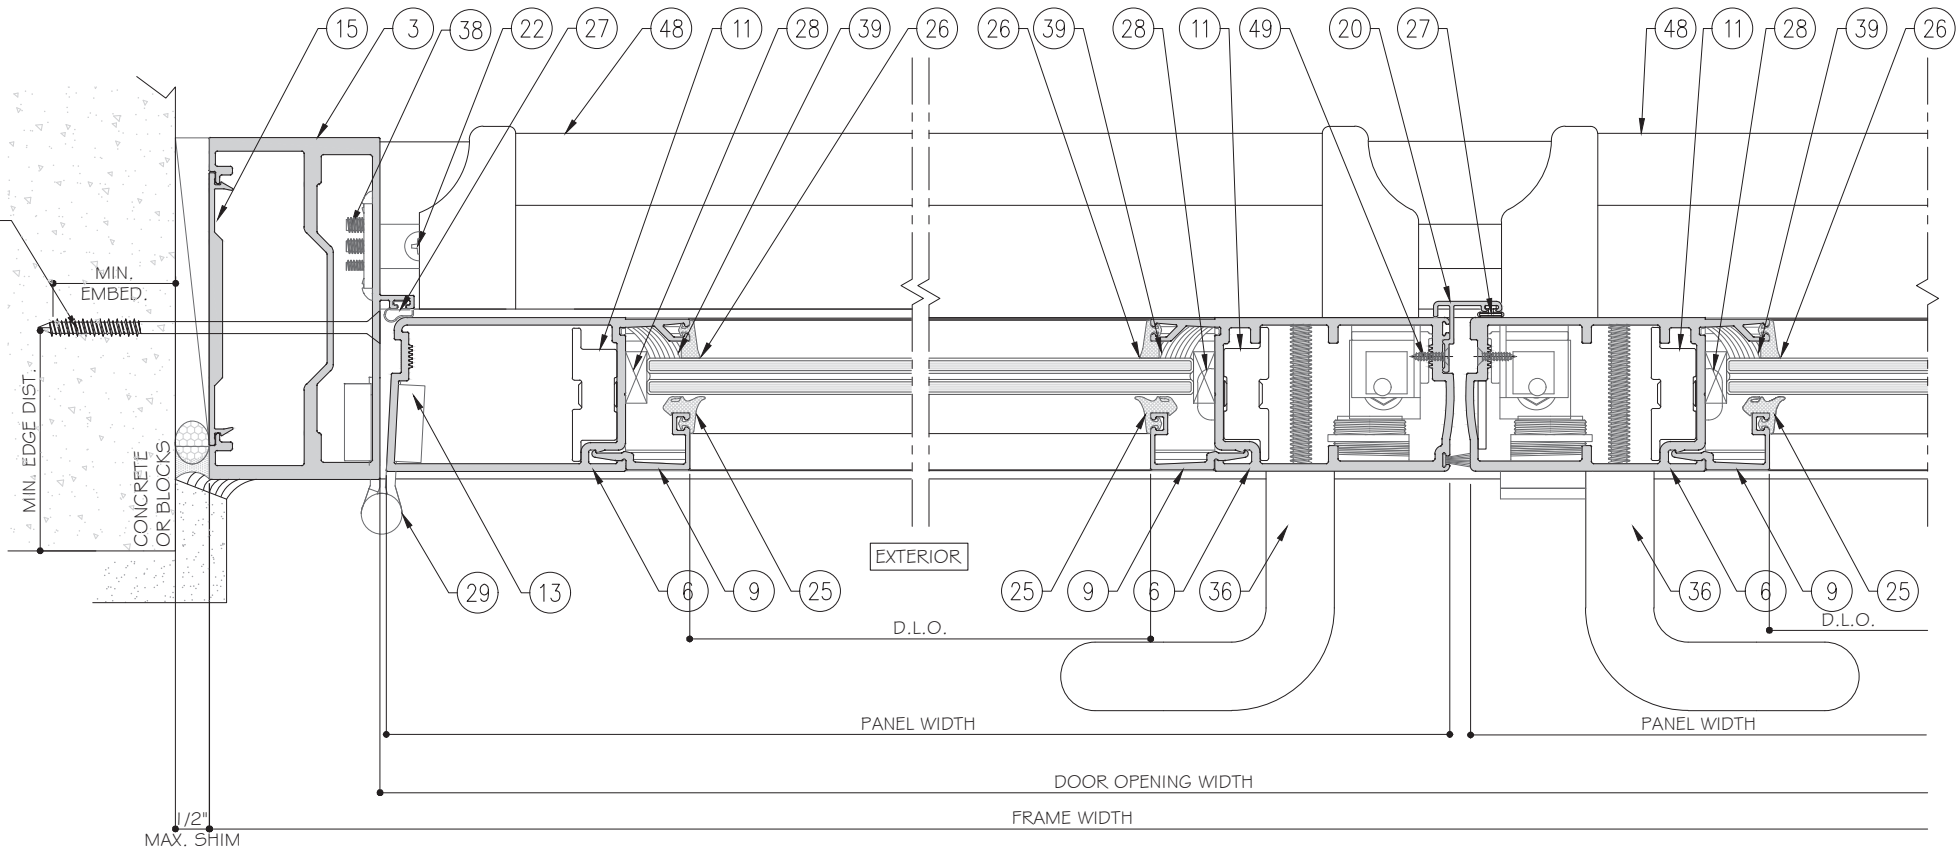


C
D2
DETAIL

D
D2
DETAIL

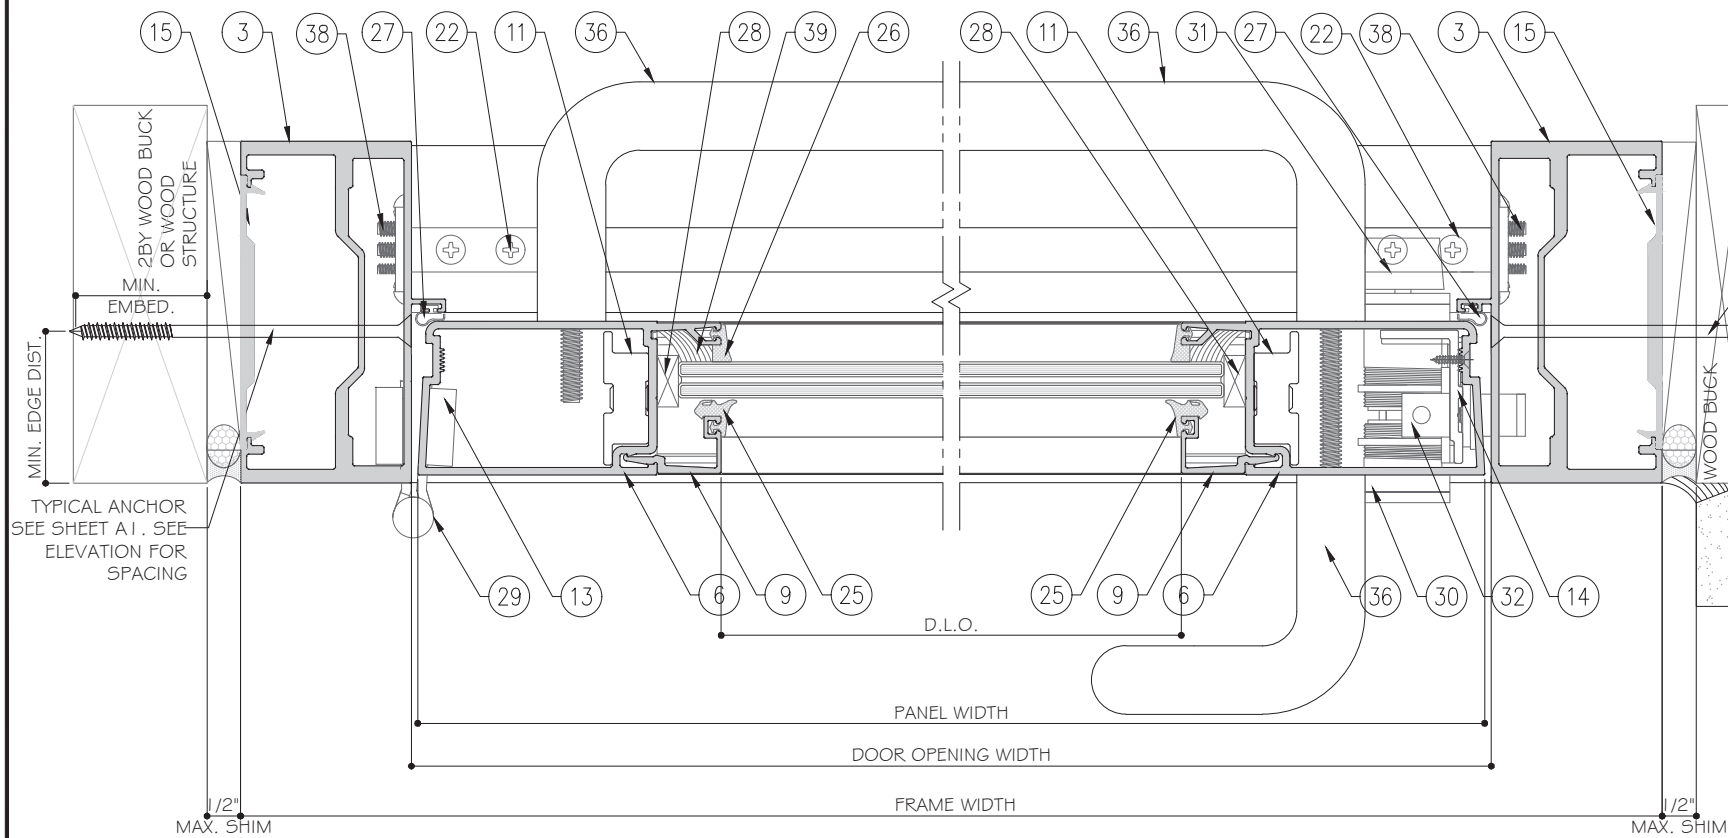

E
D2
DETAIL

F
D2
DETAIL

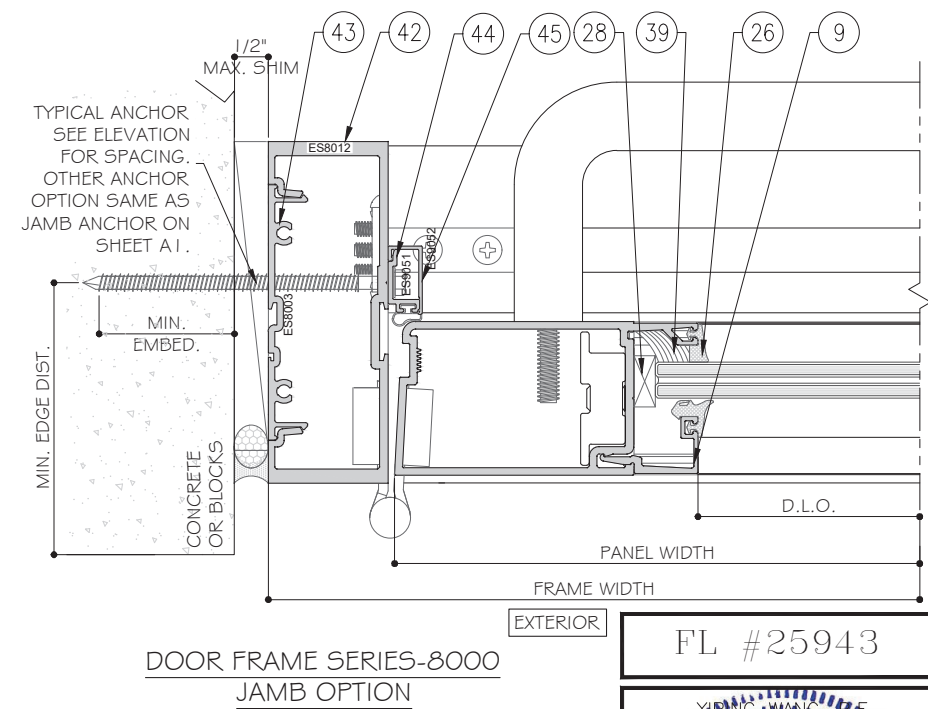






FL #25943

YIPING WANG
REGISTERED PROFESSIONAL ENGINEER
No 55983
STATE OF FLORIDA
August 18th, 2026


MCY ENGINEERING, INC.
GLAZING CONSULTANTS
12781 MIRAMAR PARKWAY #301
MIRAMAR, FL 33027 P: 305 588 5224
www.MCYEngineering.com mcy@mcyengineering.com

SERIES 9000 OUTSWING DOOR - L.M.I.
ES WINDOWS, INC
10653 NE Quaybridge Ct. Miami, FL 33138
TEL: (305) 624-7775

Rev. No.	Date	Drawn By	Description
R4	08.17.2026	James	REV/ISION
R3	09.29.2024	James	REV/ISION
Drawn Date 08.17.2026 Scale			
Drawing No. AD17-20			
Sheet No. 7 OF 16			

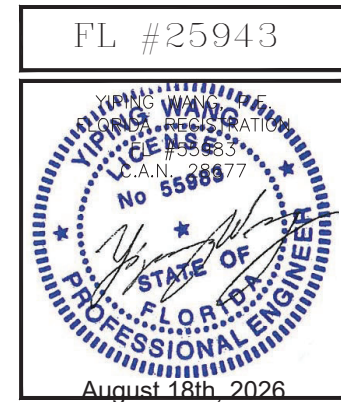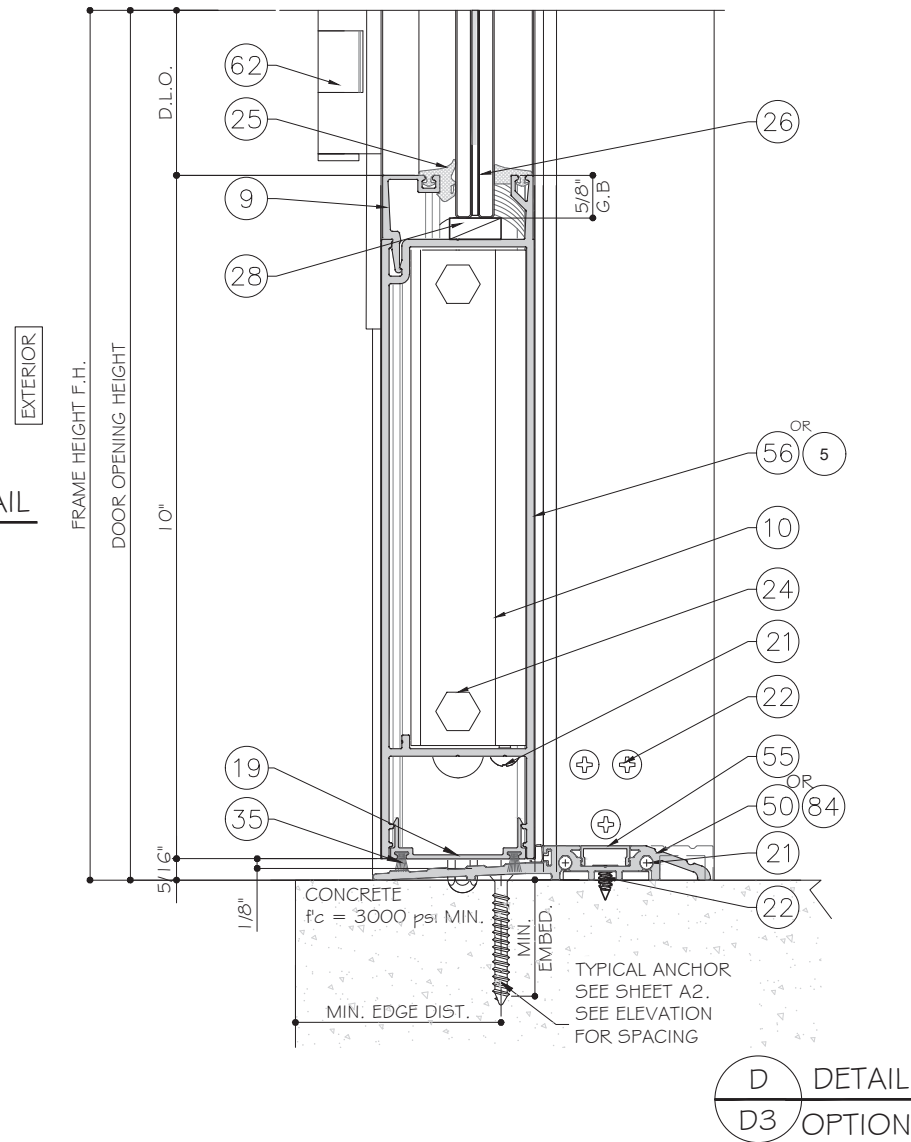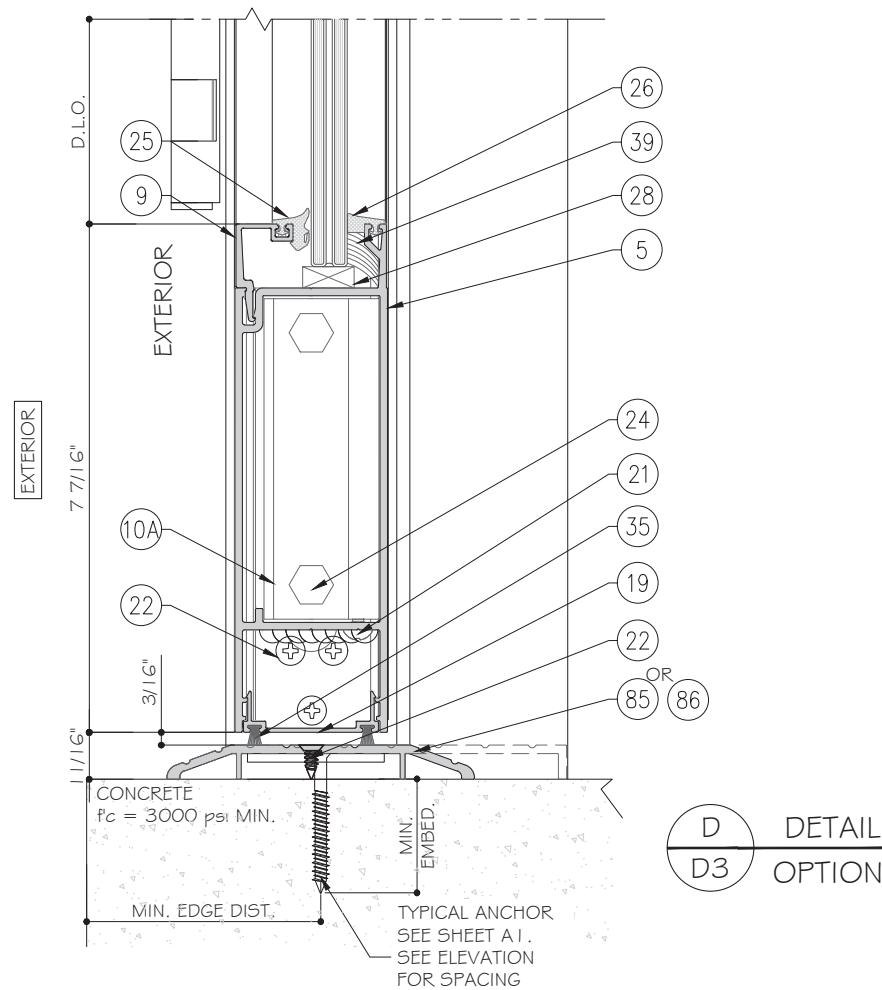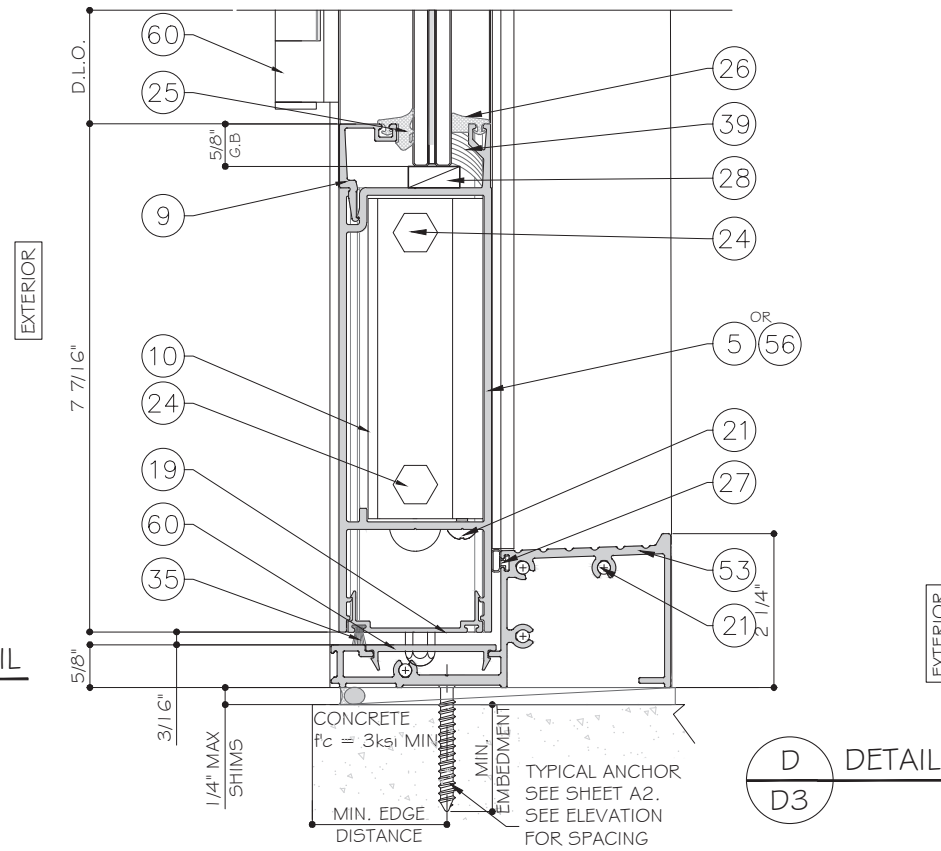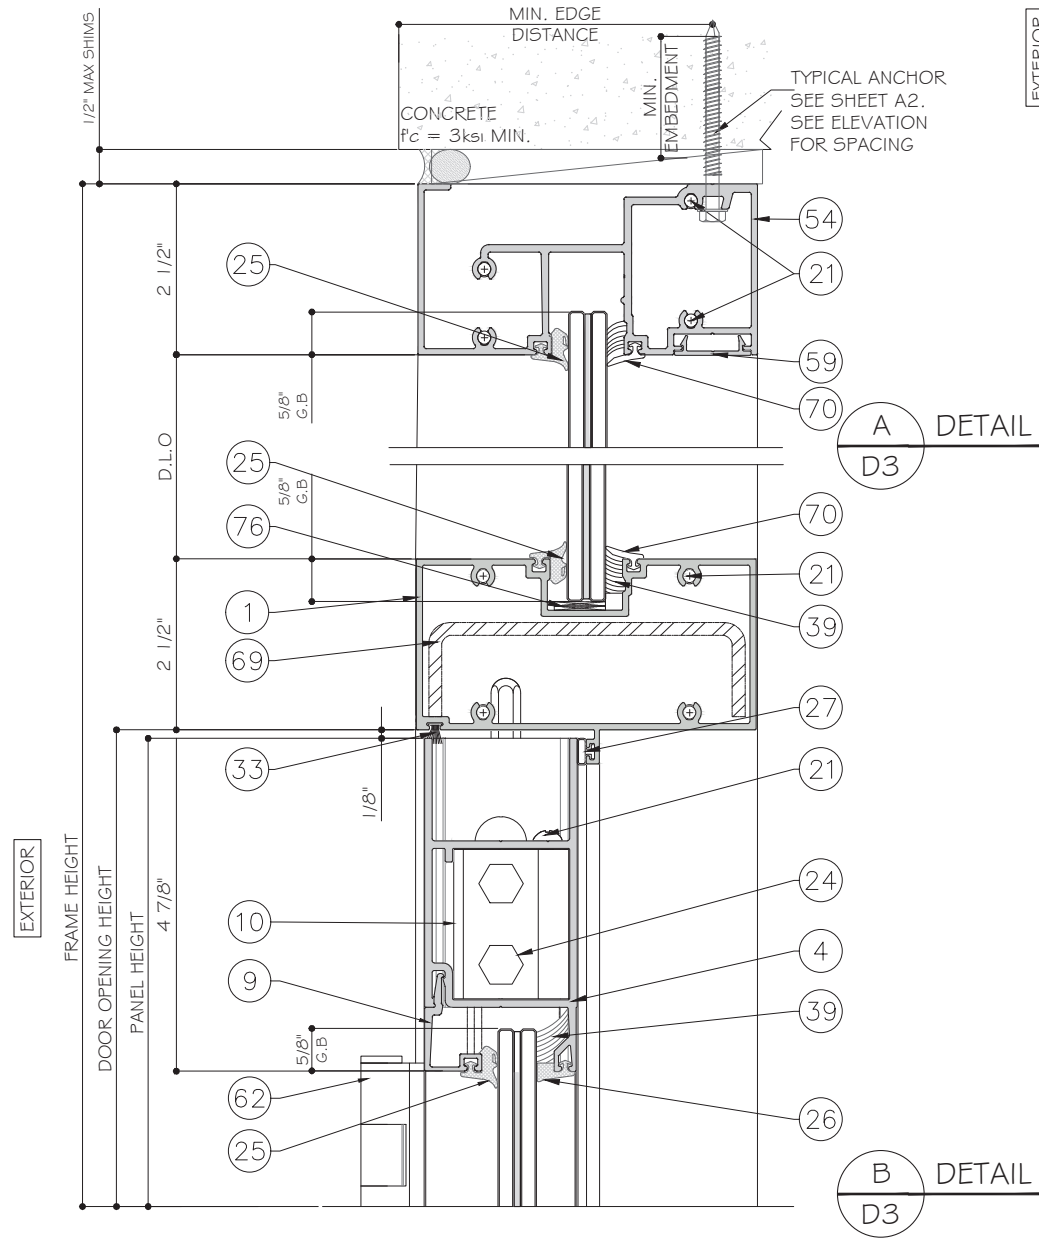


Rev. No.	Date	Drawn By	Description
R4	08.17.2026	James	REV/ISION
R3	09.29.2024	James	REV/ISION
DRAFTING NO. AD17-20			
Sheet No. 8 OF 16			

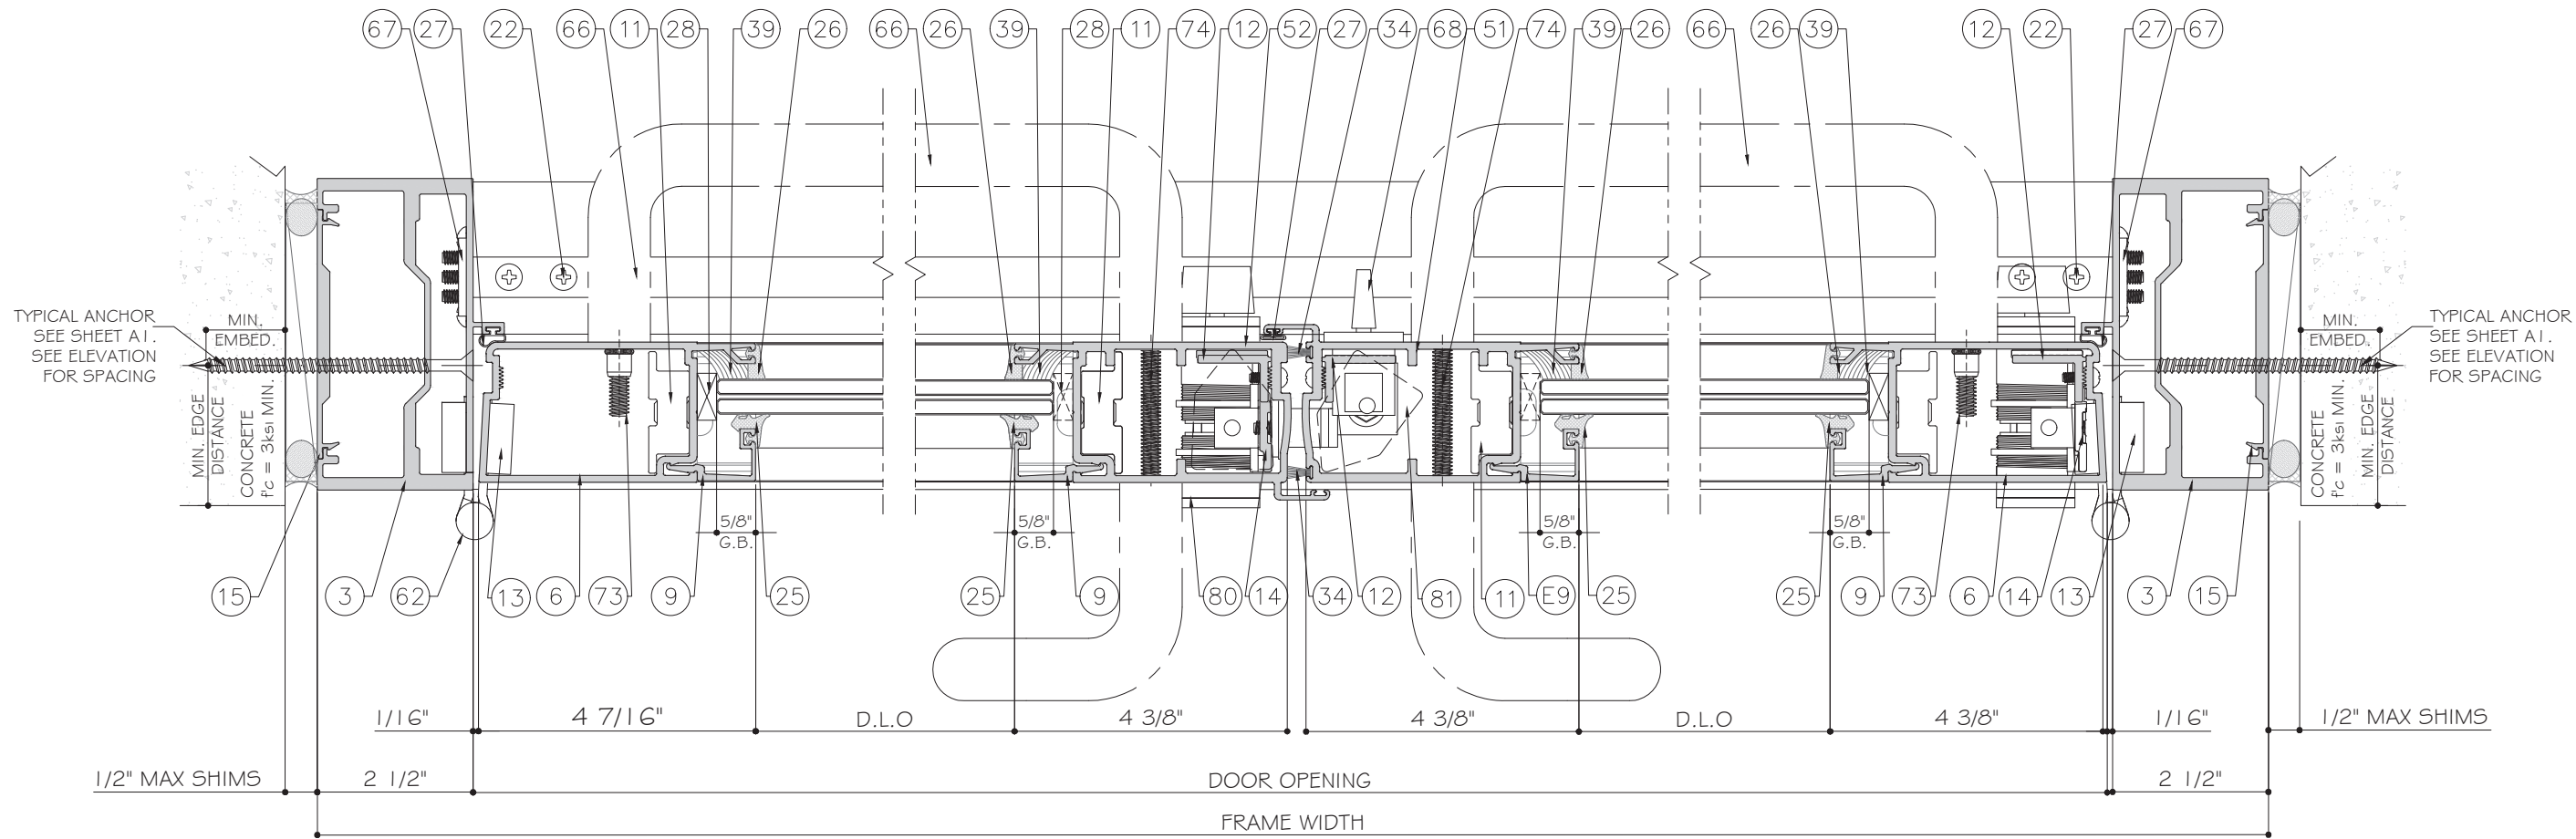

A
D4

B
D4

C
D4

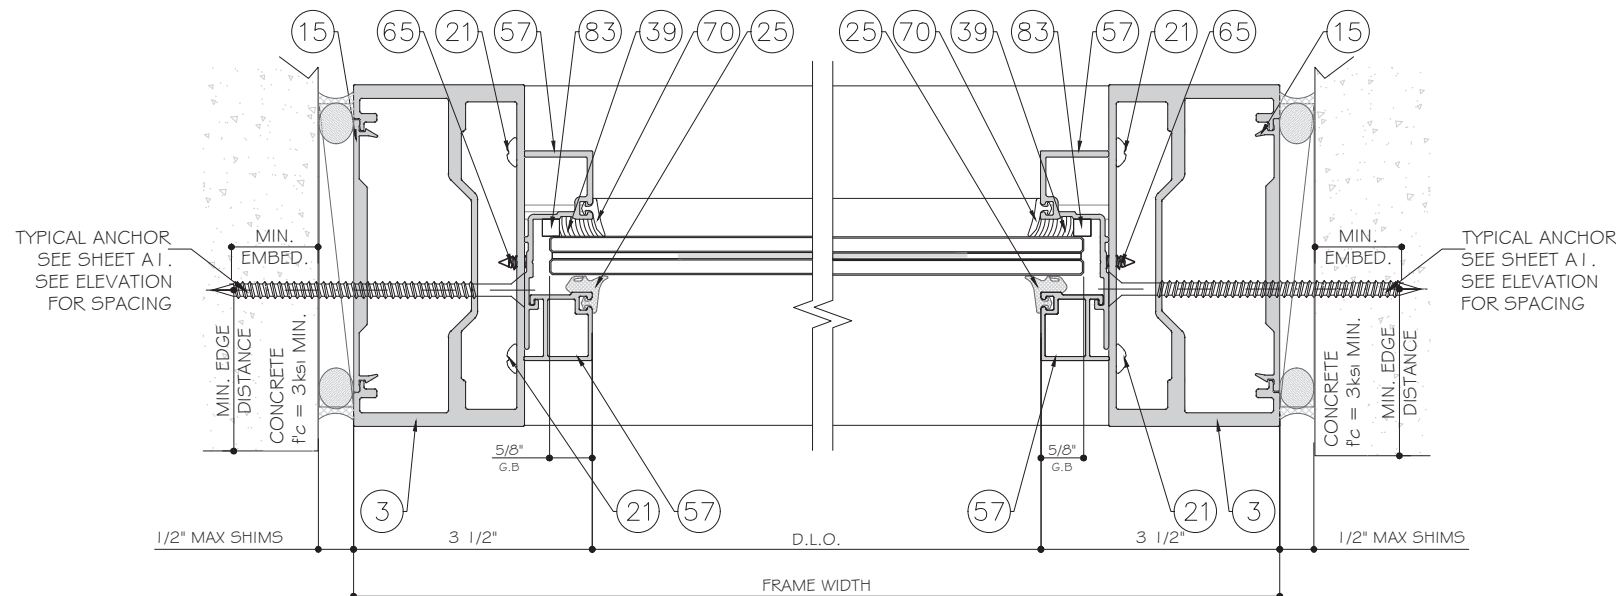

D
D4

E
D4

FL #25943

YIPING WANG
REGISTERED PROFESSIONAL ENGINEER
No 55983
C.A.N. 28477
STATE OF FLORIDA

August 18th, 2026

MCY ENGINEERING, INC.
GLAZING CONSULTANTS
12781 MIRAMAR PARKWAY #301
MIRAMAR, FL 33027 P: 305 588 5224
www.MCYEngineering.com mcy@mcyengineering.com

ES WINDOWS, INC
10653 NE Quaybridge Ct. Miami, FL 33138
TEL (305) 624-7775

Rev. No.	Date	Drawn By	Description
R4	08.17.2026	James	REVISION
R3	09.29.2024	James	REVISION

Drawn Date
08.17.2026

Scale

DRAWING NO.
AD17-20

D4

Sheet No.
9 OF 16

HARDWARE I (DESIGN LOAD:+ I 20/- I 50 PSF)

LOCK OPTIONS:

DOUBLE PANEL DOOR (XX):

CONCEALED TWO POINT LOCK SYSTEM WITH ACTIVATING SURFACE MOUNT METALLIC PANIC DEVICE BY "ADAMS RITE" AT 38 1/4" FROM BOTTOM AT ACTIVE PANEL.
WITH (3) 1/4"-20 X 5/16" CH MS


CONCEALED TWO POINT LOCK SYSTEM WITH ACTIVATING SURFACE MOUNT METALLIC PANIC DEVICE AT INACTIVE PANEL AT 40" FROM BOTTOM WITH (2) 1/4"X 1" HHSD
(2) 8-32 X 1/4" SOCKET HEAD MS

SURFACE MOUNT PULL HAND AT 38 1/4" FROM BOTTOM WITH (2) 1/4"-20 X 3" THREADED ROD WITH DECORATIVE NUT.

HINGES FOR SINGLE AND DOUBLE DOOR:

(3) 4 X 4 3/4" ST. STEEL BALL BEARING BUTT HINGES PER PANEL BY 'REGENT', LOCATED AT 10" FROM TOP & BOTTOM, ONE AT MIDDLE, AND FASTENED TO DOOR FRAME AND LEAF STILE WITH (4) #12-24 X 1/2" FH MACHINE SCREWS

(1) 1 1/4"X9"X3/8" ALUM. HINGE REINFORCING (ES-9011) INSIDE PANEL HINGE STILE AND FRAME JAMB HINGE LOCATION.

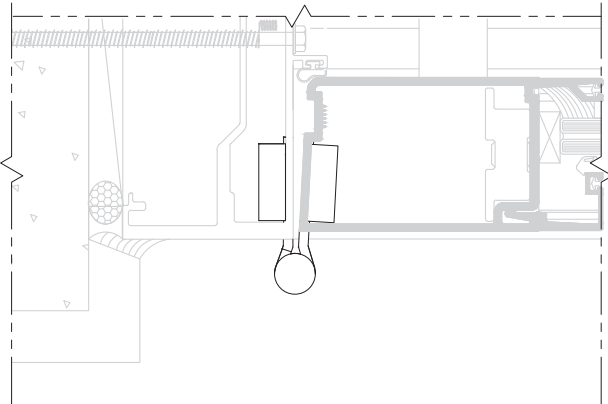


SINGLE PANEL DOOR (X):

OPTION I :



CONCEALED THREE POINT LOCK SYSTEM BY "ADAMS RITE" WITH 8 PLY HOOK LOCK KEY OPERATOR ON THE EXTERIOR AND THUMB TURN ON THE INTERIOR
AT 38 1/4" FROM BOTTOM AT ACTIVE PANEL
WITH (2) 10"X1" FH SMS

SURFACE MOUNT ALUMINUM PULL HANDLE ON THE EXTERIOR AND SURFACE MOUNT METALLIC PUSH BAR ON THE INTERIOR AT 38 1/4" FROM THE BOTTOM
PUSH BAR AT 44 1/2" FROM BOTTOM
WITH (1) 1/4-20 X 2 7/8" CH MS
(1) 1/4-20 X 1 1/8" CH MS
(1) 1/4-20 X 3" THREADED ROD WITH DECORATIVE NUT
(2) 1/4-20 X 5/16" SOCKET SET SCREW

(1) 10" LG EXTRUDED ALUM. LOCK REINFORCEMENT INSIDE THE LOCK STILE AT LOCK LOCATION WITH (3) 8-32 X 1/2" PH MS

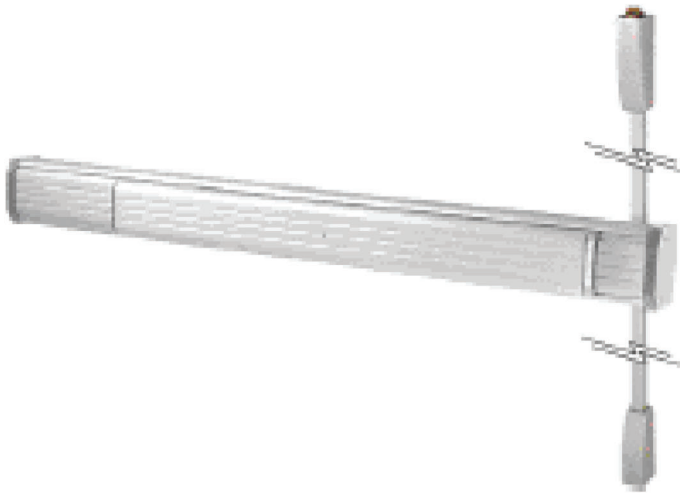

PANIC EXIT DEVICE

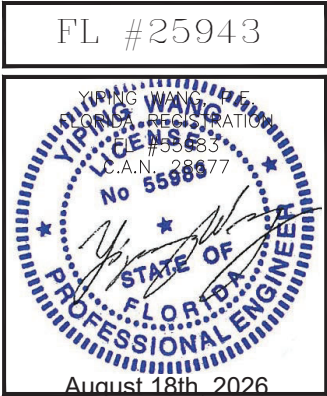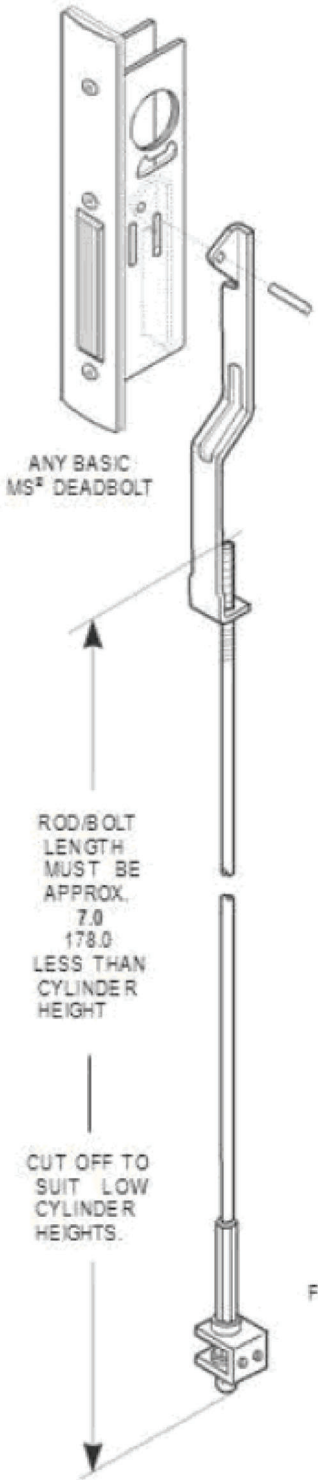

MCY ENGINEERING, INC.
GLAZING CONSULTANTS
12781 MIRAMAR PARKWAY #301
MIRAMAR, FL 33027 P: 305 588 5224
www.MCYEngineering.com mcy@mcyengineering.com

M

C

Y



SERIES 9000 OUTSWING DOOR - L.M.I.

ES WINDOWS, INC
10653 NE Quaybridge Ct. Miami, FL 33138
TEL. (305) 624-7775

--	--	

HARDWARE 2 (DESIGN LOAD: +55/-55 PSF)

PART	DESCRIPTION	DISTANCE	LOCATION	METHOD OF ATTACHMENT
MS1880-04-G82	TWO-WAY BOLT LOCK	N/A	ASTRAGALS	#10 F.H. M.S.
BARRA 4016-30-02	HEADER BOLT	N/A	ASTRAGALS	#10 F.H. M.S.
4015-18	THRESHOLD BOLT	N/A	ASTRAGALS	#10 F.H. M.S.
TDK-1880 TALL DOOR KIT	TDK-1880 TALL DOOR KIT	N/A	ASTRAGALS	N/A
CYLINDER THUMBTO CH-112	CYLINDER THUMBTO CH-112	39 3/4" FROM TOP OF THRESHOLD	ACTIVE ASTRAGAL	N/A
-	FACE PLATE	39 3/4" FROM TOP OF THRESHOLD	ACTIVE ASTRAGAL	N/A
HINGE A793	BUTT HINGE	6 PER DOOR LEAF. EQUAL DISTANCE.	FRAME	#12 F.H. M.S.

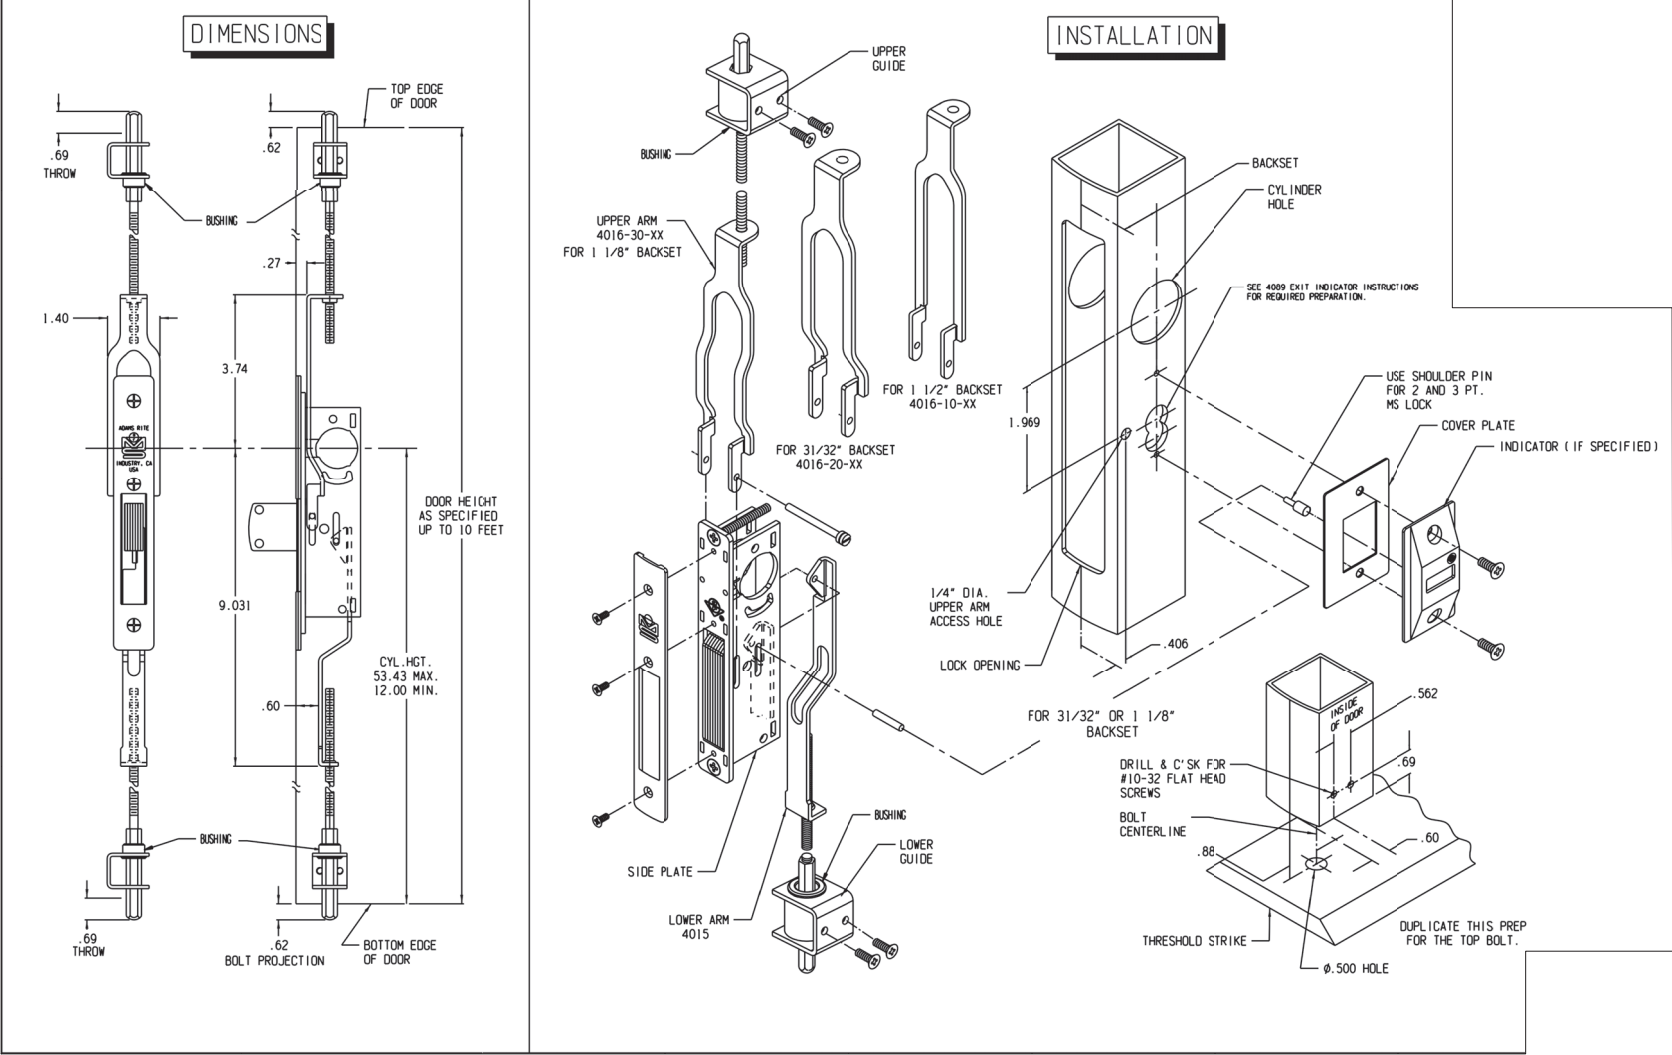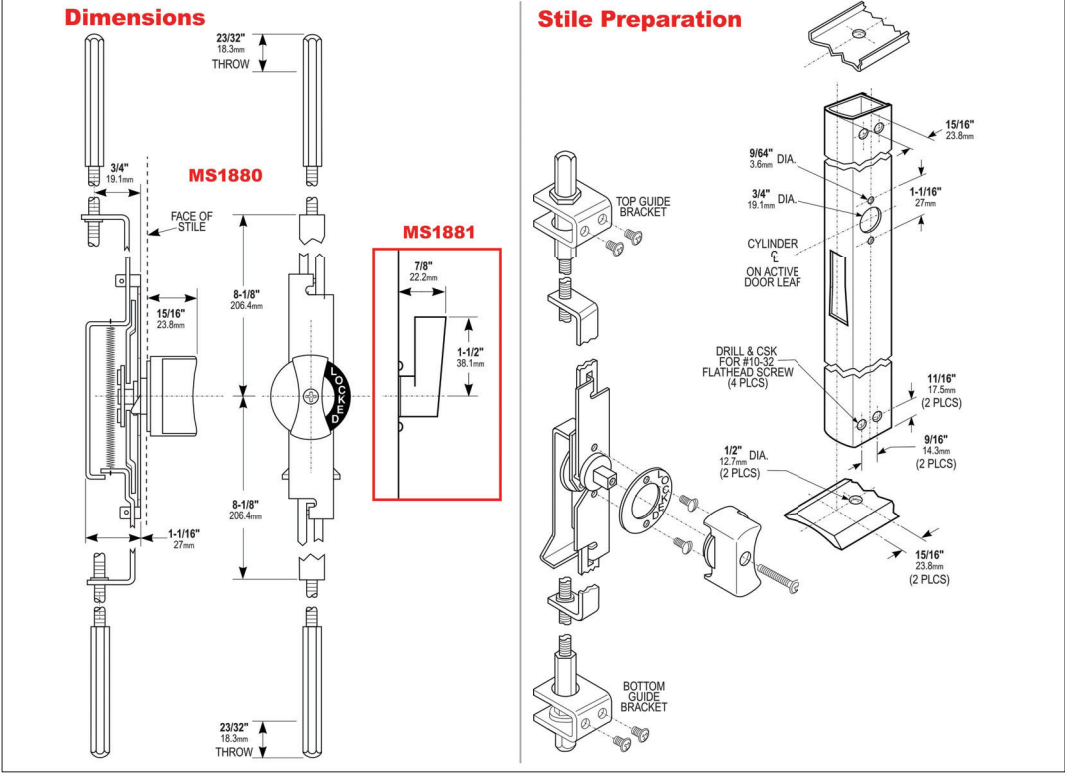

FL #25943

YIPING WANG
Professional Engineer
No 55983
August 18th, 2026

MCY ENGINEERING, INC.
GLAZING CONSULTANTS
12781 MIRAMAR PARKWAY #301
MIRAMAR, FL 33027 P: 305 588 5224
www.MCYEngineering.com mcy@mcyengineering.com

SERIES 9000 OUTSWING DOOR - L.M.I.
ES WINDOWS, INC
10653 NE Quaybridge Ct. Miami, FL 33138
TEL. (305) 624-7775

Rev. No.	Date	Drawn By	Description
R4	08.17.2026	James	REVISION
R3	09.29.2024	James	REVISION
Drawn Date			Scale
08.17.2026			
Drawing No.			AD17-20
HWR			
Sheet No.			11 OF 16

1 DOOR HEADER
ES-9012 ALUM. 6063-T6

2 STANDARD THRESHOLD
ES-9014 ALUM. 6063-T6

8 MEETING STILE- ACTIVE LEAF
ES-9007 ALUM. 6063-T5

9 GLASS STOP
ES-9004 ALUM. 6063-T5

3 DOOR JAMB
ES-9013 ALUM. 6063-T6

4 PANEL TOP RAILS
ES-9001 ALUM. 6063-T5

5 PANEL BOTTOM RAILS
ES-9002 ALUM. 6063-T6

6 HINGE / LOCK STILE
ES-9003 ALUM. 6063-T5

7 MEETING STILE- INACTIVE LEAF
ES-9006 ALUM. 6063-T5

10 CORNER BLOCK
ES-9008 ALUM. 6063-T5

11 CORNER PLATE
ES-9009 ALUM. 6063-T5

12 SUPPORT ANGLE
ES-9010 ALUM. 6063-T5

14 LOCK BACKUP PLATE REINF.
ES-9020 ALUM. 6063-T5

17 CLOSER DOOR STOP
ES-9022 ALUM. 6063-T5

15 JAMB FILLER
ES-9016 ALUM. 6063-T6

19 DOOR SWEEP
ES-9005 ALUM. 6063-T5

41 HEAD OPTION S-8000
ES-8005 ALUM. 6005-T5

42 JAMB OPTION S-8000
S-8012 ALUM. 6005-T5

43 JAMB FILLED OPTION S-8000
ES-8003 ALUM. 6005-T5

14 LOCK BACKUP PLATE
ES-9020 ALUM. 6063-T5

44 GLASS STOP OPTION S-8000
ES- ALUM. 6063-T5

45 GLASS STOP COVER OPTION S-8000
ES- ALUM. 6063-T5

50 ES-9000-030
THRESHOLD ALUM.6063-T6

FL #25943















MCY ENGINEERING, INC.
GLAZING CONSULTANTS
12781 MIRAMAR PARKWAY #301
MIRAMAR, FL 33027 P: 305 588 5224
www.MCYEngineering.com mcy@mcyengineering.com

SERIES 9000 OUTSWING DOOR - L.M.I.


ES WINDOWS, INC
10653 NE Quaybridge Ct. Miami, FL 33138
TEL. (305) 624-7775

Rev.	Date	Drawn By	Description
R4	06.17.2026	James	REVISION
R3	09.29.2024	James	REVISION

Drawn Date: 08.17.2026 Scale:
Drawing No. **AD17-20**
PARTS
Sheet No. **12 OF 16**

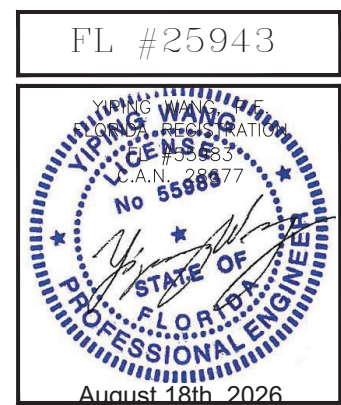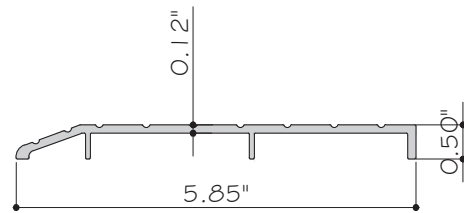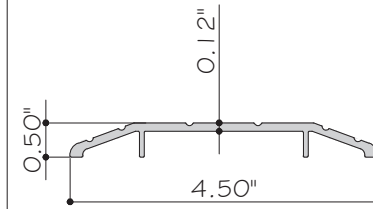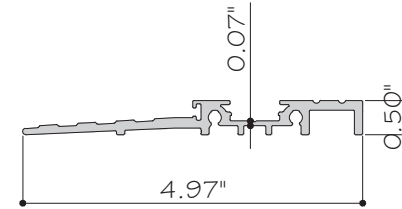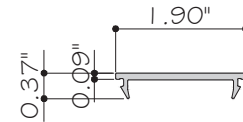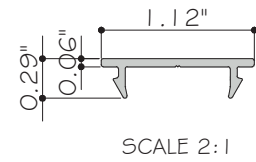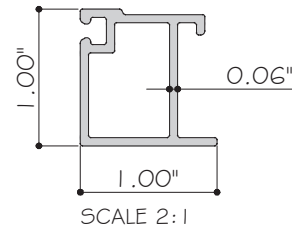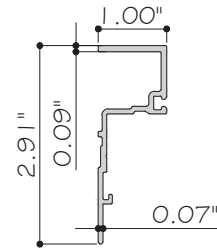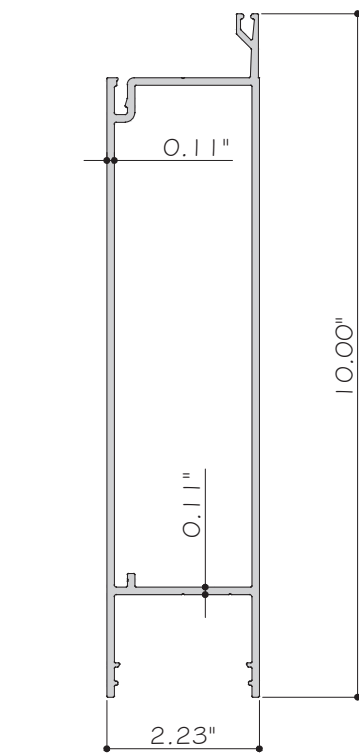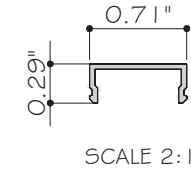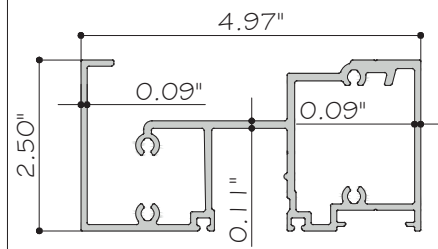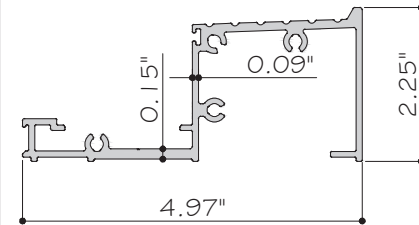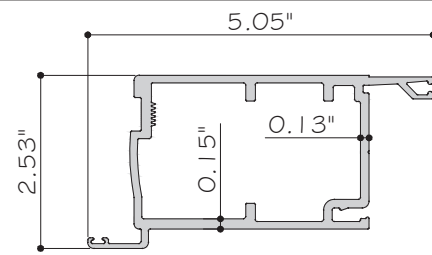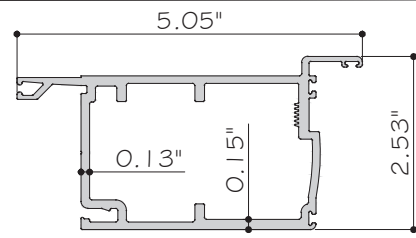


 MCY ENGINEERING, INC. GLAZING CONSULTANTS 12781 MIRAMAR PARKWAY #301 MIRAMAR, FL 33027 P: 305 588 5224 www.MCYEngineering.com mcy@mcyengineering.com					
SERIES 9000 OUTSWING DOOR - L.M.I. ES WINDOWS, INC 10653 NE Quaybridge Ct. Miami, FL 33138 TEL. (305) 624-7775					
					REVISION
			R4	06.17.2024	Jones
			R3	09.29.2024	Jones
			Rev. No.	Date	Description
Drawn Date 08.17.2026			Scale		
DRAWING NO.					
AD17-20					
PARTS					
Sheet No.					
13 OF 16					

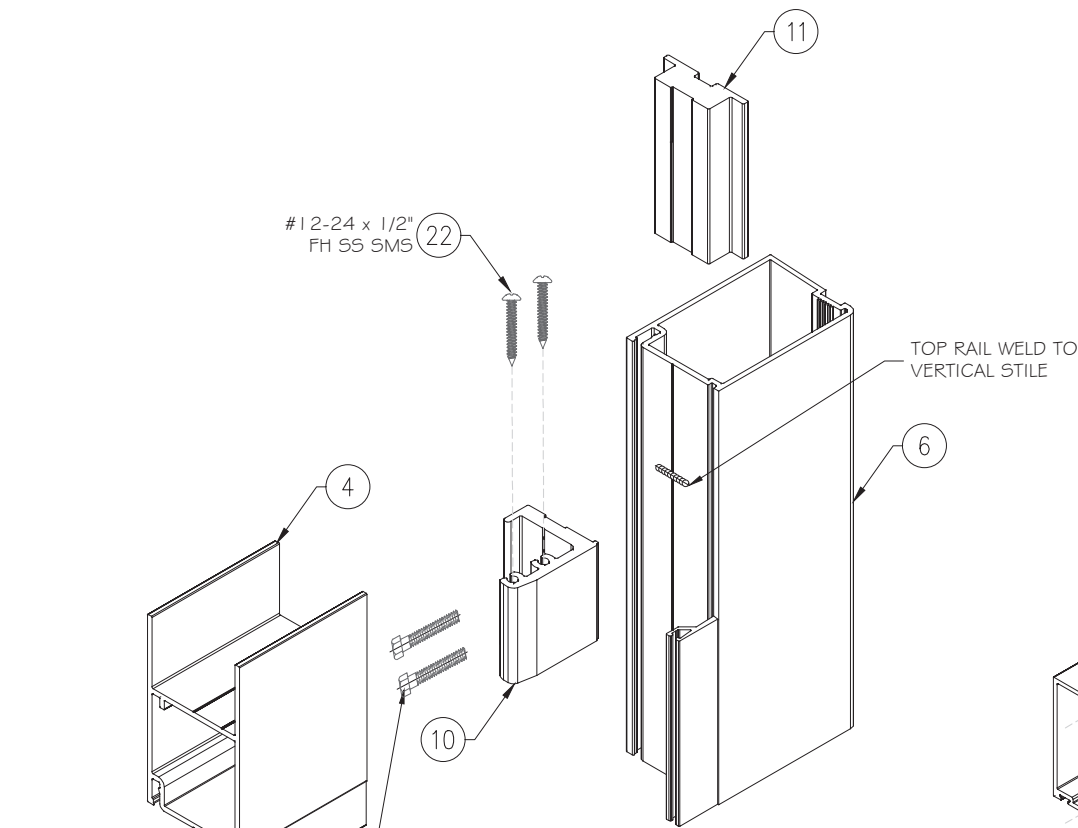


DOOR LEAF TOP CORNER

3/8"-16 x 1"
HEX BOLT



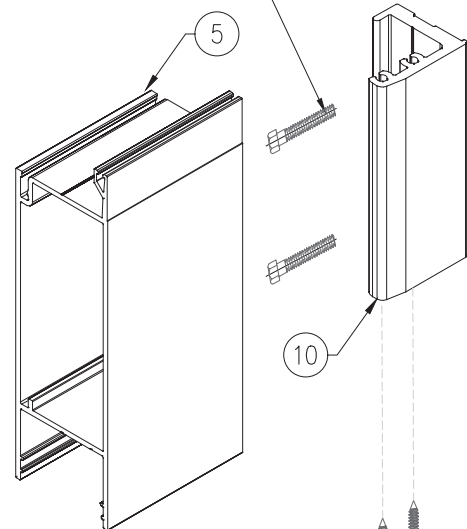


DOOR LEAF BOTTOM CORNER


#12-24 x 1/2"
FH SS SM5

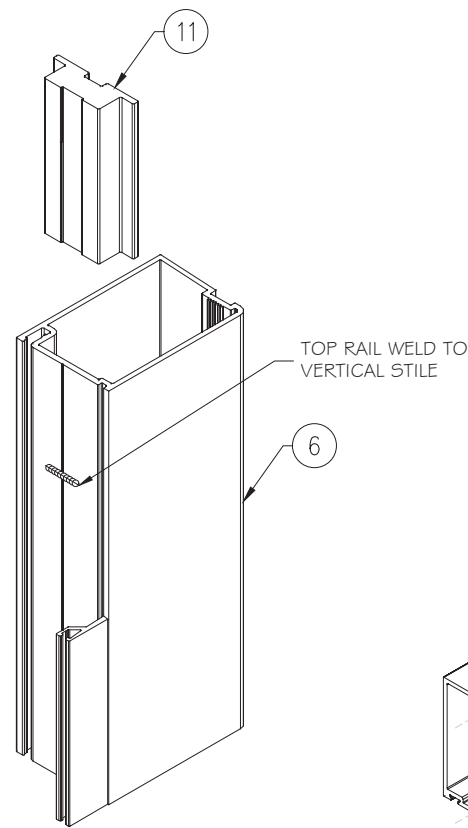

FRAME TOP CORNER

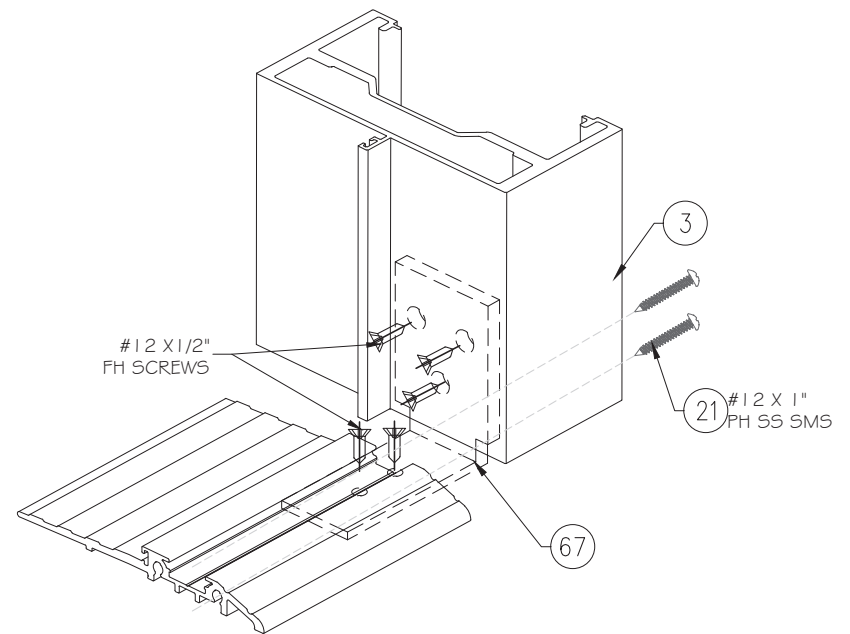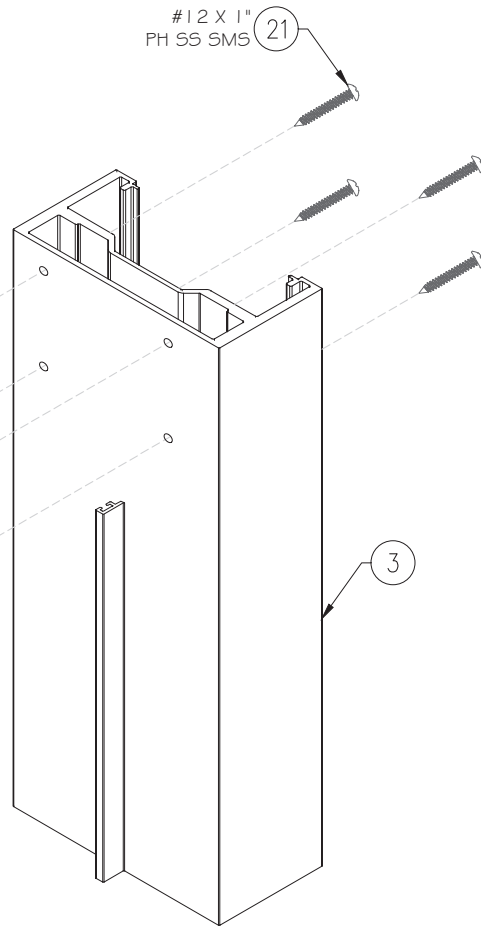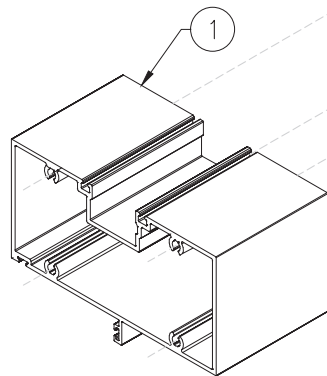

THRESHOLD CORNER

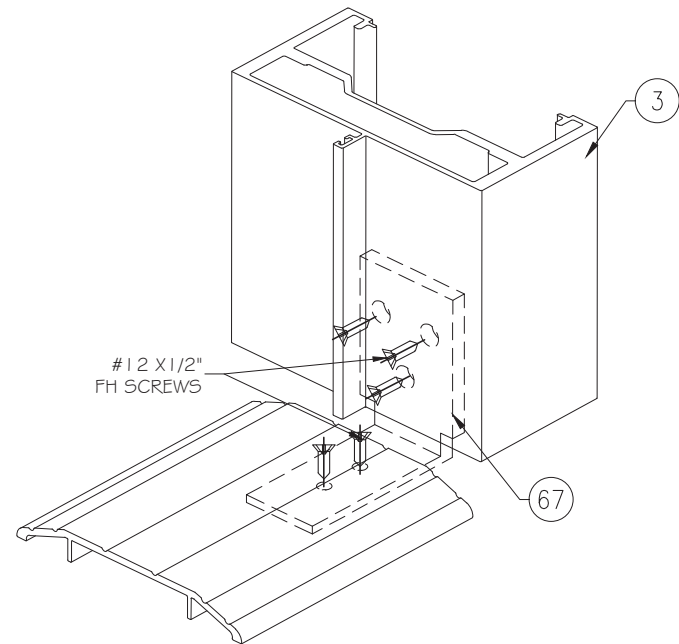

THRESHOLD CORNER

FL #25943

YIPING WANG
REGISTERED PROFESSIONAL ENGINEER
No 55988
STATE OF FLORIDA

August 18th, 2026