


ABBREVIATIONS AND SYMBOLS	
D.L.O. - DAYLITE OPENING	CL - CENTER LINE
F.H. - FRAME HEIGHT	S.S. - STAINLESS STEEL
F.W. - FRAME WIDTH	H.S. - HEAT STRENGTHENED
LG. - LONG	SSG - STRUCTURAL SILICONE
STL. - STEEL	GLAZED
ALUM. - ALUMINUM	TEMP. - TEMPERED
MULL. - MULLION	O.C. - ON CENTER
HORIZ. - HORIZONTAL	
W/ - WITH	<u>SECTION NUMBER</u>
W/O - WITHOUT	
VERT. - VERTICAL	

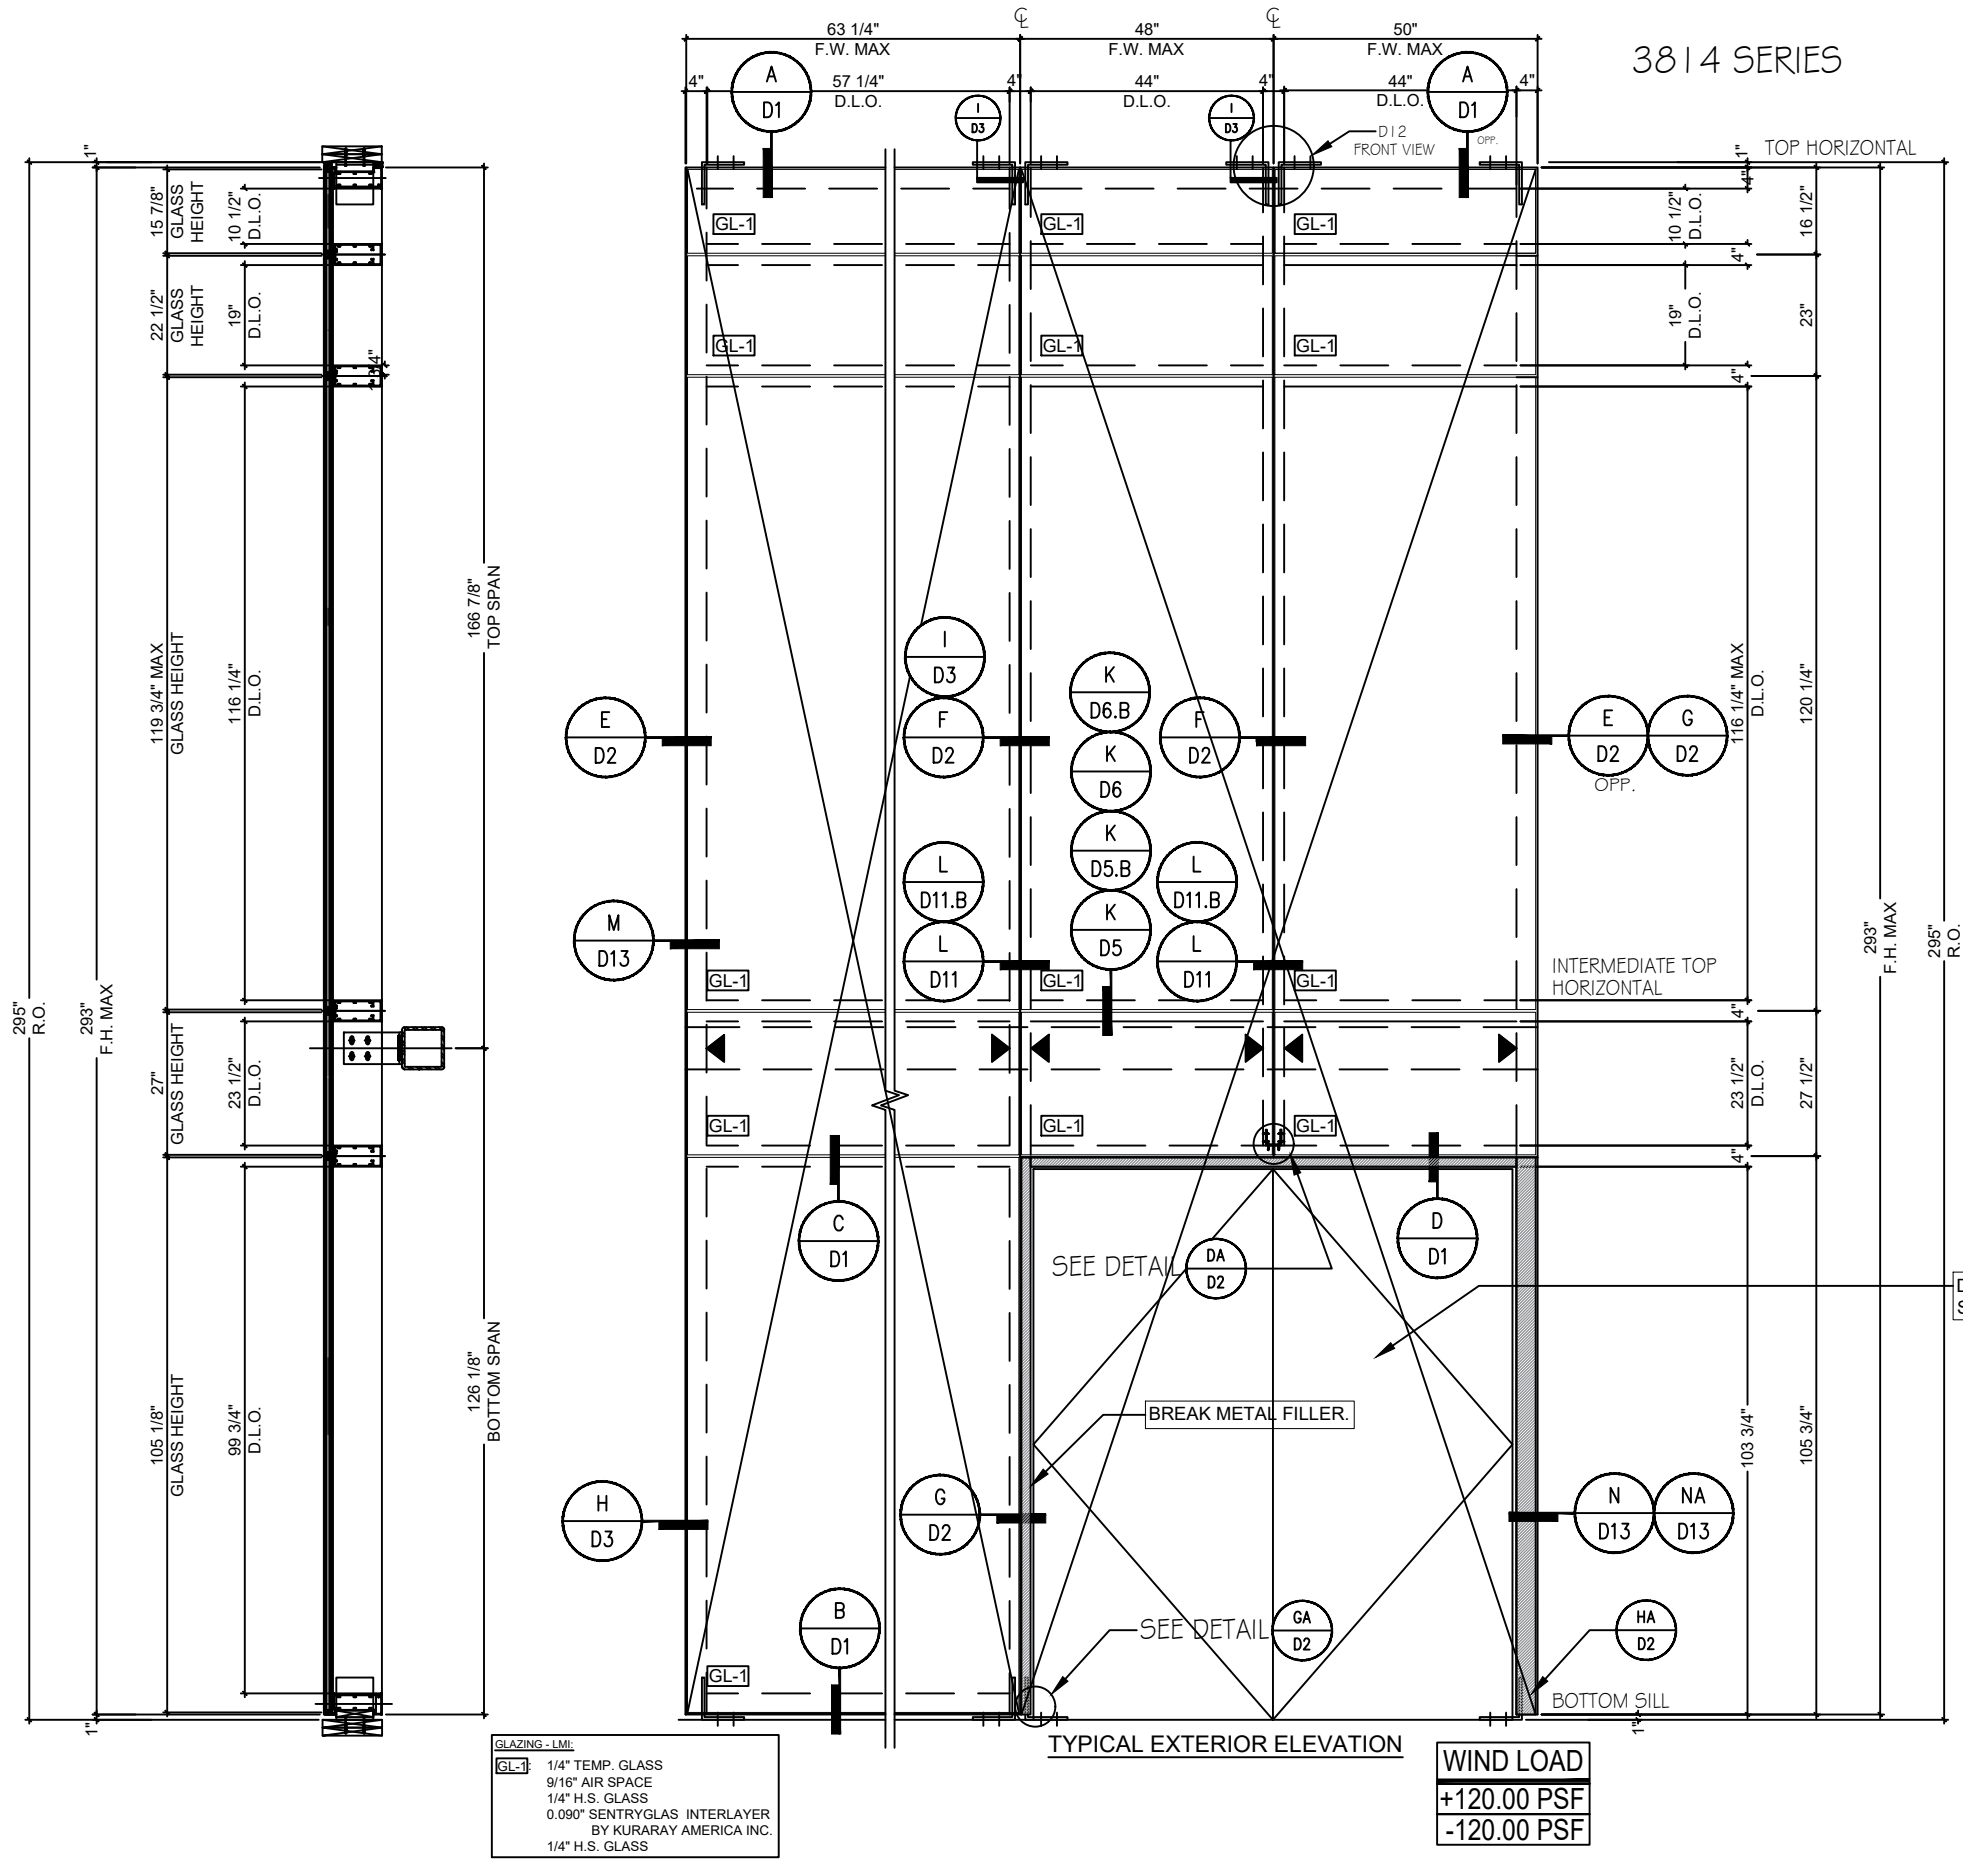

► DEAD LOAD ANCHOR
LARGE MISSILE IMPACT

Manufacturer:
CGS
CONTINENTAL GLASS SYSTEMS LLC.
325 West 74 Place Hialeah, FL 33014
Phone 305.231.1101
Toll Free 1.877.221.1101

Submittal/Revision Description		Drawn By	Date	Rev. No.	Sub. No.

SLM ENGINEERS
REVIEWED FOR STRUCTURAL COMPLIANCE ONLY BY:

Soumel Loriga, P.E.
PE Lic No.: 77736
Cert. of Authorization: 30891

FLORIDA NUMBER:
FL 30867_R0
L.M.I. & S.M.I.


SERIES:
3814 SERIES

Description:
WINDOW WALL

Drawn Date
08-24-2020
Scale
AS NOTED

Project No.
FLORIDA APPROVAL 2020

Drawing Title
ELEVATIONS
Sheet No.
E I

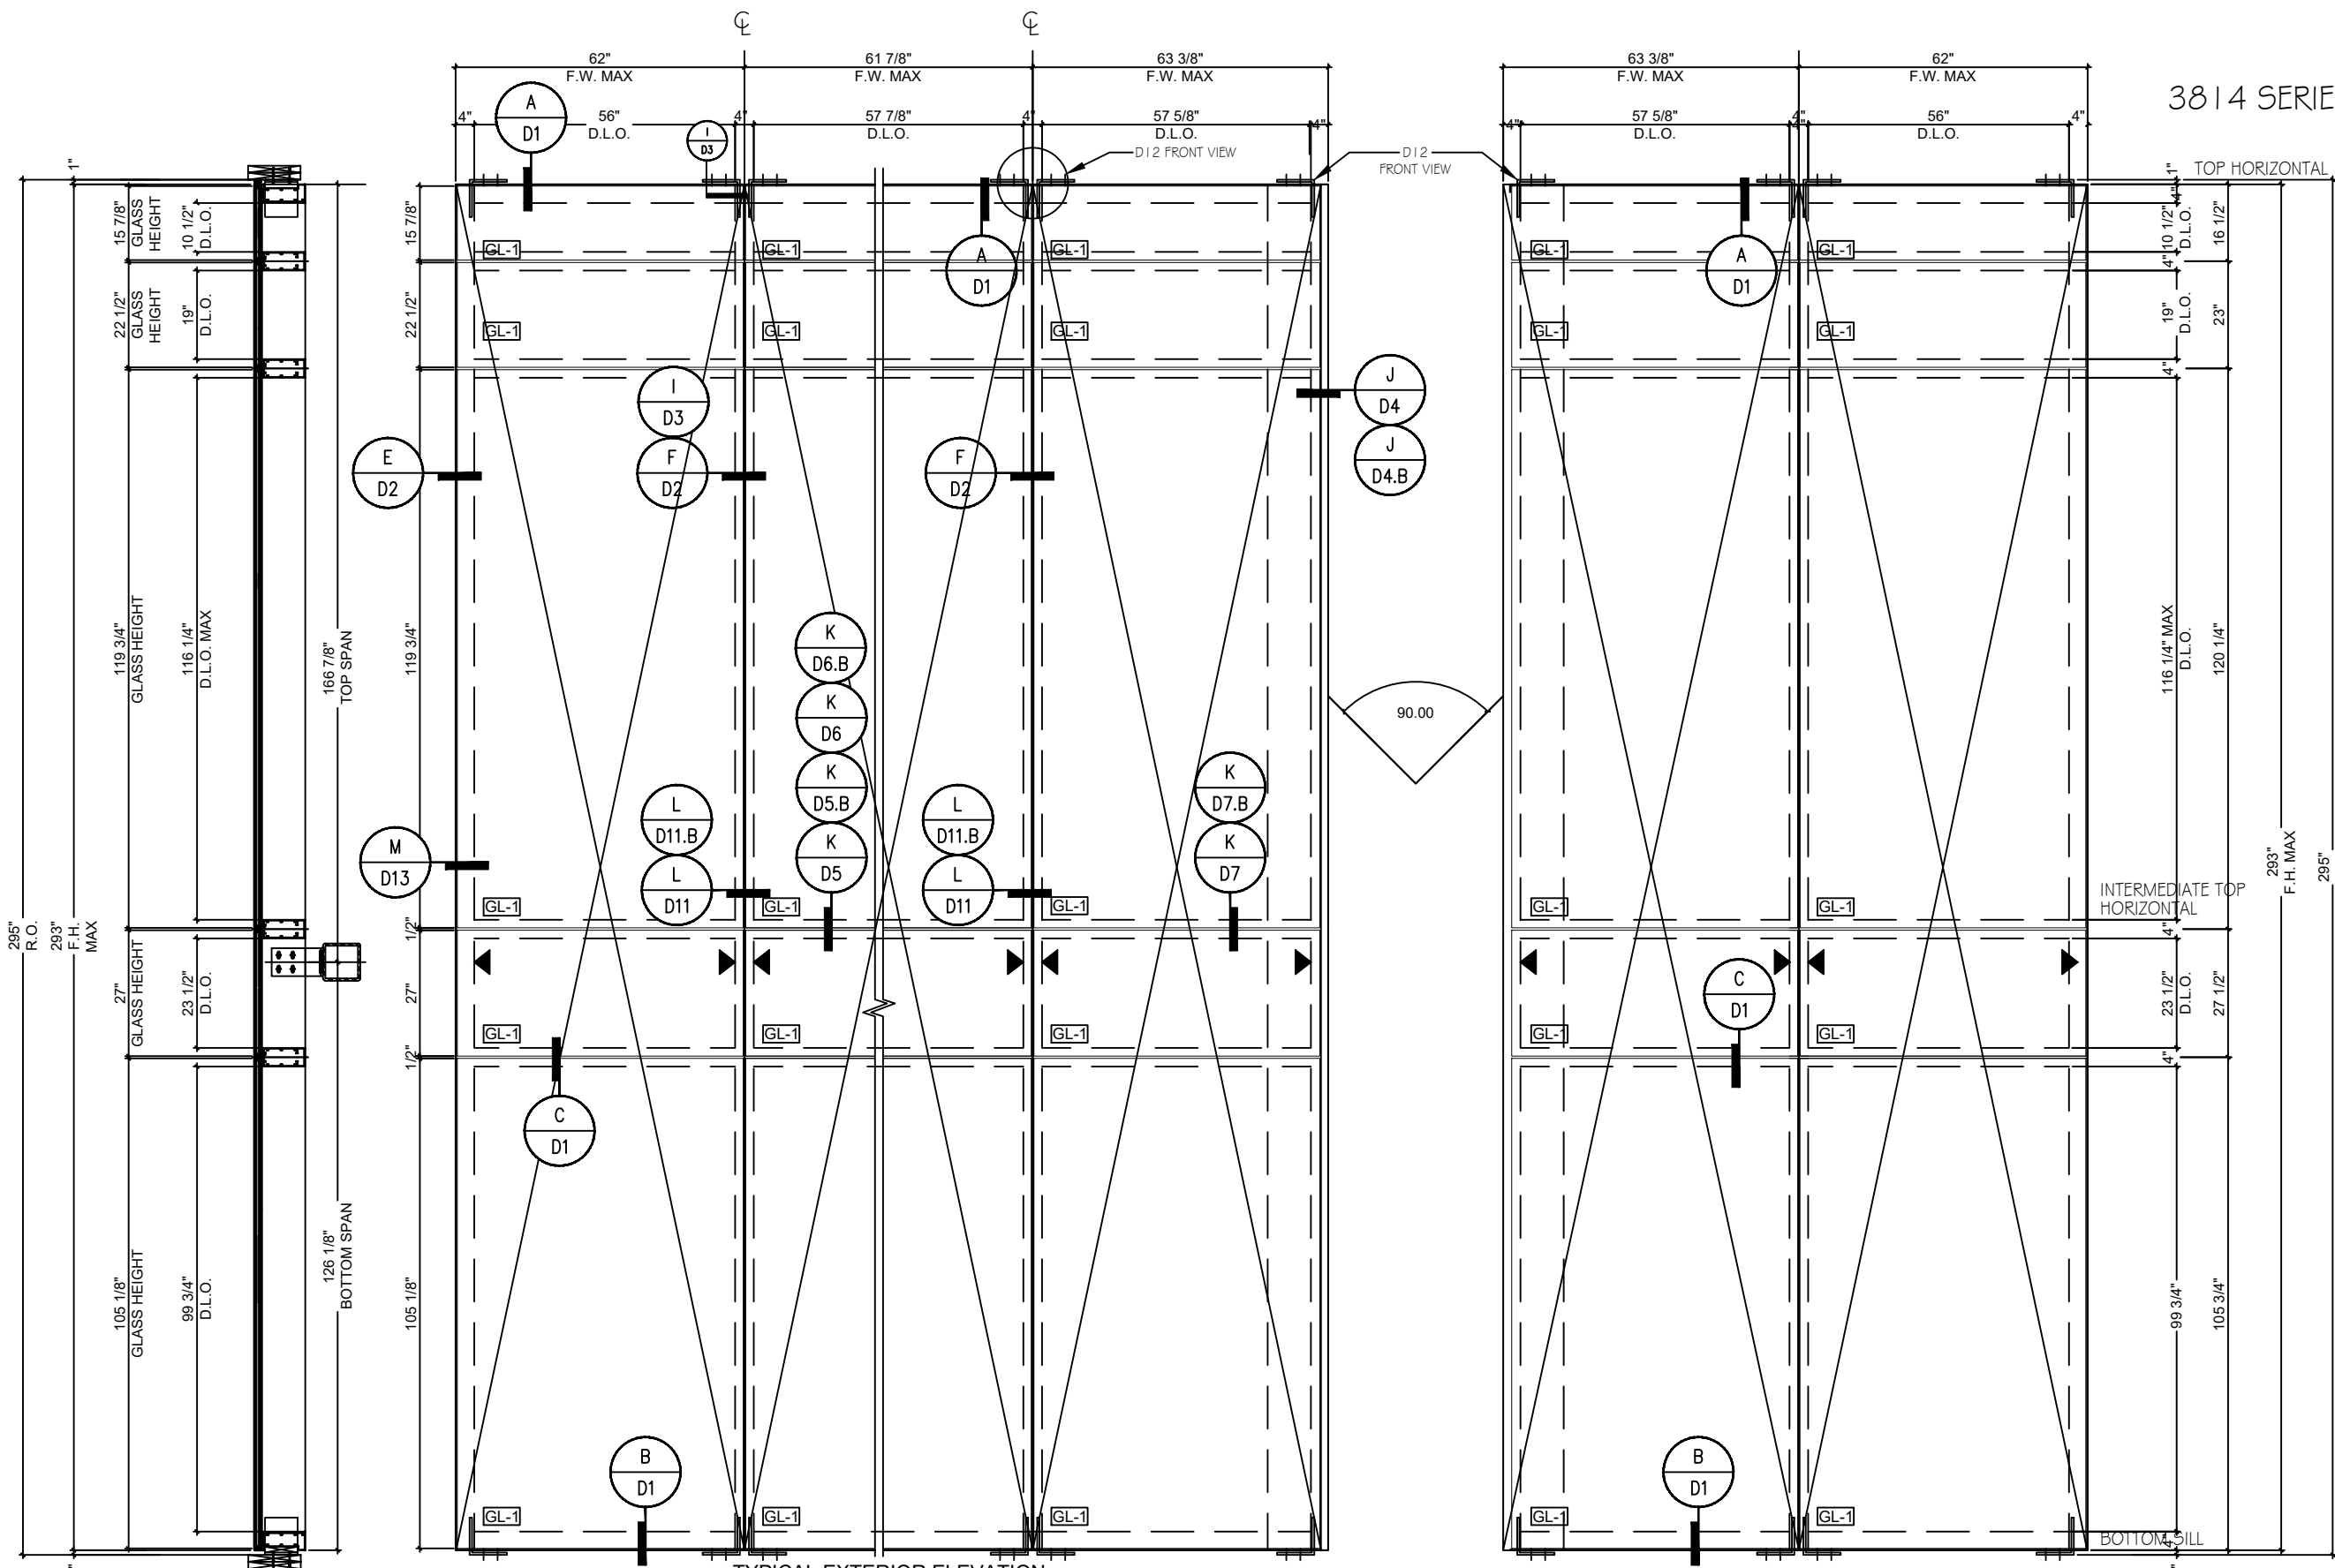

Manufacturer:

CGS

CONTINENTAL GLASS SYSTEMS LLC.

325 West 74 Place Hialeah, FL 33014

Phone 305.231.1101


Toll Free 1.877.221.1101

Sub.	Rev.	Date	Drawn	By	Submittal/Revision Description



SLM ENGINEERS

REVIEWED FOR STRUCTURAL COMPLIANCE ONLY BY:

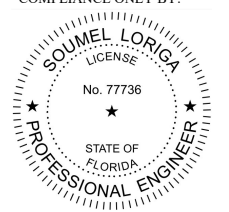

Soumel Loriga, P.E.
PE Lic No.: 77736
Cert. of Authorization: 30891

FLORIDA NUMBER:

FL 30867_R0
L.M.I. & S.M.I.

SERIES:

3814 SERIES

Description:

WINDOW WALL

Drawn Date
08-24-2020

Scale
AS NOTED

Project No.

FLORIDA APPROVAL 2020

Drawing Title

ELEVATIONS

Sheet No.

E2


CGS
CONTINENTAL GLASS SYSTEMS LLC.
325 West 74 Place Hialeah, FL 33014
Phone 305.231.1101
Toll Free 1.877.221.1101







TYPICAL EXTERIOR ELEVATION

WIND LOAD
+120.00 PSF
-120.00 PSF

SMALL MISSILE IMPACT



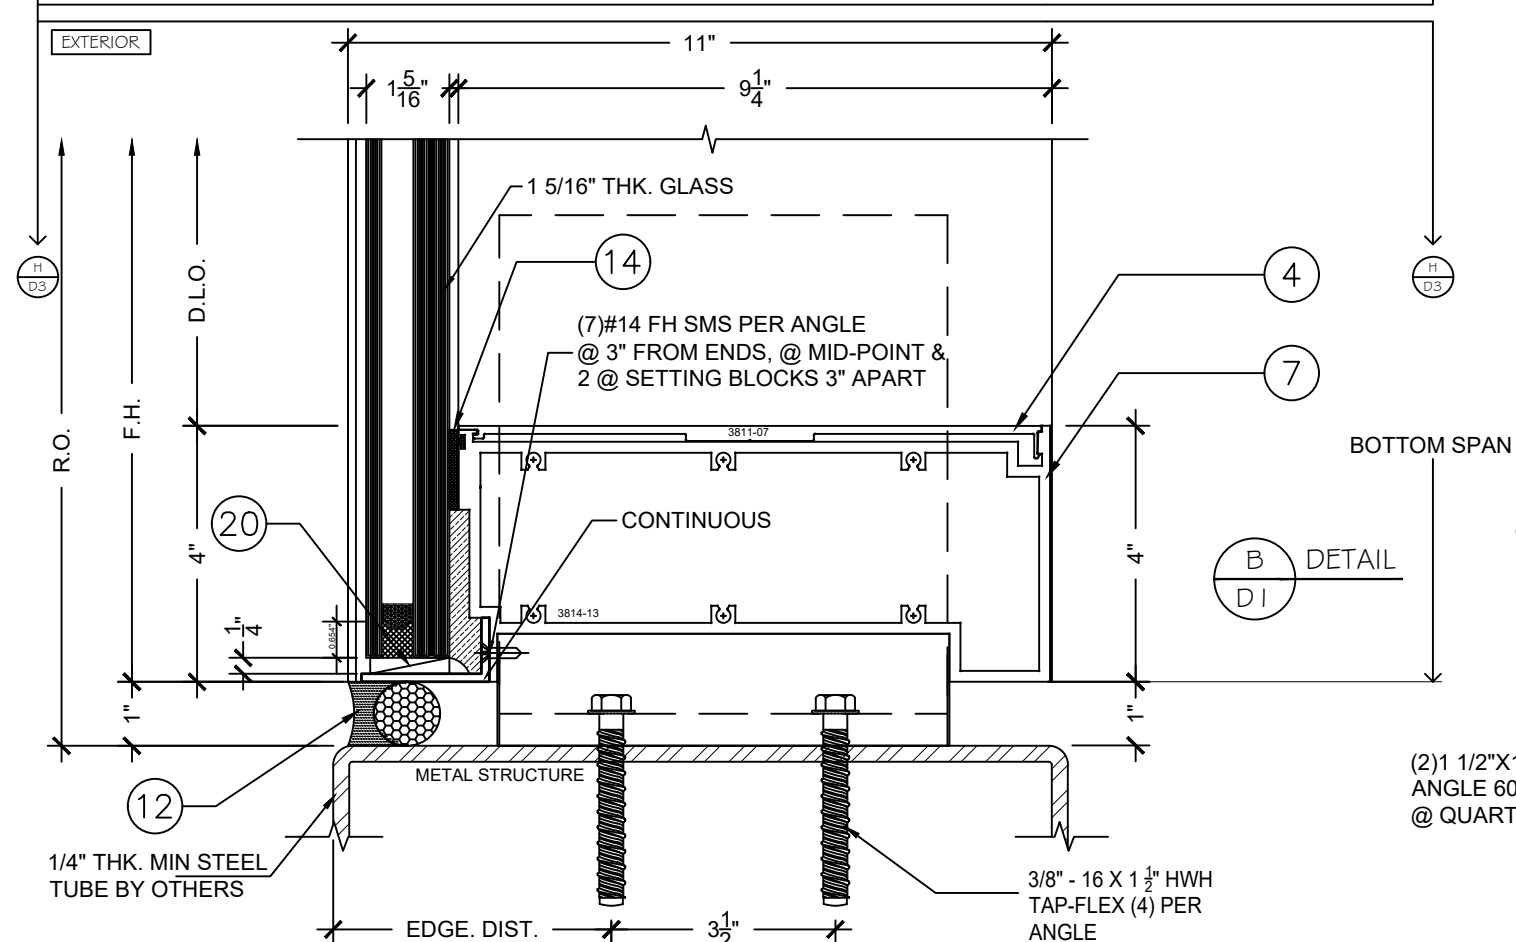

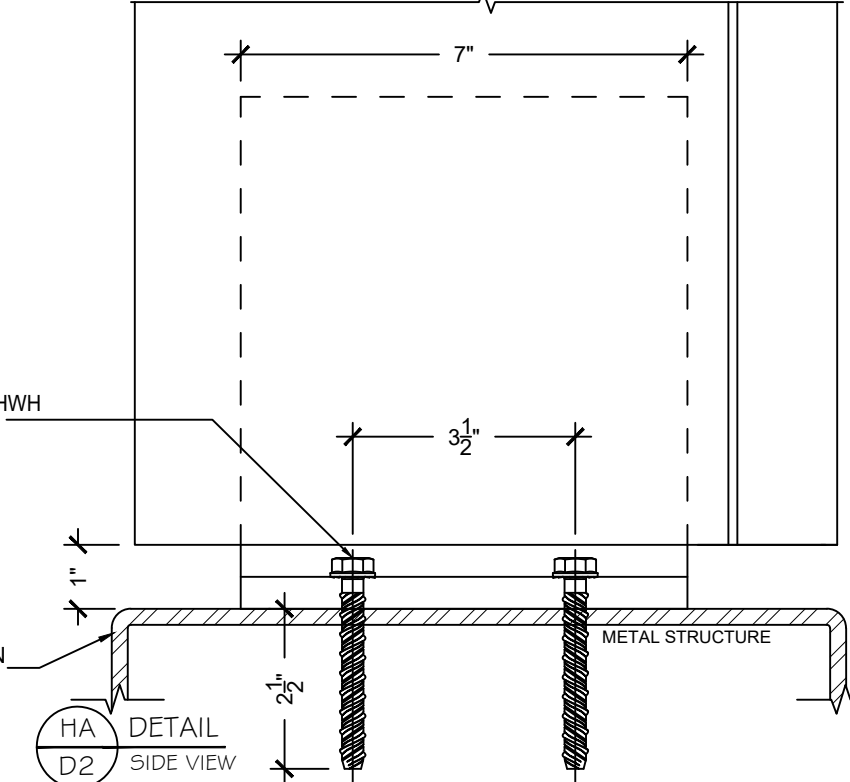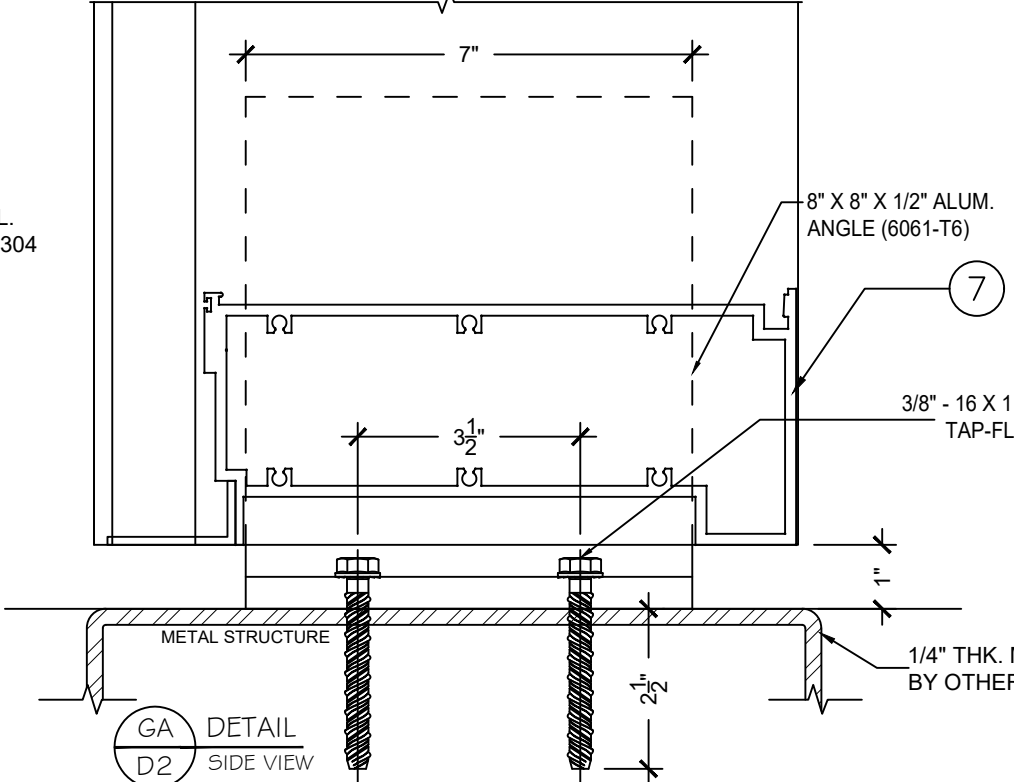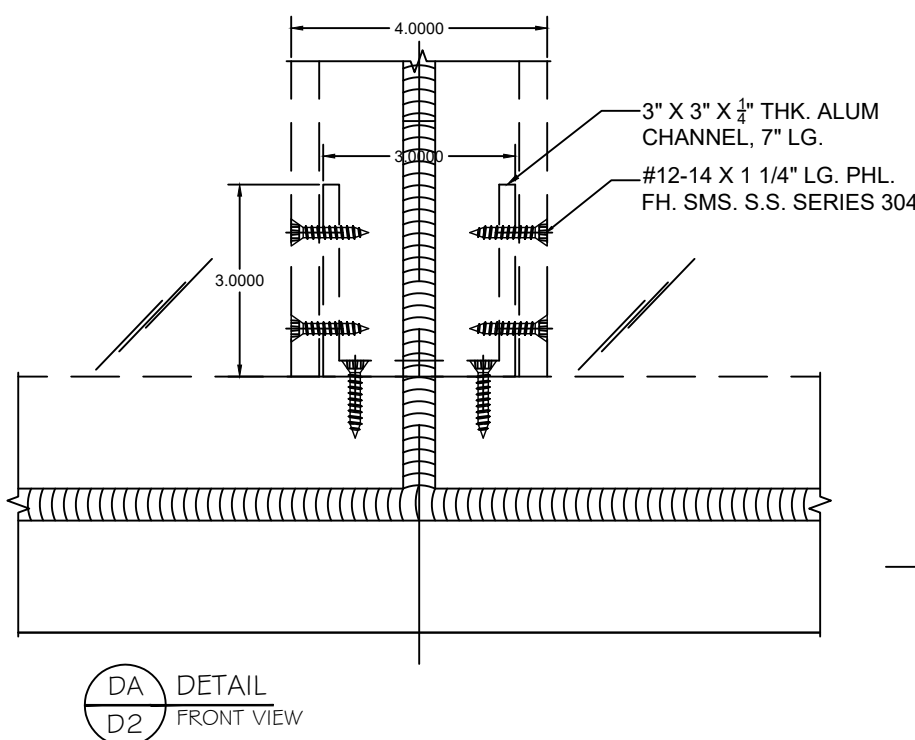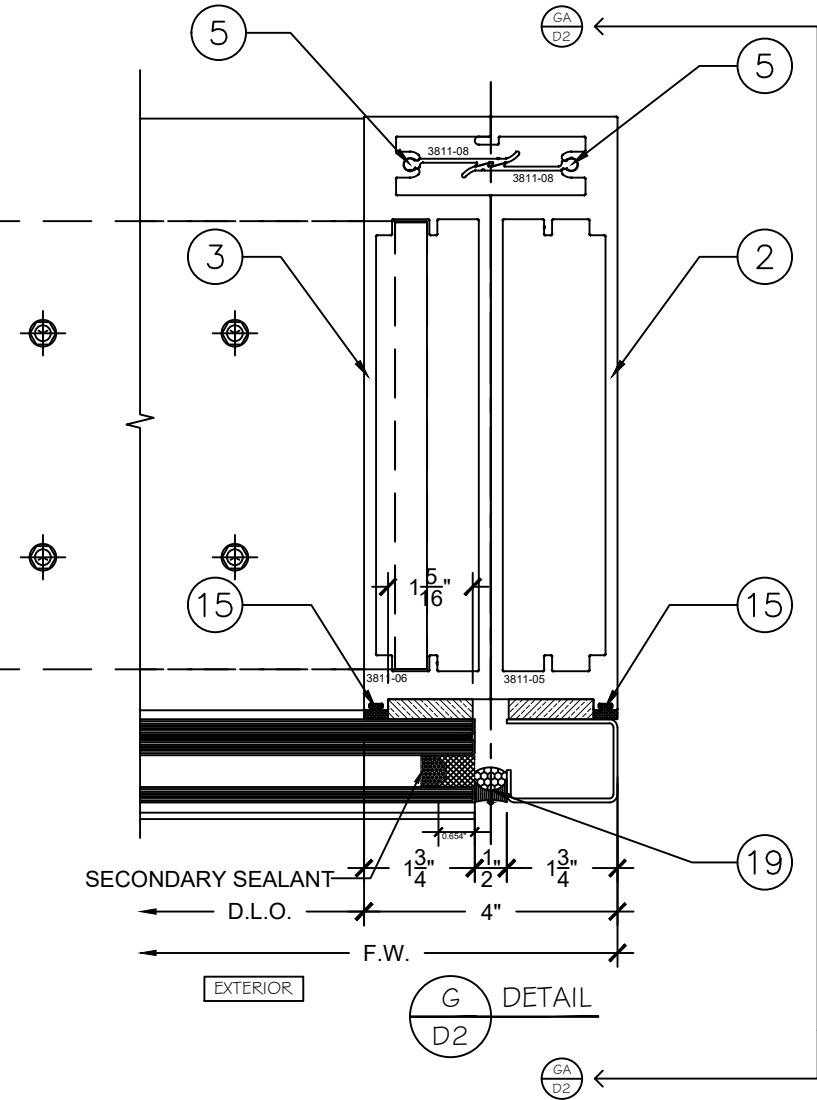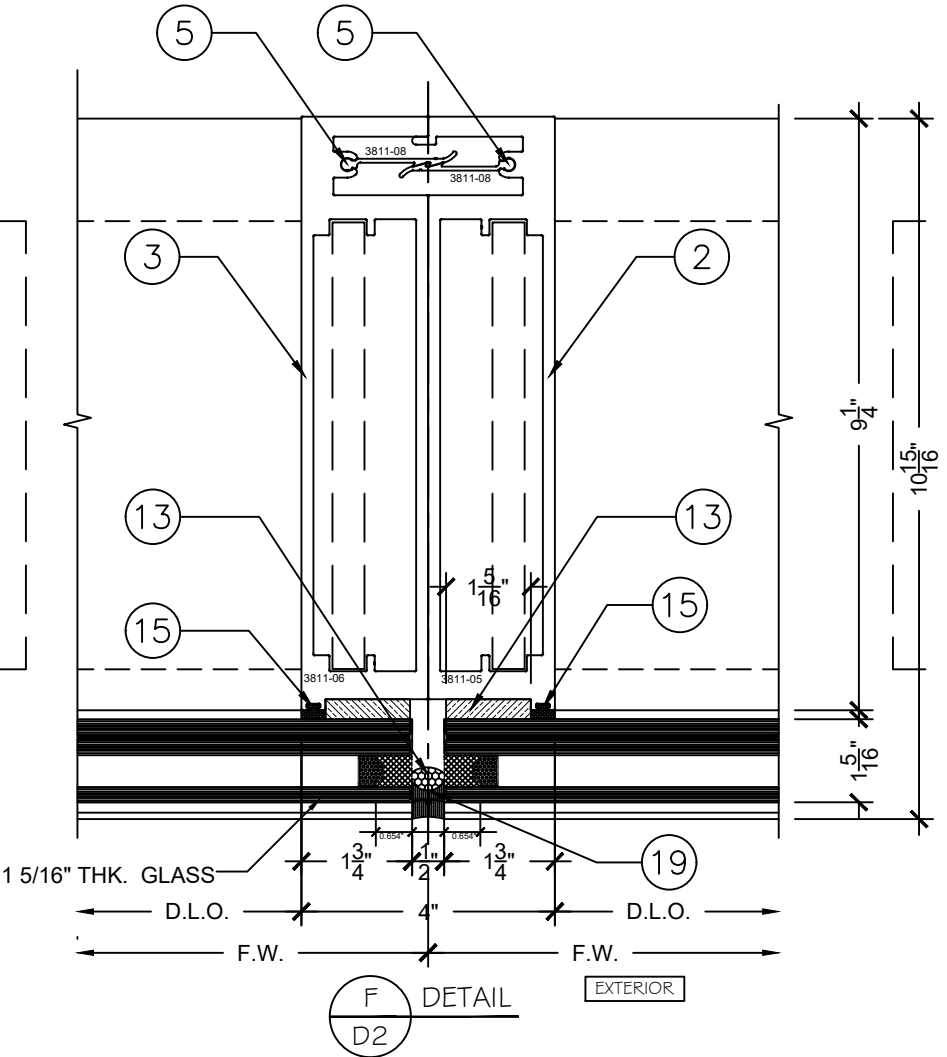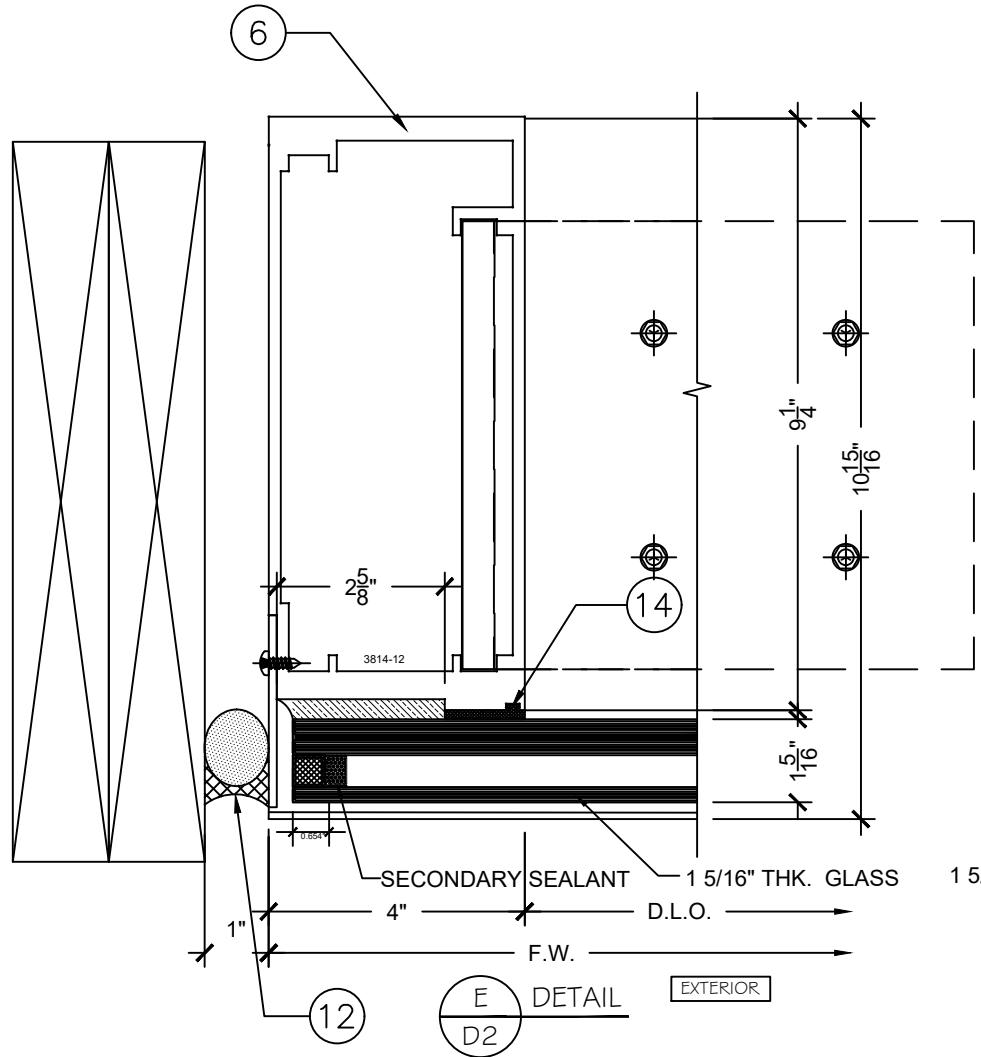

Manufacturer:

CGS

CONTINENTAL GLASS SYSTEMS LLC.

325 West 74 Place Hialeah, FL 33014

Phone 305.231.1101

Toll Free 1.877.221.1101

Submittal/Revision Description										Drawn By	Date	Rev. No.	Sub. No.

SLM ENGINEERS

REVIEWED FOR STRUCTURAL COMPLIANCE ONLY BY:

Soumel Loriga
LICENSE
No. 77736
STATE OF FLORIDA
PROFESSIONAL ENGINEER

Soumel Loriga, P.E.
PE Lic No.: 77736
Cert. of Authorization: 30891

FLORIDA NUMBER:

FL 30867_R0
L.M.I. & S.M.I.

SERIES:

3814 SERIES

Description:

WINDOW WALL

Drawn Date
08-24-2020



Scale
AS NOTED

Project No.
FLORIDA APPROVAL 2020

Drawing Title

DETAILS

Sheet No.
D2

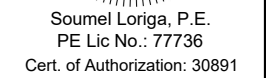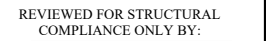[illegible]

FLORIDA NUMBER:

FL 30867_R0
L.M.I. & S.M.I.

SERIES:

3814 SERIES

Description:

WINDOW WALL

Drawn Date
08-24-2020

Scale
AS NOTED


Project No.
FLORIDA APPROVAL 2020

Drawing Title

DETAILS

Sheet No.

D4.B

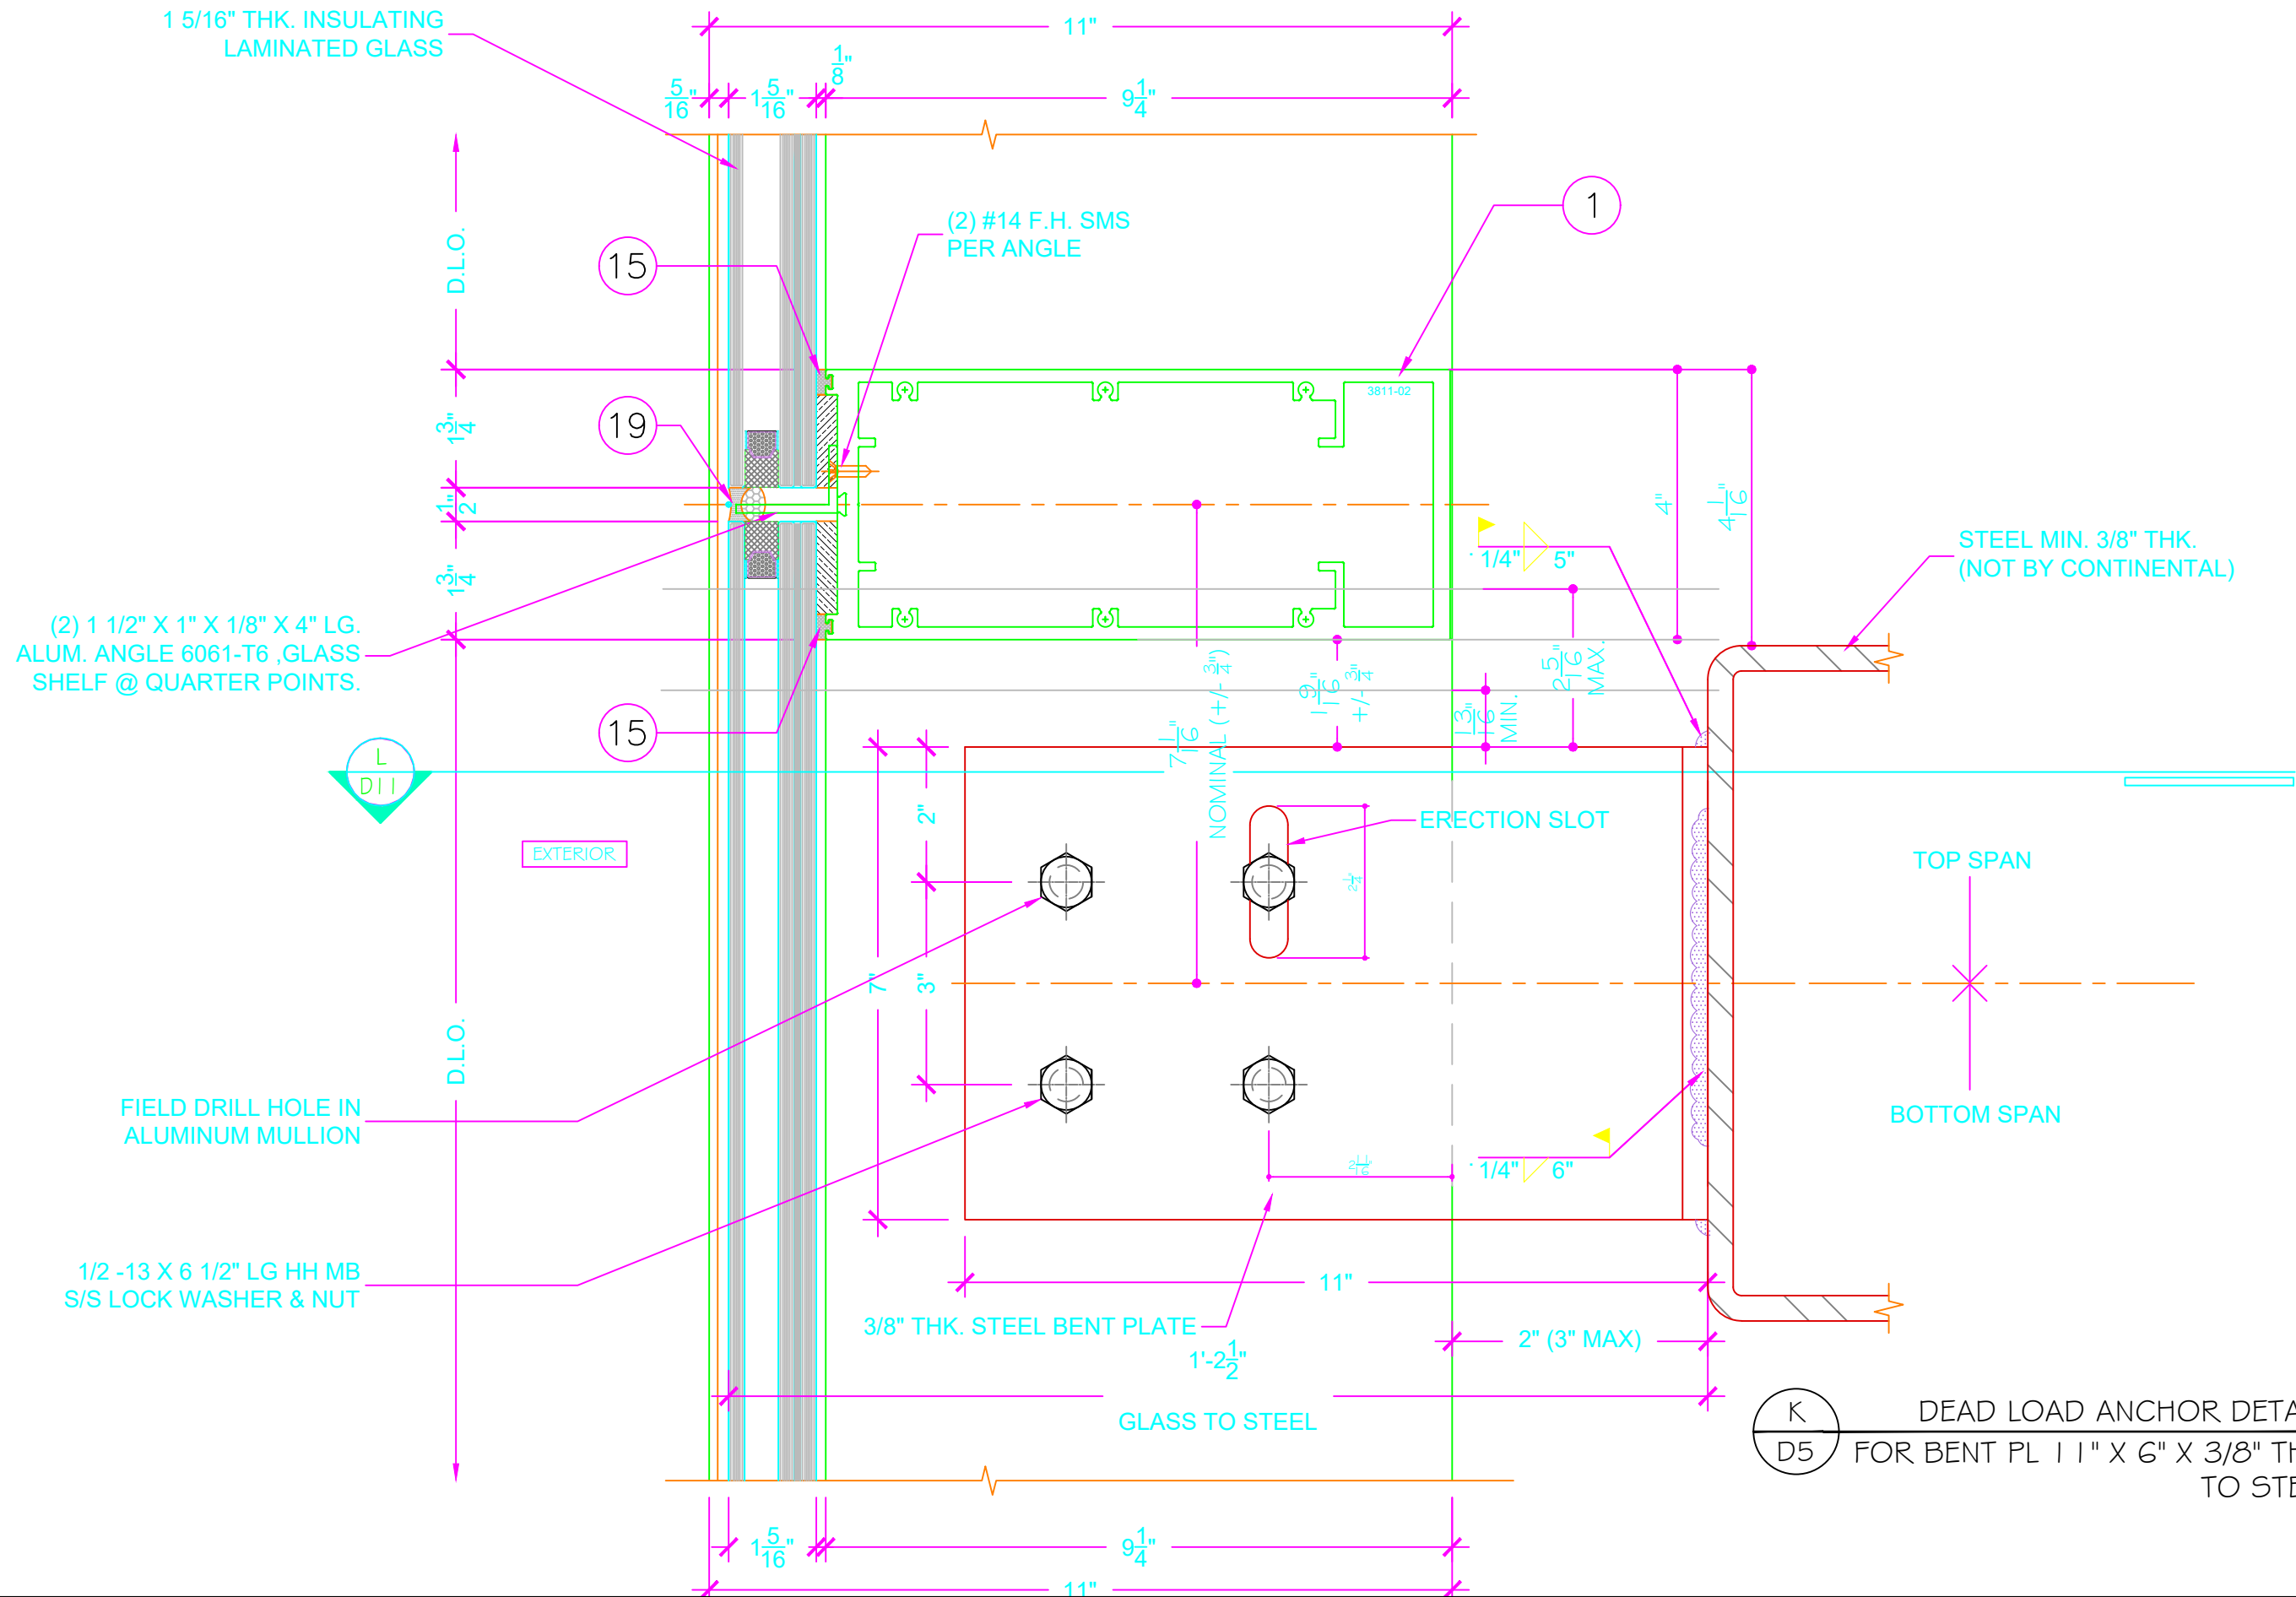

K
D5 DEAD LOAD ANCHOR DETAIL
FOR BENT PL 1 1/2" X 6" X 3/8" THK.
TO STEEL

Manufacturer:
CGS
CONTINENTAL GLASS SYSTEMS LLC.
325 West 74 Place Hialeah, FL 33014
Phone 305.231.1101
Toll Free 1.877.221.1101

Submittal/Revision Description						Drawn By	Date	Rev. No.	Sub. No.

SLM ENGINEERS
REVIEWED FOR STRUCTURAL COMPLIANCE ONLY BY:

Soumel Loriga, P.E.
PE Lic No.: 77736
Cert. of Authorization: 30891

FLORIDA NUMBER:
FL 30867_R0
L.M.I. & S.M.I.

SERIES:
3814 SERIES


Description:
WINDOW WALL

Drawn Date
08-24-2020
Scale
AS NOTED

Project No.
FLORIDA APPROVAL 2020

Drawing Title
DETAILS

Sheet No.
D5

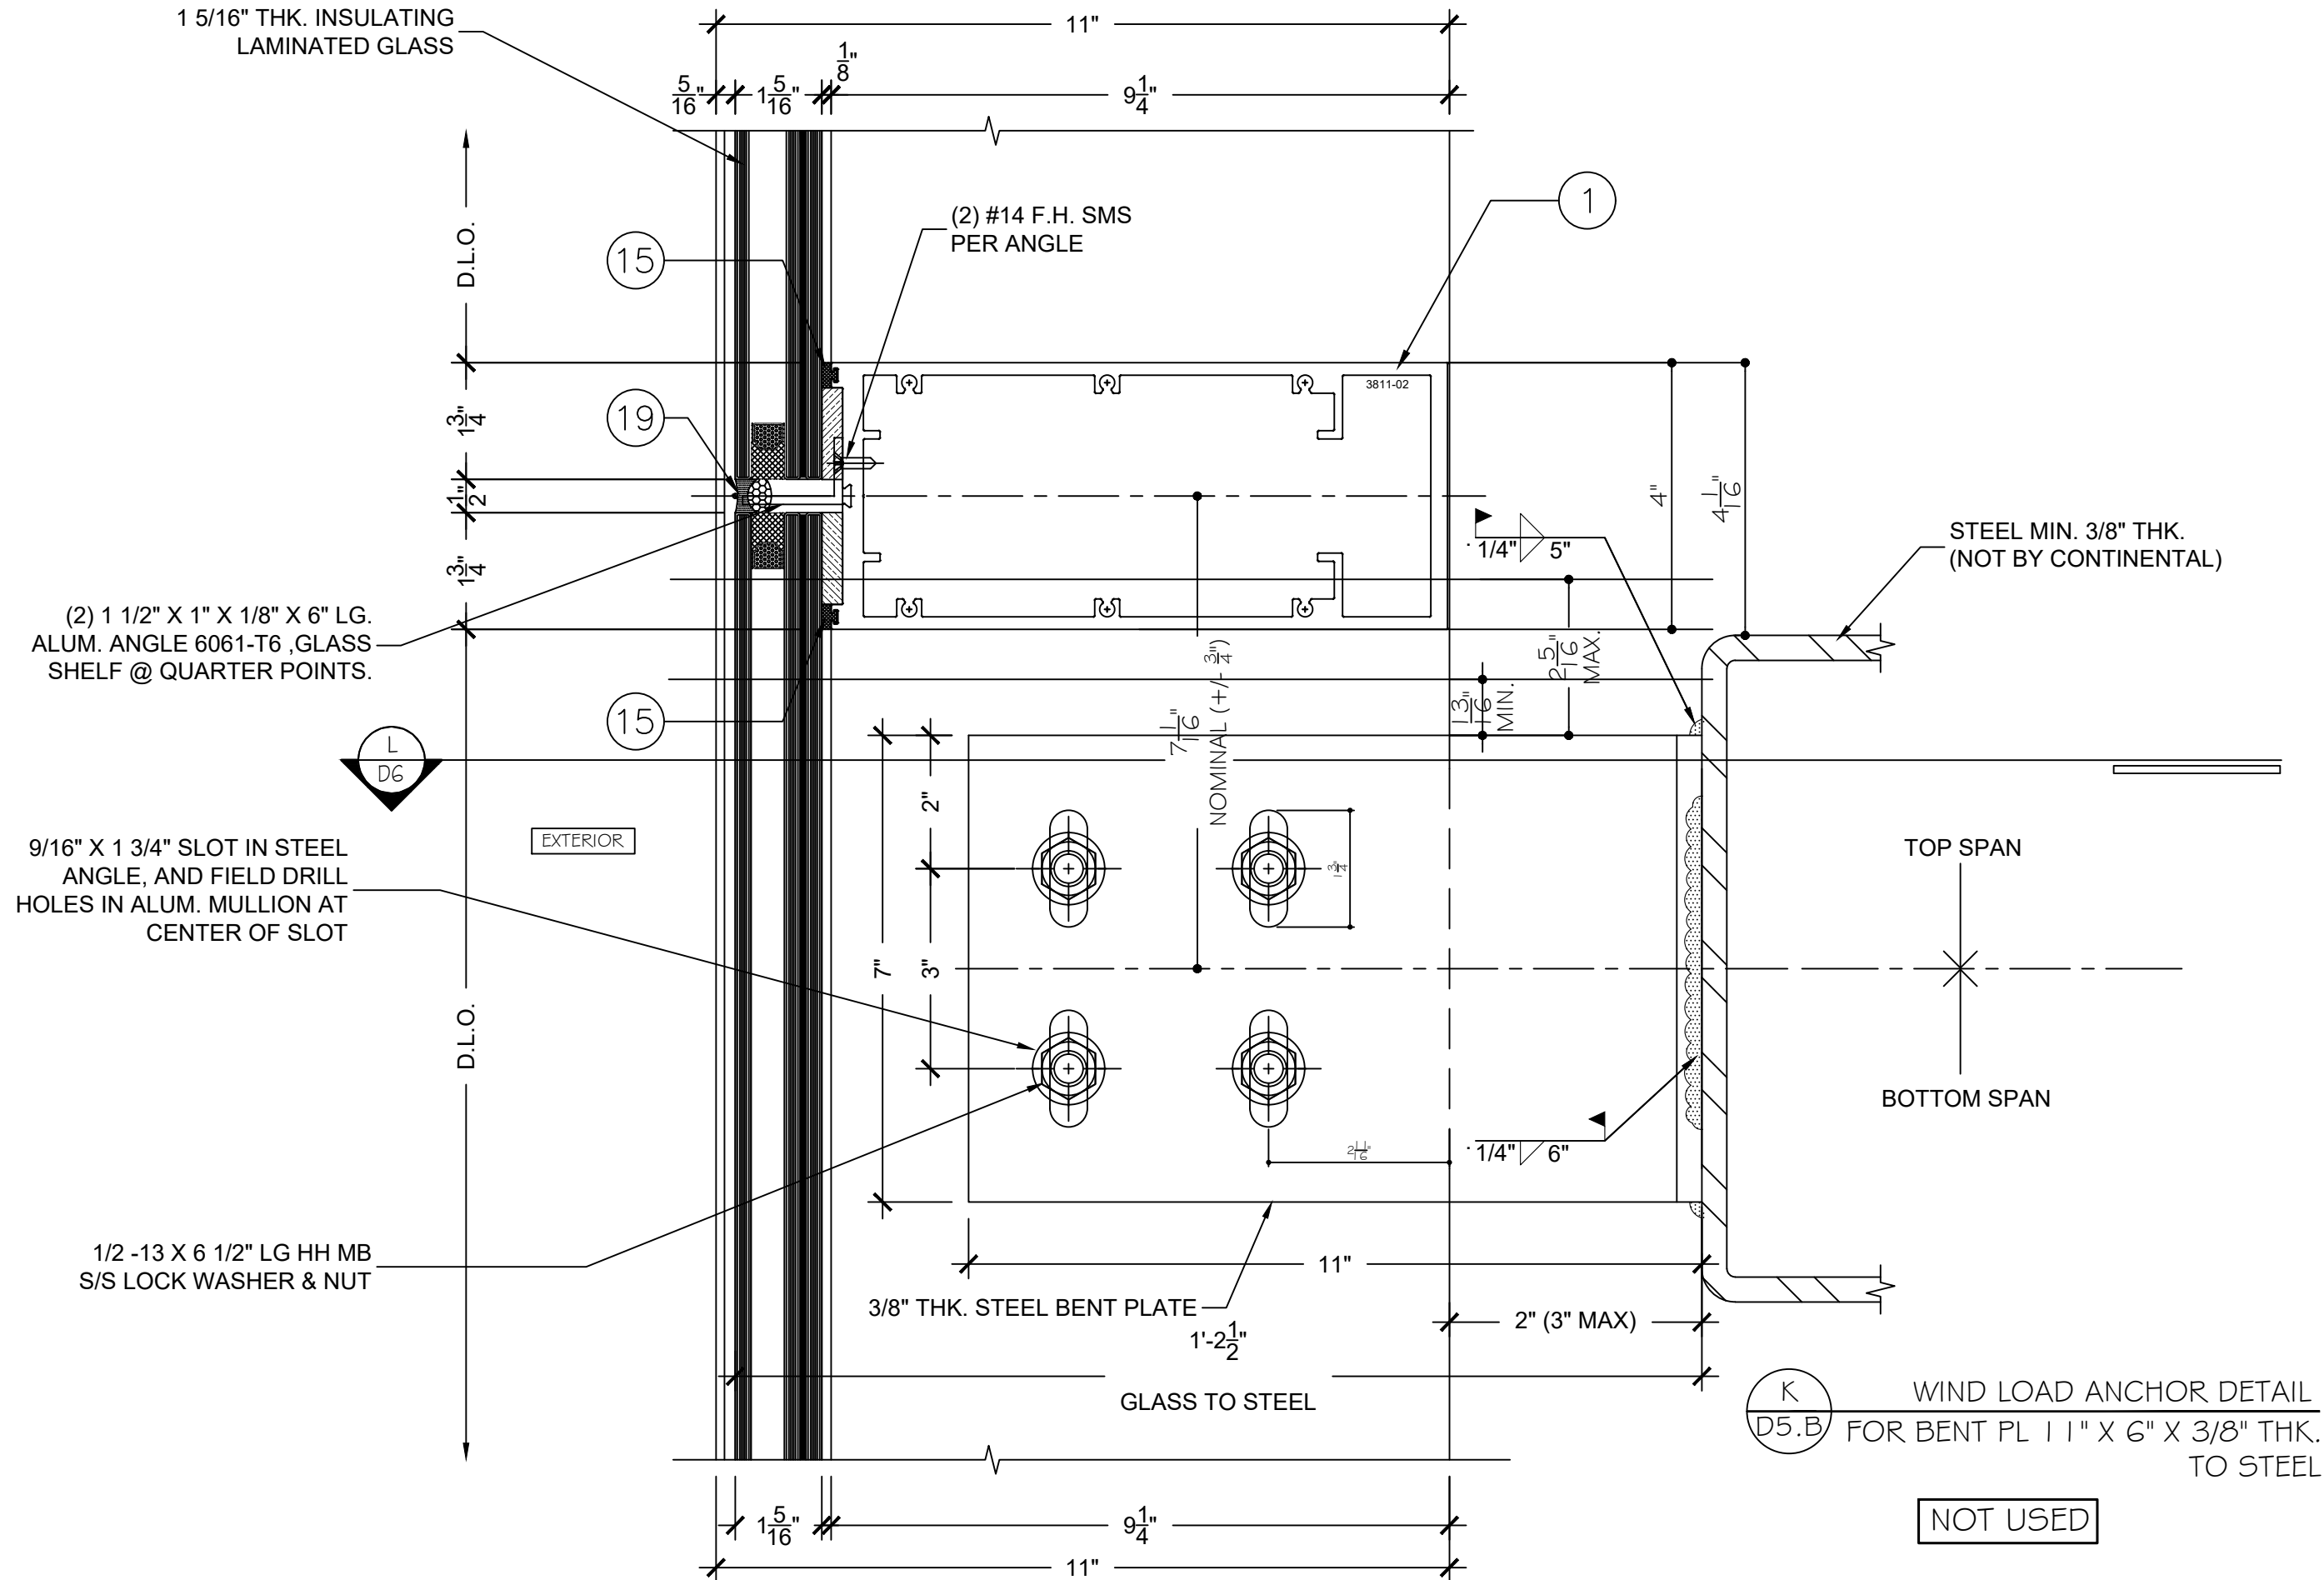

Submittal/Revision Description					
1					
2					
SLM ENGINEERS
REVIEWED FOR STRUCTURAL COMPLIANCE ONLY BY:

Soumel Loriga, P.E.
PE Lic No.: 77736
Cert. of Authorization: 30891

FLORIDA NUMBER:
FL 30867_R0
L.M.I. & S.M.I.

SERIES:
3814 SERIES

Description:
WINDOW WALL


Drawn Date
08-24-2020

Scale
AS NOTED

Project No.
FLORIDA APPROVAL 2020

Drawing Title
DETAILS

Sheet No.
D5.B

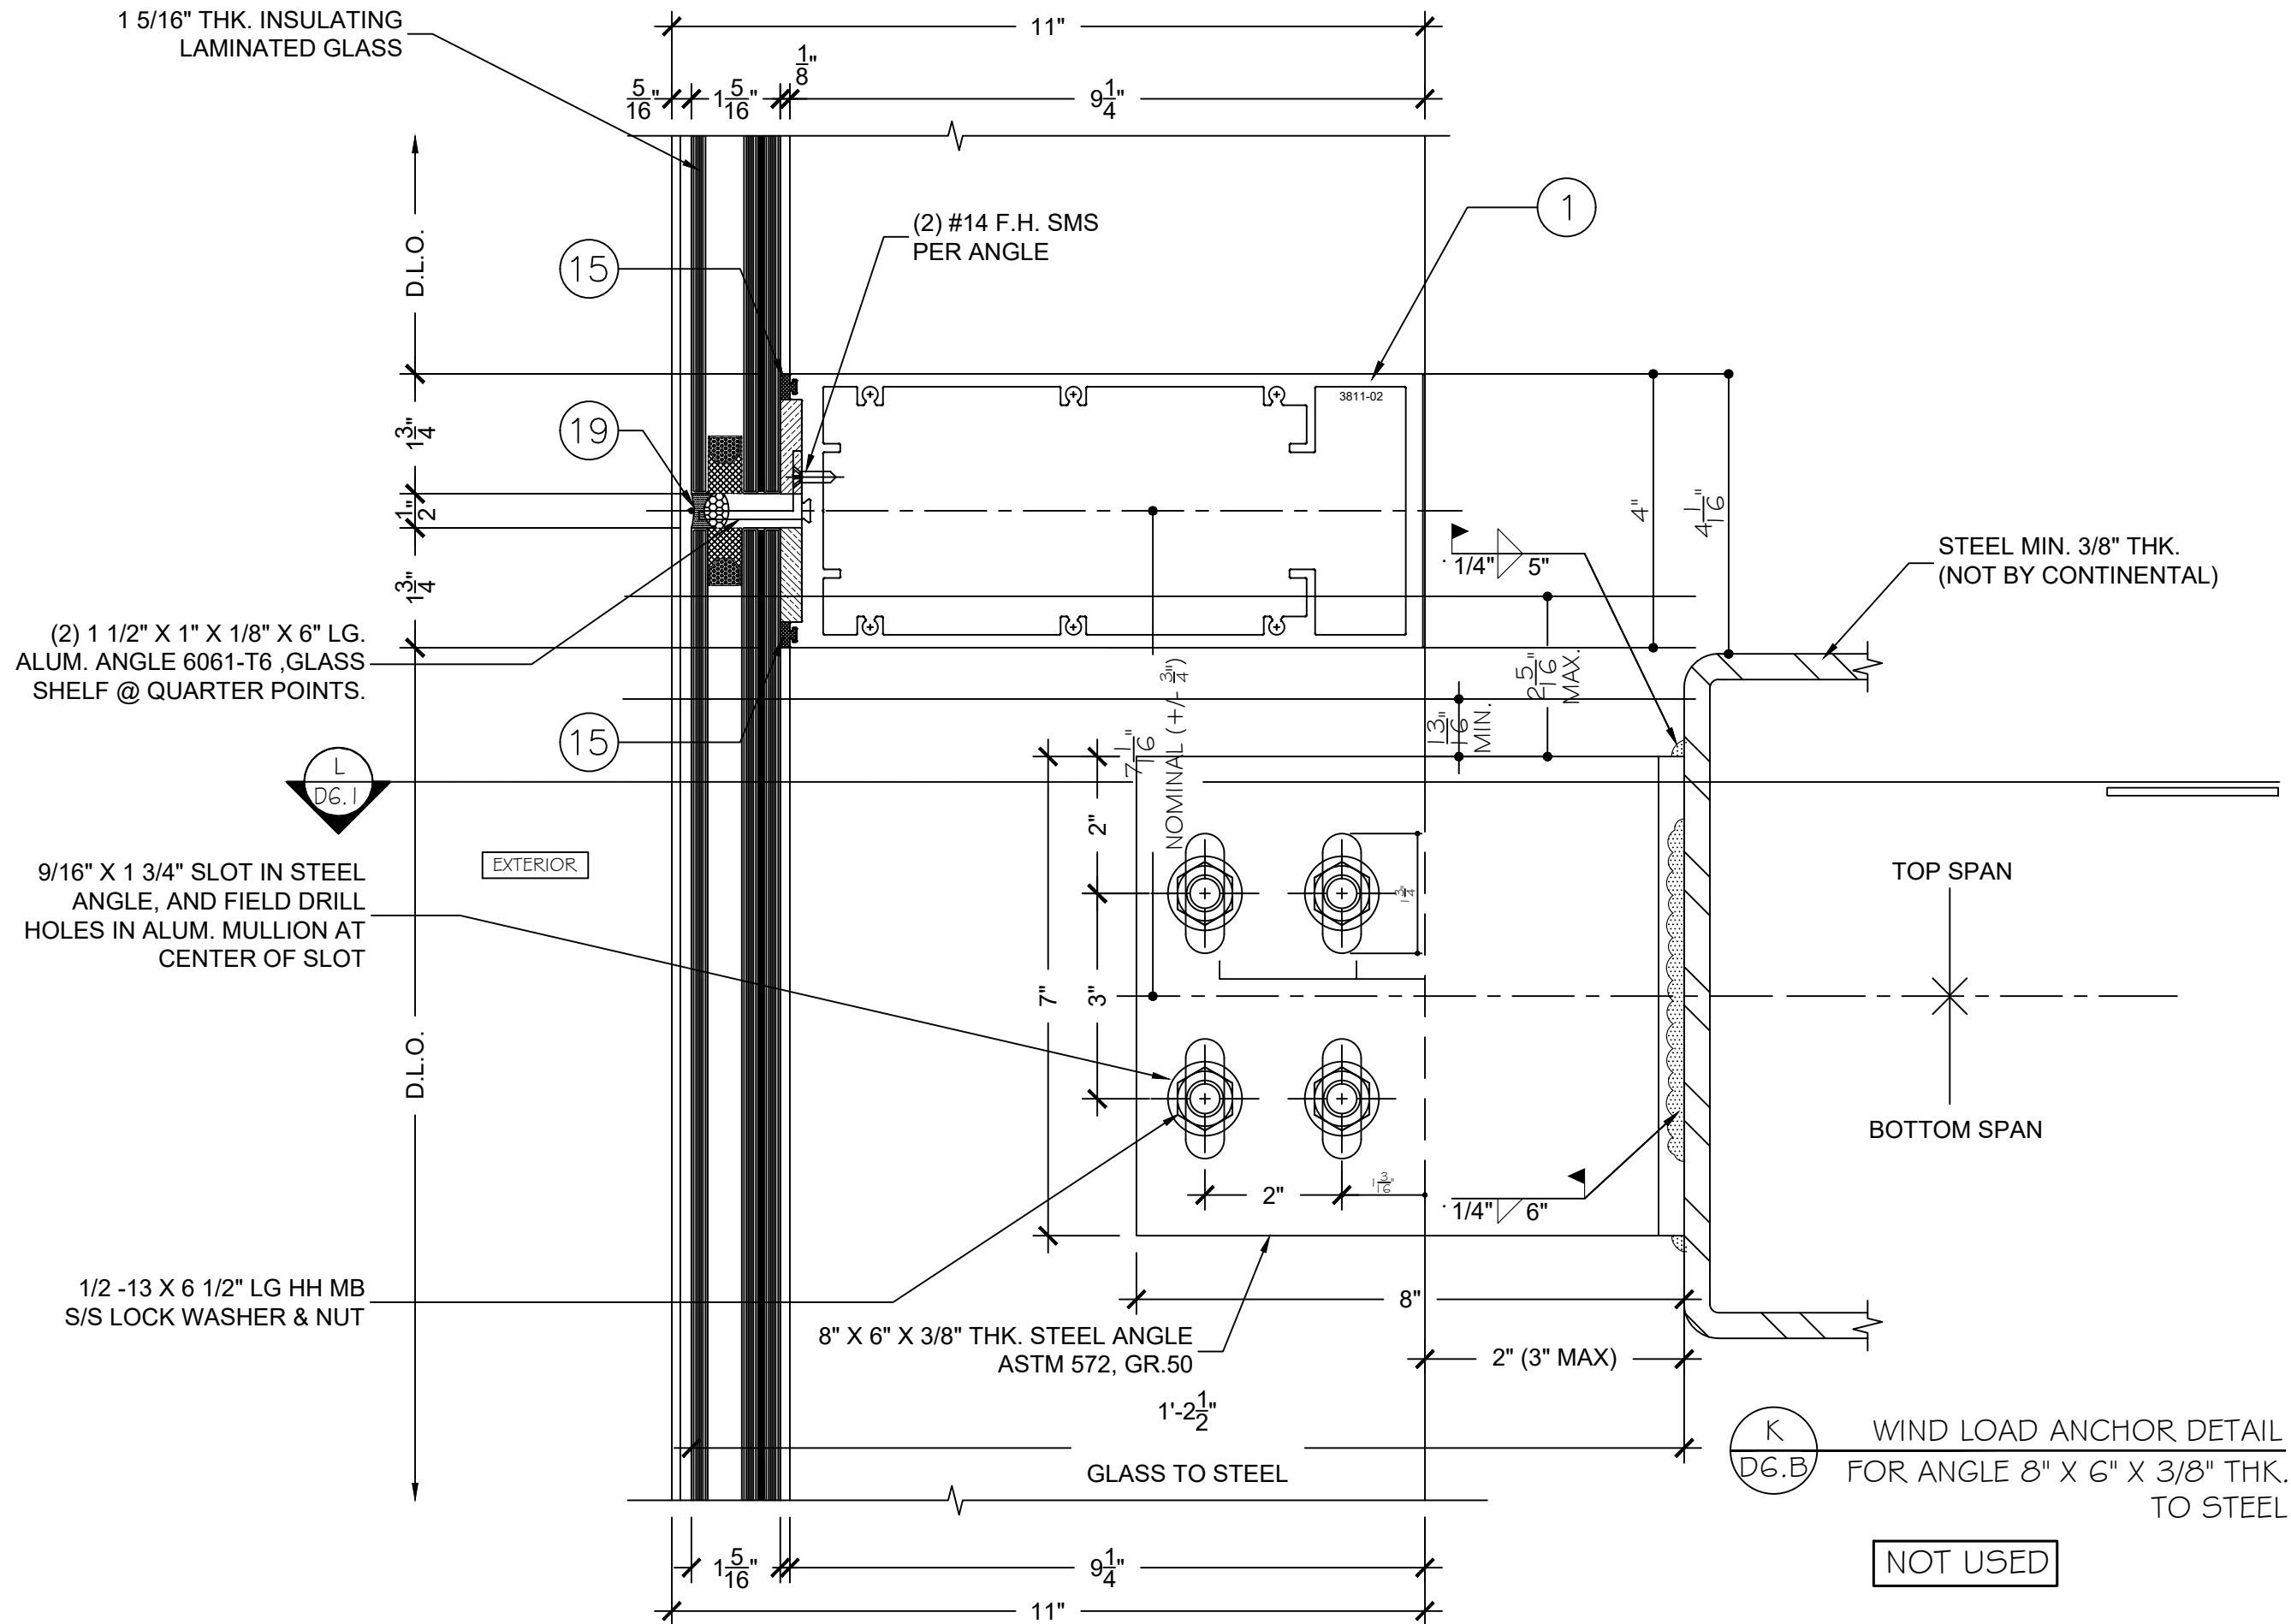

Manufacturer:

CGS

CONTINENTAL GLASS SYSTEMS LLC.

325 West 74 Place Hialeah, FL 33014

Phone 305.231.1101


Toll Free 1.877.221.1101

Sub.	Rev.	Date	Drawn By	Submittal/Revision Description



SLM ENGINEERS

REVIEWED FOR STRUCTURAL COMPLIANCE ONLY BY:

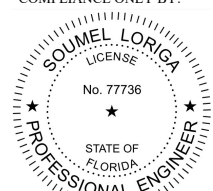

Soumel Loriga, P.E.
PE Lic No.: 77736
Cert. of Authorization: 30891

FLORIDA NUMBER:

FL 30867_R0
L.M.I. & S.M.I.

SERIES:

3814 SERIES

Description:

WINDOW WALL


Drawn Date
08-24-2020

Scale
AS NOTED

Project No.
FLORIDA APPROVAL 2020

Drawing Title
DETAILS

Sheet No.
D6.B

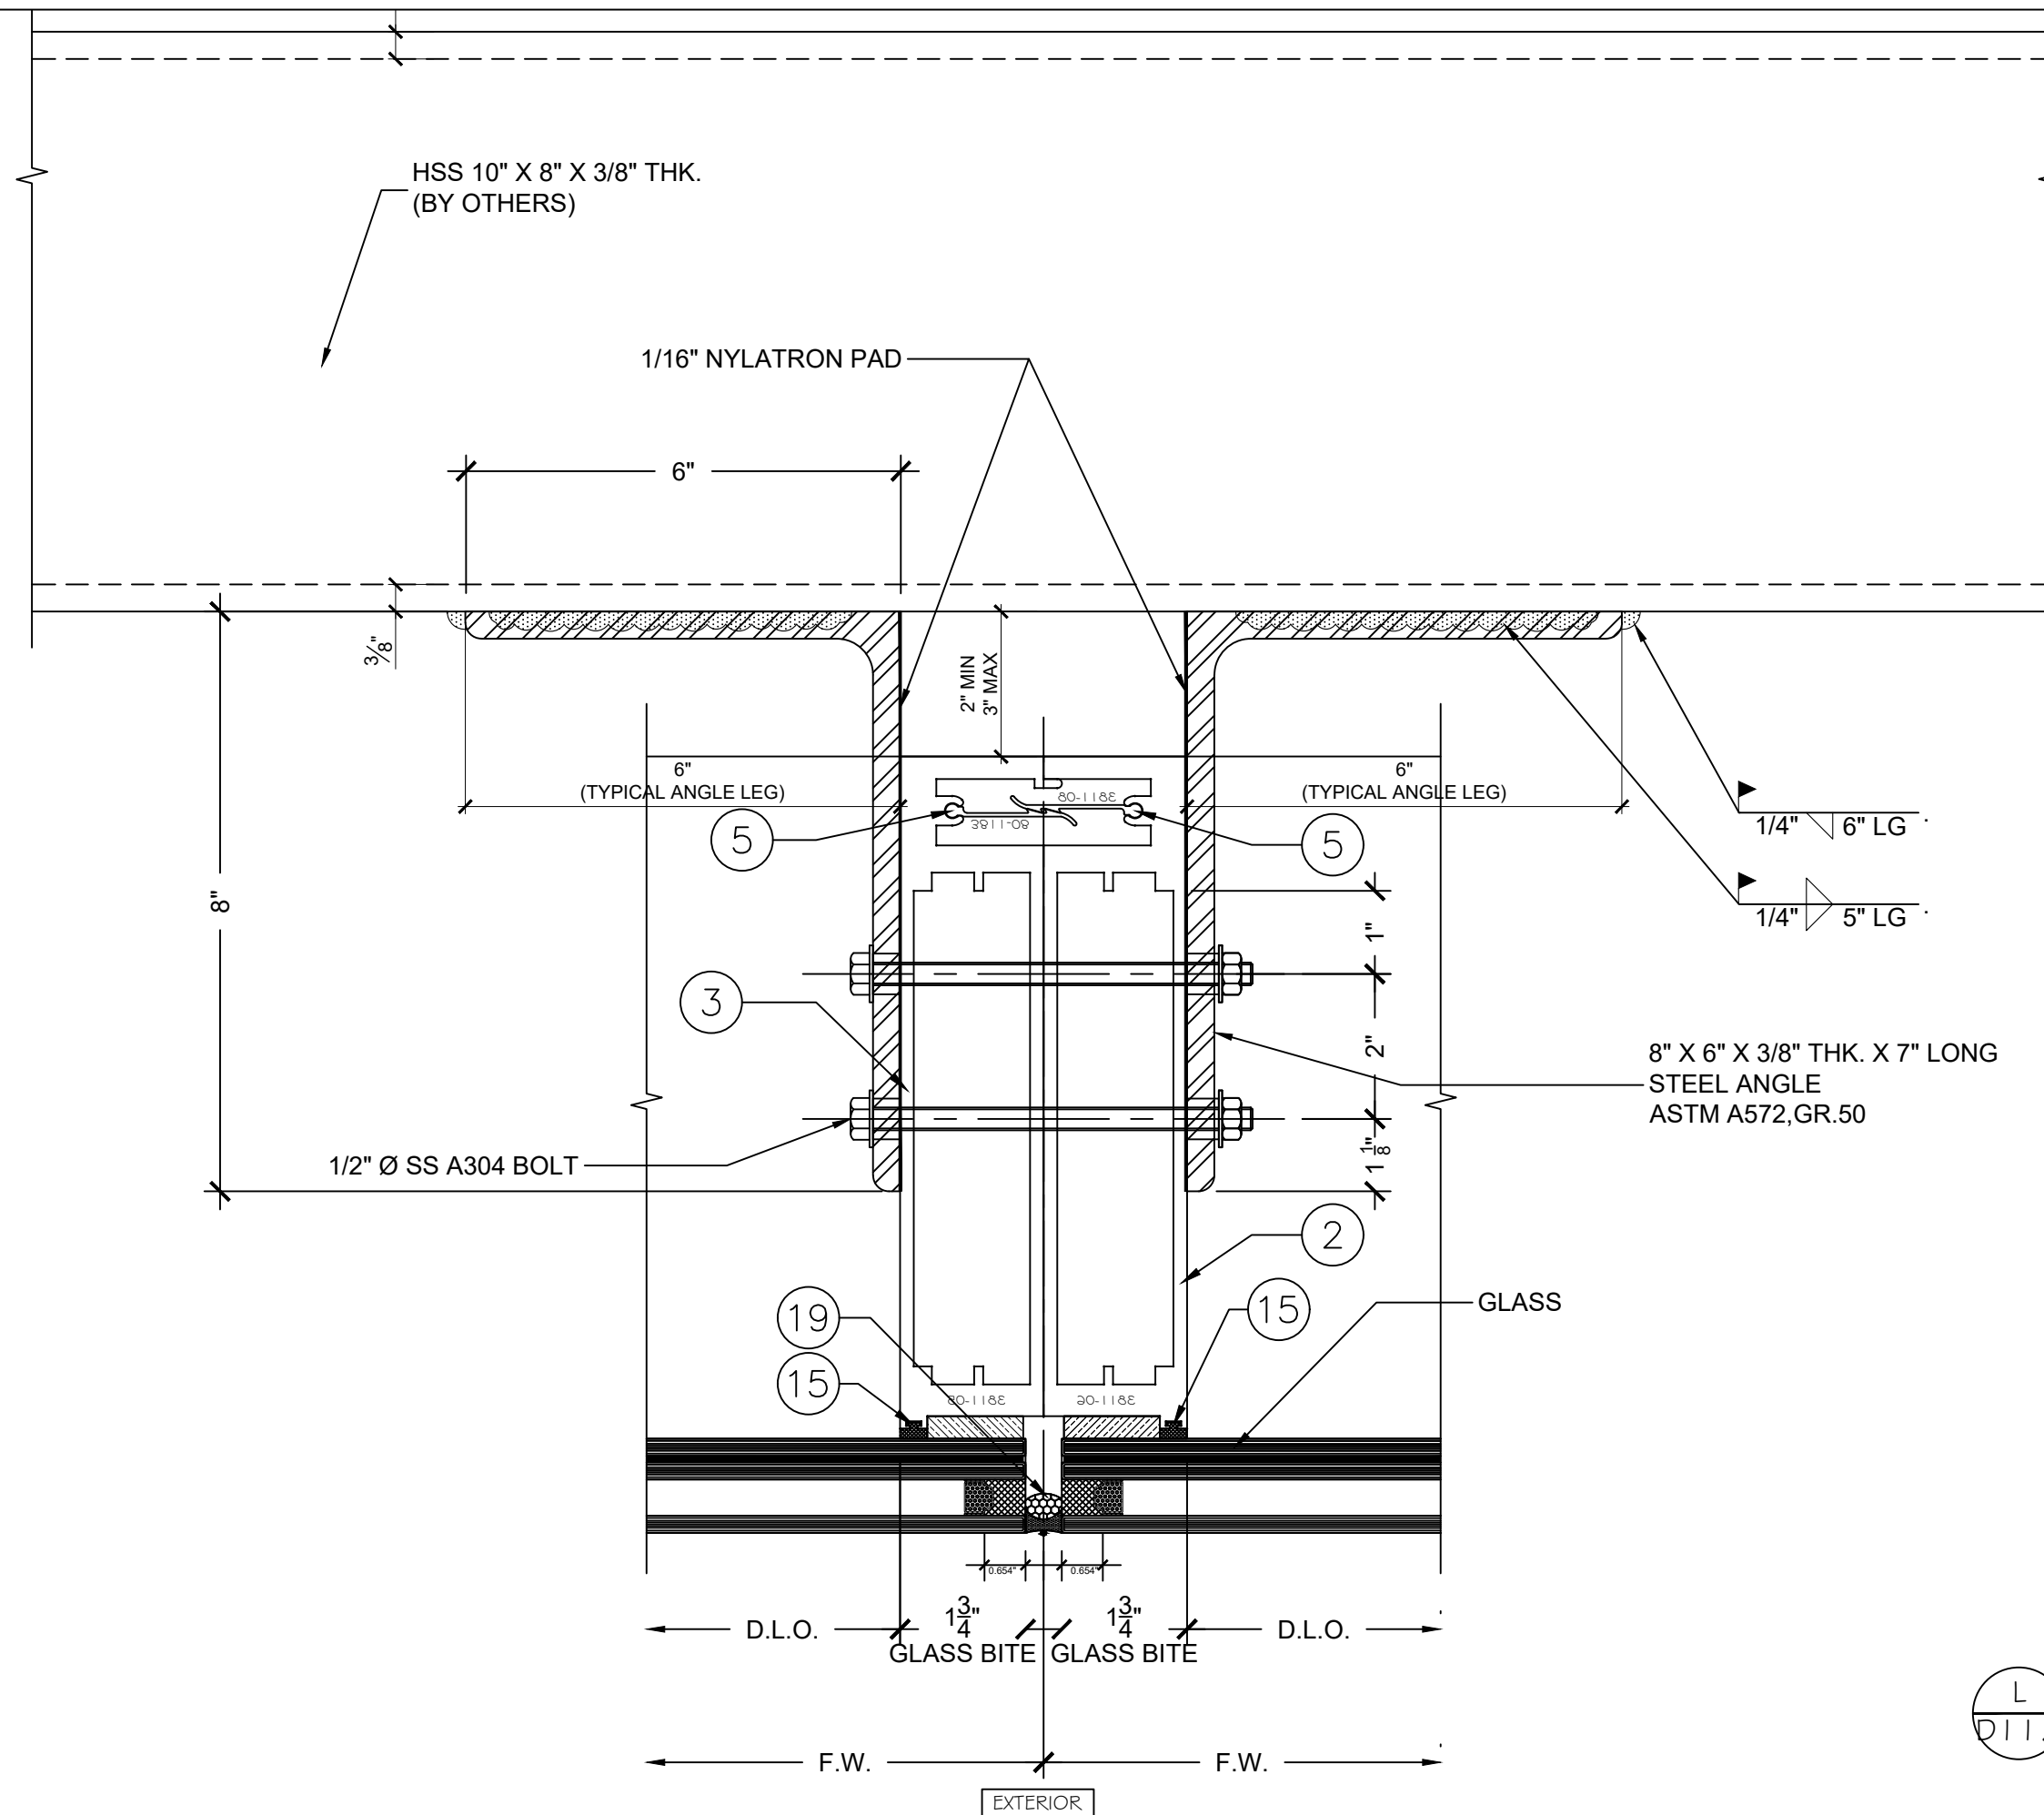

Manufacturer:


CGS

CONTINENTAL GLASS SYSTEMS LLC.



325 West 74 Place Hialeah, FL 33014

Phone 305.231.1101

Toll Free 1.877.221.1101

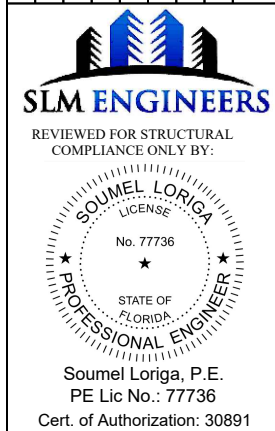

FLORIDA NUMBER:	
FL 30867_R0 L.M.I. & S.M.I.	
SERIES:	
3814 SERIES	
Description:	
WINDOW WALL	
Drawn Date 08-24-2020	Scale AS NOTED
Project No. FLORIDA APPROVAL 2020	
Drawing Title DETAILS	
Sheet No. D I I B	

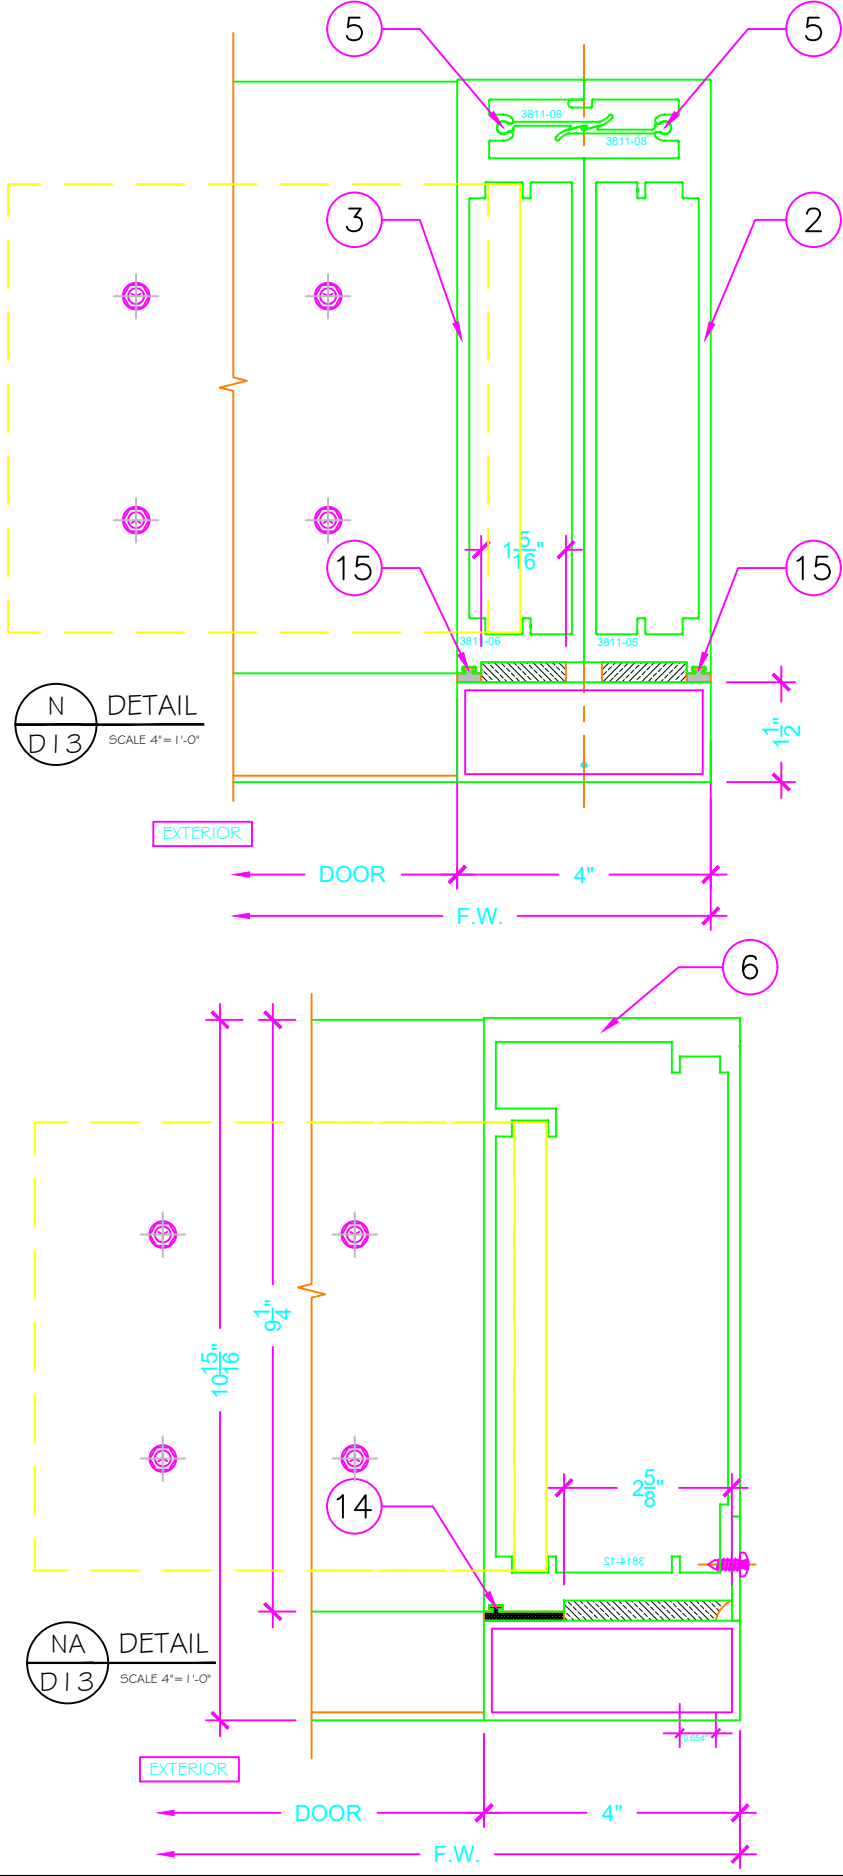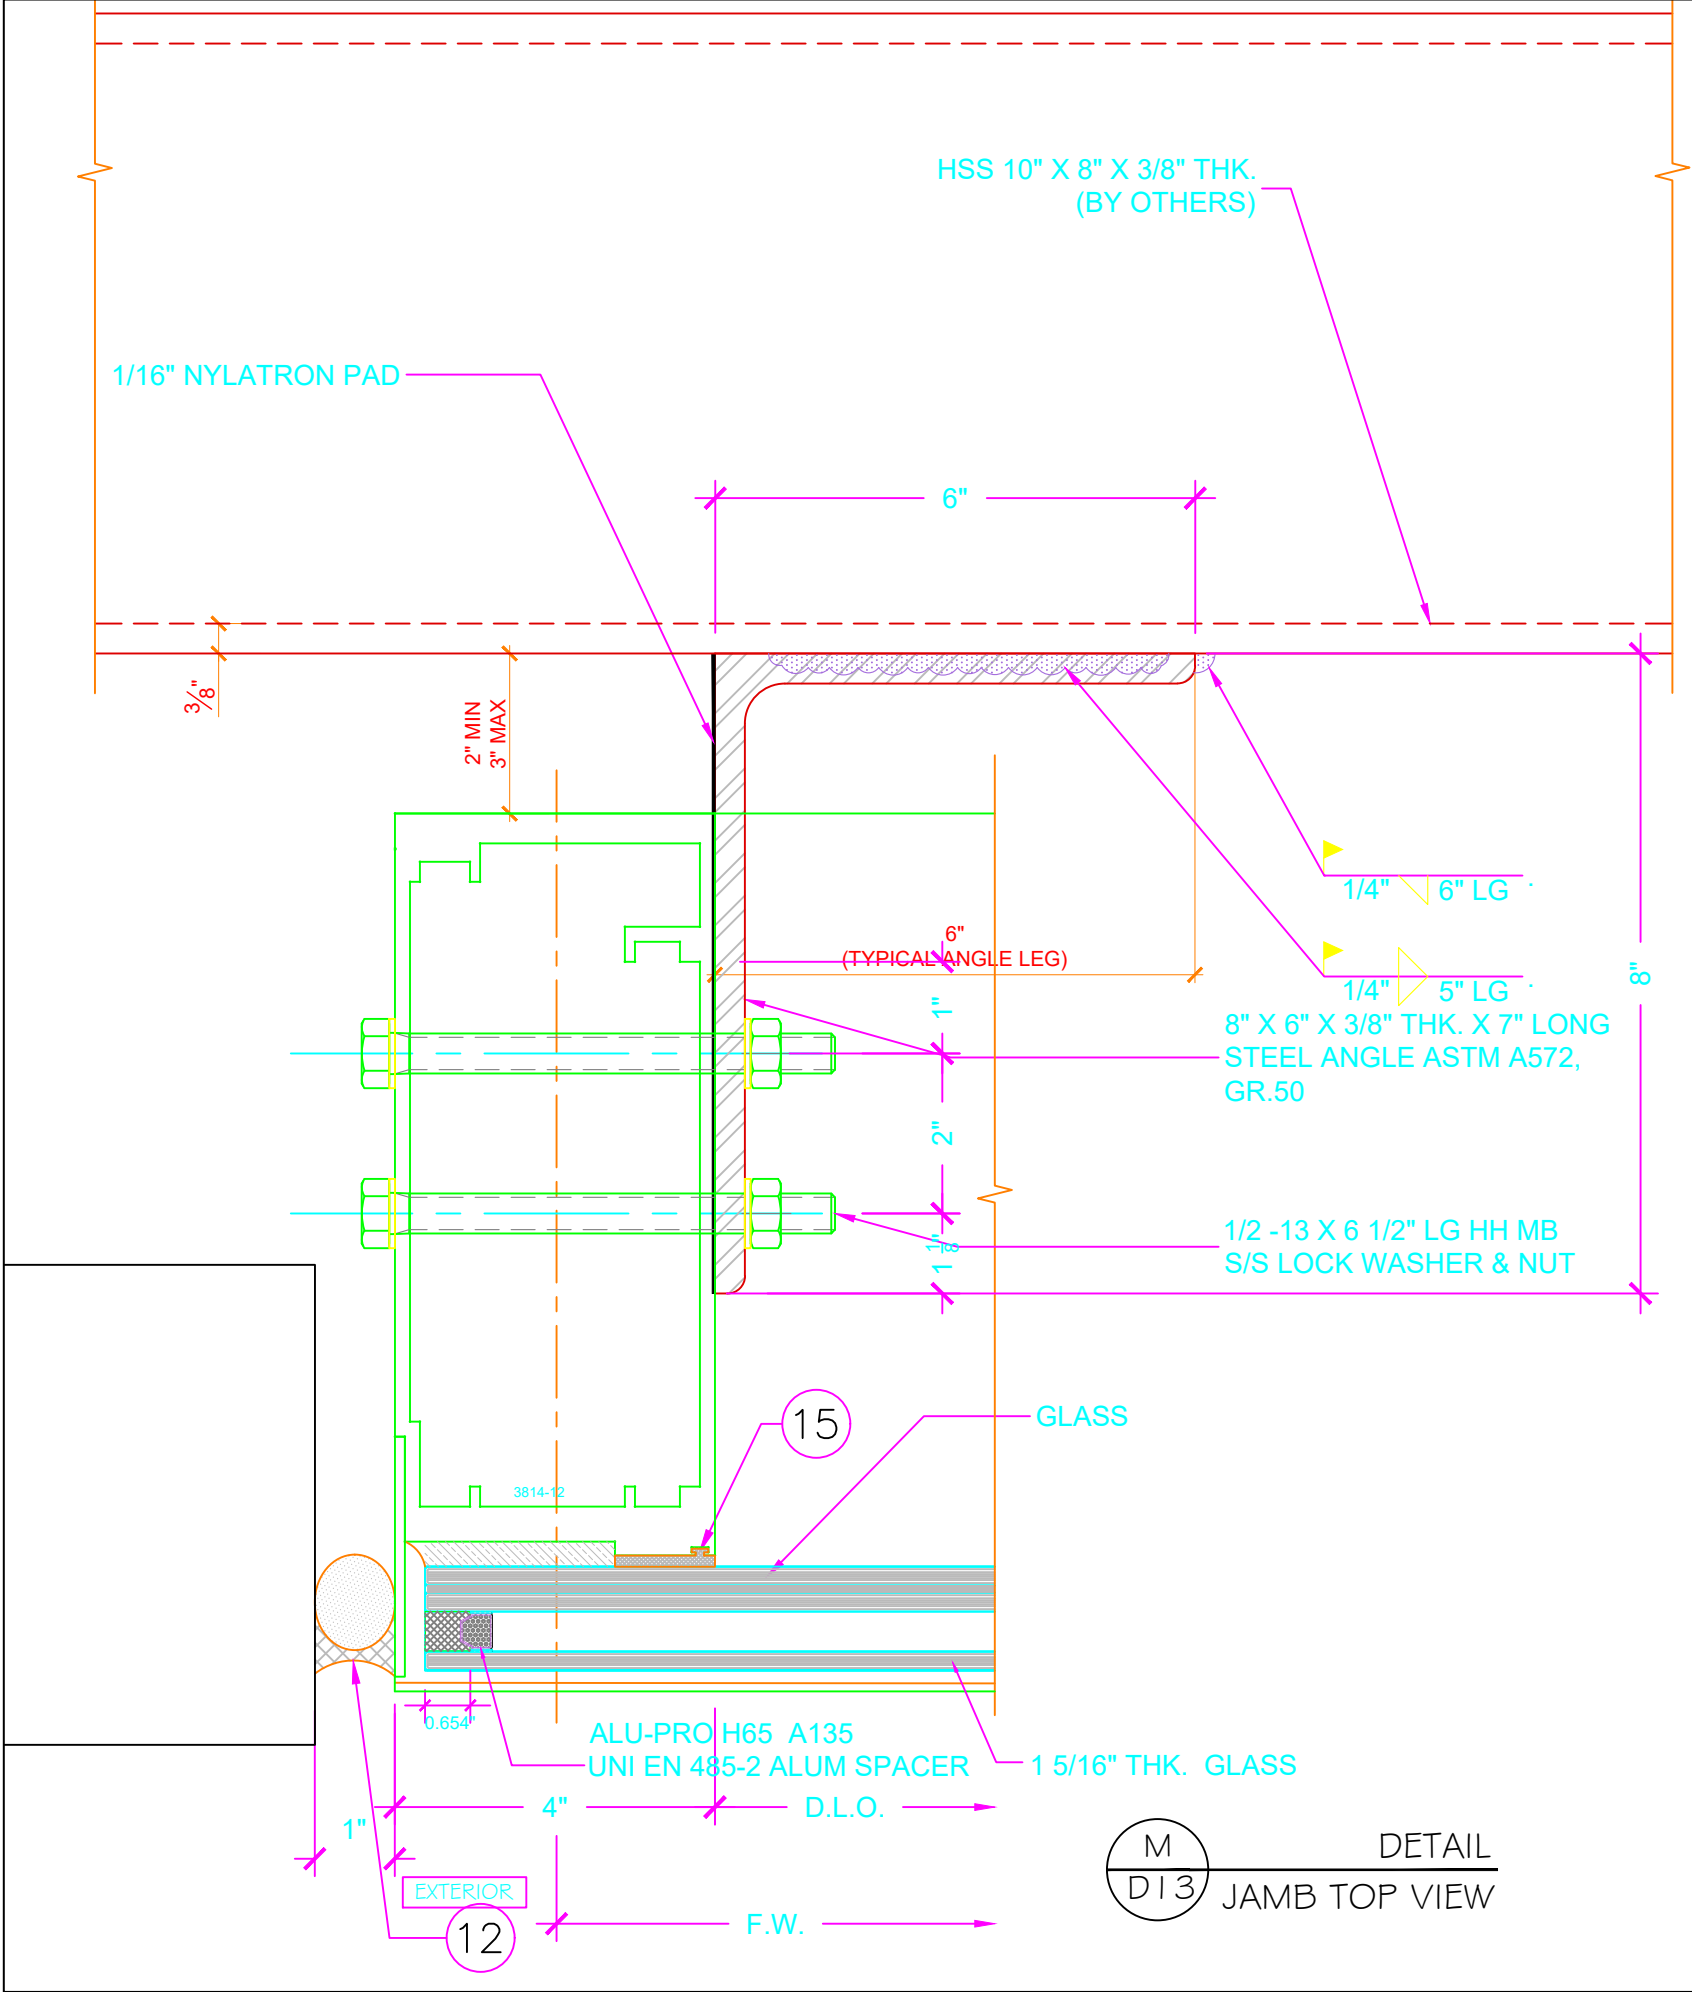

Manufacturer:

CGS
CONTINENTAL GLASS SYSTEMS LLC.
325 West 74 Place Hialeah, FL 33014
Phone 305.231.1101
Toll Free 1.877.221.1101

Sub.	Rev.	Date	Drawn	By	Submittal/Revision Description

SLM ENGINEERS
REVIEWED FOR STRUCTURAL
COMPLIANCE ONLY BY:

Soumel Loriga
No. 77736
STATE OF
FLORIDA
PROFESSIONAL ENGINEER

Soumel Loriga, P.E.
PE Lic No.: 77736
Cert. of Authorization: 30891

FLORIDA NUMBER:

FL 30867_R0
L.M.I. & S.M.I.

SERIES:

3814 SERIES

Description:

WINDOW WALL

Drawn Date
08-24-2020





Scale
AS NOTED

Project No.
FLORIDA APPROVAL 2020

Drawing Title

DETAILS

Sheet No.
D13

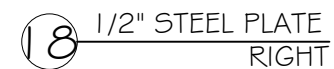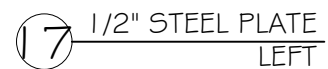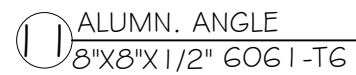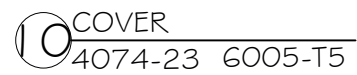

EX2