

COMPONENTI 5" LOUVER SYSTEM
LARGE & SMALL MISSILE IMPACT (LMI & SMI)

GENERAL NOTES:

- THIS PRODUCT HAS BEEN DESIGNED AND TESTED TO COMPLY WITH THE REQUIREMENTS OF THE 7TH EDITION FLORIDA BUILDING CODE (2020)/ THE 8TH EDITION FLORIDA BUILDING CODE (2023) INCLUDING HIGH VELOCITY HURRICANE ZONE (HVHZ).

- LOUVERS RATED FOR LARGE AND SMALL MISSILE IMPACT.

- LOUVER TESTED FOR IMPACT LEVEL D

- ANCHORS SHALL BE AS LISTED, SPACED AS SHOWN ON DETAILS. ANCHORS EMBEDMENT TO BASE MATERIAL SHALL BE BEYOND WALL DRESSING OR STUCCO.

- ANCHORING OR LOADING CONDITIONS NOT SHOWN IN THESE DETAILS ARE NOT PART OF THIS APPROVAL.

- MATERIALS INCLUDING BUT NOT LIMITED TO STEEL/METAL SCREWS THAT COME INTO CONTACT WITH OTHER DISSIMILAR MATERIALS SHALL MEET THE REQUIREMENTS OF THE 7TH EDITION FLORIDA BUILDING CODE (2020)/ 8TH EDITION FLORIDA BUILDING CODE (2023) SECTION AS APPLICABLE.

- WOOD BUCKS AND METAL STRUCTURES BY OTHERS TO BE DESIGNED TO SUPPORT THE LOADS IMPOSED BY THIS LOUVER SYSTEM AND TO TRANSFER SUCH LOADS TO THE BUILDING MAIN STRUCTURE.

- ULTIMATE LOAD OBTAINED FROM ASCE 7-16/ ASCE 7-22, MULTIPLY BY 0.6 SHALL BE LESS THAN OR EQUAL TO MAX. DESIGN LOAD IN THIS DOCUMENT. THE DESIGN LOADS SHOWN IN THIS DOCUMENT ARE ALLOWABLE DESIGN LOADS.

- LOUVER SYSTEM SHALL ONLY BE INSTALLED IN A LOCATION WHERE THE ROOM BEHIND THE LOUVER IS DESIGNED TO DRAIN WATER PENETRATING INTO THE ROOM, AND THE ROOM WILL HOUSE WATER RESISTANT/WATER PROOF EQUIPMENT, COMPONENTS OR SUPPLIES.

- MANUFACTURER'S LABEL SHALL BE LOCATED ON A READILY VISIBLE LOCATION IN ACCORDANCE WITH SECTION 1709.9.3 OF FLORIDA BUILDING CODE LABELING TO COMPLY WITH SECTION 1709.9.2.

INSTRUCTIONS:

USE CHARTS AS FOLLOWS.

- STEP 1: DETERMINE DESIGN WIND LOAD REQUIREMENTS BASED ON WIND VELOCITY, BLDG. HEIGHT, WIND ZONE USING APPLICABLE ASCE 7-16/ ASCE 7-22 STANDARD.

- STEP 2: CHECK PROJECT UNIT WIDTH OR MULLION SPACING AND DESIGN LOADS SHOULD BE EQUAL OR LESS THAN THE ONES SHOWN ON SHEET EO1.

- STEP 3: USING CHART ON SHEETS A1 THROUGH A2 SELECT ANCHOR OPTION WITH DESIGN RATING MORE THAN DESIGN LOAD SPECIFIED IN STEP 1 ABOVE.

- STEP 4: THE LOWEST VALUE RESULTING FROM STEPS 2 AND 3 SHALL APPLY TO ENTIRE SYSTEM.

ABBREVIATIONS AND SYMBOLS

D.L.O. - DAYLITE OPENING
F.H. - FRAME HEIGHT
F.W. - FRAME WIDTH
LG. - LONG
STL. - STEEL
ALUM. - ALUMINUM
MULL. - MULLION
HORIZ. - HORIZONTAL
W/ - WITH
W/O - WITHOUT
VERT.- VERTICAL
T.H.- TRANSOM HEIGHT

CL - CENTER LINE
S.S. - STAINLESS STEEL
H.S. - HEAT STRENGTHENED
SSG - STRUCTURAL SILICONE
GLAZED
TEMP. - TEMPERED
O.C. - ON CENTER
G.B. - GLASS BITE

SECTION NUMBER

 SHEET NUMBER



LIMITATIONS OF USE

THIS PRODUCT EVALUATION DOCUMENT (P.E.D.) PREPARED BY THIS ENGINEER IS GENERIC AND DOES NOT PROVIDE INFORMATION FOR A SITE SPECIFIC PROJECT; i.e. WHERE THE SITE CONDITIONS DEVIATE FROM THE P.E.D.

CONTRACTOR TO BE RESPONSIBLE FOR THE SELECTION, PURCHASE AND INSTALLATION OF THIS PRODUCT BASED ON THIS PRODUCT EVALUATION PROVIDED HE/SHE DOES NOT DEVIATE FROM THE CONDITIONS DETAILED ON THIS DOCUMENT.

- C- THIS PRODUCT EVALUATION DOCUMENT
WILL BE CONSIDERED INVALID IF ALTERED
BY ANY MEANS.

- D- SITE SPECIFIC PROJECTS SHALL BE PREPARED BY A FLORIDA REGISTERED ENGINEER OR ARCHITECT WHICH WILL BECOME THE ENGINEER OF RECORD (E.O.R.) FOR THE PROJECT AND WHO WILL BE RESPONSIBLE FOR THE PROPER USE OF THE P.E.D.

- E- THIS P.E.D. SHALL BEAR THE DATE AND ORIGINAL SEAL AND SIGNATURE OF THE PROFESSIONAL ENGINEER OF RECORD THAT PREPARED IT.

FLORIDA APPROVAL

FL # 31288



MCY ENGINEERING, INC.
GLAZING CONSULTANTS



12781 MIRAMAR PARKWAY #301

127

 MIRAMARI,
www.MCYEngineering.com

COMPONENT 15" LOUVER SYSTEM - LMI & SMI

E S. WINDOWS I I C

3550 NW 49th Street

Miami, Florida 33142

TEL (305) 638-5151 FAX (305) 638-5158

Rev.	Date	Drawn	Description
------	------	-------	-------------


Drawn Date
09/08/202

DRAWING N


020-07

COVER


Sheet No.

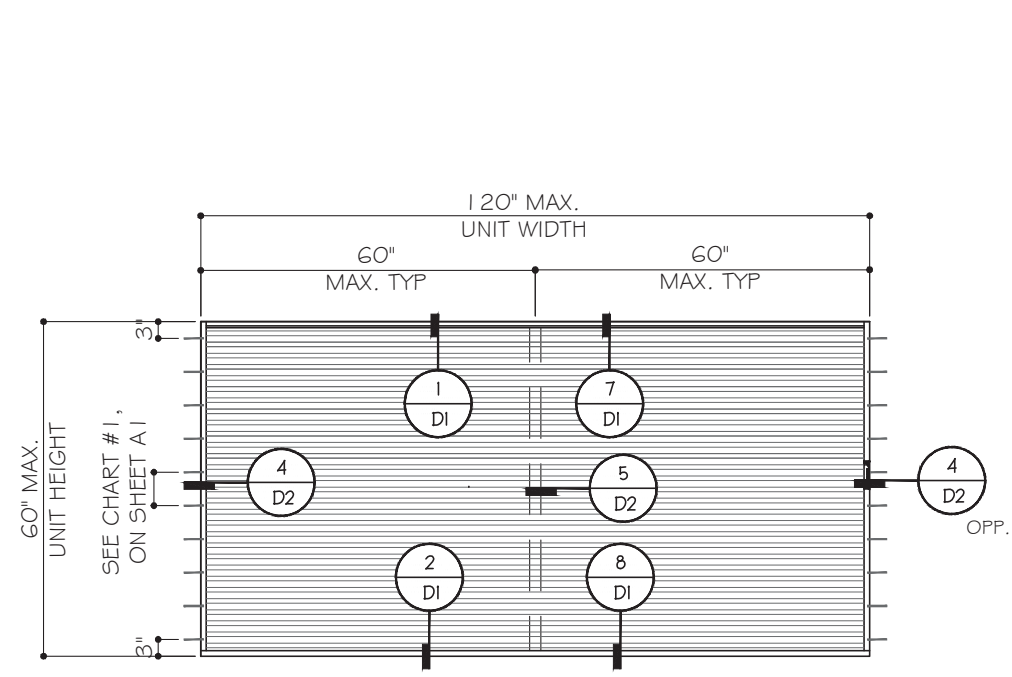


TYPICAL EXTERIOR ELEVATION
SINGLE LOUVER UNITS

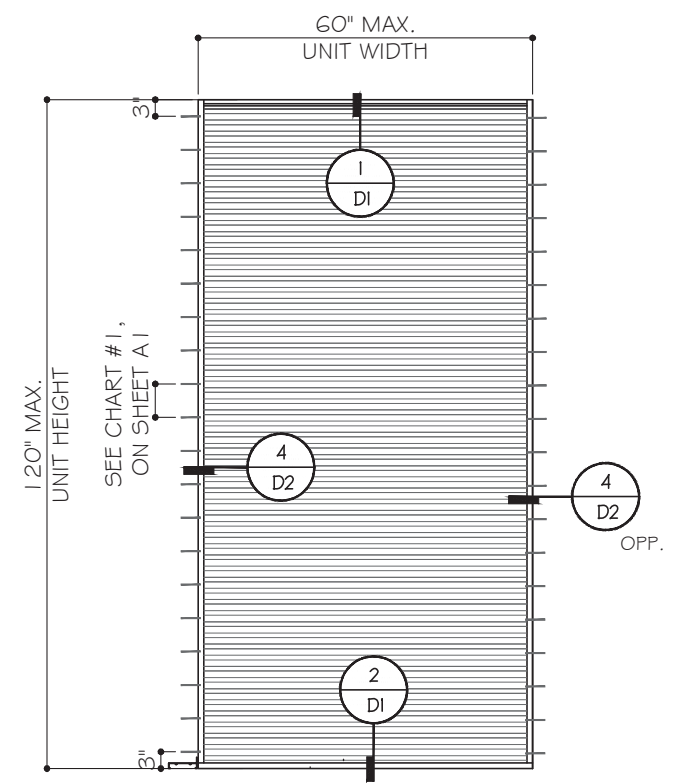


TYPICAL EXTERIOR ELEVATION
SINGLE LOUVER UNITS

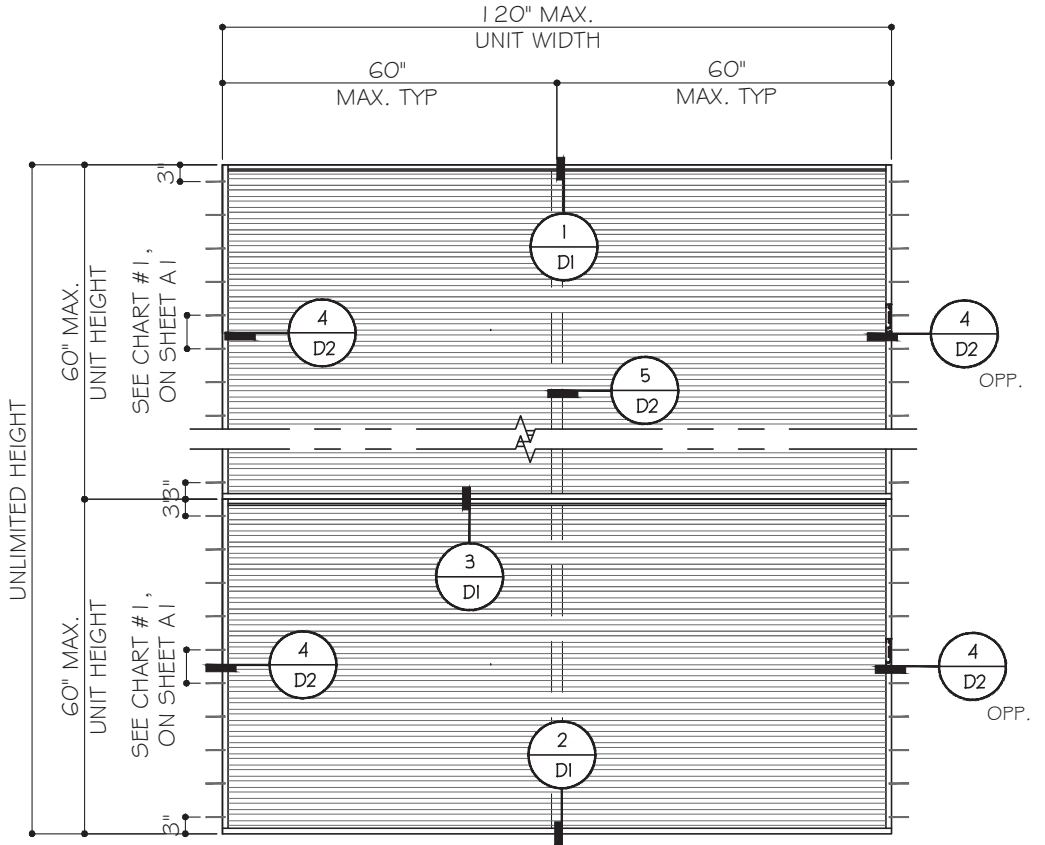

EXTERIOR ELEVATION
MULTIPLE LOUVER UNITS

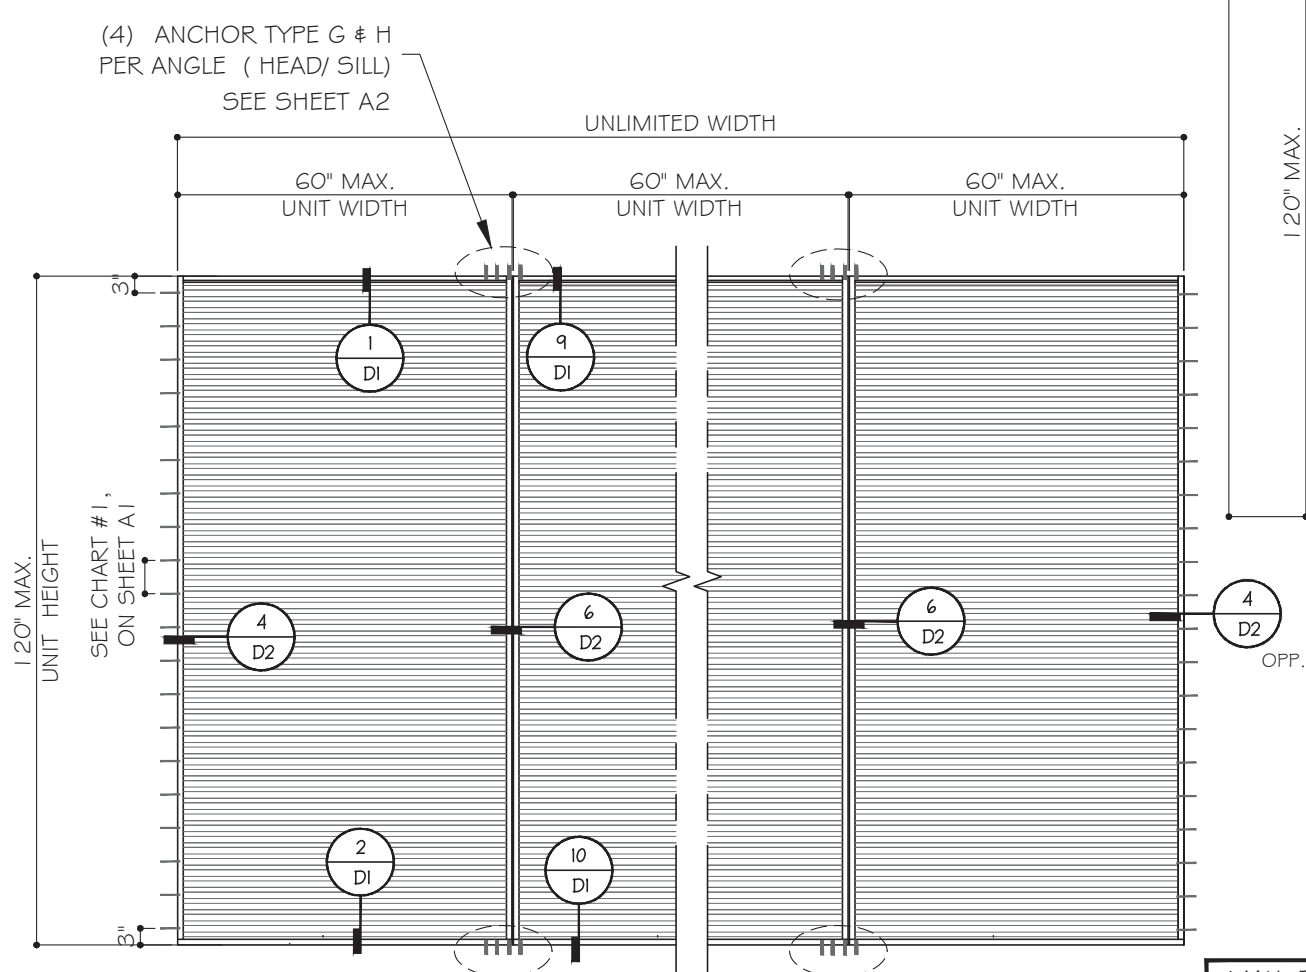

EXTERIOR ELEVATION
MULTIPLE LOUVER UNITS

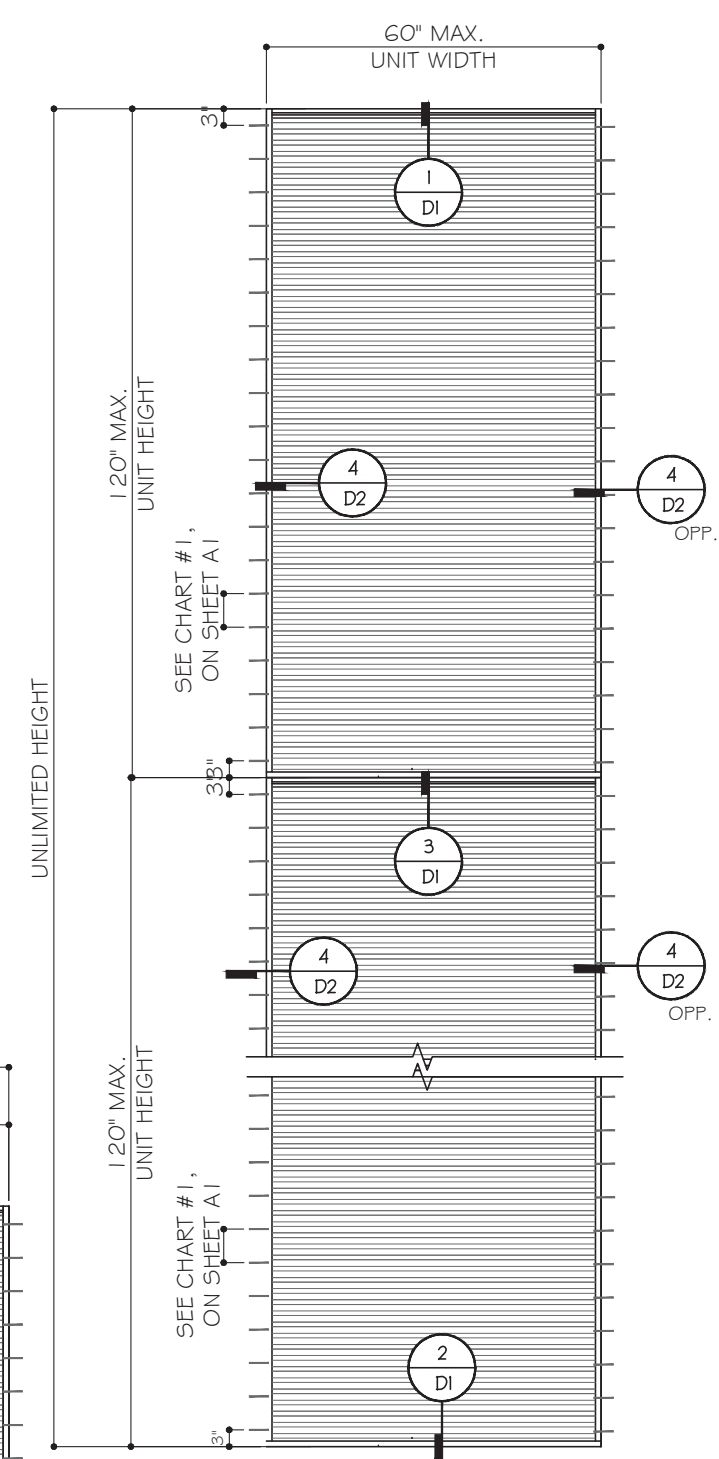

EXTERIOR ELEVATION
MULTIPLE LOUVER UNITS

MAX. DESIGN LOAD	
+ 150 PSF	
- 150 PSF	

FLORIDA APPROVAL:
FL # 31288

YIPING WANG, F.
FLORIDA REGISTRATION
#55983
C.A.N. 28877

September 13th, 2023

MCY ENGINEERING, INC.
GLAZING CONSULTANTS
12781 MIRAMAR PARKWAY #301
MIRAMAR, FL. 33027
P. 305-271-0117
www.MCYEngineering.com

E.S. WINDOWS, LLC
3550 NW 49th Street
Miami, Florida 33142
TEL. (305) 638-5151 FAX. (305) 638-5158






Rev.	Date	Drawn By	Description
R2	09/08/2023	James	FBC 2023 UPDATE

Drawn Date
09/08/2023

Drawn By

DRAWING NO.
AD20-07

E01
Sheet No.
2 OF 8

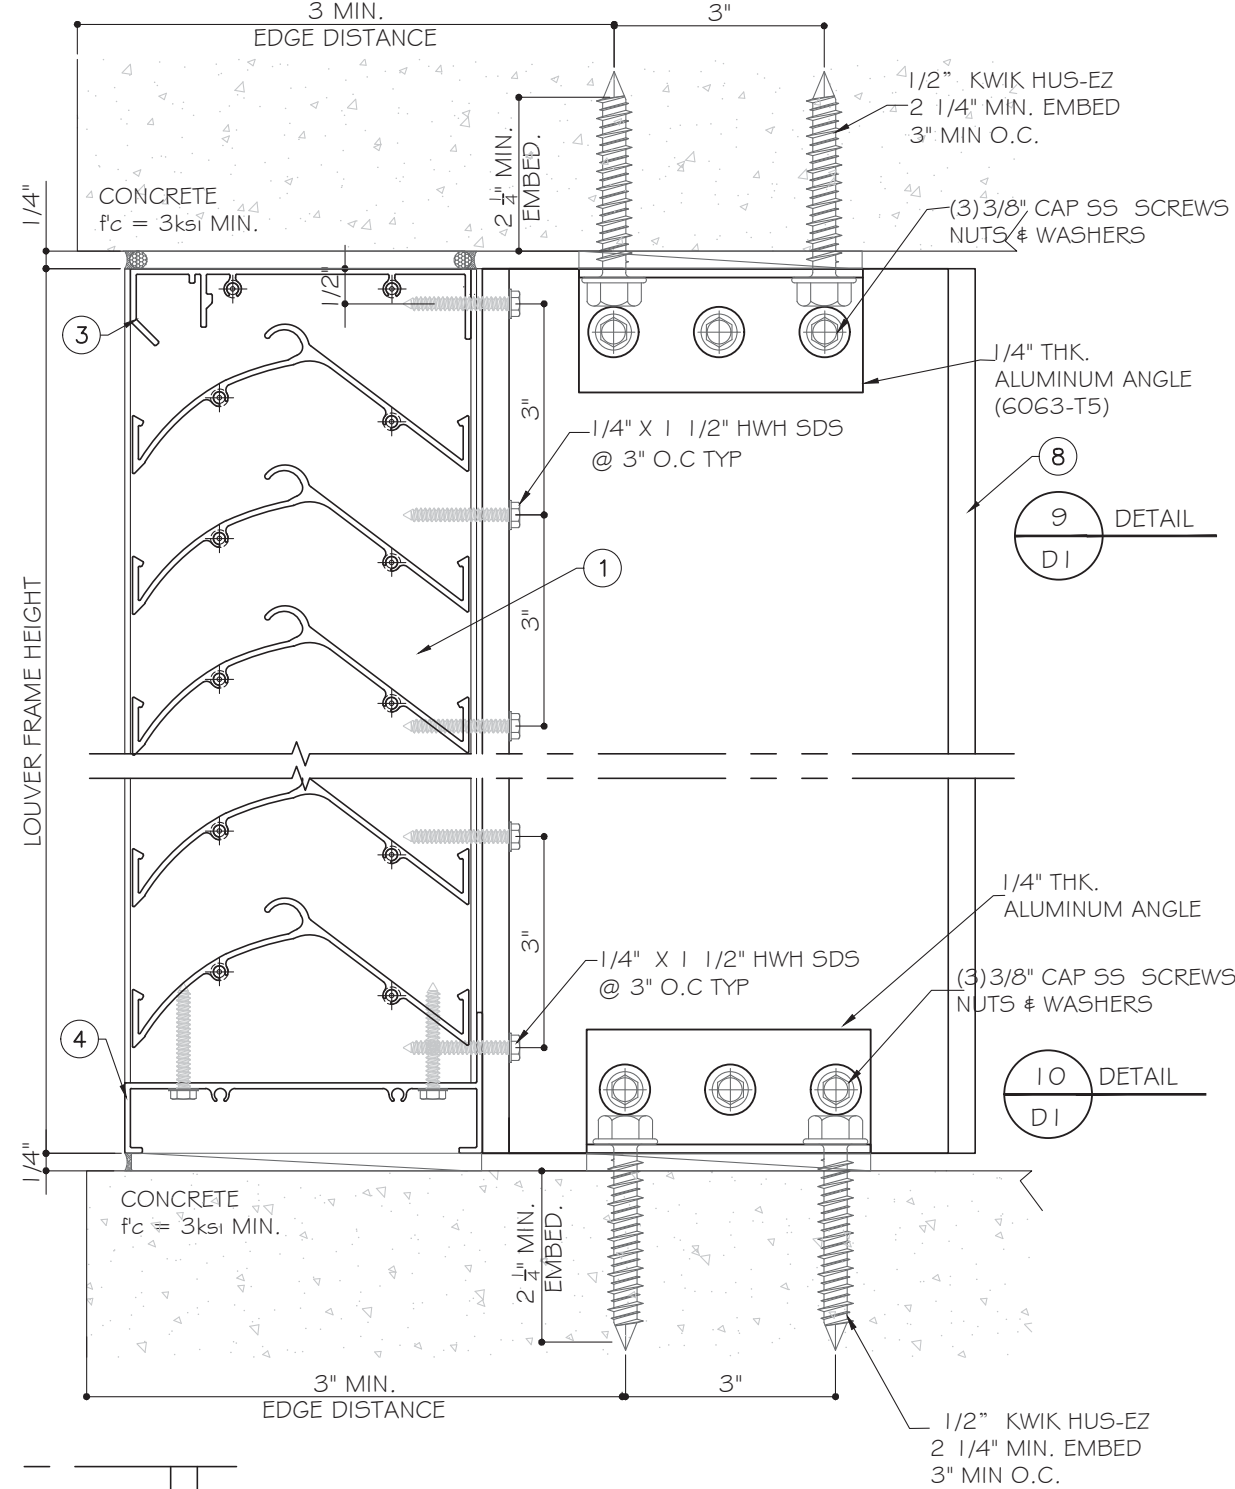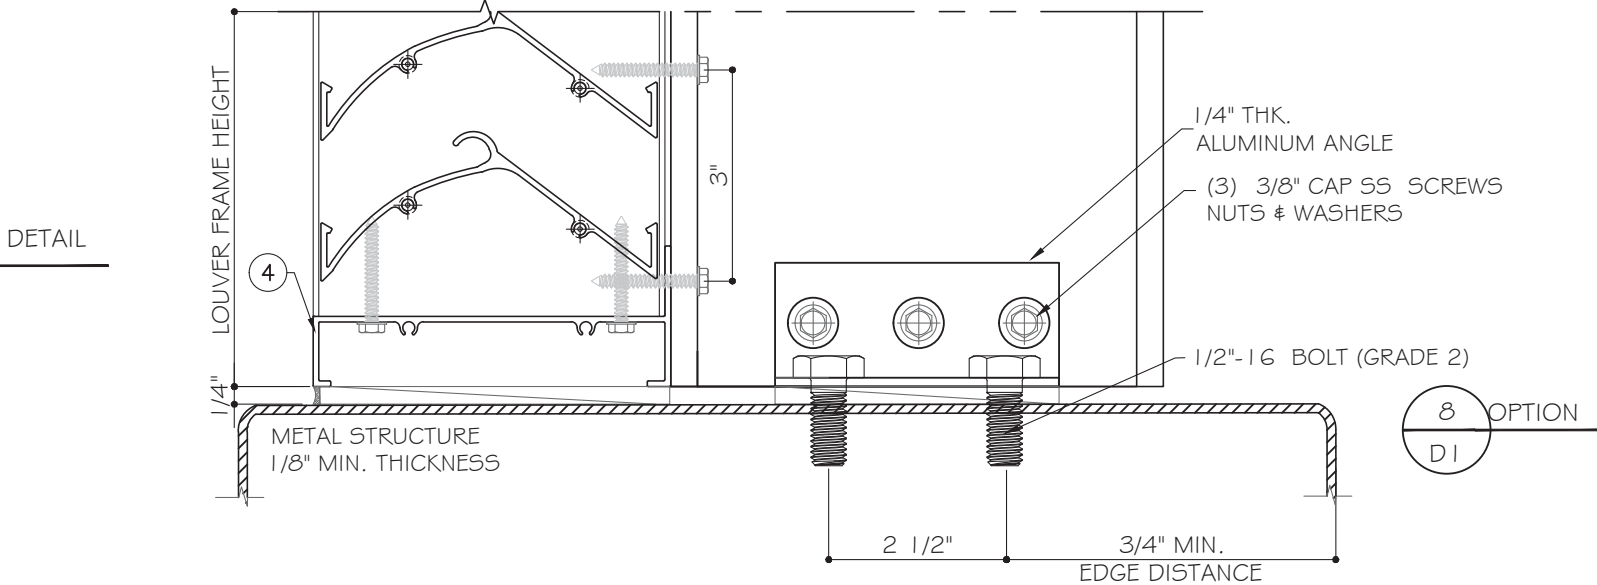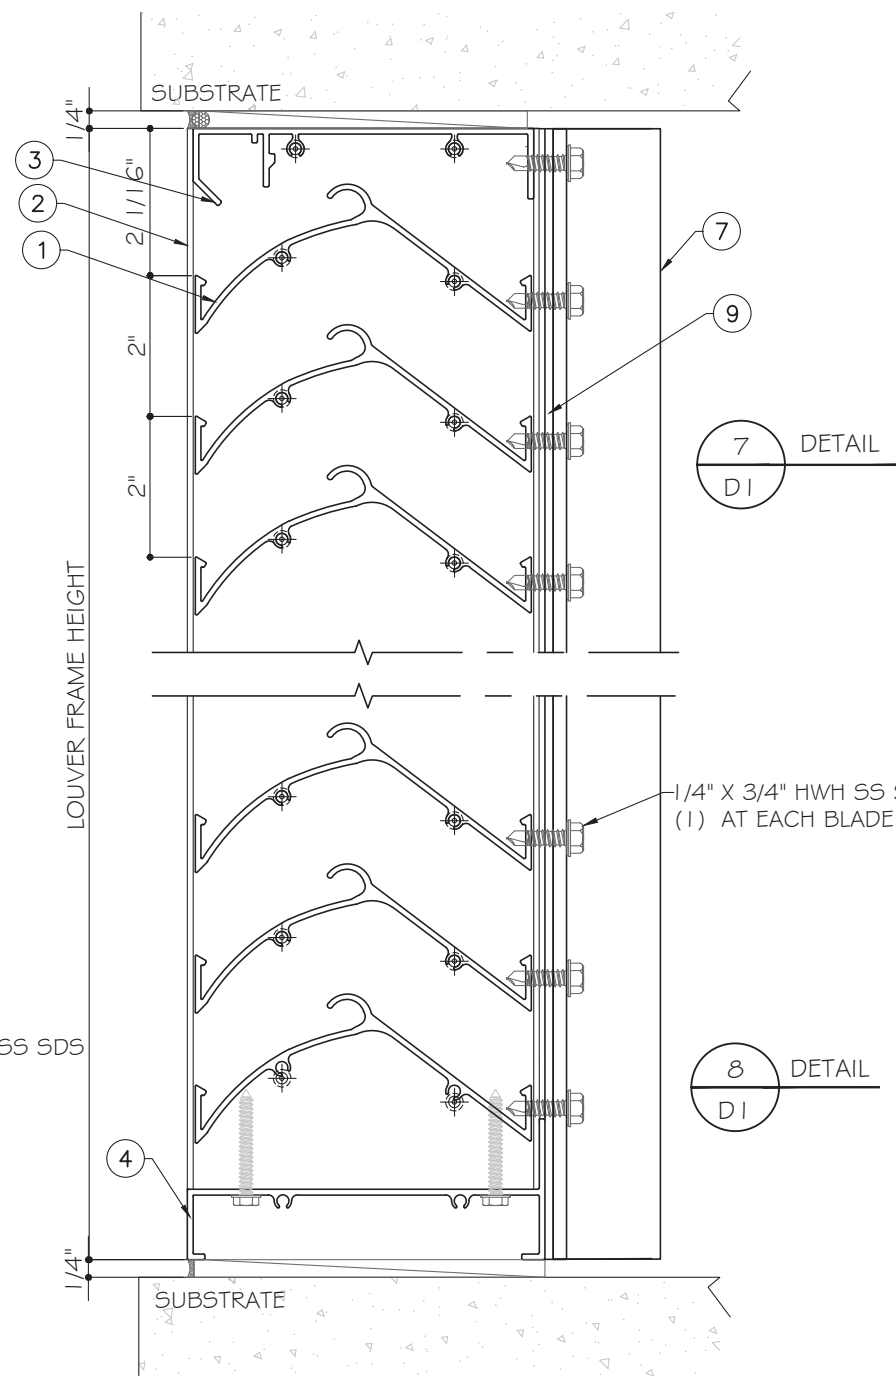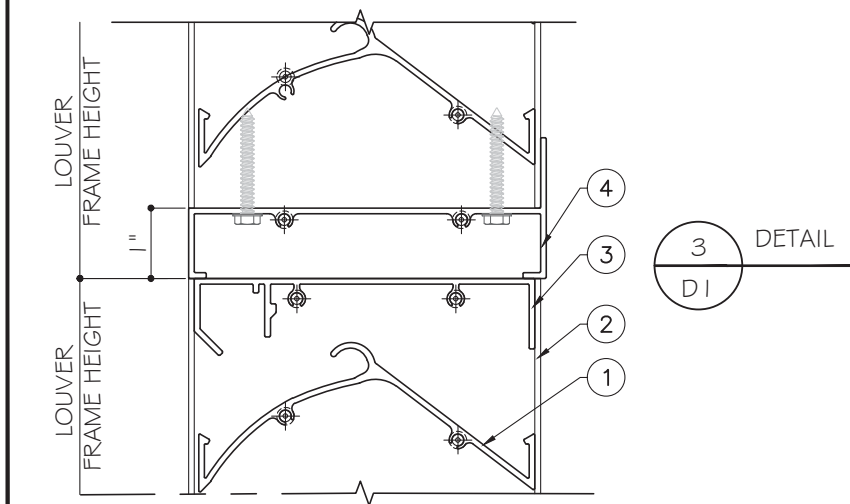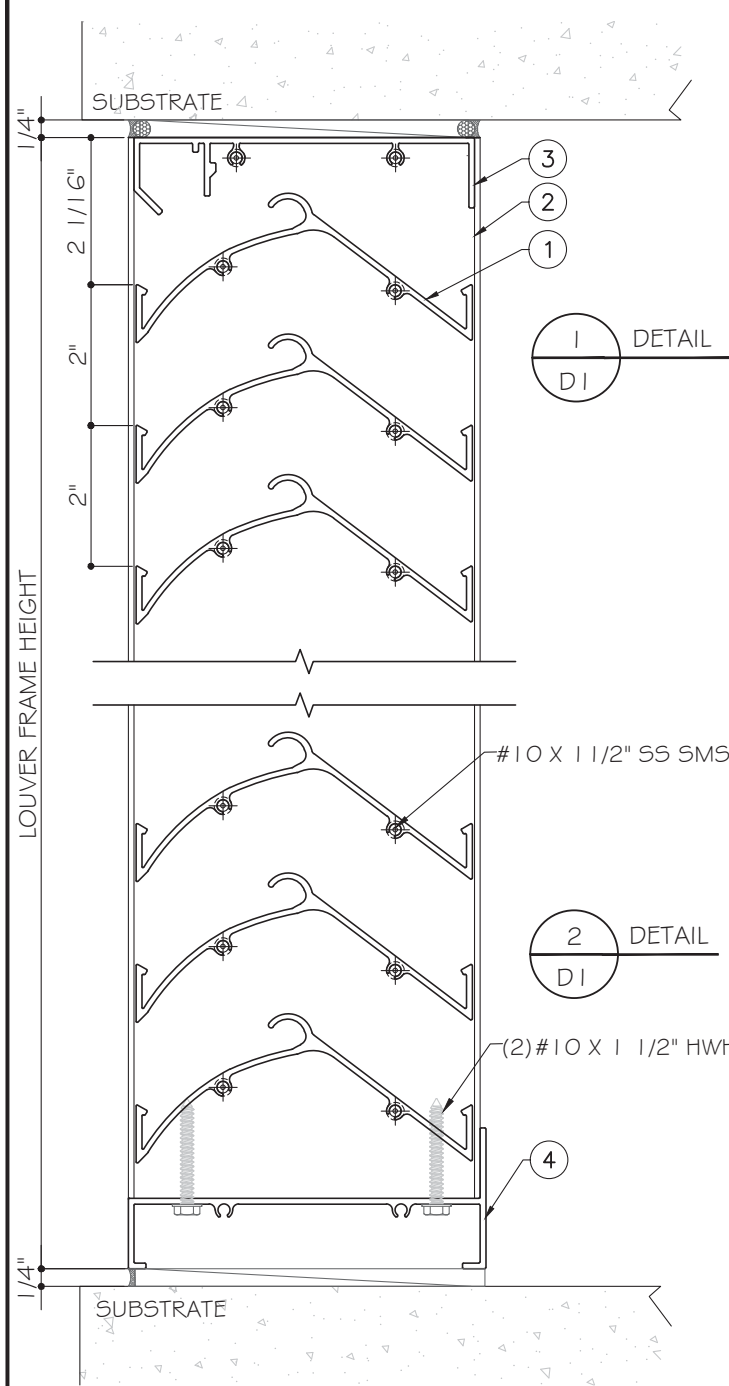

FLORIDA APPROVAL:
FL # 31288

YIPING WANG, P.E.
FLORIDA REGISTRATION
#55983
C.A.N. 28877
No 55983
STATE OF FLORIDA
PROFESSIONAL ENGINEER
September 13th, 2023

MCY ENGINEERING, INC.
GLAZING CONSULTANTS
12781 MIRAMAR PARKWAY #301
MIRAMAR, FL 33027
P: 305-271-0117
www.MCYEngineering.com

COMPONENT 15" LOUVER SYSTEM - LMI & SMI

E.S. WINDOWS, LLC
3550 NW 49th Street
Miami, Florida 33142
TEL: (305) 638-5151 FAX: (305) 638-5158


Rev. No.	Date	Drawn By	Description
R2	09/08/2023	James	FBC 2023 UPDATE

Drawn Date
09/08/2023

Drawn By

DRAWING NO.
AD20-07

Sheet No.
3 OF 8

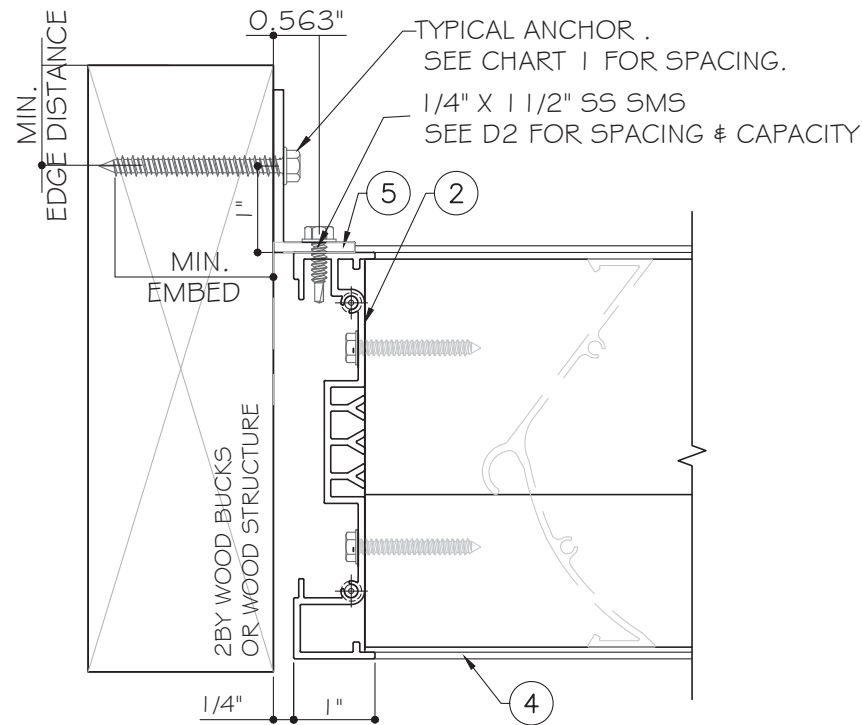

WOOD BUCKS NOT BY OTHERS. MUST SUPPORT LOADS IMPOSED BY LOUVER SYSTEM AND TRANSFER THEM TO THE BUILDING STRUCTURE.


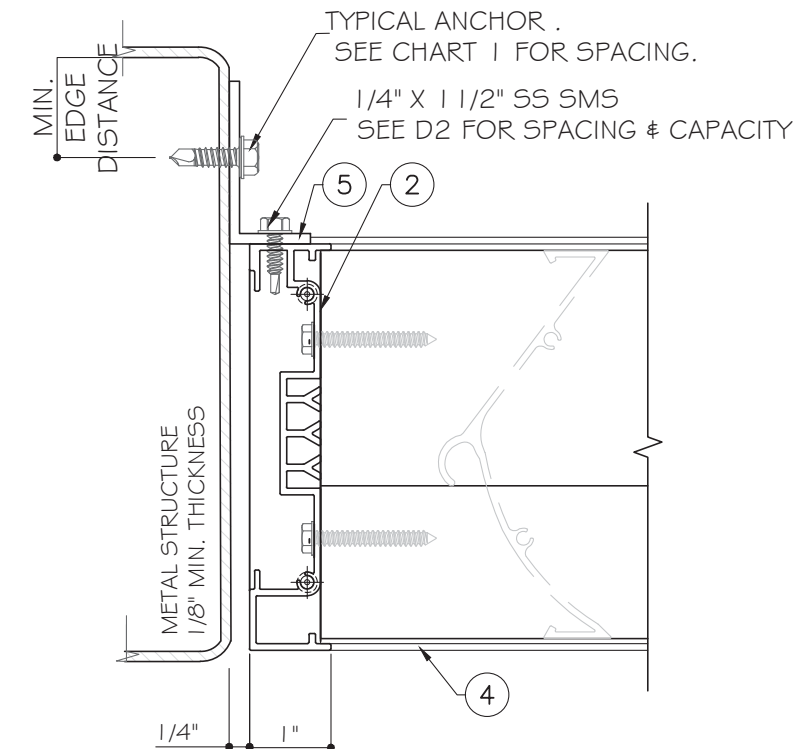


CHART #1 : JAMB ANCHOR MIN SPACING

MAX ANCHOR SPACING AT JAMB							
ALLOW DESIGN LOAD (PSF)	UNIT WIDHT OR MULLION SPACING (in)	MAX SPACING (in)					
		ANCHOR TYPE					
		"A"	"B"	"C"	"D"	"E"	"F"
≤ 75	60	6	6	6	6	6	6
	80	6	6	6	6	6	6
	100	6	6	6	6	6	6
	120	6	6	6	5	6	6
≤ 100	60	6	6	6	6	6	6
	80	6	6	6	5.5	6	6
	100	6	6	5	4.5	6	6
	120	6	6	4.5	3.5	5	6
≤ 125	60	6	6	6	6	6	6
	80	6	6	5	4.0	6	6
	100	6	6	-	3.5	4.5	6
	120	5.5	6	-	3.0	4	6
≤ 150	60	6	6	6	5	6	6
	80	6	6	4.5	3.5	5	6
	100	5.5	6	-	3.0	4	6
	120	4.5	6	-	3*	3	6

*MAX DESIGN PRESSURE 128 PSF

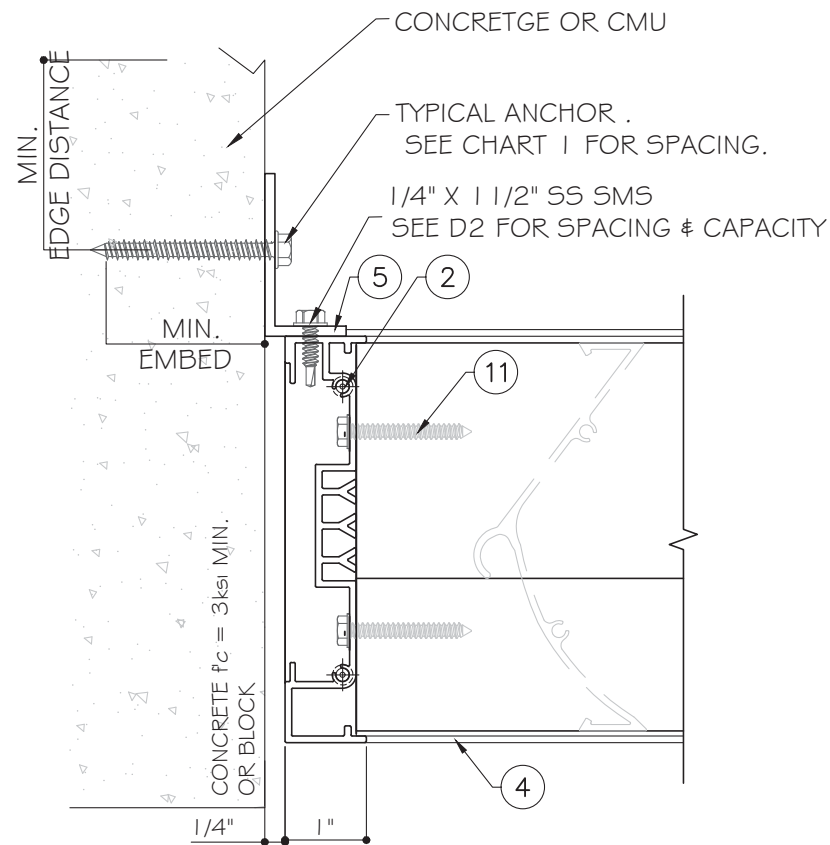

TYPICAL ANCHOR TYPES:

SEE ELEVATIONS FOR SPACING

TYPE 'A' 1/4" DIA. ULTRACON+ BY 'DEWALT' (Fu= 164 KSI, Fy= 148KSI)
DIRECTLY INTO CONC.
1-3/4" MIN. EMBED

TYPE 'B' 5/16" DIA. ULTRACON BY 'DEWALT' (Fu= 177 KSI, Fy= 155KSI)
DIRECTLY INTO CONC.
1-3/4" MIN. EMBED

TYPE 'C' 1/4" DIA. ULTRACON+ BY 'DEWALT' (Fu= 164 KSI, Fy= 148KSI)
DIRECTLY INTO GROUT FILLED BLOCK
2 1/4" MIN. EMBED.

TYPE 'D' 1/4" LAG SCREW (Fu= 100 KSI, Fy= 70 KSI)
INTO 2BY WOOD BUCKS OR WOOD STRUCTURES
1-1/2" MIN. PENETRATION

TYPE 'E' 5/16" LAG SCREW (Fu= 100 KSI, Fy= 70 KSI)
INTO 2BY WOOD BUCKS OR WOOD STRUCTURES
1-1/2" MIN. PENETRATION

TYPE 'F' 1/4" SS SMS (Fu= 100 KSI, Fy= 65 KSI)
1/4" TEKS SDS (Fu= 120 KSI, Fy= 92 KSI)
INTO APPROVED MULLIONS
(1/8" THK. MIN.) INTO METAL STRUCTURE.
(3) THREADS MIN. PENETRATION BEYOND METAL SUBSTRATE

STEEL : 12 GA. MIN. (Fy = 36 KSI MIN.)

ALUMINUM : 1/8" THK. MIN. (6063-T6 MIN.)

(STEEL IN CONTACT WITH ALUMINUM TO BE PLATED OR PAINTED)

TYPICAL EDGE DISTANCE

- INTO CONCRETE OR GROUT FILLED BLOCK = 2-1/2" MIN.
- INTO WOOD STRUCTURE = 1" MIN.
- INTO METAL STRUCTURE = 3/4" MIN.

WOOD SG = 0.55 MIN.


CONCRETE f'c = 3000 PSI MIN.

GROUT FILLED BLOCK f'm=2000 PSI

FLORIDA APPROVAL:
FL # 31288



MCY ENGINEERING, INC.
GLAZING CONSULTANTS

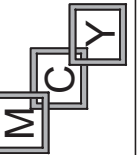

12781 MIRAMAR PARKWAY #301
MIRAMAR, FL 33027
P: 305-271-0117
www.MCYEngineering.com mcy@mcyengineering.com

COMPONENT 15" LOUVER SYSTEM - LMI & SMI

E.S. WINDOWS, LLC
3550 NW 49th Street
Miami, Florida 33142

TEL: (305) 638-5151 FAX: (305) 638-5158

Rev. No.	Date	Drawn By	Description
R2	09/08/2023	James	FBC 2023 UPDATE


Drawn Date 09/08/2023

DRAWING NO.

AD20-07

A1

Sheet No.
5 OF 8

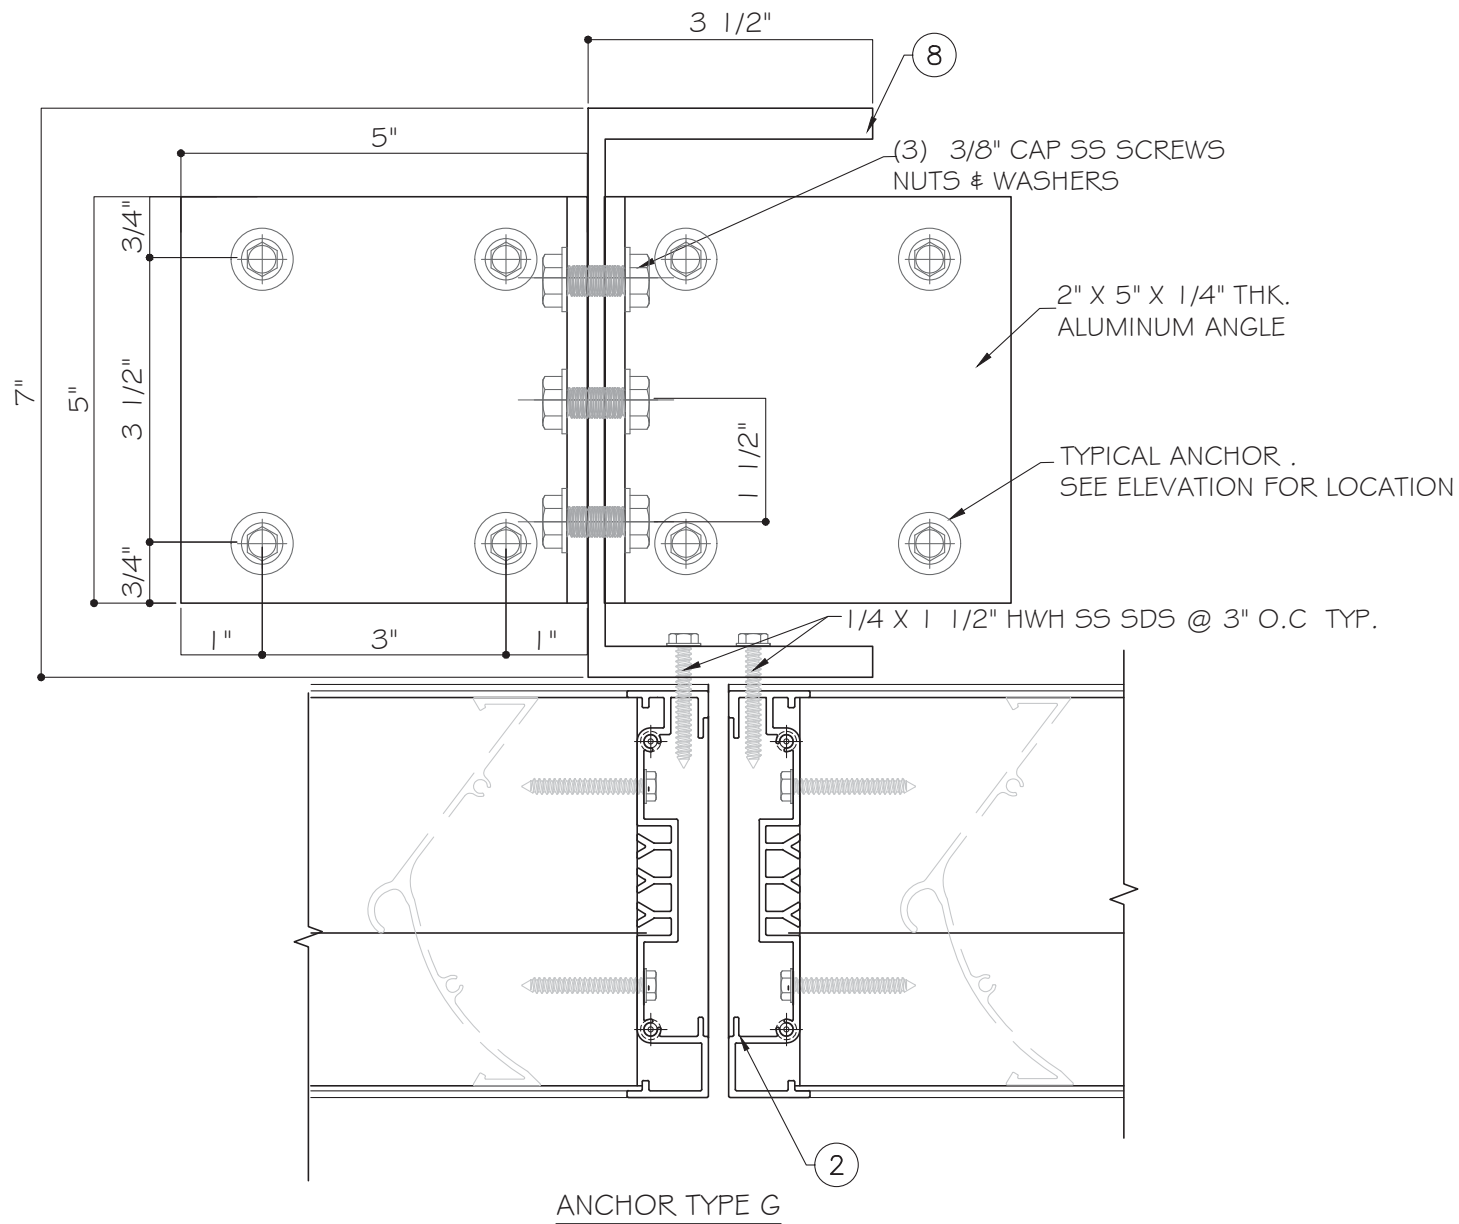


TYPICAL ANCHORS:

SEE ELEVATIONS FOR SPACING

TYPE 'G' 1/2" KWIK HUS-EZ BY HILTI.
DIRECTLY INTO CONC.
2 1/4" MIN. EMBED.
3" MIN O.C.
3" MIN EDGE DIST.

TYPE 'H' 1/2"-16 BOLT (GRADE 2)
INTO TAP DRILLED STEEL
OR WITH WASHERS AND NUTS

STEEL : 11 GA. MIN. ($F_y = 36$ KSI MIN.)
ALUMINUM : 1/8" THK. MIN. (6063-T6 MIN.)
(STEEL IN CONTACT WITH ALUMINUM TO BE PLATED OR PAINTED)

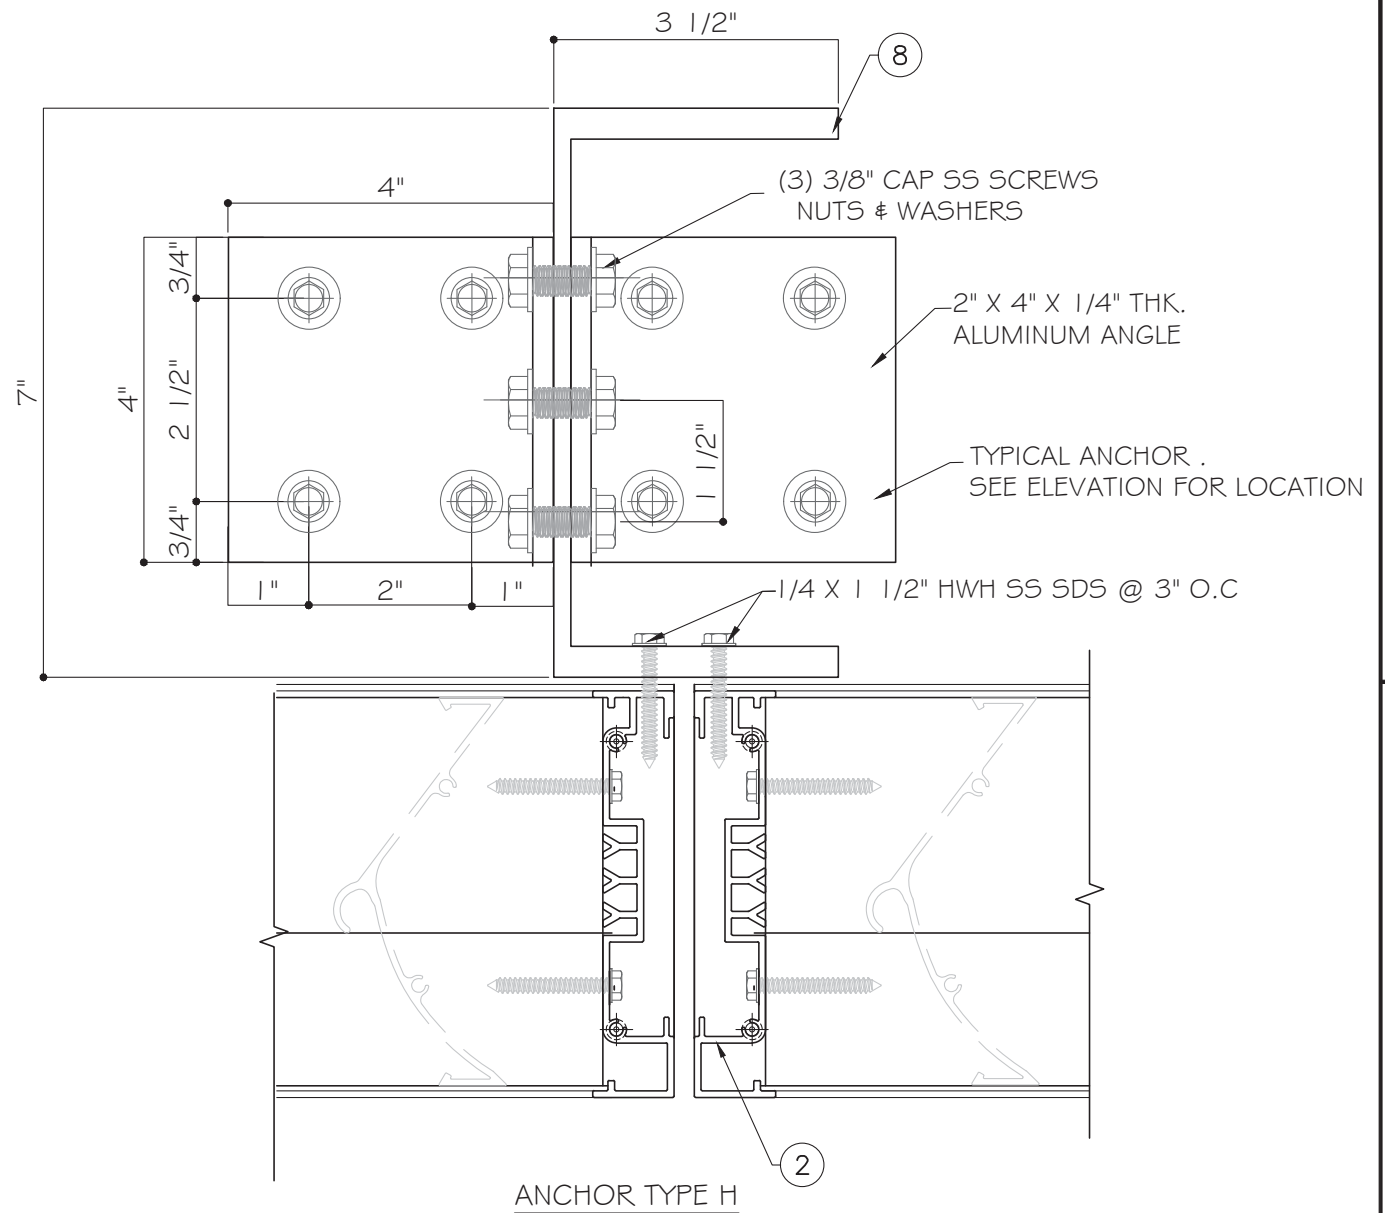


TYPICAL EDGE DISTANCE


- INTO CONCRETE = 3" MIN.
- INTO METAL STRUCTURE = 3/4" MIN.

CONCRETE $f'_c = 3000$ PSI MIN.

FLORIDA APPROVAL:
FL # 31288

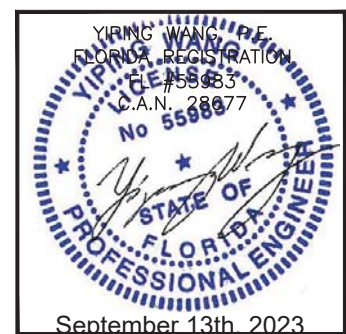

MCY ENGINEERING, INC.
GLAZING CONSULTANTS

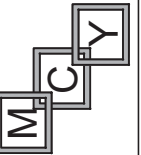

12781 MIRAMAR PARKWAY #301
MIRAMAR, FL. 33027
P: 305-271-0117
www.MCYEngineering.com mcy@mcyengineering.com

COMPONENT 15" LOUVER SYSTEM - LMI & SMI

E.S. WINDOWS, LLC
3550 NW 49th Street
Miami, Florida 33142

TEL. (305) 638-5151 FAX. (305) 638-5158

Rev. No.	Date	Drawn By	Description
R2	09/08/2023	James	FBC 2023 UPDATE

Drawn Date
09/08/2023


DRAWING NO.

AD20-07


A2

Sheet No.


6 OF 8

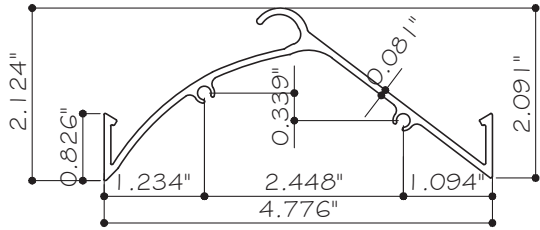


① BLADE
6063-T6

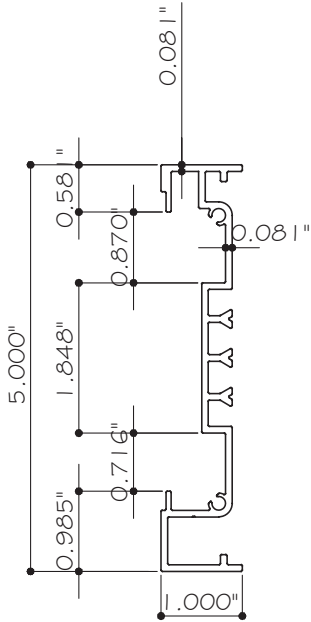


② JAMB
6063-T6

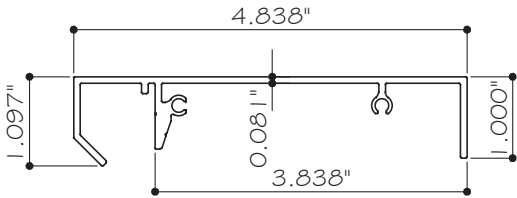


③ HEAD
6063-T6

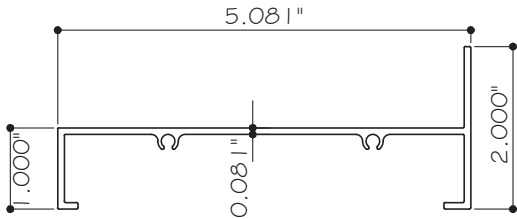


④ SILL
6063-T6

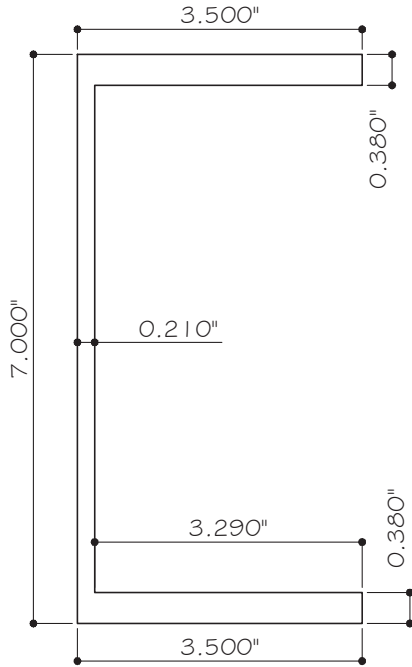


⑧ MULLION
6061-T6

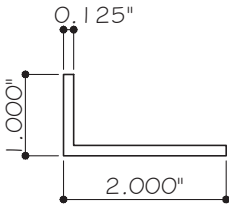


⑤ INSTALL ANGLE
6063-T6

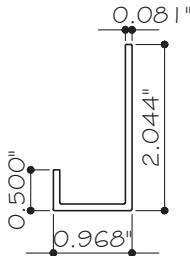

⑥ TOP DRIP
6063-T6

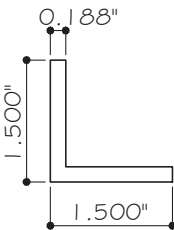

⑦ BLADE BRACE ANGLE
6063-T6

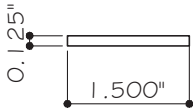


⑨ SHIM
6063-T6

BILL OF MATERIALS

ITEM	DESCRIPTION	MATERIAL	SIZE
1	BLADE	ALUM. 6063-T6	SEE DETAIL
2	JAMB	ALUM. 6063-T6	SEE DETAIL
3	HEAD	ALUM. 6063-T6	SEE DETAIL
4	SILL	ALUM. 6063-T6	SEE DETAIL
5	INSTALL ANGLE	ALUM. 6063-T6	SEE DETAIL
6	TOP DRIP	ALUM. 6063-T6	SEE DETAIL
7	BLADE BRACE ANGLE	ALUM. 6063-T6	SEE DETAIL
8	INTERMEDIATE MULLION	ALUM. 6061-T6	SEE DETAIL
9	SHIM BRACE	ALUM. 6063-T6	SEE DETAIL

FLORIDA APPROVAL:
FL # 31288

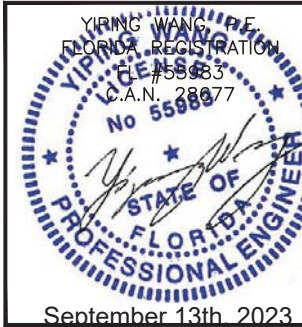

COMPONENT 15" LOUVER SYSTEM - LMI & SMI

E.S. WINDOWS, LLC
3550 NW 49th Street
Miami, Florida 33142
TEL. (305) 638-5151 FAX. (305) 638-5158

MCY ENGINEERING, INC.
GLAZING CONSULTANTS
12781 MIRAMAR PARKWAY #301
MIRAMAR, FL. 33027 P. 305-271-0117
www.MCYEngineering.com mcy@mcyengineering.com

Rev. No.	Date	Drawn By	Description
R2	09/08/2023	James	FGC 2023 UPDATE


Drawn Date
09/08/2023

Drawn By


DRAWING NO.
AD20-07

BOM

Sheet No.
7 OF 8

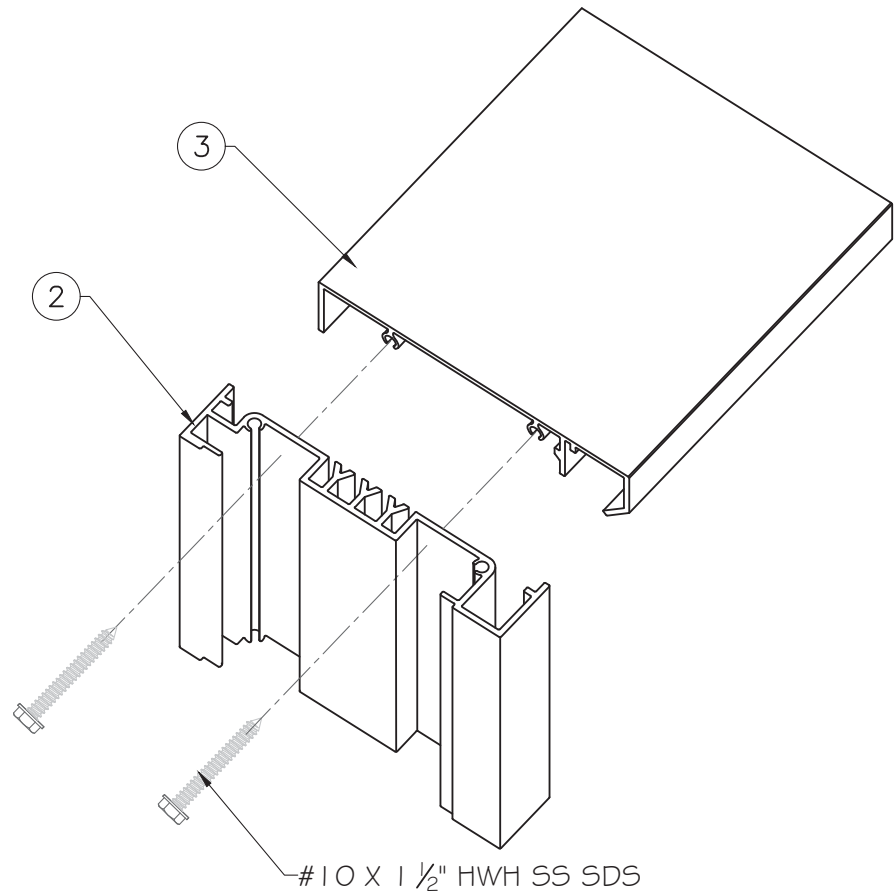

CORNER CONECTION AT TOP

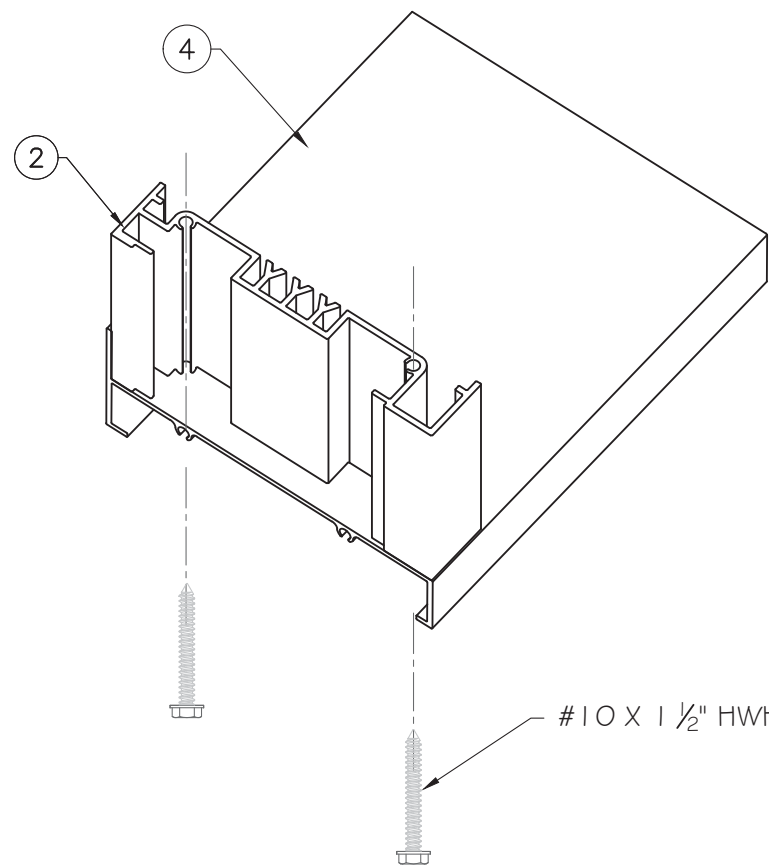


CORNER CONECTION AT BOTTOM

(3) 3/8" SS CAP SCREWS
NUTS & WASHERS


TYPICAL ANCHOR .
(SEE SHEET A-2)

1/4" THK. ALUMINUM ANGLE
SEE SHEET A2

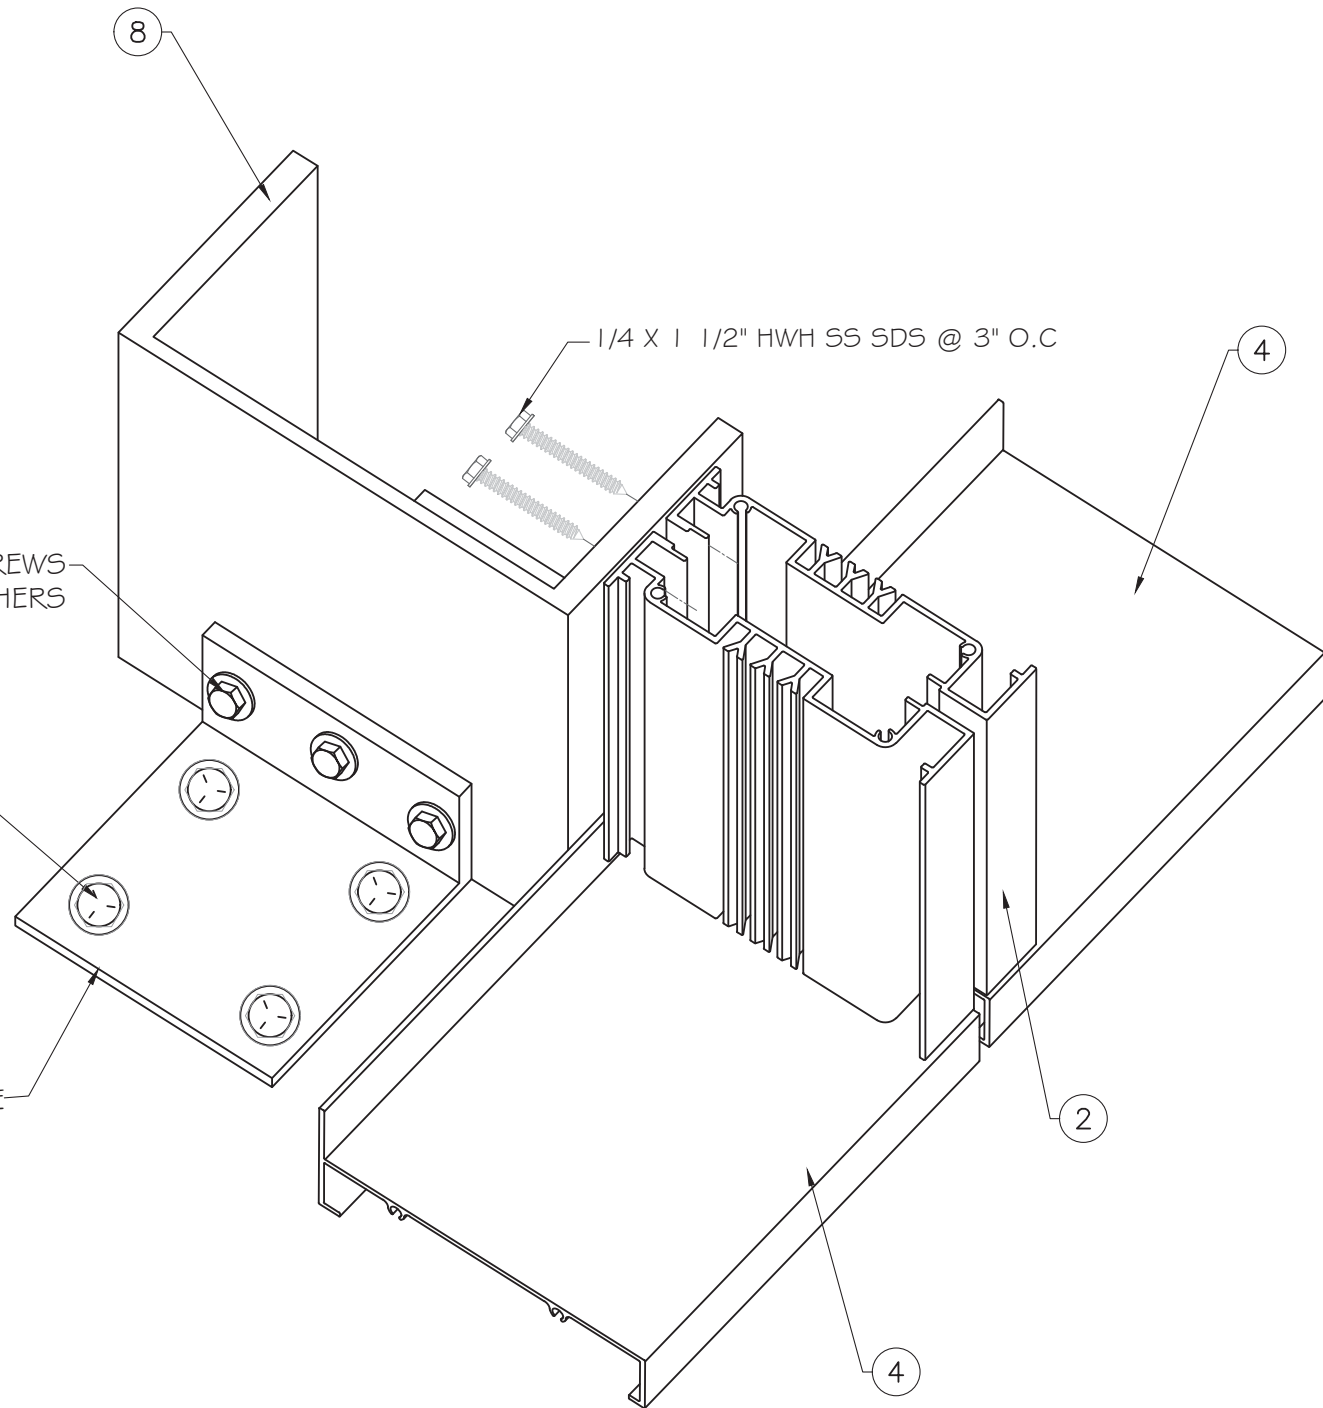

MULLION CONECTION AT BOTTOM

FLORIDA APPROVAL:
FL # 31288

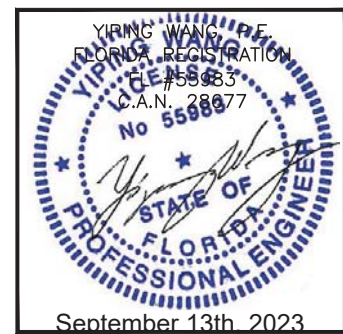

	</
--	--	----