
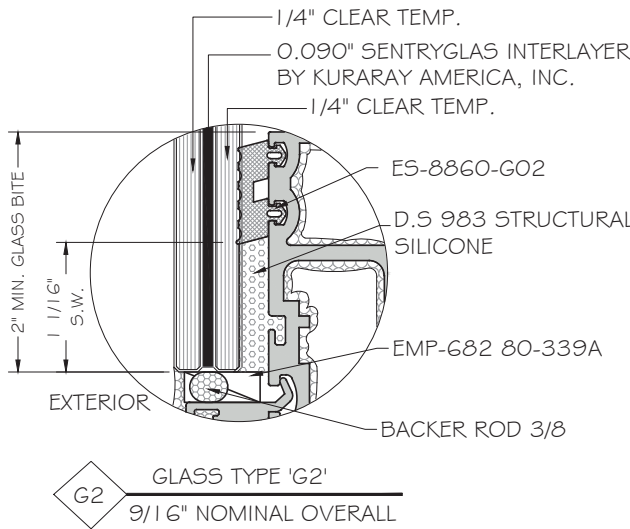


E.S. WINDOWS, INC.
ES-8860 WINDOW WALL SYSTEM - SMALL MISSILE IMPACT

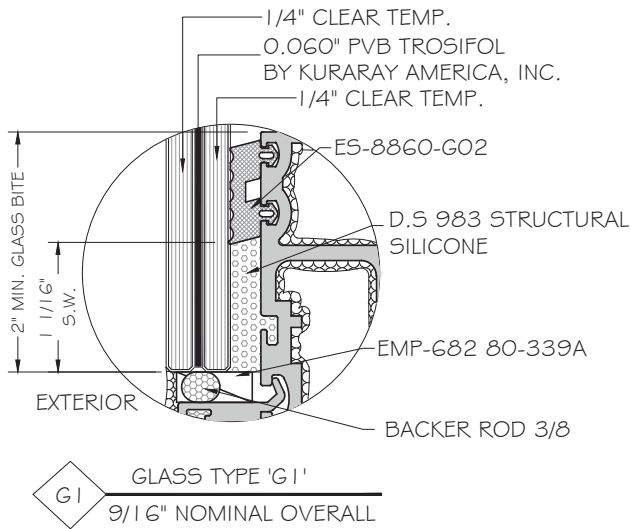

NOTE:
GLASS COMPLIES WITH ASTM E1300-09 (3
SEC. GUSTS) AND ANSI Z97.1.

GENERAL NOTES:


- THIS PRODUCT HAS BEEN DESIGNED AND TESTED TO COMPLY WITH THE REQUIREMENTS OF THE 8TH EDITION OF FLORIDA BUILDING CODE 2023 INCLUDING HIGH VELOCITY HURRICANE ZONE (HVHZ).
- WINDOWS RATED FOR SMALL MISSILE IMPACT. IMPACT SHUTTERS ARE NOT REQUIRED FOR ELEVATIONS ABOVE 30'-0" FROM GRADE. IMPACT SHUTTERS ARE REQUIRED FOR ELEVATIONS BELOW 30'-0" FROM GRADE.
- THESE WINDOWS ARE APPROVED FOR AIR AND WATER INFILTRATION AND ANSI Z97.1.
- ANCHORS SHALL BE AS LISTED, SPACED AS SHOWN ON DETAILS. ANCHORS EMBEDMENT TO BASE MATERIAL SHALL BE BEYOND WALL DRESSING OR STUCCO.
- ANCHORING OR LOADING CONDITIONS NOT SHOWN IN THESE DETAILS ARE NOT PART OF THIS APPROVAL. OTHER SITE SPECIFIC ANCHORING CONDITIONS TO BE DESIGNED BY A LICENSED DESIGN PROFESSIONAL.
- MATERIALS INCLUDING BUT NOT LIMITED TO STEEL/ METAL SCREWS THAT COME INTO CONTACT WITH OTHER DISSIMILAR MATERIALS SHALL MEET THE REQUIREMENTS OF THE 8TH EDITION OF FLORIDA BUILDING CODE 2023 SECTION AS APPLICABLE.
- MAIN STRUCTURES BY OTHERS TO BE DESIGNED TO SUPPORT THE LOADS IMPOSED BY THIS GLAZING SYSTEM AND TO TRANSFER SUCH LOADS TO THE BUILDING MAIN STRUCTURE.
- ULTIMATE LOAD OBTAINED FROM ASCE 7-22, MULTIPLY BY 0.6 SHALL BE LESS THAN OR EQUAL TO MAX. DESIGN LOAD IN THIS DOCUMENT. THE DESIGN LOADS SHOWN IN THIS DOCUMENT ARE ALLOWABLE DESIGN LOADS.
- MANUFACTURER'S LABEL SHALL BE LOCATED ON A READILY VISIBLE LOCATION IN ACCORDANCE WITH SECTION 1709.9.3 OF FLORIDA BUILDING CODE LABELING TO COMPLY WITH SECTION 1709.9.2.
- SEALANT:
ALL FRAME CORNERS, JOINTS, MULLION SEAMS AND PERIMETER GLAZING BEAD TO FRAME INSTALLATION FASTENERS SEALED WITH SILICONE SEALANT.

USE CHARTS AS FOLLOWS.

- STEP 1: DETERMINE DESIGN WIND LOAD REQUIREMENTS BASED ON WIND VELOCITY, BLDG. HEIGHT, WIND ZONE USING APPLICABLE ASCE 7-22 STANDARD OR WIND TUNNEL REPORTS.
- STEP 2: SEE SHEET E1 FOR APPROVED CONFIGURATION AND CAPACITIES. SHEET E2 SHOW DIFFERENT SILL CONDITION.
- STEP 3: SEE SHEET COVER FOR GLASS TYPES APPROVED. SEE SHEET S1 FOR SILICONE WIDTH & ITS CAPACITIES.
- STEP 4: SEE SHEET A1 FOR ANCHOR OPTIONS AND ITS CAPACITIES.
- STEP 5: THE LOWEST VALUE RESULTING FROM STEPS 2 & 3 & 4 THAT EXCEED THE DESIGN WIND PRESSURES DETERMINED THRU STEP 1 SHALL APPLY TO ENTIRE SYSTEM.

ABBREVIATIONS AND SYMBOLS

G.B. - GLASS BITE
D.L.O. - DAYLITE OPENING
F.H. - FRAME HEIGHT
F.W. - FRAME WIDTH
W/ - WITH
W/O - WITHOUT
O.C. - ON CENTER
O.H. - OPPOSITE HAND
OPP.- OPPOSITE

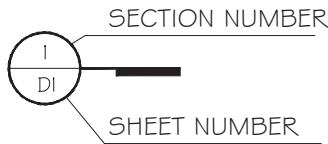

LIMITATIONS OF USE

- A- THIS PRODUCT EVALUATION DOCUMENT (P.E.D.) PREPARED BY THIS ENGINEER IS GENERIC AND DOES NOT PROVIDE INFORMATION FOR A SITE SPECIFIC PROJECT; i.e. WHERE THE SITE CONDITIONS DEVIATE FROM THE P.E.D.
- B- CONTRACTOR TO BE RESPONSIBLE FOR THE SELECTION, PURCHASE AND INSTALLATION OF THIS PRODUCT BASED ON THIS PRODUCT EVALUATION PROVIDED HE/SHE DOES NOT DEVIATE FROM THE CONDITIONS DETAILED ON THIS DOCUMENT.
- C- THIS PRODUCT EVALUATION DOCUMENT WILL BE CONSIDERED INVALID IF ALTERED BY ANY MEANS.
- D- SITE SPECIFIC PROJECTS SHALL BE PREPARED BY A FLORIDA REGISTERED ENGINEER OR ARCHITECT WHICH WILL BECOME THE ENGINEER OF RECORD (E.O.R.) FOR THE PROJECT AND WHO WILL BE RESPONSIBLE FOR THE PROPER USE OF THE P.E.D.
- E- THIS P.E.D. SHALL BEAR THE DATE AND ORIGINAL SEAL AND SIGNATURE OF THE PROFESSIONAL ENGINEER OF RECORD THAT PREPARED IT.

FLORIDA APPROVAL:

FL45940.1



ES-8860 WINDOW WALL SYSTEM - SMI

ES WINDOWS, INC.
10653 NE Quaybridge Ct.
Miami, FL 33138
TEL: (305) 624-7775



MCY ENGINEERING, INC.
GLAZING CONSULTANTS

12781 MIRAMAR PKWY, STE. 301
MIRAMAR, FL 33027 P: 305.588.5224
www.MCYEngineering.com mcy@mcyengineering.com


Drawn Date
11.17.2025

Scale
AS SHOWN

DRAWING NO.
AD25-52

COVER



Sheet No.
1 OF 14

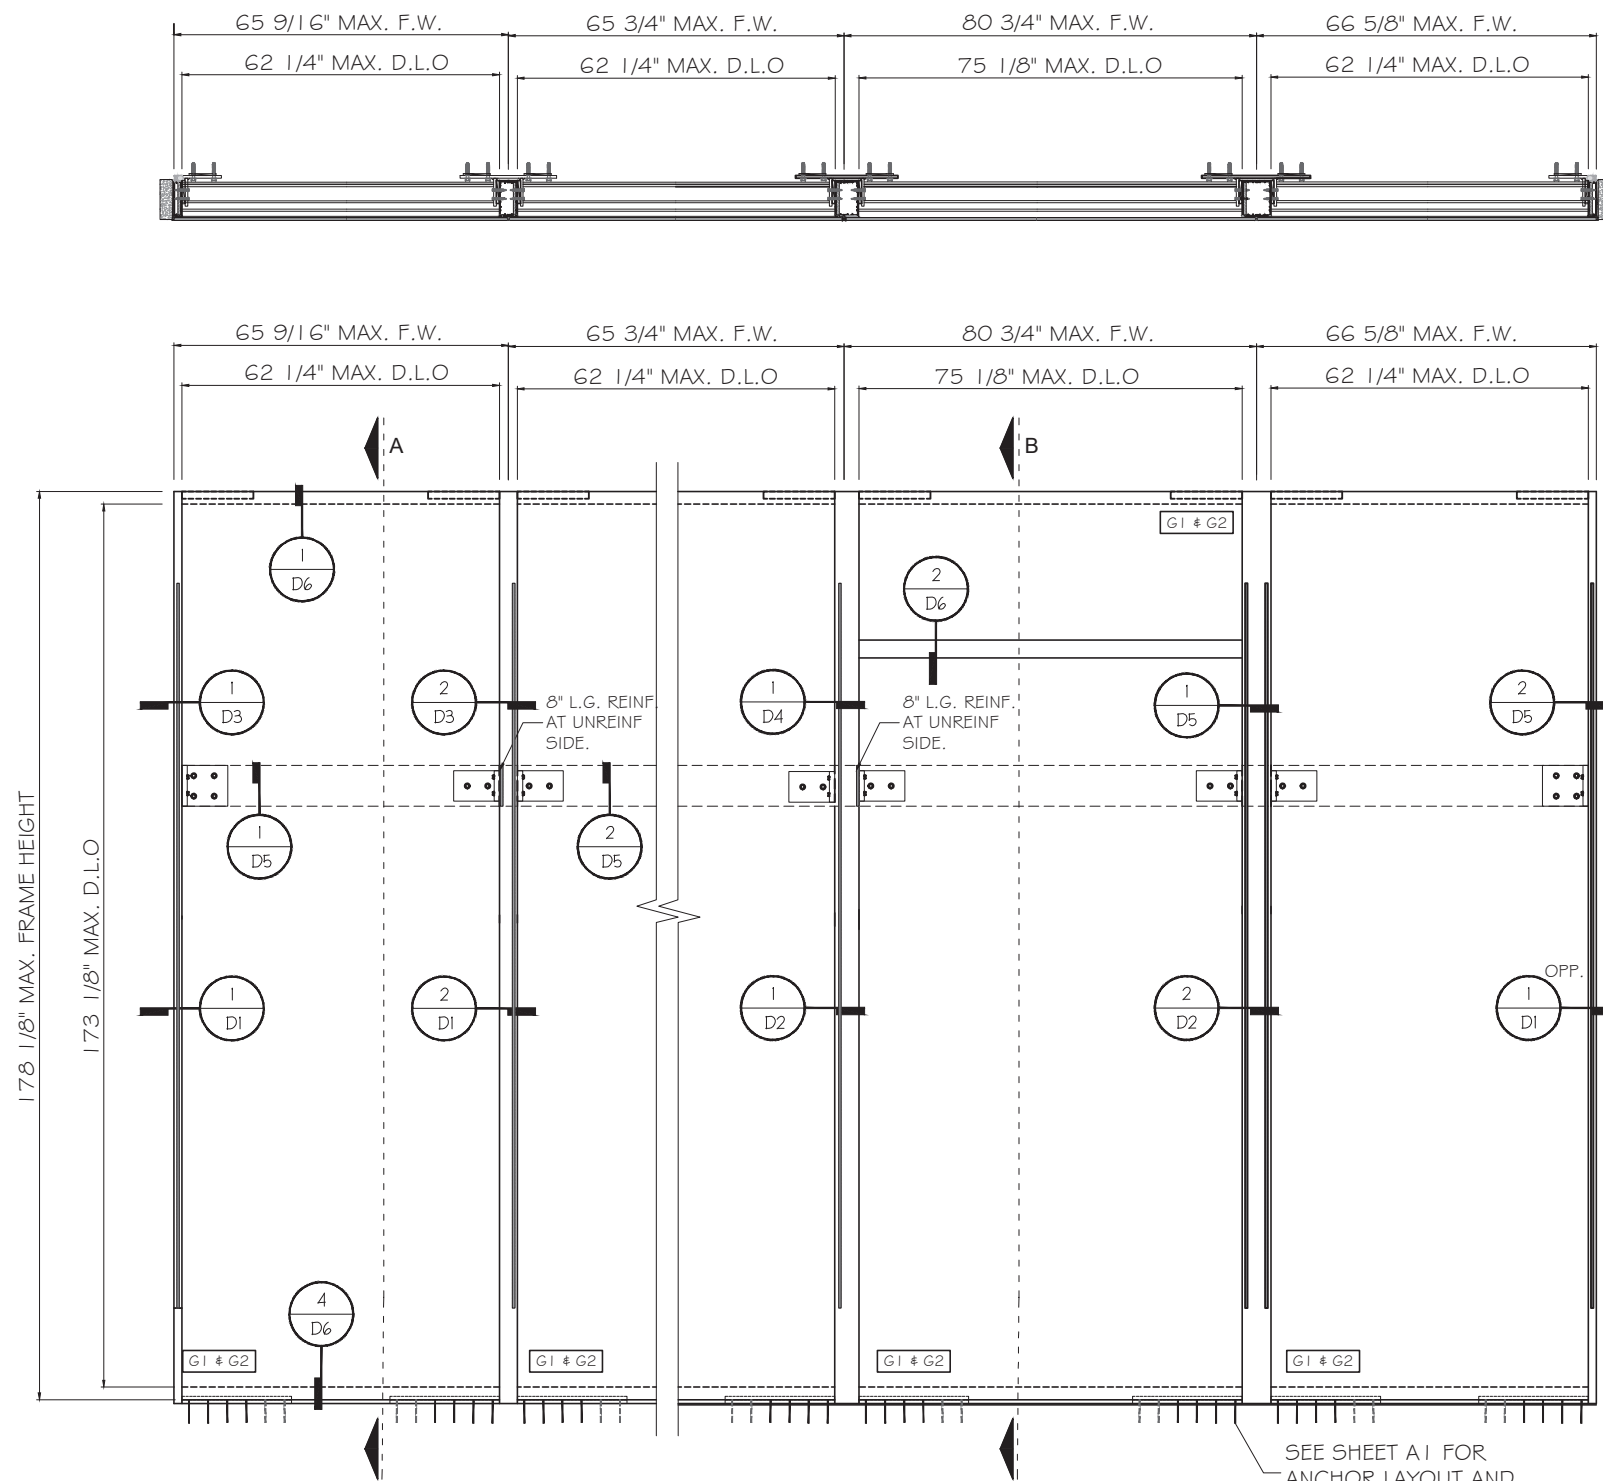


TYPICAL EXTERIOR ELEVATION

MAX. ALLOWABLE DESIGN LOAD FOR SIZES SHOWN ABOVE OR SMALLER AS PERMITTED BY FBC
+ 174.0 PSF
- 174.0 PSF

SEE SHEET A1 FOR
ANCHOR LAYOUT AND
CAPACITIES

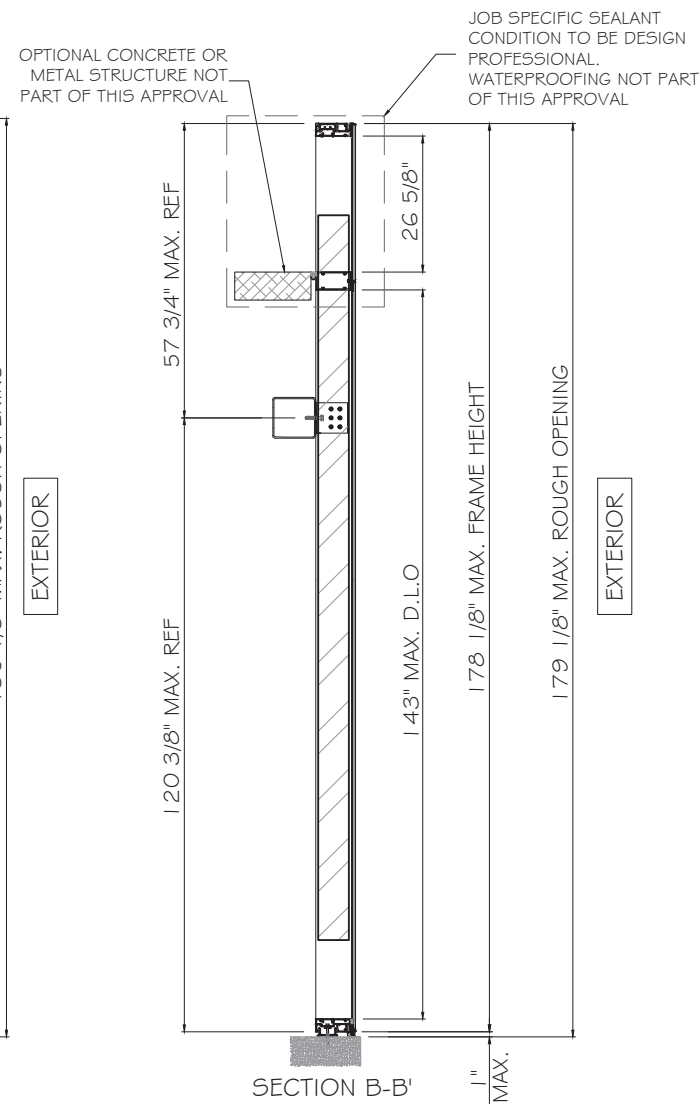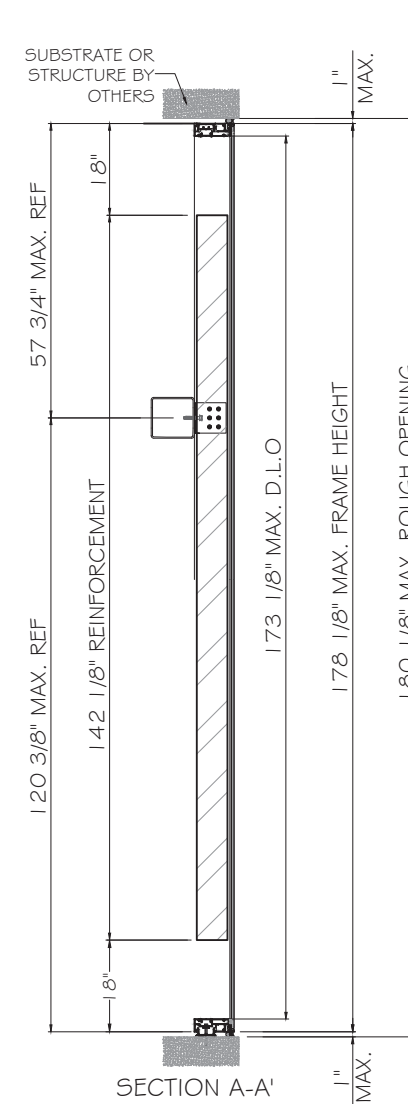

FLORIDA APPROVAL:
FL45940.1

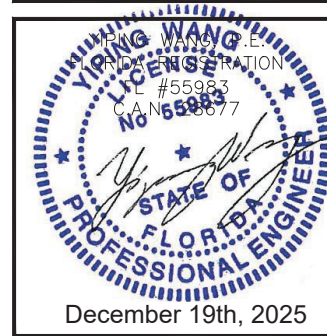


ES-8860 WINDOW WALL SYSTEM - SMI

ES WINDOWS, INC.
10653 NE Quaybridge Ct.
Miami, FL 33138
TEL: (305) 624-7775


MCY ENGINEERING, INC.
GLAZING CONSULTANTS
12781 MIRAMAR PKWY, STE. 301
MIRAMAR, FL 33027 P: 305.588.5224
www.MCYEngineering.com mcy@mcyengineering.com

Drawn Date 11.17.2025	Scale AS SHOWN
Drawn By JAMES	Description NEW APPROVAL
Rev. No. 1.	Date 11.17.2025
DRAWING NO. AD25-52	
Sheet No. 2 OF 14	

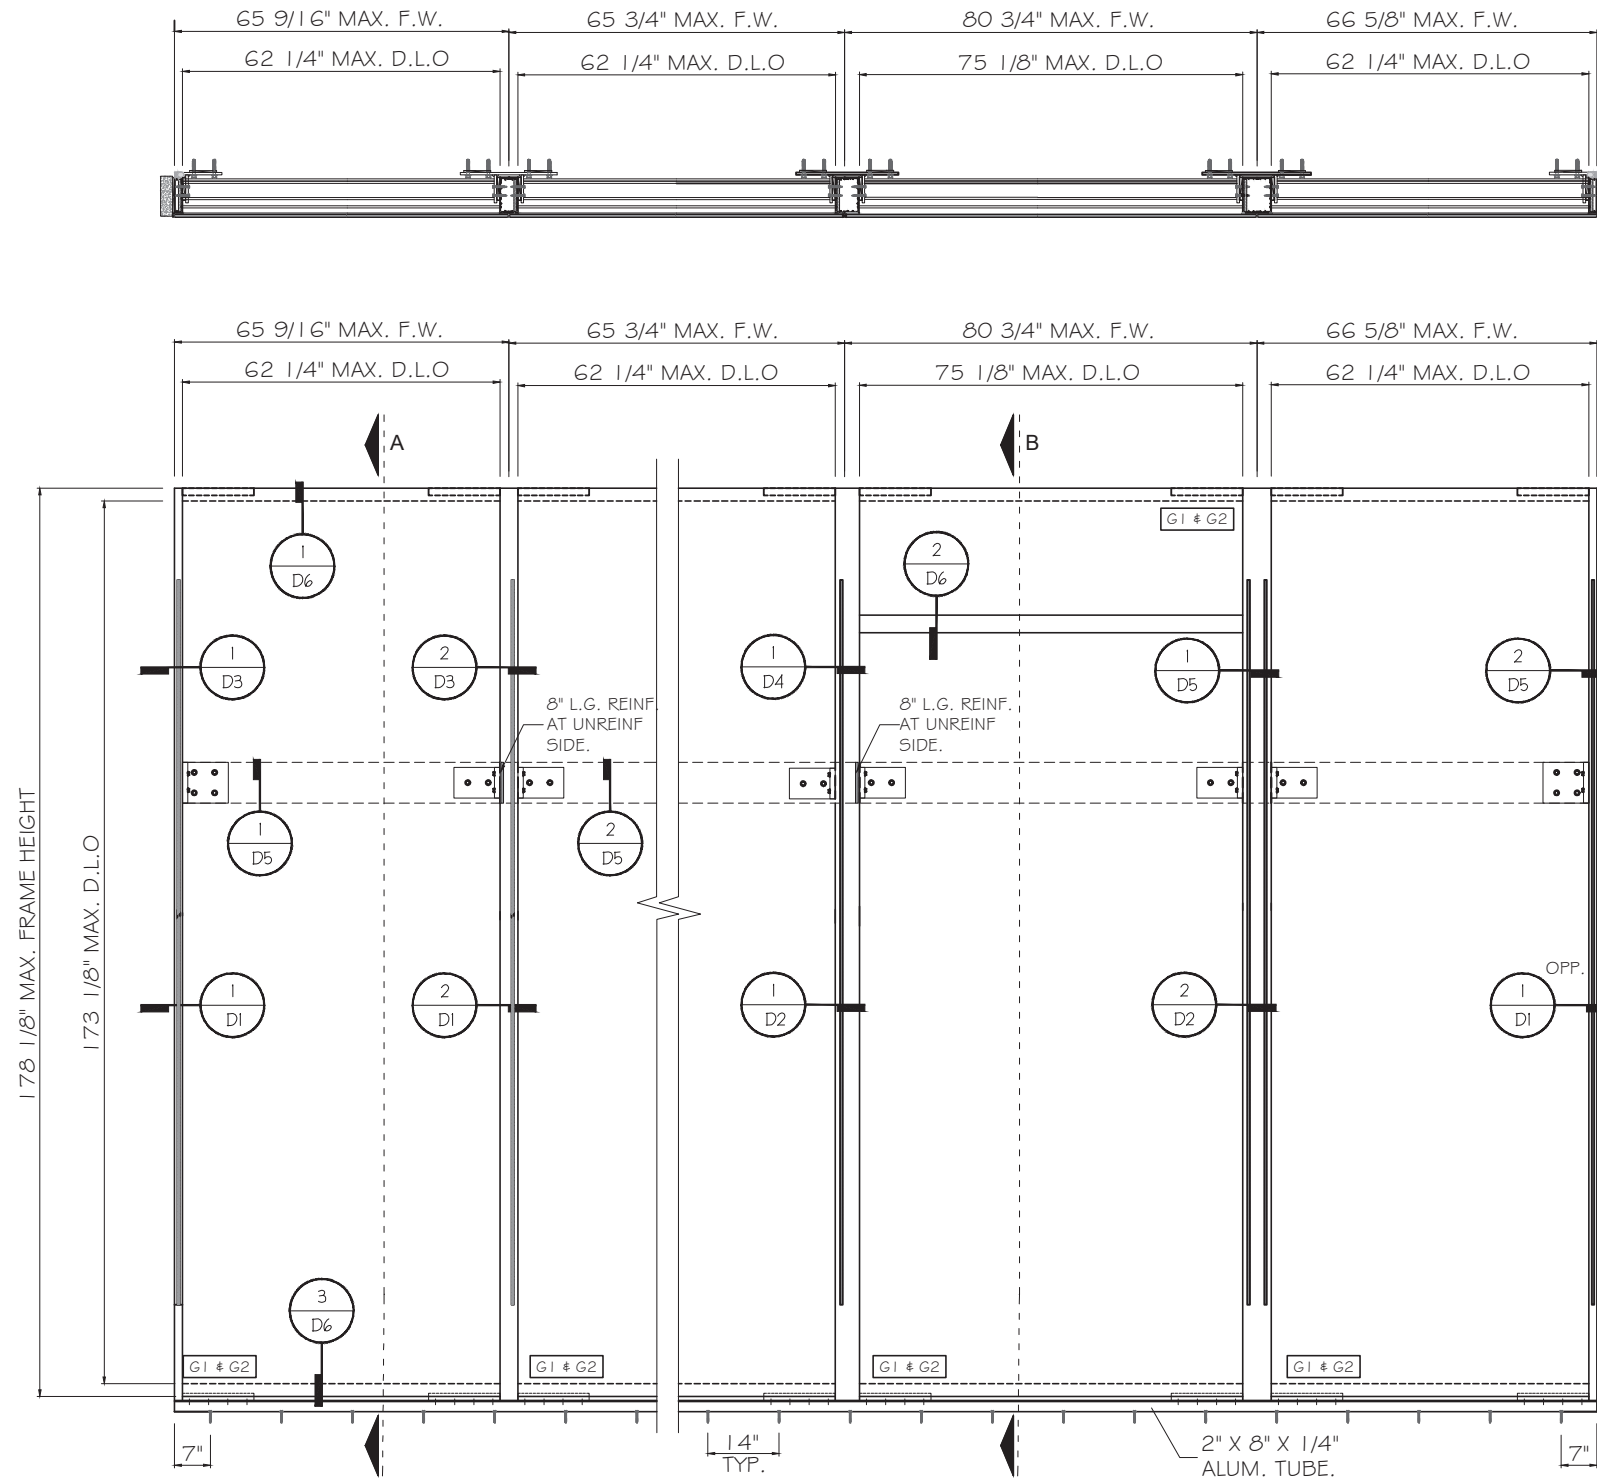


TYPICAL EXTERIOR ELEVATION

MAX. ALLOWABLE DESIGN LOAD FOR SIZES SHOWN ABOVE OR SMALLER AS PERMITTED BY FBC
+ 174.0 PSF - 174.0 PSF

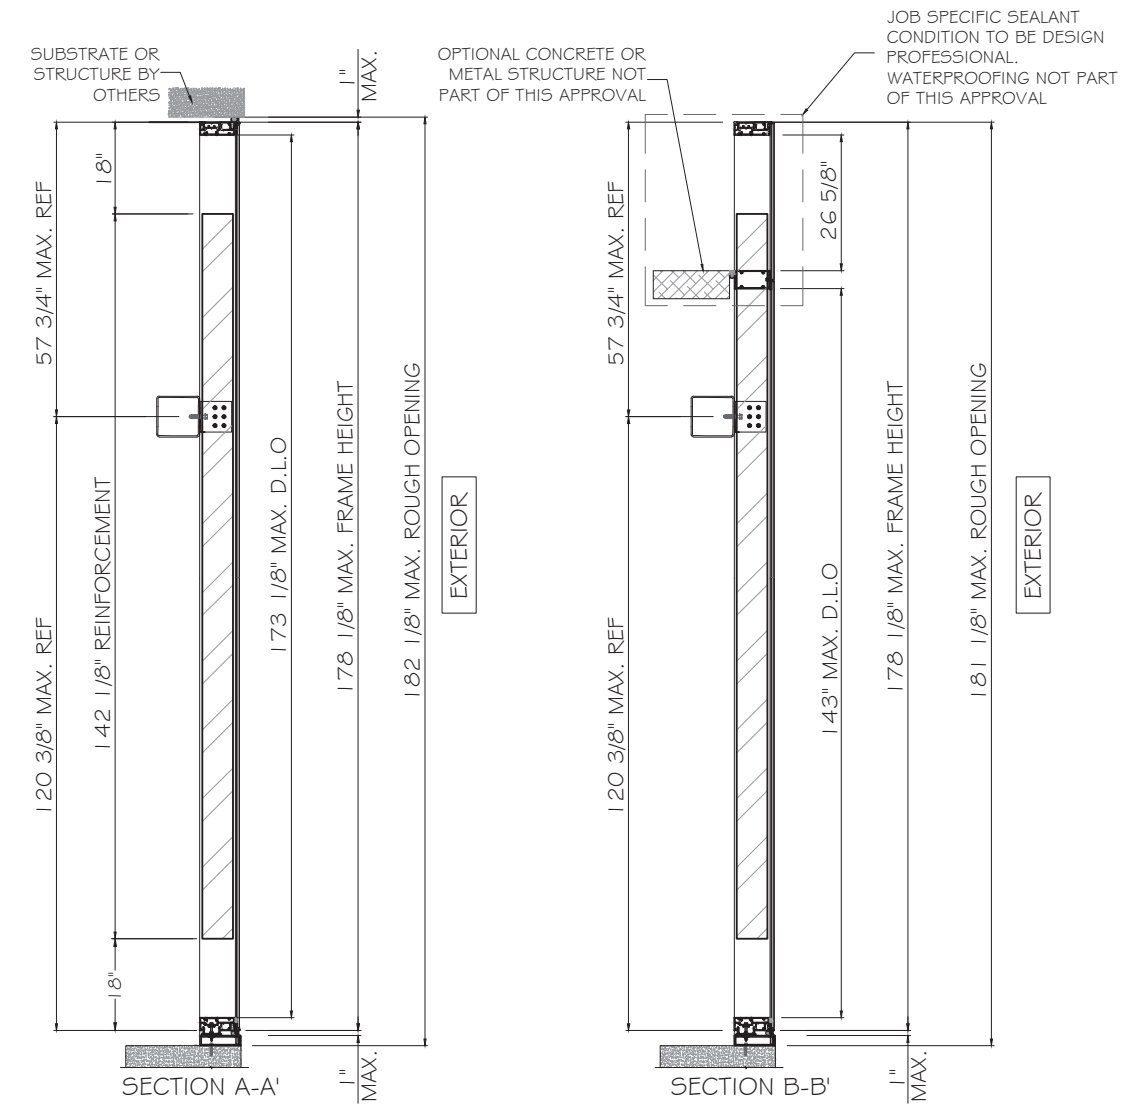

FLORIDA APPROVAL:

FL45940.1

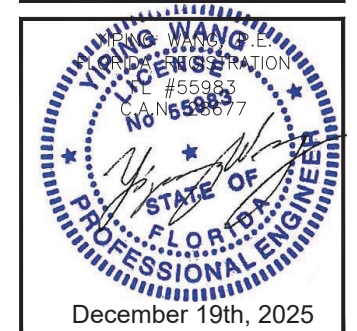

ES-8860 WINDOW WALL SYSTEM - SMI

ES WINDOWS, INC.
10653 NE Quaybridge Ct.
Miami, FL 33138
TEL: (305) 624-7775

MCY ENGINEERING, INC.
GLAZING CONSULTANTS
12781 MIRAMAR PKWY, STE. 301
MIRAMAR, FL 33027 P: 305.588.5224
www.MCYEngineering.com mcy@mcyengineering.com

Rev. No.	Date	Drawn By	Description
1.	11.17.2025	JAMES	NEW APPROVAL
Drawn Date	11.17.2025	Scale	AS SHOWN
DRAWING NO.	AD25-52		
SHEET NO.	E2		
3 OF 14			

TYPICAL ANCHORS:
(SEE ELEVATIONS FOR SPACING)

TYPE 'A': 5/16" DIA. ULTRACON BY 'DEWALT' (Fu=177 KSI, Fy=155 KSI)
DIRECTLY INTO CONCRETE
2" MIN. EMBED INTO CONCRETE

TYPE 'B': 3/8" DIA. HILTI KH-EZ SCREWS
DIRECTLY INTO CONCRETE
2 1/2" MIN. EMBED INTO CONCRETE

TYPE 'C': 5/16"-24 DRILL-FLEX BY 'ELCO'(GRADE 5)
INTO 1/4" MIN. THK. STEEL. (A36 MIN.) Fy=36 KSI MIN.
1/4" THK. ALUM. (6063-T6 MIN.)
(STEEL IN CONTACT WITH ALUMINUM TO BE PLATED OR PAINTED)

TYPICAL EDGE DISTANCE:

INTO CONCRETE = 3 1/8" MIN.
INTO METAL STRUCTURE = 1 7/8" MIN.

CONCRETE f_c = 4000 PSI MIN. (NORMAL WEIGHT)






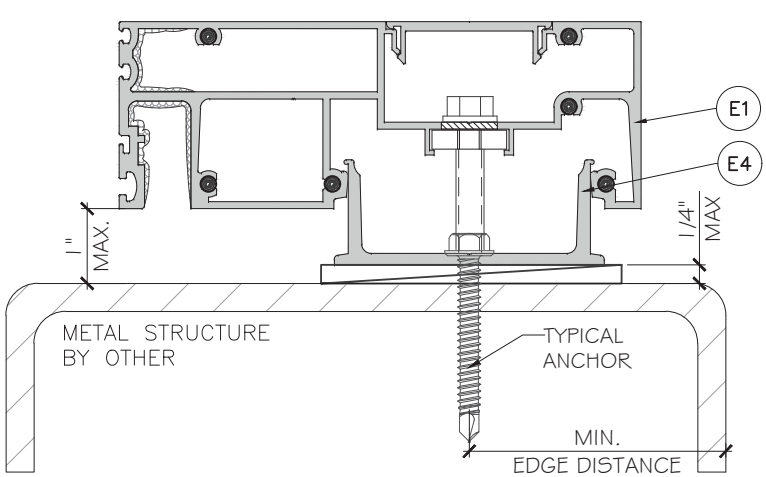


CHART 1 - SILL ANCHOR CAPACITIES - ± PSF (FOR SIZE SHOWN ON ELEVATIONS)				
W (INCH)	A4	A5	A6	B4/C4
48	166	174	174	174
54	148	174	174	174
60	133	166	174	174
66	121	151	174	174
72	111	139	166	174
73.69	108	135	162	174


SILL ANCHOR LAYOUT AT JAMB AND MULLION

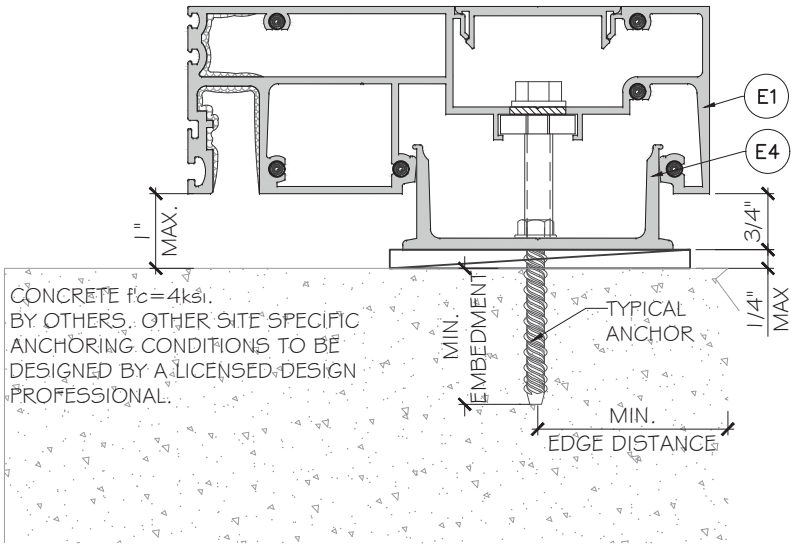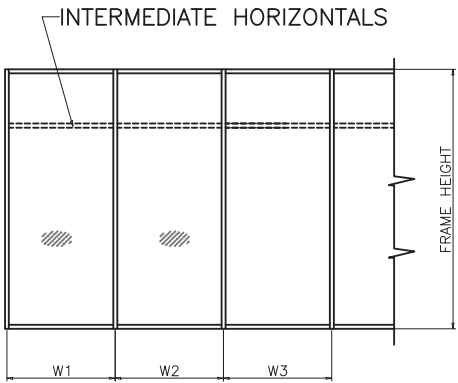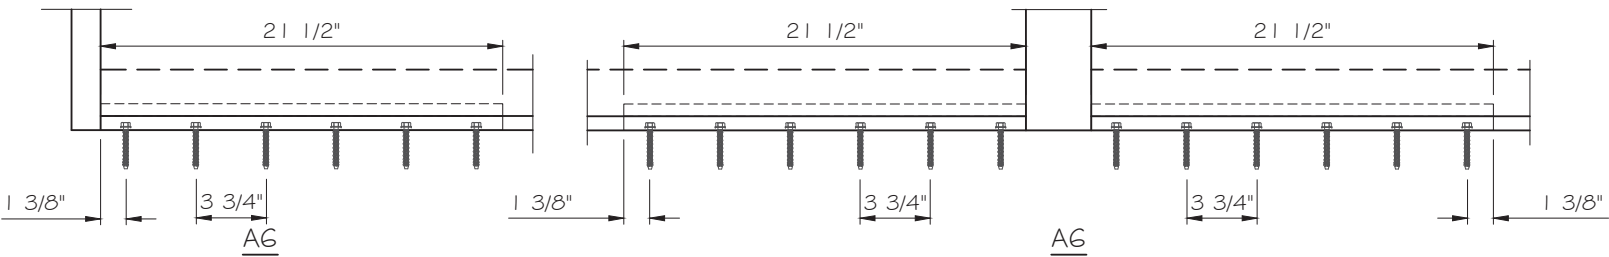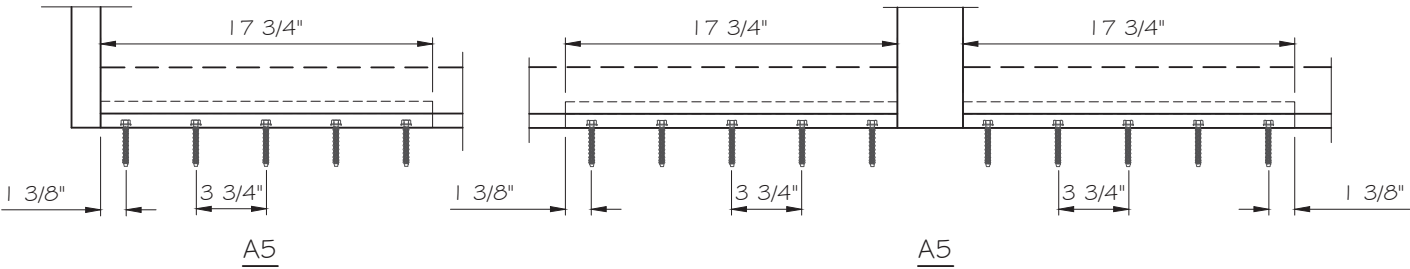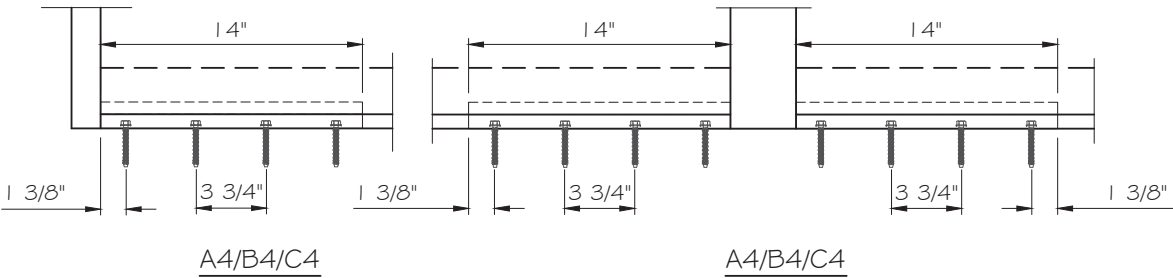

WIDTH (W) = W1
AT JAMB

WIDTH (W) = $\frac{W2 + W3}{2}$
AT MULLION

FLORIDA APPROVAL:
FL45940.1

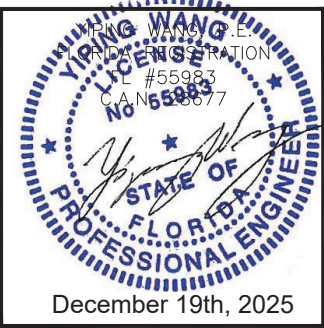

ES-8860 WINDOW WALL SYSTEM - SMI


ES WINDOWS, INC.
10653 NE Quaybridge Ct.
Miami, FL 33138
TEL: (305) 624-7775

MCY ENGINEERING, INC.

GLAZING CONSULTANTS

12781 MIRAMAR PKWY, STE. 301
MIRAMAR, FL 33027 P: 305.588.5224

www.MCYEngineering.com mcy@mcyeengineering.com

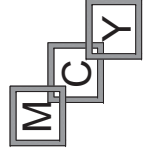

Rev. No.	Date	Drawn By	Description
1.	11.17.2025	JAMES	NEW APPROVAL


Drawn Date
11.17.2025

Scale
AS SHOWN


DRAWING NO.

AD25-52


A1
Sheet No.
4 OF 14

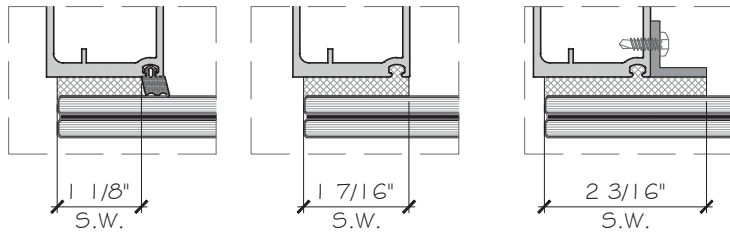


AT JAMB

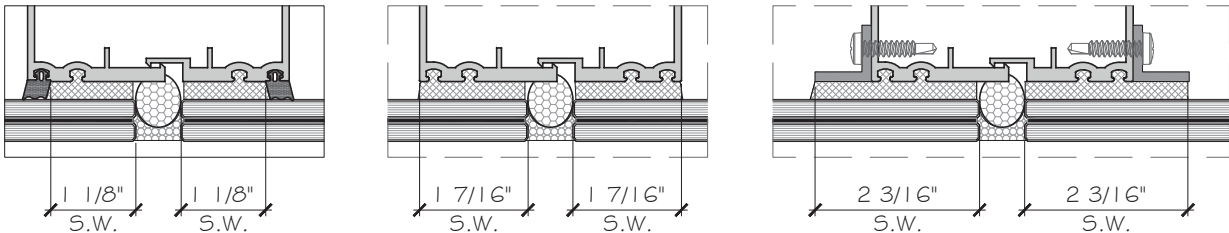

AT MULLION

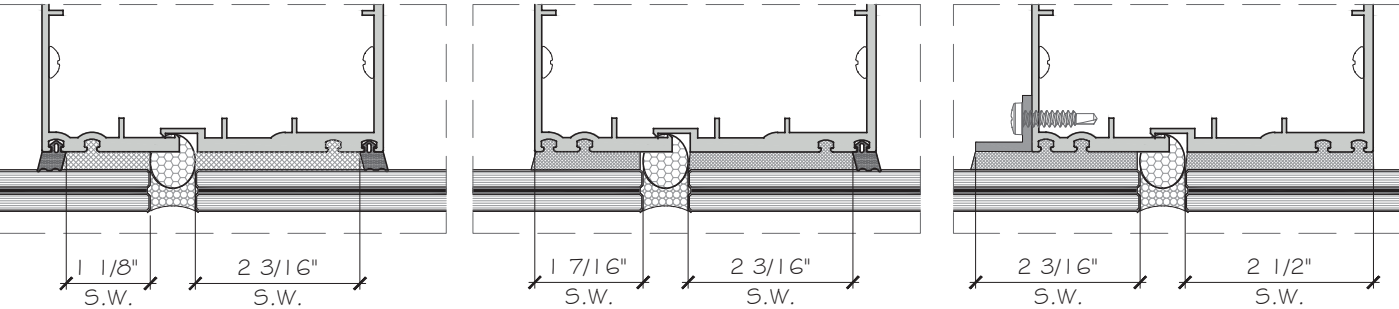


AT MULLION

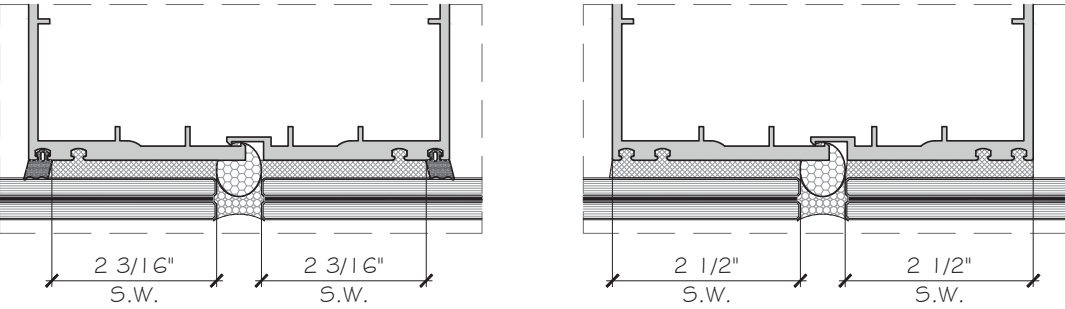

AT MULLION

SILICONE WIDTH CAPACITIES - ± PSF				
FRAME WIDTH CENTER TO CENTER	SILICONE WIDTH (S.W.) (INCH)			
INCH	1 1/8	1 7/16	2 3/16	2 1/2
48	135	172.5	174	174
54	120	153.3	174	174
60	108	138.0	174	174
65.75	98.6	125.9	174	174
66	98.2	125.5	174	174
72	-	-	174	174
78	-	-	161.5	174
80.75	-	-	156.0	174

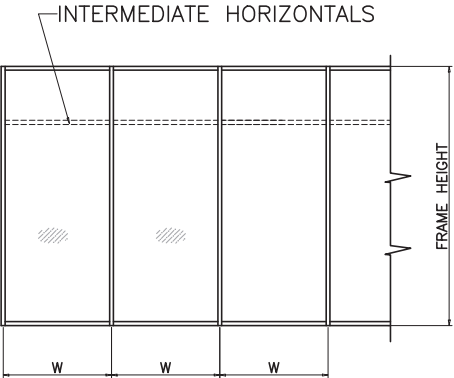


FLORIDA APPROVAL:
FL45940.1


YIPING WANG, P.E.
FLORIDA REGISTRATION
#55983
C.A. No. 6677
December 19th, 2025

ES-8860 WINDOW WALL SYSTEM - SMI
ES WINDOWS, INC.
10653 NE Quaybridge Ct.
Miami, FL 33138
TEL. (305) 624-7775

Rev. No.	Date	Drawn By	Description
1.	11.17.2025	JAMES	NEW APPROVAL
Drawn Date 11.17.2025			Scale AS SHOWN
DRAWING NO. AD25-52			
S1			
Sheet No. 5 OF 14			

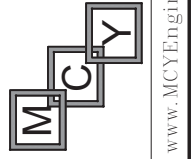


MCY ENGINEERING, INC.
GLAZING CONSULTANTS
12781 MIRAMAR PKWY, STE. 301
MIRAMAR, FL 33027 P: 305.588.5224
www.MCYEngineering.com mcy@mcyengineering.com

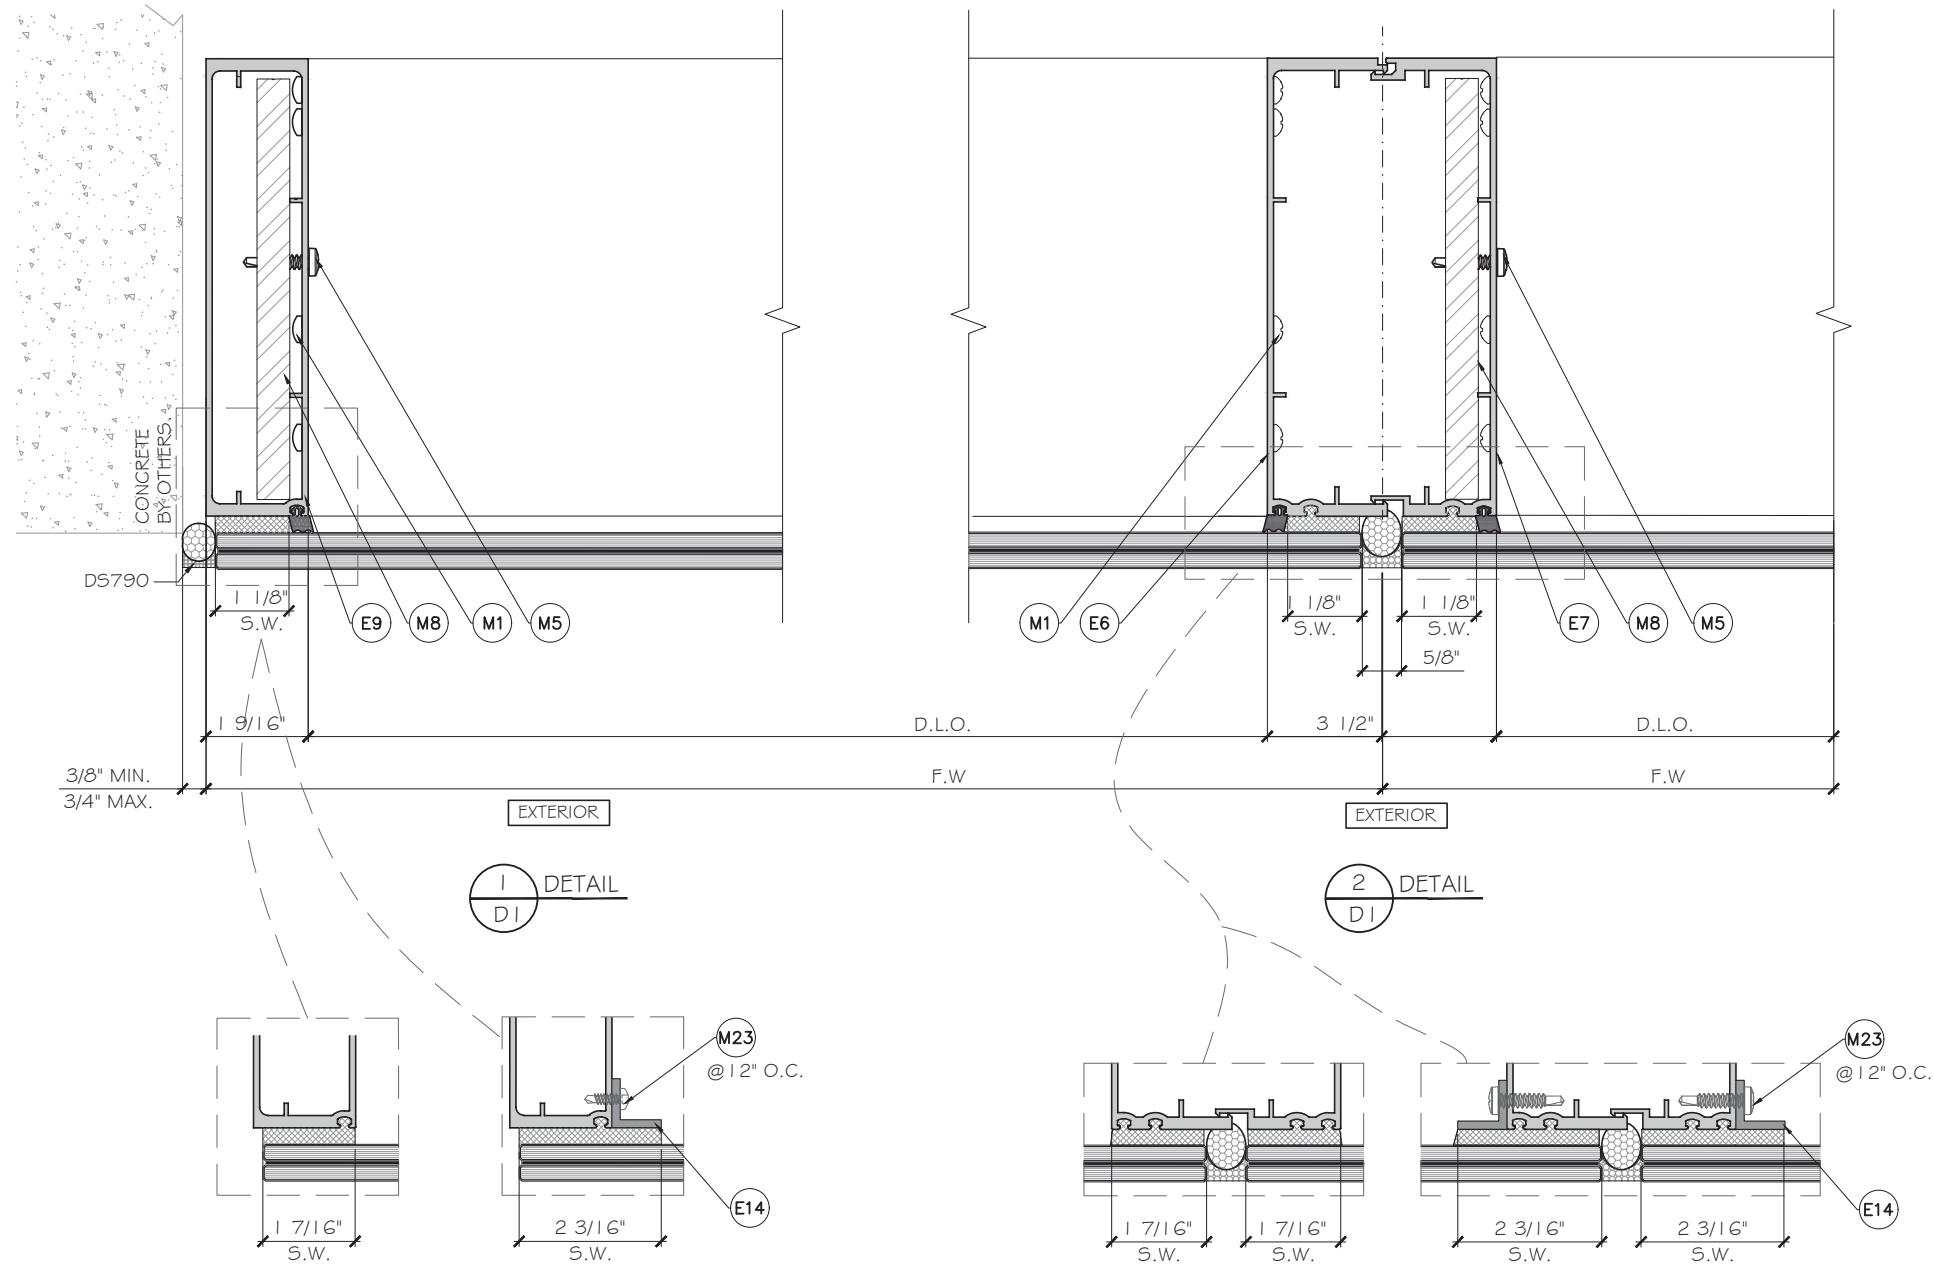

SILICONE OPTIONS SEE SHEET S1
FOR CAPACITIES

FLORIDA APPROVAL:
FL45940.1

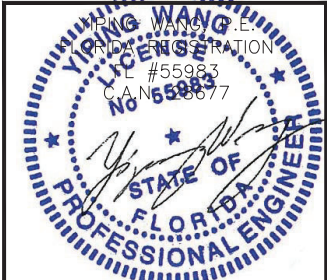


ES-8860 WINDOW WALL SYSTEM - SMI



ES WINDOWS, INC.
10653 NE Quaybridge Ct.
Miami, FL 33138
TEL. (305) 624-7775

MCY ENGINEERING, INC.
GLAZING CONSULTANTS
12781 MIRAMAR PKWY, STE. 301
MIRAMAR, FL 33027 P: 305.588.5224
www.MCYEngineering.com mcy@mcyengineering.com


Rev. No.	Date	Drawn By	Description
1.	11.17.2025	JAMES	NEW APPROVAL
D1			
6 OF 14			

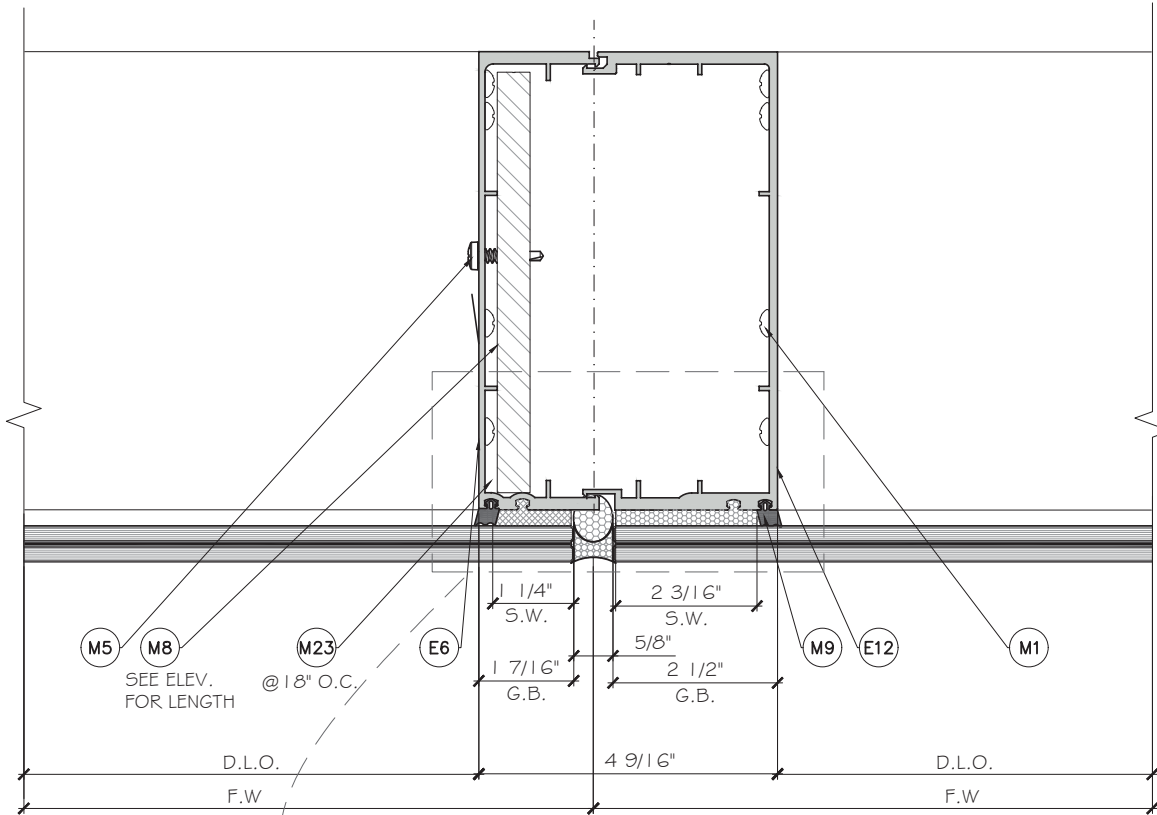

EXTERIOR
I
D2
DETAIL

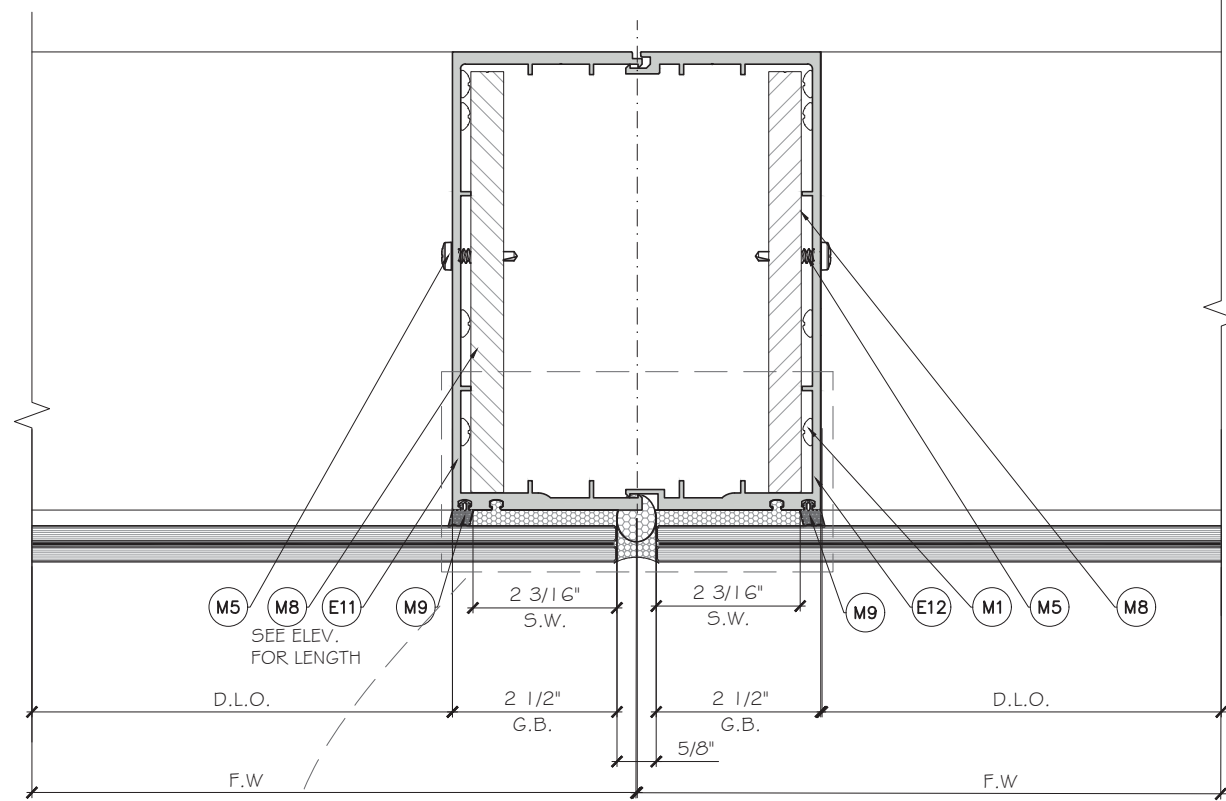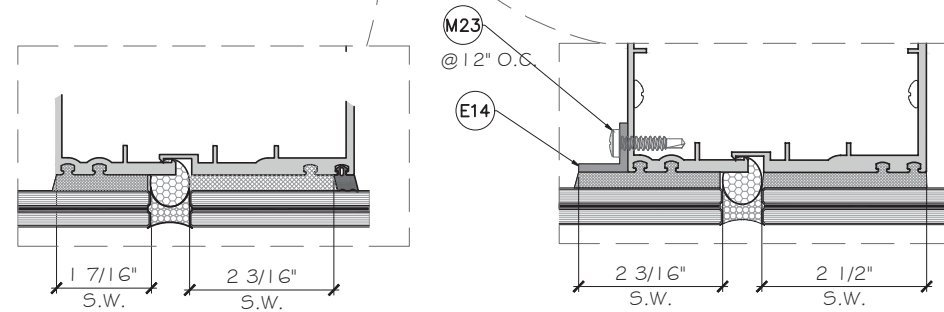


EXTERIOR
I
D2
DETAIL

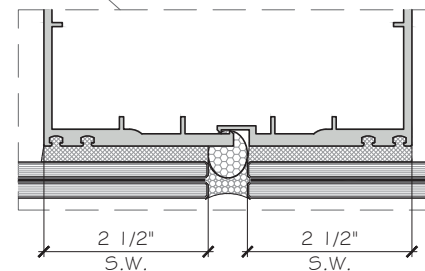


SILICONE OPTIONS SEE SHEET S1
FOR CAPACITIES

FLORIDA APPROVAL:
FL45940.1

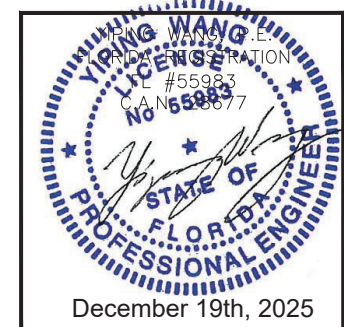

ES-8860 WINDOW WALL SYSTEM - SMI

ES WINDOWS, INC.
10653 NE Quaybridge Ct.
Miami, FL 33138
TEL: (305) 624-7775

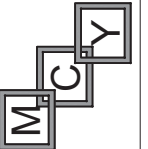


MCY ENGINEERING, INC.
GLAZING CONSULTANTS

12781 MIRAMAR PKWY, STE. 301
MIRAMAR, FL 33027 P: 305.588.5224
www.MCYEngineering.com mcy@mcyengineering.com

Rev. No.	Date	Drawn By	Description
1.	11.17.2025	JAMES	NEW APPROVAL
D2			
7 OF 14			

STEEL STRUCTURE ARE NOT PARTS OF THIS APPROVAL. DIFFERENT ANCHOR SUBSTRATE CONDITIONS TO BE EVALUATED BY A FLORIDA LICENSED PROFESSIONAL ON A SITE SPECIFIC BASIS.

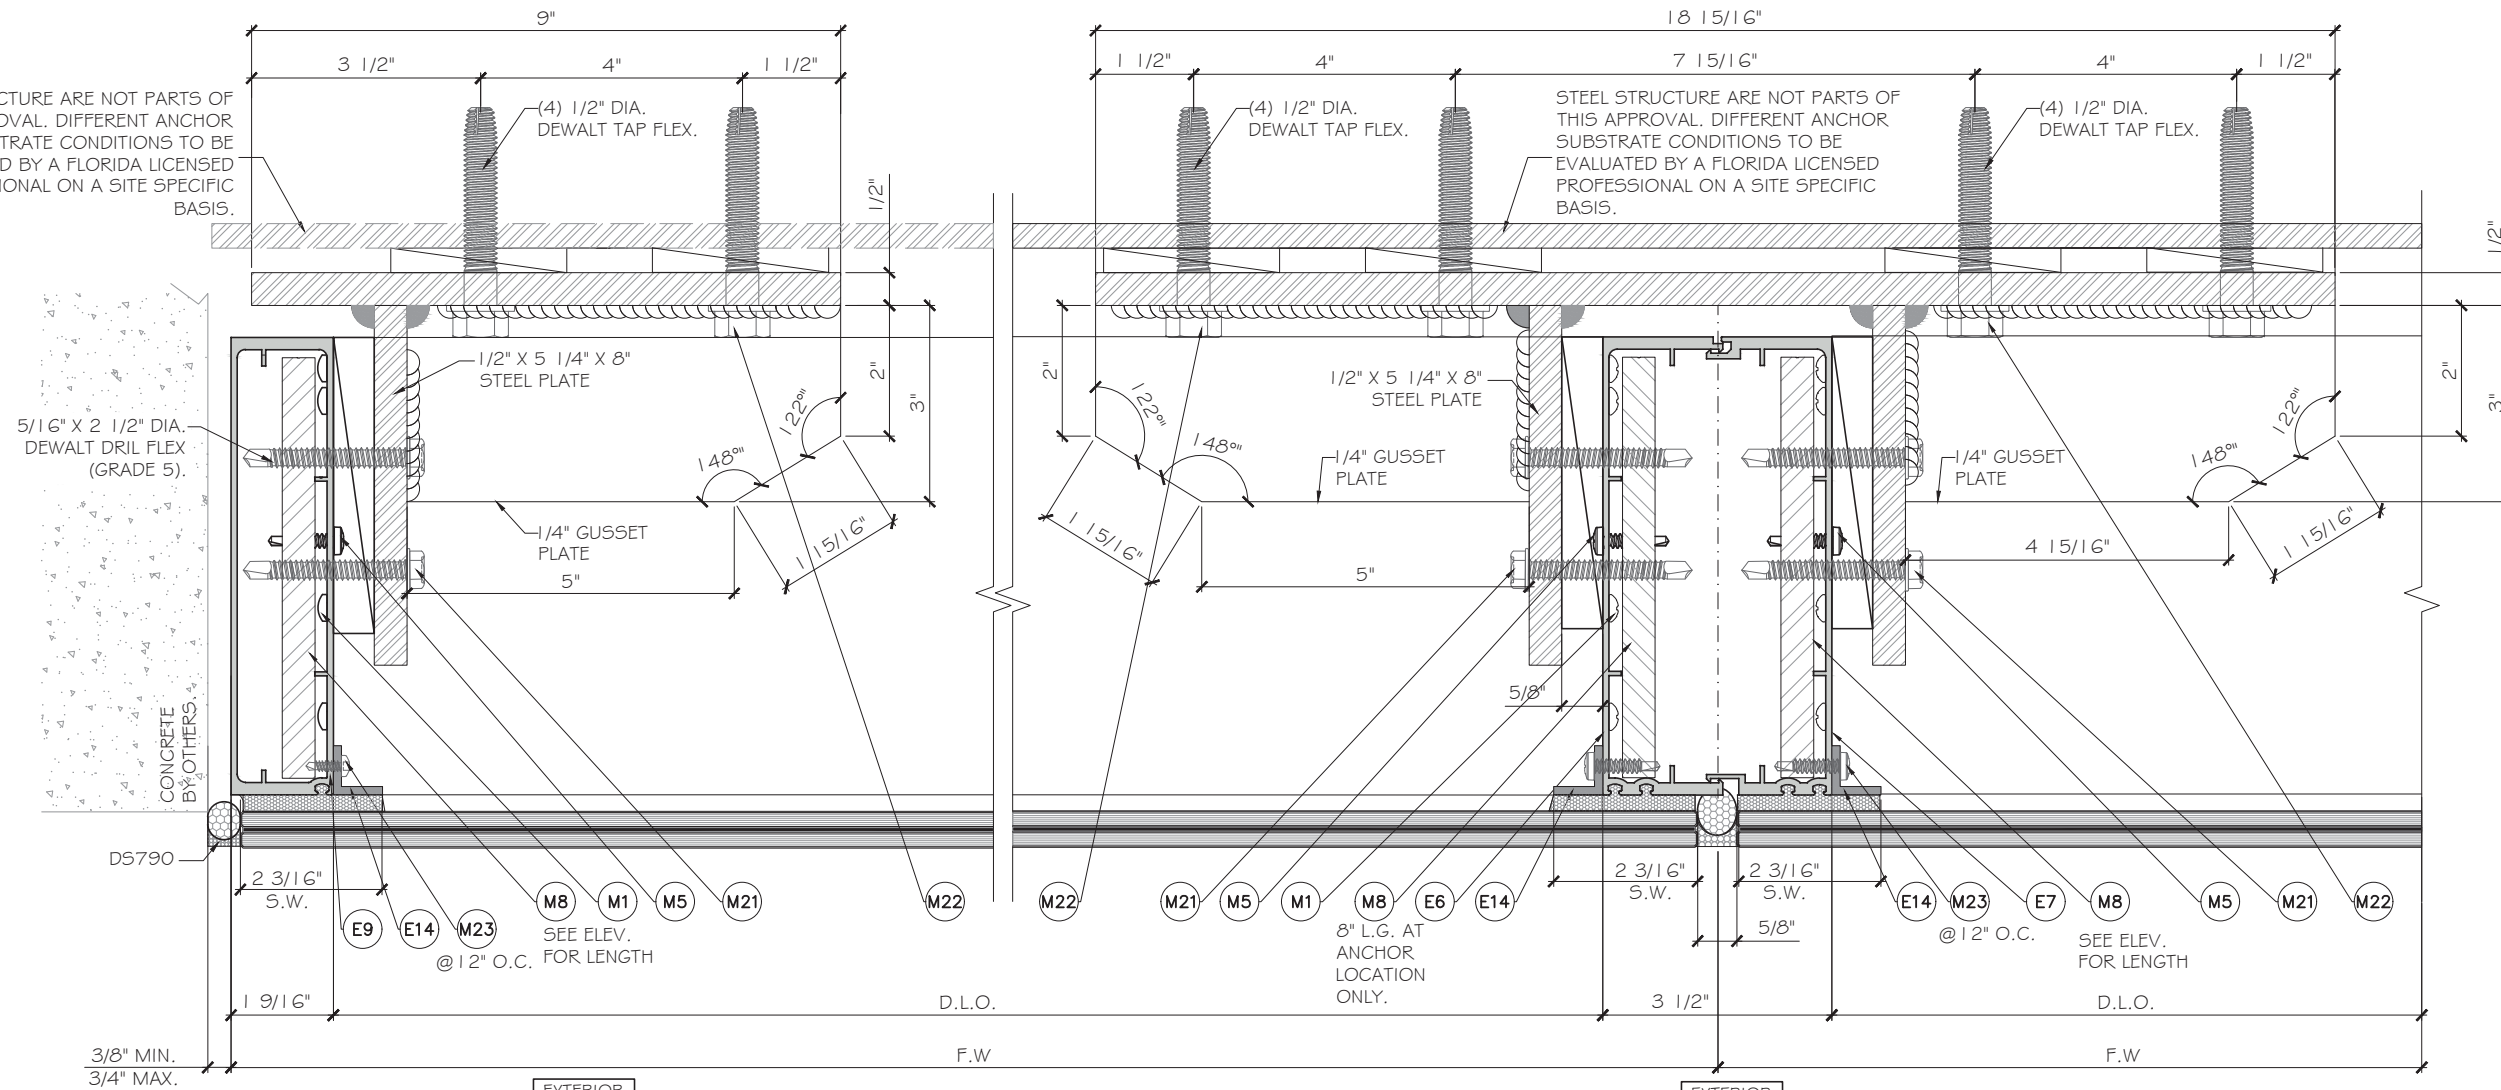

SILICONE OPTIONS SEE SHEET S1 FOR CAPACITIES

FLORIDA APPROVAL:
FL45940.1

YIPING WANG, P.E.
Professional Engineer
License #55983
C.A. No. 55983

December 19th, 2025

MCY ENGINEERING, INC.
GLAZING CONSULTANTS

12781 MIRAMAR PKWY, STE. 301
MIRAMAR, FL 33027 P: 305.588.5224
www.MCYEngineering.com mcy@mcyengineering.com

ES-8860 WINDOW WALL SYSTEM - SMI

ES WINDOWS, INC.
10653 NE Quaybridge Ct.
Miami, FL 33138
TEL: (305) 624-7775

Rev. No.	Date	Drawn By	Description
1.	11.17.2025	JAMES	NEW APPROVAL

Drawn Date
11.17.2025

Scale
AS SHOWN


DRAWING NO.
AD25-52

D3

Sheet No.
8 OF 14



FLORIDA APPROVAL:
FL45940.1

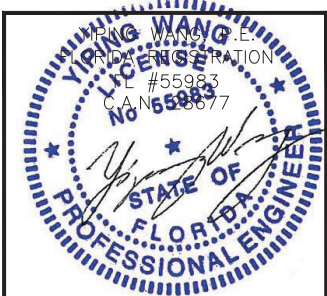

MCY ENGINEERING, INC.
GLAZING CONSULTANTS

10653 NE Quaybridge Ct.
Miami, FL 33138
TEL. (305) 624-7775

2781 MIRAMAR PKWY, STE. 301
MIRAMAR, FL 33027 P: 305.588.5224
mcyring.com mcyring.com

[illegible]

[illegible]


ES-8860 WINDOW WALL SYSTEM - SMI

ES WINDOWS, INC.
10653 NE Quaybridge Ct.
Miami, FL 33138
TEL. (305) 624-7775

MCY ENGINEERING, INC.

GLAZING CONSULTANTS


12781 MIRAMAR PKWY.STE.301
MIRAMAR, FL 33027 P: 305.588.5224
mcye@mcyeengineering.com

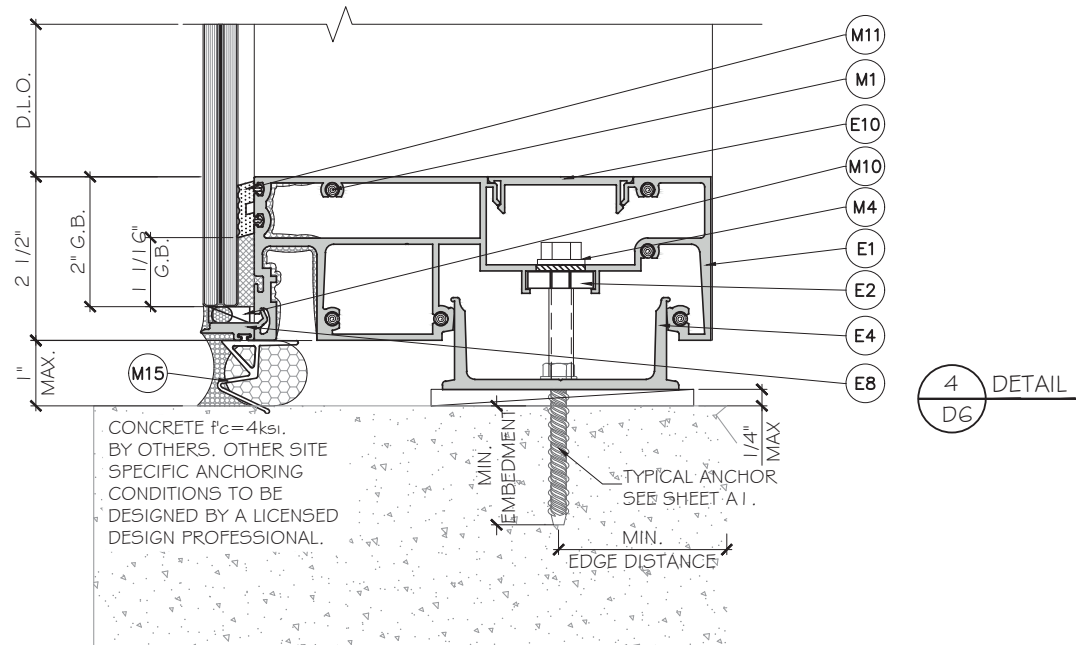

CONCRETE $f'_c = 4 \text{ksi}$.
BY OTHERS. OTHER SITE
SPECIFIC ANCHORING
CONDITIONS TO BE
DESIGNED BY A LICENSED
DESIGN PROFESSIONAL.

TYPICAL ANCHOR
SEE SHEET A I.
MIN.
DISTANCE

FL45940.1

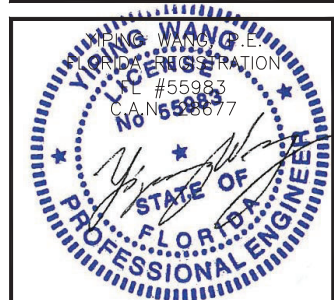

December 19th, 2025

[illegible]


ES WINDOWS, INC.
10653 NE Quaybridge Ct.
Miami, FL 33138
TEL. (305) 624-7775




MCY ENGINEERING, INC.
GLAZING CONSULTANTS

12781 MIRAMAR PKWY. STE. 301
MIRAMAR, FL 33027 P: 305.588.5222

www.MCYEngineering.com mcy@mcyengineering.com

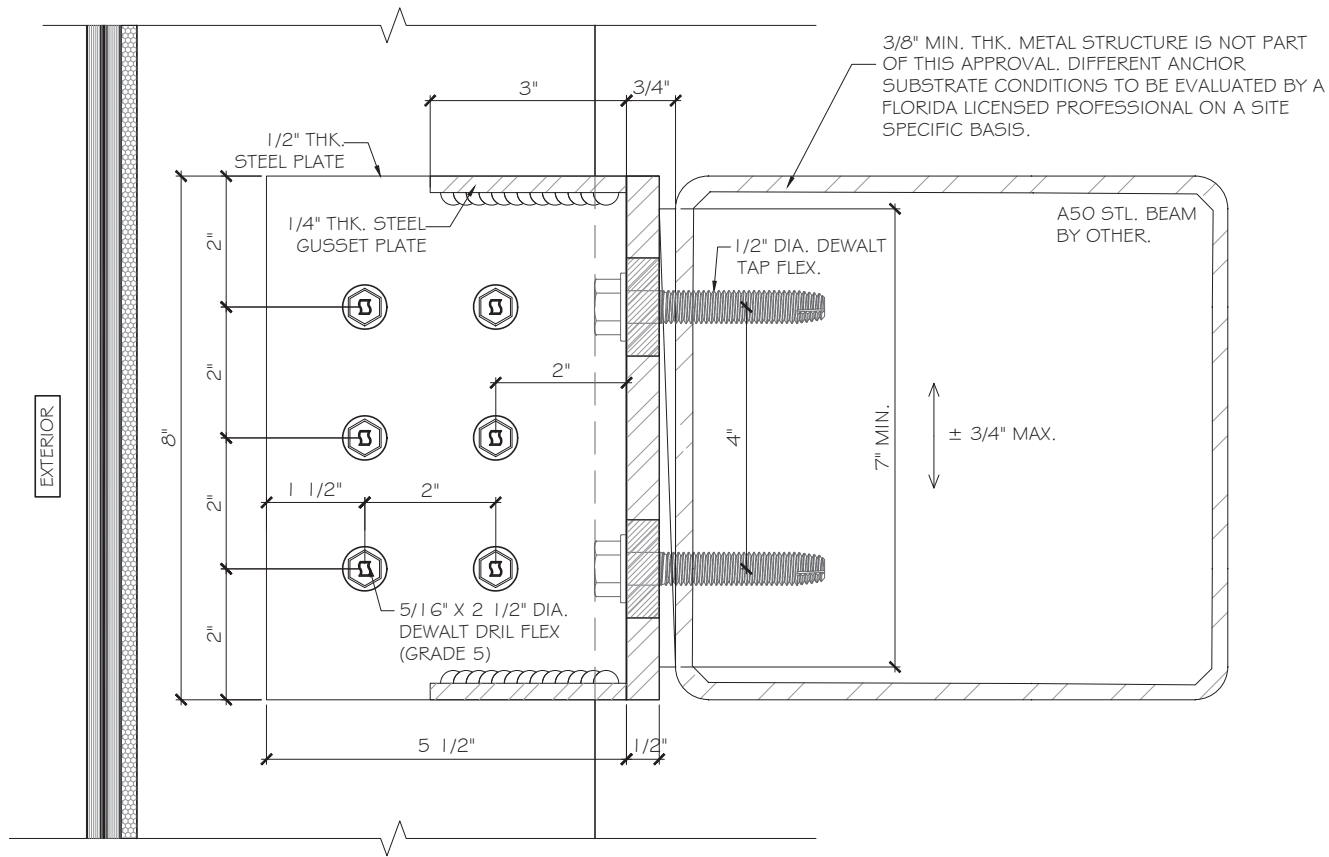

1
D7
DETAIL
AT JAMB

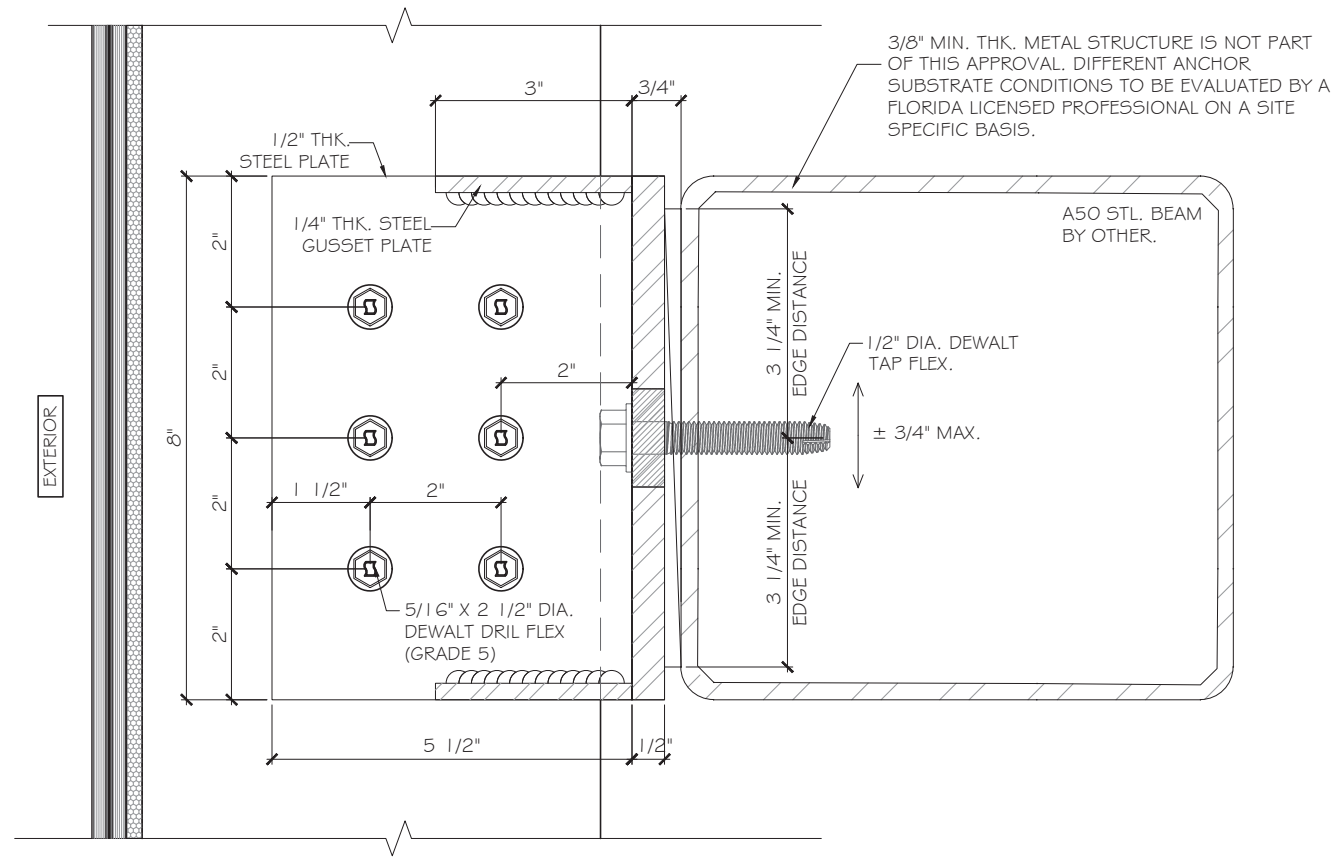

2
D7
DETAIL
AT MULLION

FLORIDA APPROVAL:
FL45940.1

YIPING WANG, P.E.
FLORIDA REGISTRATION
#55983
C.A. No. 65677
December 19th, 2025

ES-8860 WINDOW WALL SYSTEM - SMI


ES WINDOWS, INC.
10653 NE Quaybridge Ct.
Miami, FL 33138
TEL: (305) 624-7775




MCY ENGINEERING, INC.
GLAZING CONSULTANTS

12781 MIRAMAR PKWY, STE. 301
MIRAMAR, FL 33027 P: 305.588.5224
www.MCYEngineering.com mcy@mcyengineering.com


--	--	

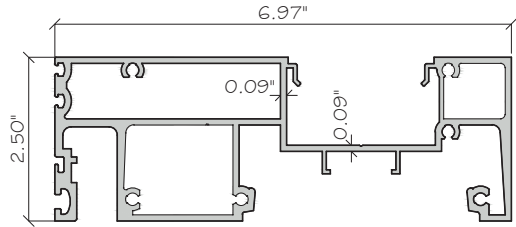


E1 FRAME HEAD AND SILL
ES-8860-007A ALUM. 6063-T6

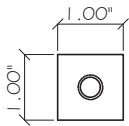

E2 SILL LEVELER
ALU-P-020 ALUM. 6063-T6

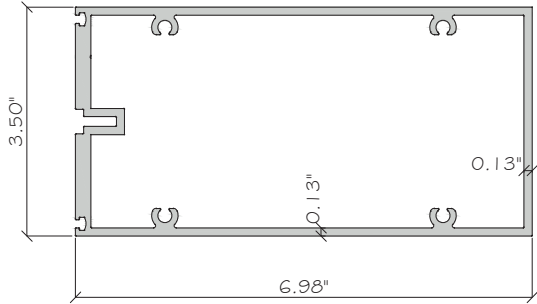


E3 INTERMEDIATE HORIZONTAL SSG
GW-7000-129 ALUM. 6063-T6

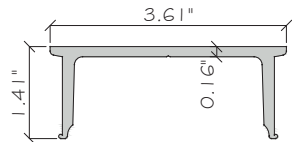


E4 ANCHOR
ES-7004 ALUM. 6005-T5




E5 STRUCTURAL GLAZING SHELF
GW-5250-206 ALUM. 6063-T6

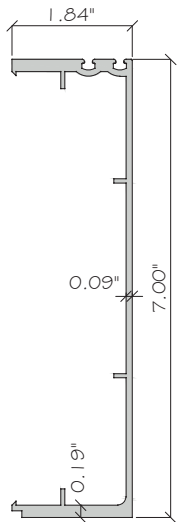


E6 SSG FEMALE MULLION
ES-8860-008 ALUM. 6005-T5

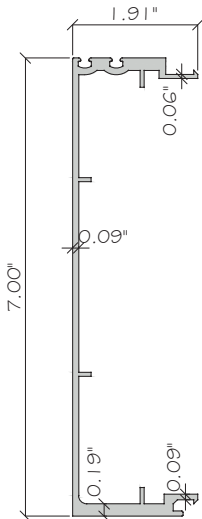


E7 MALE MULLION SSG
AND CAPTURED
ES-8860-009 ALUM. 6005-T5

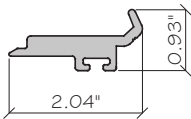


E8 SETTING CHAIR
ES-WW8860-402 ALUM. 6063-T6

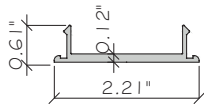


E10 SNAP COVER
ES-7003A ALUM. 6063-T5

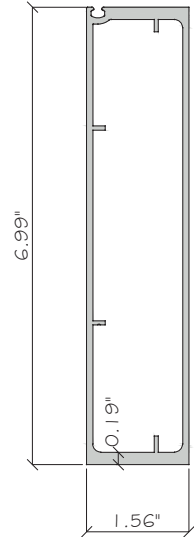


E9 JAMB SSG
ES-WW8832-104 ALUM. 6063-T6

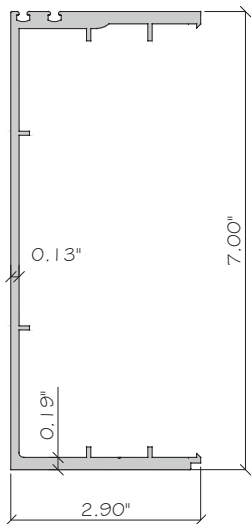


E11 HEAVY MULLION FEMALE
ES-8860-701 ALUM. 6005-T5

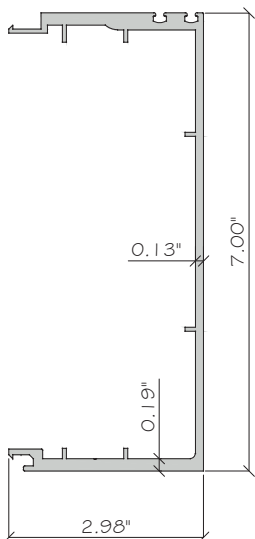

E12 HEAVY MULLION MALE
ES-8860-702 ALUM. 6005-T5

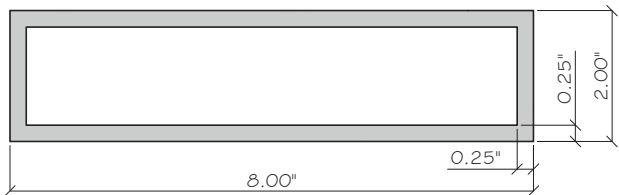


E13 TUBULAR SILL
T-2X8X0.25 ALUM. 6063-T6

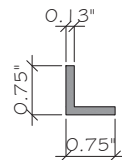

E14 ANGLE
ALUM. 6063-T6

FLORIDA APPROVAL:
FL45940.1

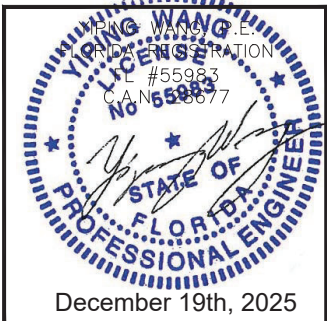

ES-8860 WINDOW WALL SYSTEM - SMI

ES WINDOWS, INC.
10653 NE Quaybridge Ct.
Miami, FL 33138
TEL. (305) 624-7775



MCY ENGINEERING, INC.
GLAZING CONSULTANTS

12781 MIRAMAR PKWY, STE. 301
MIRAMAR, FL 33027 P: 305.588.5224
www.MCYEngineering.com mcy@mcyengineering.com

Rev. No.	Date	Drawn By	Description
1.	11.17.2025	JAMES	NEW APPROVAL
Drawn Date 11.17.2025 Scale AS SHOWN			
DRAWING NO. AD25-52			
P1			
Sheet No. 13 OF 14			

