




NORMAL SILL SLIDING DOOR CAPACITY - PSF				
A.P.W.(IN) MAX.	F.H.(IN) MAX.	INTERLOCK	DESIGN LOAD. MAX.	GLASS
			FOR WATER RESISTANCE	
48 1 1/16	110 1 1/16	LEVEL 1	+/-45	G 1/G2
60 3/4	134 1 1/16	LEVEL 2	+/-45	G 1/G2
60 3/4	134 1 1/16	LEVEL 3	+/-75	G 1/G2
63 5/16	134 1/4	LEVEL 4	+/-75	G 1/G2

NOTE

1. A.P.W.: AVERAGE PANEL WIDTH
(FRAME WIDTH/ NUMBER OF PANELS).
2. F.H.: FRAME HEIGHT.


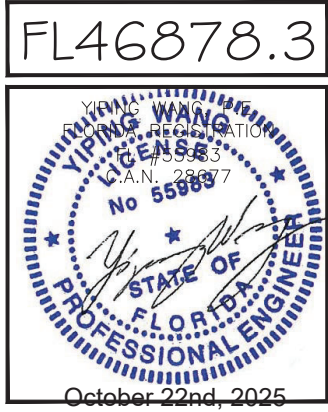


ES-SGD1010T SLIDING GLASS DOOR (4 TRACK) -L.M.I.

MCY ENGINEERING, INC.
GLAZING CONSULTANTS
2781 MIRAMAR PARKWAY #301
IRAMAR, FL 33027 P: 305.588.5222
e: mcy@mcyengineering.com

SLIDING GLASS DOOR (4)
ES WINDOWS, INC.
10653 NE Quaybridge Ct.
Miami, FL 33138
TEL. (305) 624-7775

[illegible]

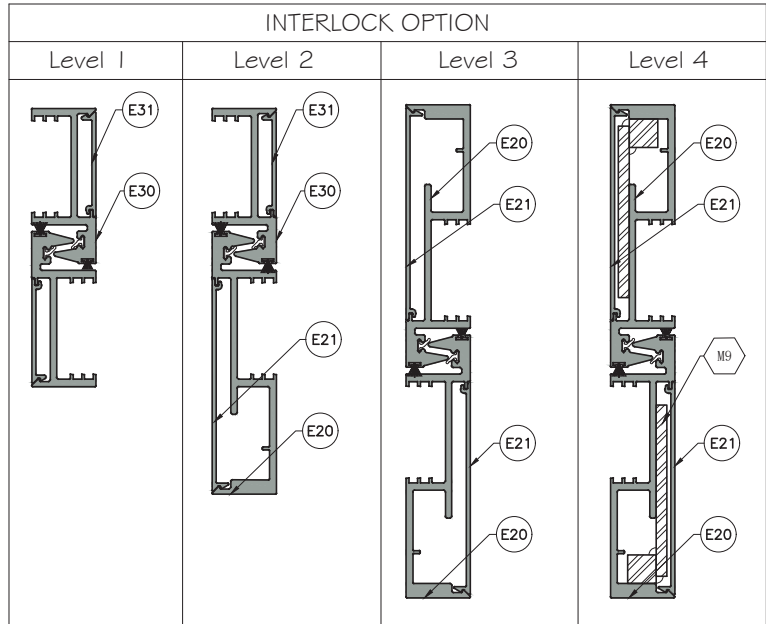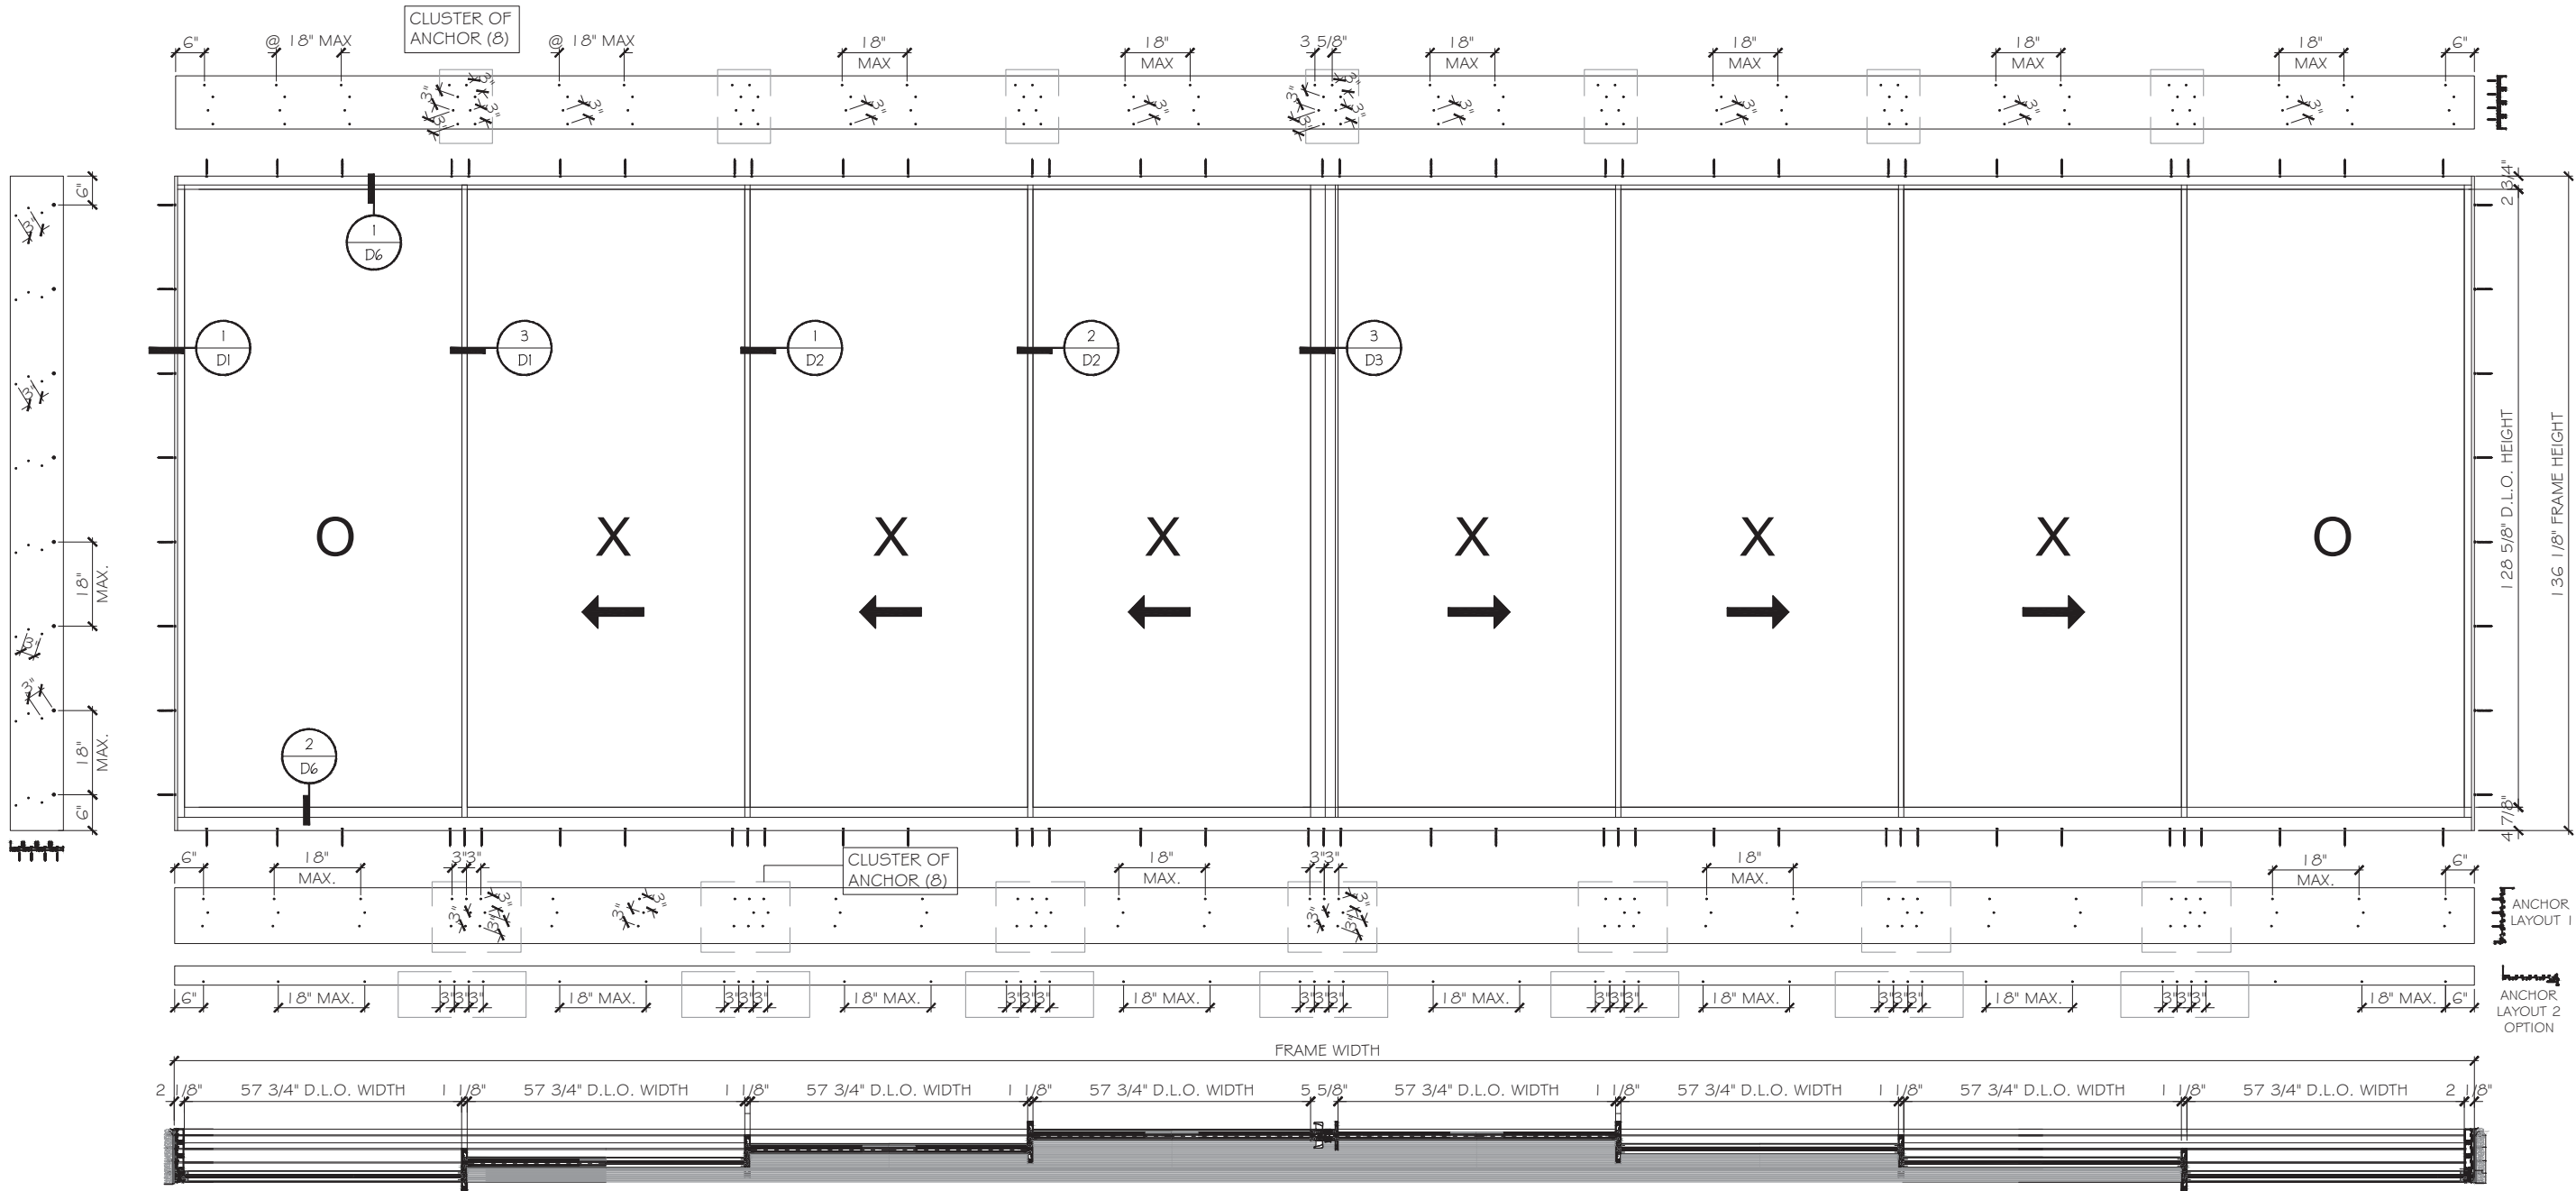


TYPICAL EXTERIOR ELEVATIONS (OXXXXXXO) GUTTER SILL
OTHER CONFIGURATION SEE SHEET E4

GUTTER SILL SLIDING DOOR CAPACITY - PSF				
A.P.W.(IN) MAX.	F.H.(IN) MAX.	INTERLOCK	DESIGN LOAD. MAX.	GLASS
			FOR WATER RESISTANCE	
48 11/16	112 1/8	LEVEL 1	+/-45	G1/G2
60 3/4	136 1/8	LEVEL 2	+/-45	G1/G2
60 3/4	136 1/8	LEVEL 3	+/-75	G1/G2
63 5/16	135 11/16	LEVEL 4	+/-75	G1/G2

NOTE
1. A.P.W.: AVERAGE PANEL WIDTH
(FRAME WIDTH/ NUMBER OF PANELS).
2. F.H.: FRAME HEIGHT.

FL46878.3

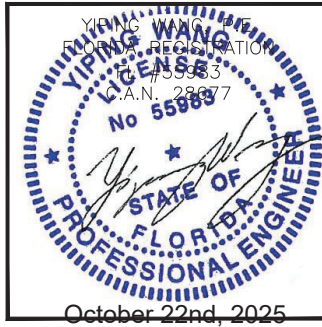

MCY

ES

W

INC.

MCY ENGINEERING, INC.

GLAZING CONSULTANTS

12781 MIRAMAR PARKWAY #301

MIRAMAR, FL 33027

P: 305.588.5224

www.MCYEngineering.com

mcy@mcyeengineering.com

ES-SGD1010T SLIDING GLASS DOOR (4 TRACK) -L.M.I.


ES WINDOWS, INC.

10653 NE Quaybridge Ct

Miami, FL 33138

TEL: (305) 624-7775


Drawn Date	Scale
10.22.2025	AS SHOWN
DRAWING NO.	
AD24-22	
E2	
Sheet No.	
03 OF 23	

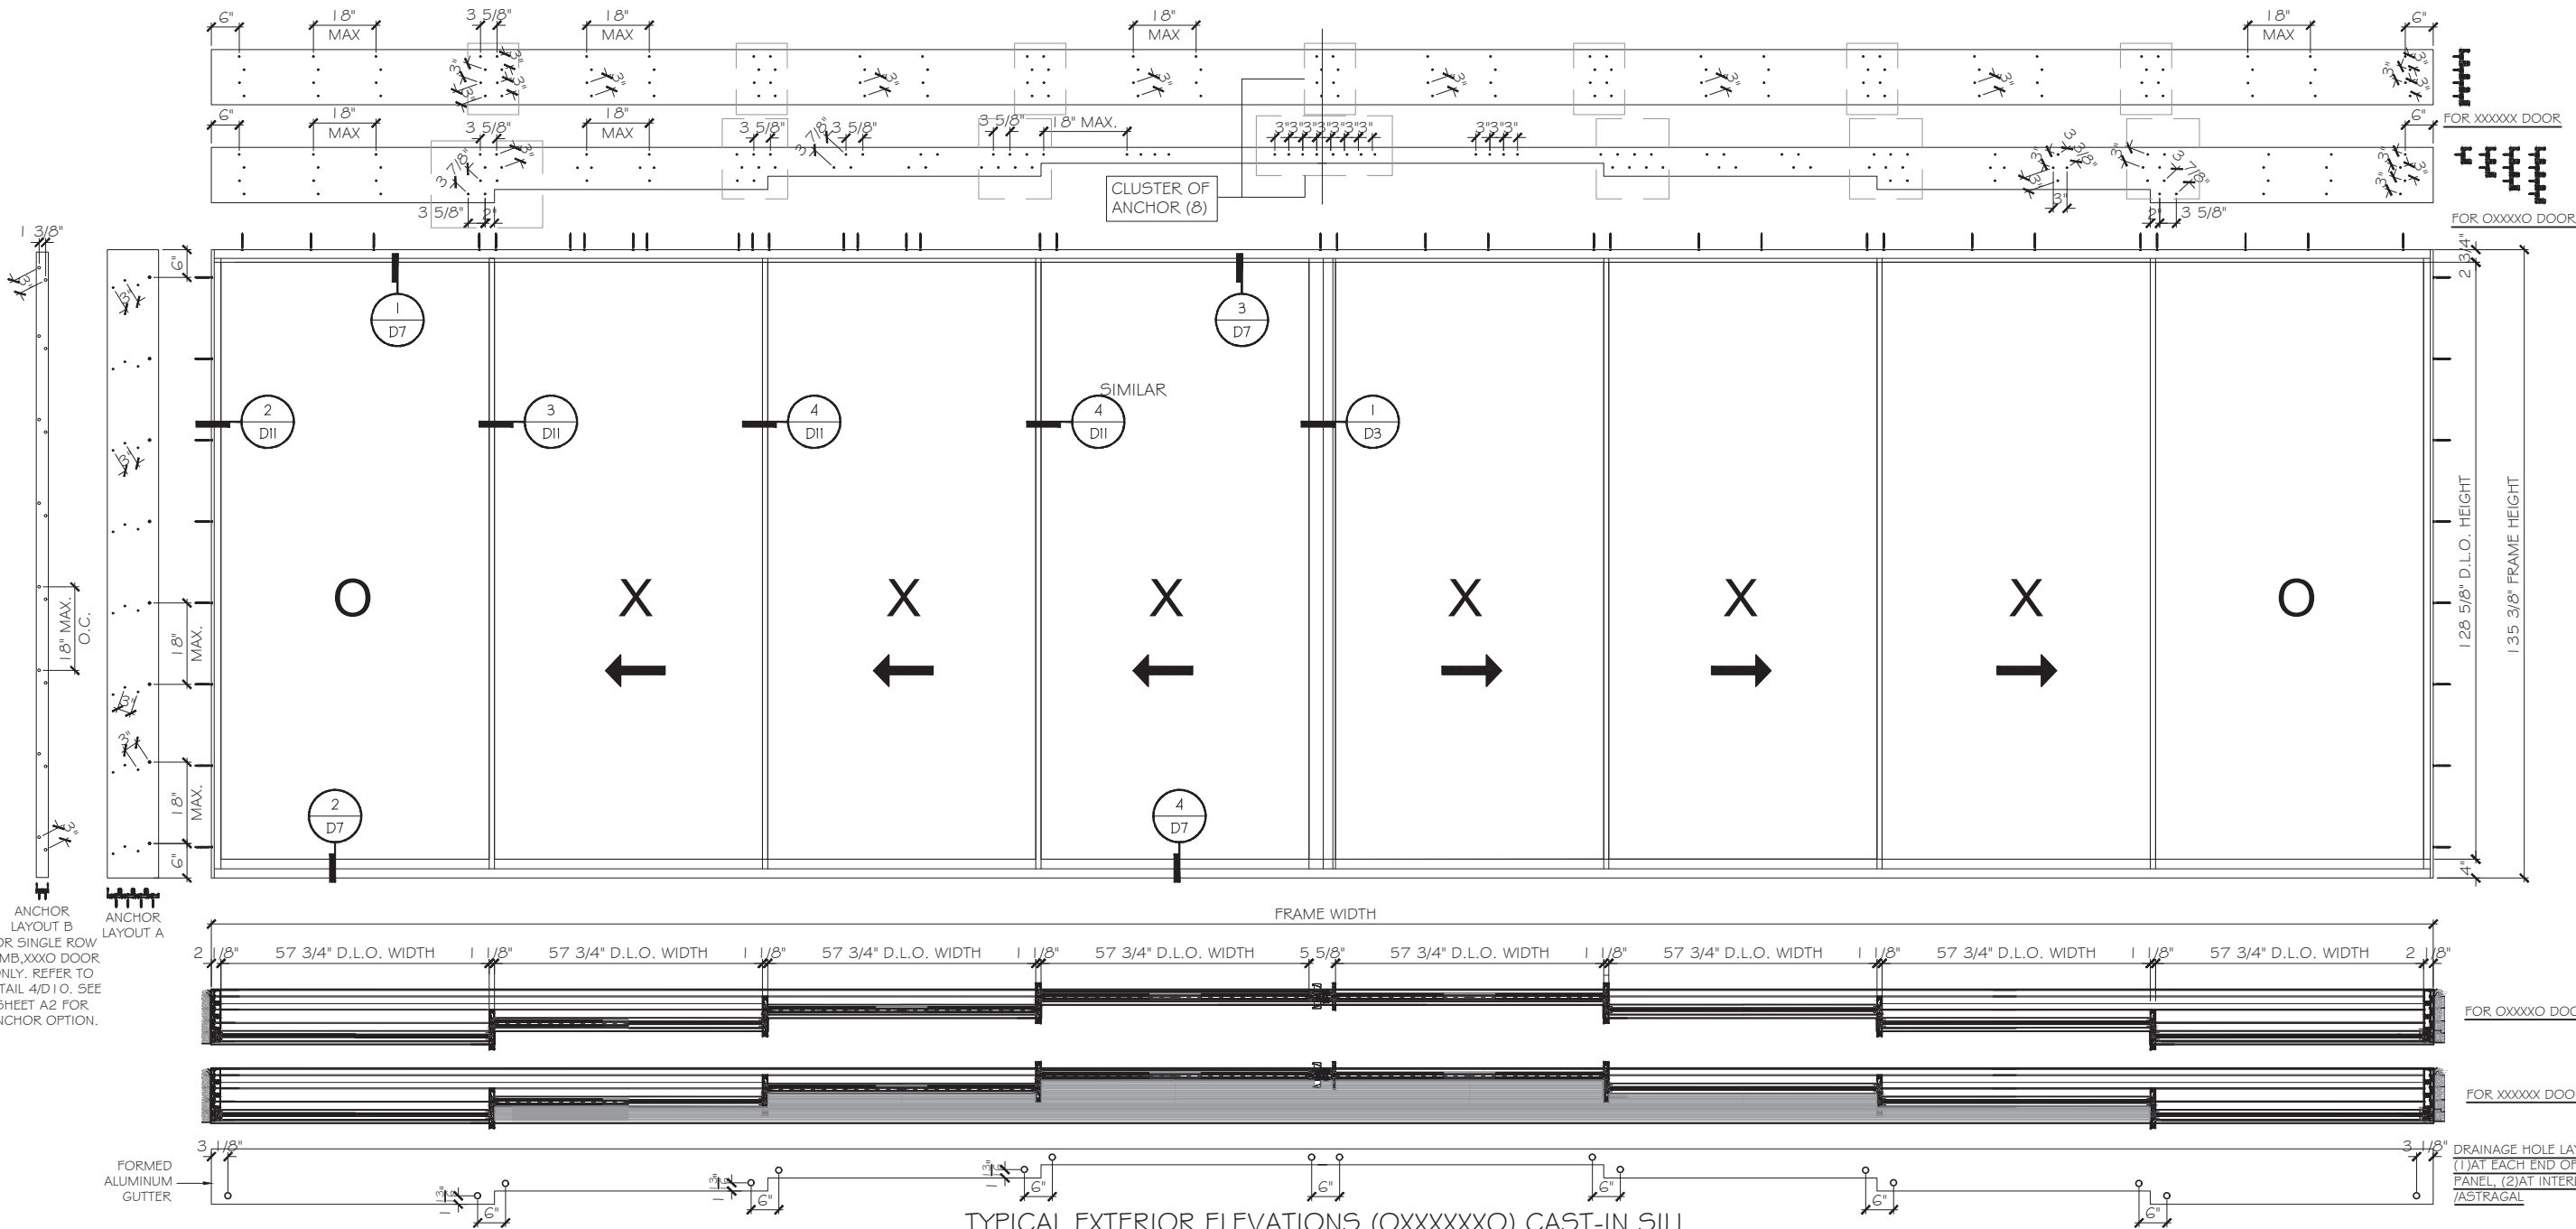


TYPICAL EXTERIOR ELEVATIONS (OXXXXXXO) CAST-IN SILL
OTHER CONFIGURATION SEE SHEET E4

CAST-IN SILL SLIDING DOOR CAPACITY - PSF					
A.P.W.(IN) MAX.	F.H.(IN) MAX.	INTERLOCK	DESIGN LOAD. MAX.		GLASS
			A	B	
48 11/16	111 3/8	LEVEL 1	+/-45	+/-45	G1/G2
60 3/4	135 3/8	LEVEL 2	+/-45	+/-45	G1/G2
60 3/4	135 3/8	LEVEL 3	+46.6/-75	+75/-75	G1/G2
63 5/16	134 15/16	LEVEL 4	+46.6/-75	+75/-75	G1/G2

NOTE
1. A.P.W.: AVERAGE PANEL WIDTH
(FRAME WIDTH/ NUMBER OF PANELS).
2. F.H.: FRAME HEIGHT.
3. A: FOR WATER RESISTANCE.
B: NOT FOR WATER RESISTANCE.

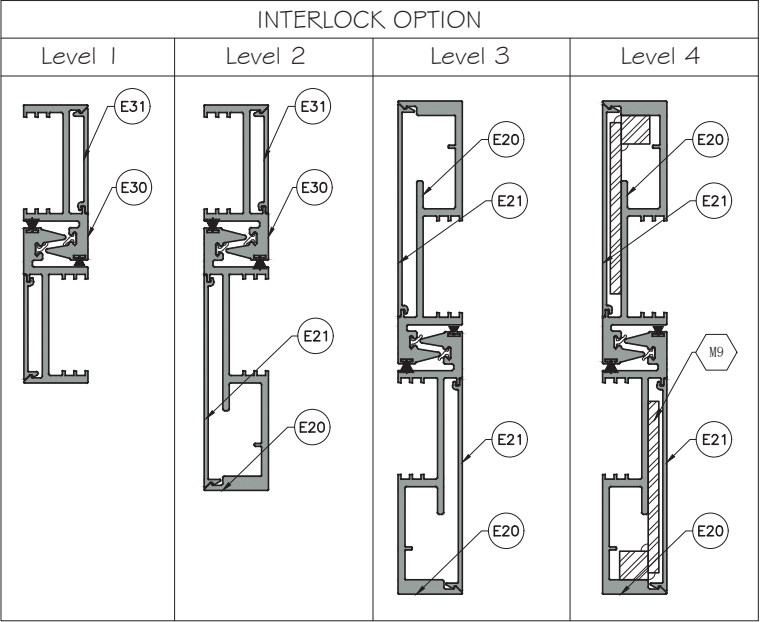



FL46878.3

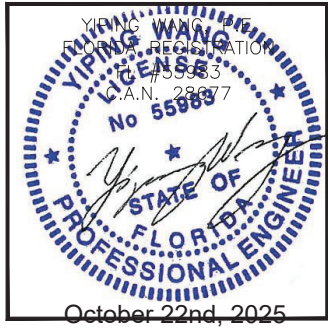

Drawn Date	Scale
10.22.2025	AS SHOWN
DRAWING NO.	
AD24-22	
E3	
Sheet No.	
04 OF 23	



APPROVED DOOR CONFIGURATIONS - 4 TRACK DOORS (SEE SHEET E1 FOR APPROVED DOOR SIZE AND INTERLOCK OPTIONS)

NORMAL SILL (MAX. DP: +75/-75 PSF)

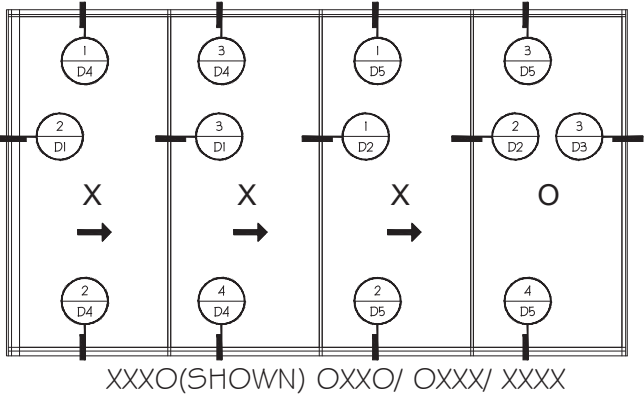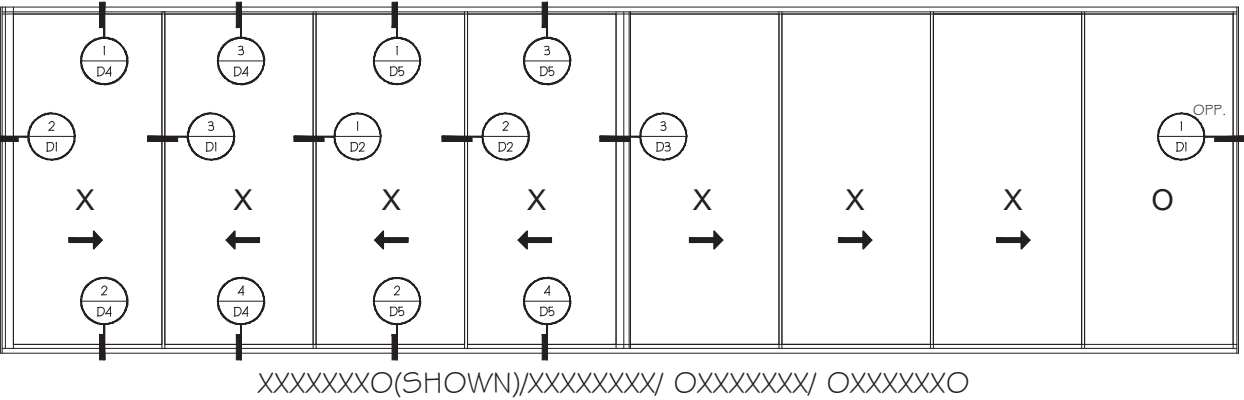






ANCHOR LAYOUT SEE SHEET E1

GUTTER SILL (MAX. DP: +75/-75 PSF)

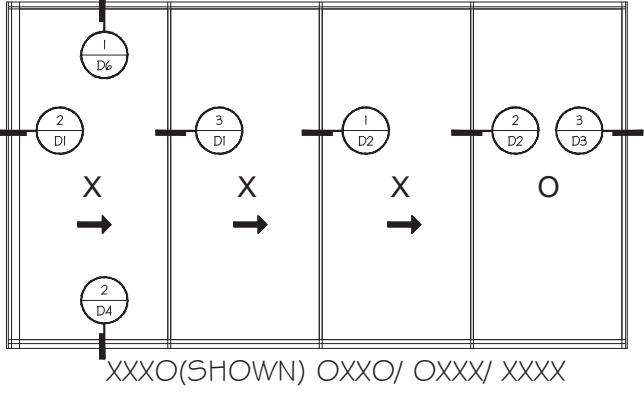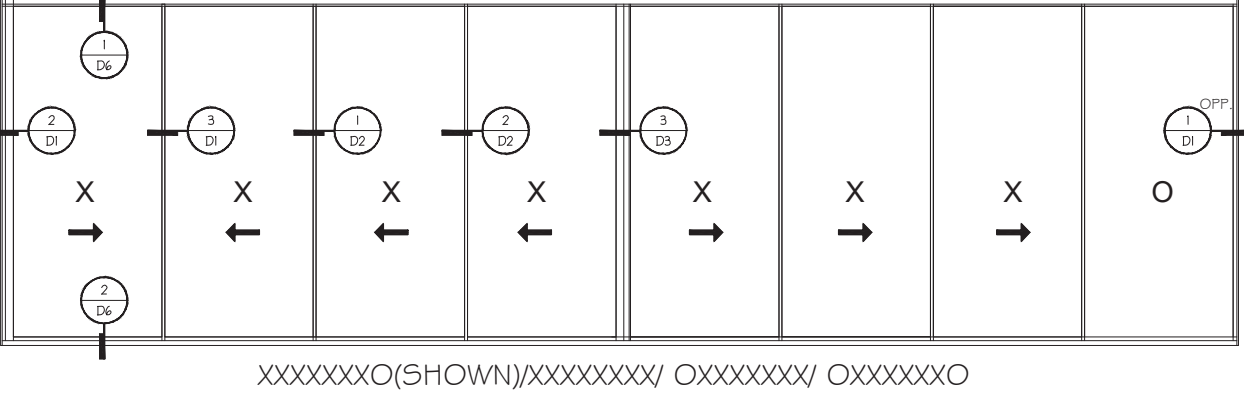

ANCHOR LAYOUT SEE SHEET E2

CAST-IN SILL (MAX. DP: +75/-75 PSF)

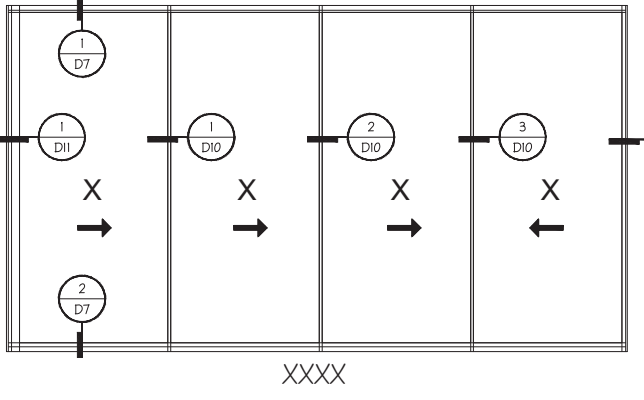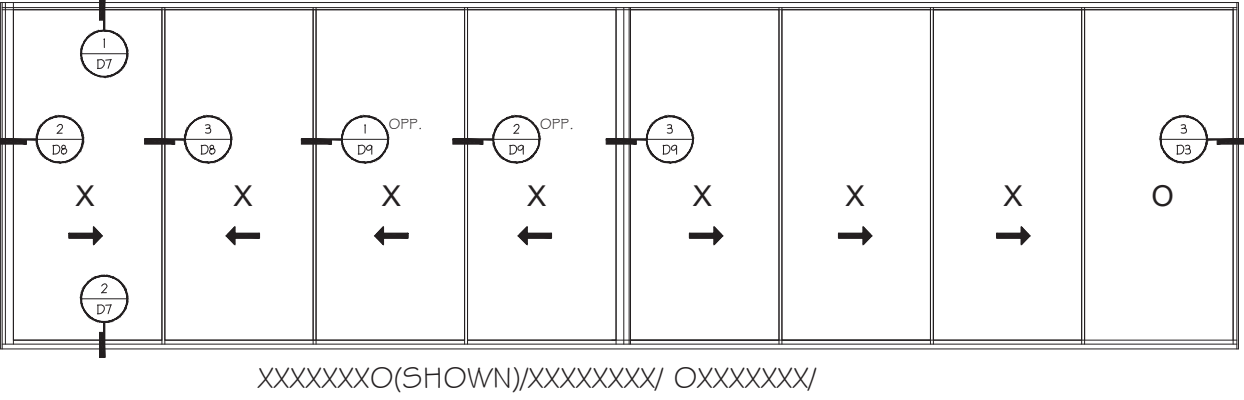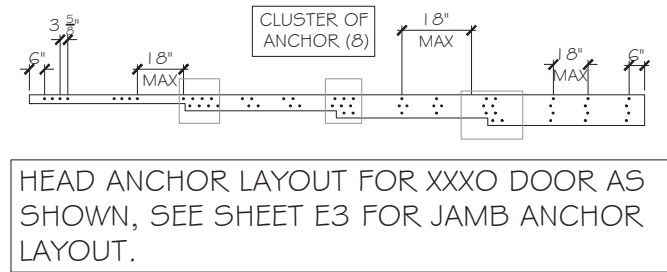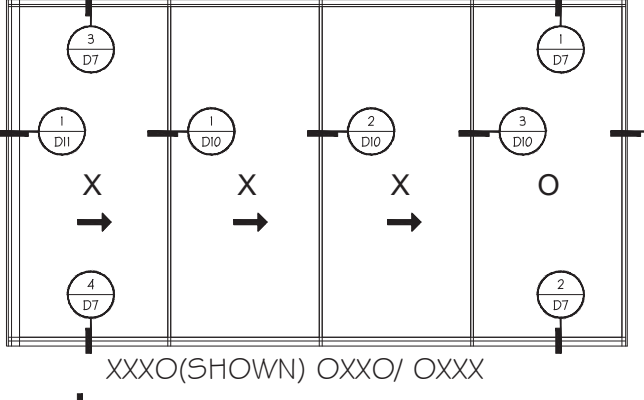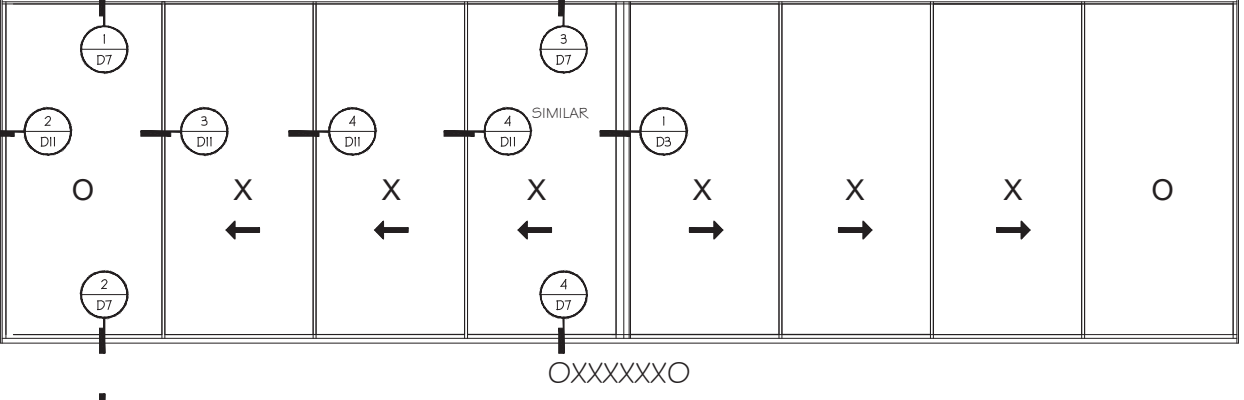

ANCHOR LAYOUT SEE SHEET E3

FL46878.3

YIPING WANG
REGISTERED PROFESSIONAL ENGINEER
FLORIDA
No 55989
October 22nd, 2025

MCY ENGINEERING, INC.
GLAZING CONSULTANTS
12781 MIRAMAR PARKWAY #301
MIRAMAR, FL 33027
P: 305.588.5224
www.MCYEngineering.com mcy@mcyengineering.com

ES-SGD1010T SLIDING GLASS DOOR (4 TRACK) -L.M.I.

ES WINDOWS, INC.
10653 NE Quaybridge Ct
Miami, FL 33138
TEL: (305) 624-7775

Rev. No.	Date	Drawn By	Description
1	10.22.2025	James	NEW APPLICATION

Drawn Date: 10.22.2025 Scale: AS SHOWN

DRAWING NO. AD24-22

Sheet No. E4

October 22nd, 2025 05 OF 23


TYPICAL ANCHOR TYPES:

TYPE "A": 1/4" ULTRACON+BY DEWALT (Fu=164 KSI, Fy=148KSI).
1 1/2" MIN. PENETRATION INTO 2X WOOD OR WOOD STRUCTURES
OR THRU. 1X WOOD BUCK INTO CONCRETE OR BLOCKS.
W/ 1-3/4"MIN. EMBED INTO CONCRETE (HEAD/JAMB/SILL)
W/ 1-1/4"MIN. EMBED INTO HOLLOW BLOCK(JAMB ONLY)
W/ 1-3/4"MIN. EMBED INTO GROUT FILLED BLOCK(JAMB ONLY)








TYPE "B": 1/4" ULTRACON+BY DEWALT (Fu=164 KSI, Fy=148 KSI).
DIRECTLY INTO CONCRETE OR BLOCK
W/ 1-3/4"MIN. EMBED INTO CONCRETE (HEAD/JAMB/SILL)
W/ 1-1/4"MIN. EMBED INTO HOLLOW BLOCK(JAMB ONLY)
W/ 1-3/4"MIN. EMBED INTO GROUT FILLED BLOCK(JAMB ONLY)

TYPE "C": 1/4" DIA. TEK5/DRIL-FLEX SCREW GRADE 5 (Fu=120 KSI, Fy=92 KSI).
INTO FBC APPROVED MULLION OR METAL STRUCTURE (HEAD/JAMB/SILL)
ALUMINUM: 3/16" THK. MIN. (6063-T5 MIN.)
STEEL: 3/16" THK. MIN. (Fy=33KSI, MIN.)


(3) THREADS MIN. PENETRATION BEYOND METAL SUBSTRATE
STEEL IN CONTACT WITH ALUM. TO BE PAINTED.
MIN. EDGE DISTANCE:
INTO CONCRETE OR MASONRY: 2 1/2" MIN.
INTO WOOD(SG=0.55MIN.) : 1" MIN.
INTO METAL STRUCTURE: 3/4" MIN.
CONCRETE AT HEAD, SILL OR JAMBS f'c=3KSI MIN.
C-90 HOLLOW OR GROUT FILLED BLOCK AT JAMB ONLY f'm=2PSI MIN.

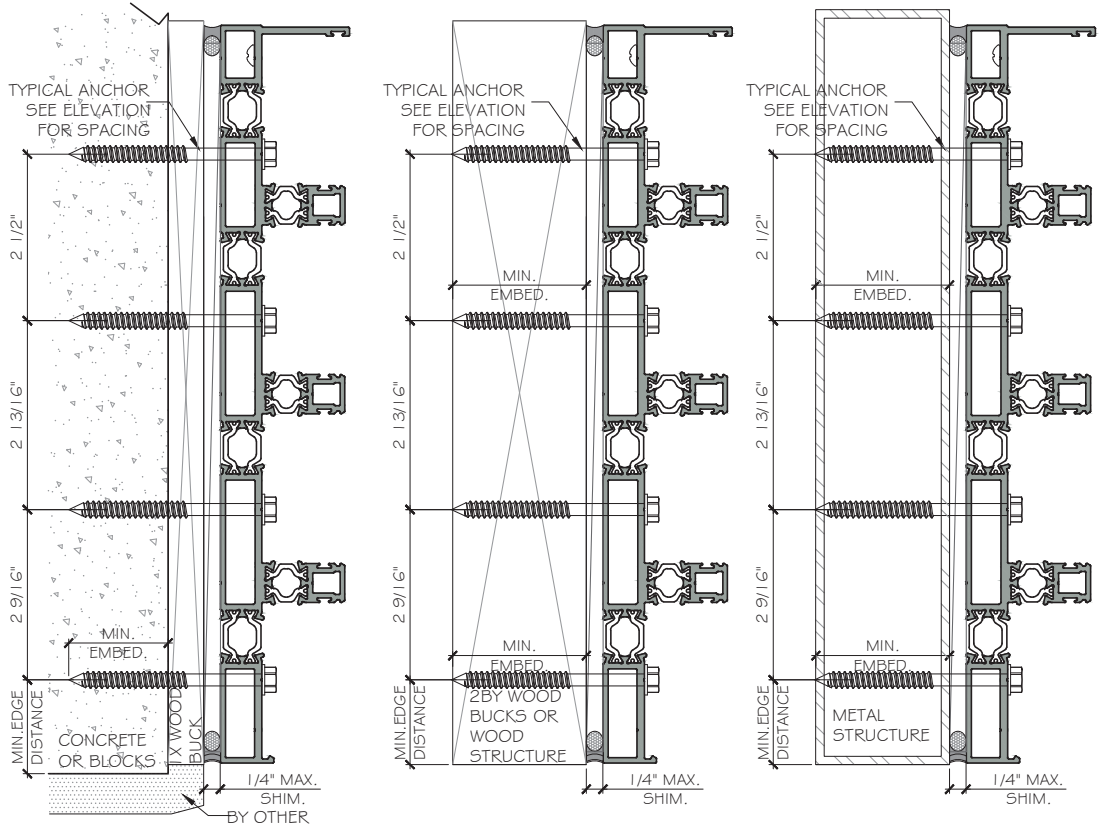

NOTE: WOOD BUCKS & METAL STRUCTURES BY OTHERS MUST BE PROPERLY SECURED TO SUPPORT LOADS IMPOSED BY GLAZING SYSTEM AND TRANSFER THEM TO THE BUILDING STRUCTURES.

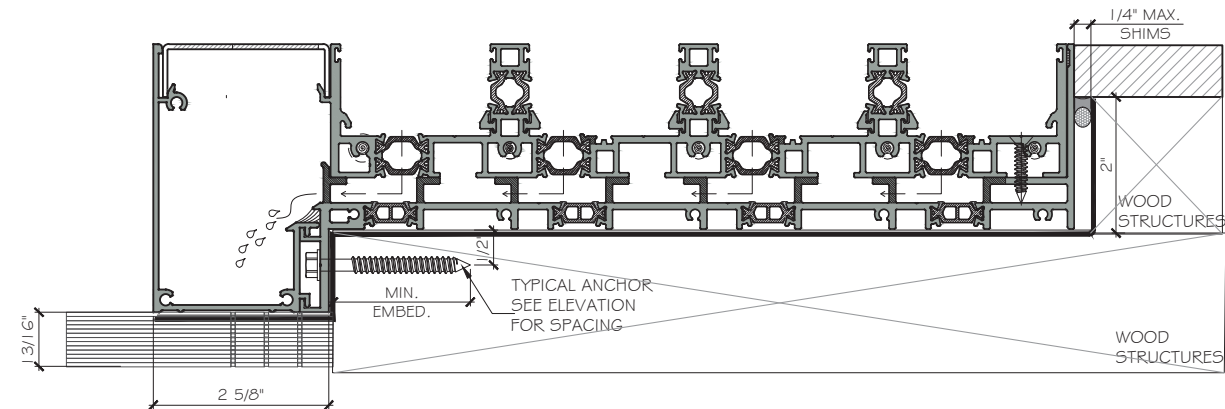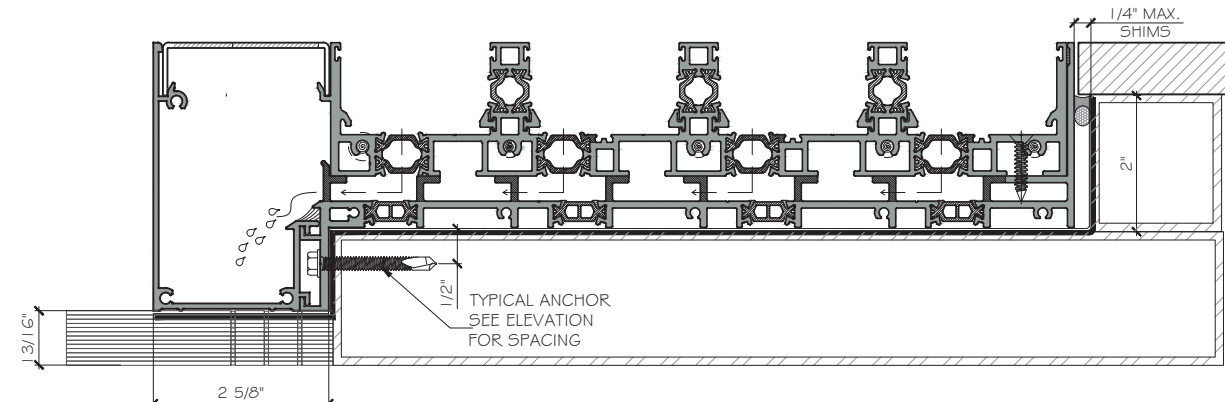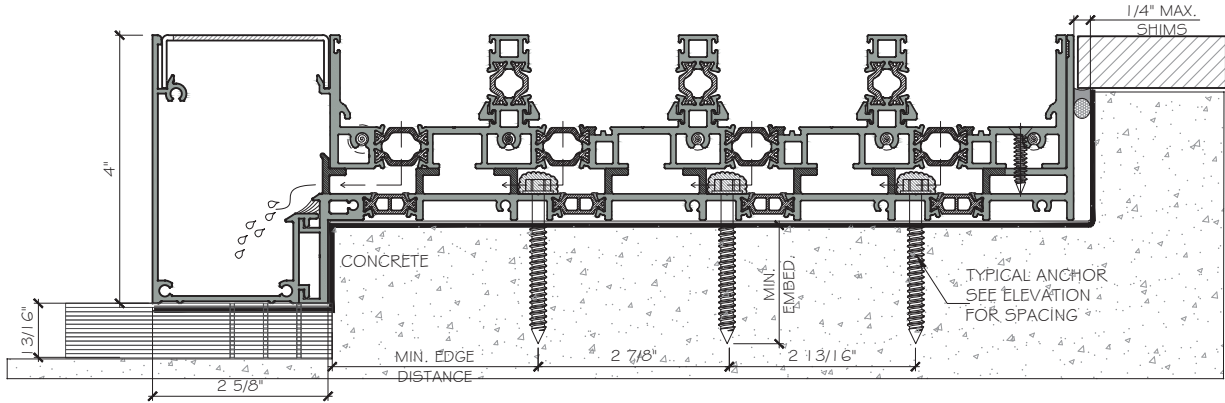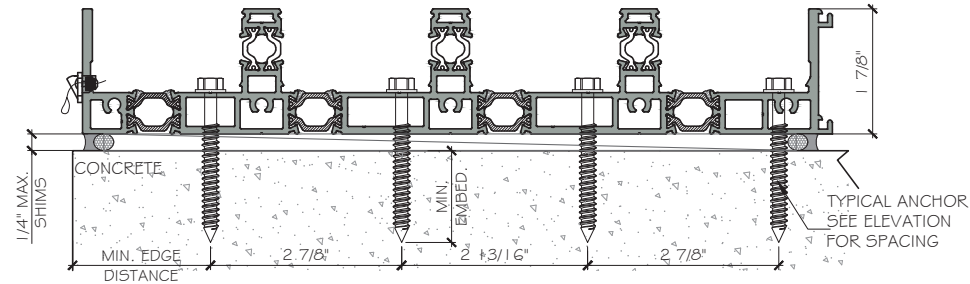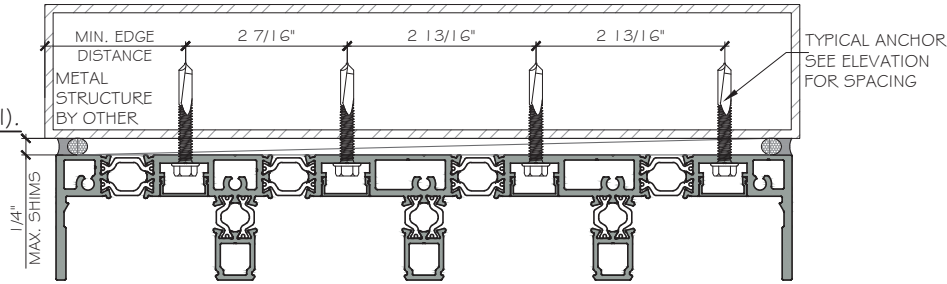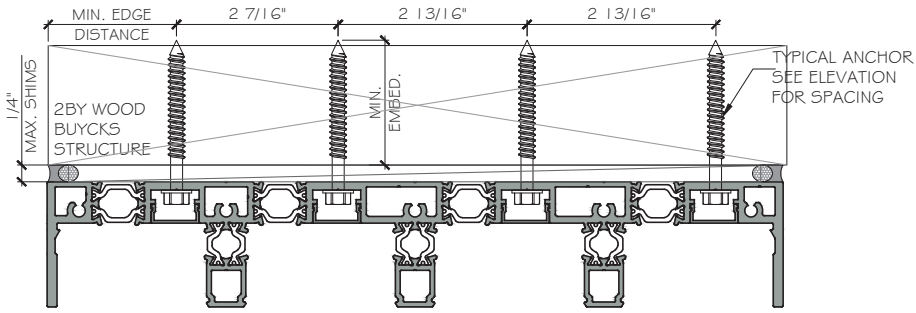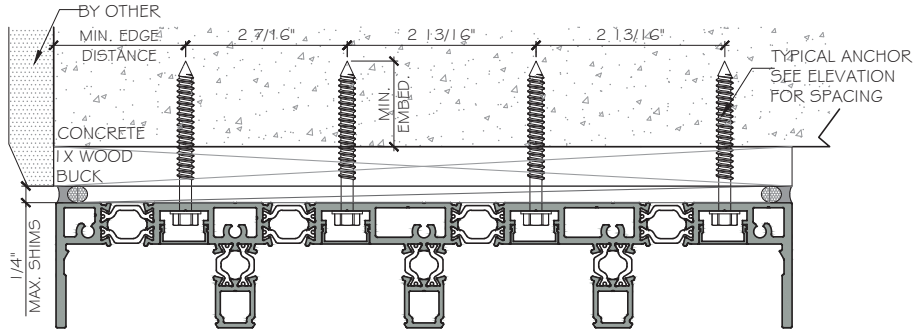

FL46878.3



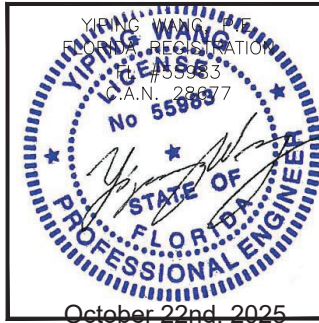


ES-SGD1010T SLIDING GLASS DOOR (4 TRACK) -L.M.I.


ES WINDOWS, INC.
10653 NE Quaybridge Ct
Miami, FL 33138
TEL. (305) 624-7775

MCY ENGINEERING, INC.
GLAZING CONSULTANTS
12781 MIRAMAR PARKWAY #301
MIRAMAR, FL 33027
P: 305.588.5224
www.MCYEngineering.com mcy@mcyengineering.com

--	--	

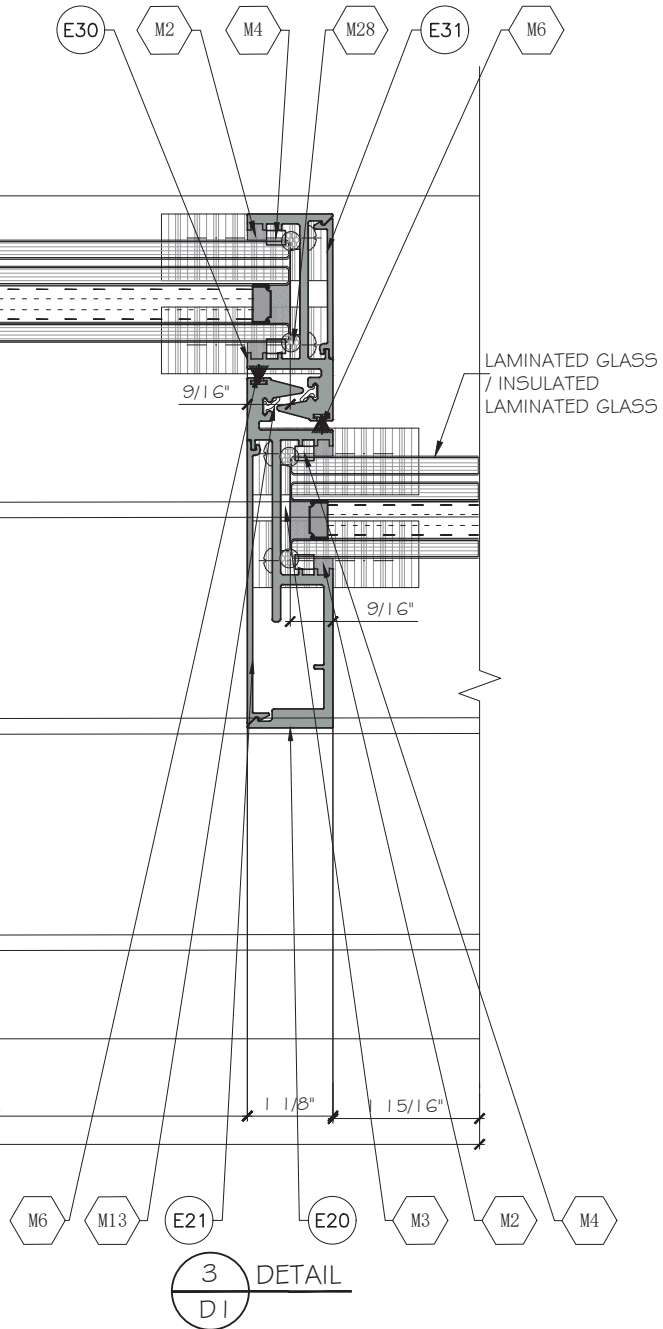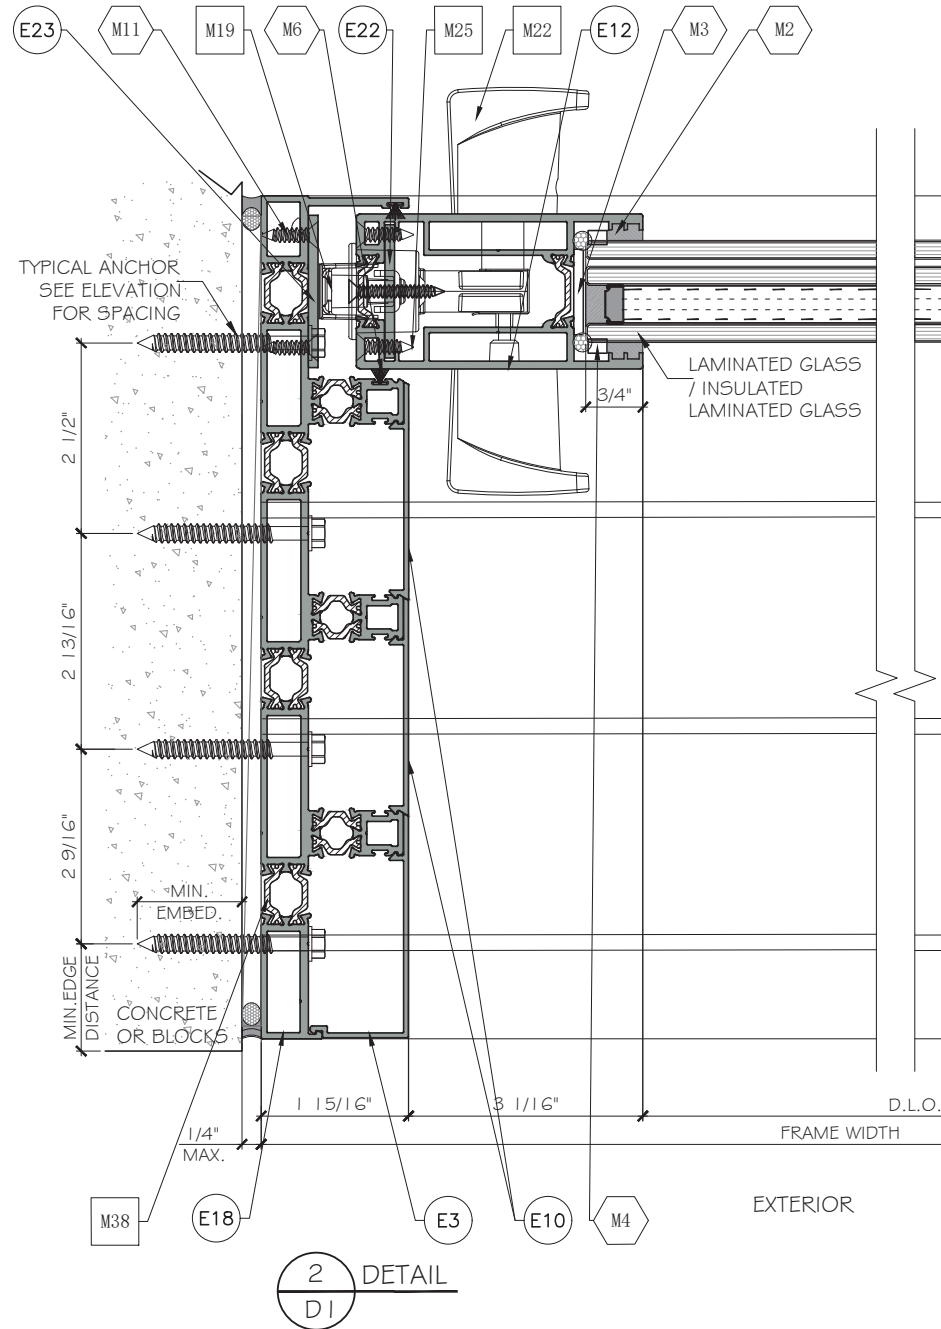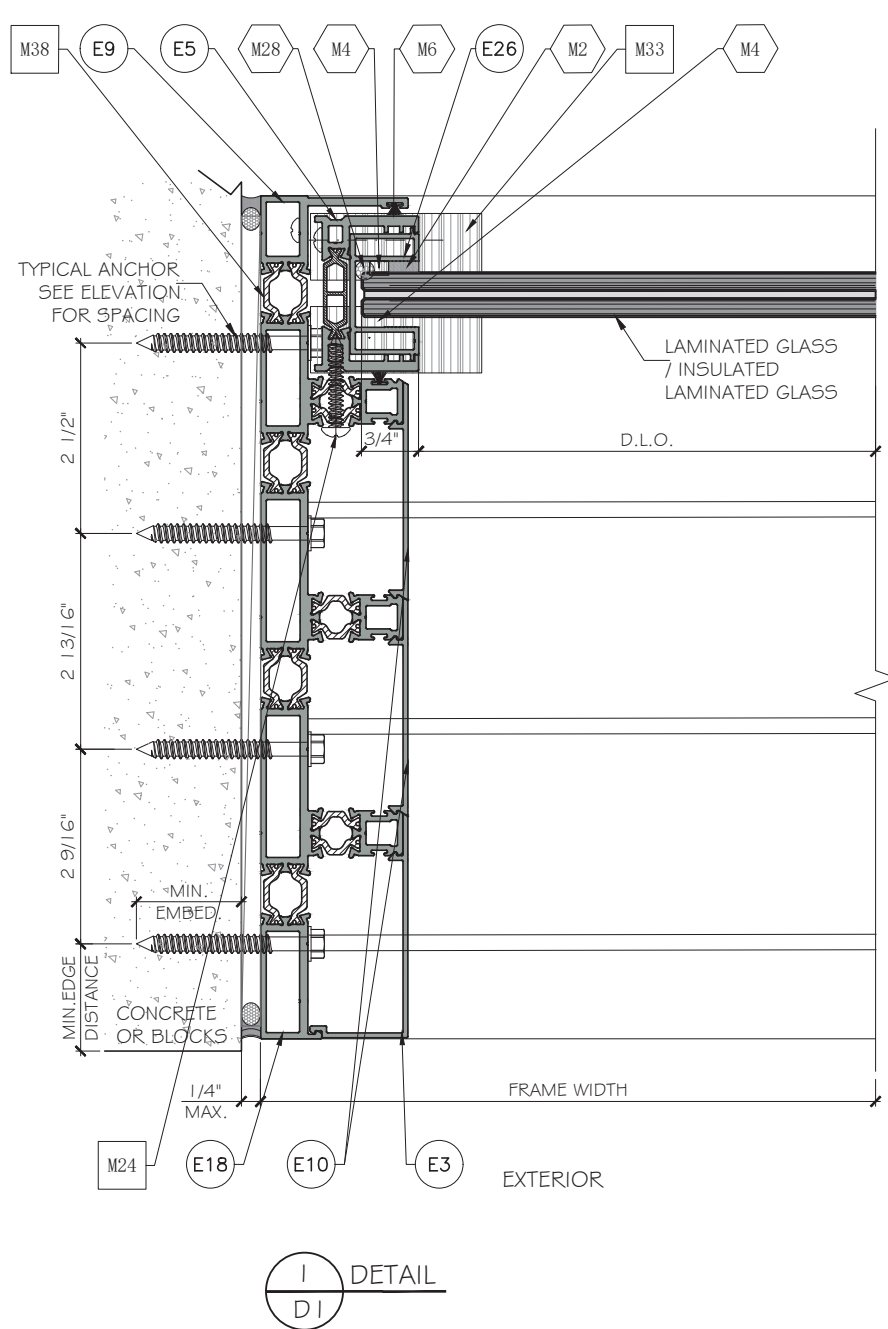

FL46878.3


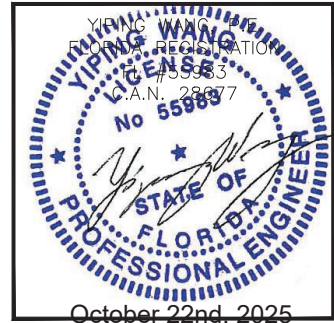


ES-SGD1010T SLIDING GLASS DOOR (4 TRACK) -L.M.I.


ES WINDOWS, INC.
10653 NE Quaybridge Ct
Miami, FL 33138
TEL. (305) 624-7775

MCY ENGINEERING, INC.
GLAZING CONSULTANTS
12781 MIRAMAR PARKWAY #301
MIRAMAR, FL 33027 P: 305.588.5224
www.MCYEngineering.com mcy@mcyengineering.com


Rev. No.	Date	Drawn By	Description
R1	10.22.2025	James	NEW APPLICATION
Drawn Date: 10.22.2025 Scale: AS SHOWN			
DRAWING NO. AD24-22			
Sheet No. D1			
October 22nd, 2025 08 OF 23			

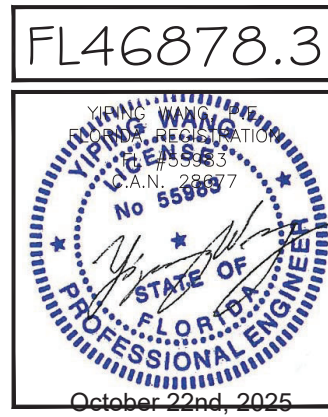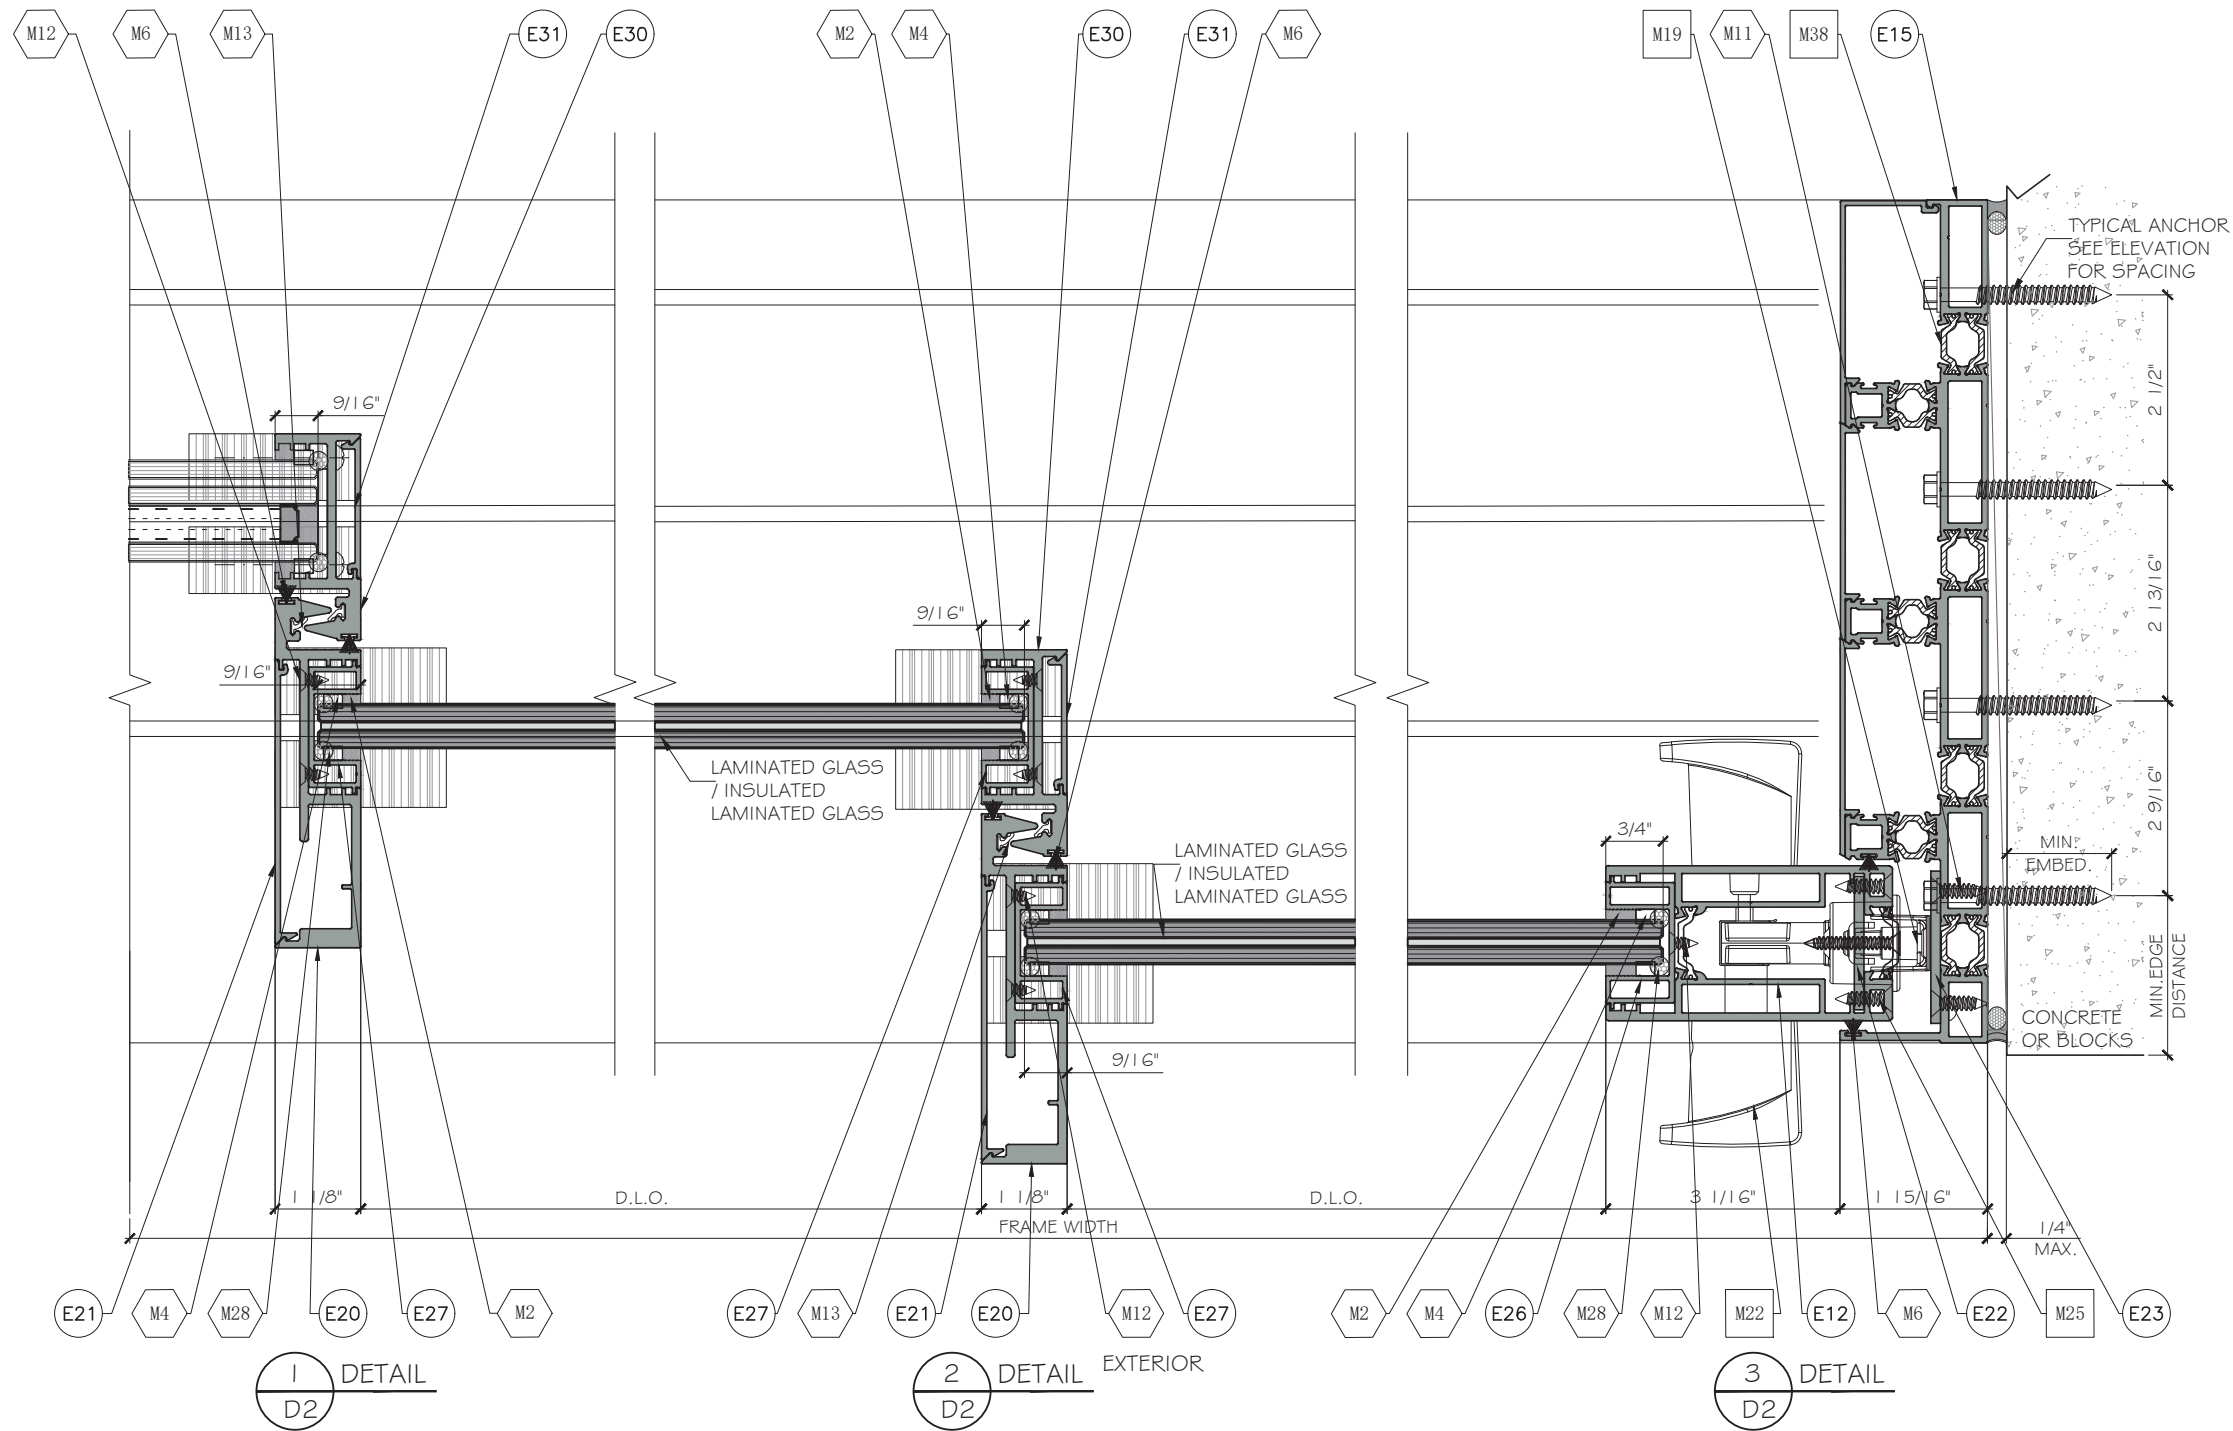


M C Y 12781 MIRAMAR PARKWAY #301 MIRAMAR, FL 33027 P: 305.588.5224 www.MCYEngineering.com mcy@mcyengineering.com				ES-SGD1010T SLIDING GLASS DOOR (4 TRACK) -L.M.I. ES WINDOWS, INC. 10653 NE Quaybridge Ct. Miami, FL 33138 TEL. (305) 624-7775							

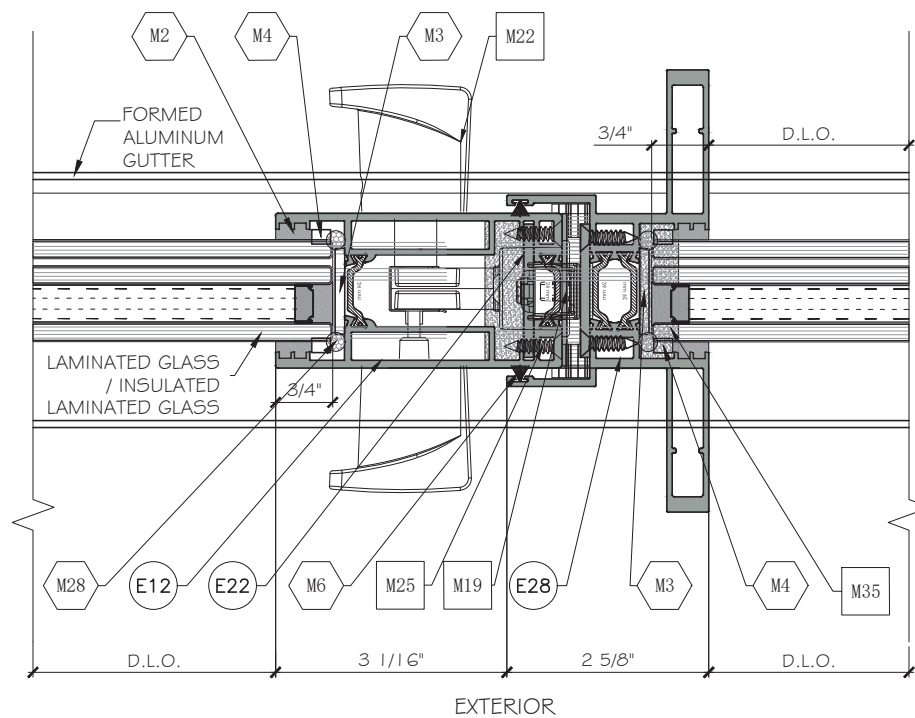

1
D3
DETAIL

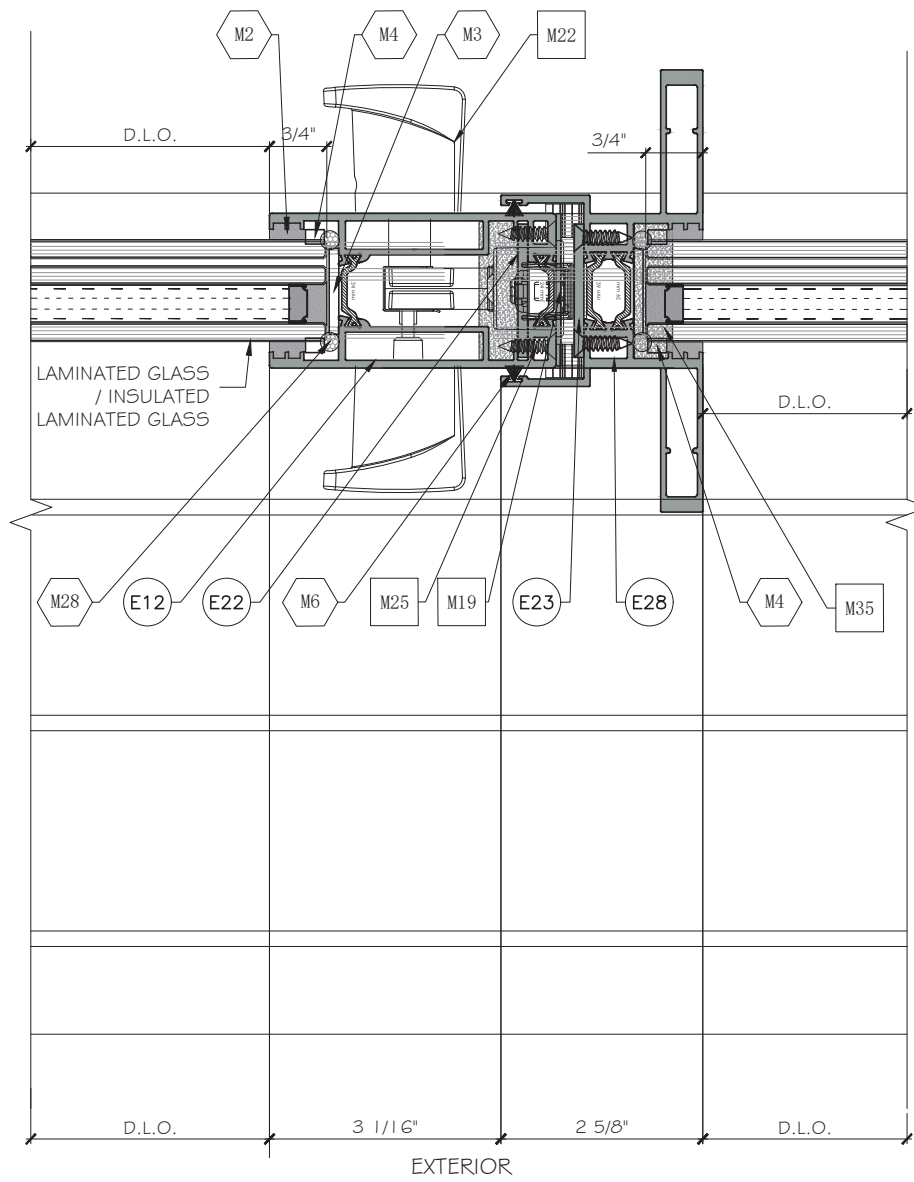

2
D3
DETAIL

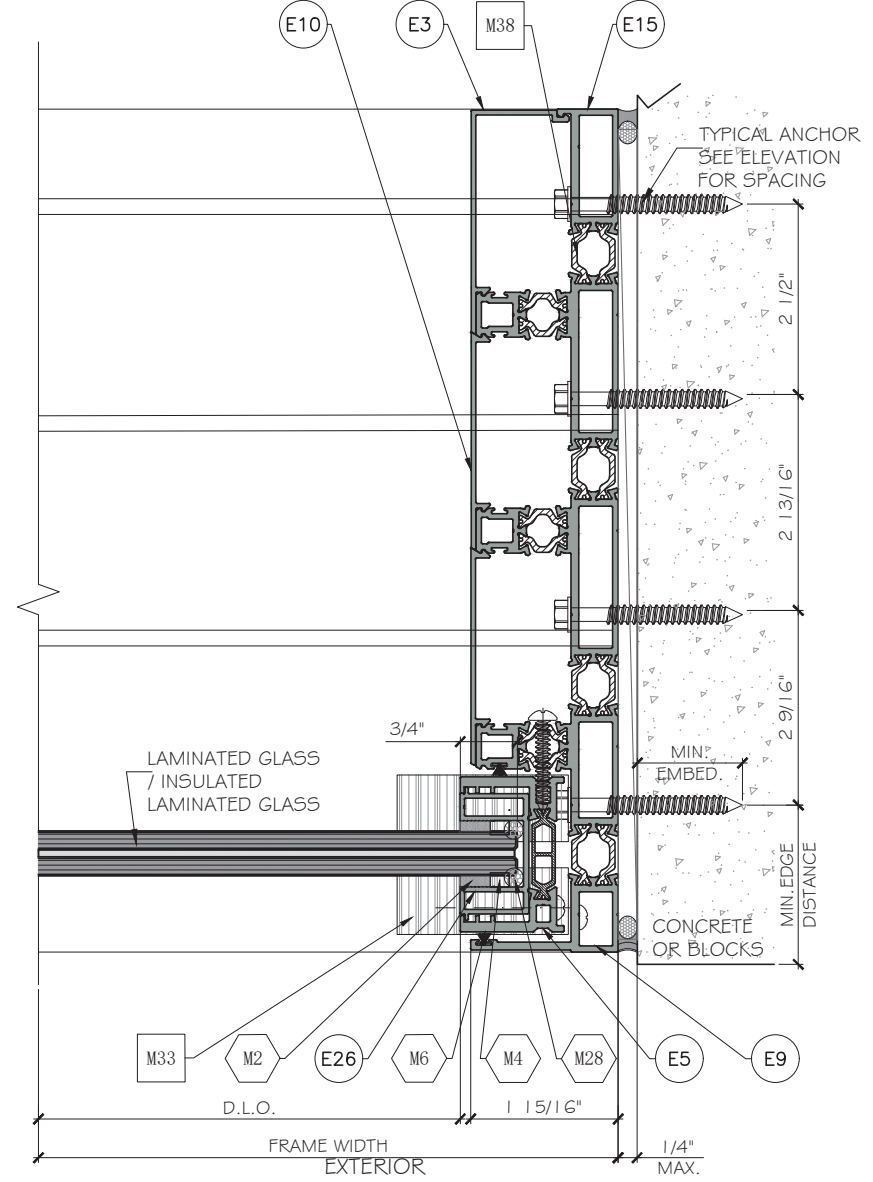

3
D3
DETAIL

FL46878.3



YIPING WANG
Professional Engineer
No 55889
October 22nd, 2025

MCY ENGINEERING, INC.
GLAZING CONSULTANTS
12781 MIRAMAR PARKWAY #301
MIRAMAR, FL 33027
P: 305.588.5224
www.MCYEngineering.com mcy@mcyengineering.com


ES WINDOWS, INC.
10653 NE Quaybridge Ct
Miami, FL 33138
TEL: (305) 624-7775

ES-SGD1010T SLIDING GLASS DOOR (4 TRACK) -L.M.I.			
Rev. No.	Date	Drawn By	Description
R1	10.22.2025	James	NEW APPLICATION



Drawn Date 10.22.2025	Scale AS SHOWN
DRAWING NO. AD24-22	
Sheet No. 10 OF 23	

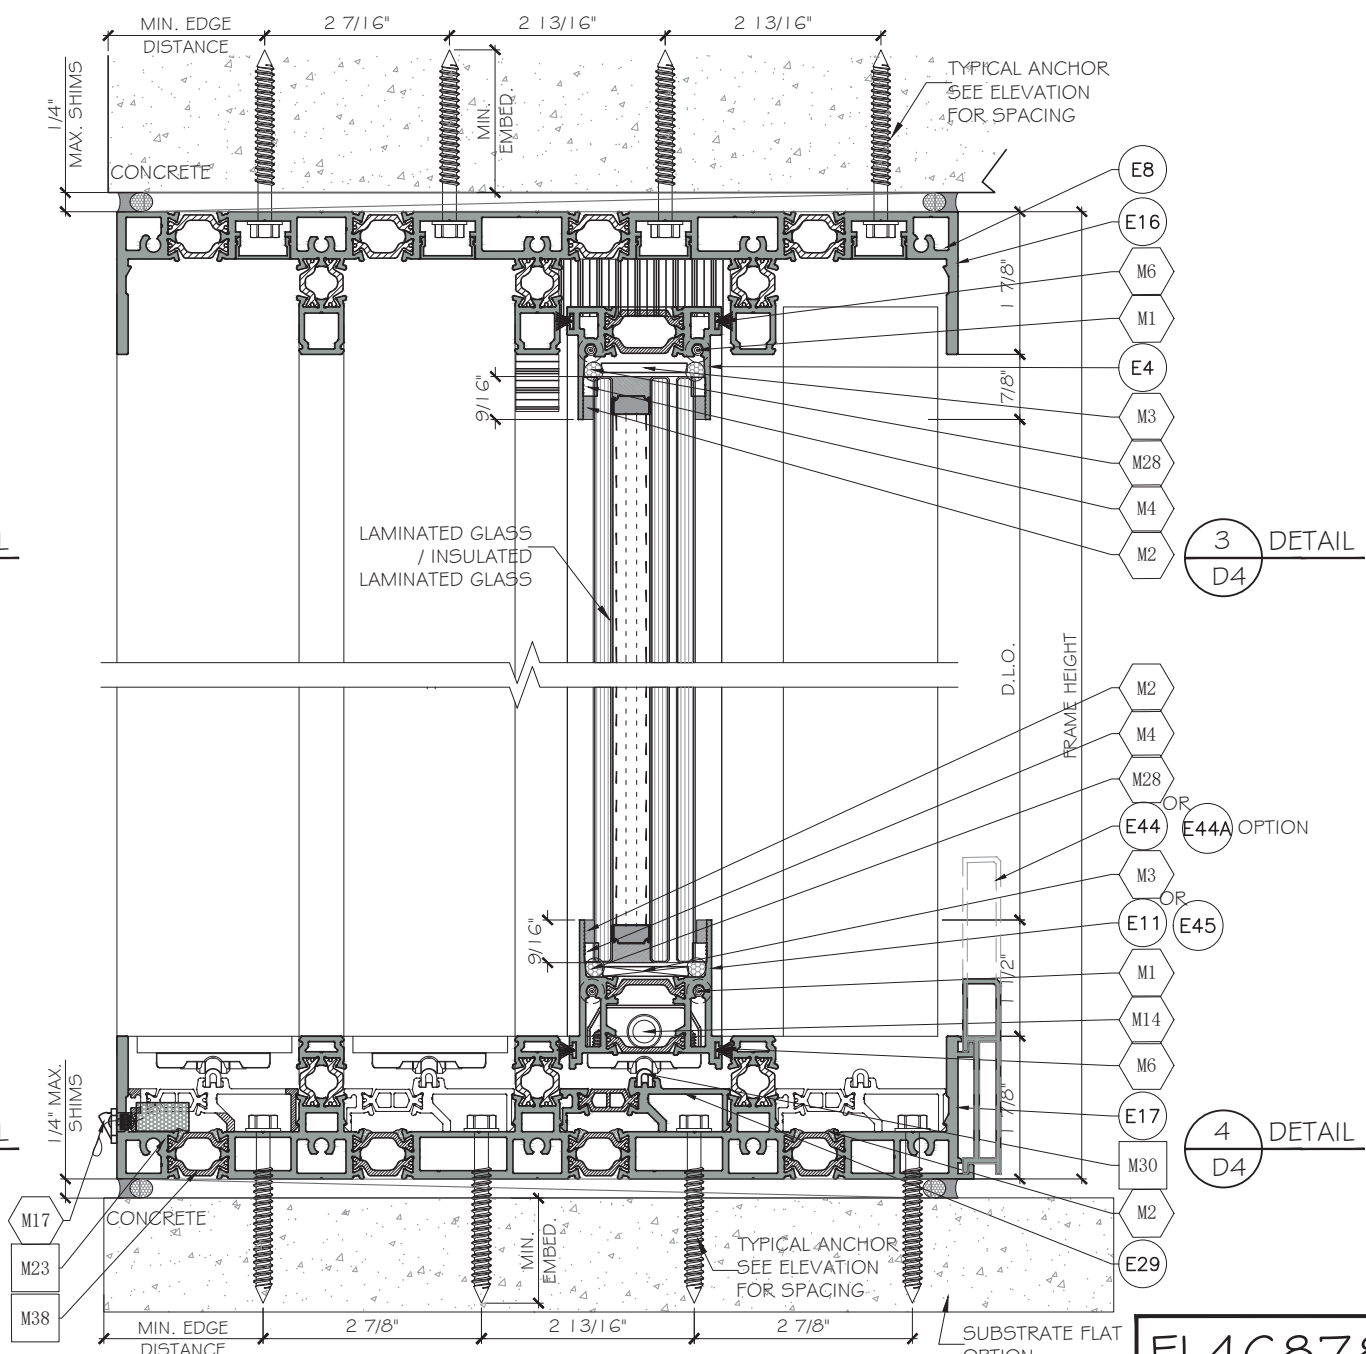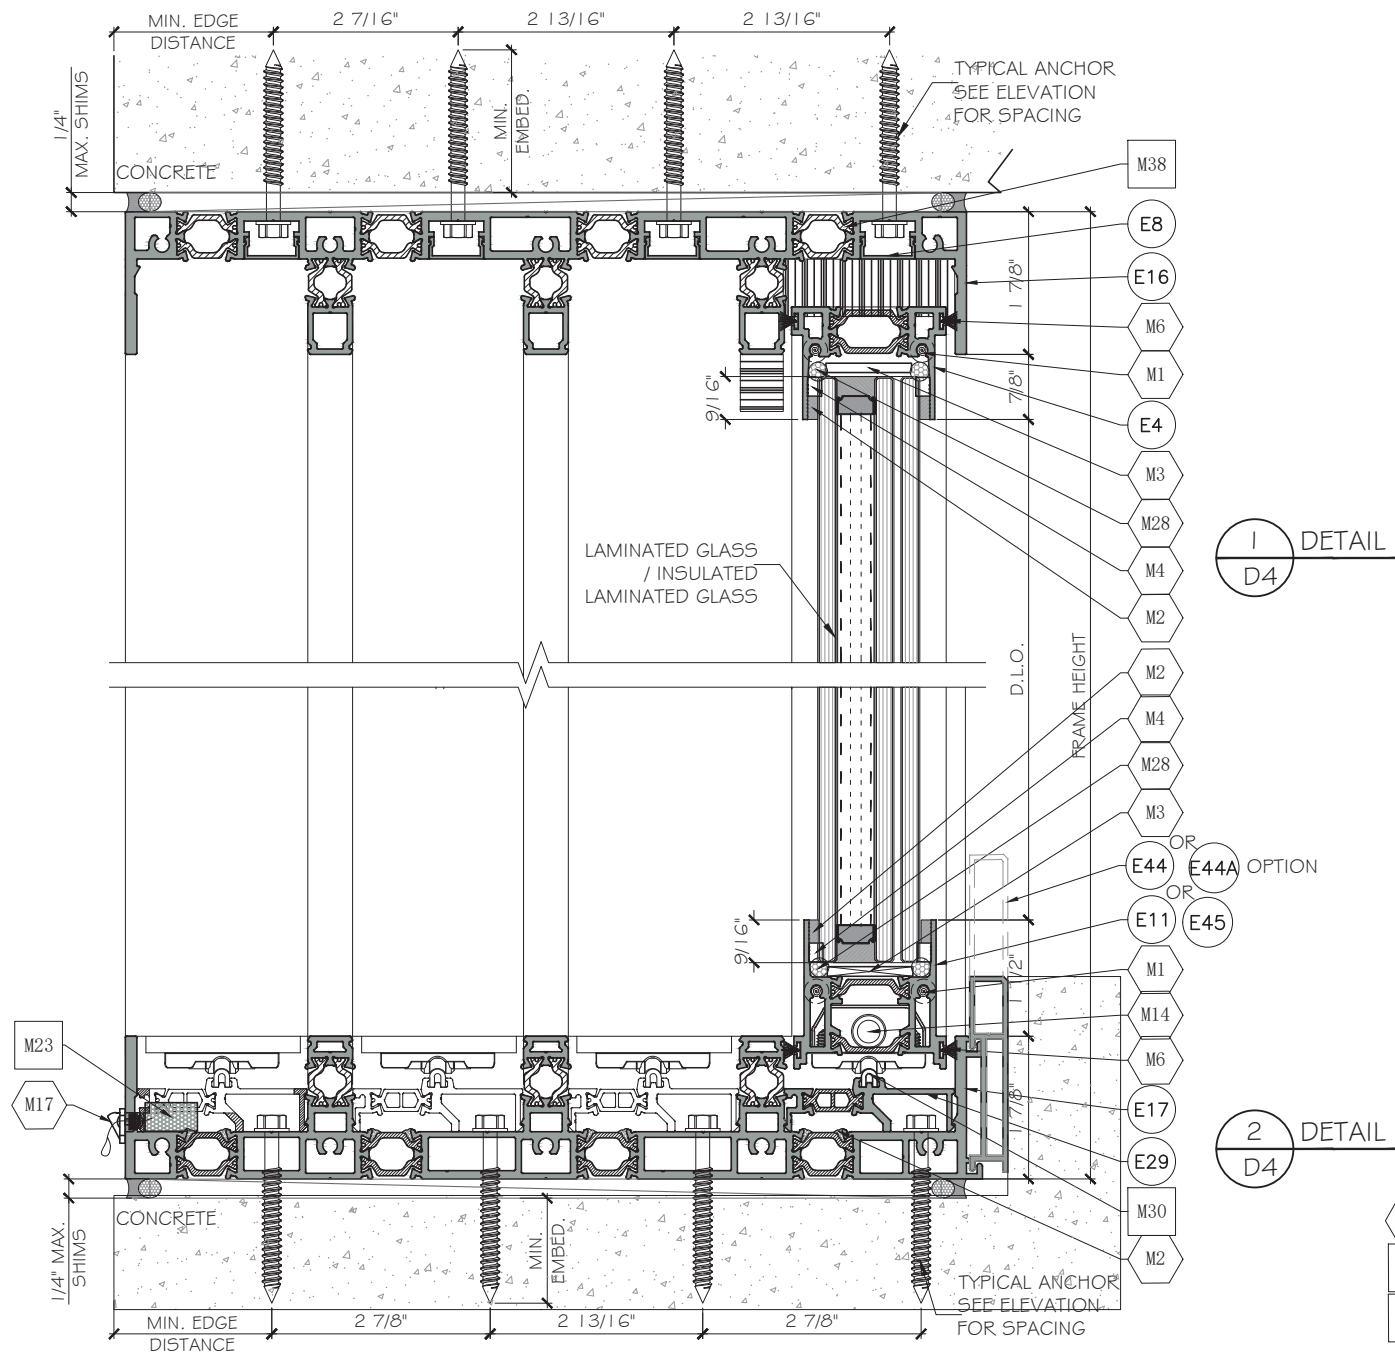


FL46878.3

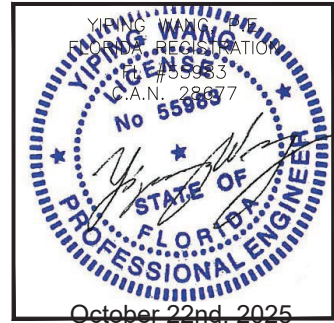

	</
--	--	----

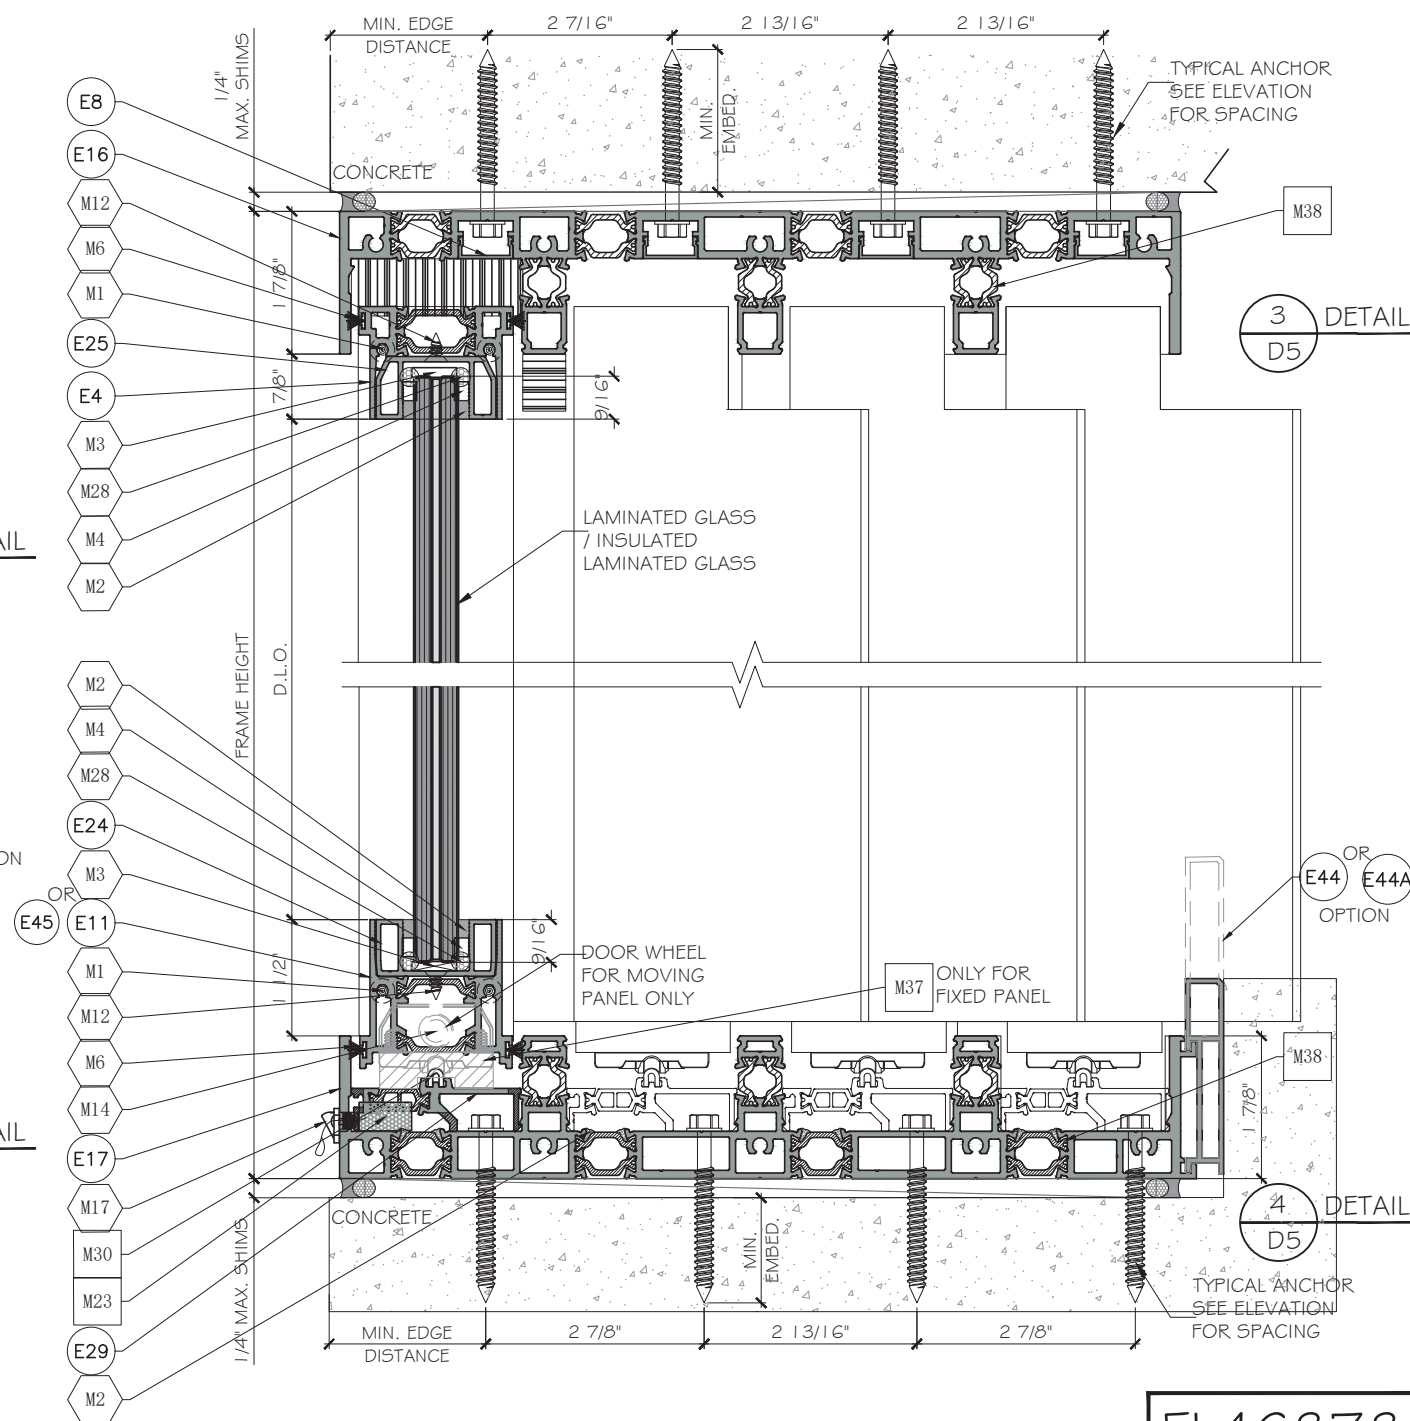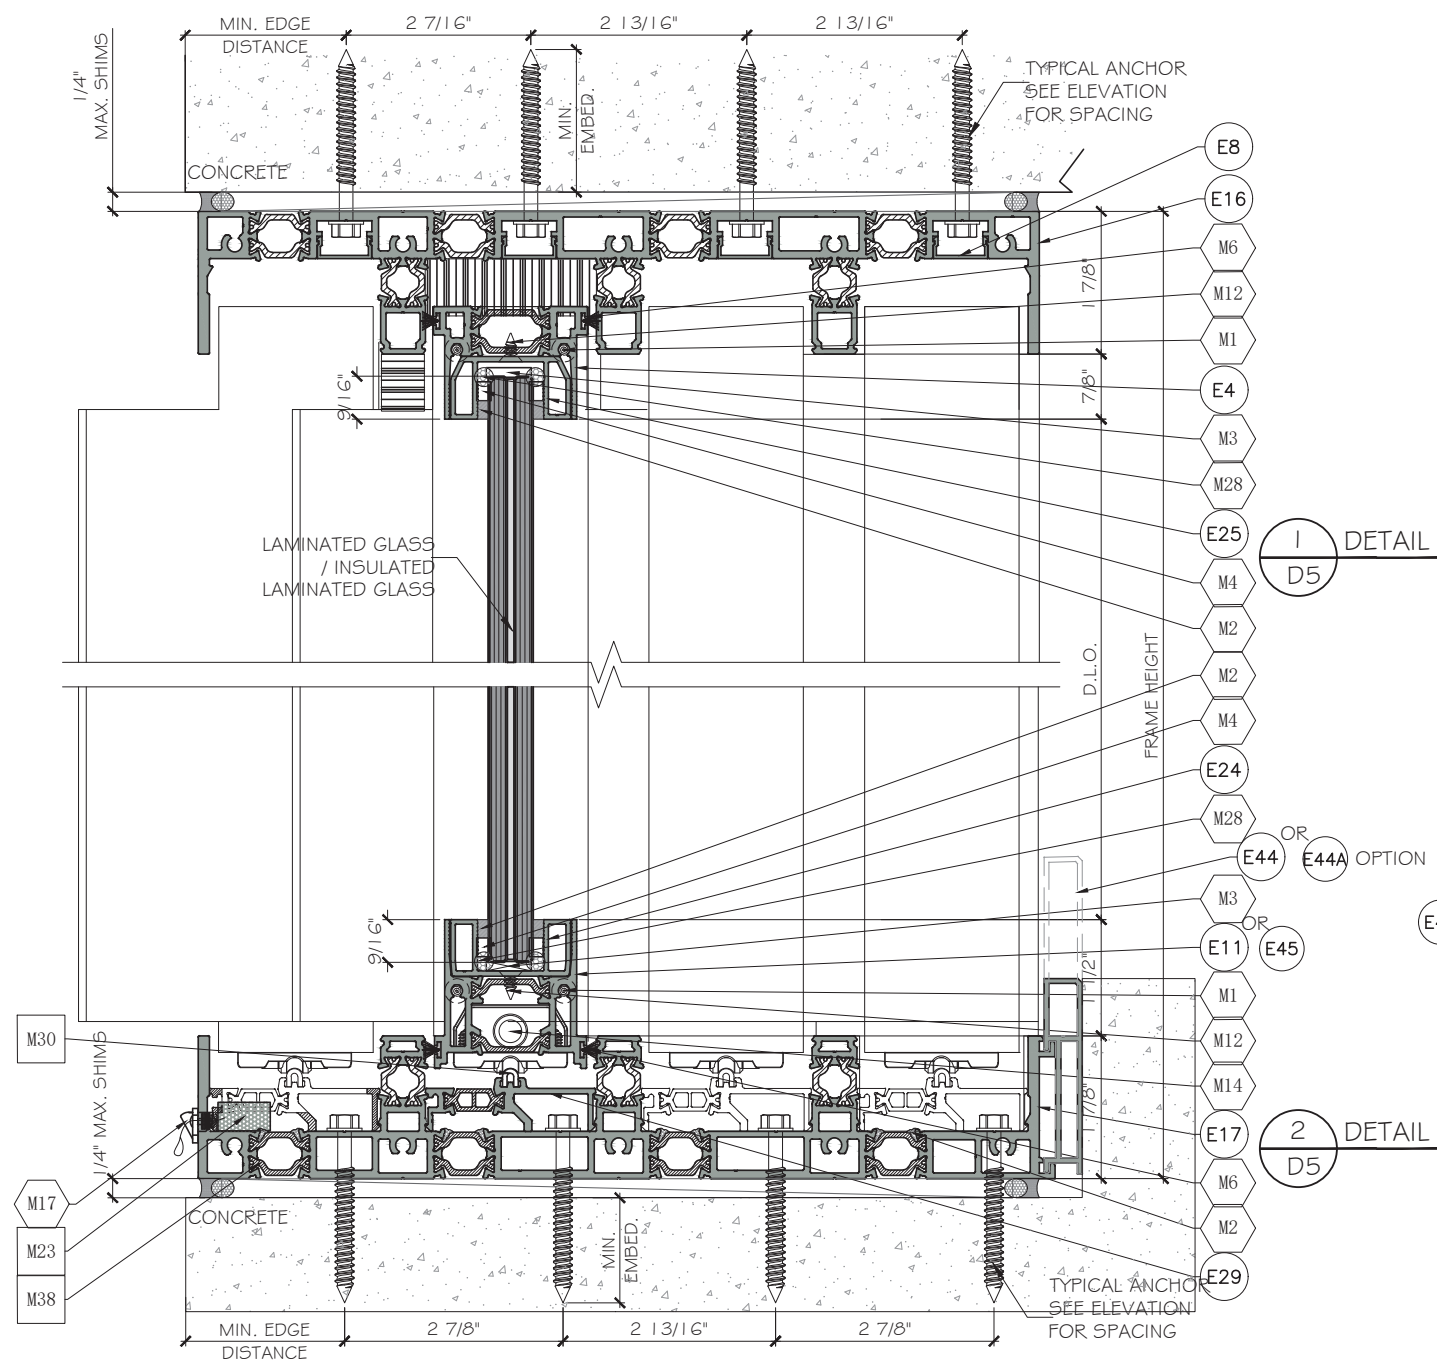



FL46878.3

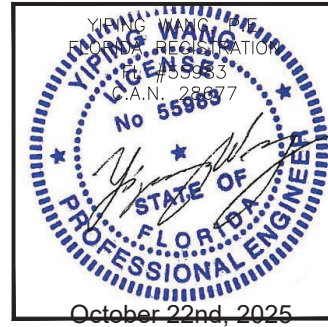

MCY ENGINEERING, INC.
GLAZING CONSULTANTS
12781 MIRAMAR PARKWAY #301
MIRAMAR, FL 33027
P: 305.588.5224
www.MCYEngineering.com mcy@mcyengineering.com

ES WINDOWS, INC.
10653 NE Quaybridge Ct
Miami, FL 33138
TEL: (305) 624-7775

Rev. No.	Date	Drawn By	Description
R1	10.22.2025	James	NEW APPLICATION
Drawn Date: 10.22.2025 Scale: AS SHOWN			
D5			
Sheet No. 12 OF 23			

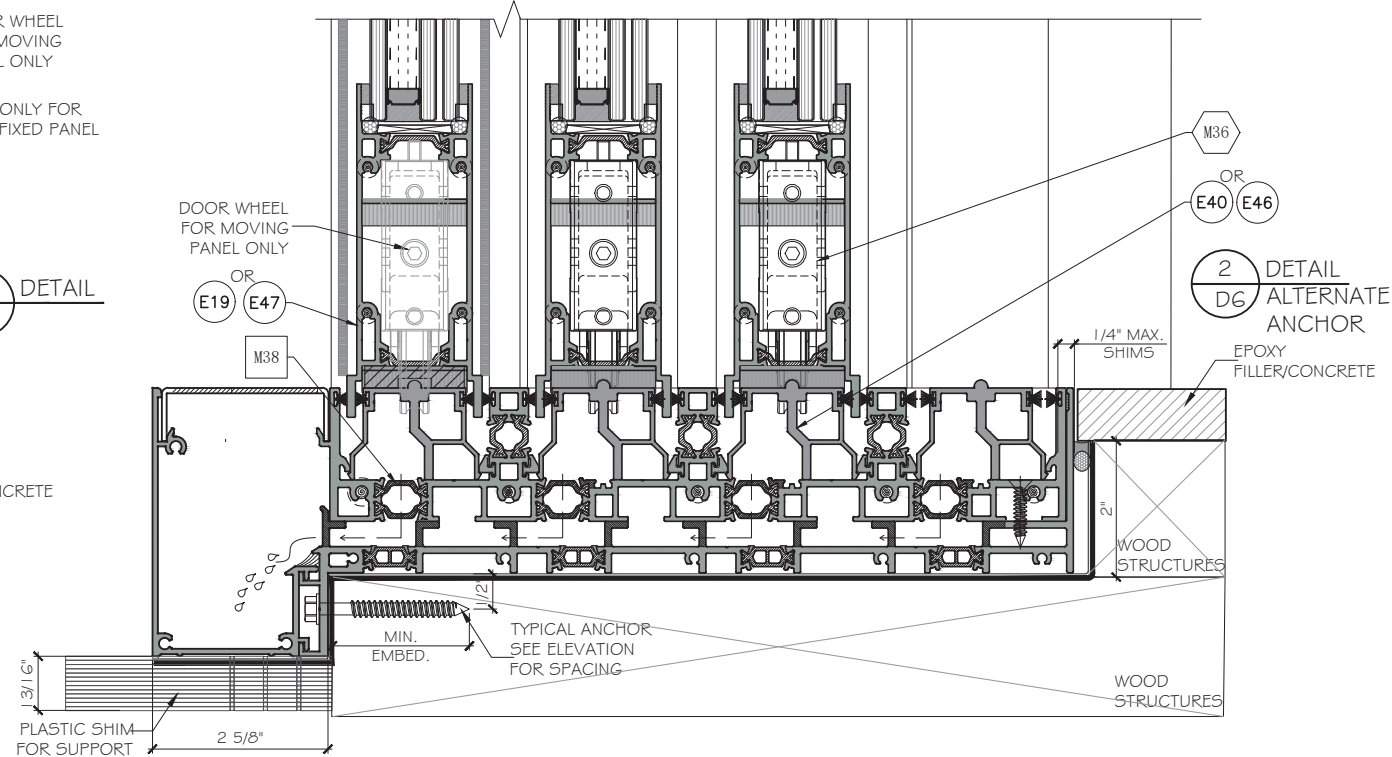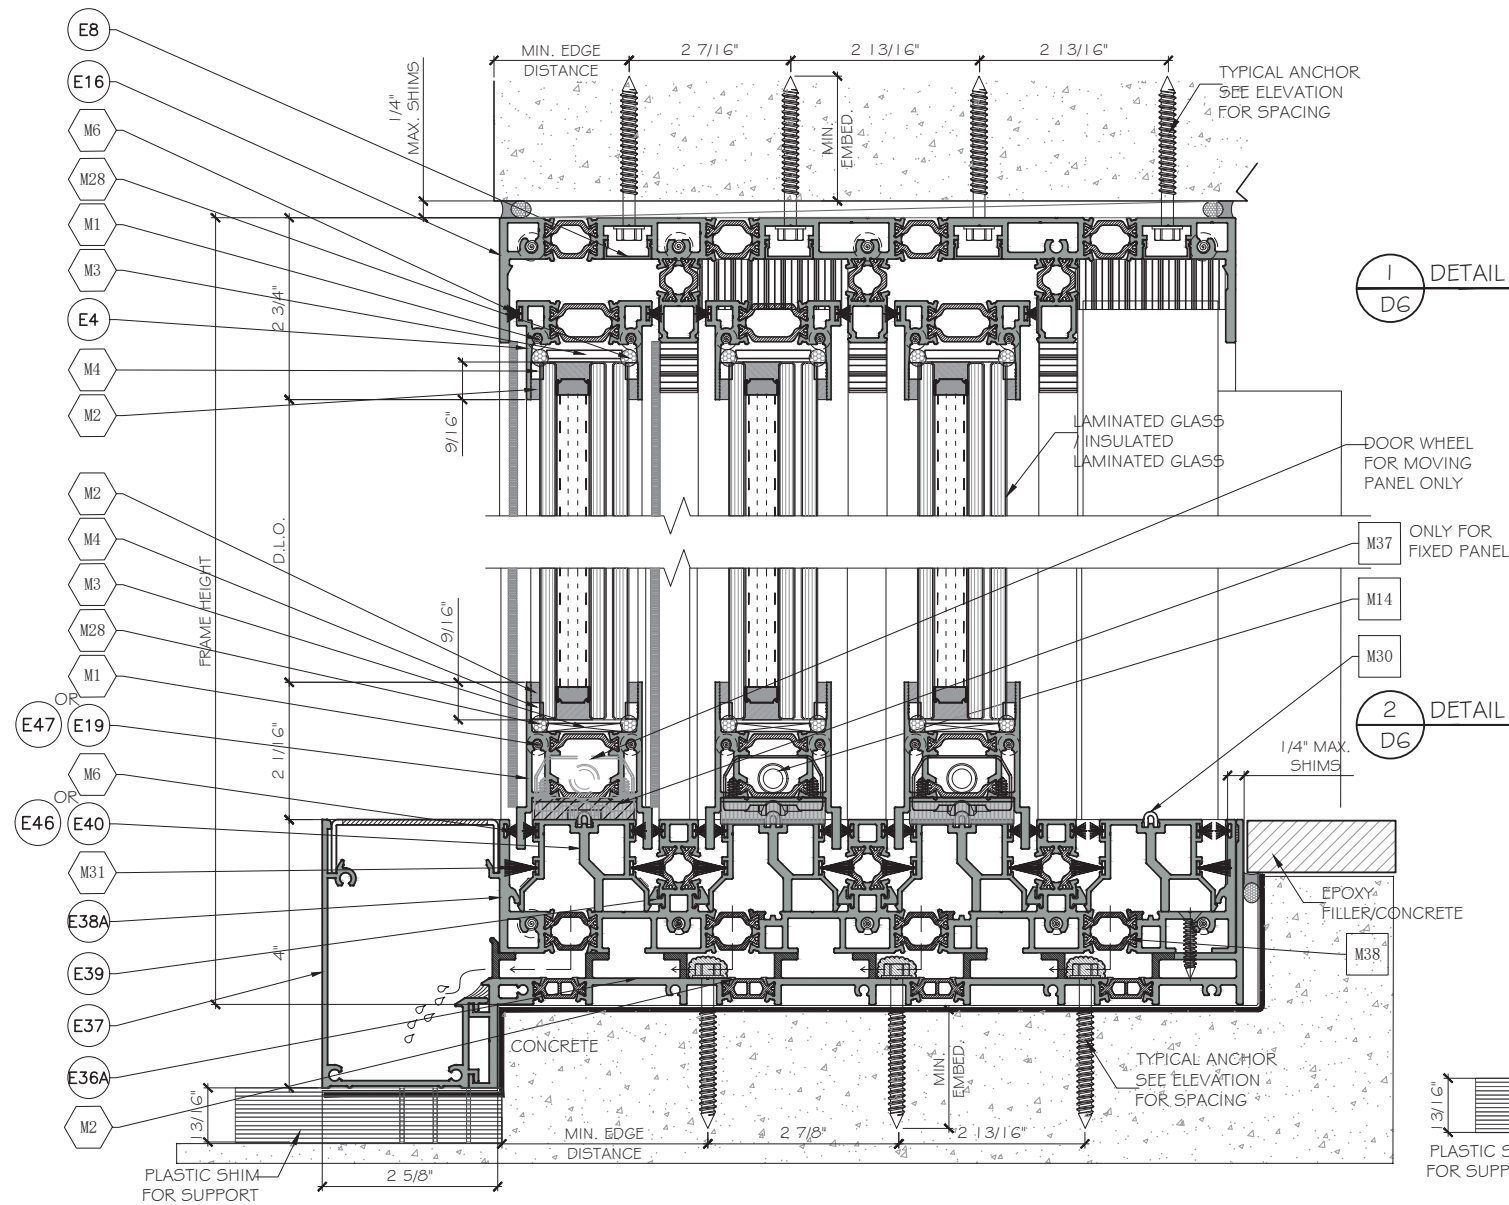



FL46878.3



MCY ENGINEERING, INC.
GLAZING CONSULTANTS
12781 MIRAMAR PARKWAY #301
MIRAMAR, FL 33027 P: 305.588.5224
www.MCYEngineering.com mcy@mcyengineering.com

ES WINDOWS, INC.
10653 NE Quaybridge Ct
Miami, FL 33138
TEL. (305) 624-7775

--	--	

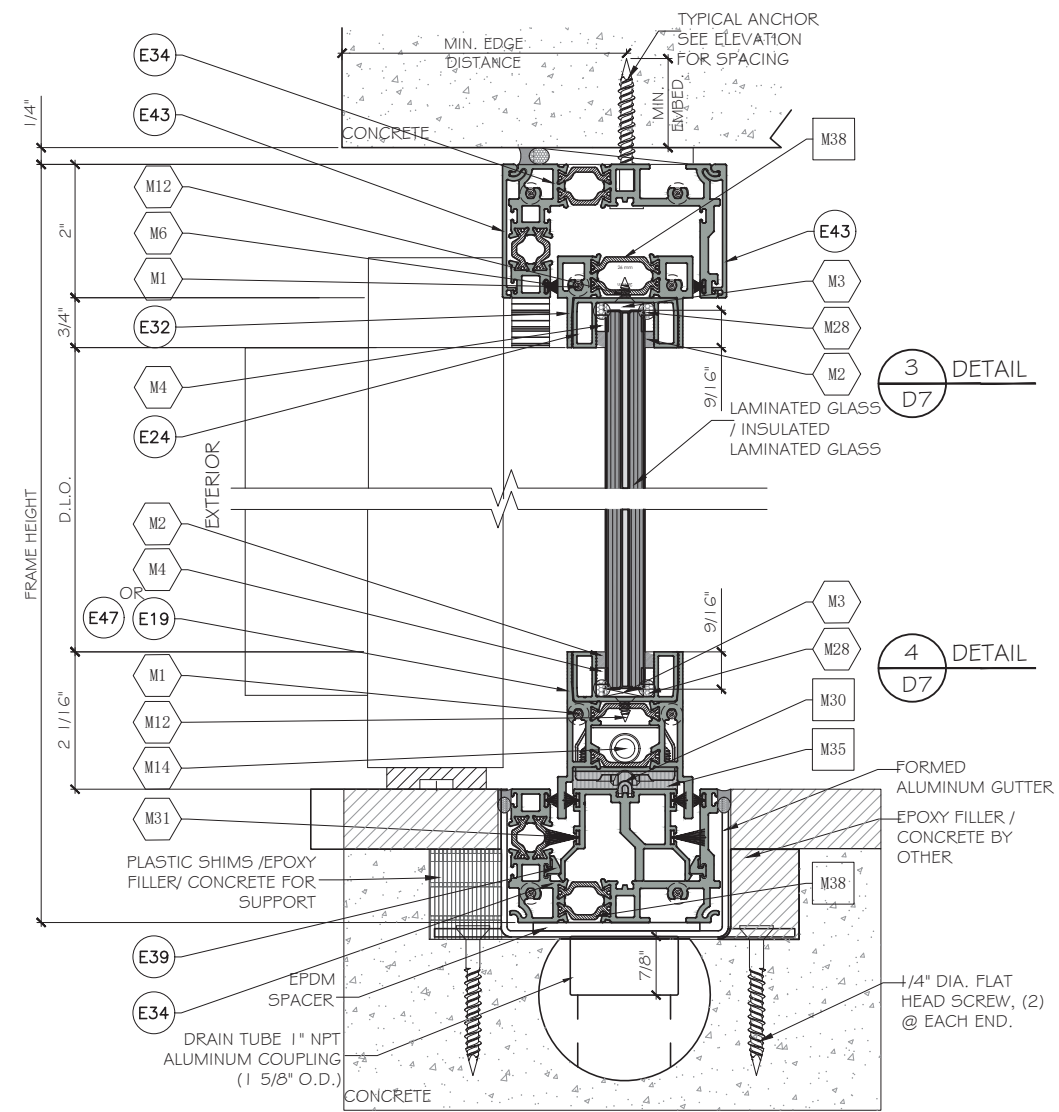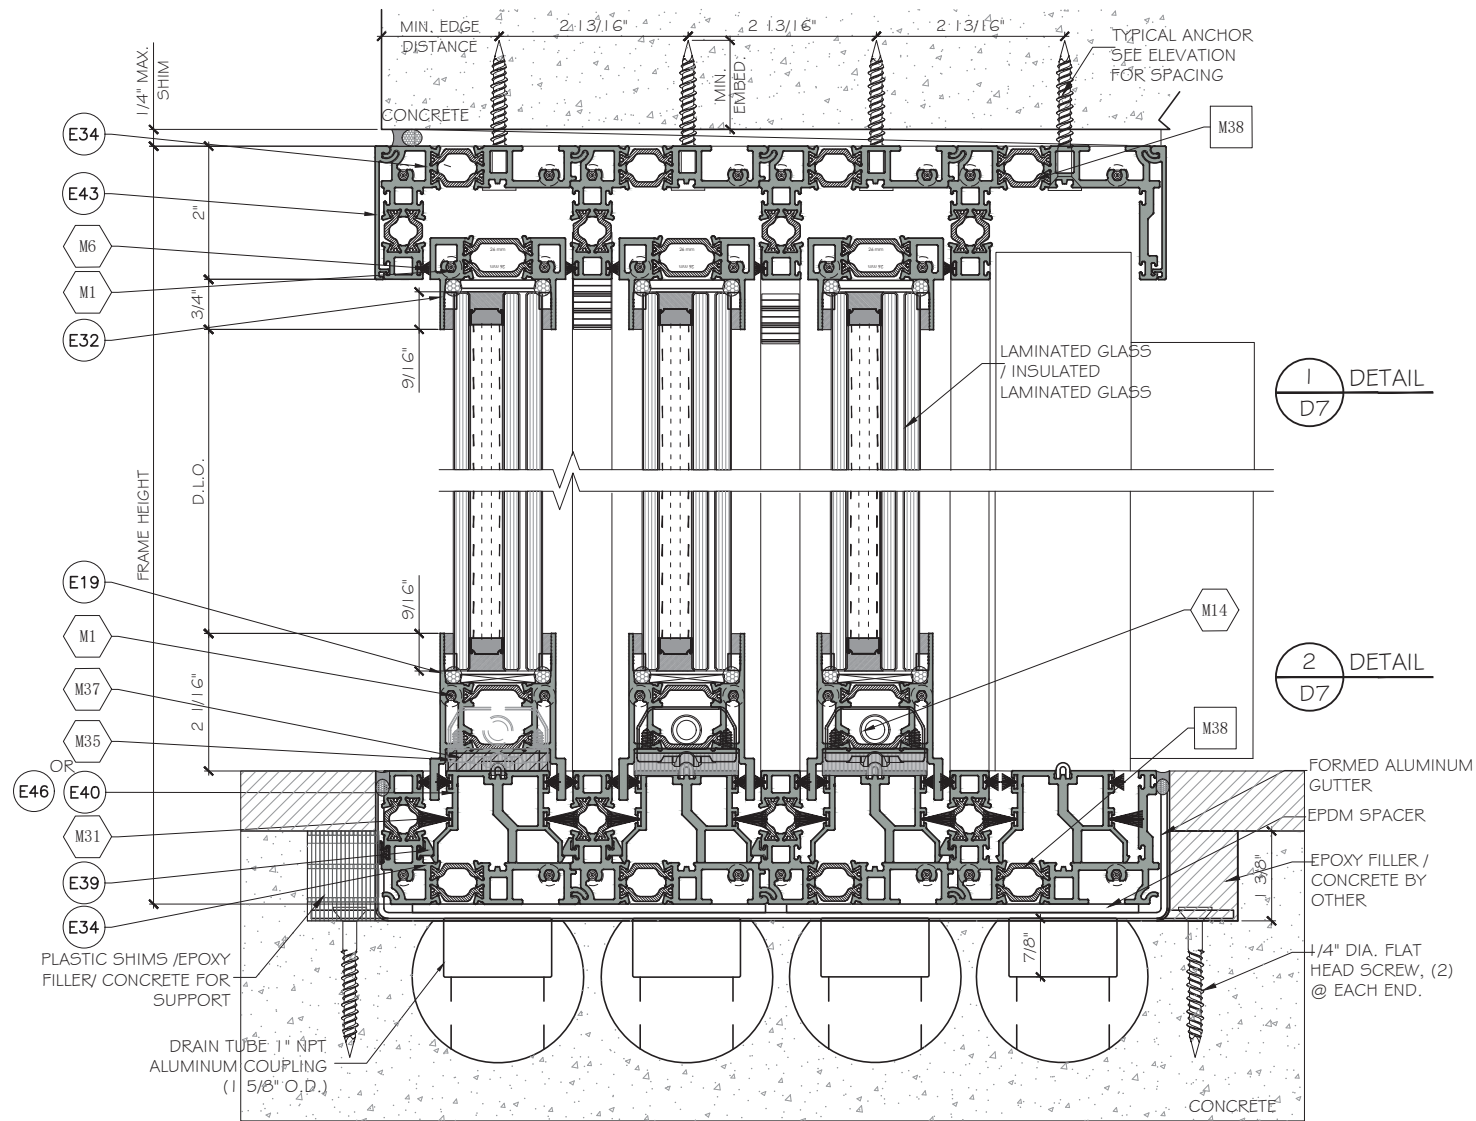



FL46878.3



MCY ENGINEERING, INC.
GLAZING CONSULTANTS
12781 MIRAMAR PARKWAY #301
MIRAMAR, FL 33027
P: 305.588.5224
www.MCYEngineering.com mcy@mcyengineering.com

ES WINDOWS, INC.
10653 NE Quaybridge Ct
Miami, FL 33138
TEL: (305) 624-7775


--	--	

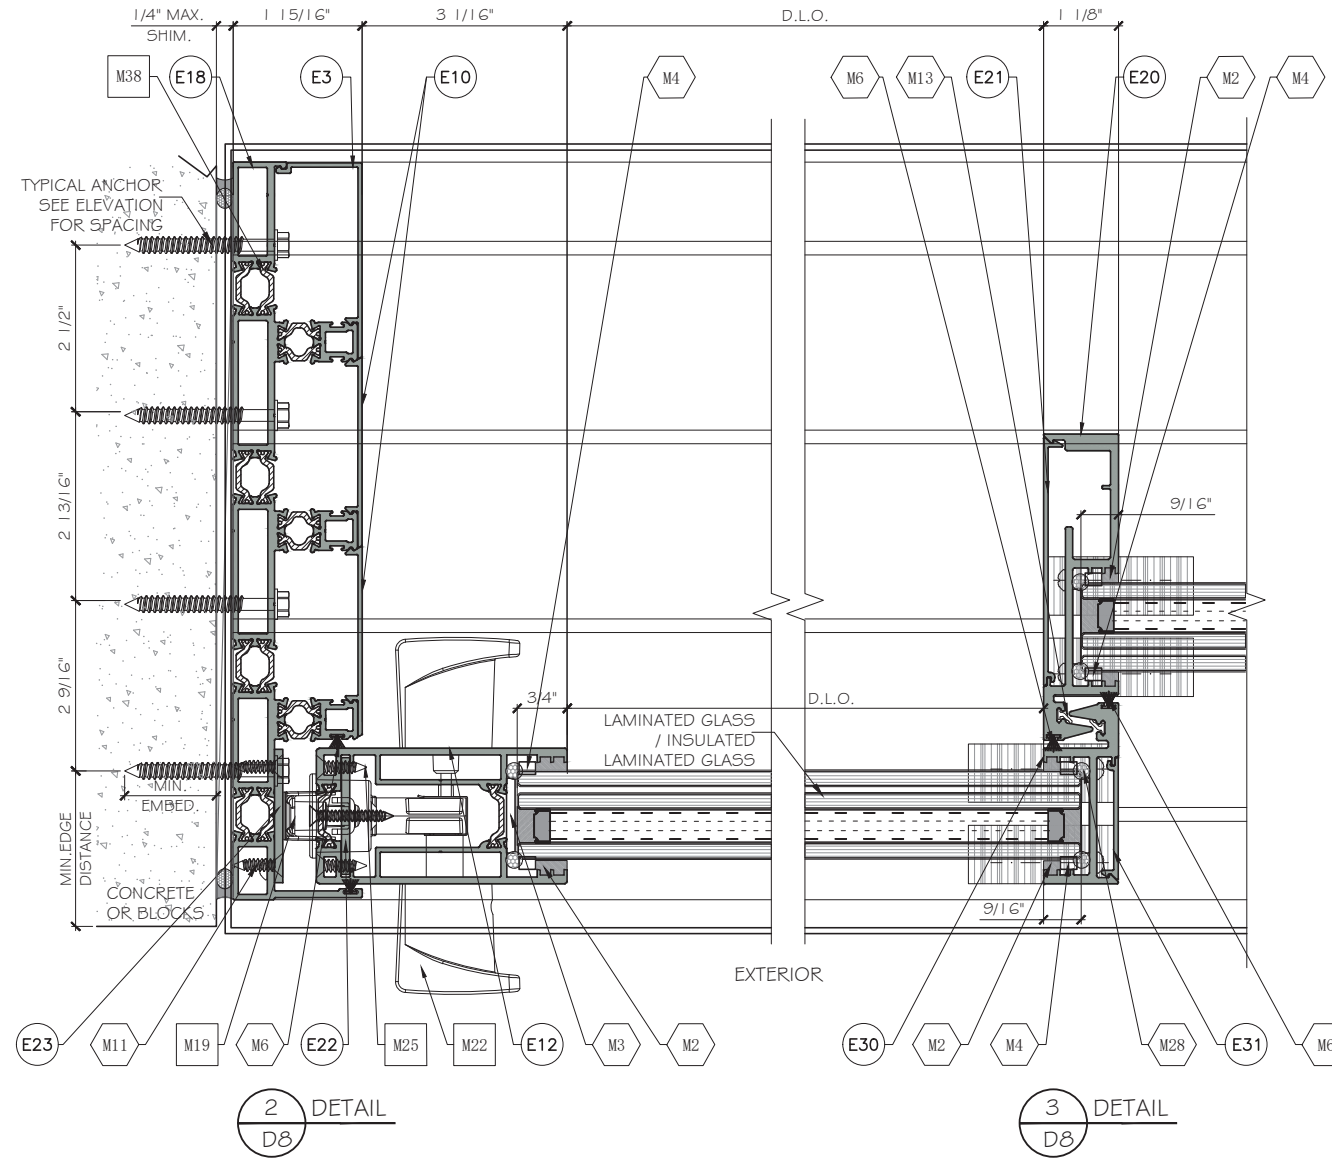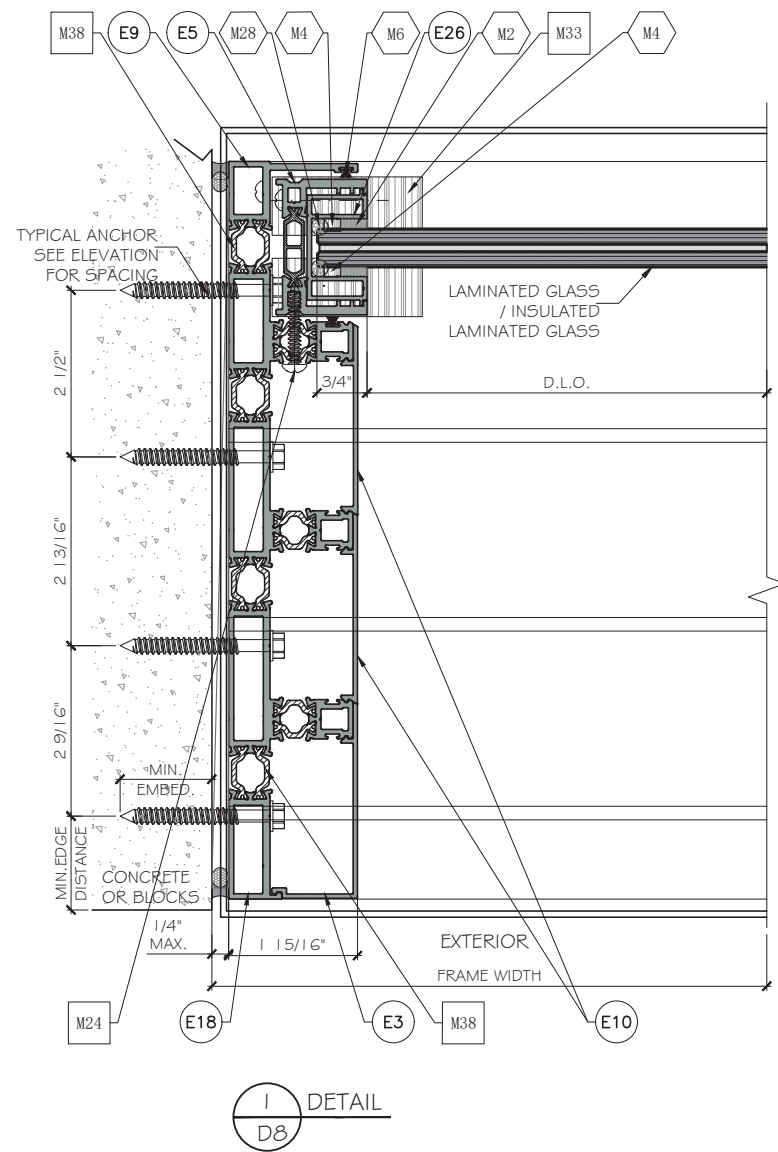

3
D8

DETAIL

FL46878.3

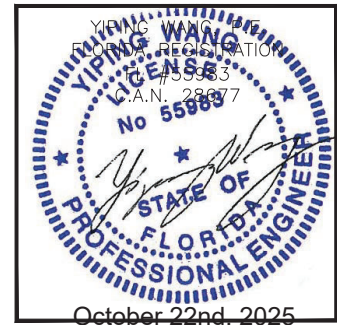

ES-SGD1010T SLIDING GLASS DOOR (4 TRACK) -L.M.I.

ES WINDOWS, INC.

10653 NE Quaybridge Ct

Miami, FL 33138

TEL. (305) 624-7775

MCY ENGINEERING, INC.

GLAZING CONSULTANTS

12781 MIRAMAR PARKWAY #301

MIRAMAR, FL 33027

P: 305.588.5224

www.MCYEngineering.com

mcy@mcyengineering.com

Rev. No.	Date	Drawn By	Description
R1	10.22.2025	James	NEW APPLICATION


Drawn Date: 10.22.2025 Scale: AS SHOWN

DRAWING NO.

AD24-22


D8

Sheet No. 15 OF 23

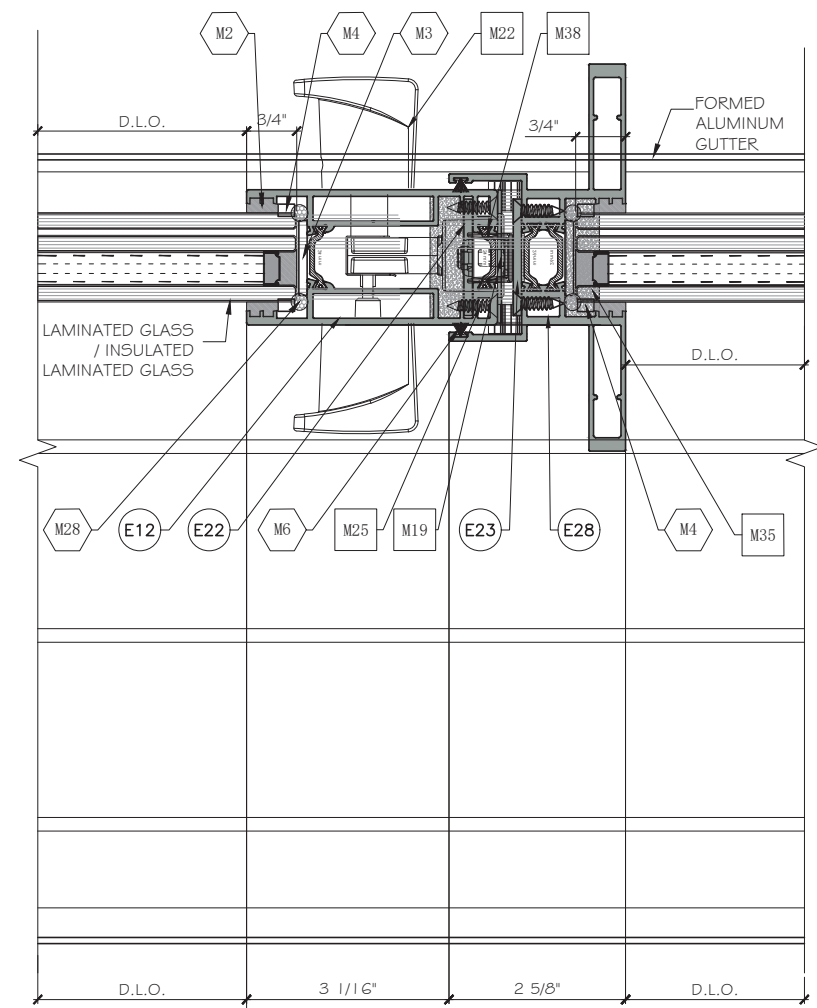

EXTERIOR
DETAIL

FL46878.3

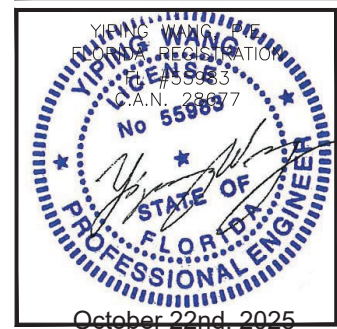

ES-SGD1010T SLIDING GLASS DOOR (4 TRACK) -L.M.I.

ES WINDOWS, INC.
10653 NE Quince Road, C4

Miami, FL 33138
TEL: (305) 624-7775

MCY ENGINEERING, INC.

GLAZING CONSULTANTS


12781 MIRAMAR PARKWAY #301

P: 305.588.5224


www.MCYEngineering.com

mcv@mcvengineering.com

[illegible]

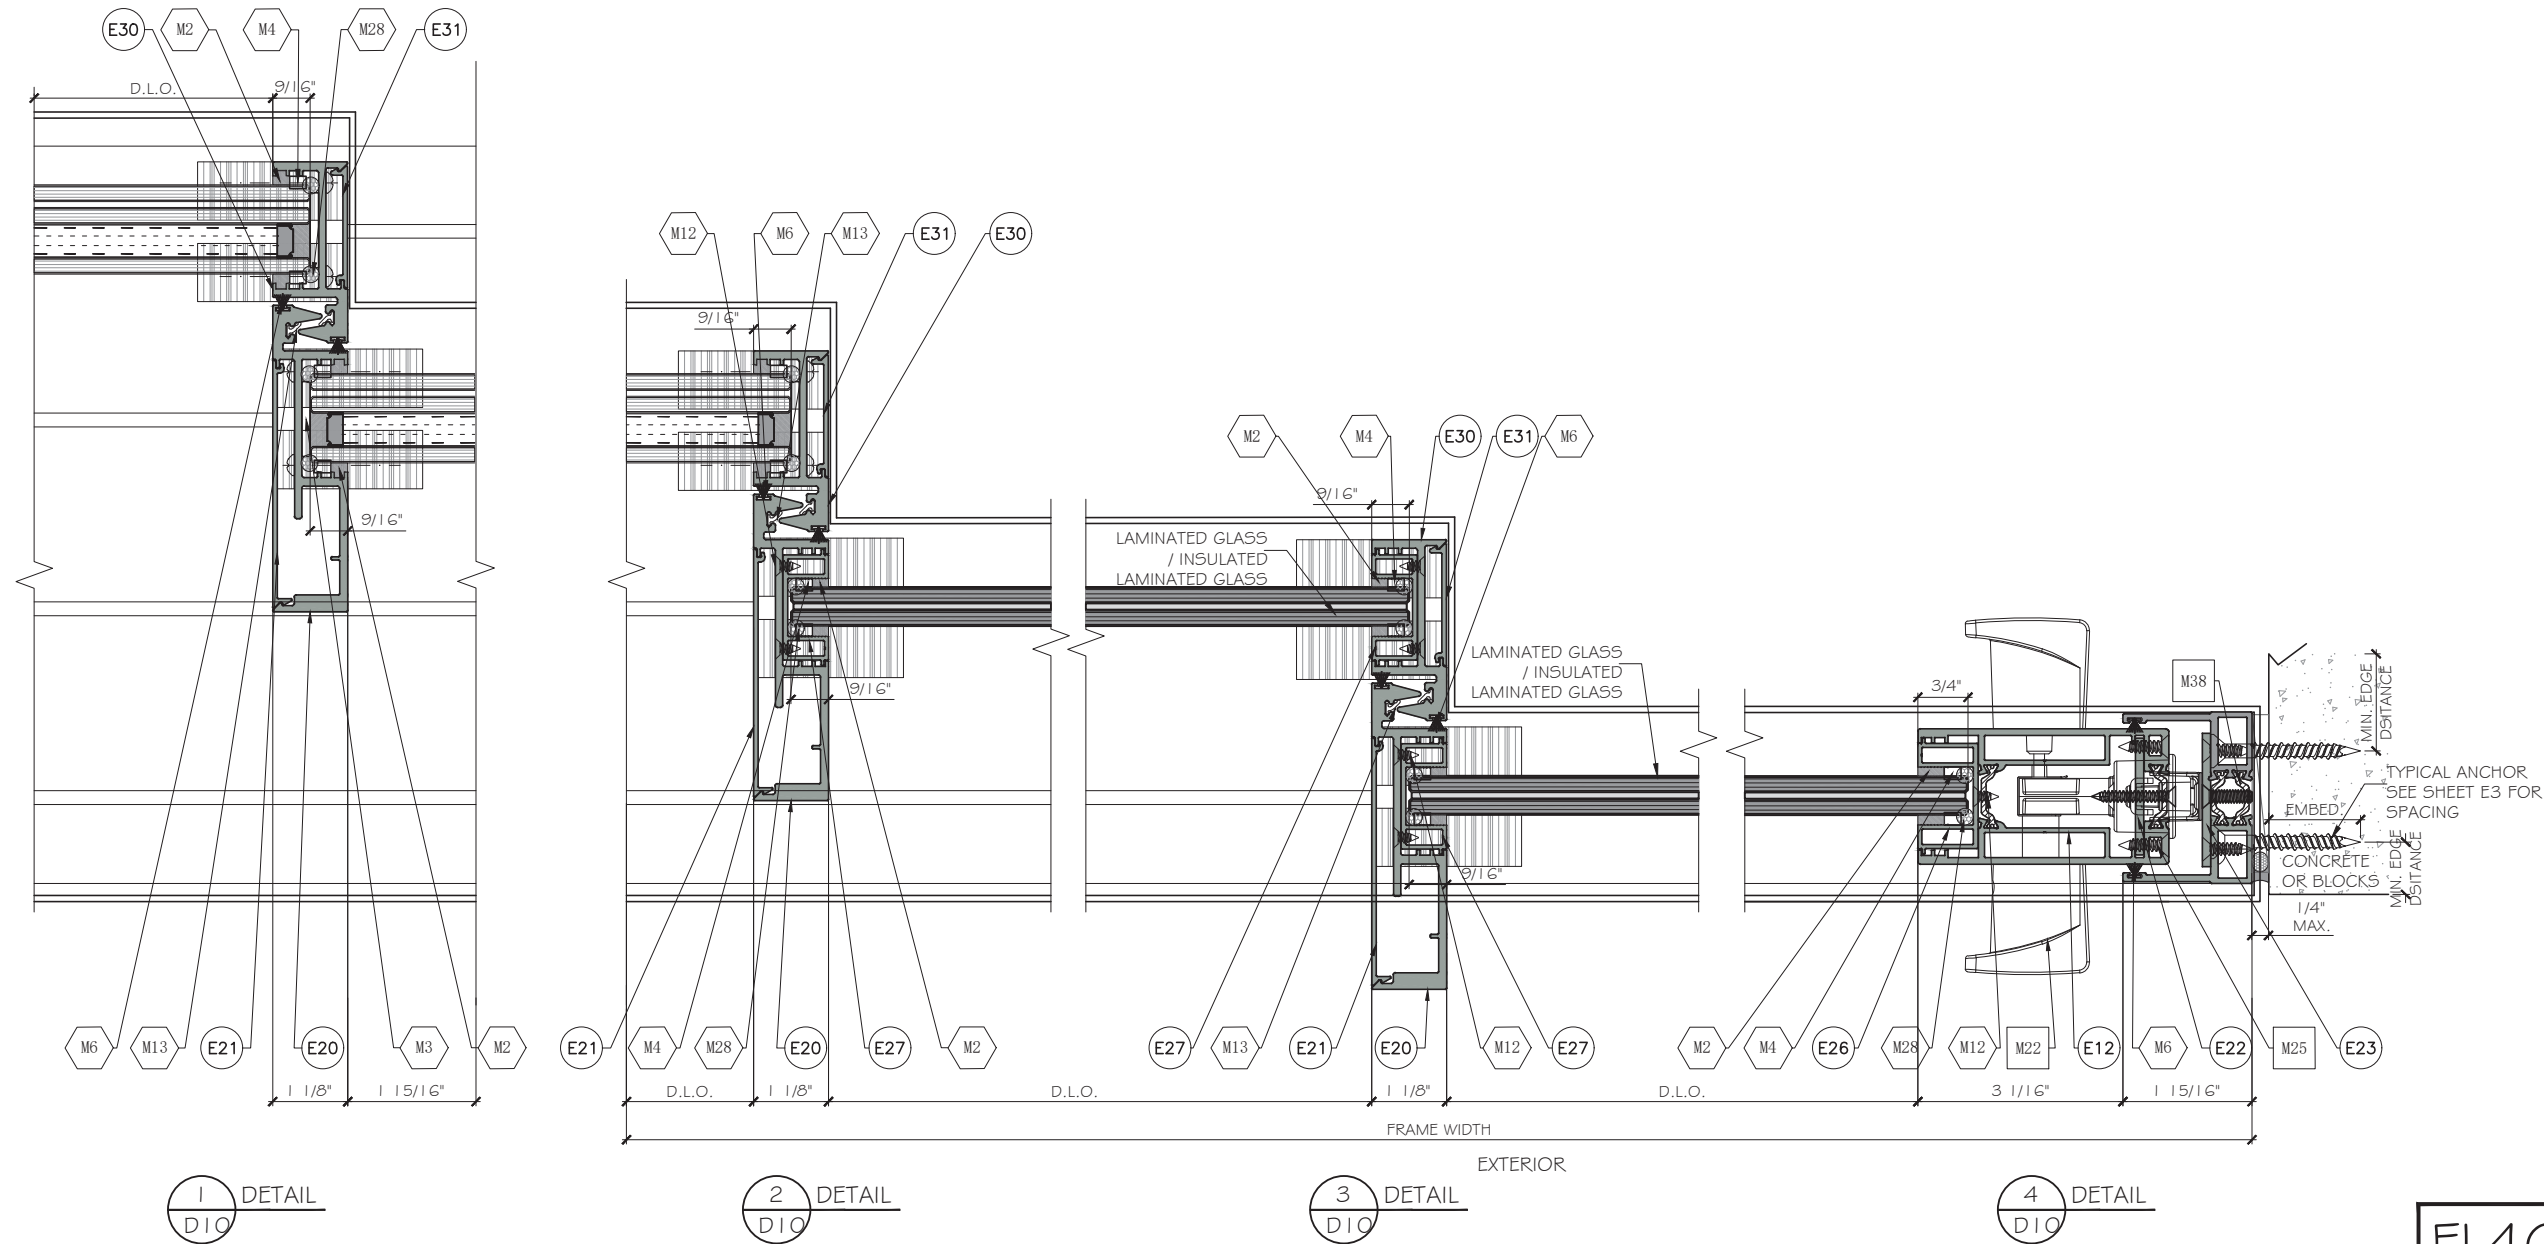

FL46878.3

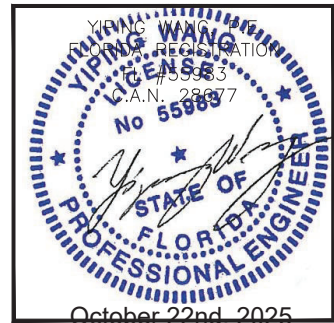

ES-SGD1010T SLIDING GLASS DOOR (4 TRACK) -L.M.I.

ES WINDOWS, INC.
10653 NE Quaybridge Ct
Miami, FL 33138
TEL. (305) 624-7775

MCY ENGINEERING, INC.

GLAZING CONSULTANTS

12781 MIRAMAR PARKWAY #301

MIRAMAR, FL 33027

P: 305.588.5224

www.MCYEngineering.com

mcy@mcyengineering.com


Rev. No.	Date	Drawn By	Description
1	10.22.2025	James	NEW APPLICATION

Drawn Date 10.22.2025 Scale AS SHOWN


DRAWING NO. AD24-22

D10


Sheet No. 17 OF 23

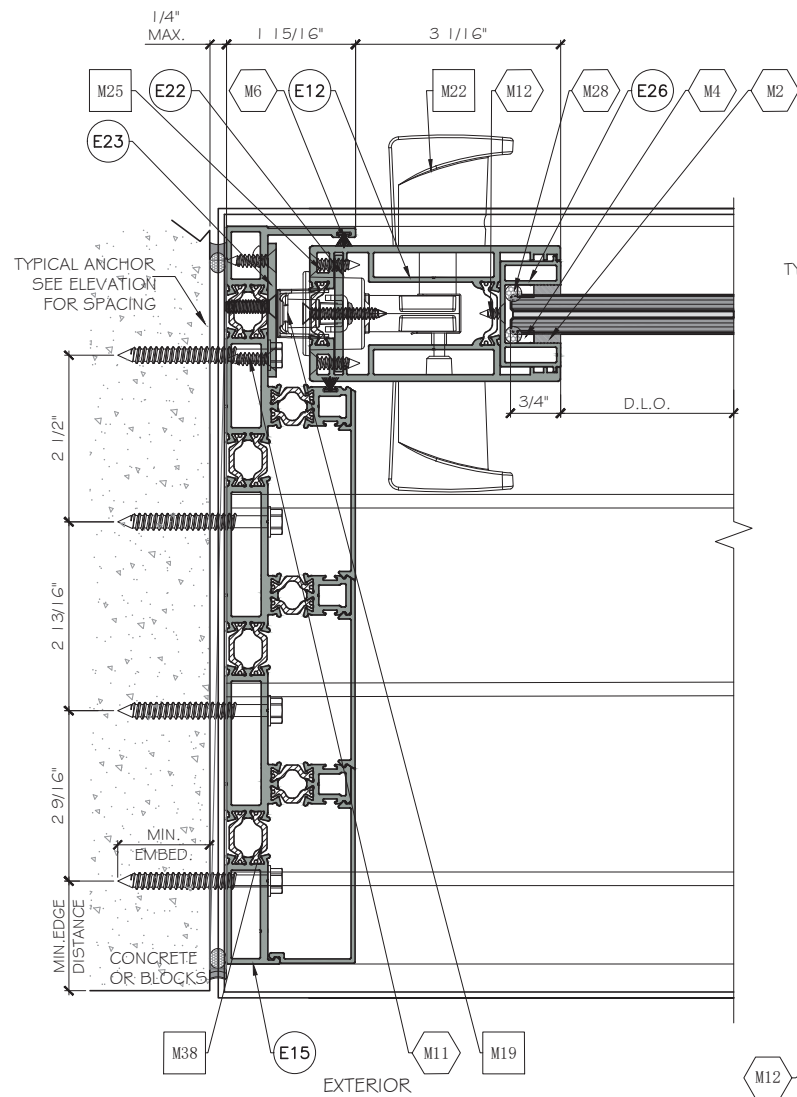


1
D11
DETAIL

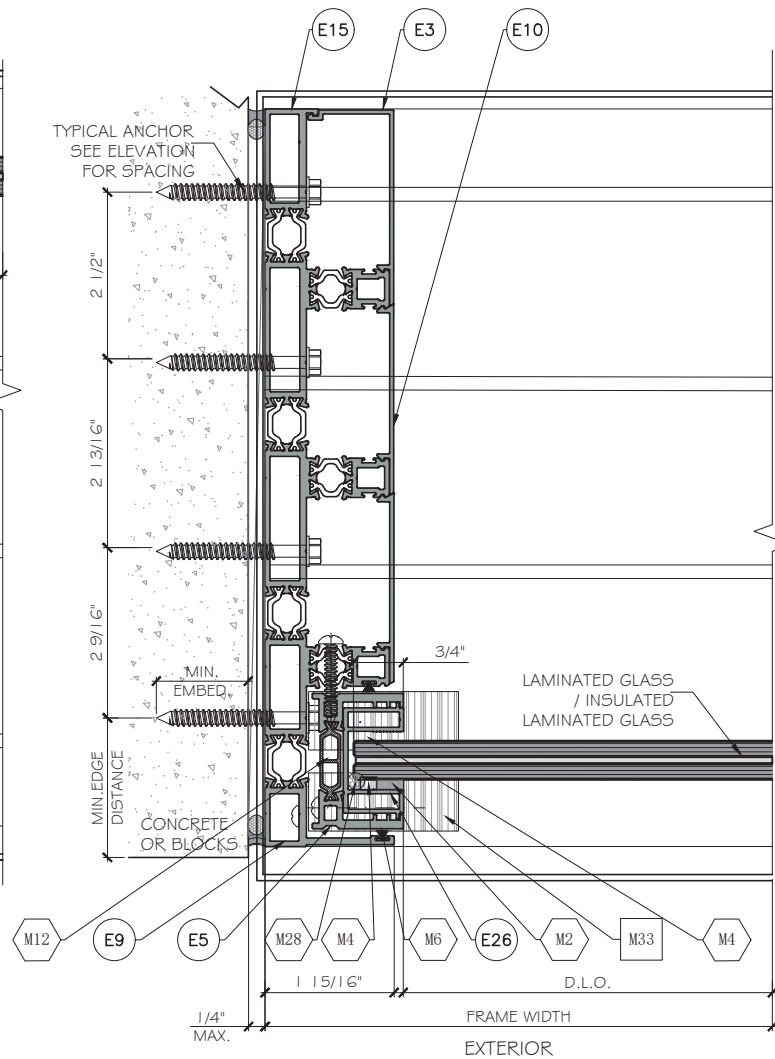


2
D11
DETAIL

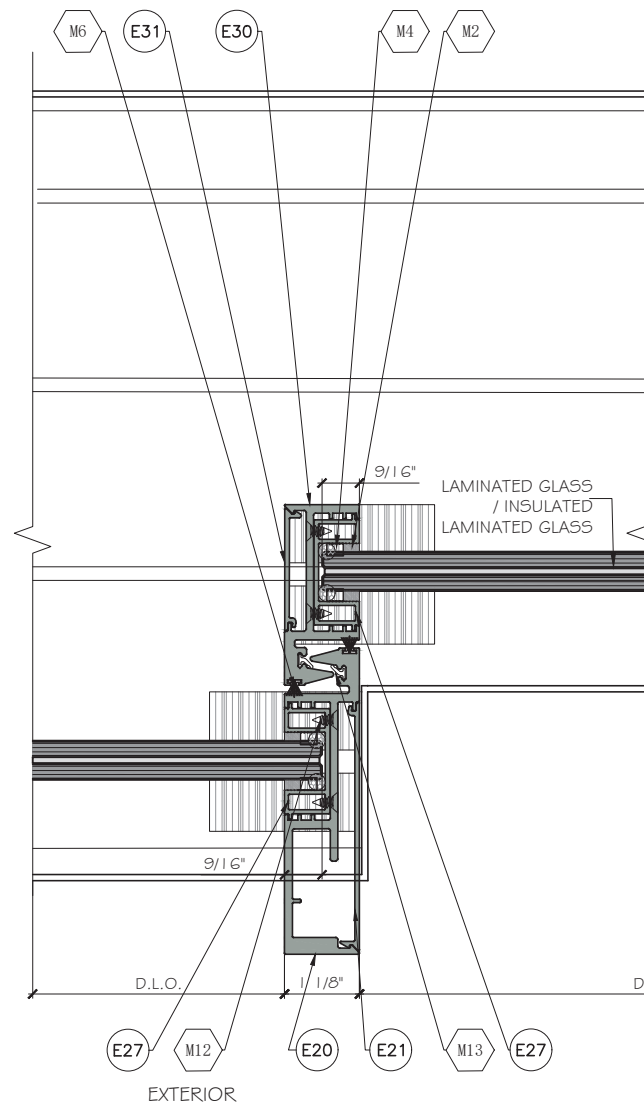

3
D11
DETAIL

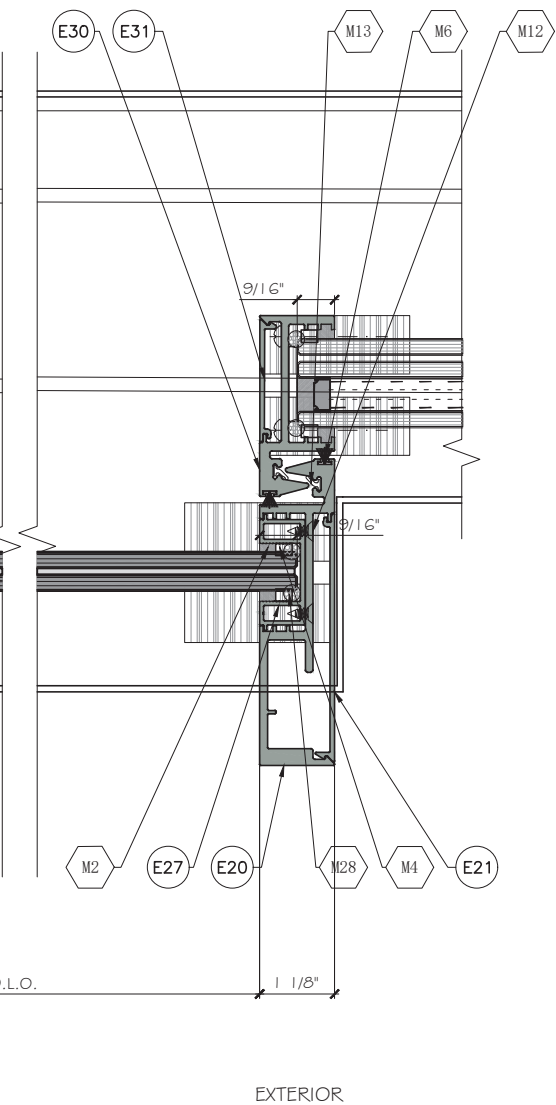

4
D11
DETAIL






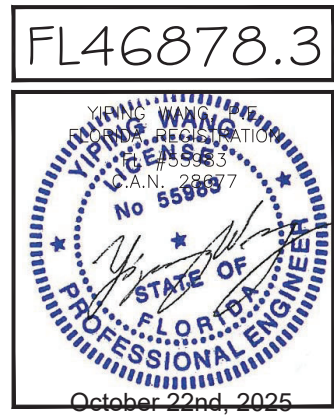


ES-SGD1010T SLIDING GLASS DOOR (4 TRACK) -L.M.I.

ES WINDOWS, INC.
10653 NE Quaybridge Ct
Miami, FL 33138
TEL. (305) 624-7775

MCY ENGINEERING, INC.
GLAZING CONSULTANTS
12781 MIRAMAR PARKWAY #301
MIRAMAR, FL 33027 P: 305.588.5224
www.MCYEngineering.com mcy@mcyengineering.com


Rev. No.	Date	Drawn By	Description
R1	10.22.2025	James	NEW APPLICATION
Drawn Date: 10.22.2025 Scale: AS SHOWN			
DRAWING NO. AD24-22			
Sheet No. 18 OF 23			

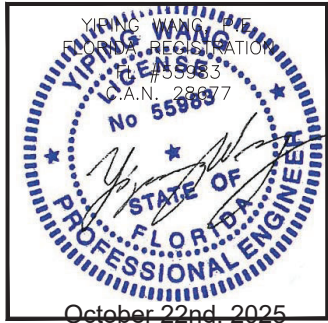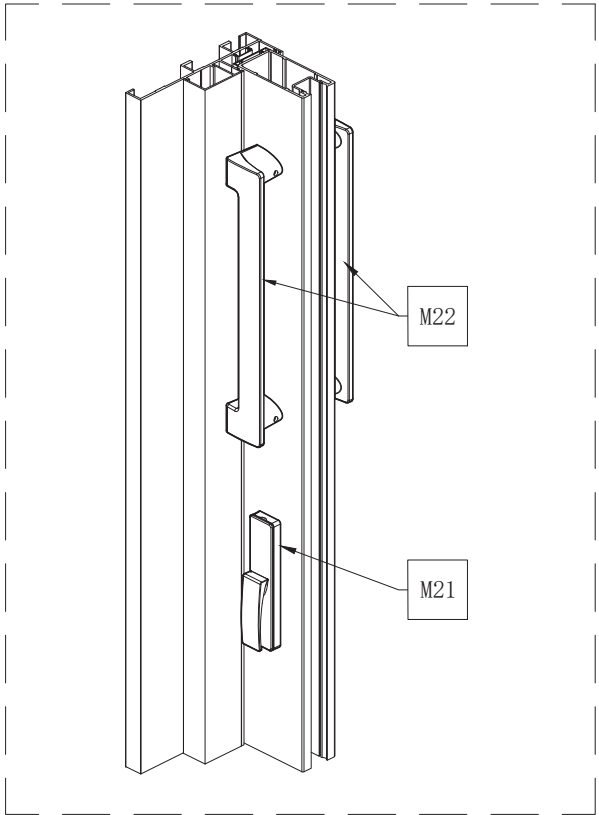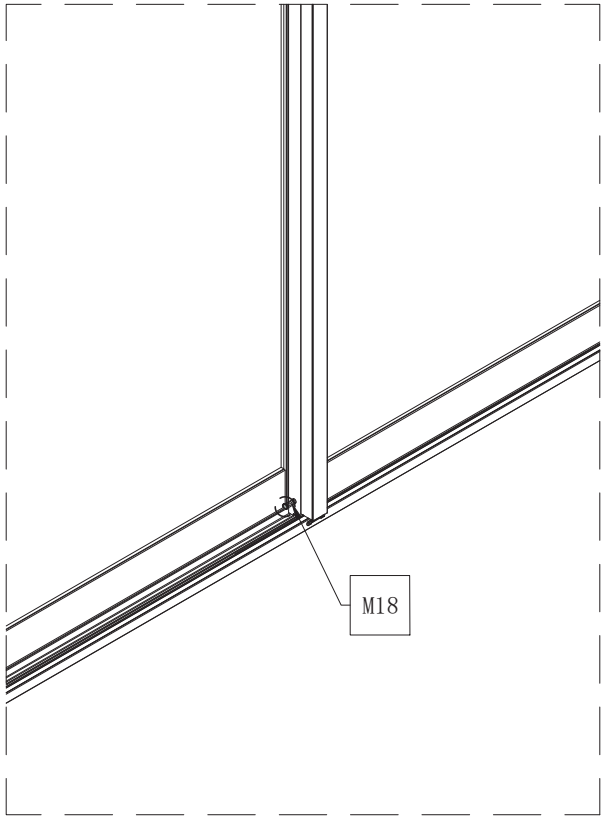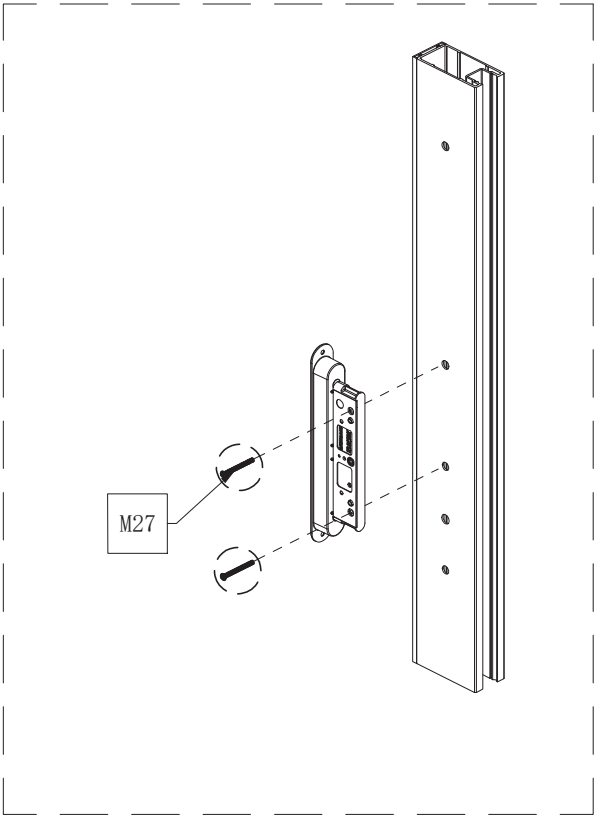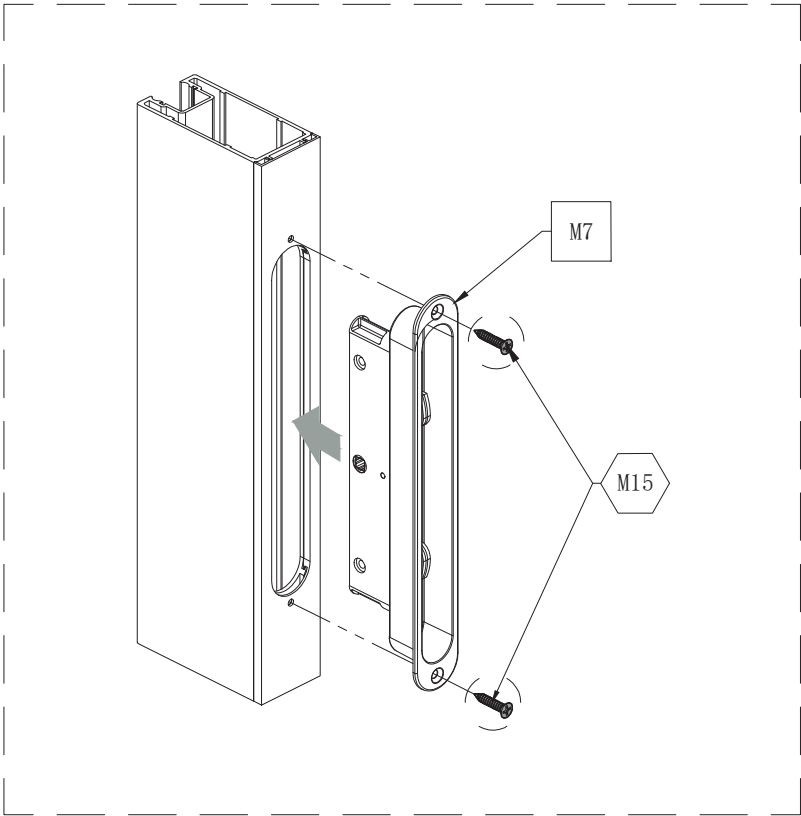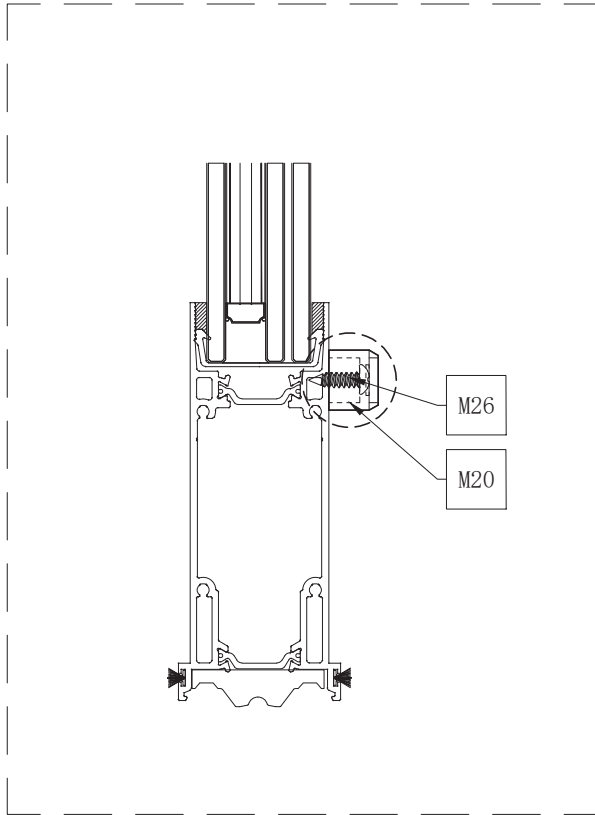


FL46878.3

Drawn Date 10.22.2025		Scale AS SHOWN	
Drawing No. AD24-22		Sheet No. 19 OF 23	
Rev. No.		Date	
R1		10.22.2025	
Drawn By James		Description NEW APPLICATION	


ES-SGD1010T SLIDING GLASS DOOR (4 TRACK) -L.M.I.

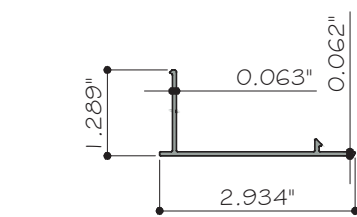


E1 HEAD COVER
ES-SGD2020T-005 6063-T5

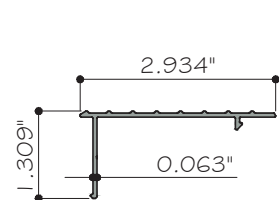


E2 THRESHOLD
ES-SGD2020T-009 6063-T5

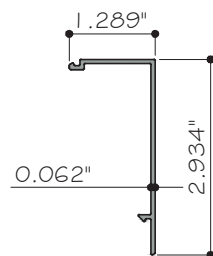


E3 JAMB COVER
ES-SGD2020T-016 6063-T5

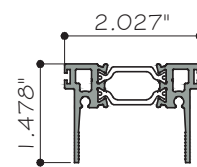


E4 TOP RAIL
ES-SGD2020T-505 6063-T6

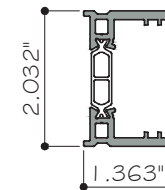


E5 FIXED STILE PANEL
ES-SGD2020T-507 6063-T6

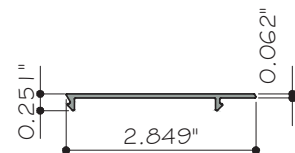


E10 JAMB COVER MULTITRACK
ES-SGD2020T-039 6063-T5

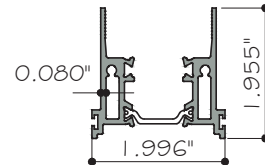


E11 BOTTOM
ES-SGD2020T-568 6063-T6

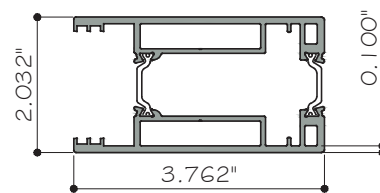


E12 SLIDING STILE PANEL
ES-SGD2020T-508 6063-T6

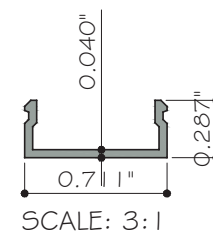


E8 COVER HEAD
ES-6011 6063-T6

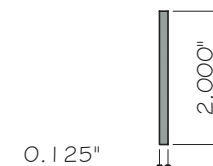


E23 PLATINA STRICKER JAMBA
ALU-P-002 6063-T6

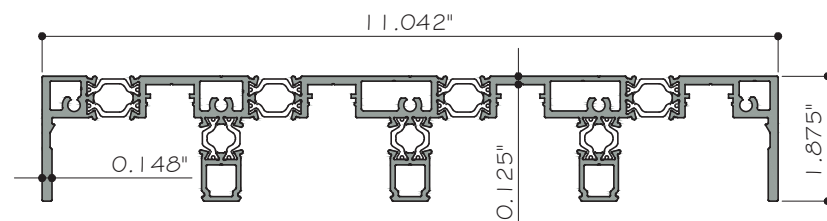


E16 HEAD 4 TRACK
ES-SGD2020T-518 6063-T6

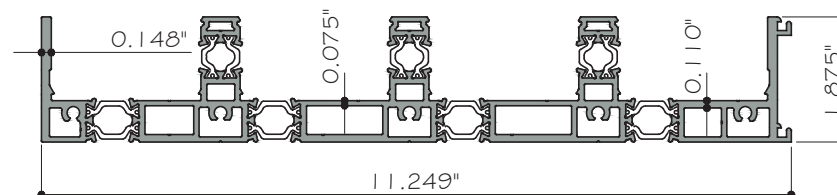


E17 SILL 4 TRACK
ES-SGD2020T-545 6063-T6

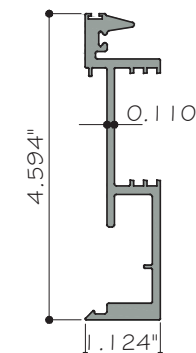


E20 HEAVY INTERLOCK NON THERMAL
ES-SGD1010T-005 6063-T6

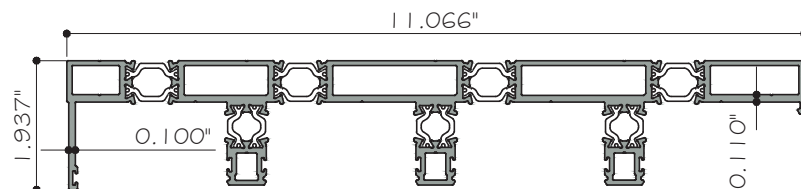


E18 JAMB 4 TRACK
ES-SGD2020T-541A 6063-T6

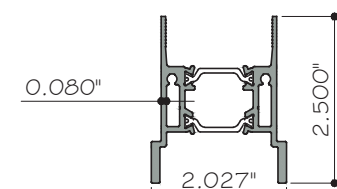


E19 BOTTOM RAIL
ES-SGD1010T-502 6063-T6

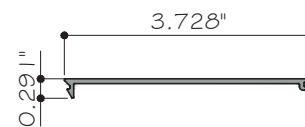


E21 HEAVY INTERLOCK COVER
ES-SGD1010T-006 6063-T6

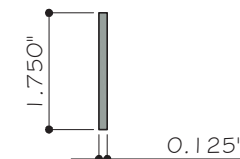


E22 PLATINA PARA MORTICE
BAL-P-001 6063-T6

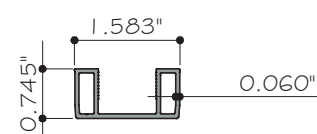


E24 TRACK FRONT (STEEL INSERT)
ES-SGD1010T-014 6063-T6

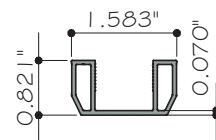

E25 HORIZONTAL BOTTOM ADAPTER
ES-SGD1010T-015 6063-T6

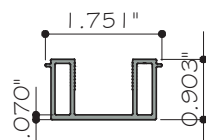


E26 VERTICAL TOP ADAPTER
ES-SGD1010T-016 6063-T6

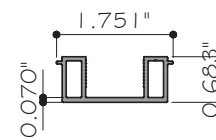

E27 VERTICAL POCKET ADAPTOR 2 LAM. GLASS
ES-SGD1010T-017 6063-T6

FL46878.3

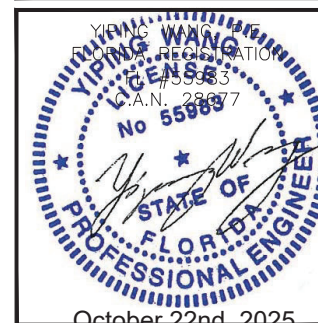


ES-SGD1010T SLIDING GLASS DOOR (4 TRACK) -L.M.I.


ES WINDOWS, INC.
10663 NE Quaybridge Ct
Miami, FL 33138
TEL: (305) 624-7775

MCY ENGINEERING, INC.
GLAZING CONSULTANTS
12781 MIRAMAR PARKWAY #301
MIRAMAR, FL 33027 P: 305.588.5224
www.MCYEngineering.com mcy@mcyengineering.com


--	--	

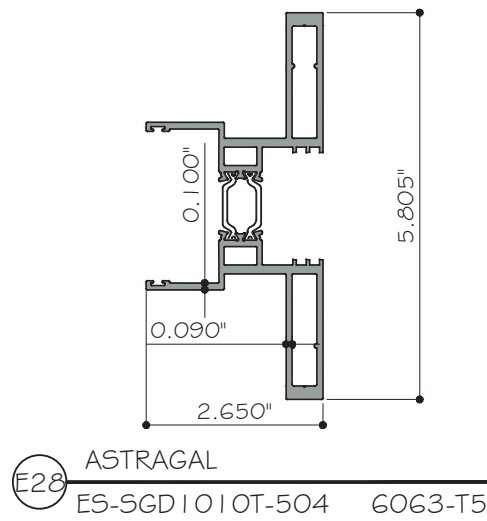


E28 ASTRAGAL
ES-SGD1010T-504 6063-T5

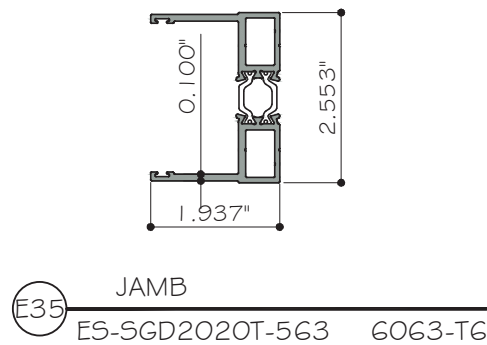


E35 JAMB
ES-SGD2020T-563 6063-T6

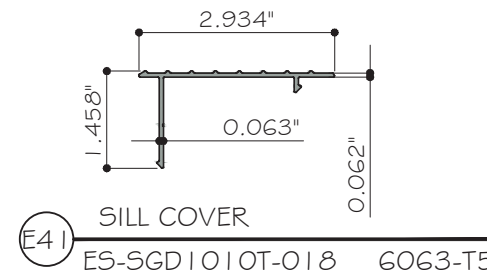


E41 SILL COVER
ES-SGD1010T-018 6063-T5

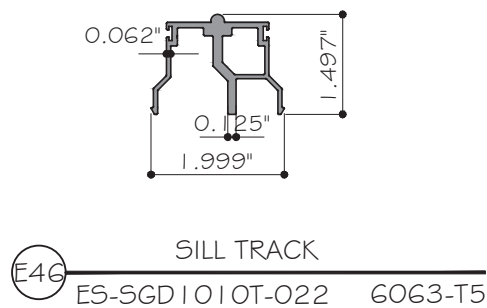


E46 SILL TRACK
ES-SGD1010T-022 6063-T5

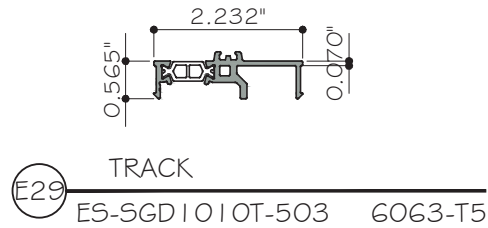


E29 TRACK
ES-SGD1010T-503 6063-T5

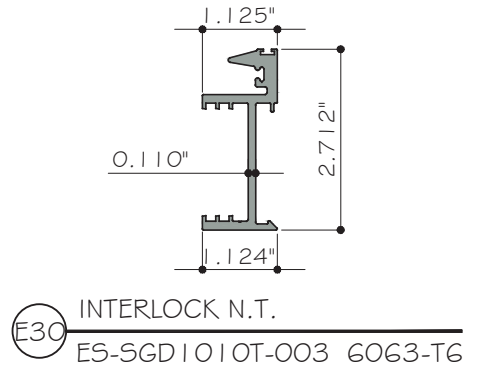


E30 INTERLOCK N.T.
ES-SGD1010T-003 6063-T6

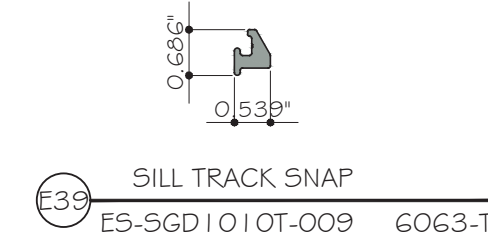


E39 SILL TRACK SNAP
ES-SGD1010T-009 6063-T5

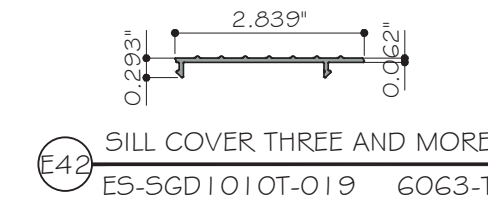


E42 SILL COVER THREE AND MORE TRACKS
ES-SGD1010T-019 6063-T5

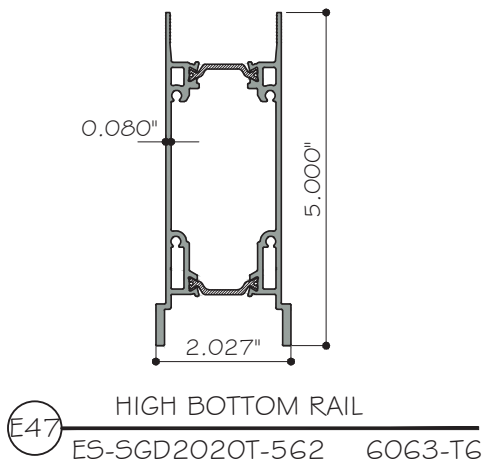


E47 HIGH BOTTOM RAIL
ES-SGD2020T-562 6063-T6

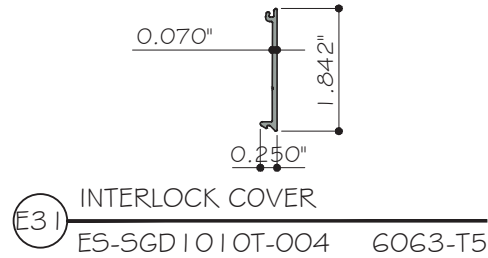


E31 INTERLOCK COVER
ES-SGD1010T-004 6063-T5

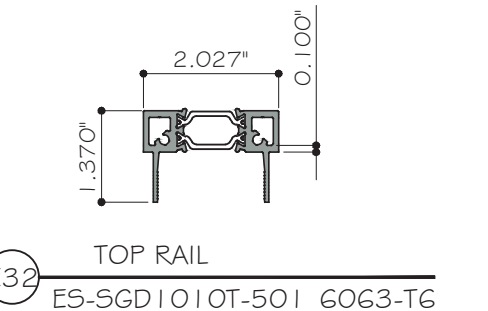


E32 TOP RAIL
ES-SGD1010T-501 6063-T6

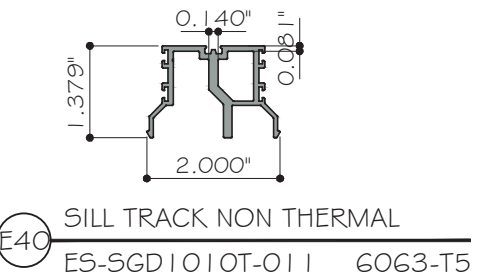


E40 SILL TRACK NON THERMAL
ES-SGD1010T-011 6063-T5

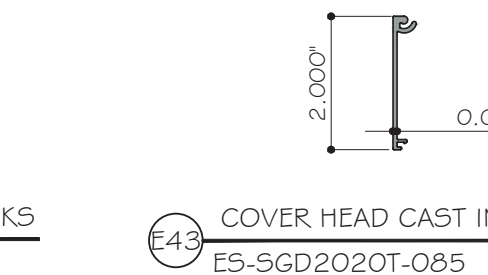


E43 COVER HEAD CAST IN SILL
ES-SGD2020T-085 6063-T5

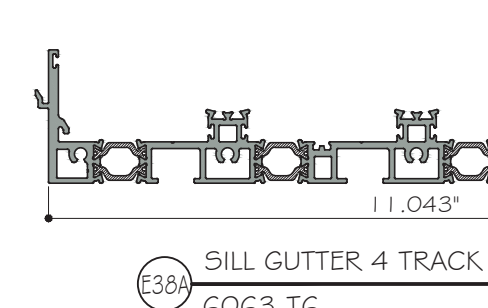


E38A SILL GUTTER 4 TRACK
6063-T6

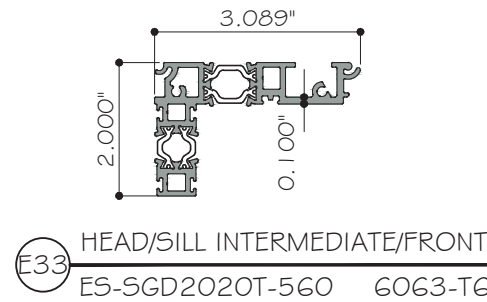


E33 HEAD/SILL INTERMEDIATE/FRONT
ES-SGD2020T-560 6063-T6

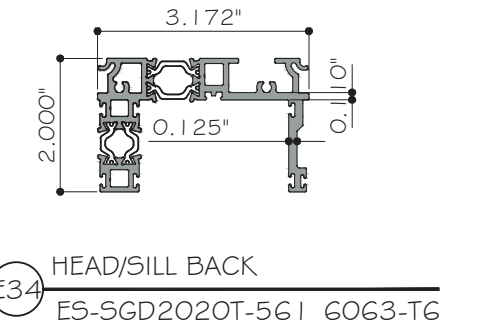


E34 HEAD/SILL BACK
ES-SGD2020T-561 6063-T6

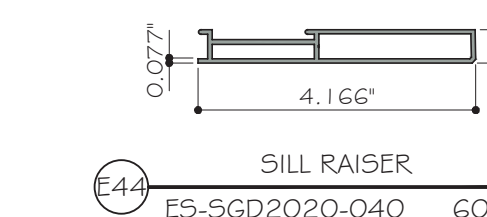


E44 SILL RAISER
ES-SGD2020-040 6063-T6

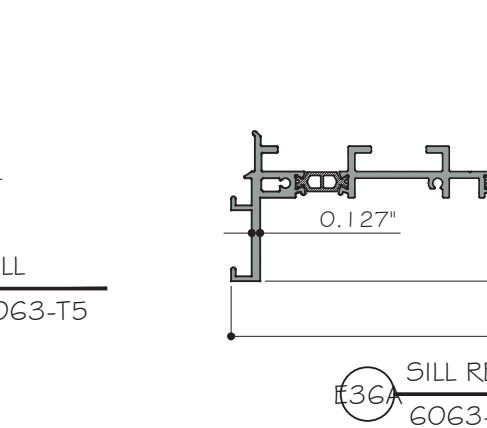


E36A SILL RECEPTOR FOR SILL GUTTER 4 TRACK
6063-T6

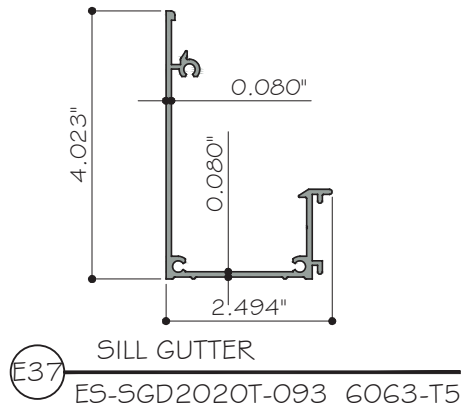

E37 SILL GUTTER
ES-SGD2020T-093 6063-T5

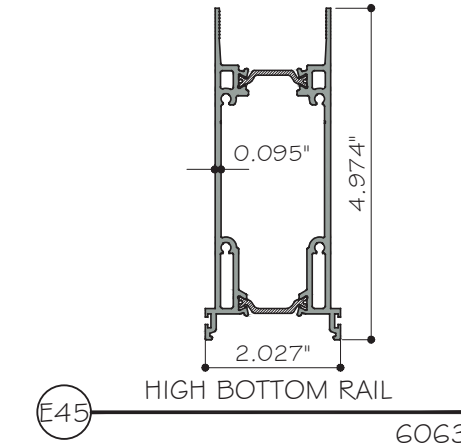

E45 HIGH BOTTOM RAIL
6063-T6

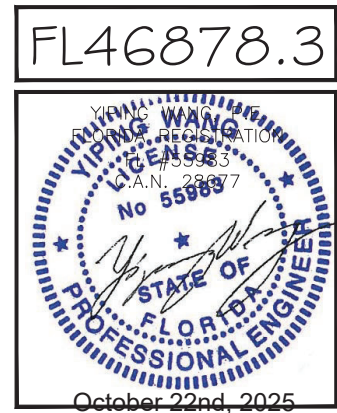

MCY

ENGINEERING, INC.

GLAZING CONSULTANTS

12781 MIRAMAR PARKWAY #301
MIRAMAR, FL 33027
P: 305.588.5224
www.MCYEngineering.com mcy@mcyengineering.com

ES WINDOWS, INC.

10653 NE Quaybridge Ct
Miami, FL 33138
TEL. (305) 624-7775

ES-SGD1010T SLIDING GLASS DOOR (4 TRACK) -L.M.I.

Rev.	Date	Drawn By	Description
R1	10.22.2025	James	NEW APPLICATION

Drawn Date: 10.22.2025 Scale: AS SHOWN

DRAWING NO. AD24-22

P2

Sheet No. 21 OF 23

