

ES WINDOWS, INC.
ES-FX4017 FIXED WINDOW - LMI

GENERAL NOTES:


- THIS PRODUCT HAS BEEN DESIGNED AND TESTED TO COMPLY WITH THE REQUIREMENTS OF THE 8TH EDITION OF FLORIDA BUILDING CODE 2023 INCLUDING HIGH VELOCITY HURRICANE ZONE (HVHZ).
- WINDOWS ARE RATED FOR LARGE MISSILE IMPACT. IMPACT SHUTTERS ARE NOT REQUIRED.
- THESE WINDOWS ARE APPROVED FOR AIR AND WATER INFILTRATION.
- ANCHORS SHALL BE AS LISTED, SPACED AS SHOWN ON DETAILS. ANCHORS EMBEDMENT TO BASE MATERIAL SHALL BE BEYOND WALL DRESSING OR STUCCO.
- ANCHORING OR LOADING CONDITIONS NOT SHOWN IN THESE DETAILS ARE NOT PART OF THIS APPROVAL.
- MATERIALS INCLUDING BUT NOT LIMITED TO STEEL/ METAL SCREWS THAT COME INTO CONTACT WITH OTHER DISSIMILAR MATERIALS SHALL MEET THE REQUIREMENTS OF THE 8TH EDITION OF FLORIDA BUILDING CODE 2023 SECTION AS APPLICABLE.
- METAL STRUCTURES BY OTHERS TO BE DESIGNED TO SUPPORT THE LOADS IMPOSED BY THIS GLAZING SYSTEM AND TO TRANSFER SUCH LOADS TO THE BUILDING MAIN STRUCTURE.
- ULTIMATE LOAD OBTAINED FROM ASCE 7-22, MULTIPLY BY 0.6 SHALL BE LESS THAN OR EQUAL TO MAX. DESIGN LOAD IN THIS DOCUMENT. THE DESIGN LOADS SHOWN IN THIS DOCUMENT ARE ALLOWABLE DESIGN LOADS.
- SEALANT:
ALL FRAME CORNERS, JOINTS, MULLION SEAMS AND PERIMETER GLAZING BEAD TO FRAME INSTALLATION FASTENERS SEALED WITH SILICONE SEALANT.

USE CHARTS AS FOLLOWS.

- STEP 1: DETERMINE DESIGN WIND LOAD REQUIREMENTS BASED ON WIND VELOCITY, BLDG. HEIGHT, WIND ZONE USING APPLICABLE ASCE 7-22 STANDARD OR WIND TUNNEL REPORTS.
- STEP 2: SEE SHEET E1 #E2 FOR APPROVED TYPICAL ELEVATION & CONFIGURATION.
- STEP 3: ANCHOR OPTION AND ANCHOR LAYOUT SEE SHEET E1 & E2 .
- STEP 4: THE LOWEST VALUE RESULTING FROM STEPS 2 & 3 THAT EXCEED THE DESIGN WIND PRESSURES DETERMINED THRU STEP 1 SHALL APPLY TO ENTIRE SYSTEM.

ABBREVIATIONS AND SYMBOLS

G.B. - GLASS BITE
D.L.O. - DAYLITE OPENING
F.H. - FRAME HEIGHT
F.W. - FRAME WIDTH
W/ - WITH
W/O - WITHOUT
O.C. - ON CENTER
O.H. - OPPOSITE HAND
OPP.- OPPOSITE

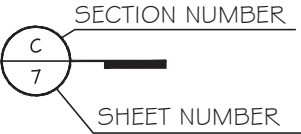

LIMITATIONS OF USE			
A-	THIS PRODUCT EVALUATION DOCUMENT (P.E.D.) PREPARED BY THIS ENGINEER IS GENERIC AND DOES NOT PROVIDE INFORMATION FOR A SITE SPECIFIC PROJECT; i.e. WHERE THE SITE CONDITIONS DEVIATE FROM THE P.E.D.		
B-	CONTRACTOR TO BE RESPONSIBLE FOR THE SELECTION, PURCHASE AND INSTALLATION OF THIS PRODUCT BASED ON THIS PRODUCT EVALUATION PROVIDED HE/SHE DOES NOT DEVIATE FROM THE CONDITIONS DETAILED ON THIS DOCUMENT.		
C-	THIS PRODUCT EVALUATION DOCUMENT WILL BE CONSIDERED INVALID IF ALTERED BY ANY MEANS.		
D-	SITE SPECIFIC PROJECTS SHALL BE PREPARED BY A FLORIDA REGISTERED ENGINEER OR ARCHITECT WHICH WILL BECOME THE ENGINEER OF RECORD (E.O.R.) FOR THE PROJECT AND WHO WILL BE RESPONSIBLE FOR THE PROPER USE OF THE P.E.D.		
E-	THIS P.E.D. SHALL BEAR THE DATE AND ORIGINAL SEAL AND SIGNATURE OF THE PROFESSIONAL ENGINEER OF RECORD THAT PREPARED IT.		

FLORIDA APPROVAL:	
FL47089.1	


December 12th, 2024

MCY ENGINEERING, INC.
GLAZING CONSULTANTS
12781 MIRAMAR PKWY, STE. 301
MIRAMAR, FL 33027 P: 305.271.0117
www.MCYEngineering.com mcy@mcyengineering.com

ES-FX4017 FIXED WINDOW - LMI

ES WINDOWS, INC.
10653 NE Quaybridge Ct.
Miami, FL 33138
TEL. (305) 624-7775

Drawn Date	10/19/2024	Scale	AS SHOWN
DRAWING NO.			
AD24-30			
COVER			
Sheet No.			
1 OF 12			

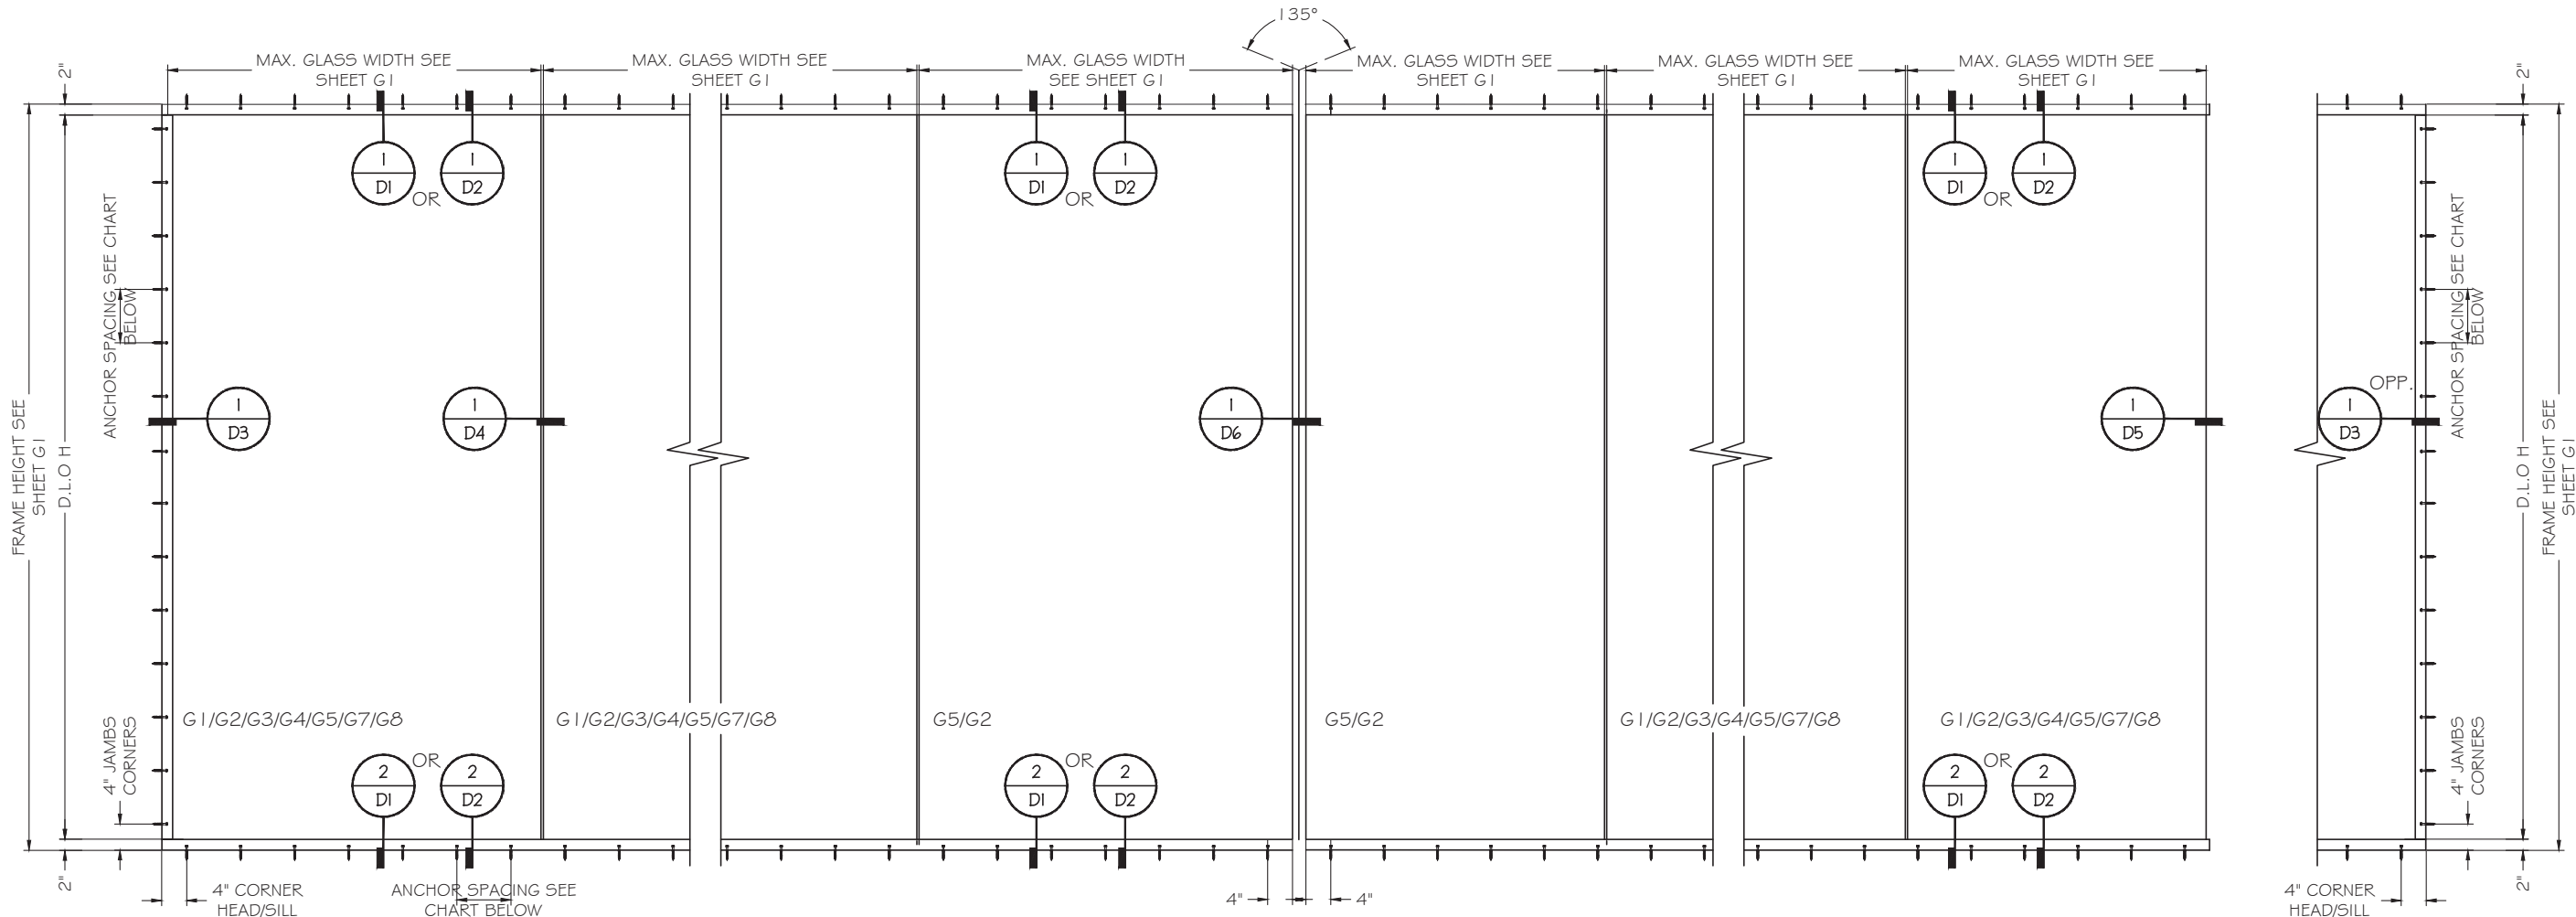


TYPICAL EXTERIOR ELEVATION
SEE SHEET G1 FOR GLASS TYPE AND CAPACITY


ANCHOR CHART (HEAD/SILL)				
MAX. F.H. INCH	MAX. LOAD PSF	INTO WOOD SPACING (IN)	INTO CONCRETE SPACING (IN)	INTO METAL SPACING (IN)
120"	+95/-95	4	4 1/2	7 1/2
72"	+65/-65	9 1/2	11	16
96"	+60/-60	8	9	14 1/2
96"	+80/-80	5 1/2	7	11
108"	+85/-85	5	5 1/2	9

ANCHOR CHART (JAMB)					
MAX. G.W. INCH	MAX. LOAD PSF	INTO WOOD SPACING (IN)	INTO CONCRETE SPACING (IN)	INTO METAL SPACING (IN)	INTO CMU SPACING (IN)
60"	+95/-95	7 1/2	9	9	7 1/2
48"	+95/-95	9	9	9	9

FLORIDA APPROVAL:
FL47089.1

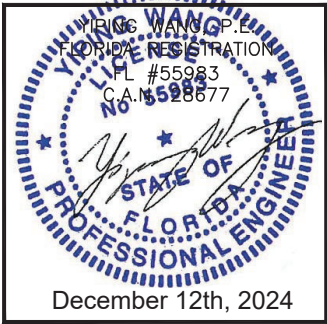

--	--	

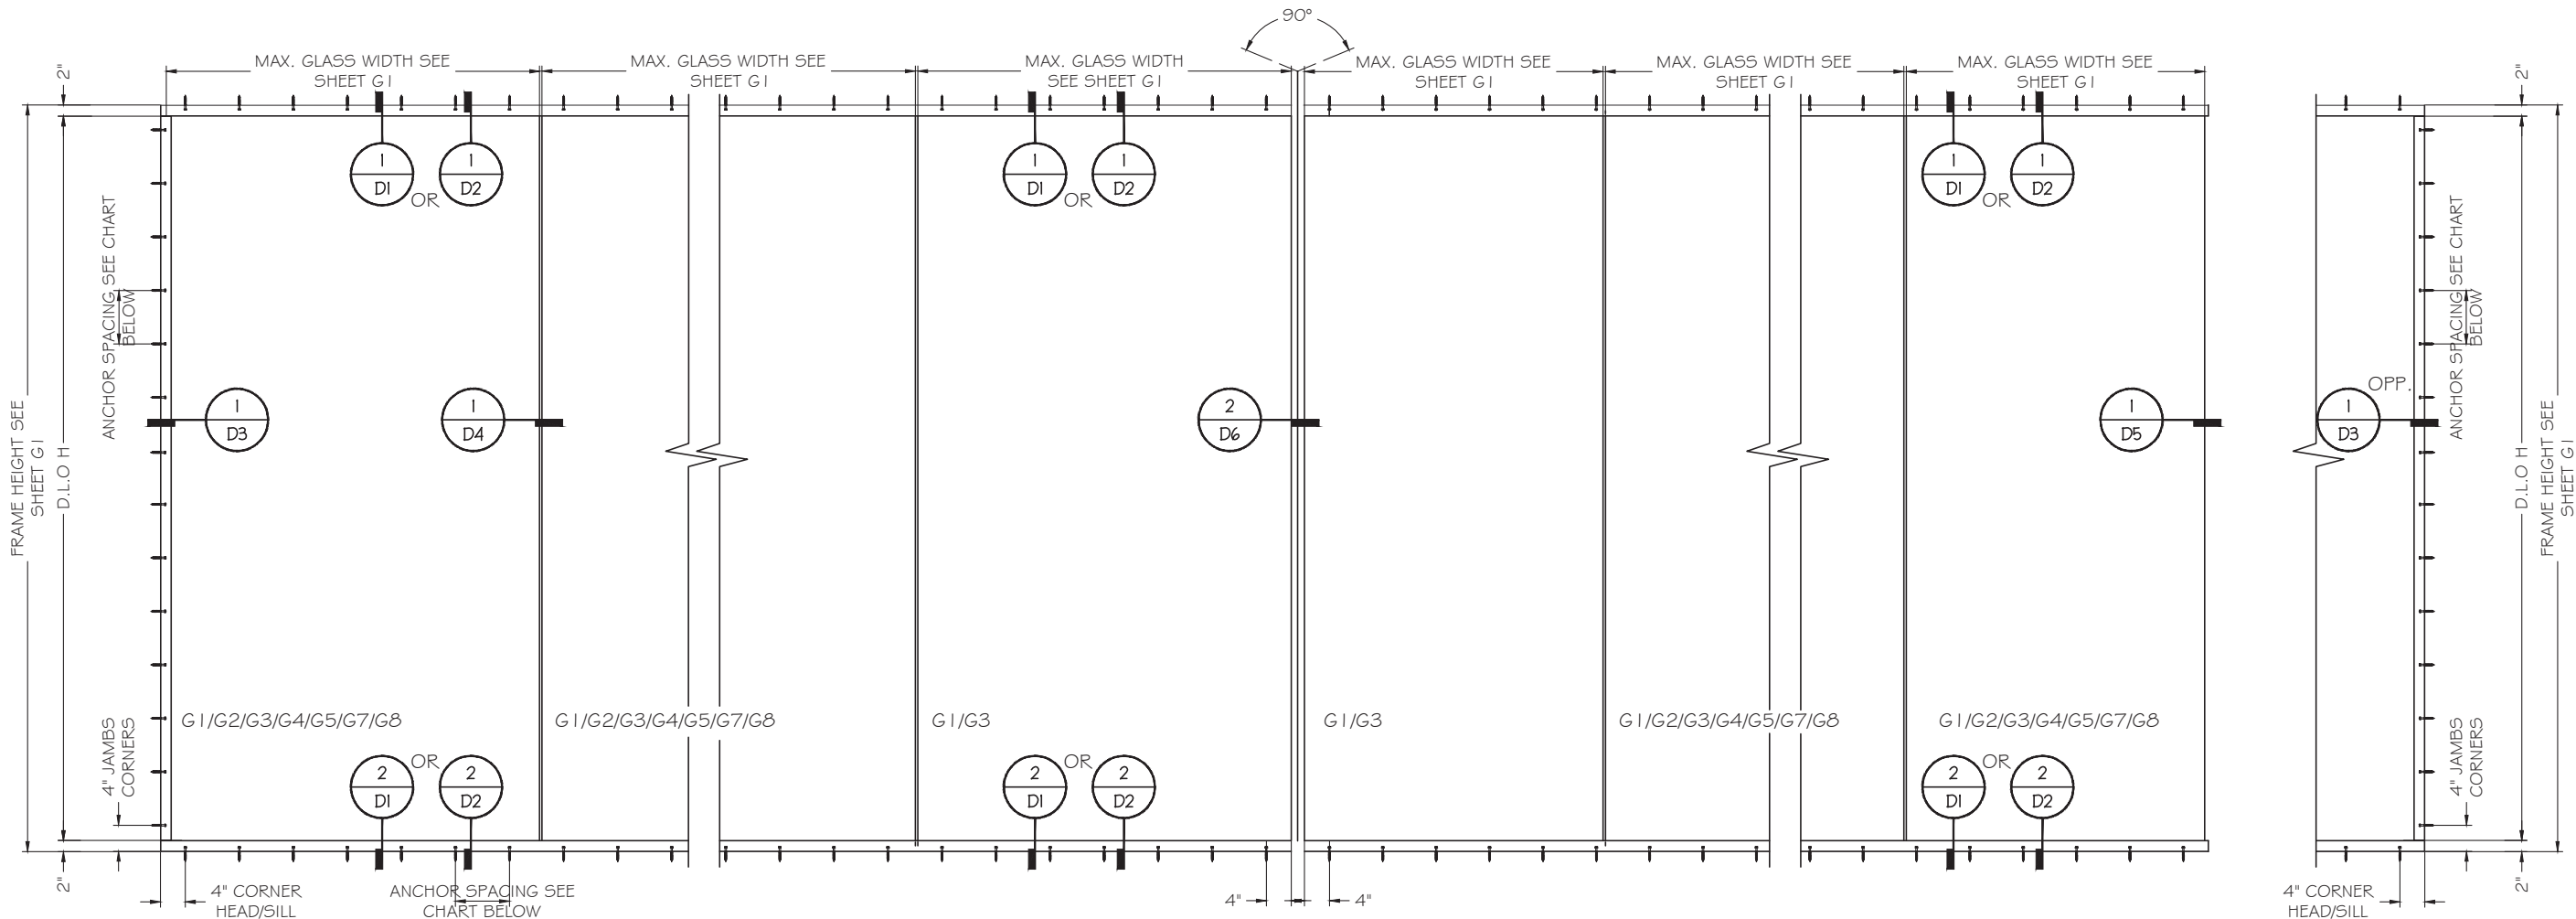


TYPICAL EXTERIOR ELEVATION
SEE SHEET G1 FOR GLASS TYPE AND CAPACITY

ANCHOR CHART (HEAD/SILL)				
MAX. F.H. INCH	MAX. LOAD PSF	INTO WOOD SPACING (IN)	INTO CONCRETE SPACING (IN)	INTO METAL SPACING (IN)
120"	+95/-95	4	4 1/2	7 1/2
72"	+65/-65	9 1/2	11	16
96"	+60/-60	8	9	14 1/2
96"	+80/-80	5 1/2	7	11
108"	+85/-85	5	5 1/2	9

ANCHOR CHART (JAMB)					
MAX. G.W. INCH	MAX. LOAD PSF	INTO WOOD SPACING (IN)	INTO CONCRETE SPACING (IN)	INTO METAL SPACING (IN)	INTO CMU SPACING (IN)
60"	+95/-95	7 1/2	9	9	7 1/2
48"	+95/-95	9	9	9	9

ANCHORED JAMB OPTION

FLORIDA APPROVAL:
FL47089.1

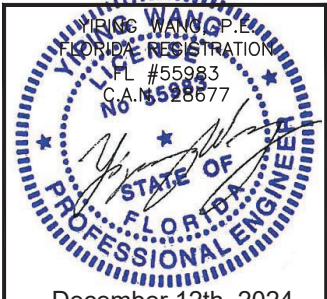








Rev. No.	Date	Drawn By	Description
1.	10-19-2024	JAMES	NEW APPLICATION

Drawn Date 10/19/2024 Scale AS SHOWN

DRAWING NO.
AD24-30


E2

Sheet No.
3 OF 12

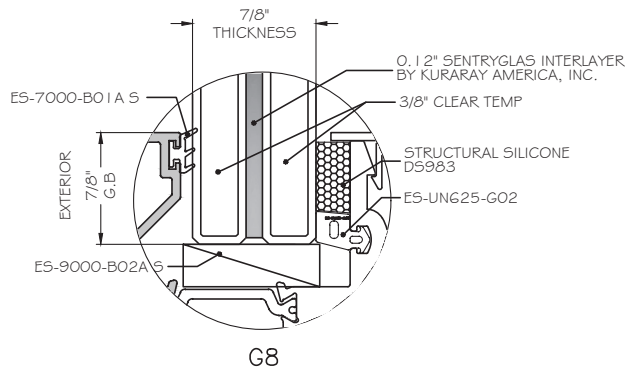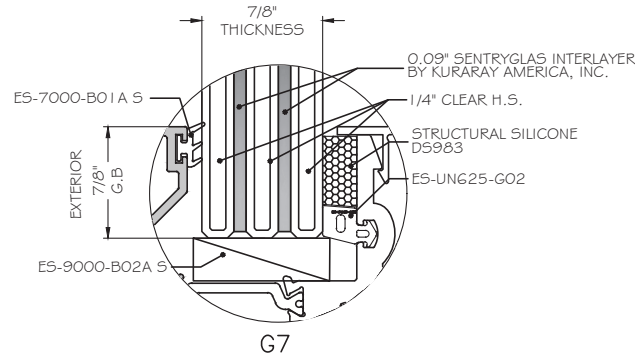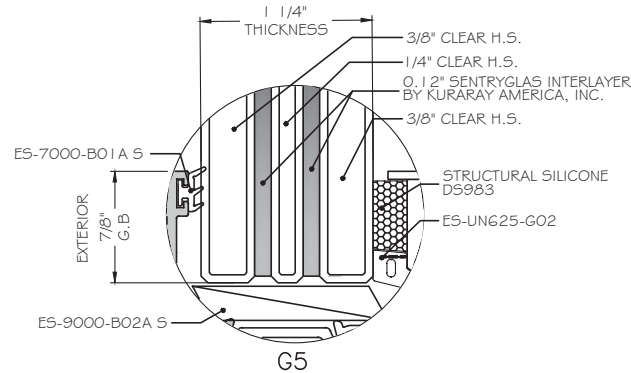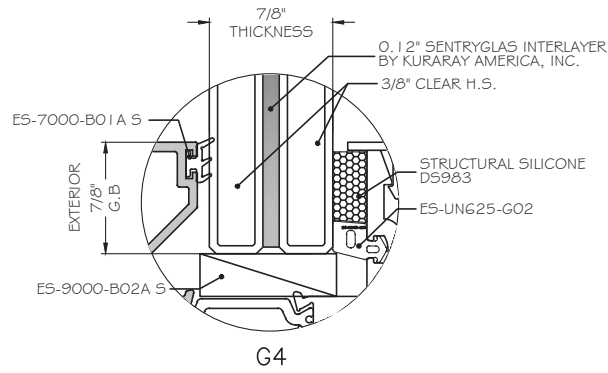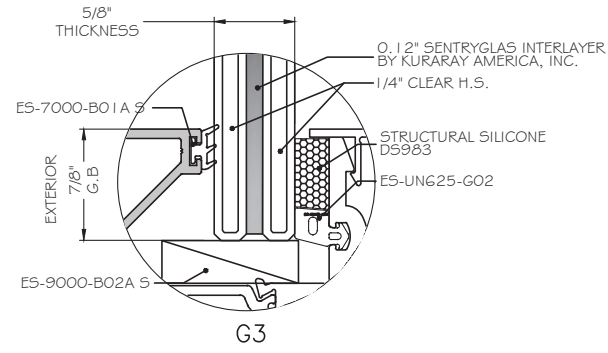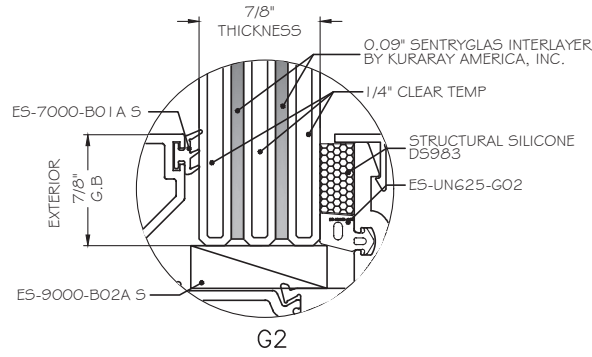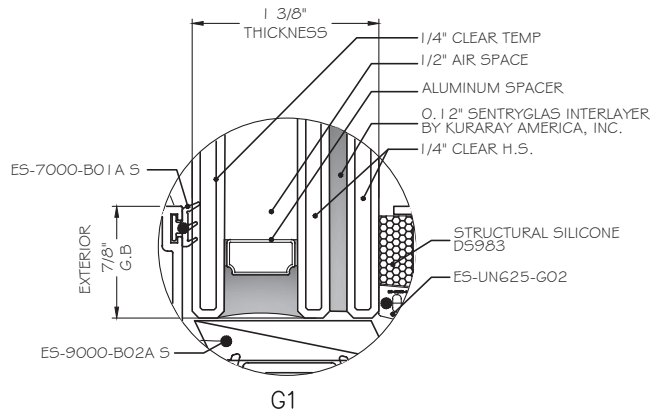

NOTE:
GLASS COMPLIES WITH ASTM
E1300-09 (3 SEC. GUSTS).

GLASS CAPACITY CHART - PSF			
DIMENSIONS		GLASS TYPE	MAX. PRESSURE (PSF)
GLASS WIDTH	FRAME HEIGHT		
48"	72"	G1	+65/-65
48"	120"	G2	+95/-95
48"	72"	G3	+65/-65
60"	96"	G4	+60/-60
60"	120"	G5	+95/-95
60"	96"	G7	+80/-80
48"	108"	G8	+85/-85

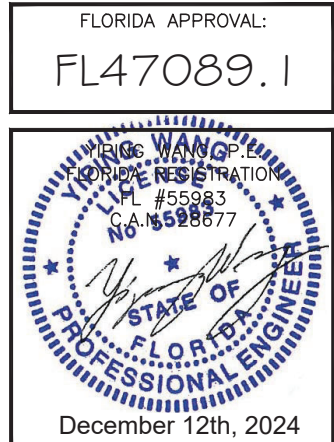

	</
--	--	----

TYPICAL ANCHOR TYPES:

TYPE "A": 1/4" DIA. ULTRACON+ BY 'DEWALT' ($F_u=164$ KSI, $F_y=148$ KSI)
INTO 2BY WOOD BUCKS OR WOOD STRUCTURE
WITH 1 1/2" MIN. PENETRATION INTO WOOD (HEAD/ SILL/ JAMB)

INTO CONCRETE WITH 1 3/4" MIN. EMBED. (HEAD/ SILL/ JAMB)
INTO BLOCKS WITH 1 3/4" MIN. EMBED. (JAMB ONLY)










TYPE "B": 1/4" TEK OR SELF DRILLING SCREW(GRADE 5) ($F_u=120$ KSI, $F_y=90$ KSI)
INTO APPROVED MULLIONS
(1/8" THK. MIN.) INTO METAL STRUCTURE

STEEL: 12 GA. MIN. ($F_y=36$ KSI MIN.)
ALUMINUM: 1/8" THK. MIN. (6063-T5 MIN.)
(STEEL IN CONTACT WITH ALUMINUM TO BE PLATED OR PANTED)


TYPICAL ANCHOR EDGE DISTANCE:
INTO CONCRETE AND MASONRY = 2 1/2" MIN.
INTO WOOD STRUCTURE = 1" MIN.
INTO METAL STRUCTURE = 1" MIN.

WOOD SG = 0.55 MIN.
CONCRETE f_c = 3050 PSI MIN.

GLAZING BEAD AT FRAME SILL SEALED TO GLASS WITH DOW CORNING 983.
FRAME CORNERS SEALED WITH DOW CORNING 999 OR EQUAL COMPATIBLE

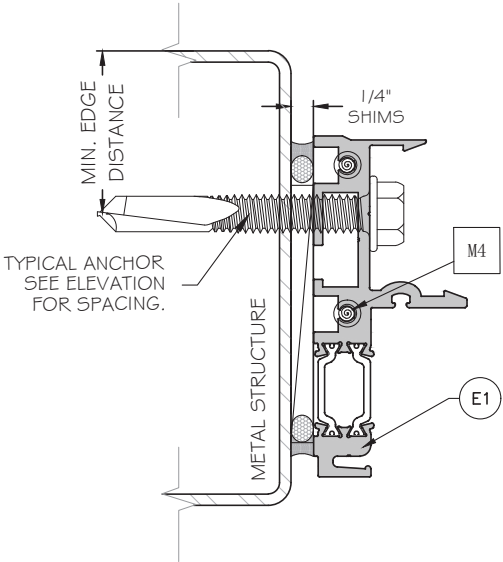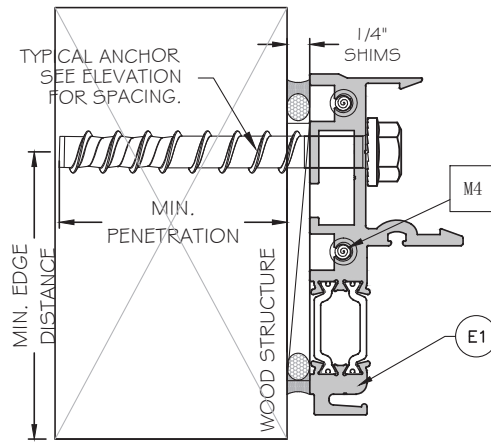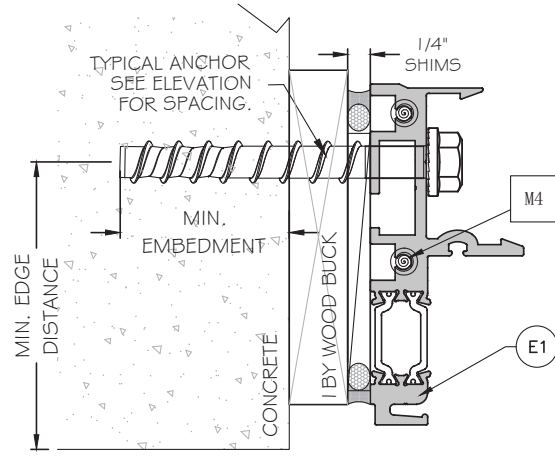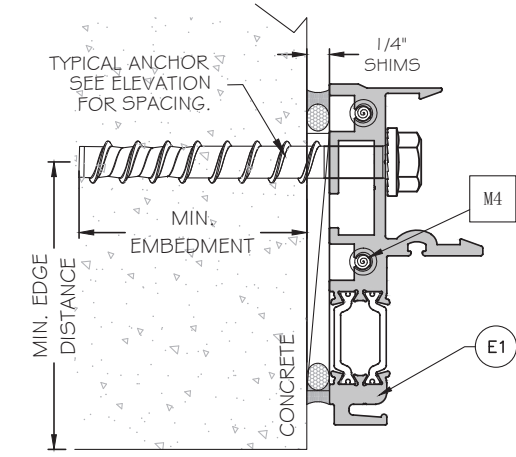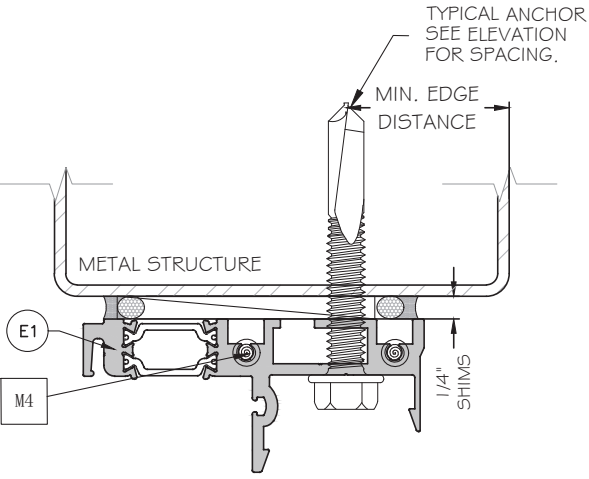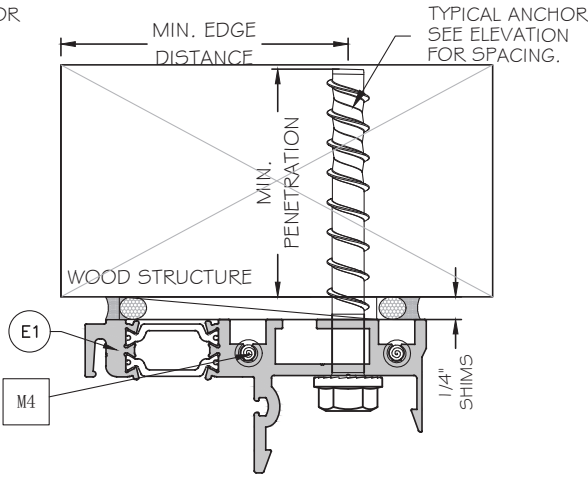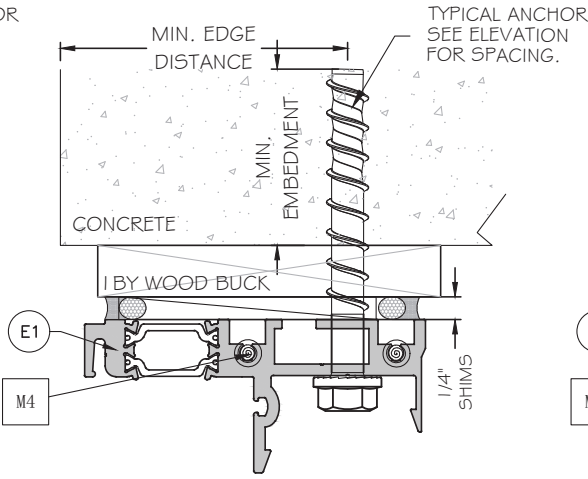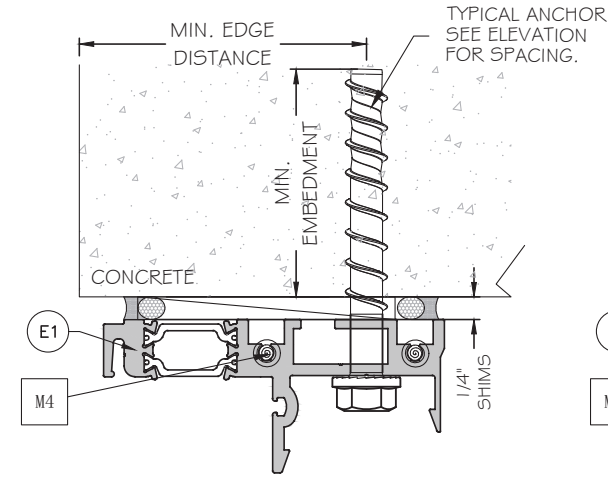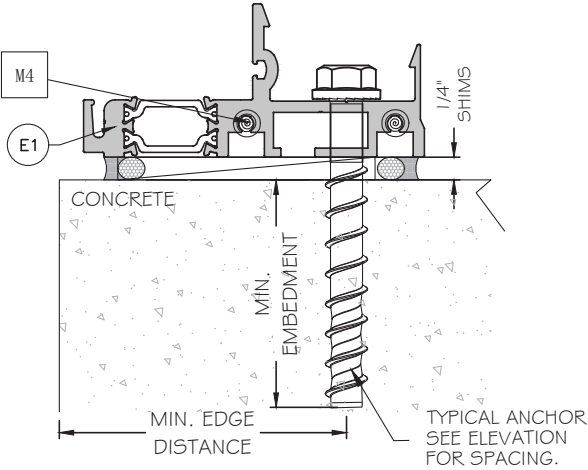

FLORIDA APPROVAL:
FL47089.1

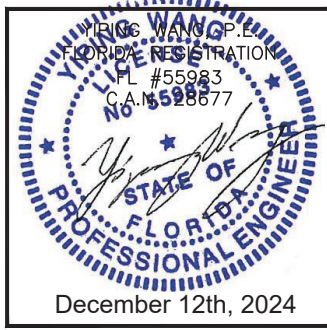

MCY ENGINEERING, INC.

GLAZING CONSULTANTS

12781 MIRAMAR PKWY, STE. 301
MIRAMAR, FL 33027
P: 305.271.0117
www.MCYEngineering.com mcy@mcycengineering.com

ES-FX4017 FIXED WINDOW - LMI

ES WINDOWS, INC.

10653 NE Quaybridge Ct.
Miami, FL 33138
TEL. (305) 624-7775

Rev.	Date	Drawn By	Description
1.	10/19/2024	JAMES	NEW APPLICATION

Drawn Date
10/19/2024

Scale
AS SHOWN


DRAWING NO.

AD24-30

A1


Sheet No.

5 OF 12

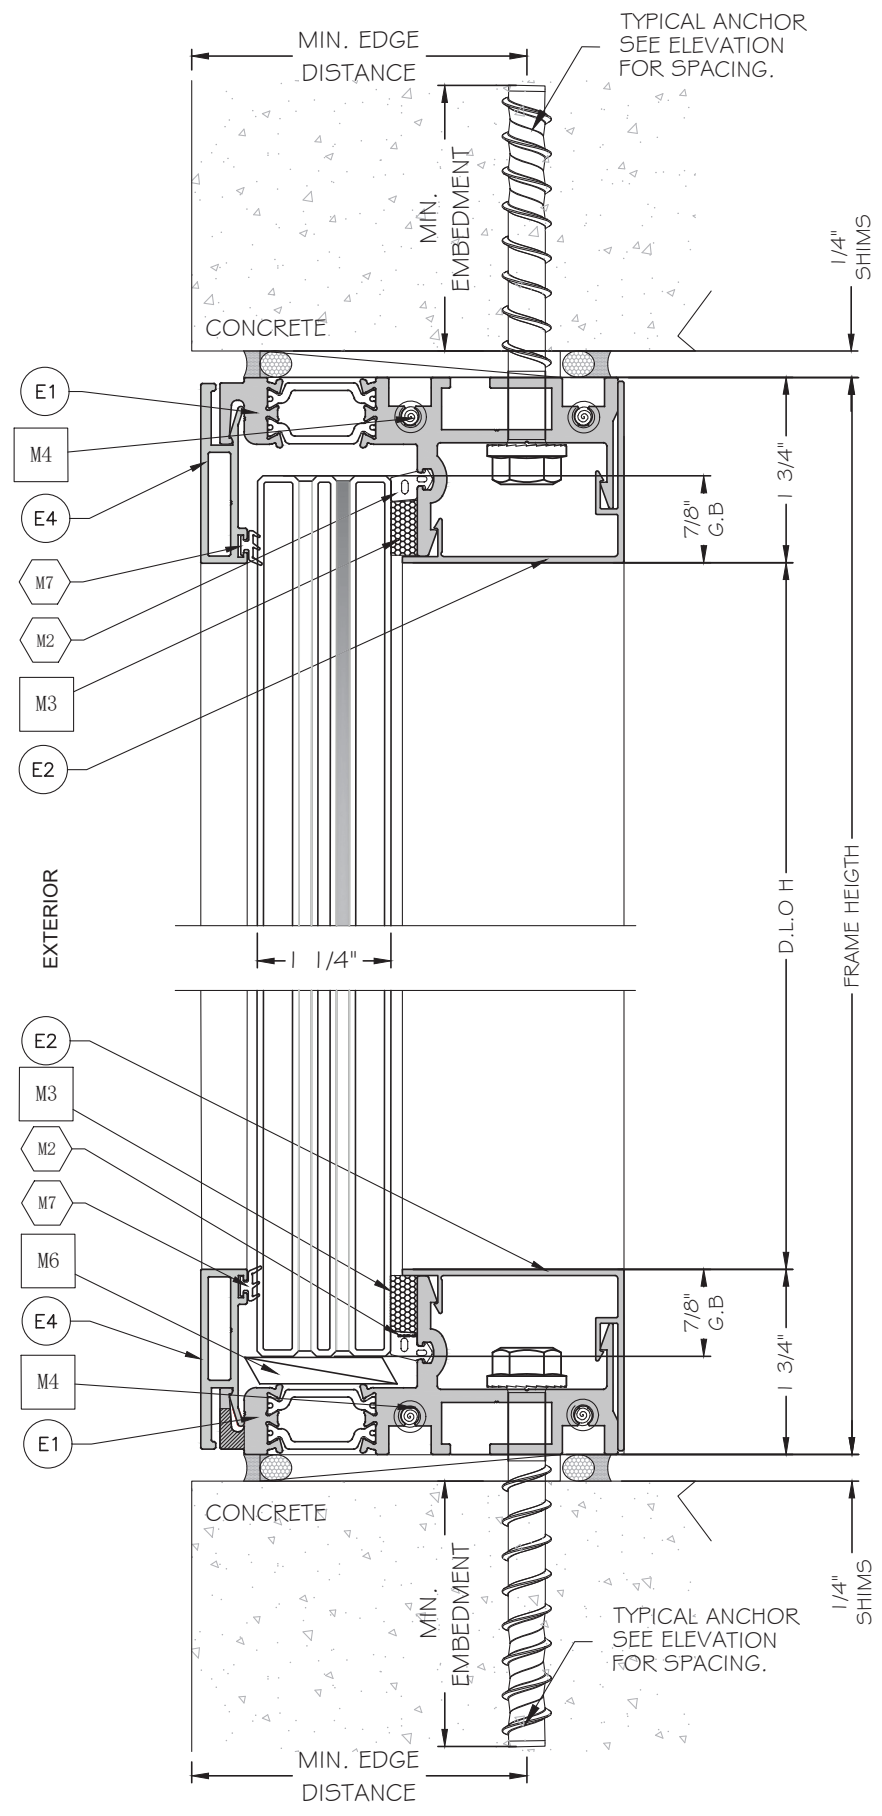

1
D1
DETAIL

2
D1
DETAIL

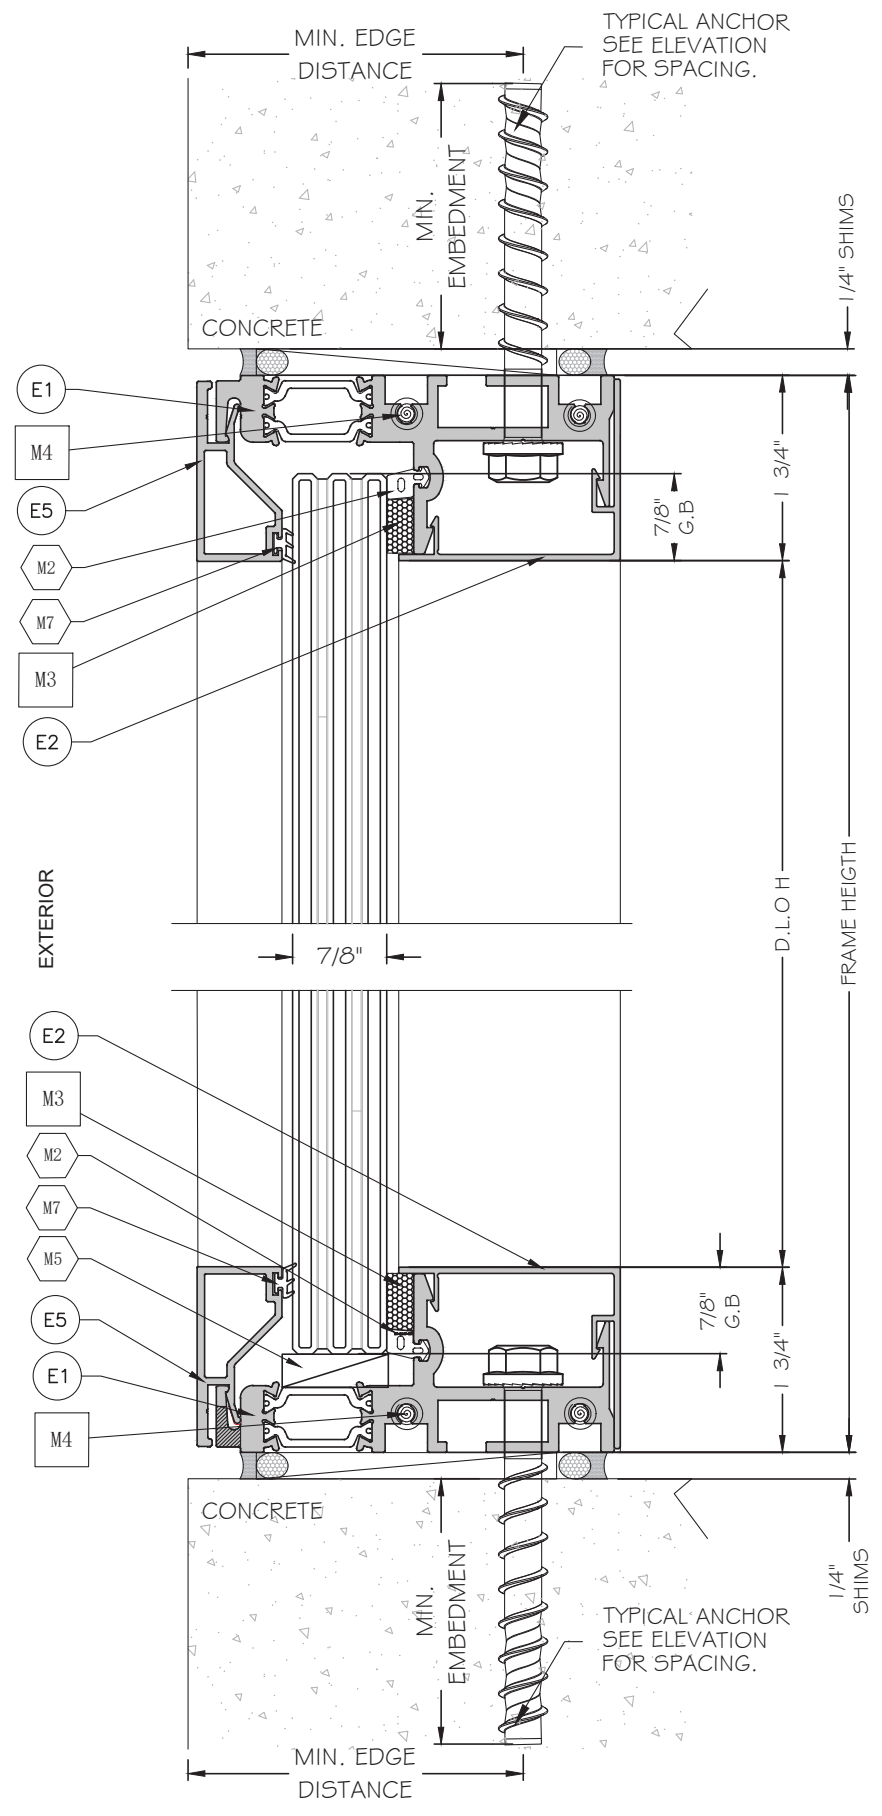

1
D1
DETAIL
GLASS
OPTION

2
D1
DETAIL
GLASS
OPTION

FLORIDA APPROVAL:
FL47089.1

MCY ENGINEERING, INC.
GLAZING CONSULTANTS
12781 MIRAMAR PKWY, STE. 301
MIRAMAR, FL 33027
P: 305.271.0117
www.MCYEngineering.com mcy@mcyengineering.com


ES-FX4017 FIXED WINDOW - LMI

ES WINDOWS, INC.
10653 NE Quaybridge Ct.
Miami, FL 33138
TEL. (305) 624-7775


Drawn Date	10/19/2024	Scale	AS SHOWN
Rev. No.	1.	Date	10-19-2024
Drawn By	JAMES	Description	NEW APPLICATION

DRAWING NO.
AD24-30


D1
Sheet No.
6 OF 12

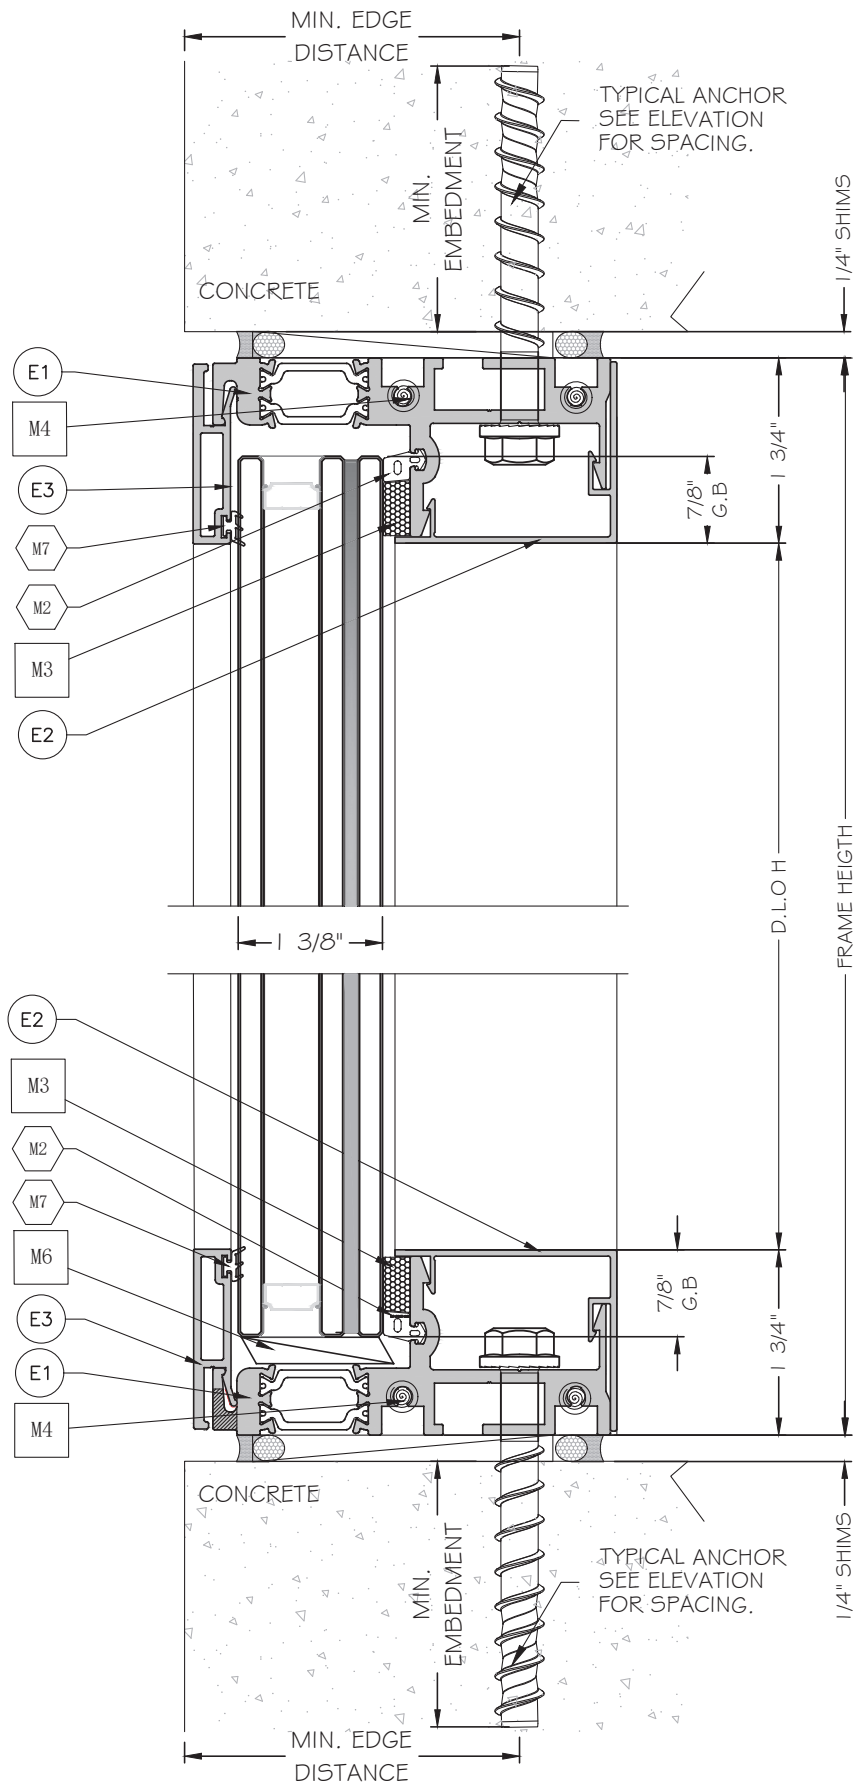


1
D2
DETAIL

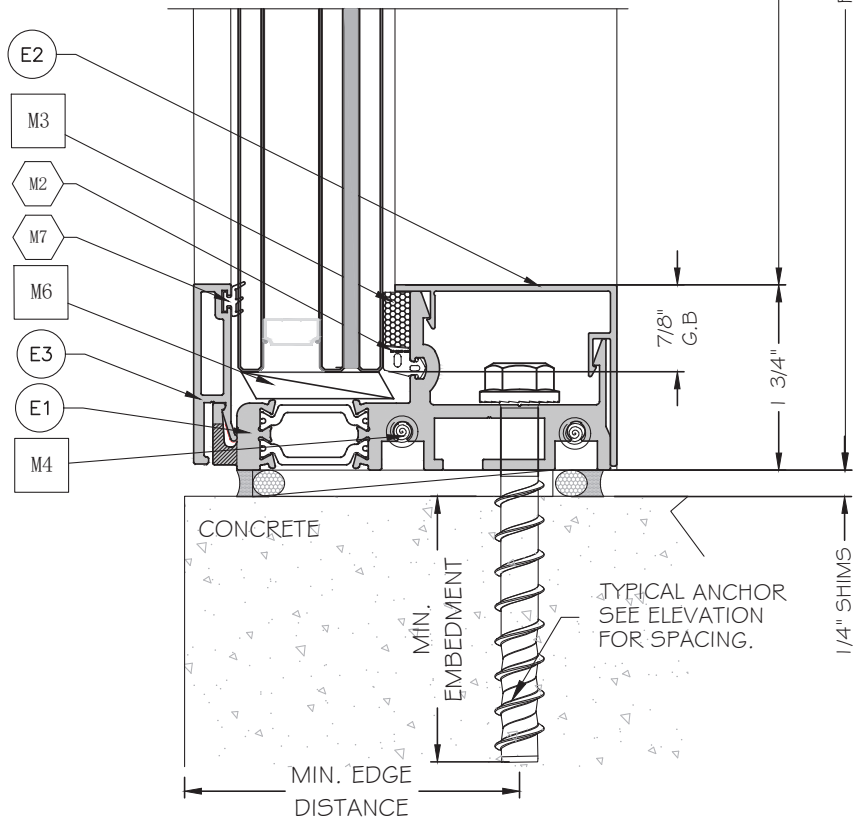

2
D2
DETAIL

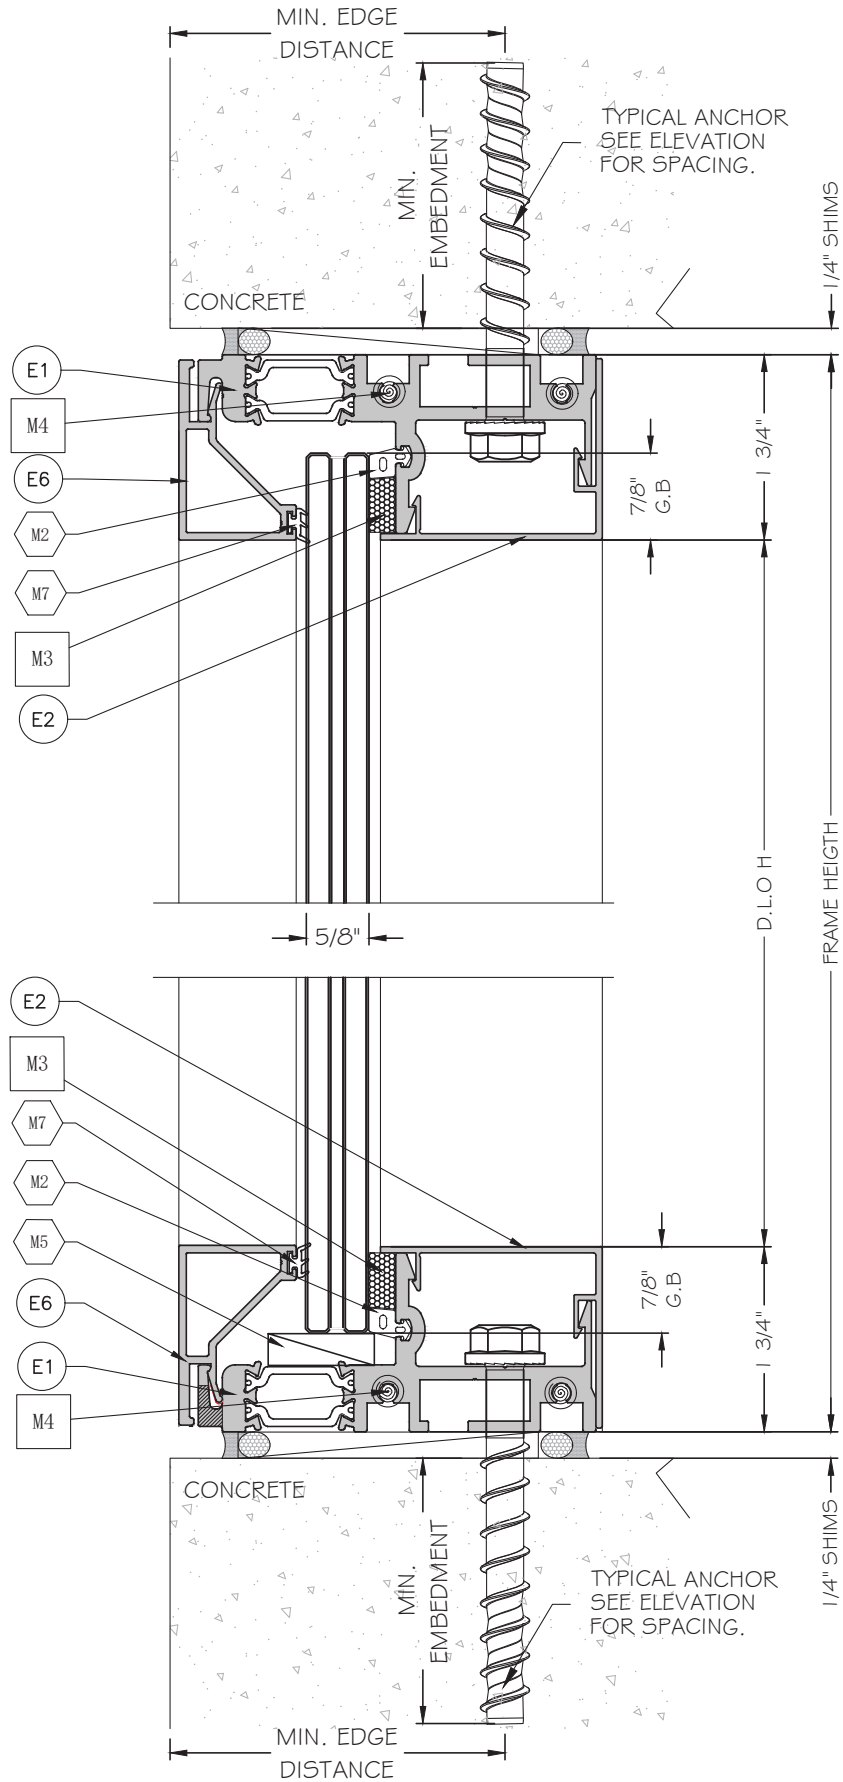

1
D2
DETAIL
GLASS
OPTION

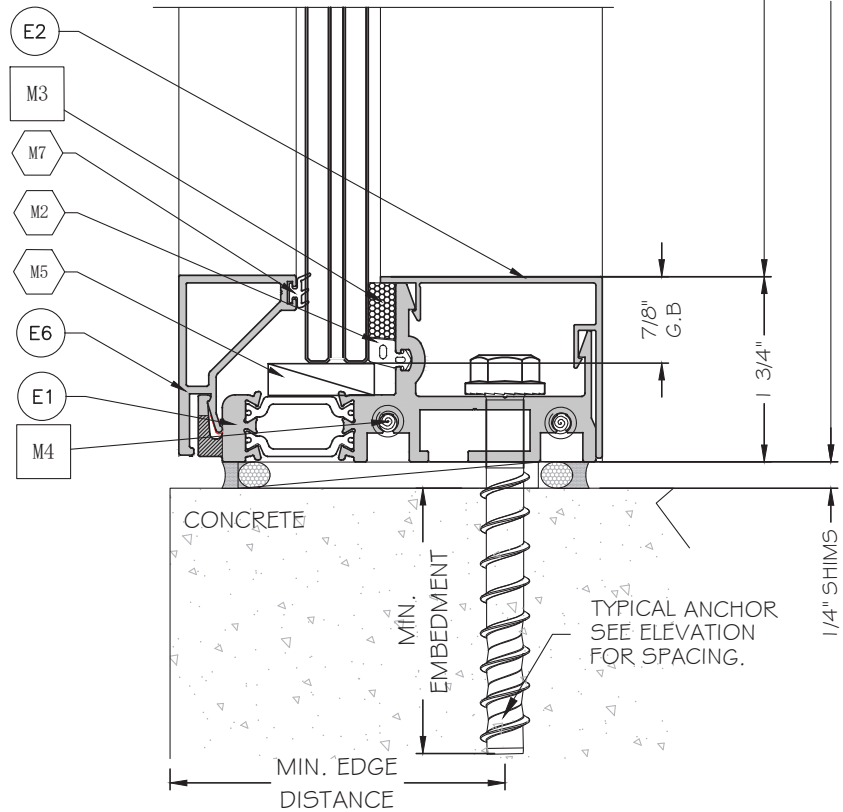





2
D2
DETAIL
GLASS
OPTION

FLORIDA APPROVAL:
FL47089.1


YONG WANG, P.E.
FLORIDA REGISTRATION
#55983
C.A. #559877

December 12th, 2024

MCY ENGINEERING, INC. GLAZING CONSULTANTS 12781 MIRAMAR PKWY, STE. 301 MIRAMAR, FL 33027 P: 305.271.0117 www.MCYEngineering.com mcy@mcyengineering.com			
ES-FX4017 FIXED WINDOW - LMI			
ES WINDOWS, INC. 10653 NE Quaybridge Ct. Miami, FL 33138 TEL. (305) 624-7775			
Drawn Date 10/19/2024	Scale AS SHOWN	Rev. No. 1.	Description NEW APPLICATION
DRAWING NO. AD24-30			
Sheet No. 7 OF 12			

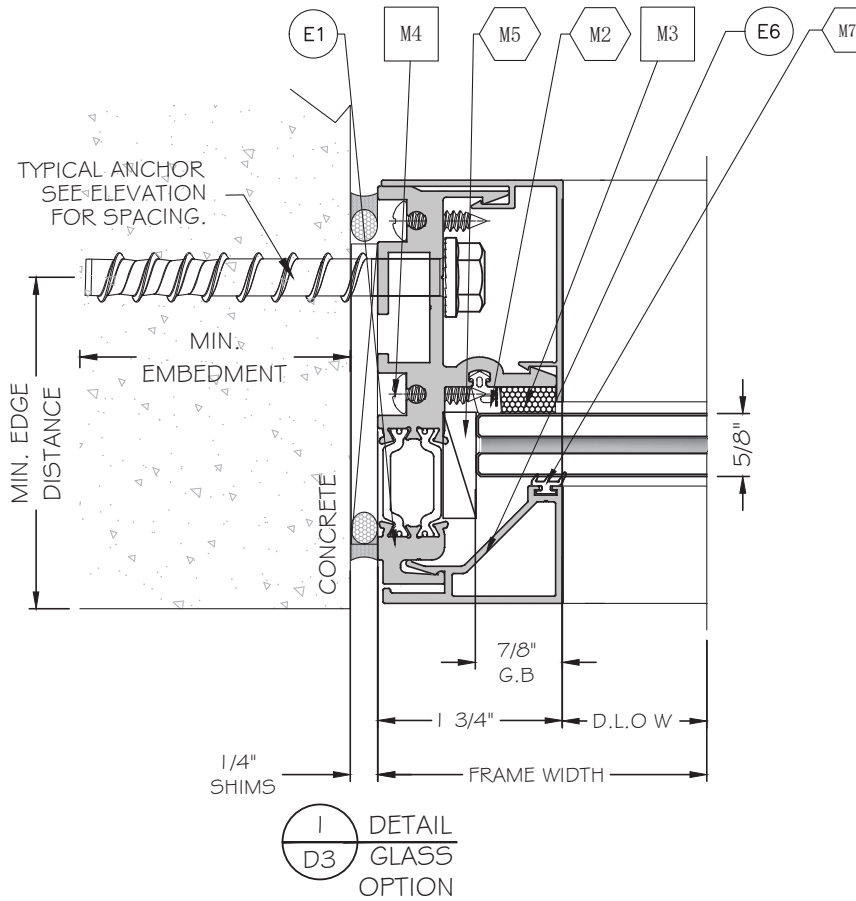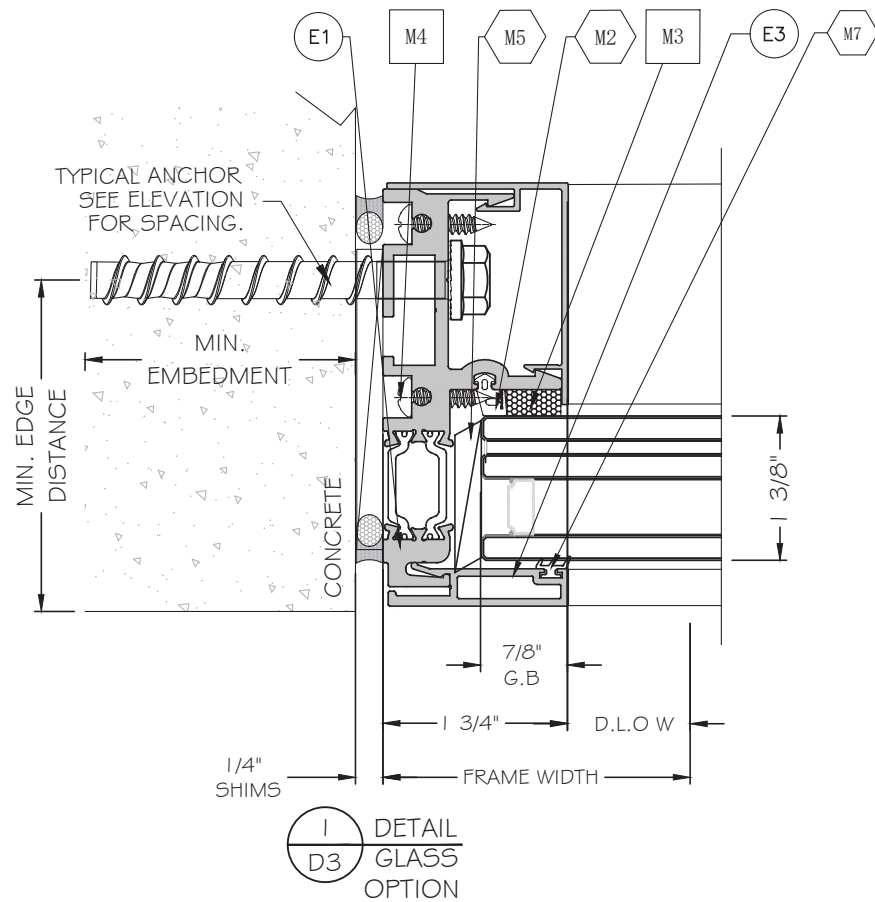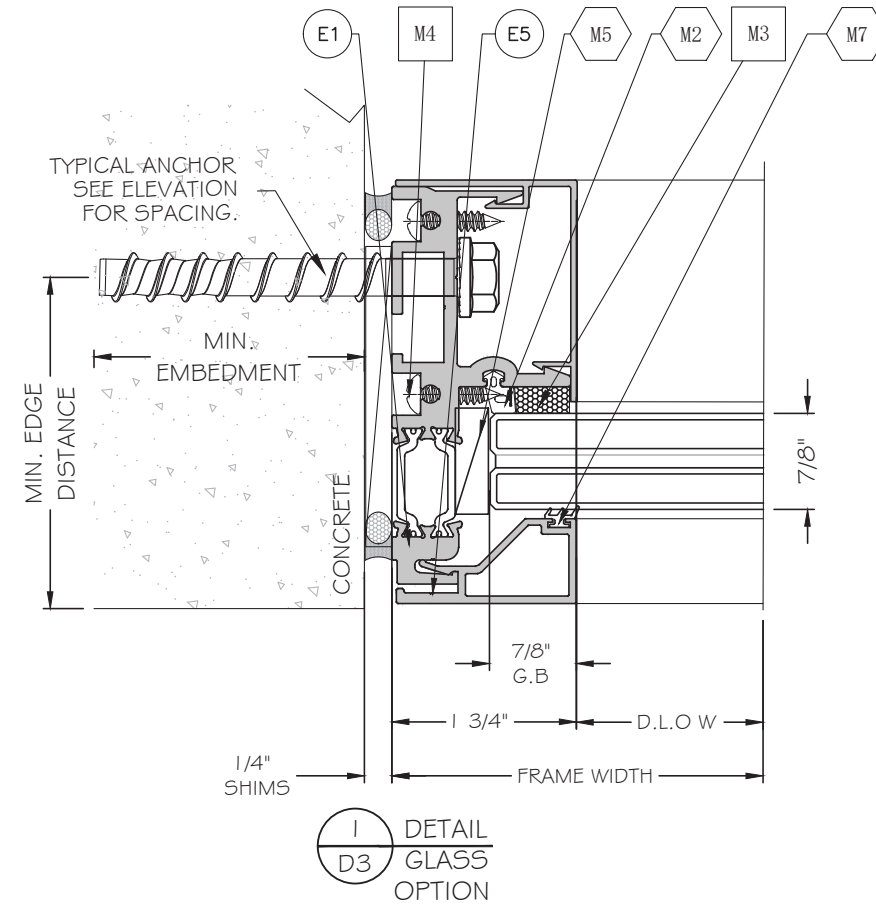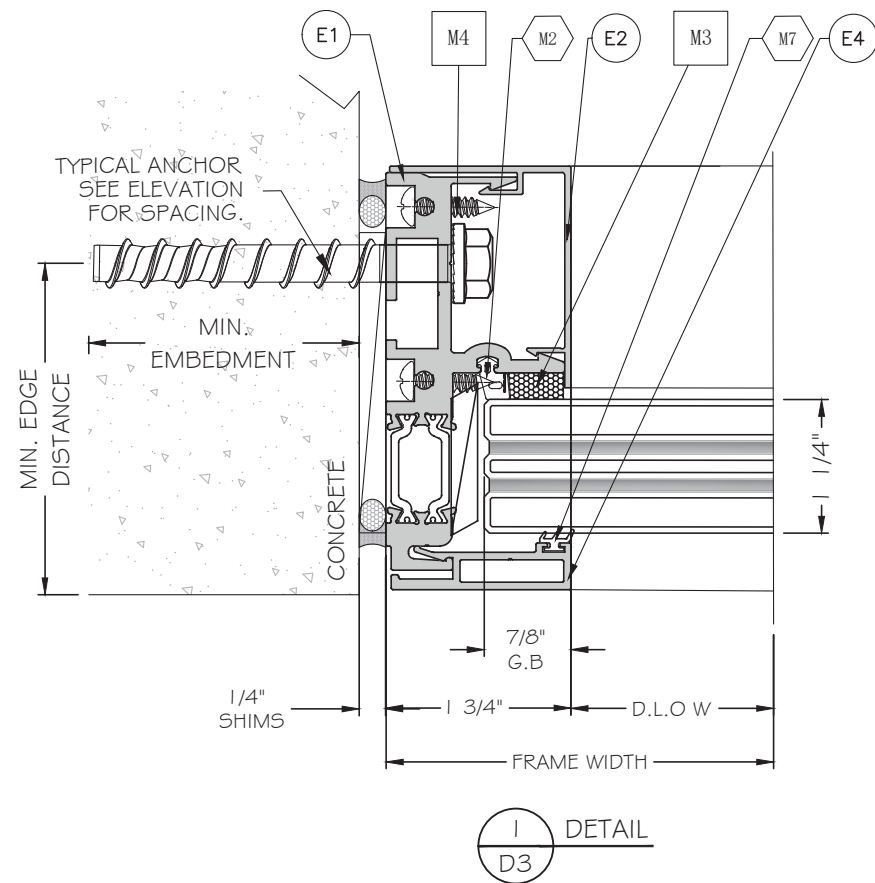

FLORIDA APPROVAL:
FL47089.1

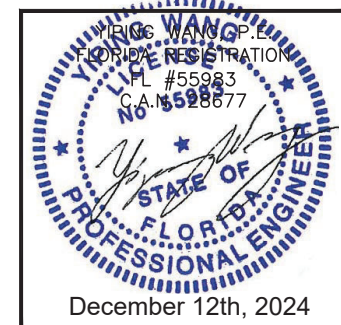

MCY ENGINEERING, INC.

GLAZING CONSULTANTS

12781 MIRAMAR PKWY, STE. 301
MIRAMAR, FL 33027 P: 305.271.0117
www.MCYEngineering.com mcy@mcyengineering.com

ES-FX4017 FIXED WINDOW - LMI

ES WINDOWS, INC.

10653 NE Quaybridge Ct.
Miami, FL 33138
TEL. (305) 624-7775


Rev. No.	Date	Drawn By	Description
1.	10-19-2024	JAMES	NEW APPLICATION

Drawn Date 10/19/2024 Scale AS SHOWN


DRAWING NO.
AD24-30

D3


Sheet No.
8 OF 12

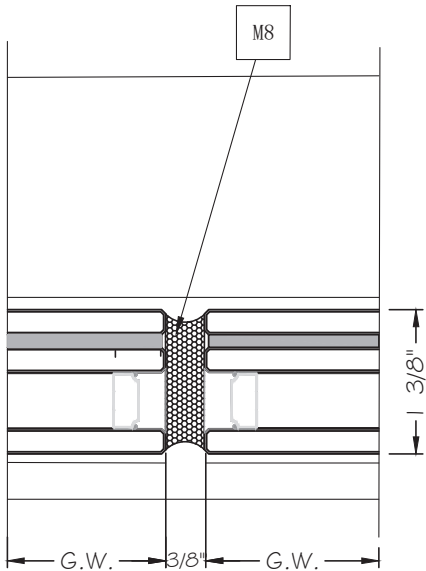


I
D4
DETAIL

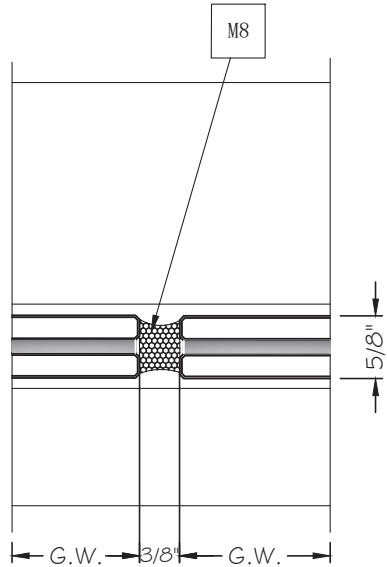

I
D4
DETAIL
GLASS
OPTION

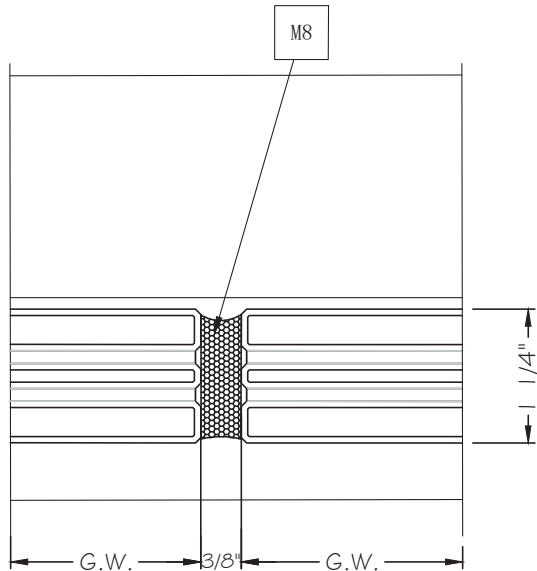

I
D4
DETAIL
GLASS
OPTION

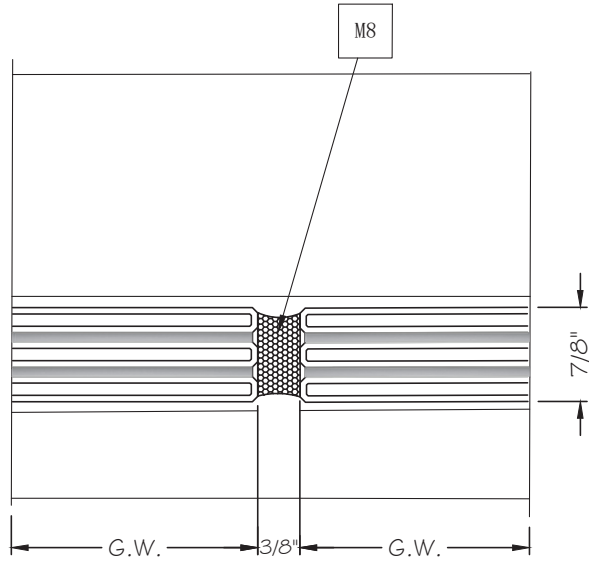

I
D4
DETAIL
GLASS
OPTION



FLORIDA APPROVAL:
FL47089.1

YONG WANG, P.E.
FLORIDA REGISTRATION
FL #55983
C.A.N. #559877
December 12th, 2024

MCY ENGINEERING, INC.
GLAZING CONSULTANTS
12781 MIRAMAR PKWY, STE. 301
MIRAMAR, FL 33027 P: 305.271.0117
www.MCYEngineering.com mcy@mcyengineering.com


ES-FX4017 FIXED WINDOW - LMI
ES WINDOWS, INC.
10653 NE Quaybridge Ct.
Miami, FL 33138
TEL. (305) 624-7775

	</
--	--	----

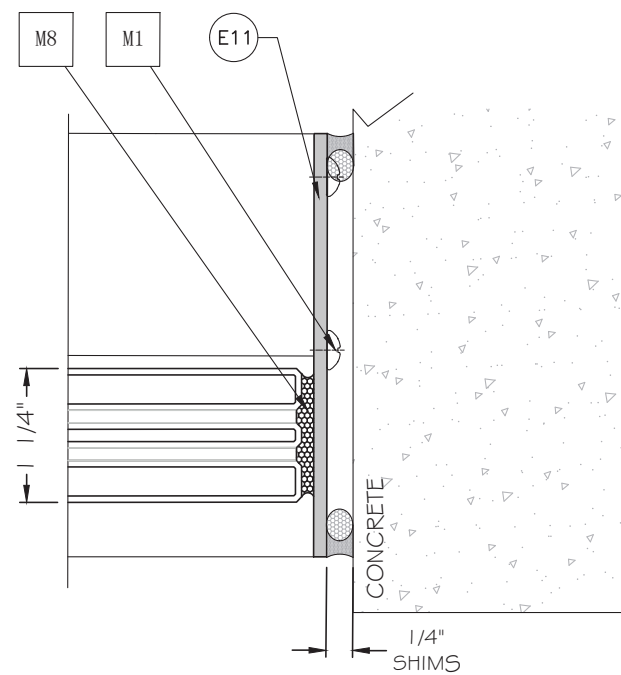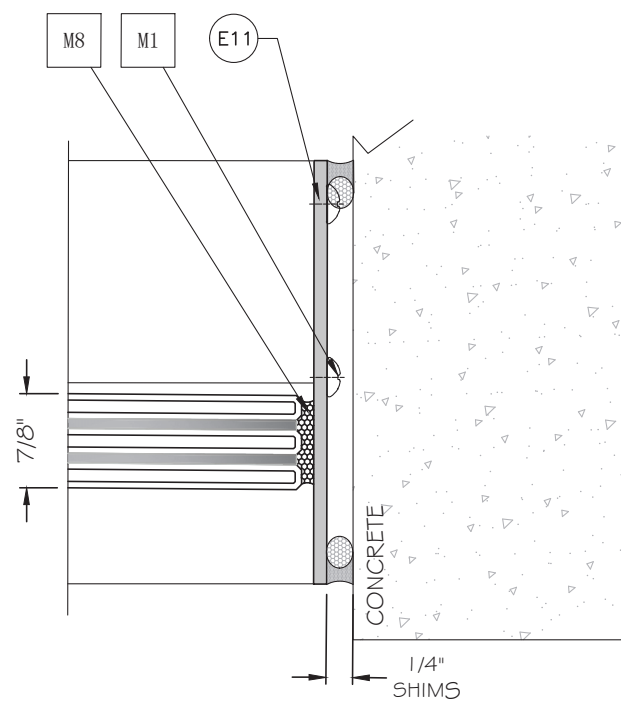


1
D5

DETAIL
GLASS
OPTION

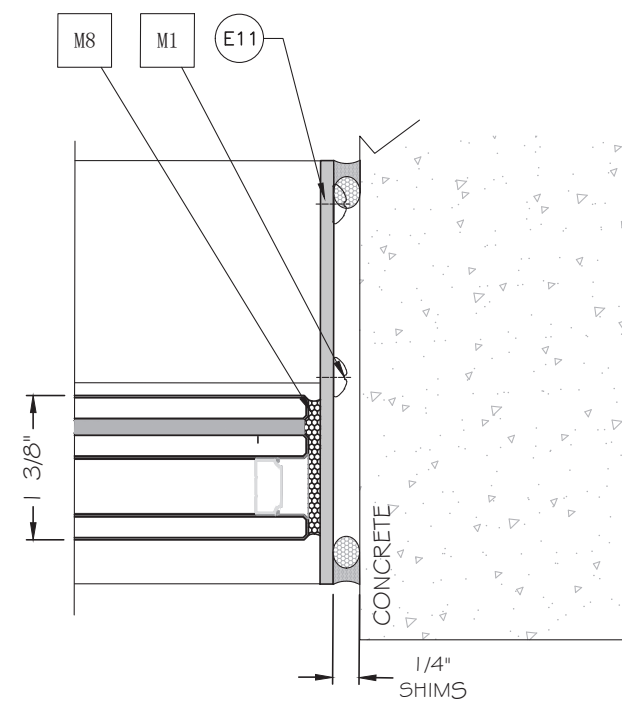


1	DETAIL
D5	GLASS OPTION

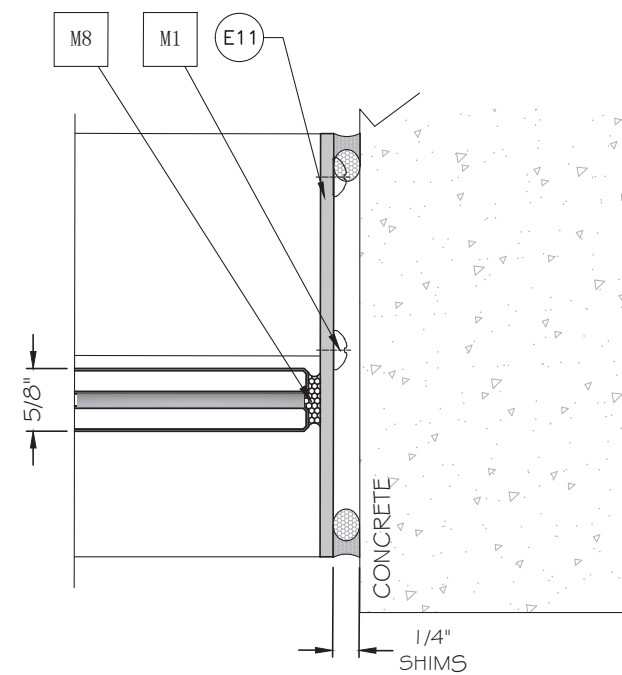

1	DETAIL
D5	GLASS OPTION

FLORIDA APPROVAL:
FL47089.1

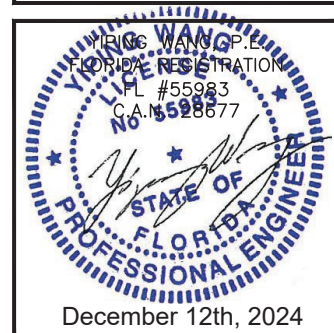[illegible]

ES-FX4017 FIXED WINDOW - LMI

ES WINDOWS, INC.

10653 NE Quaybridge Ct.

Miami, FL 33138

TEL. (305) 624-7775

MCY ENGINEERING, INC.
GLAZING CONSULTANTS


GLAZING CONSULTANTS

12781 MIRAMAR PKWY.STE.301









MIRAMAR, FL 33027 P:

mcy@mcyengineering.com

mcy@mcyengineering.com

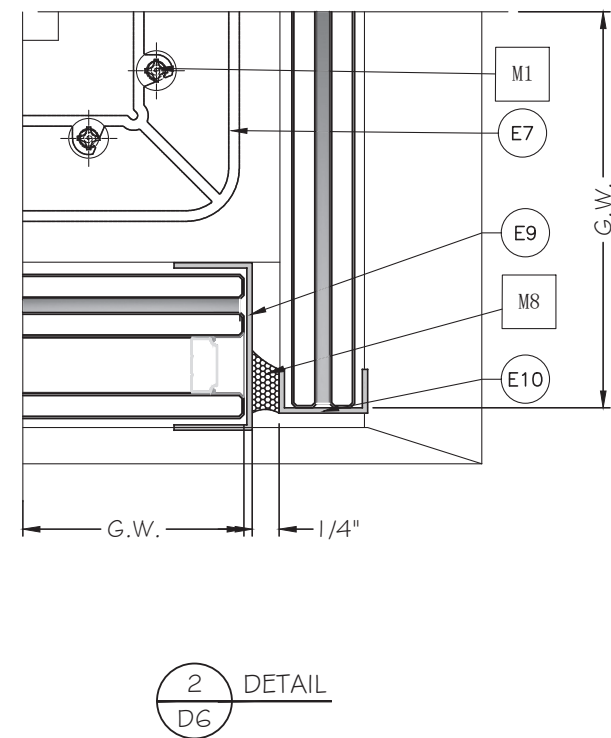


BILL OF MATERIAL			
CODE	PART	DESCRIPCION	MATERIAL
E1	ES-FX4017-501	FRAME	ALUM. 6005-T5
E2	ES-FX4017-003	COVER	ALUM. 6005-T5
E3	ES-FX4017-004	GLASS COVER N1 TICKNESS 1 3/8" G1/G6	ALUM. 6005-T5
E4	ES-FX4017-005	GLASS COVER N2 TICKNESS 1 1/4" G5	ALUM. 6005-T5
E5	ES-FX4017-006	GLASS COVER N3 TICKNESS 7/8" G2/G4/G7/G8	ALUM. 6005-T5
E6	ES-FX4017-008	GLASS COVER N5 TICKNESS 5/8" G3	ALUM. 6005-T5
E7	ES-FX4017-009	CORNER GUIDE 90	ALUM. 6005-T5
E8	ES-FX4017-010	CORNER GUIDE 135	ALUM. 6005-T5
E9	ES-FX4017-011	EDGS COVER	ALUM. 6063-T6
E10	ES-FX4017-015	EDGS COVER	ALUM. 6063-T6
E11	ES-CF-001	END CAP	ALUM. 6063-T5

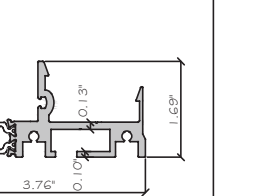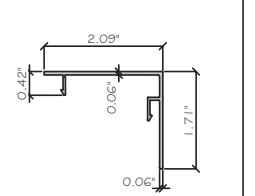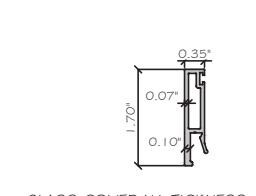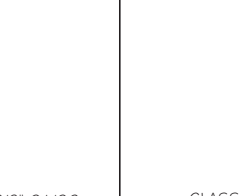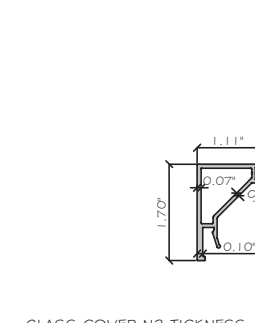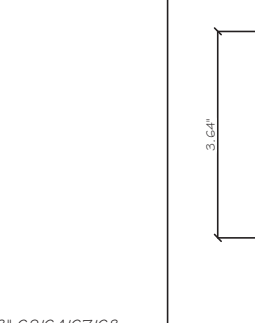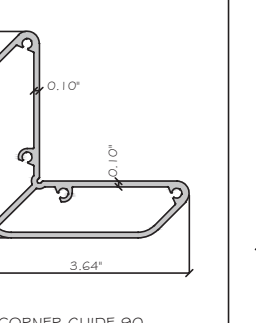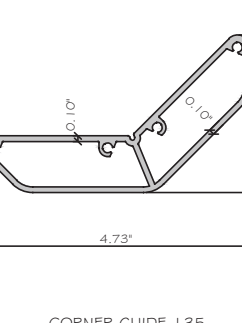 E1 FRAME ES-FX4017-501 ALUM. 6005-T5	 E2 COVER ES-FX4017-003 ALUM. 6005-T5	 GLASS COVER N1 THICKNESS 1/8" G1/G6 E3 ES-FX4017-004 ALUM. 6005-T5	 GLASS ES-FX4017-010 E4 ALUM. 6005-T5
 GLASS COVER N3 THICKNESS 7/8" G2/G4/G7/G8 E5 ES-FX4017-006 ALUM. 6005-T5	 CORNER GUIDE 90 E7 ES-FX4017-009 ALUM. 6005-T5	 CORNER GUIDE 135 E8 ES-FX4017-010 ALUM. 6005-T5	 END CAP E11 ES-CF-001 ALUM. 6063-T5

BILL OF MATERIAL			
CODE	PART	DESCRIPCION	MATERIAL
M1	SCREW #10 X 1 P.H.	CORNER SCREW	STAINLESS STEEL
M2	ES-UN625-G02	INSIDE GASKET	SILICONE
M3	D.S.-995	STRUCTURAL SILICONE	SILICONE
M4	#10X3/4" P.H. SCREW	ASSEMBLY SCREW	STAINLESS STEEL
M5	ES-9000-B02A S	SETTING BLOCK	SILICONE
M6	ES-7000-B01A S	SETTING BLOCK	SILICONE
M7	ES-EL100-G02A S	OUTSIDE GASKET	SILICONE
M8	D.S. 791	SILICONE SEALANT	SILICONE

BILL OF MATERIAL			
CODE	PART	DESCRIPCION	MATERIAL
M1	SCREW #10 X 1 P.H.	CORNER SCREW	STAINLESS STEEL
M2	ES-UN625-G02	INSIDE GASKET	SILICONE
M3	D.S.-995	STRUCTURAL SILICONE	SILICONE
M4	#10X3/4" P.H. SCREW	ASSEMBLY SCREW	STAINLESS STEEL
M5	ES-9000-B02A S	SETTING BLOCK	SILICONE
M6	ES-7000-B01A S	SETTING BLOCK	SILICONE
M7	ES-EL100-G02A S	OUTSIDE GASKET	SILICONE
M8	D.S. 791	SILICONE SEALANT	SILICONE

FL47089.1

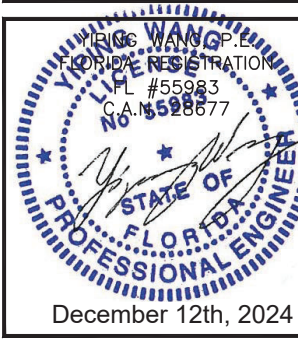

MCY ENGINEERING, INC.
GLAZING CONSULTANTS

12781 MIRAMAR PKWY. STE. 301
MIRAMAR, FL 33027 P: 305.271.0117

www.MCYEngineering.com mcy@mcyengineering.com



MCY ENGINEERING, INC.
GLAZING CONSULTANTS

12781 MIRAMAR PKWY. STE. 301
MIRAMAR, FL 33027 P: 305.271.0117

www.MCYEngineering.com mcy@mcyengineering.com