


SHANGHAI SUPERHOUSE BUILDING MATERIAL CO., LTD.
SP65T FIXED WINDOW SYSTEM - NON IMPACT

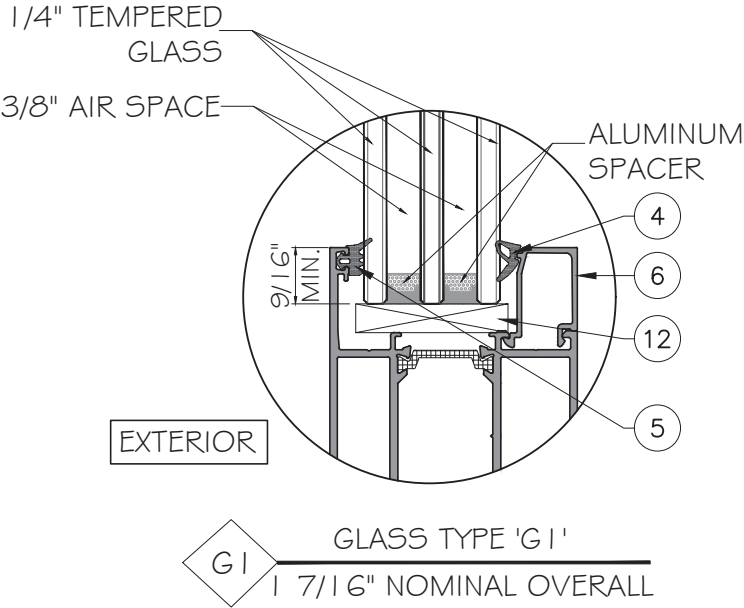

NOTE:
GLASS COMPLIES WITH ASTM E1300-09
(3 SEC. GUSTS).

GENERAL NOTES:

- THIS PRODUCT HAS BEEN DESIGNED AND TESTED TO COMPLY WITH THE REQUIREMENTS OF THE 8TH EDITION FLORIDA BUILDING CODE (2023), EXCLUDING HIGH VELOCITY HURRICANE ZONE (HVHZ).
- WINDOWS ARE RATED FOR NON-IMPACT. IMPACT SHUTTERS ARE REQUIRED WHEN USED IN HVHZ.
- THESE WINDOWS ARE APPROVED FOR AIR AND WATER INFILTRATION.
- ANCHORS SHALL BE AS LISTED, SPACED AS SHOWN ON DETAILS.
ANCHORS EMBEDMENT TO BASE MATERIAL SHALL BE BEYOND WALL DRESSING OR STUCCO.
- ANCHORING OR LOADING CONDITIONS NOT SHOWN IN THESE DETAILS ARE NOT PART OF THIS APPROVAL.
- MATERIALS INCLUDING BUT NOT LIMITED TO STEEL/ METAL SCREWS THAT COME INTO CONTACT WITH OTHER DISSIMILAR MATERIALS SHALL MEET THE REQUIREMENTS OF THE 8TH EDITION FLORIDA BUILDING CODE (2023) SECTION AS APPLICABLE.
- METAL STRUCTURES BY OTHERS TO BE DESIGNED TO SUPPORT THE LOADS IMPOSED BY THIS GLAZING SYSTEM AND TO TRANSFER SUCH LOADS TO THE BUILDING MAIN STRUCTURE.
- ULTIMATE LOAD OBTAINED FROM ASCE 7-22, MULTIPLY BY 0.6 SHALL BE LESS THAN OR EQUAL TO MAX. DESIGN LOAD IN THIS DOCUMENT. THE DESIGN LOADS SHOWN IN THIS DOCUMENT ARE ALLOWABLE DESIGN LOADS.
- MANUFACTURER'S LABEL SHALL BE LOCATED ON A READILY VISIBLE LOCATION IN ACCORDANCE WITH SECTION 1709.9.3 OF FLORIDA BUILDING CODE LABELING TO COMPLY WITH SECTION 1709.9.2.

-SEALANTS:

ALL FRAME CORNERS, JOINTS, MULLION SEAMS AND PERIMETER GLAZING BEAD TO FRAME INSTALLATION FASTENERS SEALED WITH SILICON SEALANT.

USE CHARTS AS FOLLOWS.

STEP 1: DETERMINE DESIGN WIND LOAD REQUIREMENTS BASED ON WIND VELOCITY, BLDG. HEIGHT, WIND ZONE USING APPLICABLE ASCE 7-22 STANDARD OR WIND TUNNEL REPORTS.

STEP 2: SEE SHEET E1 FOR TYPICAL WINDOW WALL ELEVATION AND CAPACITY.

STEP 3: SEE SHEET A1 & A2 FOR ANCHOR OPTIONS.

STEP4: THE LOWEST VALUE RESULTING FROM STEPS 2 THAT EXCEED THE DESIGN WIND PRESSURES DETERMINED THOUGH STEP 1 SHALL APPLY TO ENTIRE SYSTEM .

LIMITATIONS OF USE



- A- THIS PRODUCT EVALUATION DOCUMENT (P.E.D.) PREPARED BY THIS ENGINEER IS GENERIC AND DOES NOT PROVIDE INFORMATION FOR A SITE SPECIFIC PROJECT; i.e. WHERE THE SITE CONDITIONS DEVIATE FROM THE P.E.D.
- B- CONTRACTOR TO BE RESPONSIBLE FOR THE SELECTION, PURCHASE AND INSTALLATION OF THIS PRODUCT BASED ON THIS PRODUCT EVALUATION PROVIDED HE/SHE DOES NOT DEVIATE FROM THE CONDITIONS DETAILED ON THIS DOCUMENT.
- C- THIS PRODUCT EVALUATION DOCUMENT WILL BE CONSIDERED INVALID IF ALTERED BY ANY MEANS.
- D- SITE SPECIFIC PROJECTS SHALL BE PREPARED BY A FLORIDA REGISTERED ENGINEER OR ARCHITECT WHICH WILL BECOME THE ENGINEER OF RECORD (E.O.R.) FOR THE PROJECT AND WHO WILL BE RESPONSIBLE FOR THE PROPER USE OF THE P.E.D.
- E- THIS P.E.D. SHALL BEAR THE DATE AND ORIGINAL SEAL AND SIGNATURE OF THE PROFESSIONAL ENGINEER OF RECORD THAT PREPARED IT.

FLORIDA APPROVAL:

FL47915

ABBREVIATIONS AND SYMBOLS

D.L.O. - DAYLITE OPENING
F.H. - FRAME HEIGHT
F.W. - FRAME WIDTH
W/ - WITH
W/O - WITHOUT
O.C. - ON CENTER

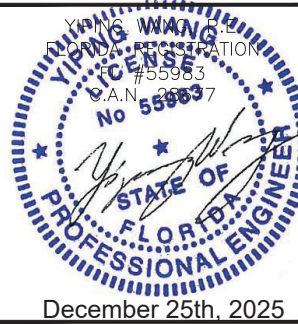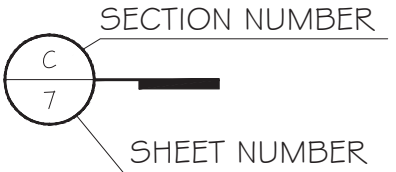

SP65T FIXED WINDOW SYSTEM - NON-IMPACT

SHANGHAI SUPERHOUSE BUILDING MATERIAL CO., LTD
LEVEL 5, BUILDING 10, NO.8666 HUNAN RD, PUDONG NEW AREA
Shanghai, China

TEL.86 021-5822 0630 CELL.86 135-8572-3609

Rev. No.	Date	Drawn By	Description
01	11.24.2025	James	NEW PRODUCT APPLICATION

Drawn Date
11.24.2025


SCALE
AS SHOWN

DRAWING NO.
AD25-43

COVER

Sheet No.
1 OF 8


MCY ENGINEERING, INC.
GLAZING CONSULTANTS
12781 MIRAMAR PKWY. STE. 301
MIRAMAR, FL 33027 P: 305 588 5224
www.MCYEngineering.com mcy@mcyengineering.com

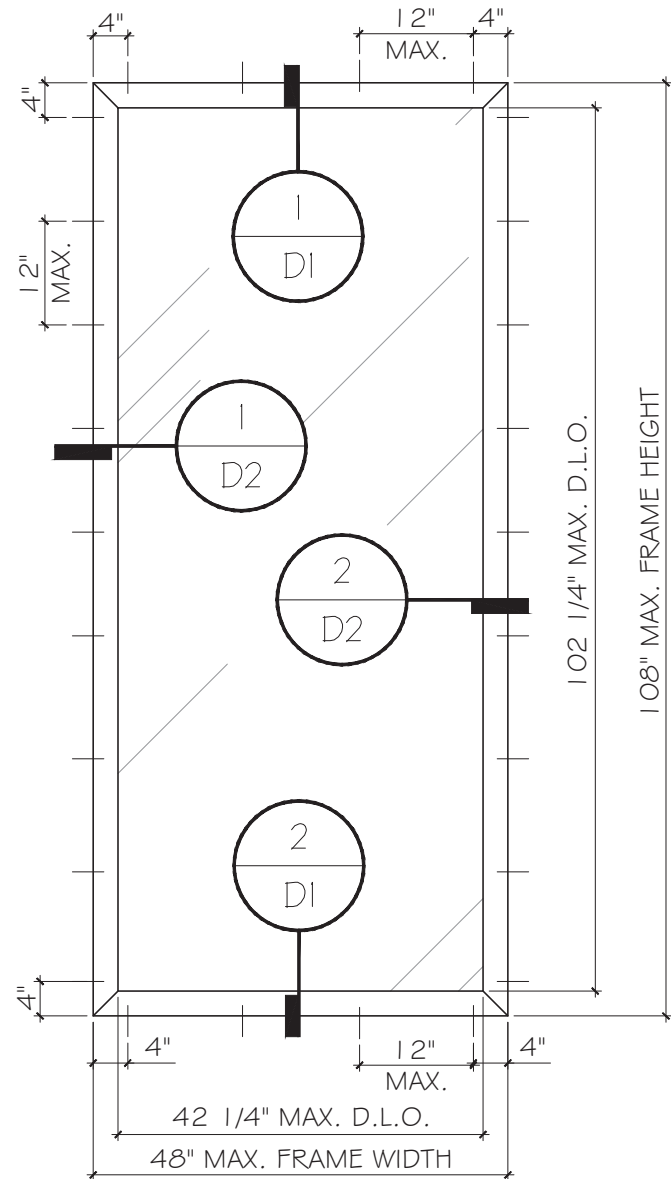

TYPICAL EXTERIOR ELEVATIONS

CONNECTION BRACKET

SEE SHEET A1 FOR ANCHOR TYPE

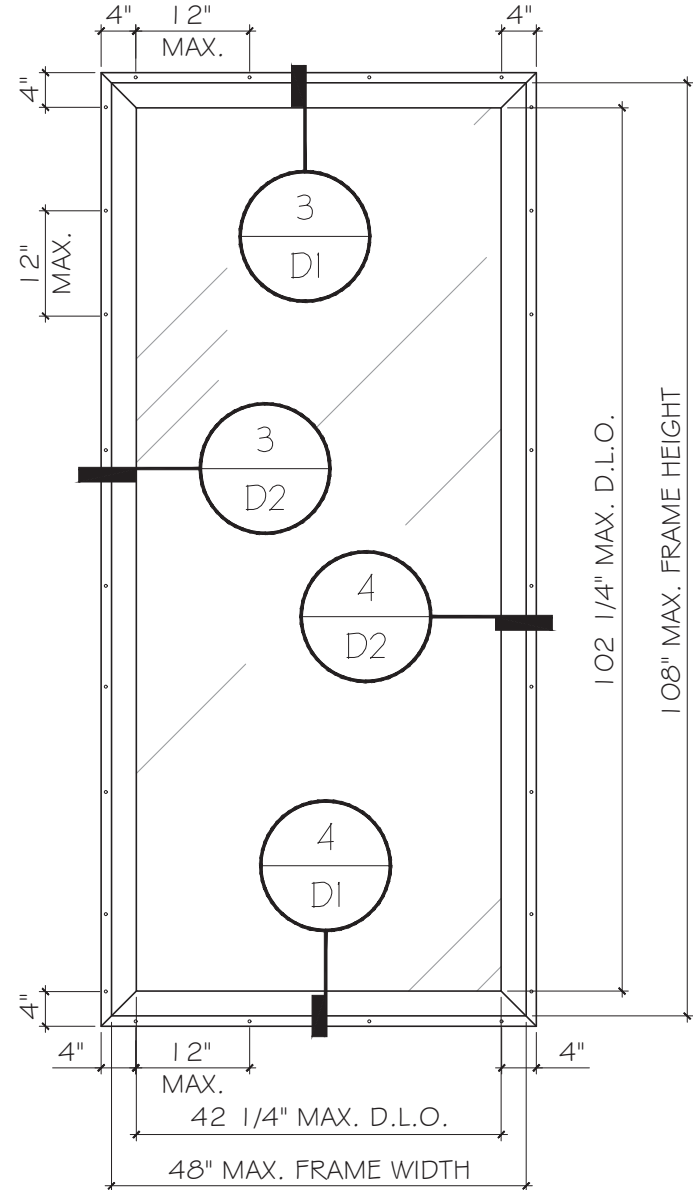

TYPICAL EXTERIOR ELEVATIONS

FIN FRAME

SEE SHEET A2 FOR ANCHOR TYPE

MAX. DESIGN LOAD - PSF.
+G5/-G5

NOTE: FOR SIZE AS SHOWN OR
SMALLER AS PERMITTED BY FBC.

FLORIDA APPROVAL:

FL47915

YIPING WANG

Professional Engineer

FLORIDA

December 25th, 2025

YIPING WANG

Professional Engineer

FLORIDA

December 25th, 2025

Drawn Date	11.24.2025	SCALE	AS SHOWN
DRAWING NO.	AD25-43		
Sheet No.	2 OF 8		

SP65T FIXED WINDOW SYSTEM - NON-IMPACT

SHANGHAI SUPERHOUSE BUILDING MATERIAL CO., LTD

LEVEL 5, BUILDING 10, NO.8666 HUNAN RD, PUDONG NEW AREA

Shanghai, China

TEL.86 021-5822 0630 CELL.86 135-8572-3609

MCY


ENGINEERING, INC.

GLAZING CONSULTANTS

12781 MIRAMAR PKWY. STE. 301

MIRAMAR, FL 33027 P: 305 588 5224

www.MCYEngineering.com mcy@mcyengineering.com

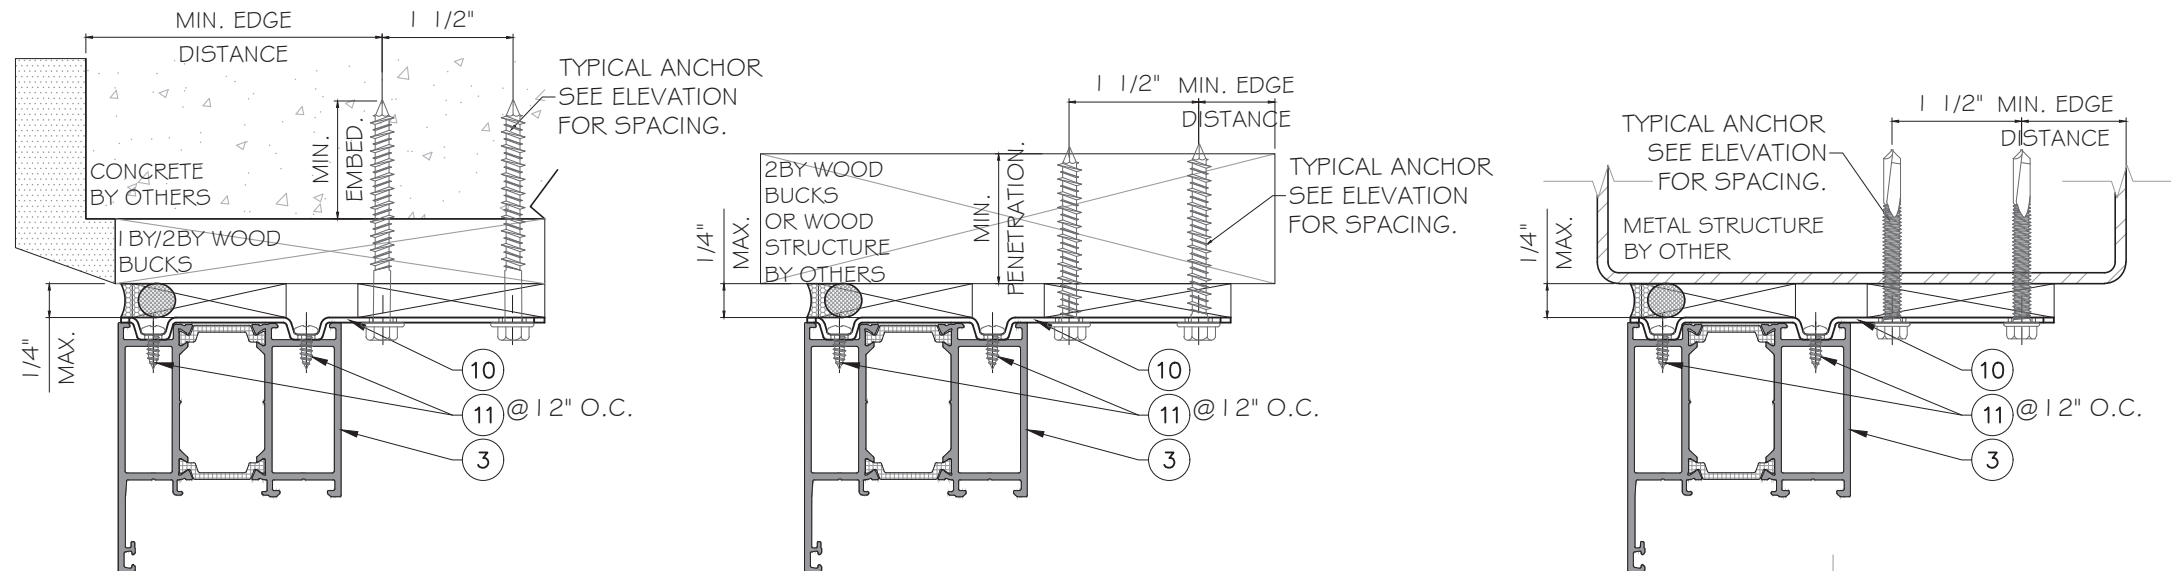

TYPICAL ANCHOR TYPES:
SEE ELEVATIONS FOR SPACING

TYPE "A": 1/4" DIA. ULTRACON+ BY 'DEWALT' ($F_u=164$ KSI, $F_y=148$ KSI)
 INTO 2BY WOOD BUCKS OR WOOD STRUCTURE WITH 1 1/2" MIN. PENETRATION INTO WOOD (HEAD/ SILL/ JAMB)
 OR THRU 1BY WOOD BUCK INTO CONCRETE OR BLOCKS WITH 1 3/4" MIN. EMBED INTO CONCRETE (HEAD/ SILL/ JAMB)
 WITH 1 3/4" MIN. EMBED INTO BLOCKS (JAMB ONLY)

TYPE "B": 1/4" DIA. ULTRACON+ BY 'DEWALT' ($F_u=164$ KSI, $F_y=148$ KSI)
 DIRECTLY INTO CONCRETE OR BLOCKS WITH 1 3/4" MIN. EMBED INTO CONCRETE. (HEAD/ SILL/ JAMB)
 WITH 1 3/4" MIN. EMBED INTO HOLLOW OR GROUT FILEED BLOCKS (JAMB ONLY)


TYPE "C": 1/4" DIA. SS SELF-DRILLING SCREW ($F_u=100$ KSI, $F_y=65$ KSI)
 INTO FLORIDA APPROVED MULLIONS OR METAL STRUCTURES. (HEAD/JAMB/SILL)
 (3) THREAD MIN. PENETRATION BEYOND METAL STRUCTURE.
 (STEEL IN CONTACT WITH ALUMINUM TO BE PLATED OR PANTED).

TYPICAL ANCHOR EDGE DISTANCE:
 INTO CONCRETE OR BLOCKS = 2 1/2" MIN.
 INTO WOOD STRUCTURE = 1" MIN.
 INTO METAL STRUCTURE = 3/4" MIN.


WOOD SG = 0.55 MIN.
 CONCRETE f'_c = 3000 PSI MIN.
 C-90 GROUT FILLED BLOCK AT JAMBS, $f'_m=2$ ksi MIN.
 STEEL: 12 GA. MIN. ($F_y=36$ KSI MIN.)
 ALUMINUM: 1/8" THK. MIN. (6063-T5 MIN.)

GLAZING BEAD AT FRAME SILL SEALED TO GLASS WITH DOW CORNING 983.
 FRAME CORNERS SEALED WITH DOW CORNING 999 OR EQUAL COMPATIBLE

NOTE: WOOD BUCKS/METAL STRUCTURES BY OTHERS TO BE DESIGNED TO SUPPORT THE LOADS IMPOSED BY THIS SYSTEM AND TO TRANSFER SUCH LOADS TO THE BUILDING MAIN STRUCTURE.

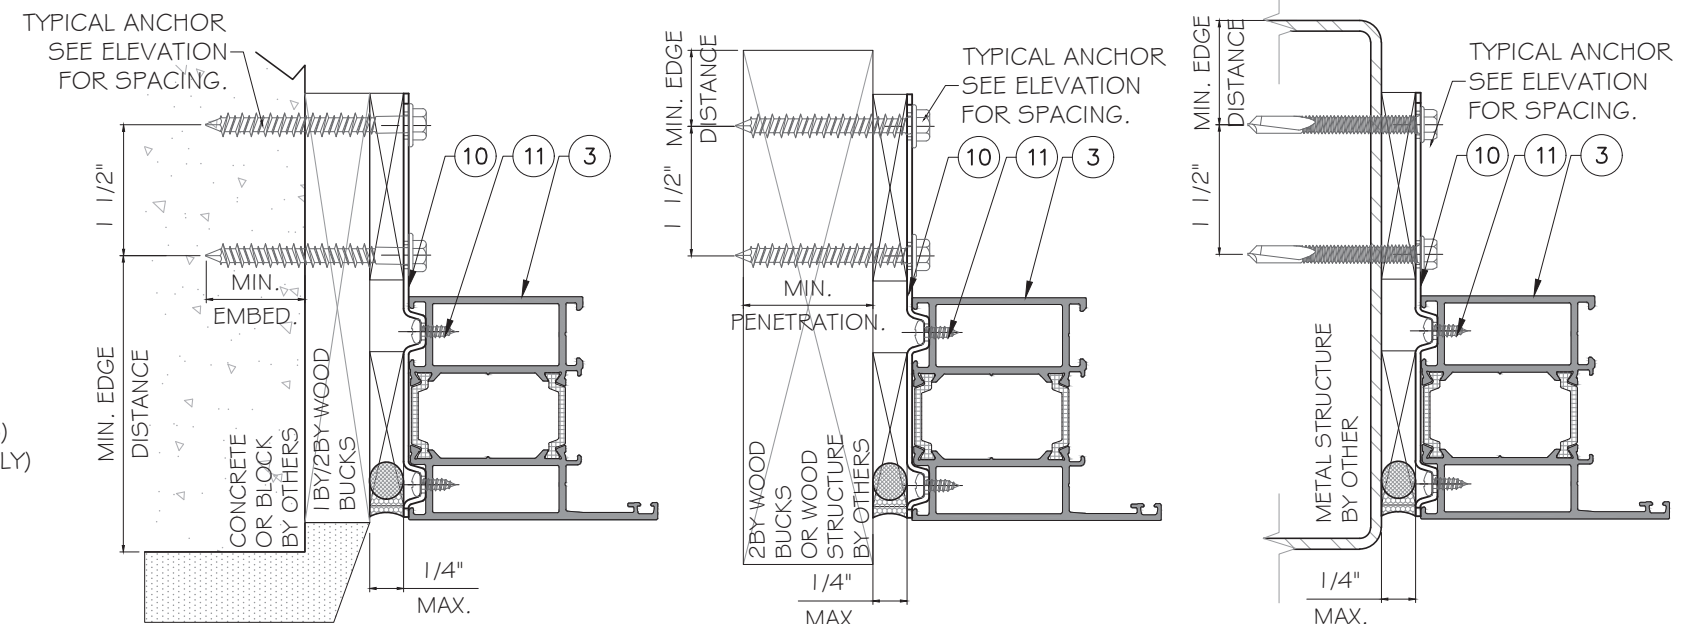

FLORIDA APPROVAL:
FL47915

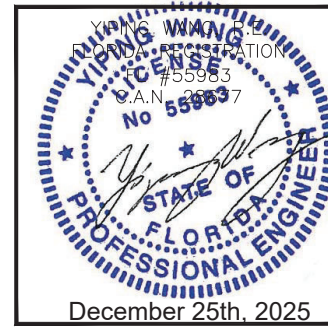

MCY ENGINEERING, INC.
 GLAZING CONSULTANTS
 12781 MIRAMAR PKWY. STE. 301
 MIRAMAR, FL 33027 P: 305 588 5224
 www.MCYEngineering.com mcy@mcyengineering.com

SP65T FIXED WINDOW SYSTEM - NON-IMPACT
 SHANGHAI SUPERHOUSE BUILDING MATERIAL CO., LTD
 LEVEL 5, BUILDING 10, NO.8666 HUNAN RD, PUDONG NEW AREA
 Shanghai, China
 TEL.86 021-5822 0630 CELL.86 135-8572-3609

	</
--	--	----

TYPICAL ANCHOR TYPES:
SEE ELEVATIONS FOR SPACING

TYPE "A": 1/4" DIA. ULTRACON+ BY 'DEWALT' (F_u = 164 KSI, F_y = 148 KSI)
 INTO 2BY WOOD BUCKS OR WOOD STRUCTURE
 WITH 1 1/2" MIN. PENETRATION INTO WOOD (HEAD/ SILL/ JAMB)





TYPE "C": 1/4" DIA. SS SELF-DRILLING ($F_u=100$ KSI, $F_y=65$ KSI)
 INTO METAL STRUCTURE OR FLORIDA APPROVED MULLIONS. (HEAD/JAMB/SILL)
 (3) THREAD MIN PENETRATION BEYOND METAL STRUCTURE.
 (STEEL IN CONTACT WITH ALUMINUM TO BE PLATED OR PANTED).

TYPICAL ANCHOR EDGE DISTANCE:
 INTO WOOD STRUCTURE = 3/8" MIN.
 INTO METAL STRUCTURE = 3/8" MIN.

WOOD SG = 0.55 MIN.
STEEL: 12 GA. MIN. (F_y=36 KSI MIN.)
ALUMINUM: 1/8" THK. MIN. (6063-T5 MIN.)


GLAZING BEAD AT FRAME SILL SEALED TO GLASS WITH DOW CORNING 983.
FRAME CORNERS SEALED WITH DOW CORNING 999 OR EQUAL COMPATIBLE

NOTE: WOOD BUCKS/METAL STRUCTURES BY OTHERS TO BE DESIGNED TO SUPPORT THE LOADS IMPOSED BY THIS SYSTEM AND TO TRANSFER SUCH LOADS TO THE BUILDING MAIN STRUCTURE.

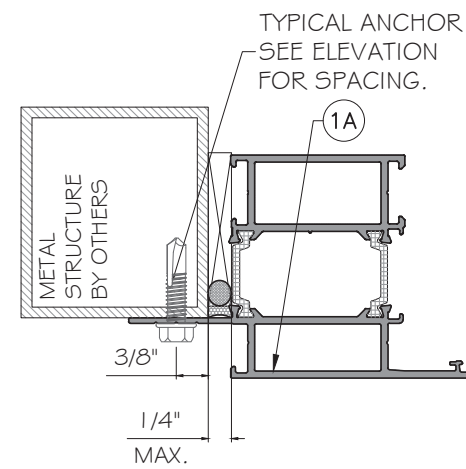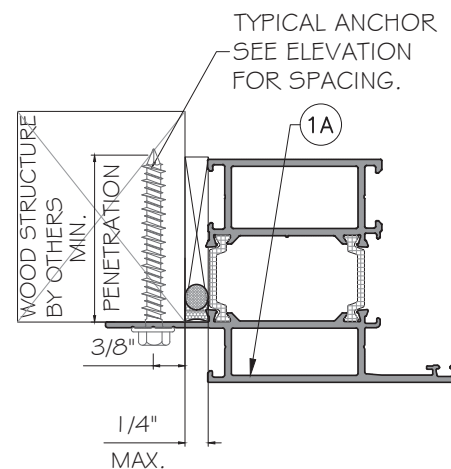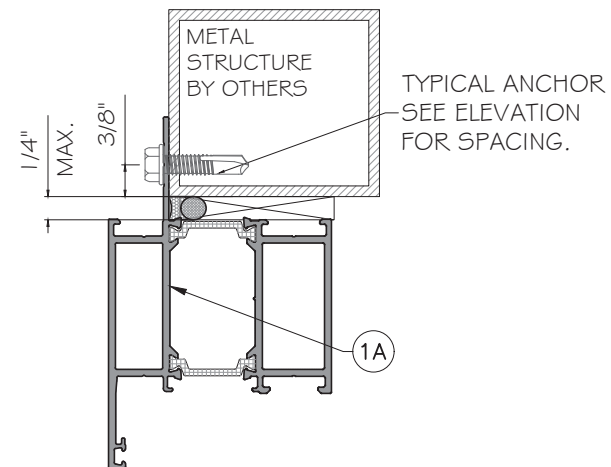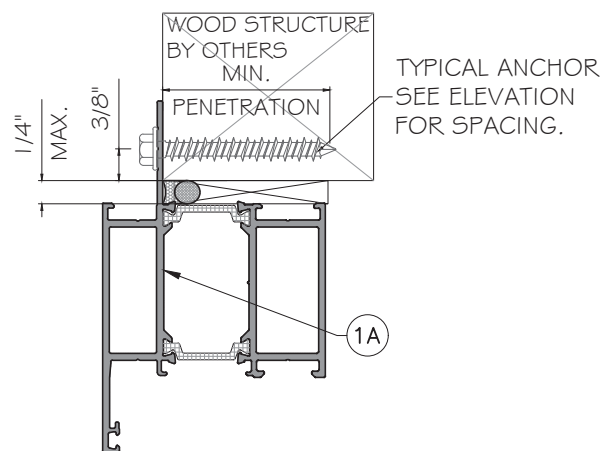

FLORIDA APPROVAL:

FL47915

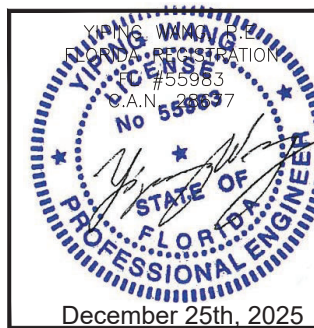[illegible]

SP65T FIXED WINDOW SYSTEM - NON-IMPACT

SHANGHAI SUPERHOUSE BUILDING MATERIAL CO., LTD
LEVEL 5, BUILDING 10, NO.8666 HUNAN RD, PUDONG NEW AREA
Shanghai, China

Shanghai, China
TEL.86 021-5822 0630 CELL.86 135-8572-3609



MCY ENGINEERING, INC.

**ENGINEERING,
GLAZING CONSULTANTS**

12781 MIRAMAR PKWY. STE. 301

MIRAMAR, FL 33027 P: 305 588 5224

www.MCYEngineering.com mcy@mcengineering.com

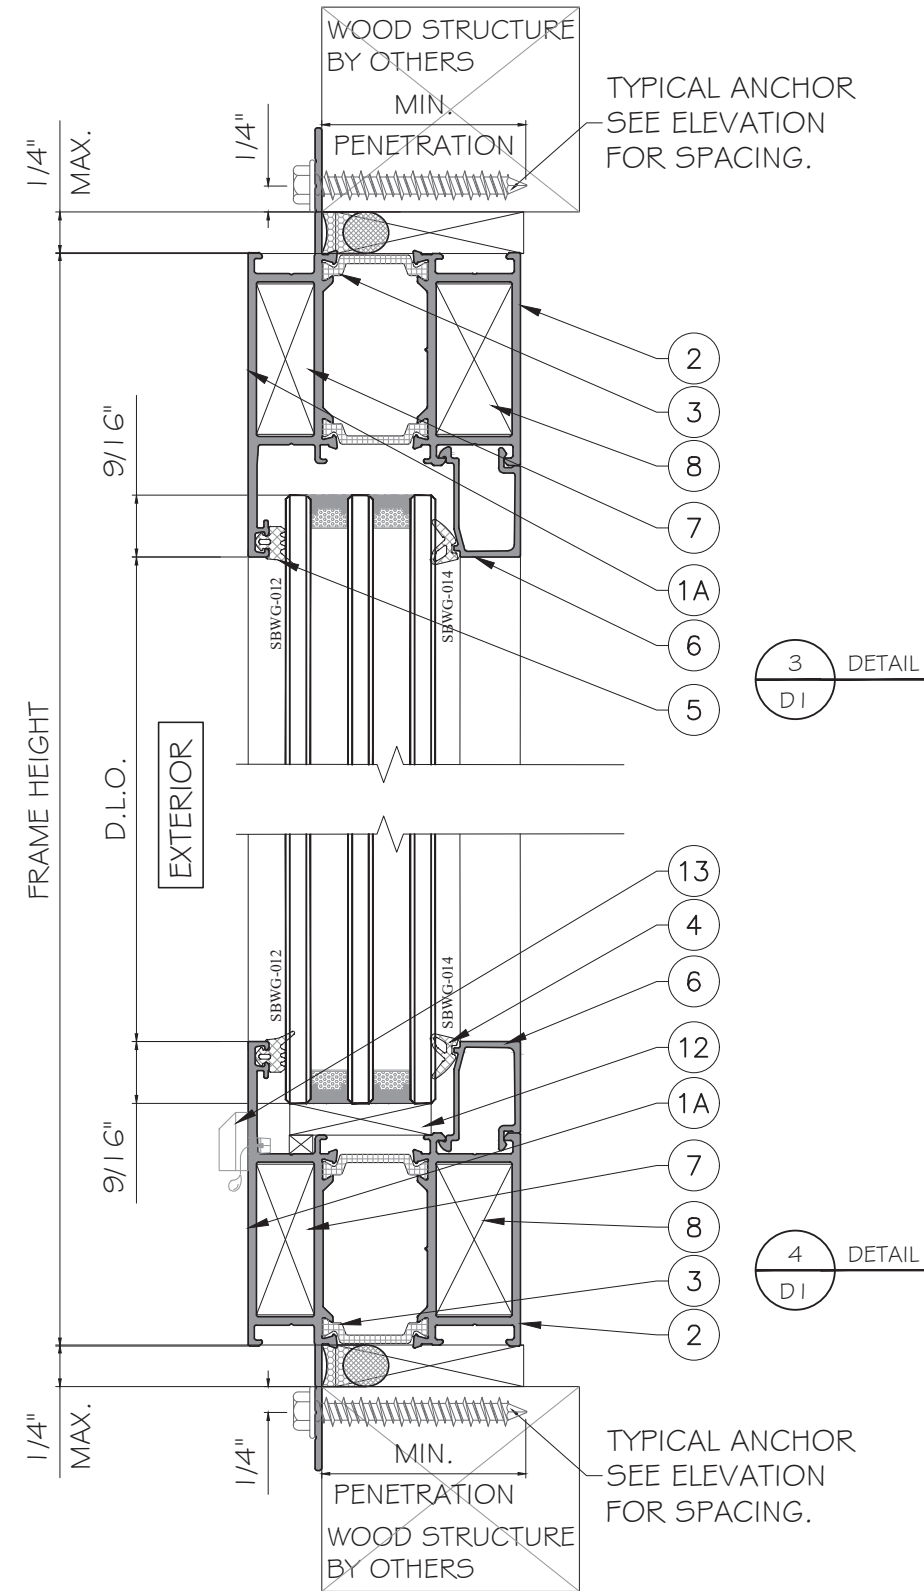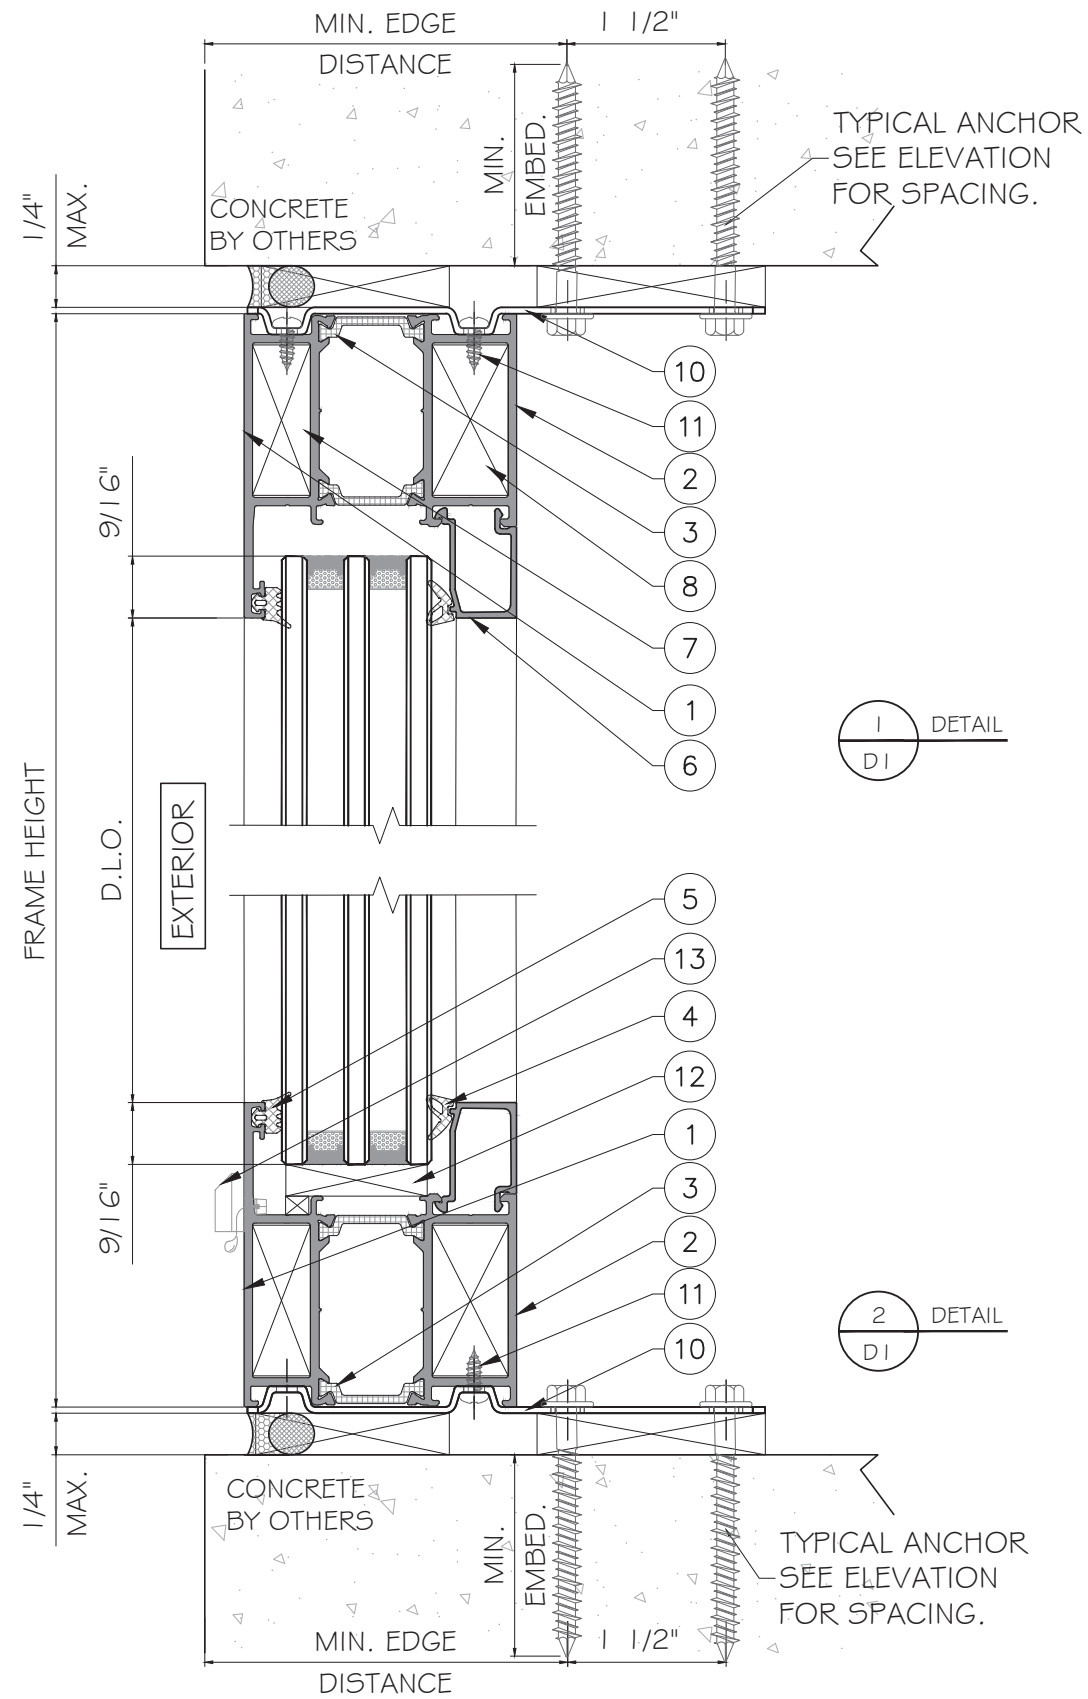

FLORIDA APPROVAL:

FL47915

YIPING WANG

Professional Engineer



No. 55983

December 25th, 2025


STATE OF FLORIDA

MCY MCY MCY MCY MCY MCY MCY </									
---	--	--	--	--	--	--	--	--	--

MCY ENGINEERING, INC.
 GLAZING CONSULTANTS
 12781 MIRAMAR PKWY. STE. 301
 MIRAMAR, FL 33027 P: 305 588 5224
www.MCYEngineering.com mcy@mcyengineering.com

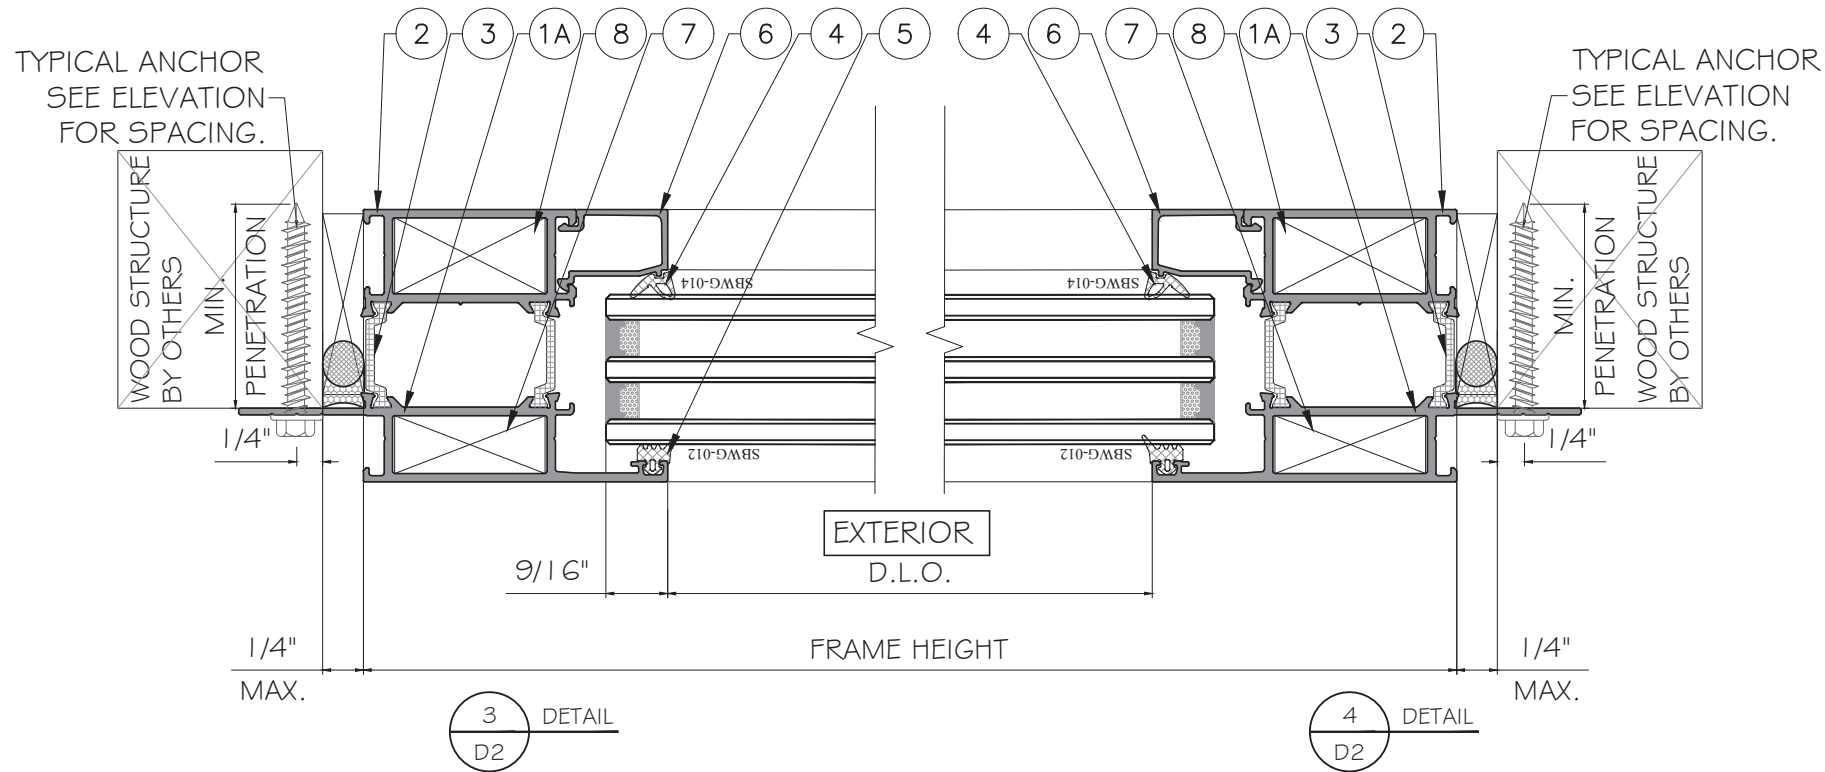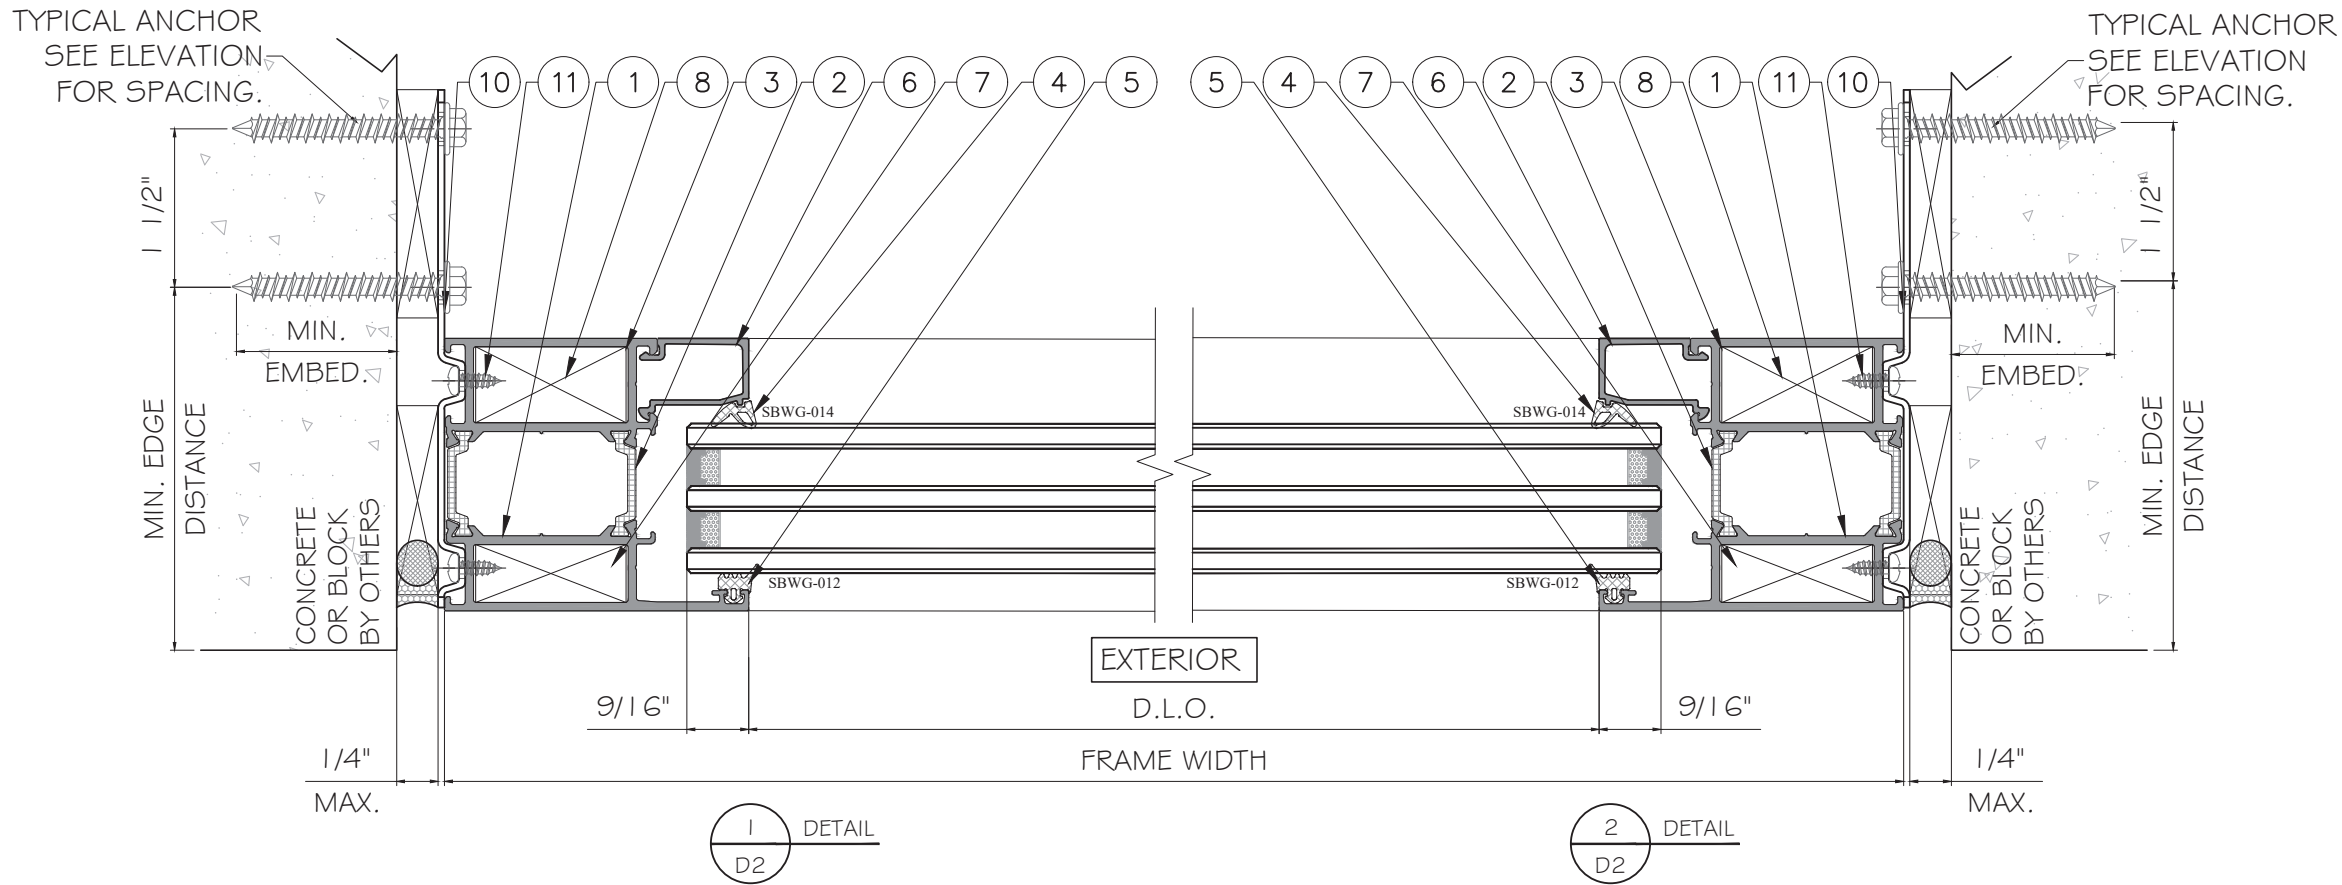


FLORIDA APPROVAL:
FL47915

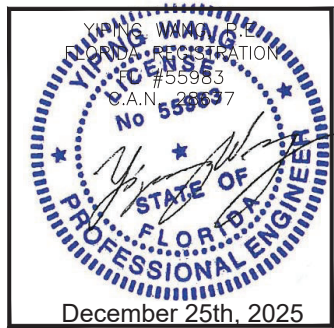


SP65T FIXED WINDOW SYSTEM - NON-IMPACT
SHANGHAI SUPERHOUSE BUILDING MATERIAL CO., LTD
LEVEL 5, BUILDING 10, NO.8666 HUNAN RD, PUDONG NEW AREA
Shanghai, China
TEL.86 021-5822 0630 CELL.86 135-8572-3609

--	--	


MCY ENGINEERING, INC.
GLAZING CONSULTANTS
12781 MIRAMAR PKWY. STE. 301
MIRAMAR, FL 33027 P: 305 588 5224
www.MCYEngineering.com mcy@mcyengineering.com

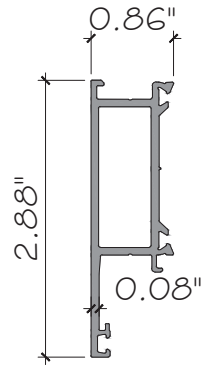


① OUTER FRAME-A
PBD5535021A
ALUM.6063-T5

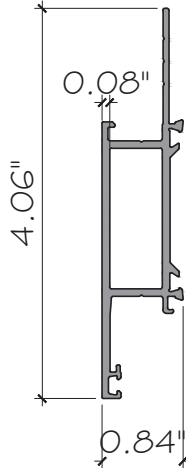


①A OUTER FRAME-B
PBD5535761A
ALUM.6063-T5

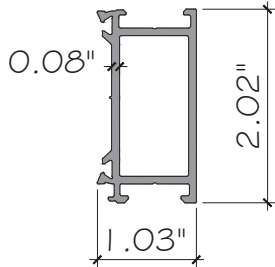


② OUTER FRAME-B
PBD5535021B
ALUM.6063-T5

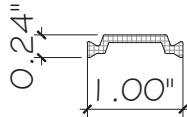


③ THERMAL BREAK
TECHNO FORM BAUTEC
C-25.3

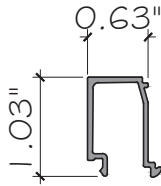


⑥ GLAZING BEAD
GLO16
ALUM.6063-T5

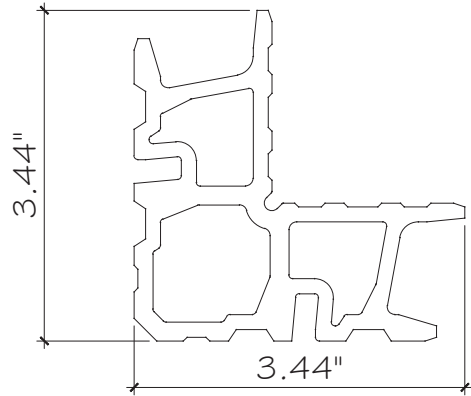

⑦ ANGLE CODE
JM0027
ALUM.6063-T5

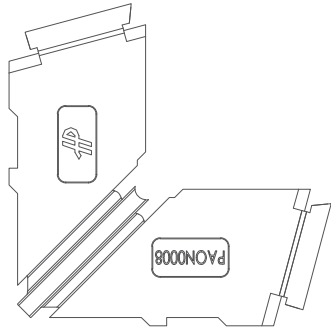


⑧ FLOW GUIDE PLATE
PAON0008
STEEL

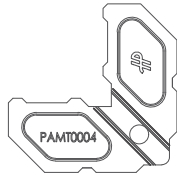

⑨ GROUP CORNER
PAMT0004
STEEL

FLORIDA APPROVAL:
FL47915

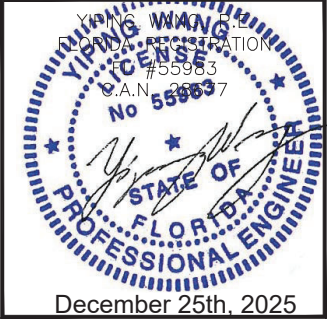

SP65T FIXED WINDOW SYSTEM - NON-IMPACT
SHANGHAI SUPERHOUSE BUILDING MATERIAL CO., LTD
LEVEL 5, BUILDING 10, NO.8666 HUNAN RD, PUDONG NEW AREA
Shanghai, China
TEL.86 021-5822 0630 CELL.86 135-8572-3609

--	--	

MCY ENGINEERING, INC.
GLAZING CONSULTANTS
12781 MIRAMAR PKWY. STE. 301
MIRAMAR, FL 33027 P: 305 588 5224
www.MCYEngineering.com mcy@mcyengineering.com

BILL OF MATERIALS				
ITEM	PART	DESCRIPTION	MATERIAL	MANUFACTURER
1	PBD5535021A	OUTER FRAME-A	ALUM. 6063-T5	GUANGYA ALU. COMPANY
1A	PBD5535761A	OUTER FRAME-A	ALUM. 6063-T5	GUANGYA ALU. COMPANY
2	PBD5535021B	OUTER FRAME-B	ALUM. 6063-T5	GUANGYA ALU. COMPANY
3	C-25.3	THERMAL BREAK	POLYAMIDE 66.	TECHNO FORM BAUTEC
4	SBWG-014	INTERIOR EPDM GASKET	EPDM	KINLONG HARDWARE CO., LTD
5	SBWG-012	EXTERIOR EPDM GASKET	EPDM	KINLONG HARDWARE CO., LTD
6	GLO16	GLAZING BEAD	ALUM. 6063-T5	GUANGYA ALU. COMPANY
7	JM0027	ANGLE CODE	ALUM. 6063-T5	GUANGYA ALU. COMPANY
8	PAON0008	FLOW GUIDE PLATE	STEEL.	SHANGHAI FENGNAI INDUSTRIAL AND TRADE CO., LTD
9	PAMT0004	GROUP CORNER	STEEL.	SHANGHAI FENGNAI INDUSTRIAL AND TRADE CO., LTD
10	ASCP5005	CONNECTION BRACKRET	STAINLESS STEEL	SHANGHAI FENGNAI INDUSTRIAL AND TRADE CO., LTD
11	-	DIA. 1/8" X 3/8" PH SCREW	STAINLESS STEEL	SHANGHAI CHUANGGU FASTENER MANUFACTURING CO., LTD
12	-	SETTING BLOCKS 15/32" X 1"X4" L.G., @ 1/4 POINT.	DUROMETER 80±5 SHORE A	KINLONG HARDWARE CO., LTD
13	WHC01	WEEP HOLE COVER	-	-

Y ENGINEERING,
GLAZING CONSULTANTS

mcy@mcyengineering.com

www.MCYEngineering.com

TEL.86 021-5822 0630 CELL.86 135-8572-3609

SP651 FIXED WINDOW SYSTEM - NON-IMPACT

SHANGHAI SUPERHOUSE BUILDING MATERIAL CO., LTD
LEVEL 5, BUILDING 10, NO.8666 HUNAN RD, PUDONG NEW AREA

Shanghai, China

TEL.86 021-5822 0630 CELL.86 135-8572-3609

FL47915

December 25th, 2025

[illegible]

Drawn Date	SCALE
11.24.2025	AS SHOWN

DRAWING NO.

AD25-43

BOM

Sheet No.

8 OF 8