GENERAL NOTES:

1. THIS PRODUCT APPROVAL DOCUMENT (P.E.D.) FOR NEWTECHWOOD DECORATIVE EUROPEAN WALL CLADDING PANEL **UH46** SYSTEM, INDICATED AND SPECIFIED ON THIS DRAWING, HAS BEEN VERIFIED FOR COMPLIANCE IN ACCORDANCE WITH THE 2026 (9th EDITION) OF THE FLORIDA BUILDING CODE. DESIGN WIND LOADS FOR EACH INSTALLATION SHALL BE DETERMINED AS PER SECTIONS 1620 & 1609 OF THE ABOVE MENTIONED CODE, USING ASCE 7-22 STANDARD AND SHALL NOT EXCEED THE MAXIMUM (A.S.D.) DESIGN PRESSURE RATING INDICATED ON THIS SHEET.

   IN ORDER TO VERIFY THE ABOVE CONDITION, ULTIMATE DESIGN WIND LOADS DETERMINED PER ASCE 7-22 SHALL FIRST BE REDUCED TO A.S.D. DESIGN WIND LOADS BY MULTIPLYING THEM BY 0.6 IN ORDER TO COMPARE THESE W/ MAX. (A.S.D.) DESIGN PRESSURE RATINGS INDICATED ON THIS SHEET.

   IN ORDER TO VERIFY THAT COMPONENTS AND ANCHORS ON THIS P.E.D. AS TESTED WERE NOT OVER STRESSED, A 33% INCREASE IN ALLOWABLE STRESS FOR WIND LOADS WAS NOT USED IN THEIR ANALYSIS. A DURATION FACTOR CD=1.60 WAS USED FOR VERIFICATION OF FASTENERS IN WOOD,PER NDS 2018.

   NEWTECHWOOD DECORATIVE EUROPEAN WALL CLADDING PANEL **UH46** PROFILES' ADEQUACY FOR WIND AND FATIGUE RESISTANCE HAS BEEN VERIFIED IN ACCORDANCE WITH SECTION 1626 OF THE ABOVE MENTIONED CODE AS PER BLACKWATER TESTING INC. REPORT #BT-NTW-19-002 PER TAS 202 & 203 PROTOCOLS, AND AS PER SUBMITTED STRUCTURAL CALCULATIONS, PERFORMED AS PER SECTIONS 1616 AND 1604 OF THE FLORIDA BUILDING CODE. SEE NOTE 8 BELOW FOR ADDITIONAL TESTING PERFORMED ON PRODUCT.

2. BUILDING WALL SYSTEM WHERE DECORATIVE EUROPEAN WALL CLADDING PANELS WILL BE INSTALLED SHALL BE DESIGNED BY A FLORIDA REGISTERED PROFESSIONAL ENGINEER OR ARCHITECT AND SHALL BE BUILT IN ACCORDANCE WITH THE FLORIDA BUILDING CODE FOR IMPACT, WIND & WATER RESISTANCE AS PER SECTIONS 1626.4(1), 1404.4, 1404.6, 1626.4(2), 1404.2 AND 2512 OF THE FLORIDA BUILDING CODE.
   SEE NOTES ON SHEET 5 FOR ADDED LIMITATIONS & CONDITIONS FOR WOOD FRAME WALLS.

3. **MAXIMUM A.S.D. DESIGN WIND PRESSURE RATING FOR THIS PRODUCT SHALL NOT EXCEED MAXIMUM VALUES PER SHEET 28.**

   * PROFILES TO BE CONTINUOUS MIN. OVER 3 SPANS. UH46 BOARDS MAY BE INSTALLED VERTICALLY OR HORIZONTALLY STRICTLY FOLLOWING THE DETAILS INDICATED ON THIS DRAWING.

4. COMPONENTS FOR THIS PRODUCT SHALL BE AS INDICATED ON SHEETS 2 & 3 OF THIS DRAWING. ANCHORS MUST COMPLY WITH SECTION 1711 OF THE FLORIDA BUILDING CODE.

5. SUBFRAME AND CORNER COMPONENTS PROVIDING SUPPORT TO NEWTECHWOOD DECORATIVE EUROPEAN WALL CLADDING PANEL **UH46** SYSTEM MUST BE PROPERLY ANCHORED TO TRANSFER LOADS TO THE EXISTING STRUCTURAL WALL. SUBFRAME PROFILES MUST BE AS INDICATED ON BILL OF MATERIALS SHEETS 2 AND 3 AND SHALL BE SPACED AS PER DETAILS ON SHEETS 4 THRU 27.

6. THIS PRODUCT'S INSTALLATION SHALL COMPLY WITH ALL SPECS INDICATED IN THIS DRAWING PLUS ANY BUILDING AND ZONING REGULATIONS PROVIDED BY THE JURISDICTION WHERE A PERMIT IS APPLIED FOR.

7. (a) THIS P.E.D. PREPARED BY THIS ENGINEER IS GENERIC AND DOES NOT PROVIDE INFORMATION FOR A SITE SPECIFIC PROJECT: i.e. WHERE THE SITE CONDITIONS DEVIATE FROM THE P.E.D.

   (b) CONTRACTOR TO BE RESPONSIBLE FOR THE SELECTION, PURCHASE AND INSTALLATION INCLUDING LIFE SAFETY OF THIS PRODUCT BASED ON THIS P.E.D. PROVIDED HE/SHE DOES NOT DEVIATE FROM THE CONDITIONS DETAILED IN THIS DOCUMENT.
   CONSTRUCTION SAFETY AT SITE IS THE CONTRACTOR'S RESPONSIBILITY.

   (C) THIS P.E.D. WILL BE CONSIDERED INVALID IF MODIFIED.

   (d) SITE SPECIFIC PROJECTS SHALL BE PREPARED BY A FLORIDA REGISTERED ENGINEER OR ARCHITECT WHO WILL BE RESPONSIBLE FOR THE PROPER USE OF THE P.E.D.. PROFESSIONAL OF RECORD, ACTING AS A DELEGATED ENGINEER TO THE P.A.D. ENGINEER SHALL SUBMIT TO THE LATTER THE SITE SPECIFIC DRAWINGS FOR REVIEW.

   (e) ORIGINAL P.E.D. SHALL BEAR THE DATE AND ORIGINAL SEAL AND SIGNATURE OF THE PROFESSIONAL ENGINEER THAT PREPARED IT.

8. DECORATIVE EUROPEAN WALL CLADDING PANEL **UH46** SYSTEM PROFILES ARE MADE OF A TECHNOLOGICAL WOOD MATERIAL COMPOSED OF THE COMBINATION OF A PVC COMPONENT AND WOOD FIBERS TO CREATE A MATERIAL WITH A DIMENSIONAL STABILITY THAT IS MUCH GREATER THAN BOTH TRADITIONAL WPC AND WOOD ITSELF.

PANEL HAS NO PROBLEM RESISTING WATER BECAUSE 80% OF THE WOOD FIBERS ARE COATED BY THE POLYMERIC COMPONENT (PVC AND OTHER ELEMENTS IN THE FORMULA) AND IT IS ALSO COATED WITH A CAP LAYER MADE OF POLYETHYLENE BASED COMPOUNDED POLYMER W/58 HARDNESS, PROVIDED BY NEWTECHWOOD AMERICA, INC. CONTAINS NO TOXIC MATERIALS, IS LEED COMPLIANT (SUSTAINABILITY) AND IS NOT SUBJECT TO THE DESTRUCTIVE ACTION OF WOODWORM, FUNGI AND PARASITES. THERMAL EXPANSION MUST BE CONSIDERED DEPENDING ON PANEL LENGTH BY USING COEFFICIENT OF THERMAL EXPANSION LISTED BELOW.
PANEL MATERIAL FIRE BURNING CHARACTERISTICS AND WEATHERING HAVE BEEN VERIFIED AS FOLLOWS:

QUALIFICATION	TEST METHOD	TEST RESULT
DENSITY	ASTM D 2395	1.14 gr/cm³ (71.1lb/ft³)
BENDING STRENGTH	ASTM D 4761	3,000 psi
MODULUS OF ELASTICITY	ASTM D 4761	493,000 psi
COEFFICIENT OF LINEAR THERMAL EXPANSION	ASTM D 696	35.6 x10^{-6} mm/mm °C
WATER ABSORPTION AND HUMIDITY	ASTM D 1073	LITTLE UP TO NO WATER ABSORPTION. (0.11 %) (ONLY SURFACE MOISTURING)
FLAME SPREAD	ASTM E 84	80 (CLASS C)*
SMOKE INDEX	ASTM E 84	300 (CLASS C)*
RATE, EXTENT & TIME OF BURNING	ASTM D 635	CC1 *
SPONTANEOUS SELF/IGNITION TEMP.	ASTM D 1929	820° F *
FLASH IGNITION TEST	ASTM D 1929	800° F *
WEATHERING FOR OUTDOOR EXPOSURE	ASTM G 155 ASTM D 638	9.1% **

* TEST # RJ6449F-1, RJ6449F-2 & RJ6449F-3 BY QAI LAB.

** PER BLACKWATER TESTING INC. REPORT # BT-NTW-19-001

9. PRODUCT MANUFACTURER'S LABEL SHALL BE PLACED AT A READILY VISIBLE LOCATIONS ON THE PLANK IN ACCORDANCE WITH SECTION 1703.5 OF THE FLORIDA BUILDING CODE.

THIS DRAWING SHALL ONLY BE USED TO OBTAIN PERMITS IN THE STATE OF FLORIDA

FLORIDA BUILDING CODE (HIGH & NON HIGH VELOCITY HURRICANE ZONE)

©2026 TILTECO, INC.

TILLIT TESTING & ENGINEERING COMPANY INC.
6355 N.W. 36th. St. Ste. 305, VIRGINIA GARDENS, FL 33166
Phone : (305)871-1500, Fax : (305)871-1531
CA-0006719
WALTER A. TILLIT Jr. P.E.
FLORIDA Lic. # 44167

P.E. SEAL/SIGNATURE/DATE

WALTER A. TILLIT JR. LICENSE No. 44167 STATE OF FLORIDA PROFESSIONAL ENGINEER

REV. NO	DESCRIPTION	DATE
1	OLD 23-111	6/22/26
2	-	-
3	-	-
4	-	-

NEWTECHWOOD DECORATIVE EUROPEAN WALL CLADDING PANEL UH46 SYSTEM

NEWTECHWOOD AMERICA INC.
15912 INTERNATIONAL PLAZA DRIVE,
HOUSTON, TEXAS 77032

DRAWN BY: W.H.
DATE: 6/22/2026
DRAWING No. **26-054**
SHEET 1 OF 28

BILL OF MATERIALS

COMPONENT No.	PART #	DESCRIPTION	DIMENSIONS	MATERIAL	MANUFACTURER	NOTES
(1.)	AW02	STARTER CLIP	SEE COMPONENT DETAIL	6063-T5 ALLOY	NEWTECHWOOD	USE AT ENDS AS APPLICABLE
(2A.)	-	FLAT HEAD WOOD SCREW	#8-18 x 3/4"	AISI 304 STAINLESS STEEL	NEWTECHWOOD	TO FIX (5) TO (9A)
(2A1.)	-	FLAT HEAD WOOD SCREW	#8-18 x 1 1/4"	AISI 304 STAINLESS STEEL	NEWTECHWOOD	TO FIX (3) TO (9A) THRU (12)
(2B.)	-	FLAT HEAD SELF DRILLING SCREW	#8-18 x 1/2"	AISI 410 STAINLESS STEEL	NEWTECHWOOD	TO FIX (5) TO (9B)
(2B1.)	-	FLAT HEAD SELF DRILLING SCREW	#8-18 x 1"	AISI 410 STAINLESS STEEL	NEWTECHWOOD	TO FIX (3) TO (9B) THRU (12)
(3.)*	UH-46	EUROPEAN SIDING BOARD	SEE COMPONENT DETAIL	COMPOSITE PLASTIC WOOD NEWTECHWOOD	NEWTECHWOOD	CLADDING SYSTEM
(5.)	AW08	MOUNTING CLIP	SEE COMPONENT DETAIL	6063-T5 ALLOY	NEWTECHWOOD	USE IN BETWEEN (3)
(7.)	T-7	SPACER	SEE COMPONENT DETAIL	RUBBER	NEWTECHWOOD	USE AT END, OPTIONAL TO (12), CONNECT TO (9A), (9B) W/(2A) OR (2B) RESPECTIVELY.
(8.)*	UH-50	F-TRIM COVER	SEE COMPONENT DETAIL	COMPOSITE PLASTIC WOOD NEWTECHWOOD	NEWTECHWOOD	USE AT END, OPTIONAL TO (12), CONNECT TO (9A), 9B W/(2A) OR (2B)
(9A.)	-	WOOD SUBFRAME	1.5" x 0.75"x CONTINUOUS.	P.T. SOUTHERN PINE #2(G=0.55)	NEWTECHWOOD	SUPPORT FOR (3) FIXED TO EXISTING STRUCTURE W/ (10)
(9A1.)	-	WOOD SUBFRAME	2.00" x 0.75"x CONTINUOUS.	P.T. SOUTHERN PINE #2(G=0.55)	NEWTECHWOOD	SUPPORT FOR (8) FIXED TO EXISTING STRUCTURE W/ (10)
(9A2.)	-	L WOOD CORNER FOR (11)	SEE COMPONENT DETAIL	P.T. SOUTHERN PINE #2(G=0.55)	NEWTECHWOOD	SUPPORT FOR (11) FIXED TO EXISTING STRUCTURE W/(10)
(9B.)	-	TUBE SUBFRAME	1.00" x 0.50" x 0.059" THK. x CONT.	6063-T5 ALLOY	NEWTECHWOOD	SUPPORT FOR (3) FIXED TO EXISTING STRUCTURE W/ (10)
(9B1.)	-	PLATE SUBFRAME	2.00" x 0.50"x CONTINUOUS.	6063-T5 ALLOY	NEWTECHWOOD	SUPPORT FOR (11) FIXED TO EXISTING STRUCTURE W/(10)
(9B2.)	-	METAL PLATES CORNER FOR (11)	SEE COMPONENT DETAIL	6061-T6 ALLOY	NEWTECHWOOD	SUPPORT FOR (11) FIXED TO EXISTING STRUCTURE W/(10)
(10)	-	FASTENERS FOR (9A), (9A1), (9A2) & (9B), (9B1), (9B2)	1/4"ø FLAT HEAD ULTRACONS SS4	AISI 410 STAINLESS STEEL	DEWALT	SEE ANCHOR SCHEDULES AND SPEC'S ON SHEET 28
(11)*	UH-51	OUTSIDE CORNER TRIM	SEE COMPONENT DETAIL	COMPOSITE PLASTIC WOOD NEWTECHWOOD	NEWTECHWOOD	CLADDING SYSTEM USE AT EXTERIOR CORNERS. FIX TO (9A) OR (9B) W/ (2A) OR (2B)
(12.)	-	WOOD SHIM	SEE COMPONENT DETAIL	P.T. SOUTHERN PINE #2(G=0.55)	NEWTECHWOOD	USE TO FIX (3) TO WALL THRU (9A), (9B) W/ (10) & (12)

FLORIDA BUILDING CODE (HIGH & NON HIGH VELOCITY HURRICANE ZONE)

©2026 TILTECO, INC.

TILLIT TESTING & ENGINEERING COMPANY INC.
6355 N.W. 36th. St., Ste. 305, VIRGINIA GARDENS, FL. 33166
Phone : (305)871-1551 (305)871-1551 FAX
CA-0006719
WALTER A. TILLIT Jr. P.E.
FLORIDA Lic. # 44167

REV. NO	DESCRIPTION	DATE
1	OLD 23-111	6/22/26
2	-	-

REV. No	DESCRIPTION	DATE
3	-	-
4	-	-


NEWTECHWOOD DECORATIVE EUROPEAN WALL CLADDING PANEL UH46 SYSTEM

NEWTECHWOOD AMERICA INC.
15912 INTERNATIONAL PLAZA DRIVE,
HOUSTON, TEXAS 77032


DRAWN BY: W.H.
DATE: 6/22/2026
DRAWING No. 26-054
SHEET 2 OF 28

WALTER A. TILLIT JR. LICENSE No. 44167 STATE OF FLORIDA PROFESSIONAL ENGINEER

P.E. SEAL/SIGNATURE/DATE

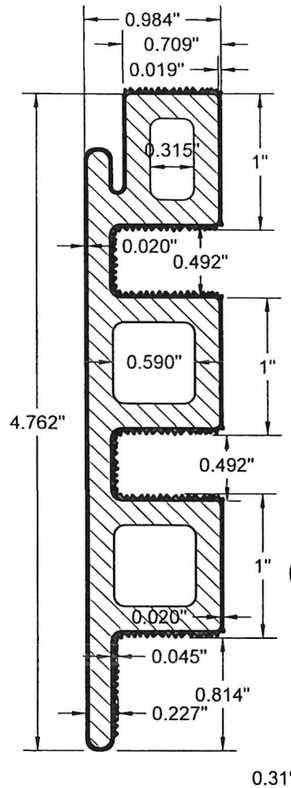


3 EUROPEAN SIDING BOARD

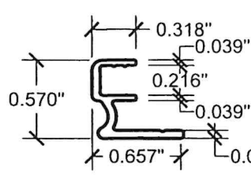


1 STARTER CLIP 1.10" LONG




2B F.H SELF DRILLING SCREW

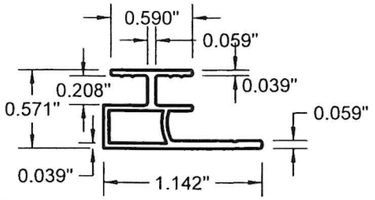


5 MOUNTING CLIP 1.10" LONG

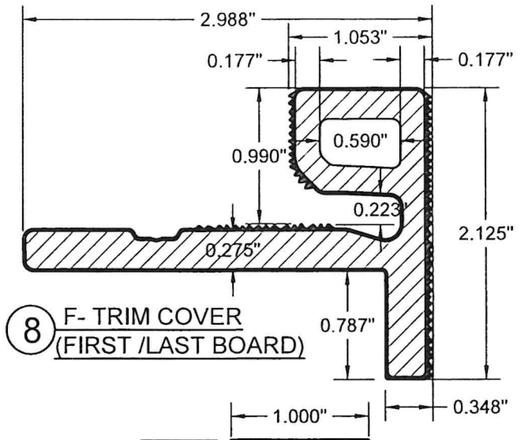


8 F- TRIM COVER (FIRST /LAST BOARD)

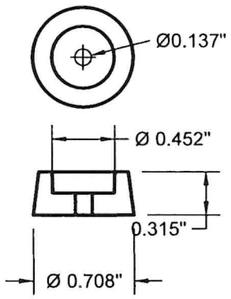

7 SPACER

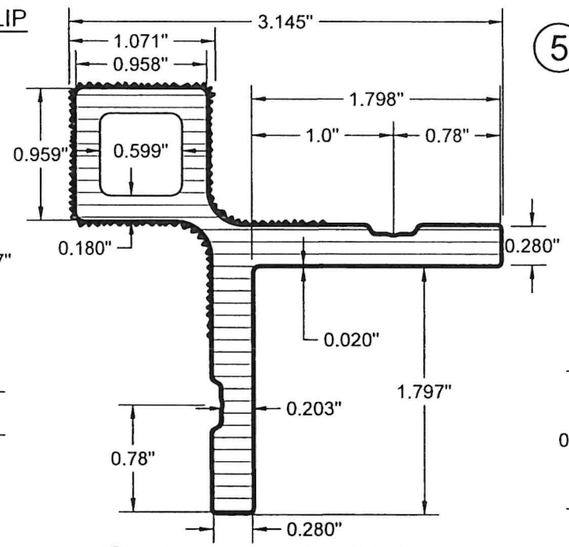


11 OUTSIDE CORNER TRIM

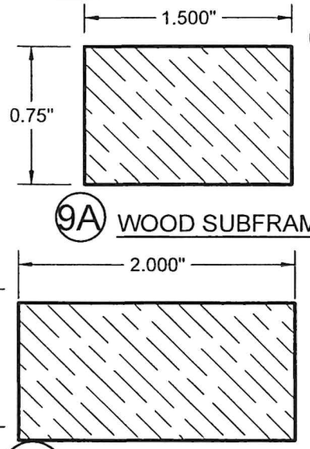


9A WOOD SUBFRAME

9A1 WOOD SUBFRAME

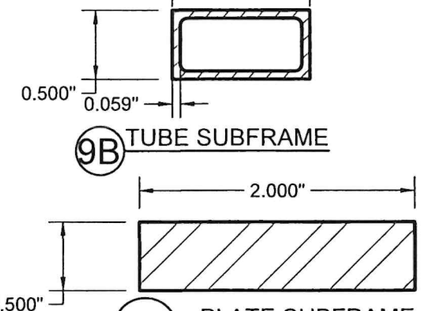


9B TUBE SUBFRAME


9B1 PLATE SUBFRAME

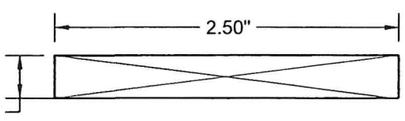

12 WOOD SHIM 1" LONG

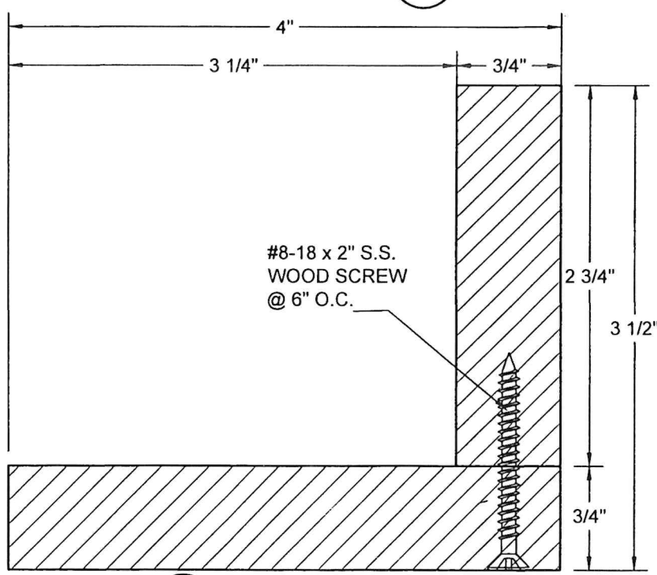

9A2 L WOOD CORNER FOR (11)

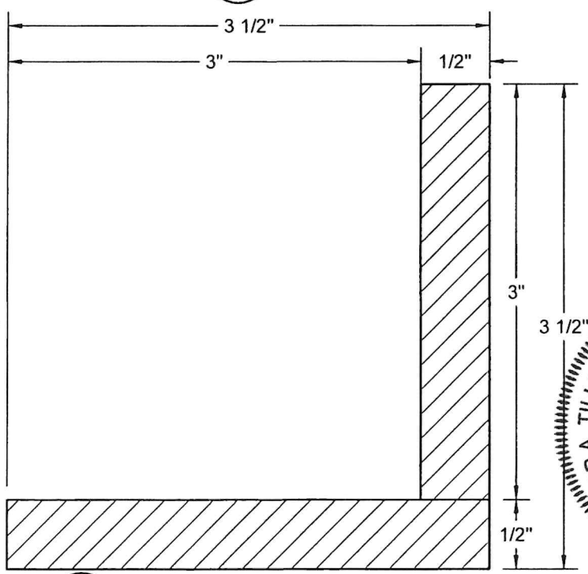

9B2 L METAL PLATES CORNER FOR (11)

* COATING IS A CAP LAYER MADE OF POLYETHYLENE BASED COMPOUNDED POLYMER W/ 58 HARDNESS PROVIDED BY NEWTECHWOOD AMERICA INC.

COMPONENTS

SCALE: 1"=0'-1"

FLORIDA BUILDING CODE (HIGH & NON HIGH VELOCITY HURRICANE ZONE)

NEWTECHWOOD DECORATIVE EUROPEAN WALL CLADDING PANEL UH46 SYSTEM

NEWTECHWOOD AMERICA INC.
15912 INTERNATIONAL PLAZA DRIVE,
HOUSTON, TEXAS 77032

DRAWN BY: W.H.
DATE: 6/22/2026
DRAWING No. 26-054
SHEET 3 OF 28


REV. NO	DESCRIPTION	DATE
1	OLD 23-111	5/22/26
2	-	-
3	-	-
4	-	-

©2026 TILTECO, INC.

TILLIT TESTING & ENGINEERING COMPANY INC.
6355 N.W. 36th. St., Ste. 305, VIRGINIA GARDENS, FL 33166
Phone : (305)871-1530 . Fax : (305)871-1531
CA-00006719
WALTER A. TILLIT Jr. P.E.
FLORIDA Lic. # 44167

WALTER A. TILLIT JR. LICENSE No. 44167 STATE OF FLORIDA PROFESSIONAL ENGINEER

P.E. SEAL/SIGNATURE/DATE

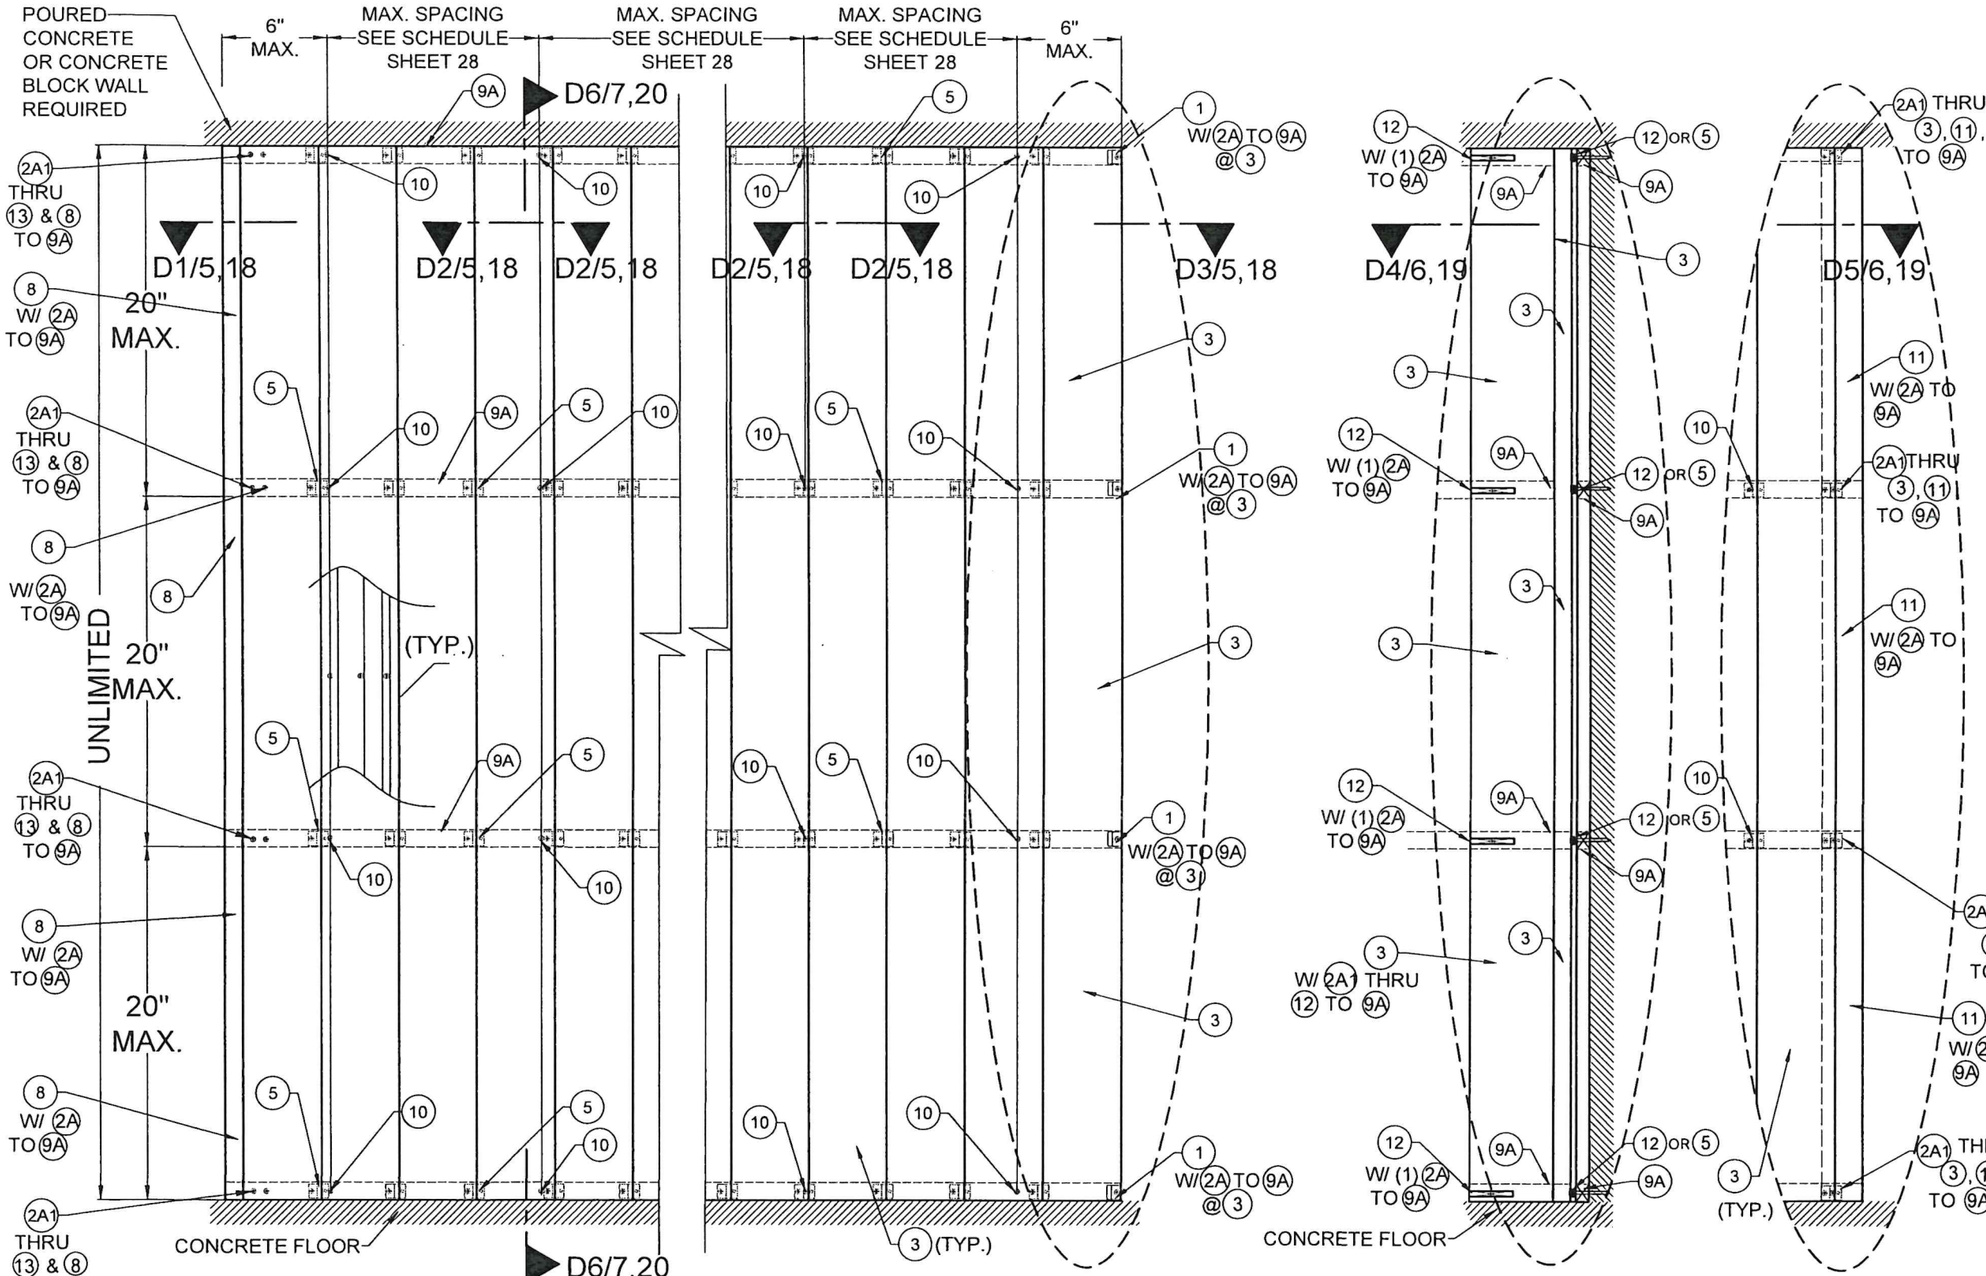

VERTICAL INSTALLATION EXTERIOR ELEVATION W/(9A)
POURED CONCRETE, CONCRETE BLOCK WALL
SUBSTRATE & WOOD FRAME BUILDINGS

CORNER W/(3) & (9A)

INT. CORNER W/(3) & (9A)

EXT. CORNER W/(11) & (9A)

FLORIDA BUILDING CODE (HIGH & NON HIGH VELOCITY HURRICANE ZONE)

©2026 TILTECO, INC.

TILLIT TESTING & ENGINEERING COMPANY
6355 N.W. 36th, St., Ste. 305, VIRGINIA GARDENS, Fl. 33166
Phone : (305)871-1530 Fax : (305)871-1531
CA-0006719
WALTER A. TILLIT JR. P.E.
FLORIDA Lic. # 44167

REV. NO	DESCRIPTION	DATE
1	OLD 23-111	6/22/26
2	-	-
3	-	-
4	-	-


NEWTECHWOOD DECORATIVE EUROPEAN WALL CLADDING PANEL UH46 SYSTEM

NEWTECHWOOD AMERICA INC.
15912 INTERNATIONAL PLAZA DRIVE,
HOUSTON, TEXAS 77032


DRAWN BY: W.H.
DATE: 6/22/2026
DRAWING No. 26-054
SHEET 4 OF 28

WALTER A. TILLIT JR. LICENSE No. 44167 STATE OF FLORIDA PROFESSIONAL ENGINEER


P.E. SEAL/SIGNATURE/DATE

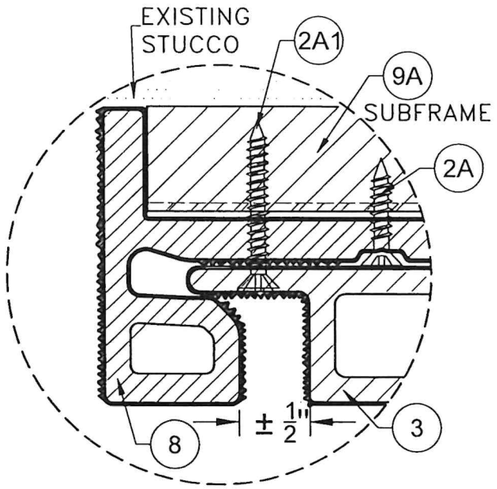

DETAIL 1
N.T.S.

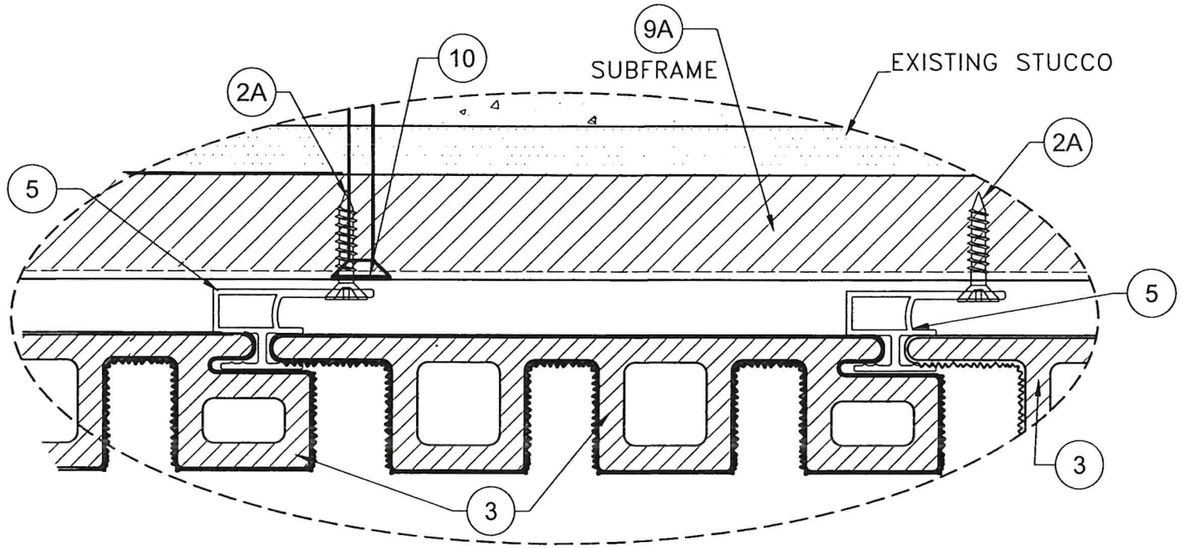

DETAIL 2
N.T.S.

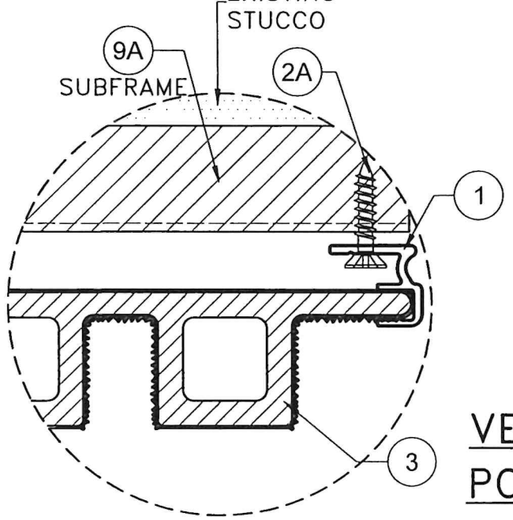

DETAIL 3
N.T.S.

VERTICAL INSTALLATION W/ (9A) : ENDS
POURED CONCRETE OR CONCRETE BLOCK WALL SUBSTRATE

FLORIDA BUILDING CODE (HIGH & NON HIGH VELOCITY HURRICANE ZONE)

©2026 TILTECO, INC.

TILLIT TESTING & ENGINEERING COMPANY
6355 N.W. 36th. St., Ste. 305, VIRGINIA GARDENS, FL 33166
Phone : (305)871-1530 , Fax : (305)871-1531
CA-0006719
WALTER A. TILLIT Jr. P.E.
FLORIDA Lic. # 44167

WALTER A. TILLIT JR. LICENSED PROFESSIONAL ENGINEER STATE OF FLORIDA No. 44167


P.E. SEAL/SIGNATURE/DATE

NEWTECHWOOD DECORATIVE EUROPEAN WALL CLADDING PANEL UH46 SYSTEM


NEWTECHWOOD AMERICA INC.
15912 INTERNATIONAL PLAZA DRIVE,
HOUSTON, TEXAS 77032

REV. NO	DESCRIPTION	DATE
1	OLD 23-111	6/22/26
2	-	-
3	-	-
4	-	-

DRAWN BY: W.H.
DATE: 6/22/2026
DRAWING No. 26-054
SHEET 5 OF 28

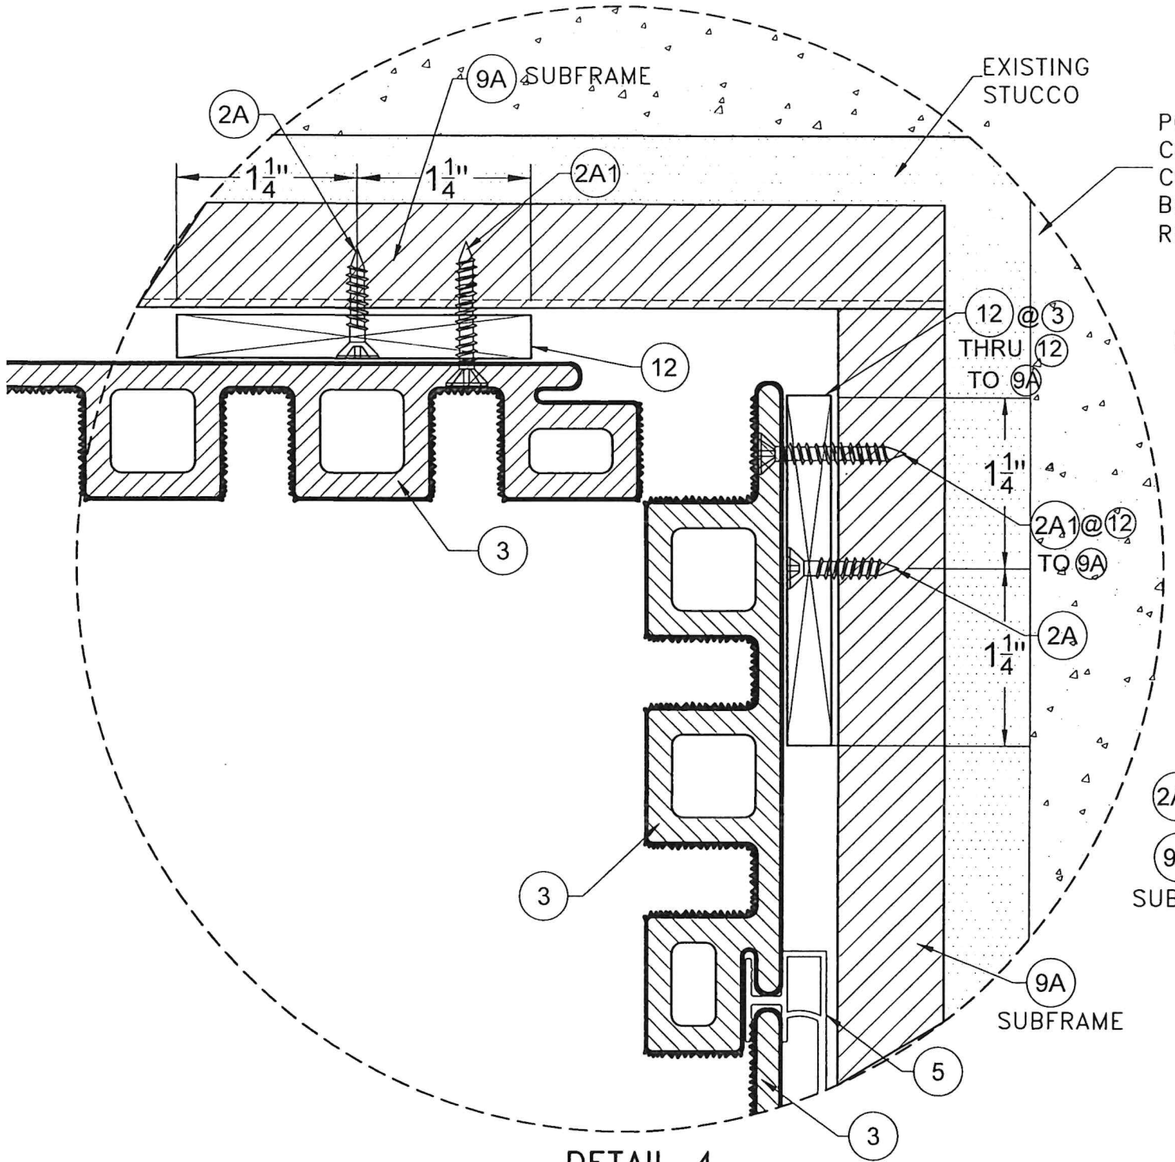

DETAIL 4
N.T.S.

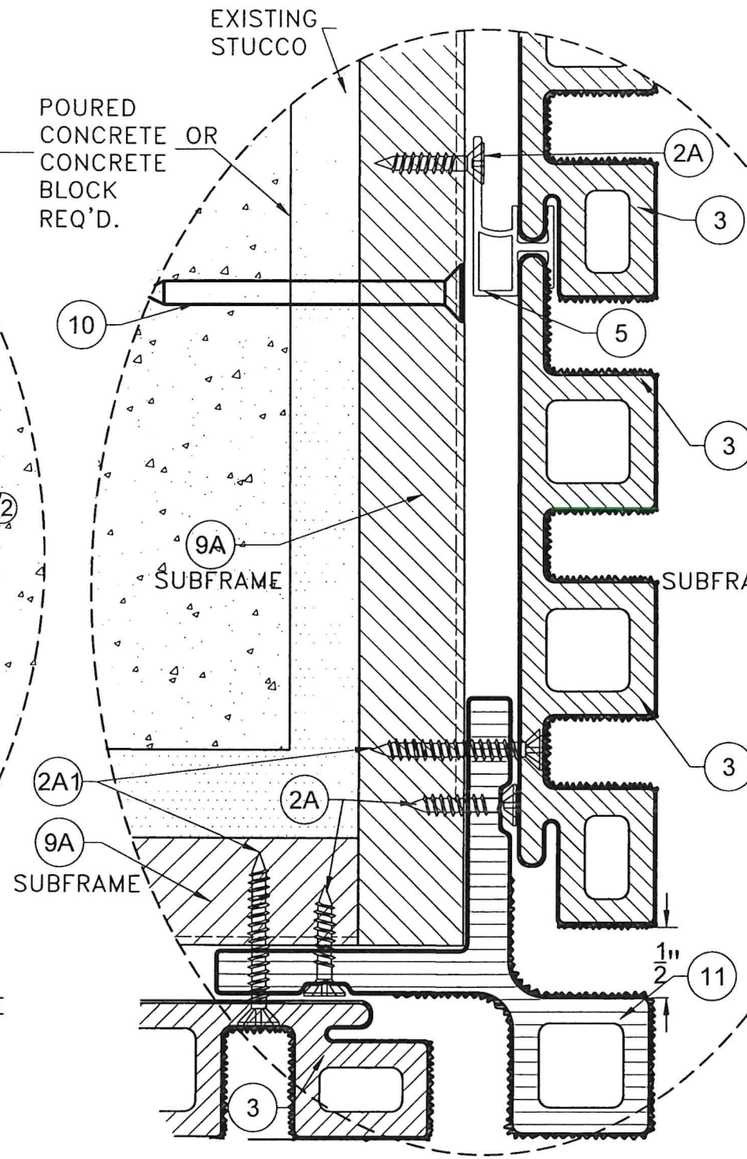

DETAIL 5
N.T.S.

VERTICAL INSTALLATION W/ (9A) INTERIOR & EXTERIOR CORNER POURED CONCRETE OR CONCRETE BLOCK WALL SUBSTRATE

FLORIDA BUILDING CODE (HIGH & NON HIGH VELOCITY HURRICANE ZONE)

©2026 TILTECO, INC.

TILLIT TESTING & ENGINEERING COMPANY
6355 N.W. 36th. St., Ste. 305, VIRGINIA GARDENS, FL 33166
Phone : (305)871-1530 . Fax : (305)871-1531
CA-0006719
WALTER A. TILLIT Jr. P.E.
FLORIDA Lic. # 44167

P.E. SEAL/SIGNATURE/DATE


WALTER A. TILLIT JR. LICENSED STATE OF FLORIDA PROFESSIONAL ENGINEER No. 44167

NEWTECHWOOD DECORATIVE EUROPEAN WALL CLADDING PANEL UH46 SYSTEM

NEWTECHWOOD AMERICA INC.
15912 INTERNATIONAL PLAZA DRIVE,
HOUSTON, TEXAS 77032

REV. NO	DESCRIPTION	DATE
1	OLD 23-111	6/22/26
2	-	-
3	-	-
4	-	-
-	-	-


DRAWN BY: W.H.
DATE: 6/22/2026
DRAWING No. 26-054
SHEET 6 OF 28

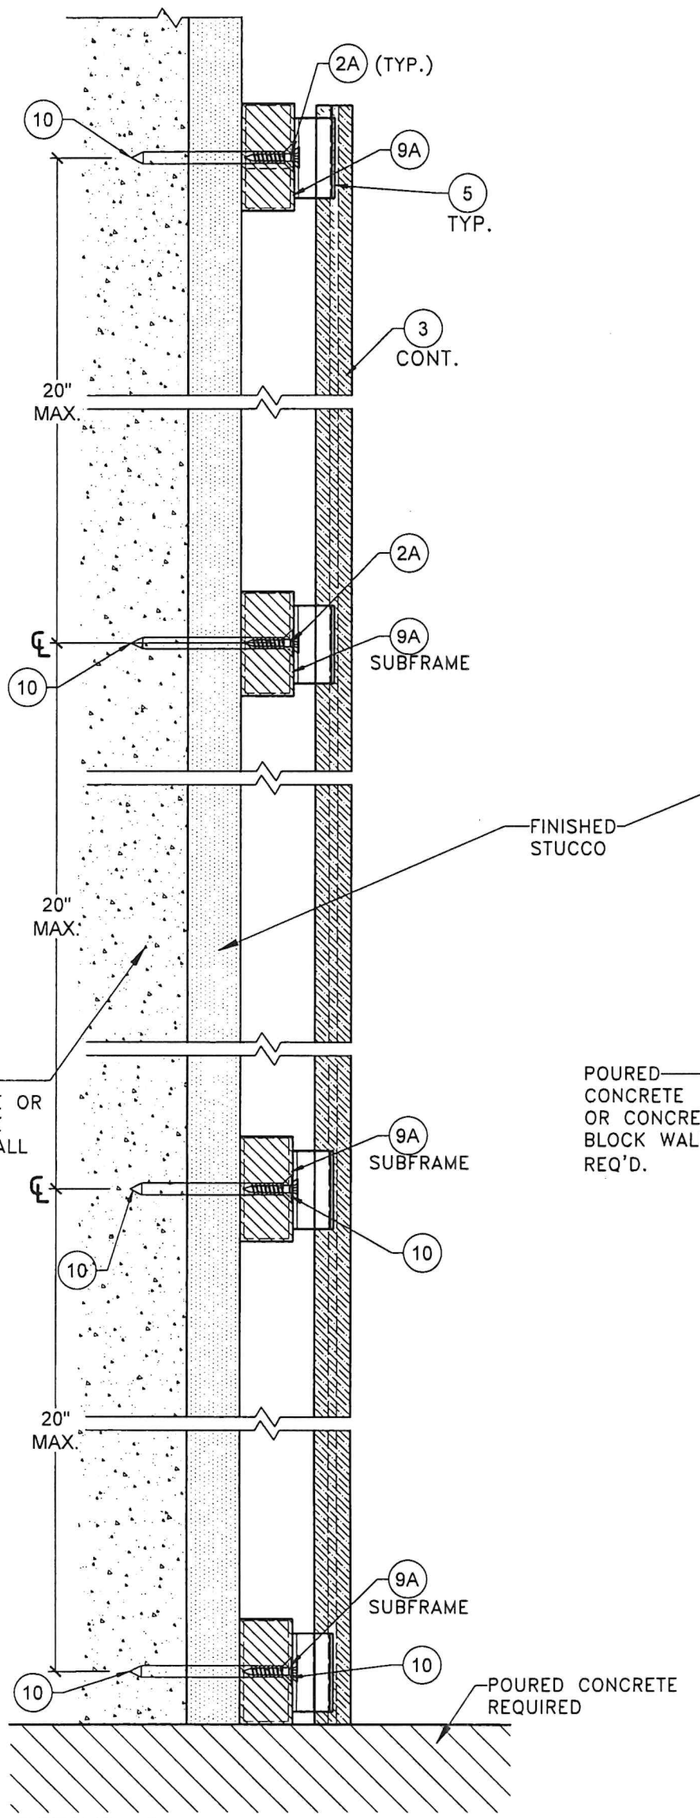

DETAIL 6

VERTICAL INSTALLATION W/ (9A) POURED CONCRETE OR CONCRETE BLOCK WALL SUBSTRATE

N.T.S

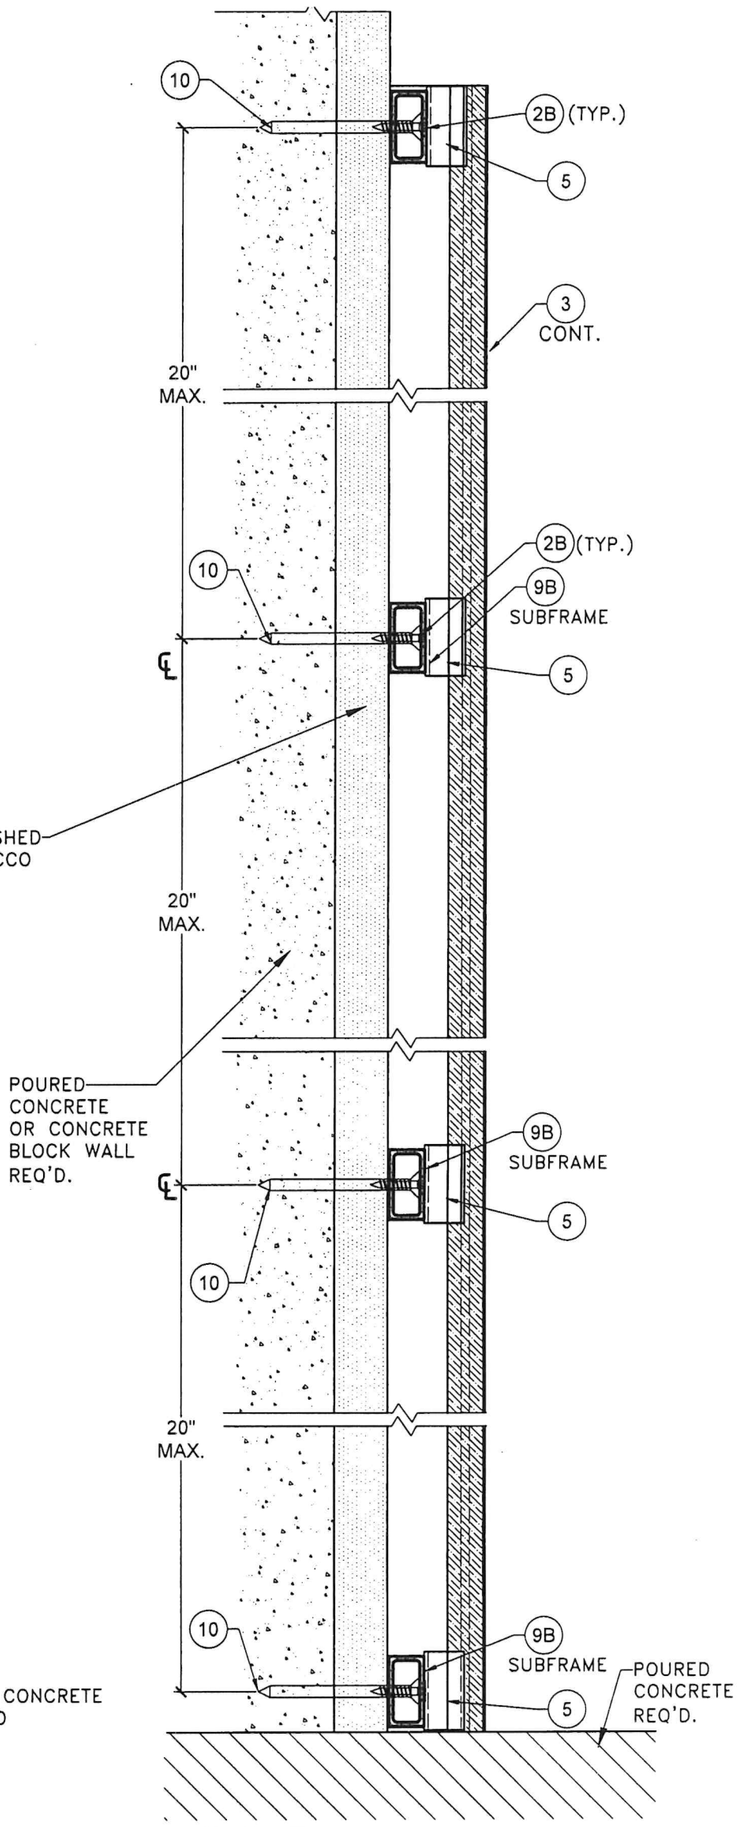

DETAIL 7

VERTICAL INSTALLATION W/ (9B) POURED CONCRETE OR CONCRETE BLOCK WALL SUBSTRATE

N.T.S

WALTER A. TILLIT JR. LICENSE No. 44167 STATE OF FLORIDA PROFESSIONAL ENGINEER

P.E. SEAL/SIGNATURE/DATE

FLORIDA BUILDING CODE (HIGH & NON HIGH VELOCITY HURRICANE ZONE)

©2026 TILTECO, INC.

TILTECO INC.
TILLIT TESTING & ENGINEERING COMPANY
6355 N.W. 36th. St., Ste. 305, VIRGINIA GARDENS, Fl. 33166
Phone : (305)871-1530 . Fax : (305)871-1531
CA-0006719
WALTER A. TILLIT Jr. P.E.
FLORIDA Lic. # 44167

NEWTECHWOOD DECORATIVE EUROPEAN WALL CLADDING PANEL UH46 SYSTEM

NEWTECHWOOD AMERICA INC.
15912 INTERNATIONAL PLAZA DRIVE,
HOUSTON, TEXAS 77032


W.H.
DRAWN BY:

6/22/2026
DATE:

26-054
DRAWING No.

SHEET 7 OF 28

REV. NO	DESCRIPTION	DATE	REV. No	DESCRIPTION	DATE
1	OLD 23-111	6/22/26	3	-	-
2	-	-	4	-	-

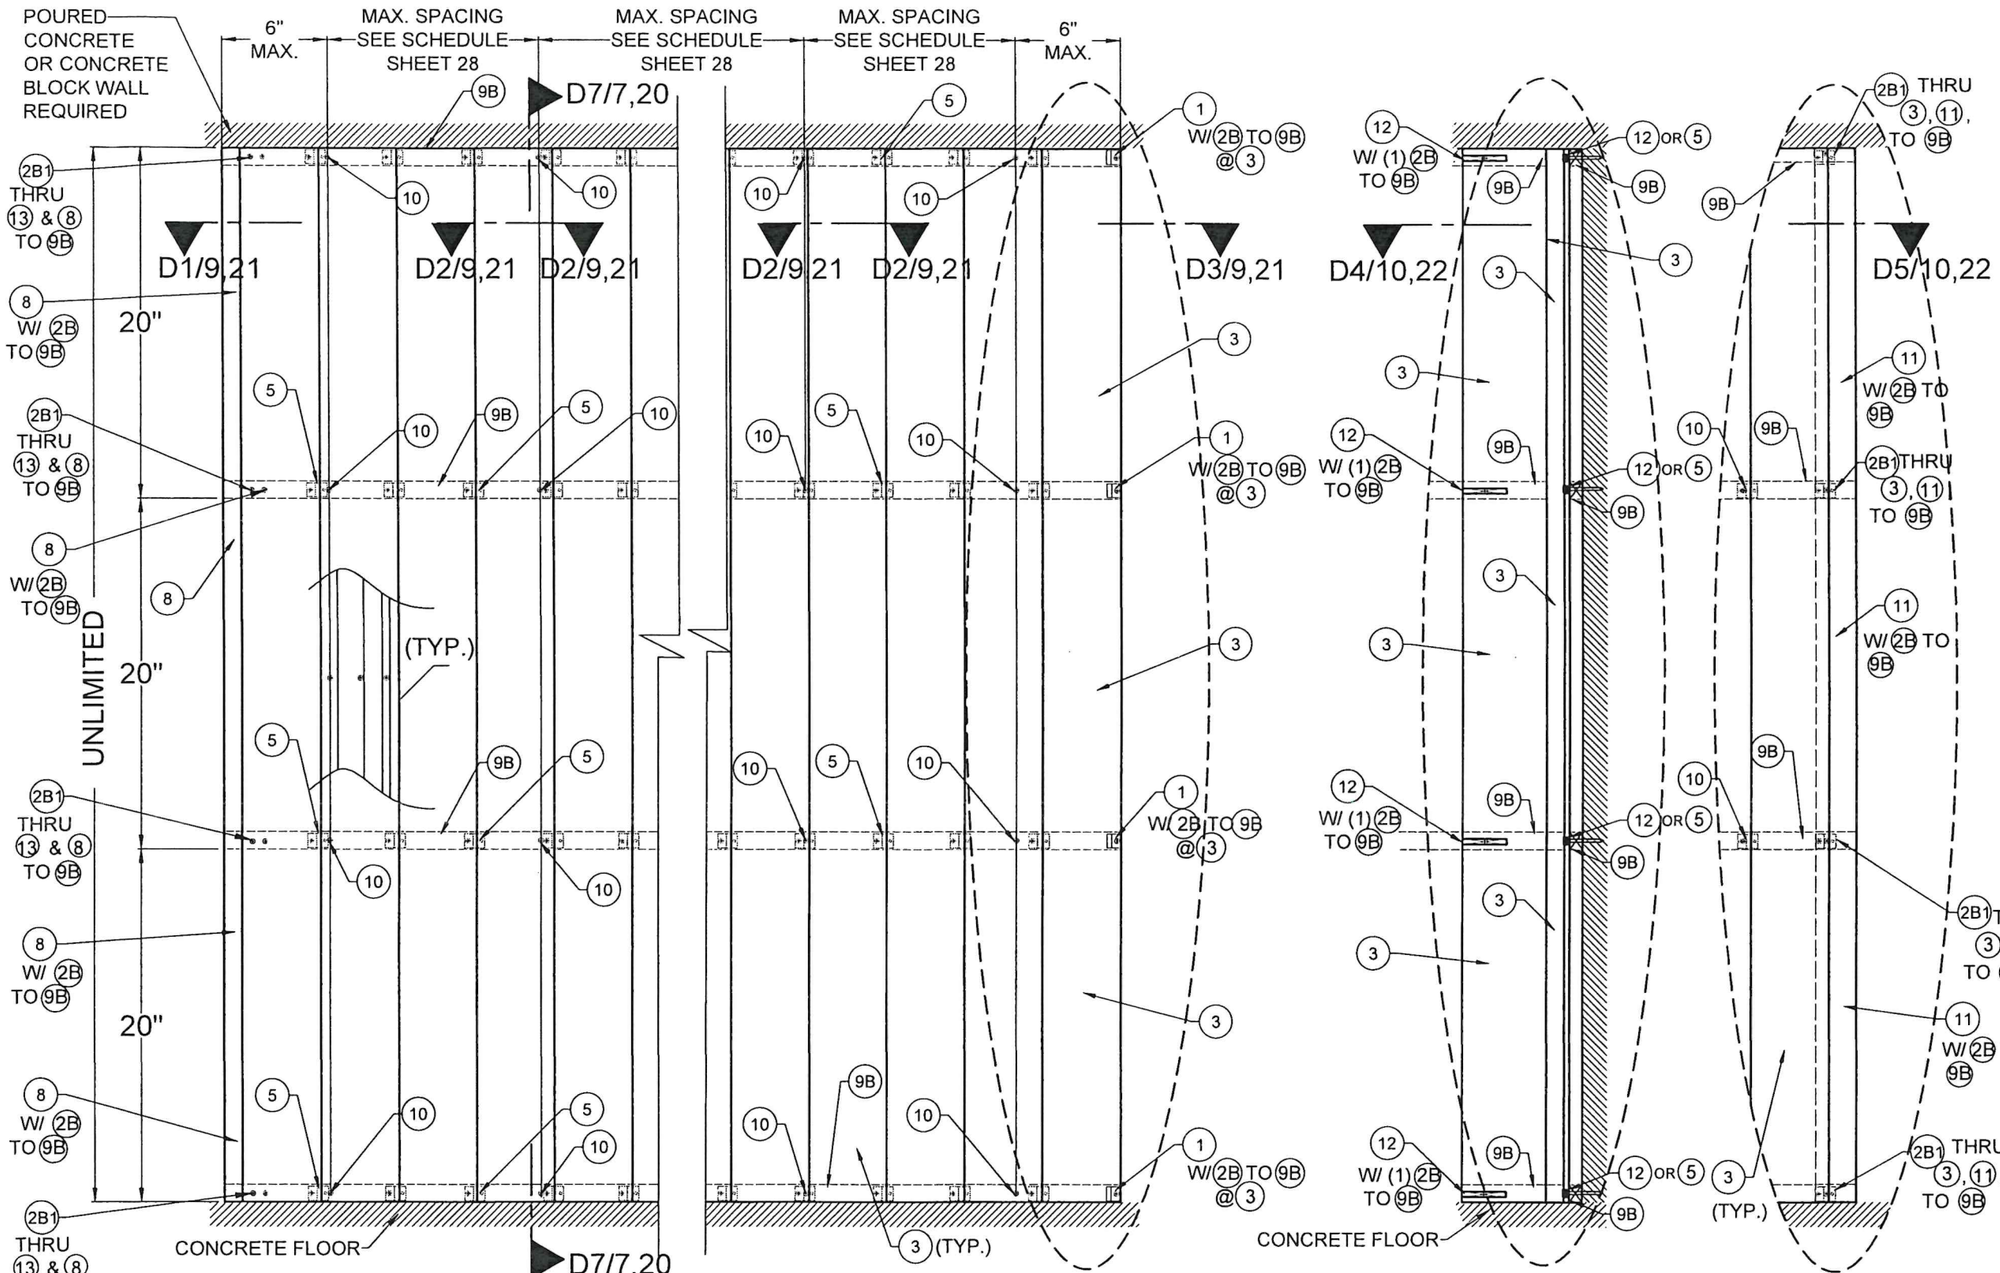

VERTICAL INSTALLATION EXTERIOR ELEVATION W/(9B) POURED CONCRETE, CONCRETE BLOCK WALL SUBSTRATE & WOOD FRAME BUILDINGS

CORNER W/(3) & (9B)

INT. CORNER W/(3) & (9B)

EXT. CORNER W/ (11) & (9B)

FLORIDA BUILDING CODE (HIGH & NON HIGH VELOCITY HURRICANE ZONE)

©2026 TILTECO, INC.

TILLIT TESTING & ENGINEERING COMPANY
6355 N.W. 36th. St., Ste. 305, VIRGINIA GARDENS, FL 33166
Phone : (305)871-1530 . Fax : (305)871-1531
CA-0006719
WALTER A. TILLIT Jr. P.E.
FLORIDA Lic. # 44167

P.E. SEAL/SIGNATURE/DATE

WALTER A. TILLIT JR. LICENSE No 44167 STATE OF FLORIDA PROFESSIONAL ENGINEER


REV. NO	DESCRIPTION	DATE
1	OLD 23-111	6/22/26
2	-	-

REV. No	DESCRIPTION	DATE
3	-	-
4	-	-


NEWTECHWOOD DECORATIVE EUROPEAN WALL CLADDING PANEL UH46 SYSTEM

NEWTECHWOOD AMERICA INC.
15912 INTERNATIONAL PLAZA DRIVE,
HOUSTON, TEXAS 77032


DRAWN BY: W.H.
DATE: 6/22/2026
DRAWING No. 26-054
SHEET 8 OF 28

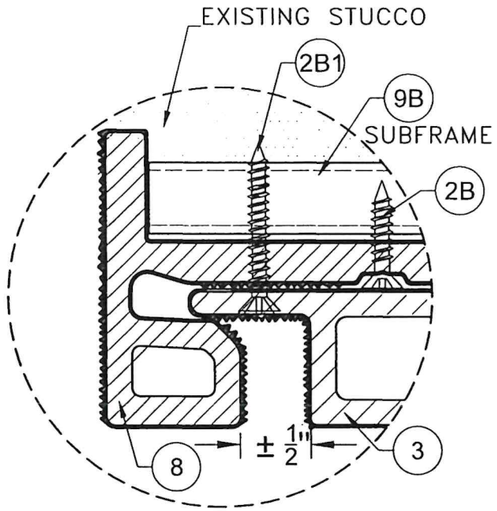

DETAIL 1
N.T.S.

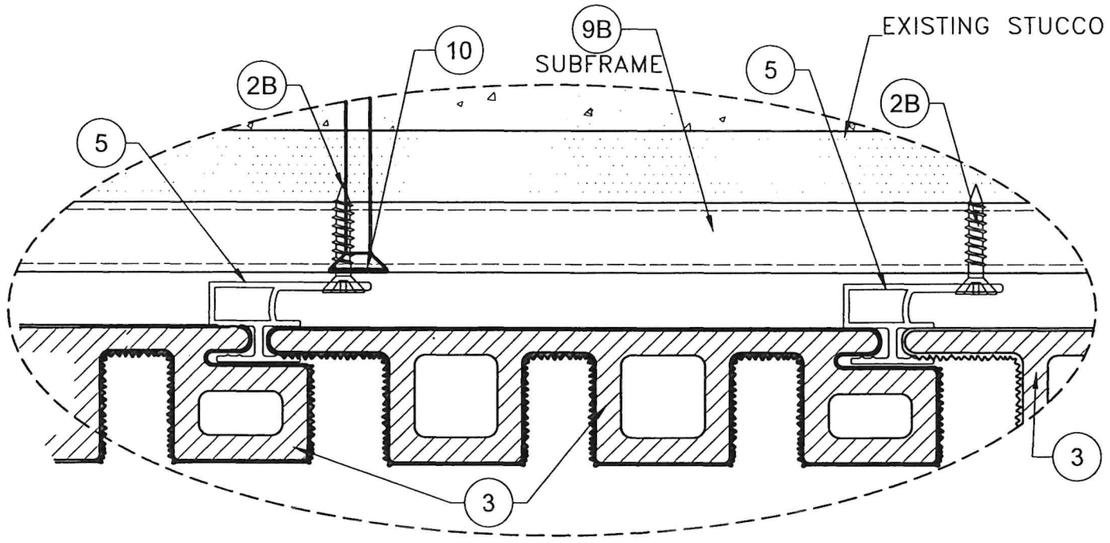

DETAIL 2
N.T.S.

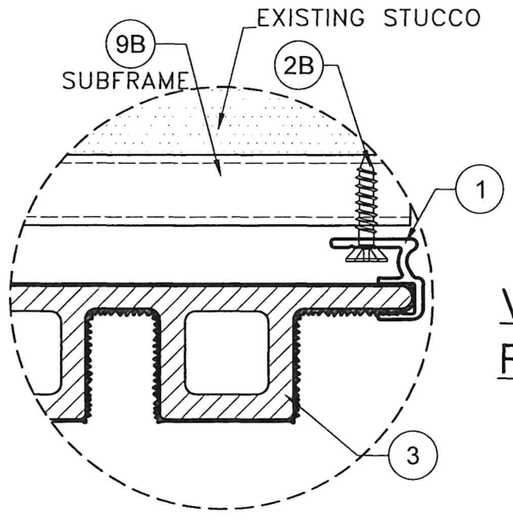

DETAIL 3
N.T.S.

VERTICAL INSTALLATION W/ (9B) : ENDS
POURED CONCRETE OR CONCRETE BLOCK WALL SUBSTRATE

FLORIDA BUILDING CODE (HIGH & NON HIGH VELOCITY HURRICANE ZONE)

©2026 TILTECO, INC.

TILLIT TESTING & ENGINEERING COMPANY
6355 N.W. 36th. St., Ste. 305, VIRGINIA GARDENS, FL. 33166
Phone : (305)871-1530 . Fax : (305)871-1531
CA-00006719
WALTER A. TILLIT Jr. P.E.
FLORIDA Lic. # 44167

REV. NO	DESCRIPTION	DATE
1	OLD 23-111	6/22/26
2	-	-
3	-	-
4	-	-


NEWTECHWOOD DECORATIVE EUROPEAN WALL CLADDING PANEL UH46 SYSTEM

NEWTECHWOOD AMERICA INC.
15912 INTERNATIONAL PLAZA DRIVE,
HOUSTON, TEXAS 77032


DRAWN BY: W.H.
DATE: 6/22/2026
DRAWING No. 26-054
SHEET 9 OF 28

WALTER A. TILLIT JR. LICENSE NO 44167 STATE OF FLORIDA PROFESSIONAL ENGINEER

P.E. SEAL/SIGNATURE/DATE

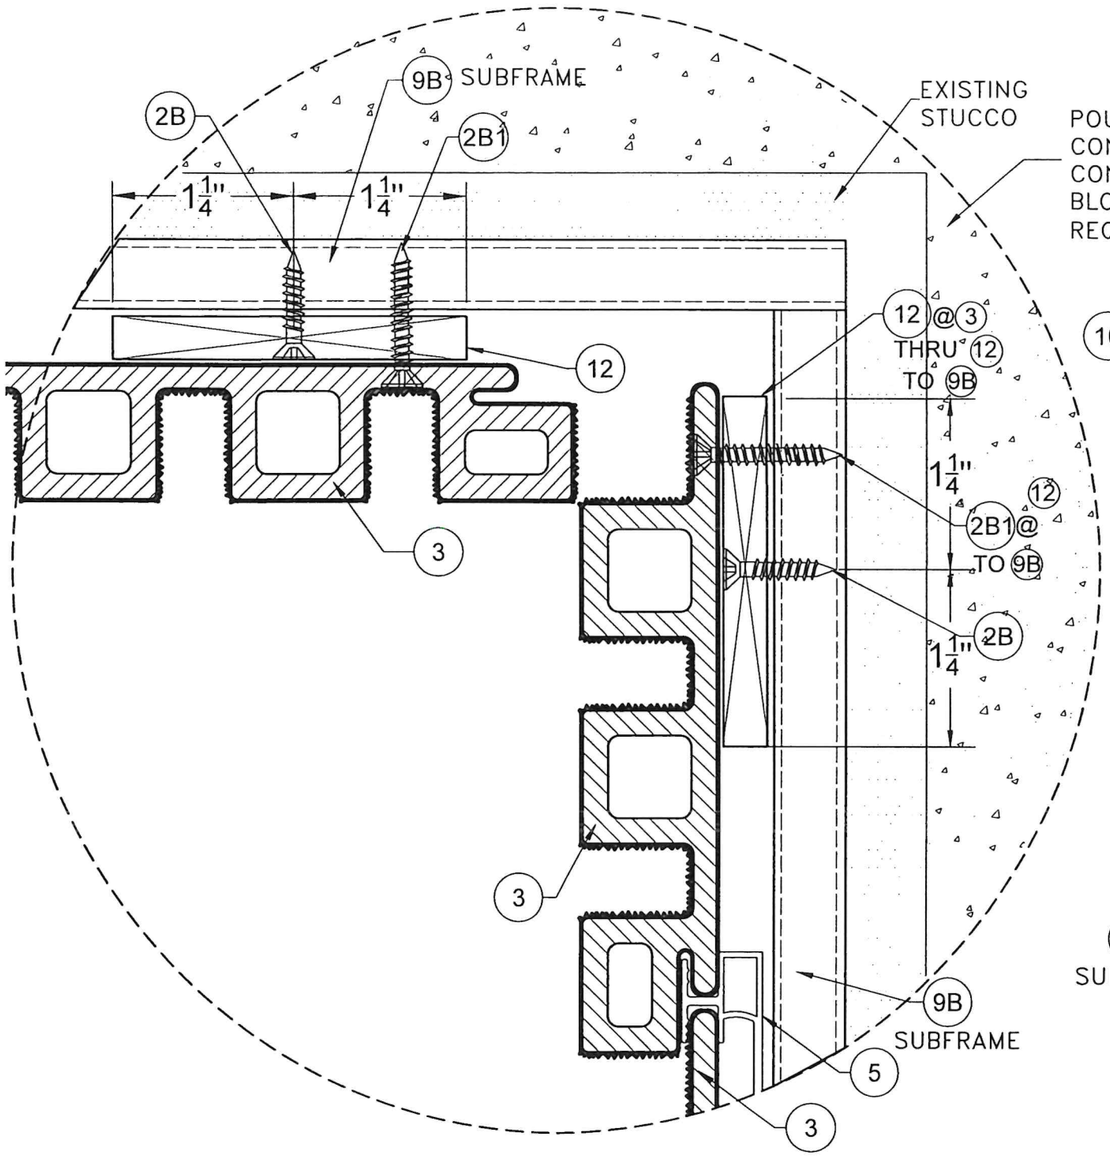

DETAIL 4
N.T.S.

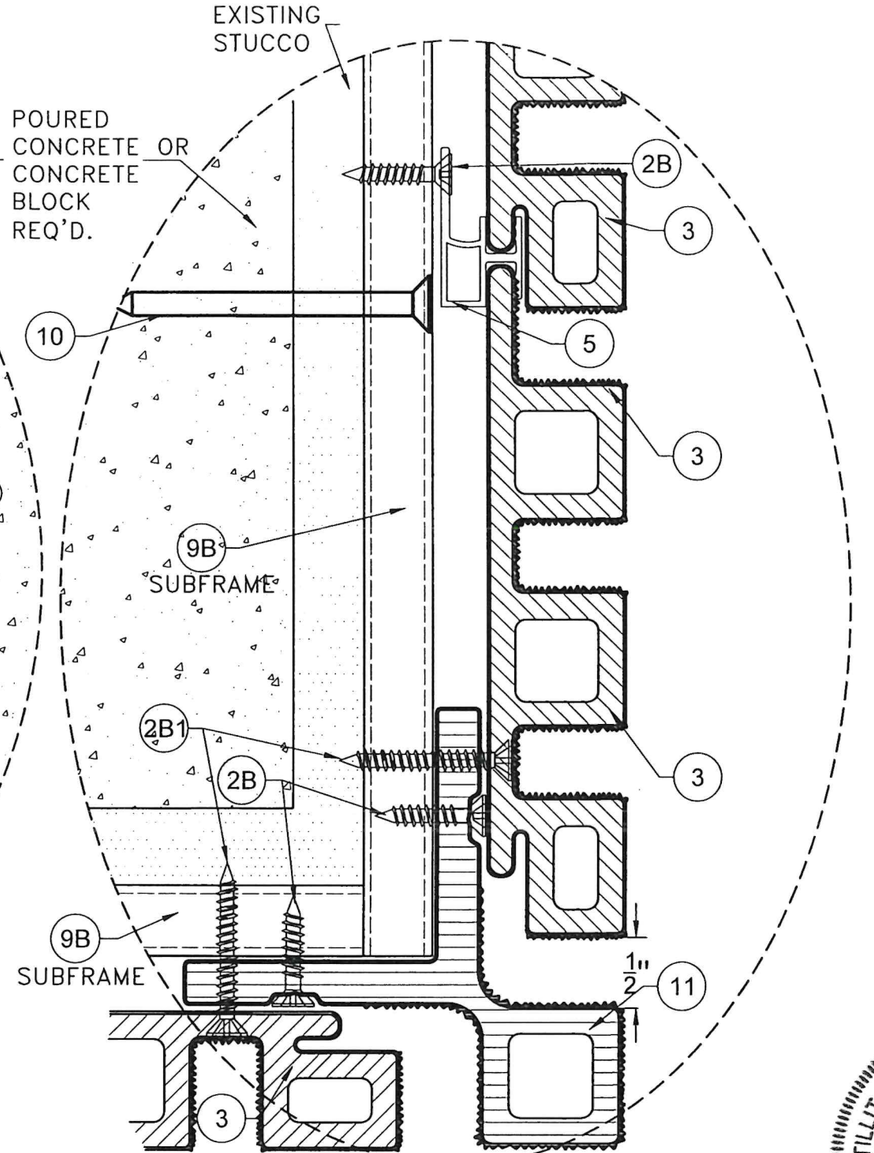

DETAIL 5
N.T.S.

VERTICAL INSTALLATION W/ 9B INTERIOR & EXTERIOR CORNER POURED CONCRETE OR CONCRETE BLOCK WALL SUBSTRATE

FLORIDA BUILDING CODE (HIGH & NON HIGH VELOCITY HURRICANE ZONE)

©2026 TILTECO, INC.

TILLIT TESTING & ENGINEERING COMPANY
6355 N.W. 36th. St., Ste. 305, VIRGINIA GARDENS, FL 33166
Phone : (305)871-1530 . Fax : (305)871-1531
CA-0006719
WALTER A. TILLIT Jr. P.E.
FLORIDA Lic. # 44167

REV. NO	DESCRIPTION	DATE
1	OLD 23-111	6/22/26
2	-	-
3	-	-
4	-	-


NEWTECHWOOD DECORATIVE EUROPEAN WALL CLADDING PANEL UH46 SYSTEM

NEWTECHWOOD AMERICA INC.
15912 INTERNATIONAL PLAZA DRIVE,
HOUSTON, TEXAS 77032

DRAWN BY: W.H.
DATE: 6/22/2026
DRAWING No. 26-054
SHEET 10 OF 28

WALTER A. TILLIT JR. LICENSE No. 44167 STATE OF FLORIDA PROFESSIONAL ENGINEER

P.E. SEAL/SIGNATURE/DATE

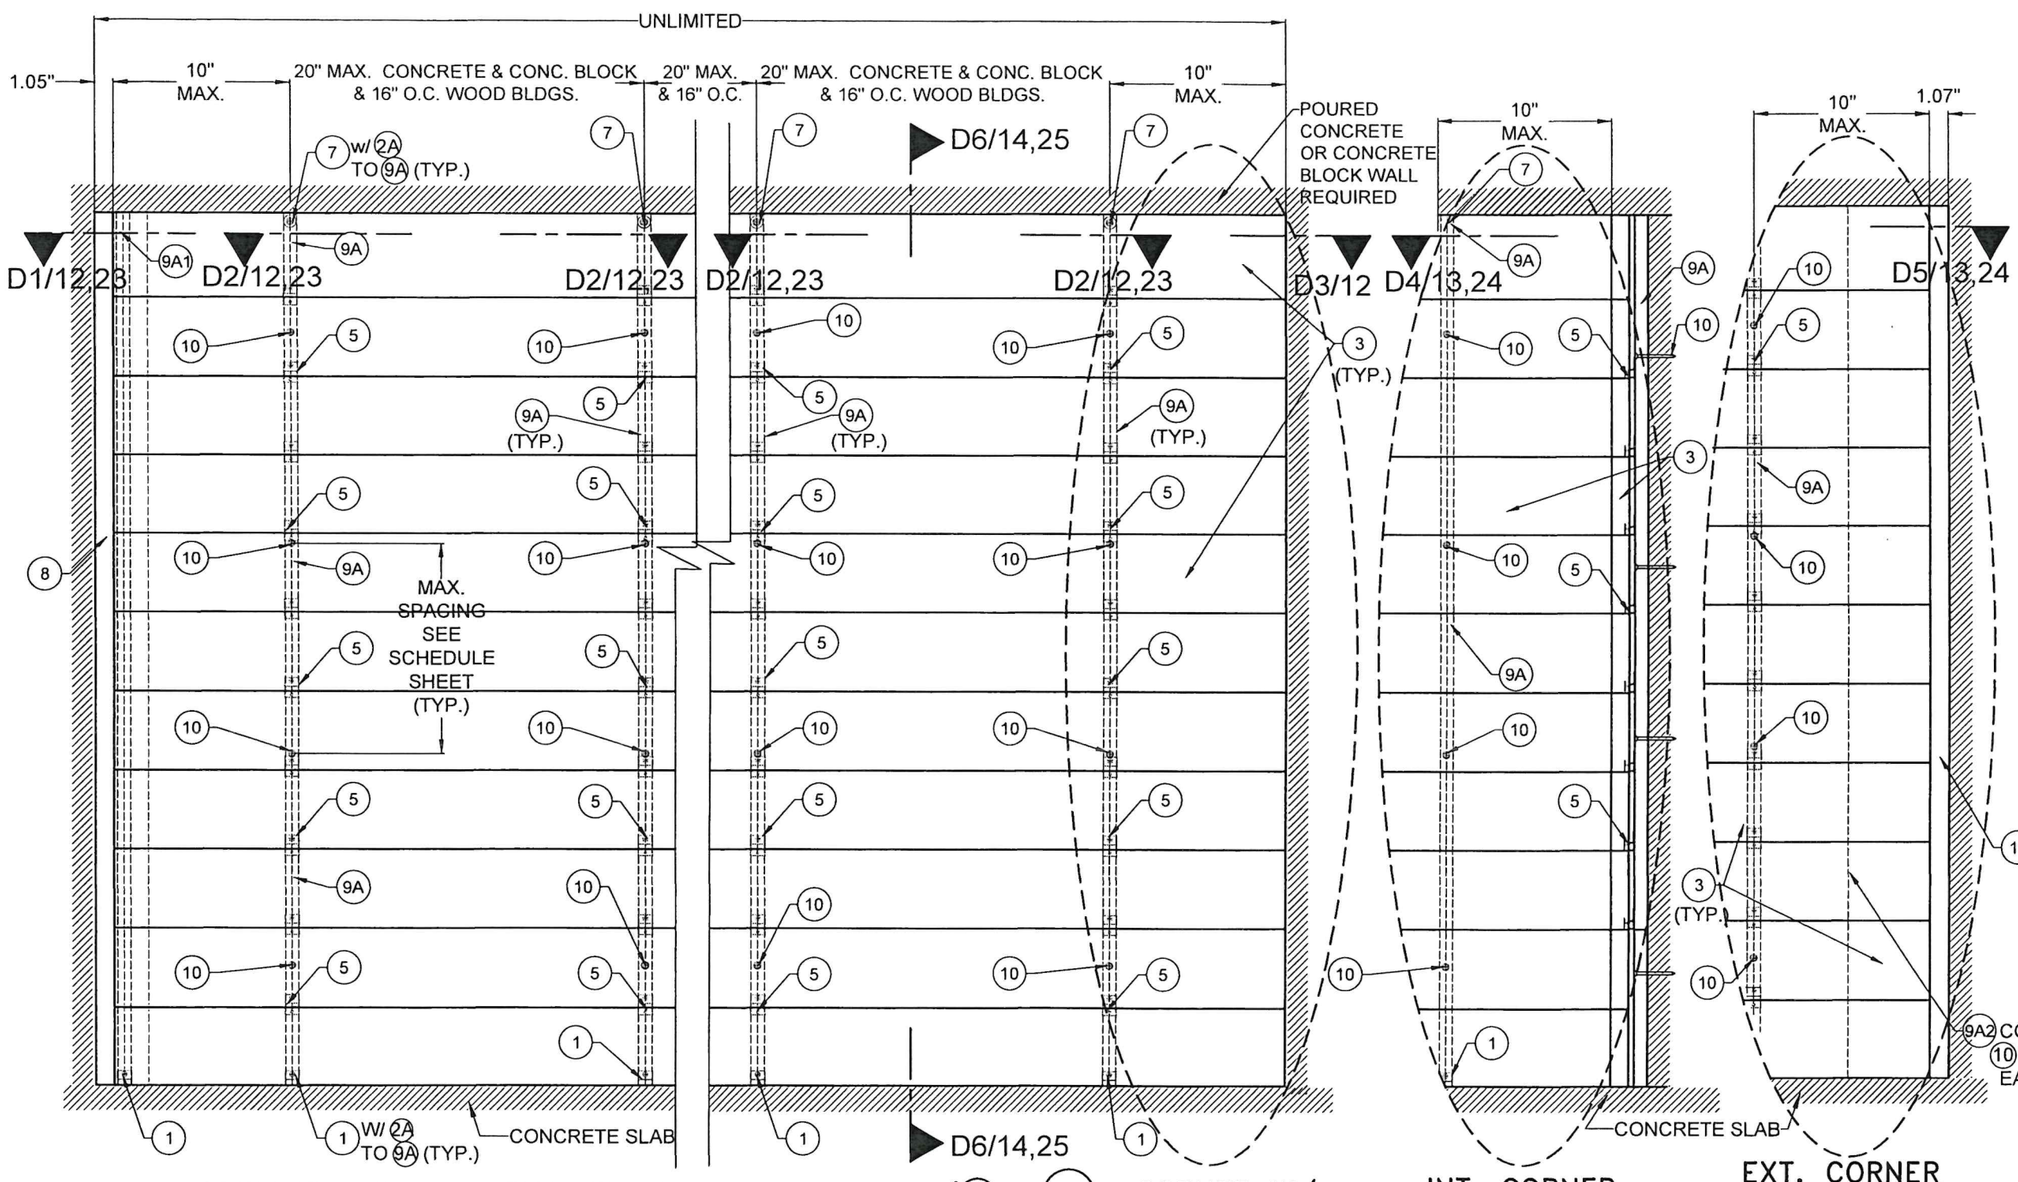

HORIZONTAL INSTALLATION EXTERIOR ELEVATION W/(9A), (9A1) CORNER W/ (3) & (9A)
POURED CONCRETE, CONCRETE BLOCK WALL SUBSTRATE & WOOD FRAME BUILDINGS

INT. CORNER W/ (3) & (9A)

EXT. CORNER W/ (11) & (9A2)

FLORIDA BUILDING CODE (HIGH & NON HIGH VELOCITY HURRICANE ZONE)

©2026 TILTECO, INC.

TILLIT TESTING & ENGINEERING COMPANY
6355 N.W. 36th. St., Ste. 305, VIRGINIA GARDENS, FL 33166
Phone : (305)871-1530 . Fax : (305)871-1531
CA-0006719
WALTER A. TILLIT Jr. P.E.
FLORIDA Lic. # 44167

REV. NO	DESCRIPTION	DATE
1	OLD 23-111	6/22/26
2	-	-

REV. No	DESCRIPTION	DATE
3	-	-
4	-	-


NEWTECHWOOD DECORATIVE EUROPEAN WALL CLADDING PANEL UH46 SYSTEM

NEWTECHWOOD AMERICA INC.
15912 INTERNATIONAL PLAZA DRIVE,
HOUSTON, TEXAS 77032


DRAWN BY: W.H.
DATE: 6/22/2026
DRAWING No. 26-054
SHEET 11 OF 28

WALTER A. TILLIT JR. LICENSE No 44167 STATE OF FLORIDA PROFESSIONAL ENGINEER


P.E. SEAL/SIGNATURE/DATE

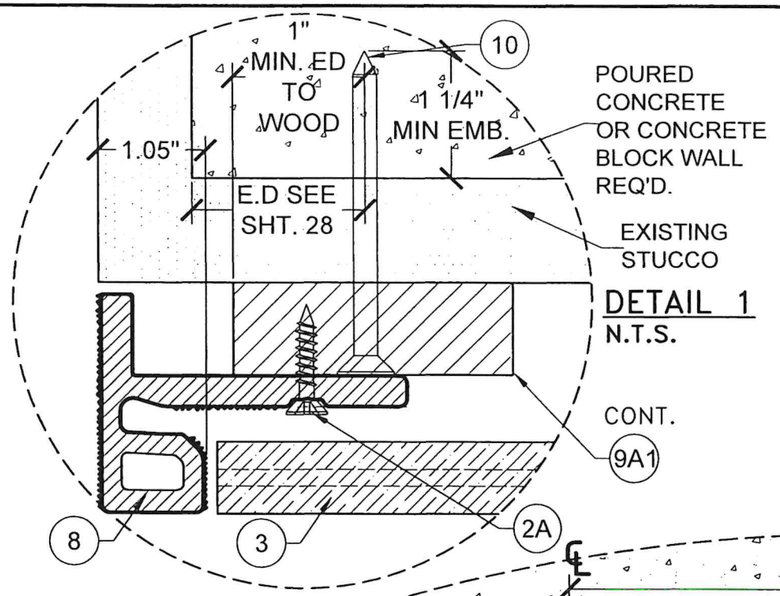

DETAIL 1
N.T.S.

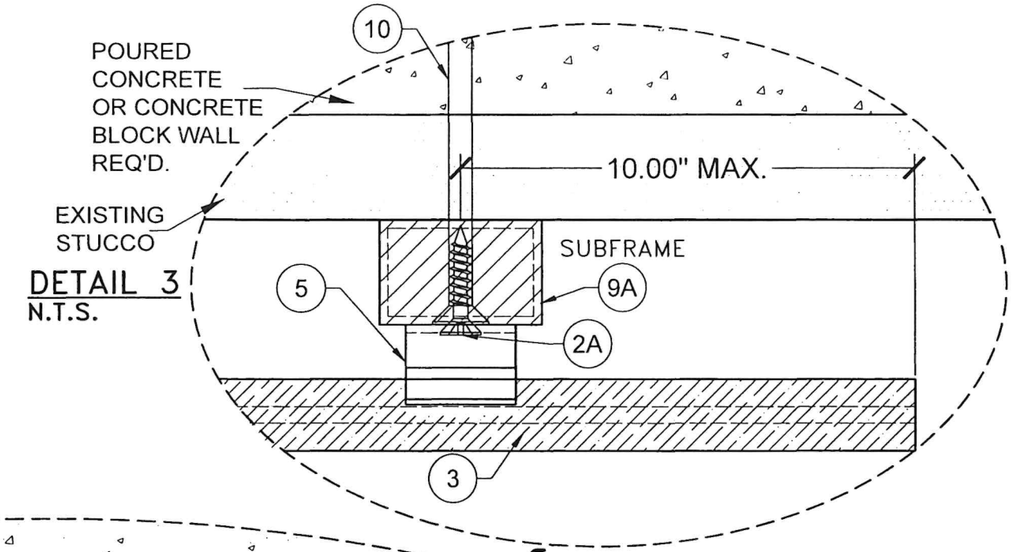

DETAIL 3
N.T.S.

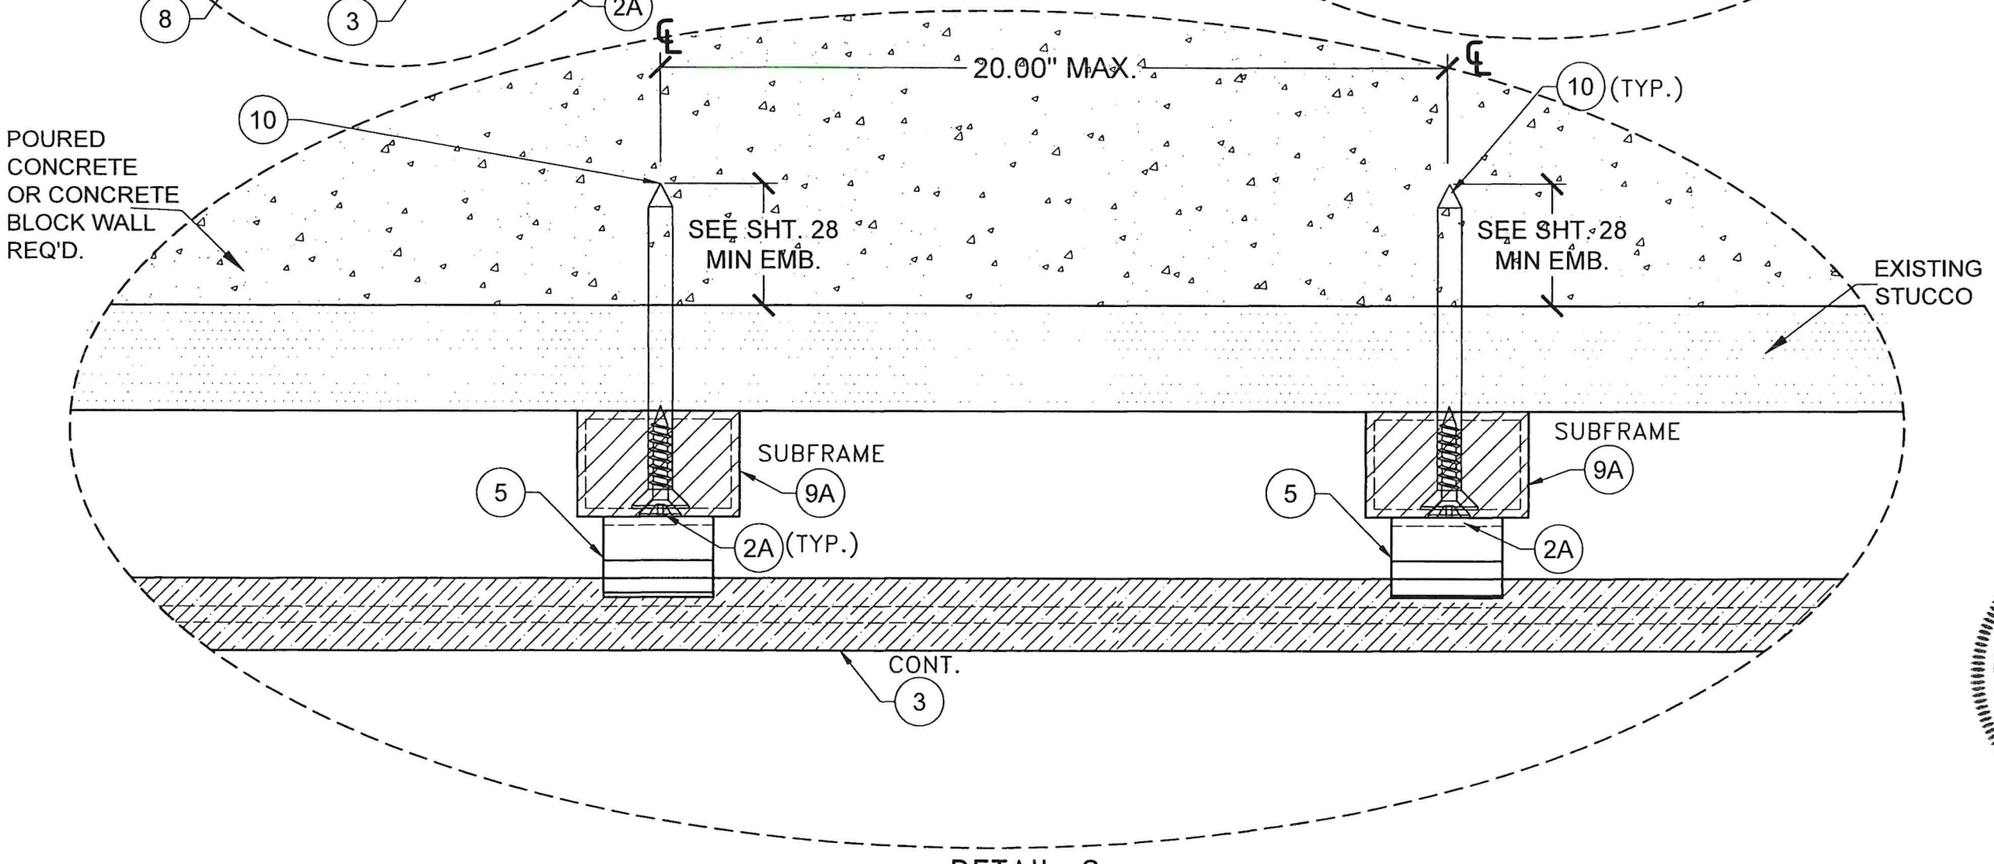

DETAIL 2
N.T.S.

HORIZONTAL INSTALLATION W/ (9A) , (9A1) POURED CONCRETE OR CONCRETE BLOCK WALL SUBSTRATE

FLORIDA BUILDING CODE (HIGH & NON HIGH VELOCITY HURRICANE ZONE)

©2026 TILTECO, INC.

TILLIT TESTING & ENGINEERING COMPANY INC.
6355 N.W. 36th. St., Ste. 305, VIRGINIA GARDENS, Fl. 33166
Phone : (305)871-1530 . Fax : (305)871-1531
CA-00067119
WALTER A. TILLIT Jr. P.E.
FLORIDA Lic. # 44167

NEWTECHWOOD DECORATIVE EUROPEAN WALL CLADDING PANEL UH46 SYSTEM

NEWTECHWOOD AMERICA INC.
15912 INTERNATIONAL PLAZA DRIVE,
HOUSTON, TEXAS 77032


DRAWN BY: W.H.
DATE: 6/22/2026
DRAWING No. 26-054
SHEET 12 OF 28

REV. NO	DESCRIPTION	DATE
1	OLD 23-111	6/22/26
2	-	-


REV. No	DESCRIPTION	DATE
3	-	-
4	-	-

WALTER A. TILLIT JR. LICENSE No. 44167 STATE OF FLORIDA PROFESSIONAL ENGINEER

SEAL/SIGNATURE/DATE

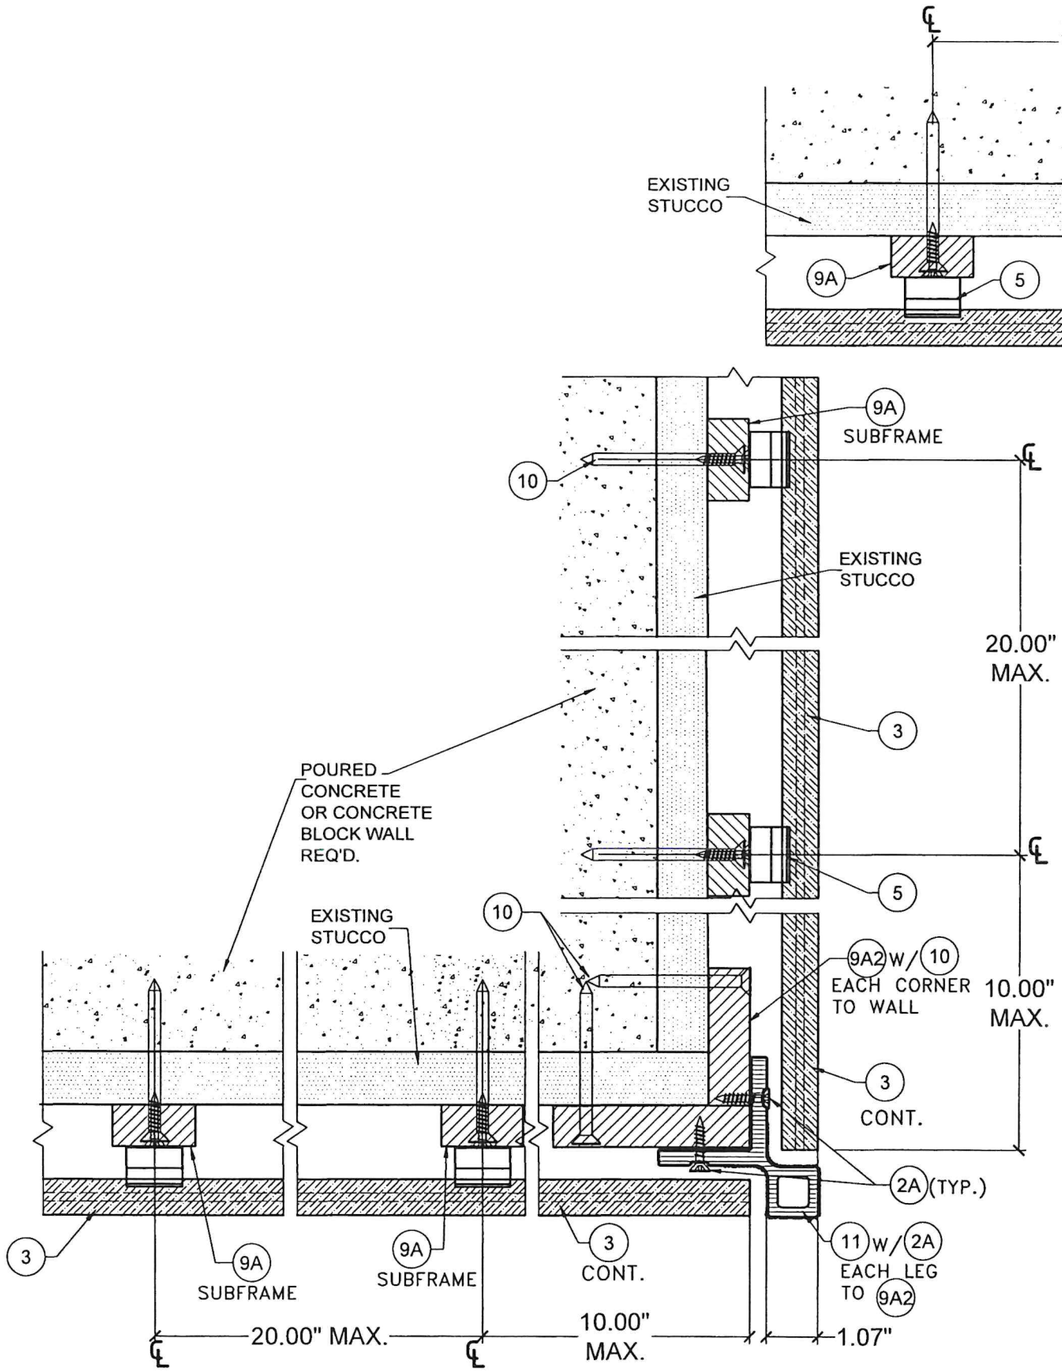

DETAIL 5
N.T.S.

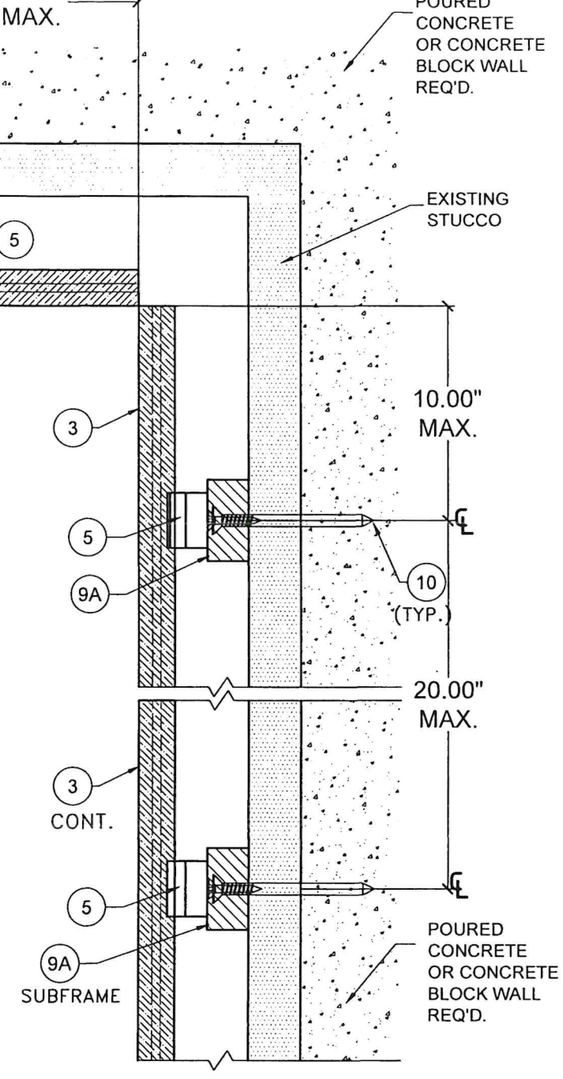

DETAIL 4
N.T.S.

HORIZONTAL INSTALLATION W/ 9A , 9A2 INTERIOR & EXTERIOR CORNER POURED CONCRETE OR CONCRETE BLOCK WALL SUBSTRATE

FLORIDA BUILDING CODE (HIGH & NON HIGH VELOCITY HURRICANE ZONE)

©2026 TILTECO, INC.

TILLIT TESTING & ENGINEERING COMPANY INC.
6355 N.W. 36th. St., Ste. 305, VIRGINIA GARDENS, FL. 33166
Phone : (305)871-1530 . Fax : (305)871-1531
CA-0006719
WALTER A. TILLIT Jr. P.E.
FLORIDA Lic. # 44167

NEWTECHWOOD DECORATIVE EUROPEAN WALL CLADDING PANEL UH46 SYSTEM


NEWTECHWOOD AMERICA INC.
15912 INTERNATIONAL PLAZA DRIVE,
HOUSTON, TEXAS 77032

REV. NO	DESCRIPTION	DATE
1	OLD 23-111	6/22/26
2	-	-
3	-	-
4	-	-

DRAWN BY: W.H.
DATE: 6/22/2026
DRAWING No. 26-054
SHEET 13 OF 28

P.E. SEAL/SIGNATURE/DATE


WALTER A. TILLIT JR. LICENSE No. 44167 STATE OF FLORIDA PROFESSIONAL ENGINEER

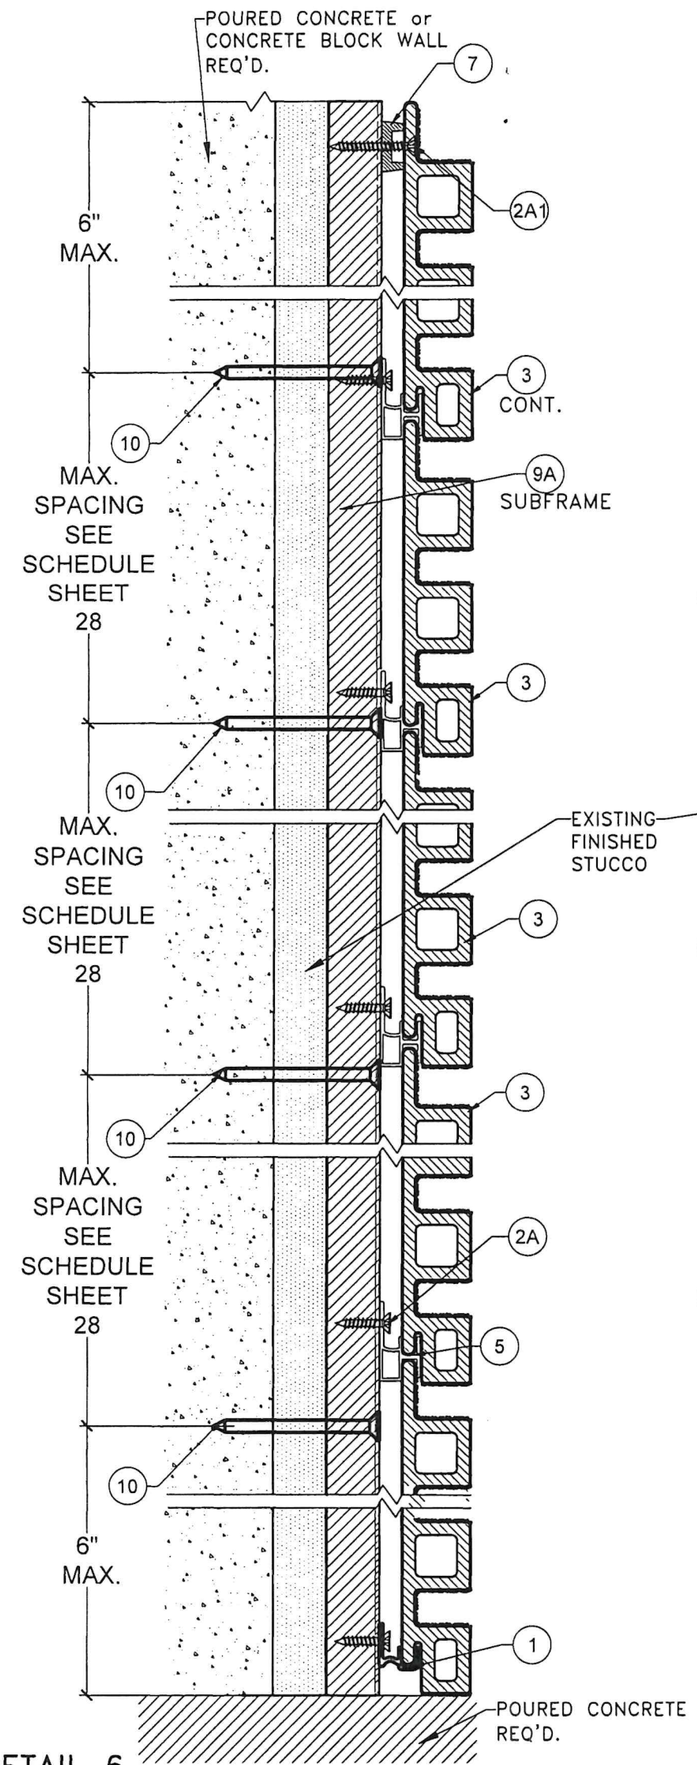

DETAIL 6

HORIZONTAL INSTALLATION W/ (9A)
POURED CONCRETE OR CONCRETE
BLOCK SUBSTRATE

N.T.S

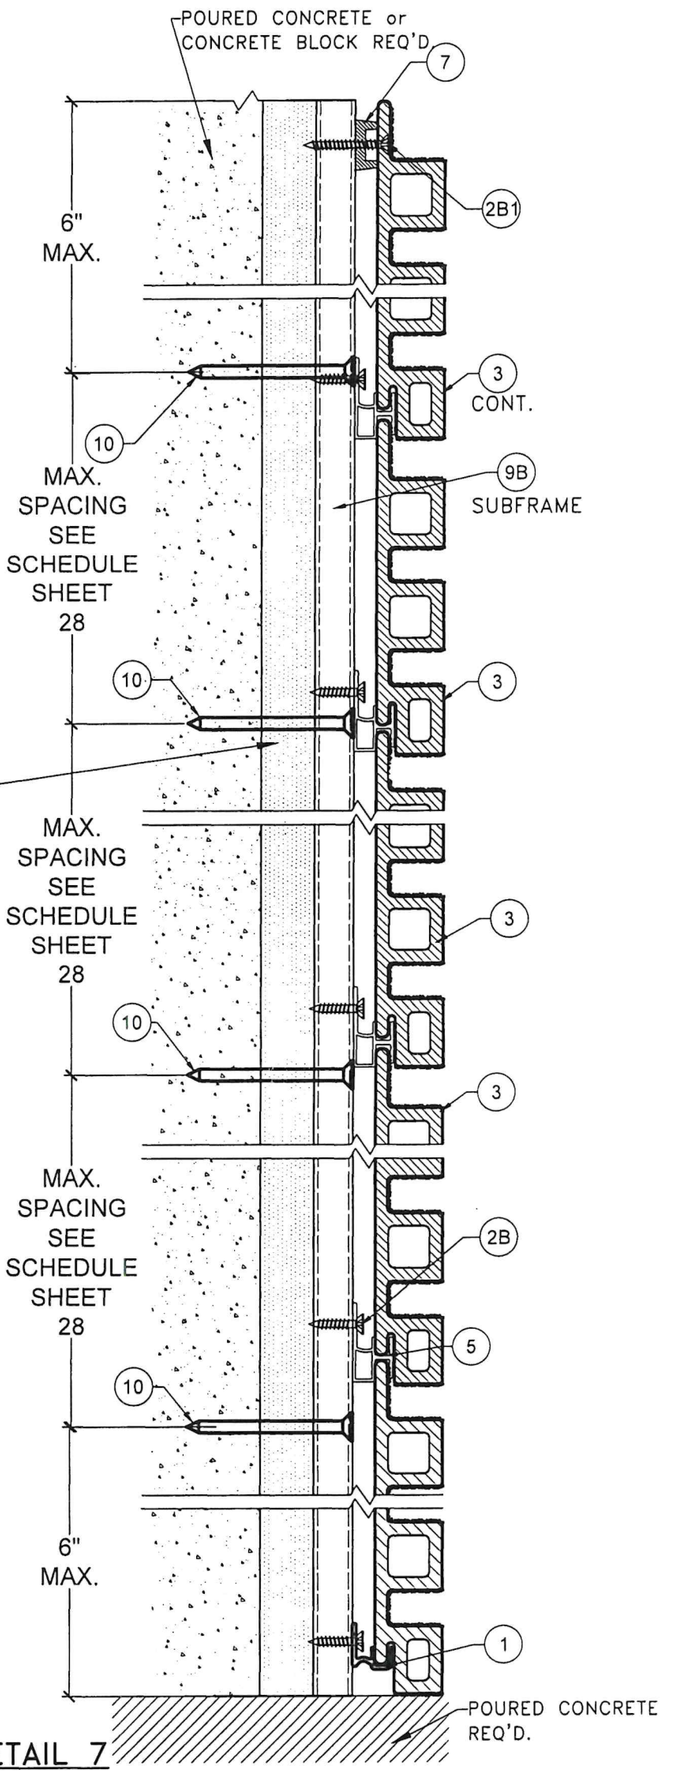

DETAIL 7

HORIZONTAL INSTALLATION W/ (9B)
POURED CONCRETE OR CONCRETE
BLOCK SUBSTRATE

N.T.S

WALTER A. TILLIT JR.
LICENSE
No. 44167
STATE OF
FLORIDA
PROFESSIONAL ENGINEER

P.E. SEAL/SIGNATURE/DATE

FLORIDA BUILDING CODE (HIGH & NON HIGH VELOCITY HURRICANE ZONE)

©2026 TILTECO, INC.

TILTECO INC.
TILLIT TESTING & ENGINEERING COMPANY
6355 N.W. 36th. St., Ste. 305, VIRGINIA GARDENS, Fl. 33166
Phone : (305)871-1530 . Fax : (305)871-1531
CA-0006719
WALTER A. TILLIT Jr. P.E.
FLORIDA Lic. # 44167

NEWTECHWOOD DECORATIVE EUROPEAN WALL CLADDING PANEL UH46 SYSTEM


NEWTECHWOOD AMERICA INC.
15912 INTERNATIONAL PLAZA DRIVE,
HOUSTON, TEXAS 77032

REV. NO	DESCRIPTION	DATE	REV. No	DESCRIPTION	DATE
1	OLD 23-111	6/22/26	3	-	-
2	-	-	4	-	-

W.H.
DRAWN BY:

6/22/2026
DATE:

26-054
DRAWING No.

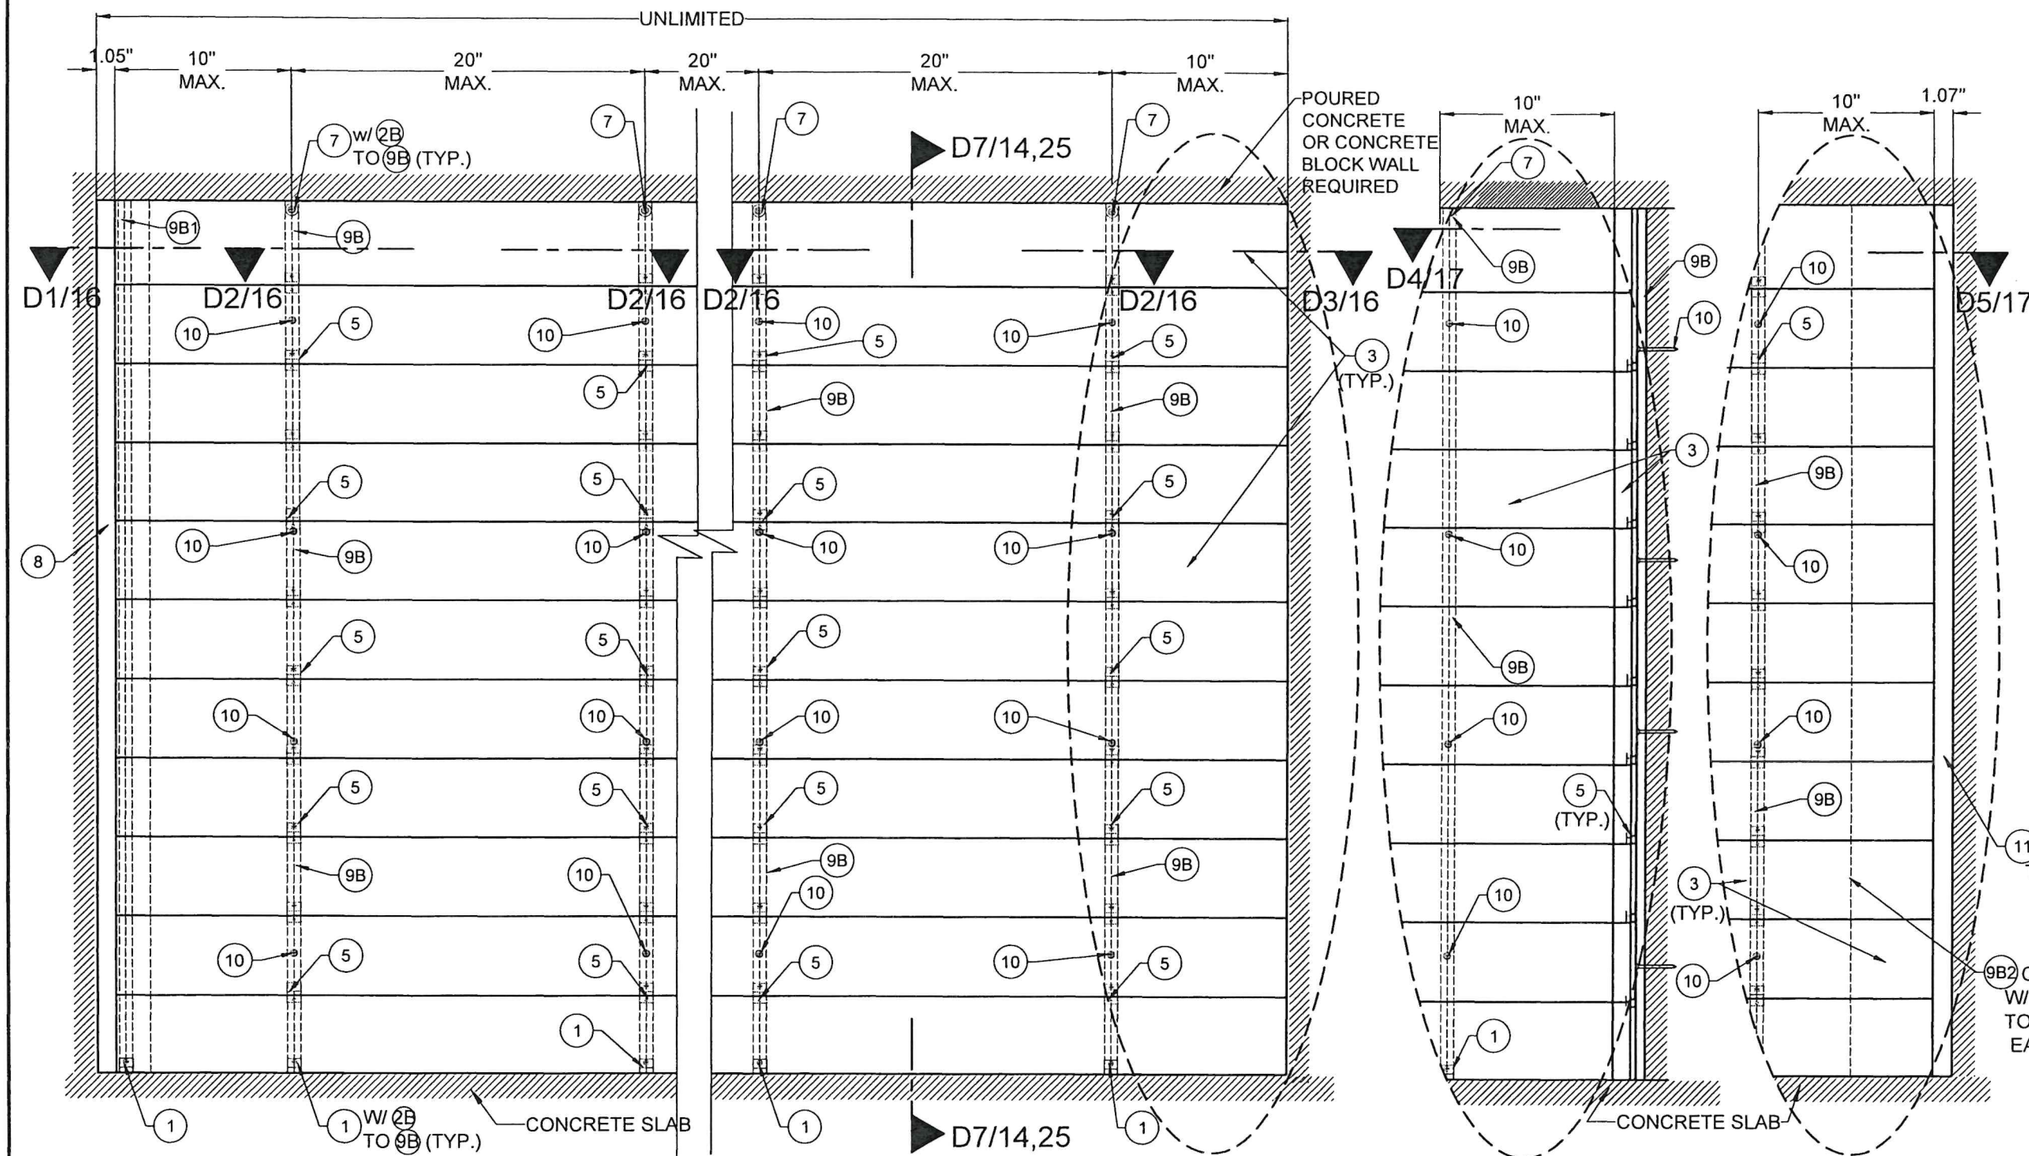

HORIZONTAL INSTALLATION EXTERIOR ELEVATION W/(9B)
POURED CONCRETE, CONCRETE BLOCK WALL
SUBSTRATE & WOOD FRAME BUILDINGS

CORNER W/ (3) & (9B)

INT. CORNER W/ (3) & (9B)

EXT. CORNER W/ (11) & (9B2)

FLORIDA BUILDING CODE (HIGH & NON HIGH VELOCITY HURRICANE ZONE)

©2026 TILTECO, INC.

TILLIT TESTING & ENGINEERING COMPANY
6355 N.W. 36th. St., Ste. 305, VIRGINIA GARDENS, Fl. 33166
Phone : (305)871-1530 . Fax : (305)871-1531
CA-0006719
WALTER A. TILLIT Jr. P.E.
FLORIDA Lic. # 44167

WALTER A. TILLIT JR. LICENSE No. 44167 STATE OF FLORIDA PROFESSIONAL ENGINEER


P.E. SEAL/SIGNATURE/DATE

NEWTECHWOOD DECORATIVE EUROPEAN WALL CLADDING PANEL UH46 SYSTEM


NEWTECHWOOD AMERICA INC.
15912 INTERNATIONAL PLAZA DRIVE,
HOUSTON, TEXAS 77032

REV. NO	DESCRIPTION	DATE
1	OLD 23-111	6/22/26
2	-	-
3	-	-
4	-	-


DRAWN BY: W.H.
DATE: 6/22/2026
DRAWING No. 26-054
SHEET 15 OF 28

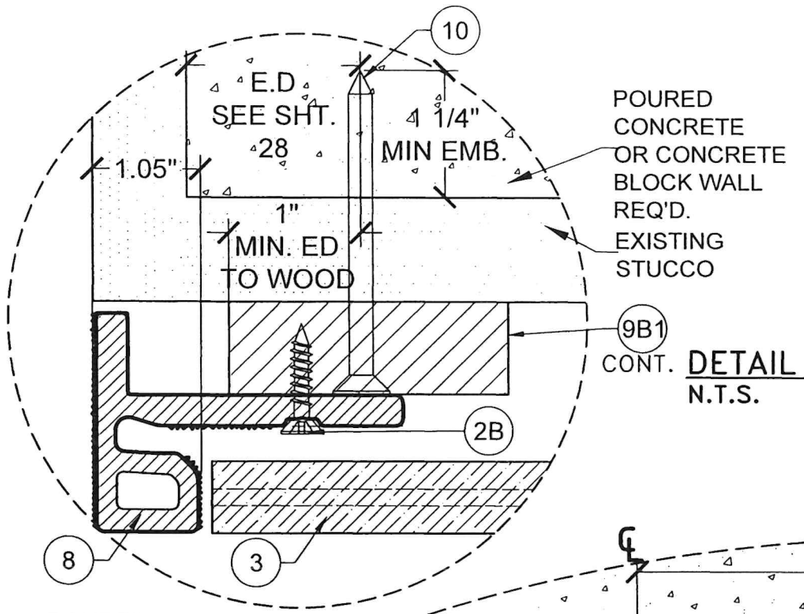

DETAIL 1
N.T.S.

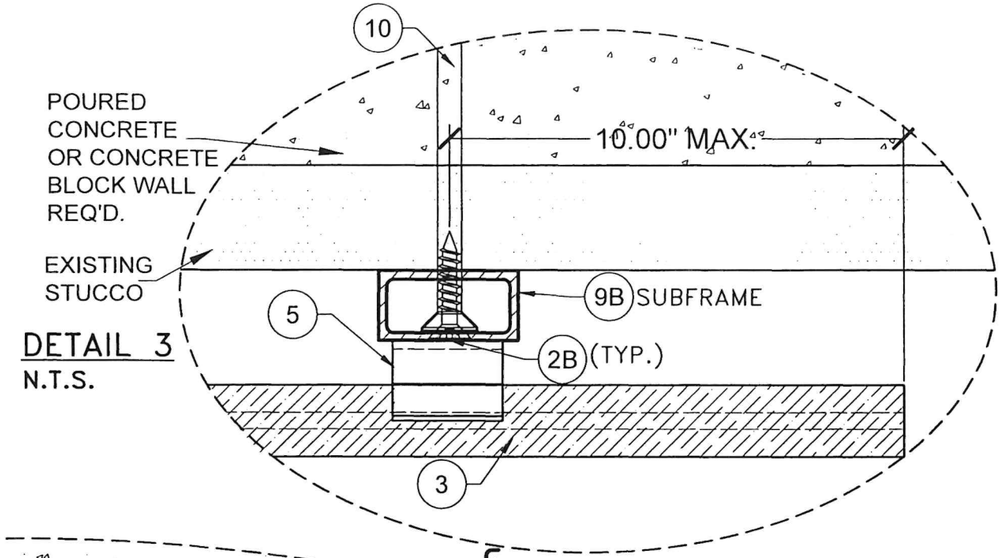

DETAIL 3
N.T.S.

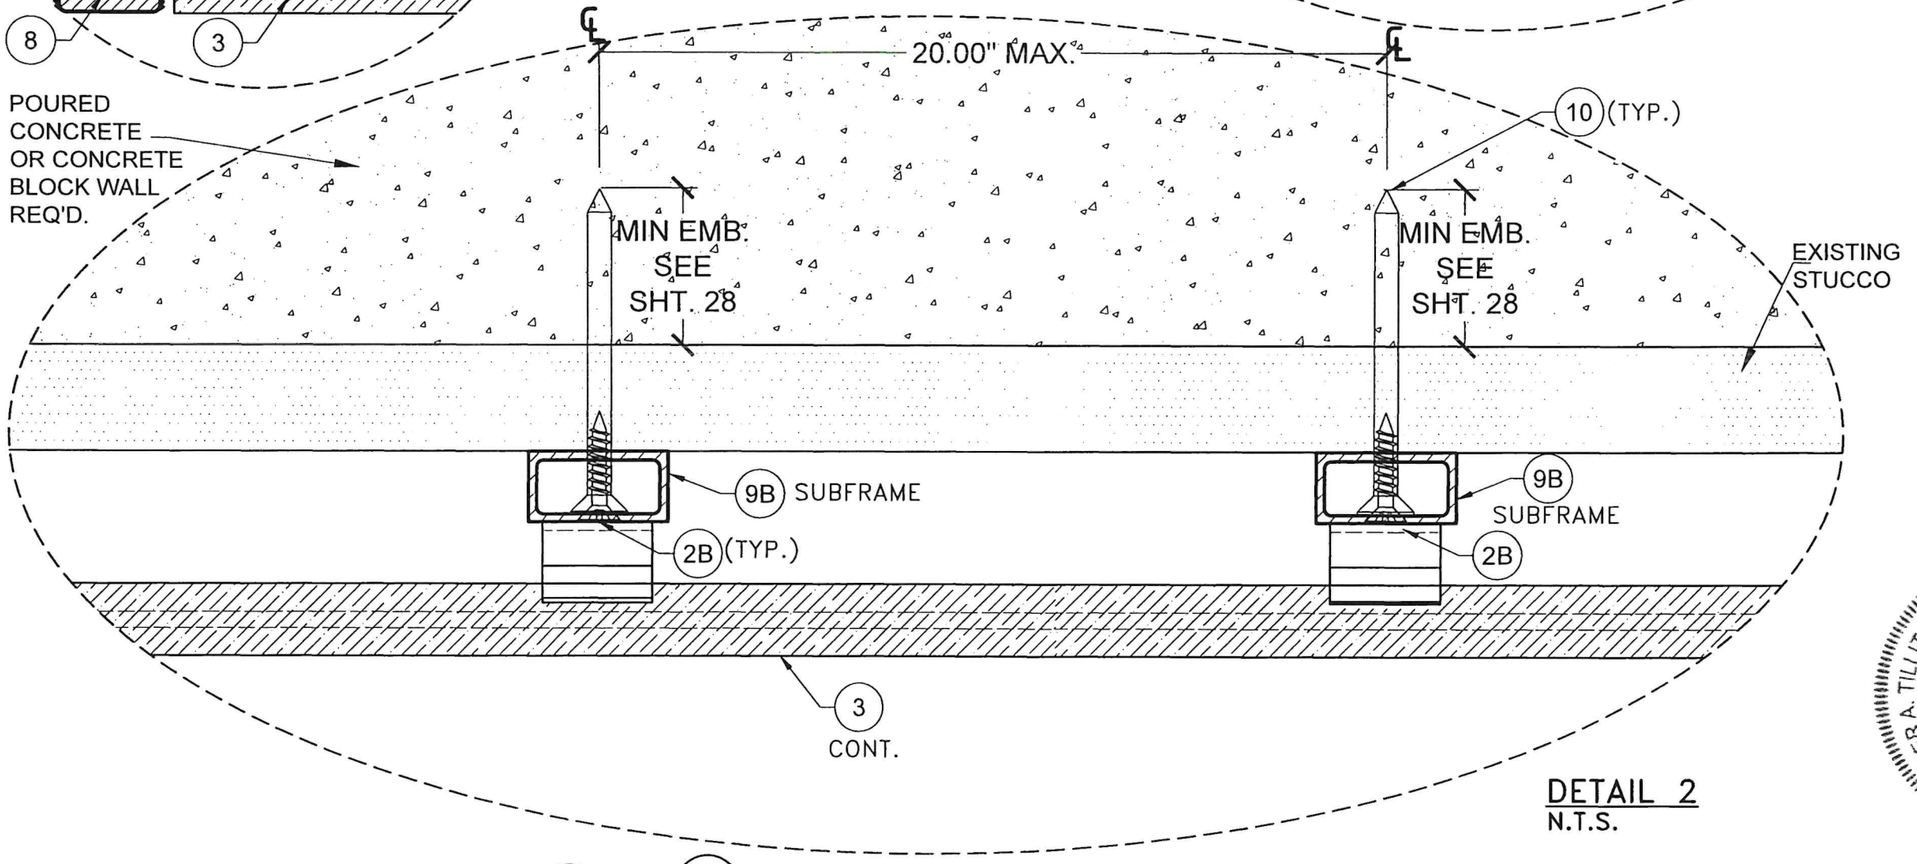

DETAIL 2
N.T.S.

HORIZONTAL INSTALLATION W/ (9B) & (9B1) POURED CONCRETE OR CONCRETE BLOCK WALL SUBSTRATE

FLORIDA BUILDING CODE (HIGH & NON HIGH VELOCITY HURRICANE ZONE)

©2026 TILTECO, INC.

TILLIT TESTING & ENGINEERING COMPANY
6355 N.W. 36th. St., Ste. 305, VIRGINIA GARDENS, FL. 33166
Phone : (305)871-1530 . Fax : (305)871-1531
CA-00006719
WALTER A. TILLIT Jr. P.E.
FLORIDA Lic. # 44167

WALTER A. TILLIT JR. LICENSE No. 44167 STATE OF FLORIDA PROFESSIONAL ENGINEER

P.E. SEAL/SIGNATURE/DATE


NEWTECHWOOD DECORATIVE EUROPEAN WALL CLADDING PANEL UH46 SYSTEM

NEWTECHWOOD AMERICA INC.
15912 INTERNATIONAL PLAZA DRIVE,
HOUSTON, TEXAS 77032

REV. NO	DESCRIPTION	DATE
1	OLD 23-111	6/22/26
2	-	-

REV. No	DESCRIPTION	DATE
3	-	-
4	-	-

DRAWN BY: W.H.
DATE: 6/22/2026
DRAWING No. 26-054
SHEET 16 OF 28

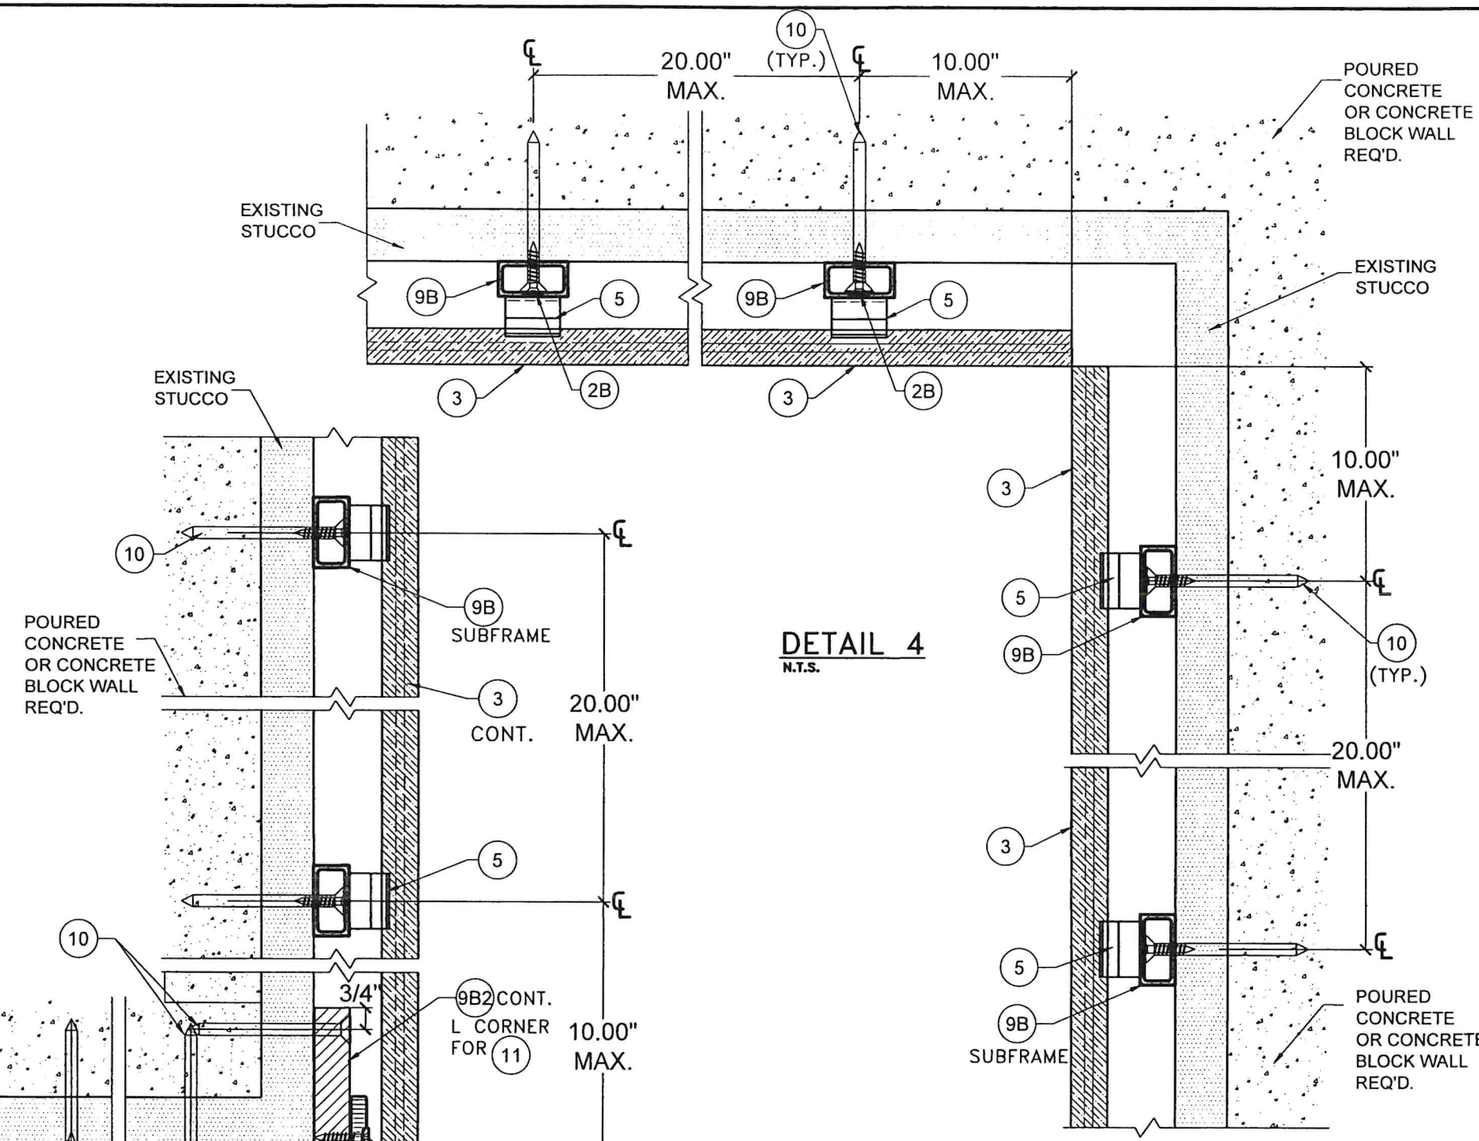

DETAIL 4
N.T.S.

DETAIL 5
N.T.S.

HORIZONTAL INSTALLATION W/ 9B , 9B2
INTERIOR & EXTERIOR CORNER
POURED CONCRETE OR
CONCRETE BLOCK WALL SUBSTRATE

FLORIDA BUILDING CODE (HIGH & NON HIGH VELOCITY HURRICANE ZONE)

©2026 TILTECO, INC.

TILLIT TESTING & ENGINEERING COMPANY
6355 N.W. 36th. St., Ste. 305, VIRGINIA GARDENS, FL. 33166
Phone : (305)871-1530 . Fax : (305)871-1531
CA-0006719
WALTER A. TILLIT Jr. P.E.
FLORIDA Lic. # 44167

WALTER A. TILLIT JR. LICENSED PROFESSIONAL ENGINEER STATE OF FLORIDA No 44167


P.E. SEAL/SIGNATURE/DATE

NEWTECHWOOD DECORATIVE EUROPEAN WALL CLADDING PANEL UH46 SYSTEM


NEWTECHWOOD AMERICA INC.
15912 INTERNATIONAL PLAZA DRIVE,
HOUSTON, TEXAS 77032

REV. NO	DESCRIPTION	DATE
1	OLD 23-111	6/22/26
2	-	-
3	-	-
4	-	-


DRAWN BY: W.H.
DATE: 6/22/2026
DRAWING No. 26-054
SHEET 17 OF 28

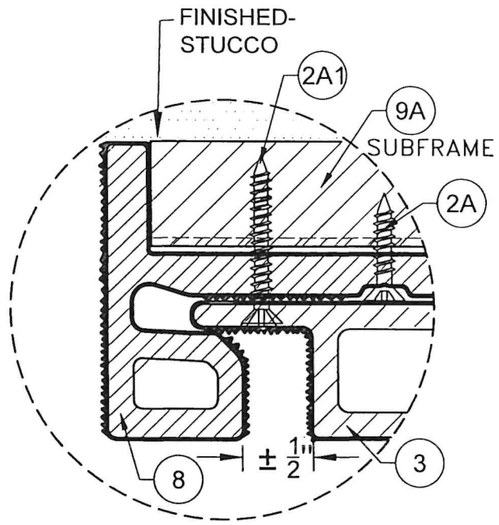

DETAIL 1
N.T.S.

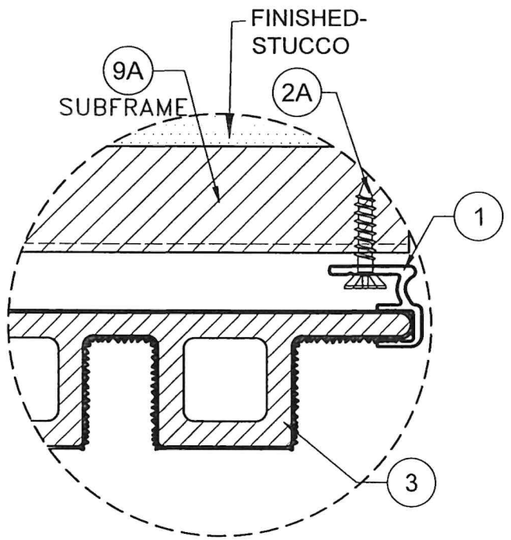

DETAIL 3
N.T.S.

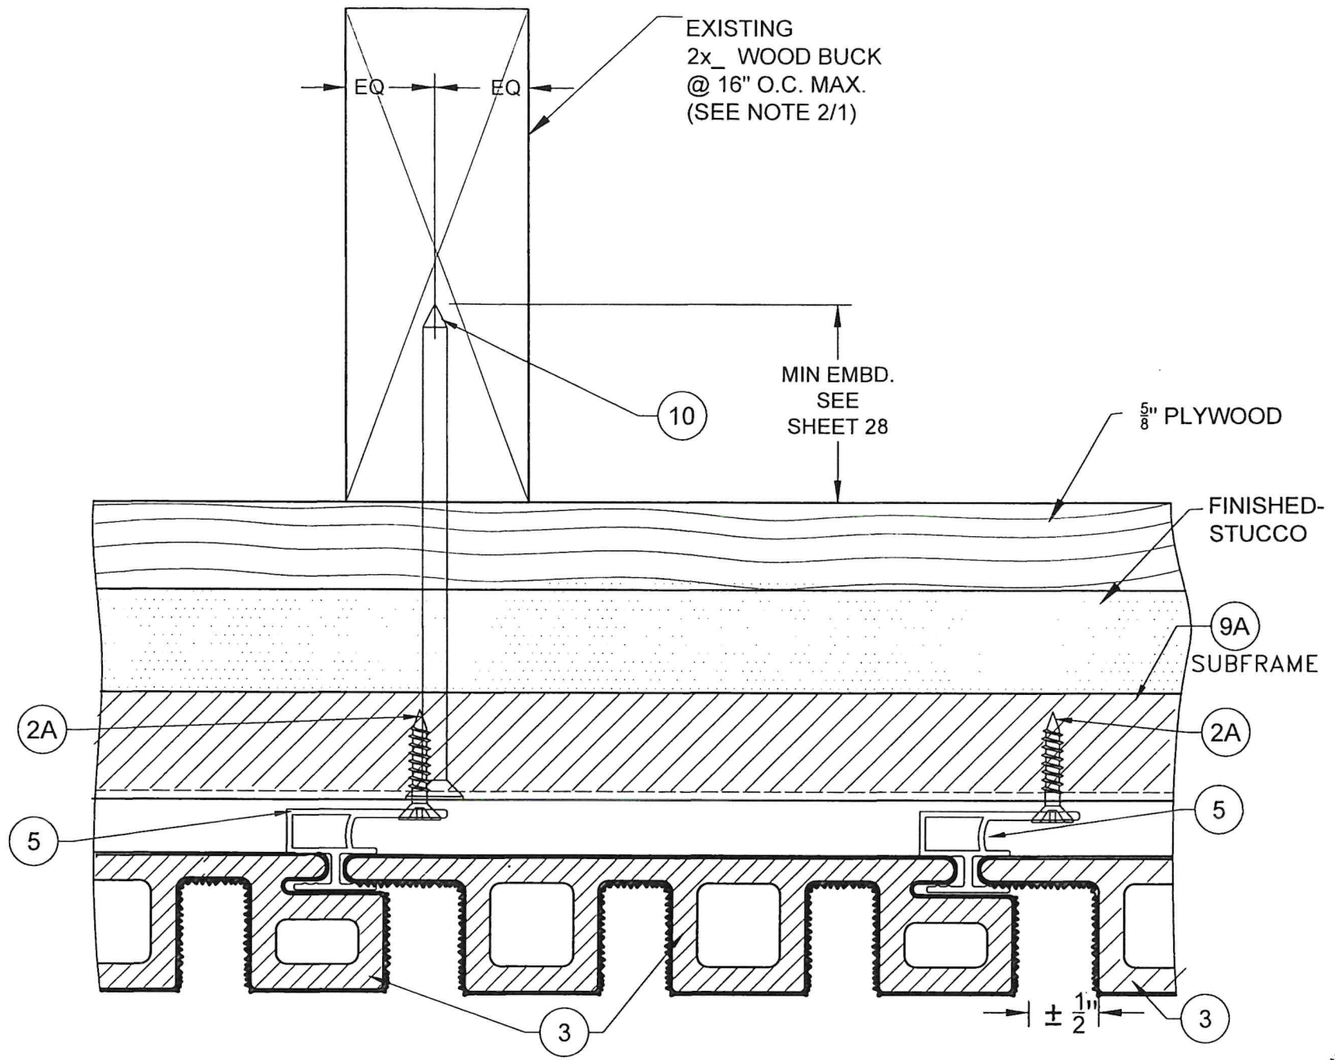

DETAIL 2
N.T.S.

VERTICAL INSTALLATION W/ (9A) : ENDS WOOD FRAME BUILDINGS

FLORIDA BUILDING CODE (HIGH & NON HIGH VELOCITY HURRICANE ZONE)

NEWTECHWOOD DECORATIVE EUROPEAN WALL CLADDING PANEL UH46 SYSTEM

NEWTECHWOOD AMERICA INC.
15912 INTERNATIONAL PLAZA DRIVE,
HOUSTON, TEXAS 77032

W.H. DRAWN BY:
6/22/2026 DATE:
26-054 DRAWING No.
SHEET 18 OF 28


REV. NO	DESCRIPTION	DATE
1	OLD 23-111	6/22/26
2	-	-
3	-	-
4	-	-

©2026 TILTECO, INC.


TILLIT TESTING & ENGINEERING COMPANY
6355 N.W. 36th. St., Ste. 305, VIRGINIA GARDENS, FL 33166
Phone : (305)871-1530 . Fax : (305)871-1531
CA-0006719
WALTER A. TILLIT Jr. P.E.
FLORIDA Lic. # 44167

WALTER A. TILLIT JR. LICENSE No. 44167 STATE OF FLORIDA PROFESSIONAL ENGINEER

P.E. SEAL/SIGNATURE/DATE

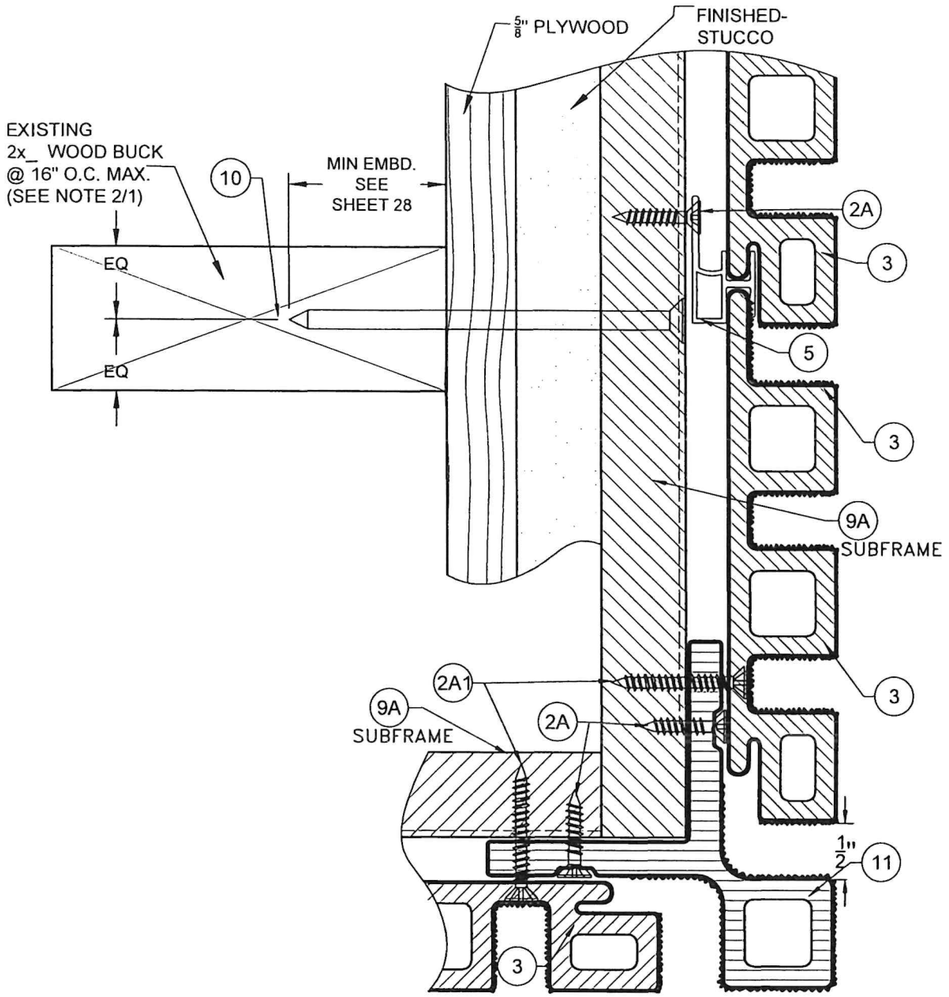

DETAIL 5
N.T.S.

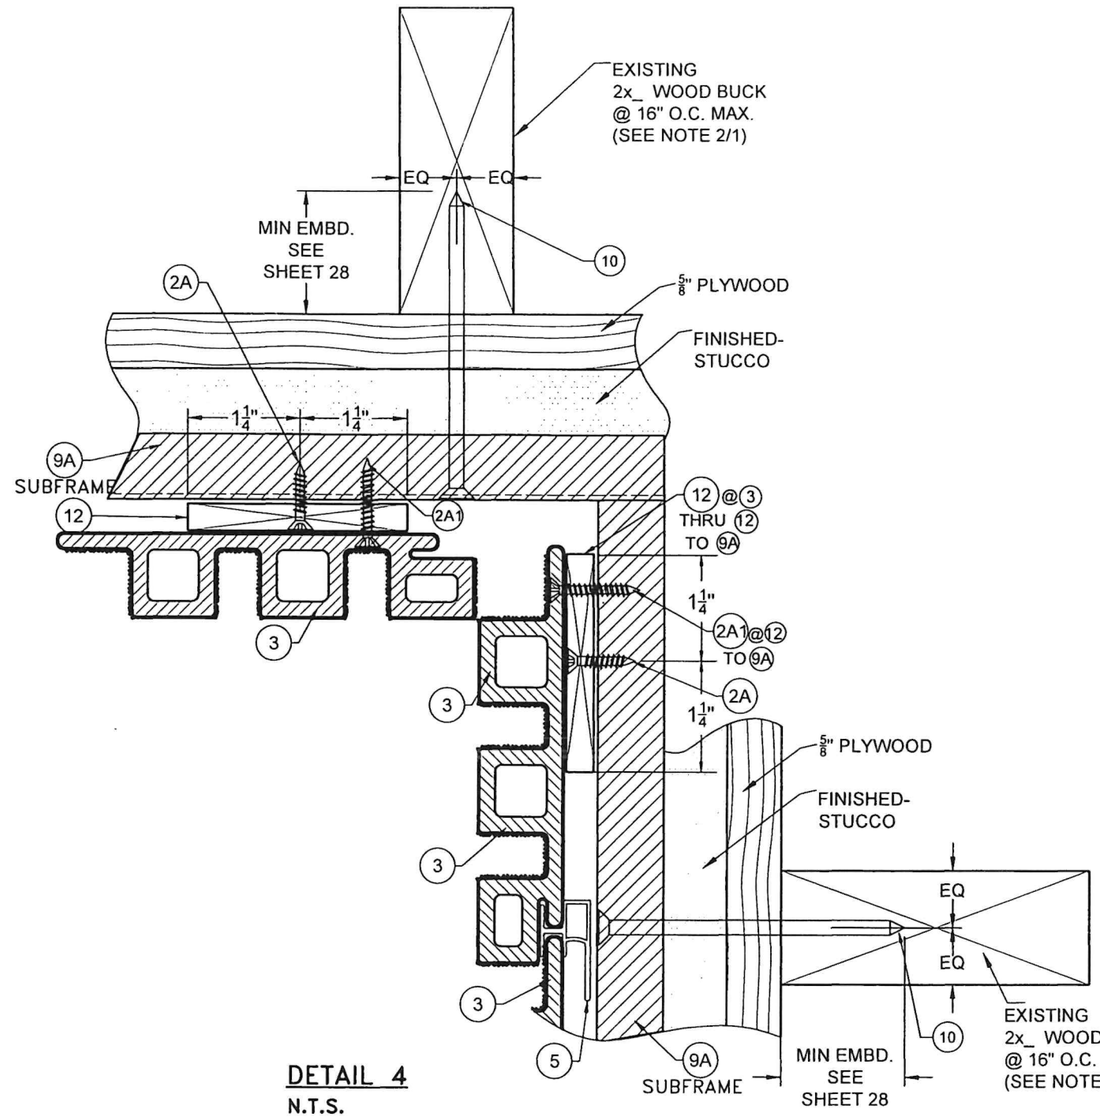

DETAIL 4
N.T.S.

VERTICAL INSTALLATION W/ (9A) INTERIOR & EXTERIOR CORNER WOOD FRAME BUILDINGS

FLORIDA BUILDING CODE (HIGH & NON HIGH VELOCITY HURRICANE ZONE)

©2026 TILTECO, INC.

TILLIT TESTING & ENGINEERING COMPANY
6355 N.W. 36th. St., Ste. 305, VIRGINIA GARDENS, FL. 33166
Phone : (305)871-1530 ; Fax : (305)871-1531
CA-0006719
WALTER A. TILLIT Jr., P.E.
FLORIDA Lic. # 44167

REV. NO	DESCRIPTION	DATE
1	OLD 23-111	6/22/26
2	-	-

REV. No	DESCRIPTION	DATE
3	-	-
4	-	-


NEWTECHWOOD DECORATIVE EUROPEAN WALL CLADDING PANEL UH46 SYSTEM

NEWTECHWOOD AMERICA INC.
15912 INTERNATIONAL PLAZA DRIVE,
HOUSTON, TEXAS 77032

DRAWN BY: W.H.
DATE: 6/22/2026
DRAWING No. 26-054
SHEET 19 OF 28

WALTER A. TILLIT JR. LICENSE No. 44167 STATE OF FLORIDA REGISTERED PROFESSIONAL ENGINEER


PE SEAL/SIGNATURE/DATE

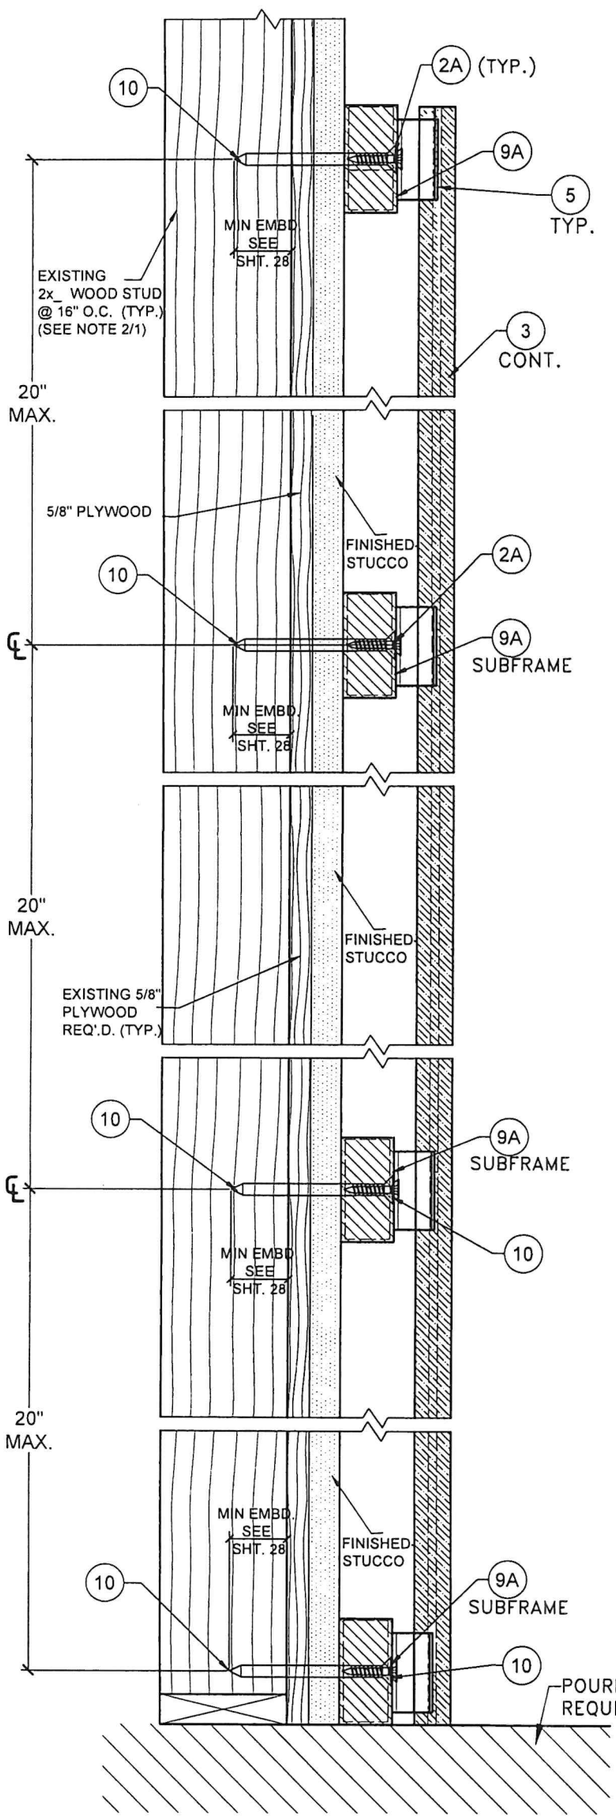

DETAIL 6

VERTICAL INSTALLATION W/ (9A) WOOD FRAME BUILDINGS

N.T.S

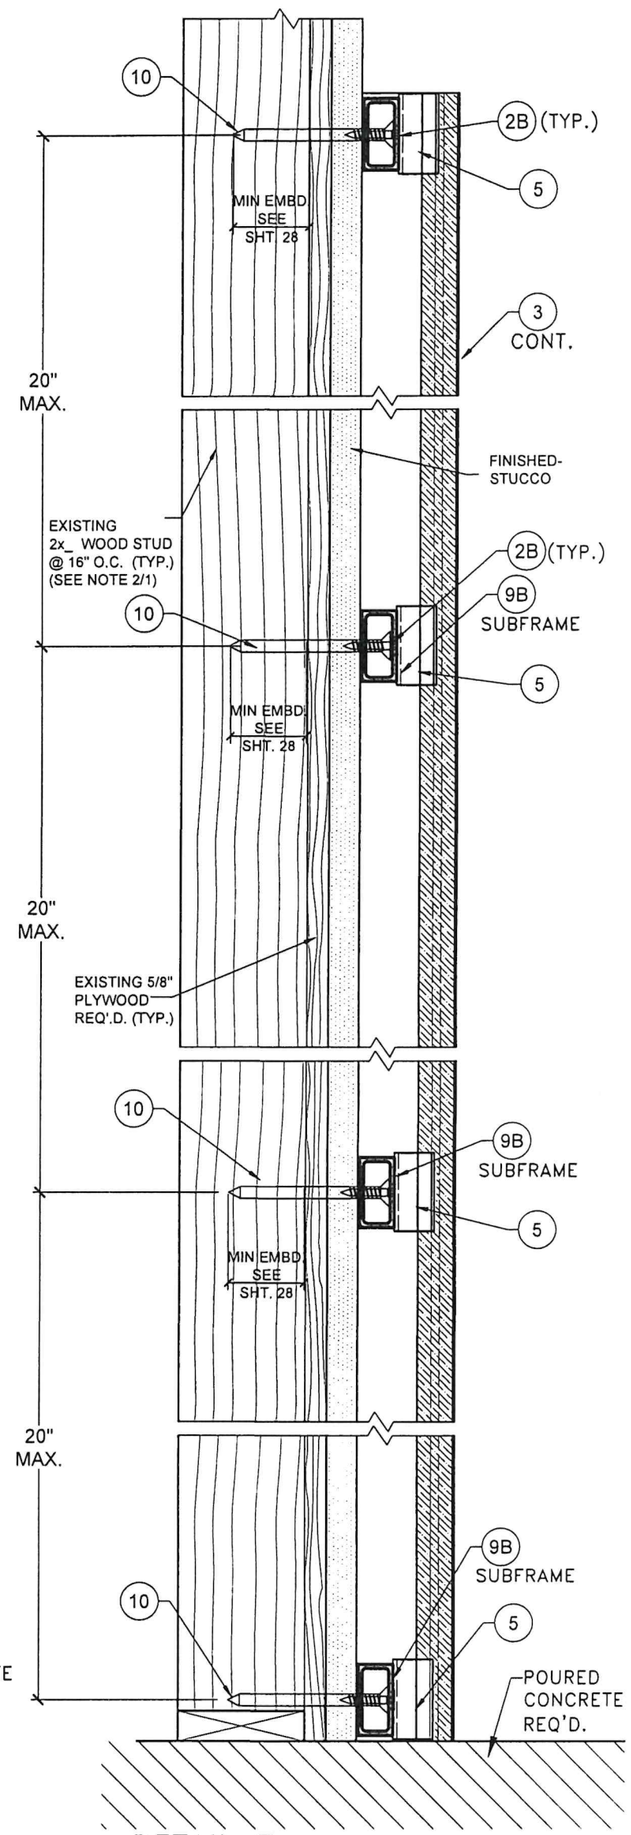

DETAIL 7

VERTICAL INSTALLATION W/ (9B) WOOD FRAME BUILDINGS

N.T.S

WALTER A. TILLIT JR. LICENSE No. 44167 STATE OF FLORIDA PROFESSIONAL ENGINEER

P.E. SEAL/SIGNATURE/DATE

FLORIDA BUILDING CODE (HIGH & NON HIGH VELOCITY HURRICANE ZONE)

©2026 TILTECO, INC.

TILTECO INC.
TILLIT TESTING & ENGINEERING COMPANY
6355 N.W. 36th. St., Ste. 305, VIRGINIA GARDENS, Fl. 33166
Phone : (305)871-1530 . Fax : (305)871-1531
CA-0006719
WALTER A. TILLIT Jr. P.E.
FLORIDA Lic. # 44167

NEWTECHWOOD DECORATIVE EUROPEAN WALL CLADDING PANEL UH46 SYSTEM


NEWTECHWOOD AMERICA INC.
15912 INTERNATIONAL PLAZA DRIVE,
HOUSTON, TEXAS 77032

W.H.
DRAWN BY:


6/22/2026
DATE:

26-054
DRAWING No.


REV. NO	DESCRIPTION	DATE	REV. No	DESCRIPTION	DATE
1	OLD 23-111	6/22/26	3	-	-
2	-	-	4	-	-

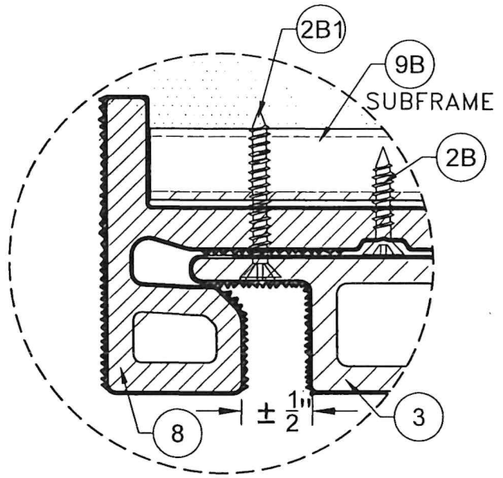

DETAIL 1
N.T.S.

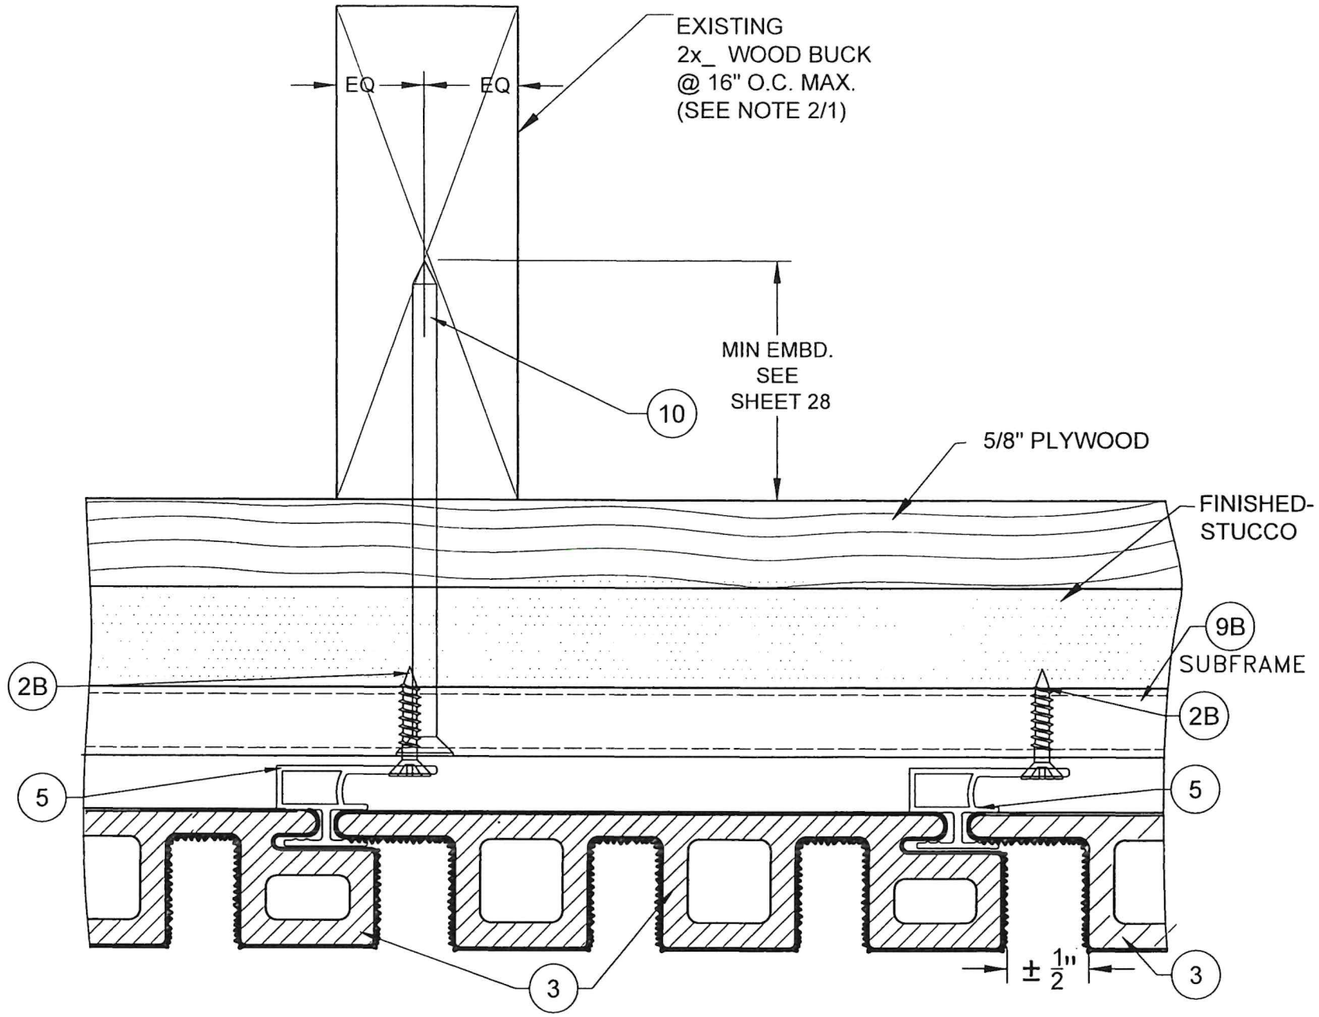

DETAIL 2
N.T.S.

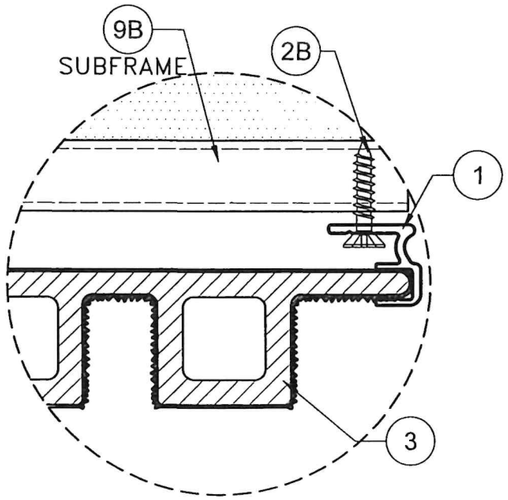

DETAIL 3
N.T.S.

VERTICAL INSTALLATION W/ 9B : ENDS WOOD FRAME BUILDINGS

FLORIDA BUILDING CODE (HIGH & NON HIGH VELOCITY HURRICANE ZONE)

©2026 TILTECO, INC.

TILLIT TESTING & ENGINEERING COMPANY INC.
6355 N.W. 36th. St., Ste. 305, VIRGINIA GARDENS, FL 33166
Phone : (305)871-1530 , Fax : (305)871-1531
CA-0006719
WALTER A. TILLIT Jr. P.E.
FLORIDA Lic. # 44167

REV. NO	DESCRIPTION	DATE
1	OLD 23-111	6/22/26
2	-	-
3	-	-
4	-	-


NEWTECHWOOD DECORATIVE EUROPEAN WALL CLADDING PANEL UH46 SYSTEM

NEWTECHWOOD AMERICA INC.
15912 INTERNATIONAL PLAZA DRIVE,
HOUSTON, TEXAS 77032


DRAWN BY: W.H.
DATE: 6/22/2026
DRAWING No. 26-054
SHEET 21 OF 28

WALTER A. TILLIT JR. LICENSE No. 44167 STATE OF FLORIDA PROFESSIONAL ENGINEER

P.E. SEAL/SIGNATURE/DATE

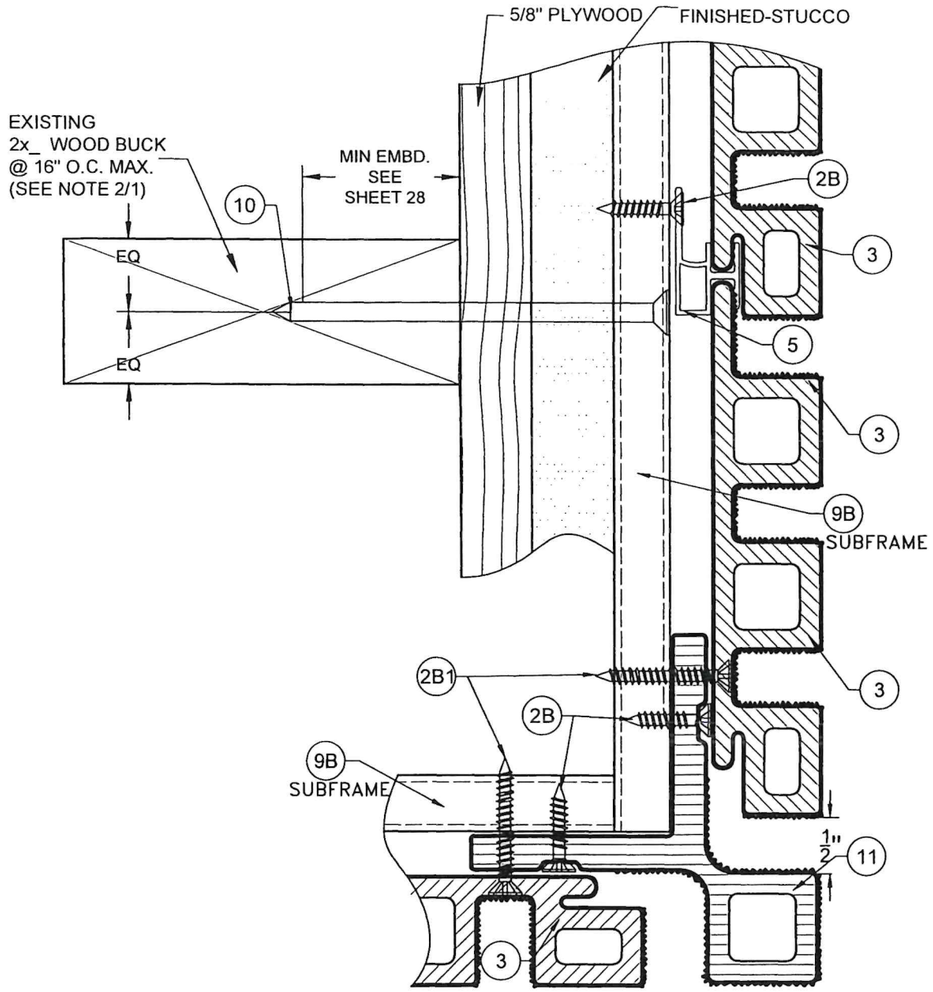

DETAIL 5
N.T.S.

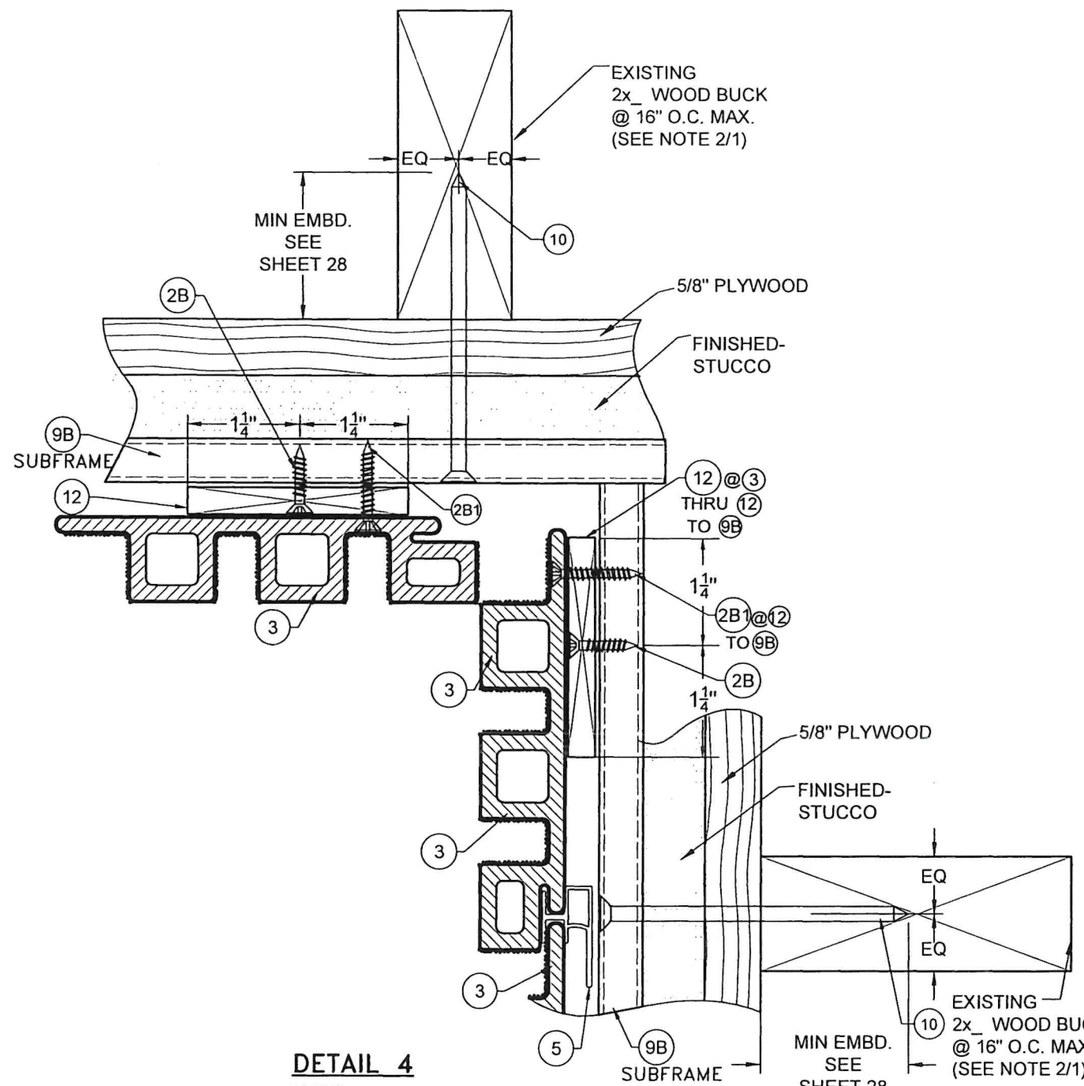

DETAIL 4
N.T.S.

VERTICAL INSTALLATION W/ (9B) INTERIOR & EXTERIOR CORNER WOOD FRAME BUILDINGS

FLORIDA BUILDING CODE (HIGH & NON HIGH VELOCITY HURRICANE ZONE)

©2026 TILTECO, INC.

TILLIT TESTING & ENGINEERING COMPANY
6355 N.W. 36th. St., Ste. 305, VIRGINIA GARDENS, FL 33166
Phone : (305)871-1530 . Fax : (305)871-1531
CA-0006719
WALTER A. TILLIT Jr. P.E.
FLORIDA Lic. # 44167


NEWTECHWOOD AMERICA INC.
15912 INTERNATIONAL PLAZA DRIVE,
HOUSTON, TEXAS 77032

NEWTECHWOOD DECORATIVE EUROPEAN WALL CLADDING PANEL UH46 SYSTEM


REV. NO	DESCRIPTION	DATE
1	OLD 23-111	6/22/26
2	-	-
3	-	-
4	-	-

DRAWN BY: W.H.
DATE: 6/22/2026
DRAWING No. 26-054
SHEET 22 OF 28


WALTER A. TILLIT JR. LICENSE No. 44167 STATE OF FLORIDA PROFESSIONAL ENGINEER
SEAL/SIGNATURE/DATE

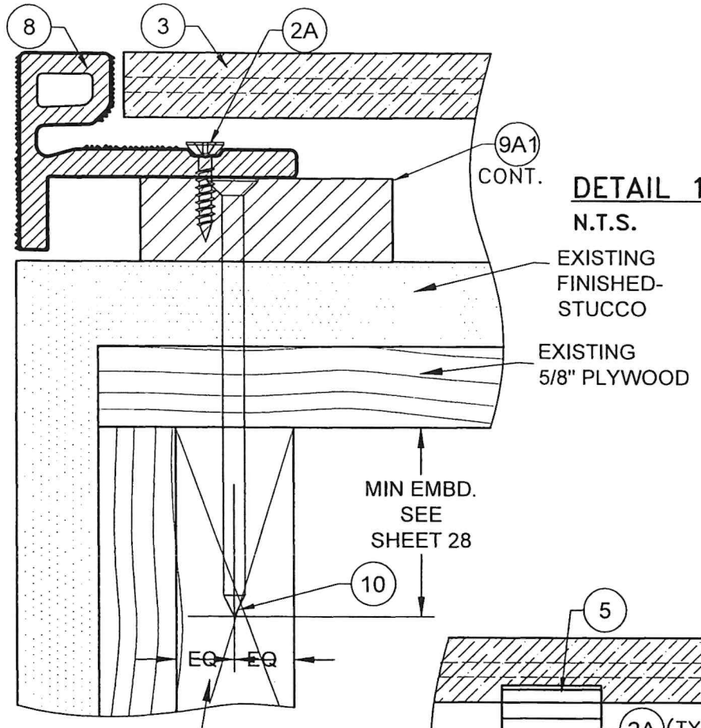

DETAIL 1
N.T.S.

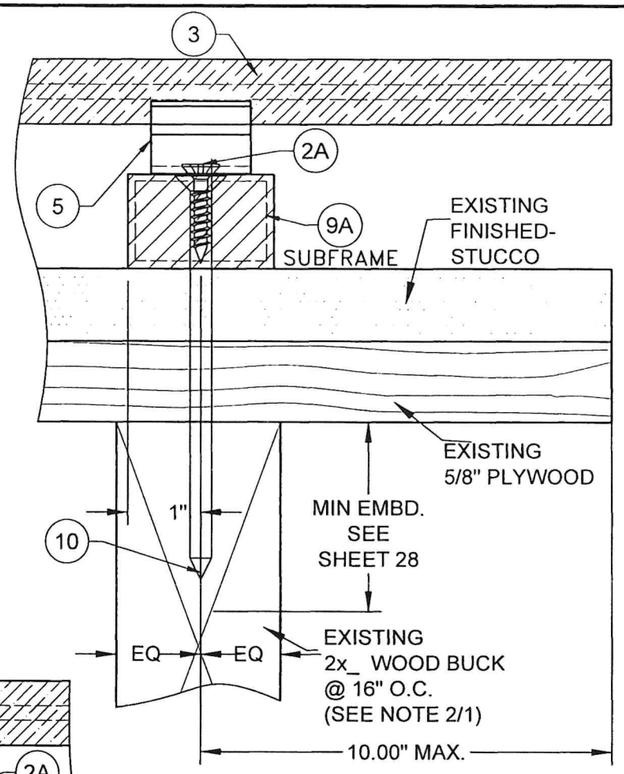

DETAIL 3
N.T.S.

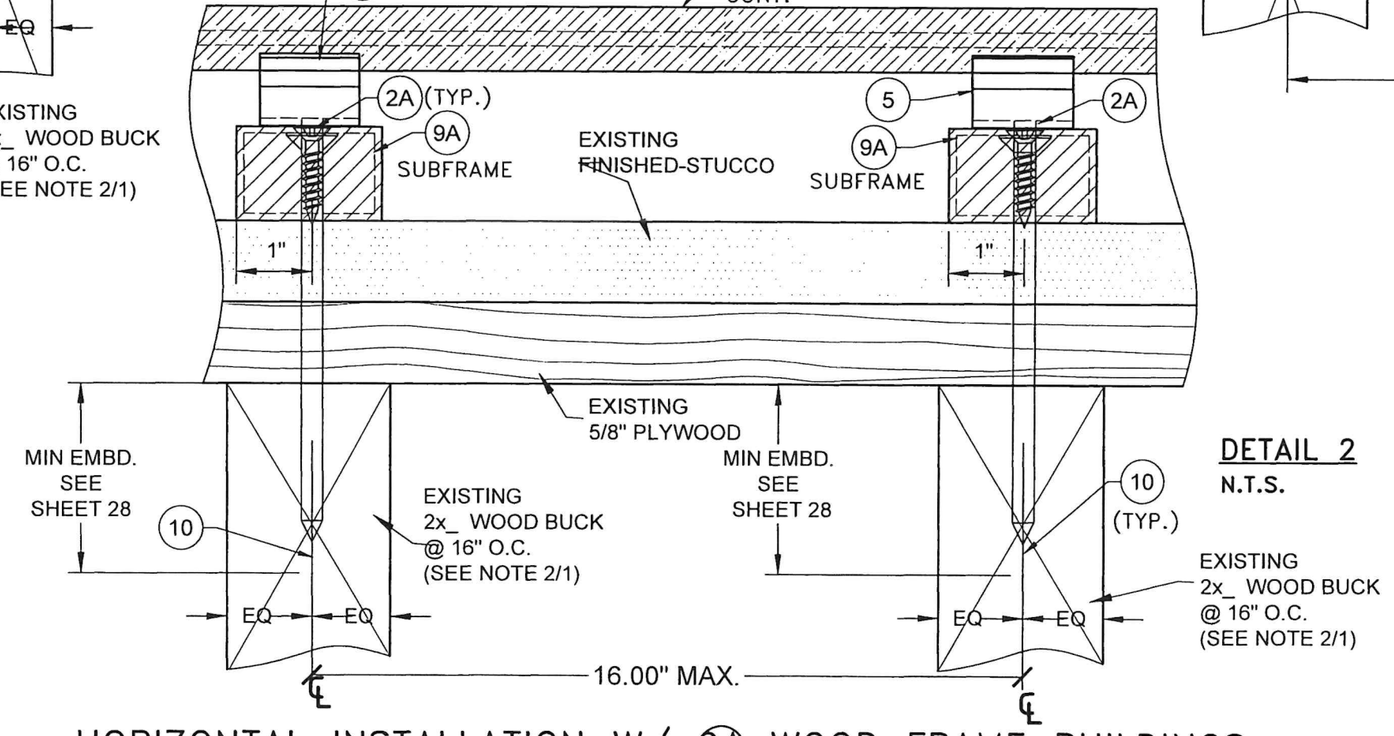

DETAIL 2
N.T.S.

HORIZONTAL INSTALLATION W/ 9A WOOD FRAME BUILDINGS

FLORIDA BUILDING CODE (HIGH & NON HIGH VELOCITY HURRICANE ZONE)

©2026 TILTECO, INC.

TILLIT TESTING & ENGINEERING COMPANY
6355 N.W. 36th. St., Ste. 305, VIRGINIA GARDENS, FL. 33166
Phone : (305)871-1530 , Fax : (305)871-1531
CA-0006719
WALTER A. TILLIT JR. P.E.
FLORIDA Lic. # 44167

WALTER A. TILLIT JR. LICENSE No. 44167 STATE OF FLORIDA PROFESSIONAL ENGINEER


SIGNATURE/DATE


NEWTECHWOOD DECORATIVE EUROPEAN WALL CLADDING PANEL UH46 SYSTEM

NEWTECHWOOD AMERICA INC.
15912 INTERNATIONAL PLAZA DRIVE,
HOUSTON, TEXAS 77032

REV. NO	DESCRIPTION	DATE
1	OLD 23-111	6/22/26
2	-	-
3	-	-
4	-	-

DRAWN BY: W.H.
DATE: 6/22/2026
DRAWING No. 26-054
SHEET 23 OF 28

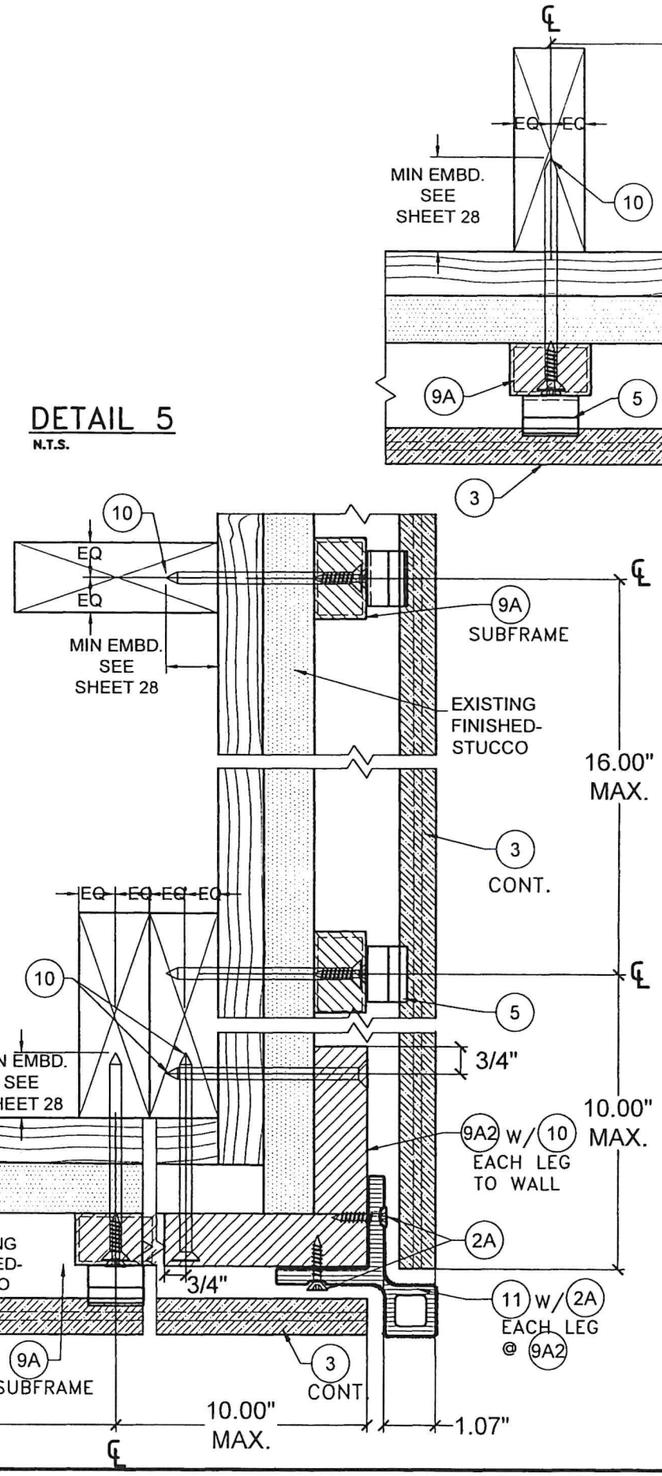

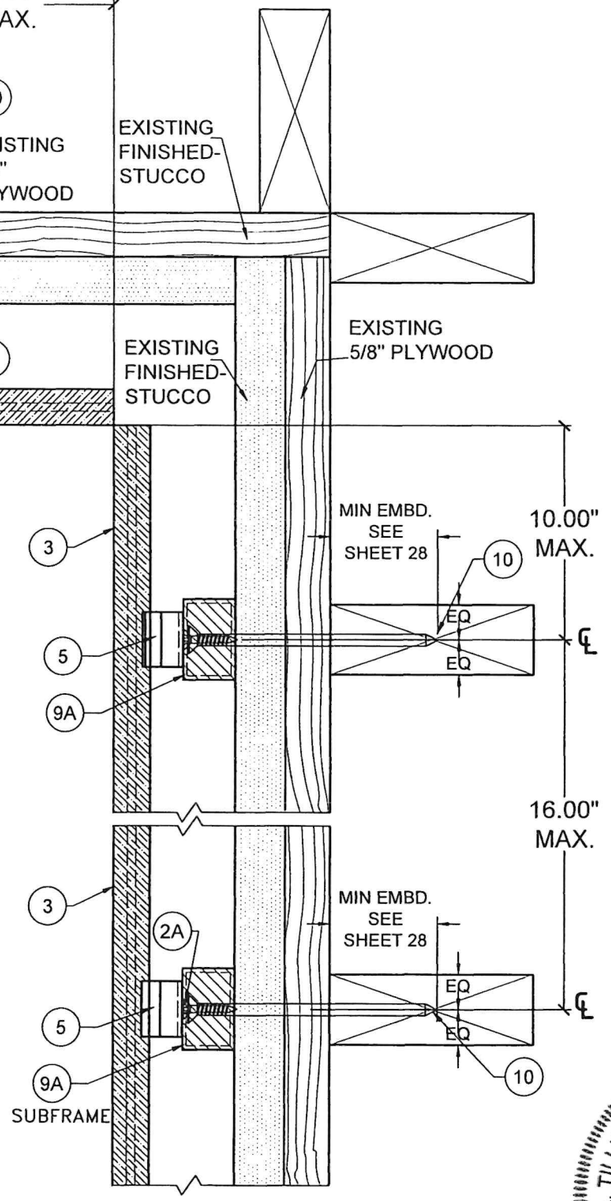

HORIZONTAL INSTALLATION W/ 9A , 9A2 INTERIOR & EXTERIOR CORNER WOOD FRAME BUILDINGS

FLORIDA BUILDING CODE (HIGH & NON HIGH VELOCITY HURRICANE ZONE)

©2026 TILTECO, INC.

TILLIT TESTING & ENGINEERING COMPANY
6355 N.W. 36th. St., Ste. 305, VIRGINIA GARDENS, FL 33166
Phone : (305)871-1530 . Fax : (305)871-1531
CA-0006719
WALTER A. TILLIT Jr., P.E.
FLORIDA Lic. # 44167

REV. NO	DESCRIPTION	DATE
1	OLD 23-111	6/22/26
2	-	-
3	-	-
4	-	-


NEWTECHWOOD DECORATIVE EUROPEAN WALL CLADDING PANEL UH46 SYSTEM

NEWTECHWOOD AMERICA INC.
15912 INTERNATIONAL PLAZA DRIVE,
HOUSTON, TEXAS 77032

DRAWN BY: W.H.
DATE: 6/22/2026
DRAWING No. 26-054
SHEET 24 OF 28

WALTER A. TILLIT JR. LICENSE No. 44167 STATE OF FLORIDA PROFESSIONAL ENGINEER


P.E. SEAL/SIGNATURE/DATE

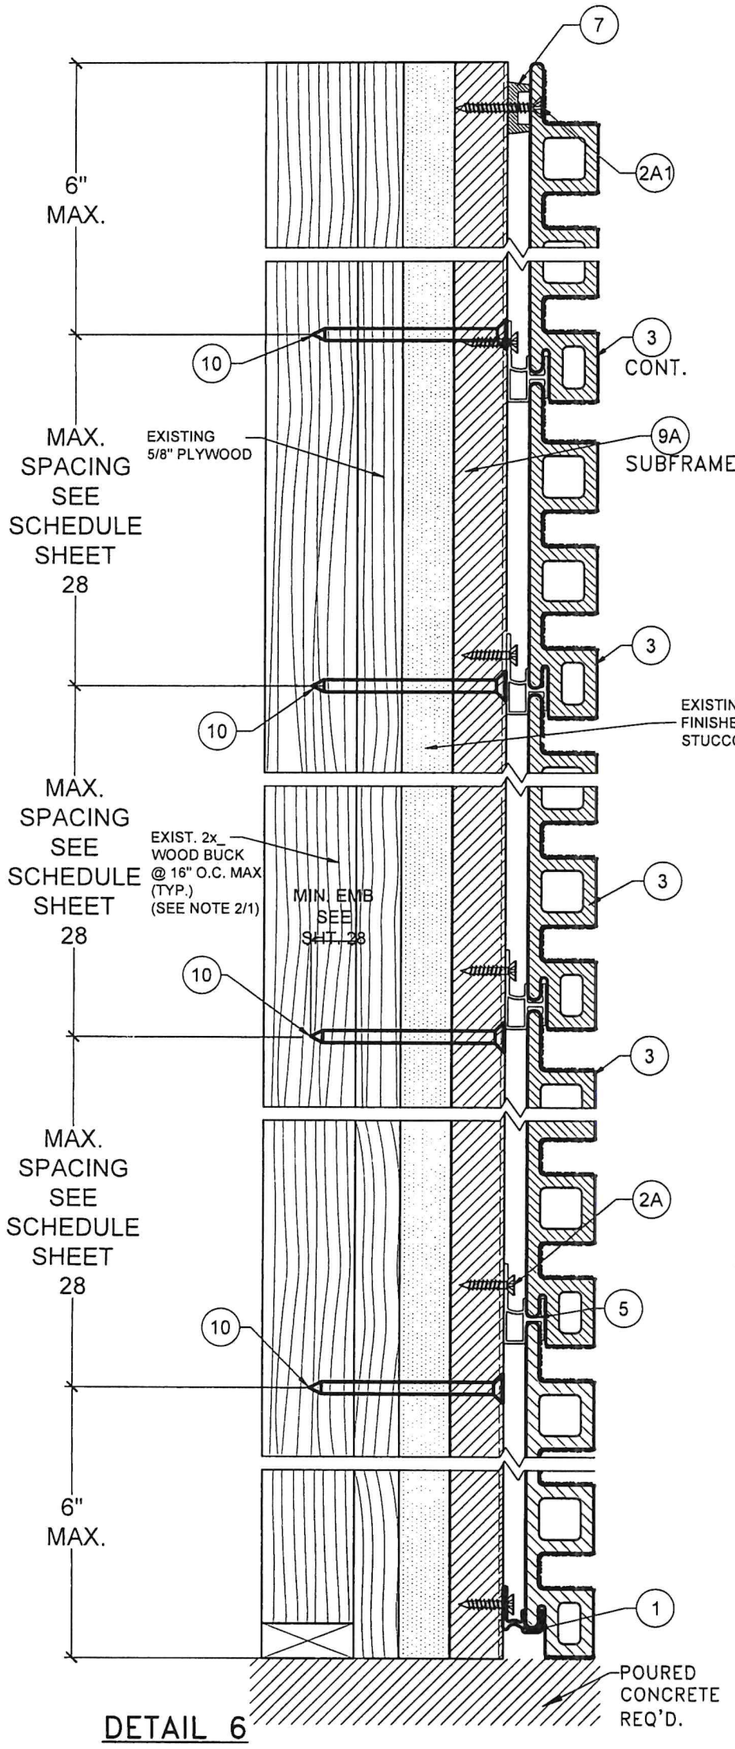

DETAIL 6

HORIZONTAL INSTALLATION W/ (9A) POURED CONCRETE OR CONCRETE BLOCK SUBSTRATE

N.T.S

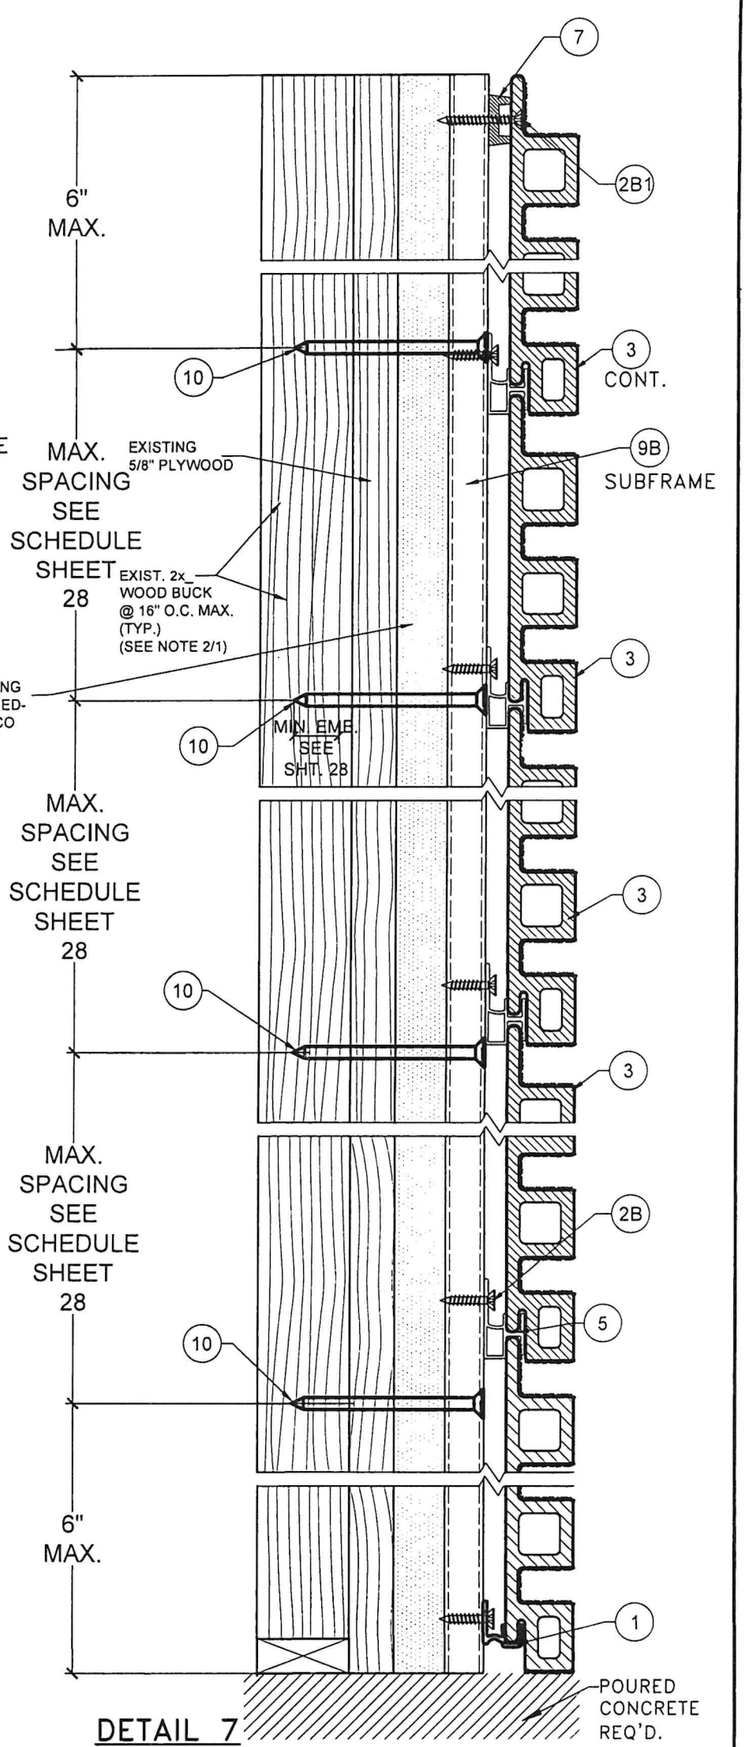

DETAIL 7

HORIZONTAL INSTALLATION W/ (9B) POURED CONCRETE OR CONCRETE BLOCK SUBSTRATE

N.T.S

WALTER A. TILLIT JR LICENSE No. 44167 STATE OF FLORIDA PROFESSIONAL ENGINEER

PE SEAL/SIGNATURE/DATE

FLORIDA BUILDING CODE (HIGH & NON HIGH VELOCITY HURRICANE ZONE)

©2026 TILTECO, INC.

TILTECO INC.
TILLIT TESTING & ENGINEERING COMPANY
6355 N.W. 36th. St., Ste. 305, VIRGINIA GARDENS, Fl. 33166
Phone : (305)871-1530 . Fax : (305)871-1531
CA-0006719
WALTER A. TILLIT Jr. P.E.
FLORIDA Lic. # 44167

NEWTECHWOOD DECORATIVE EUROPEAN WALL CLADDING PANEL UH46 SYSTEM


NEWTECHWOOD AMERICA INC.
15912 INTERNATIONAL PLAZA DRIVE,
HOUSTON, TEXAS 77032

REV. NO	DESCRIPTION	DATE	REV. No	DESCRIPTION	DATE
1	OLD 23-111	5/22/26	3	-	-
2	-	-	4	-	-


W.H.
DRAWN BY:

6/22/2026
DATE:


26-054
DRAWING No.

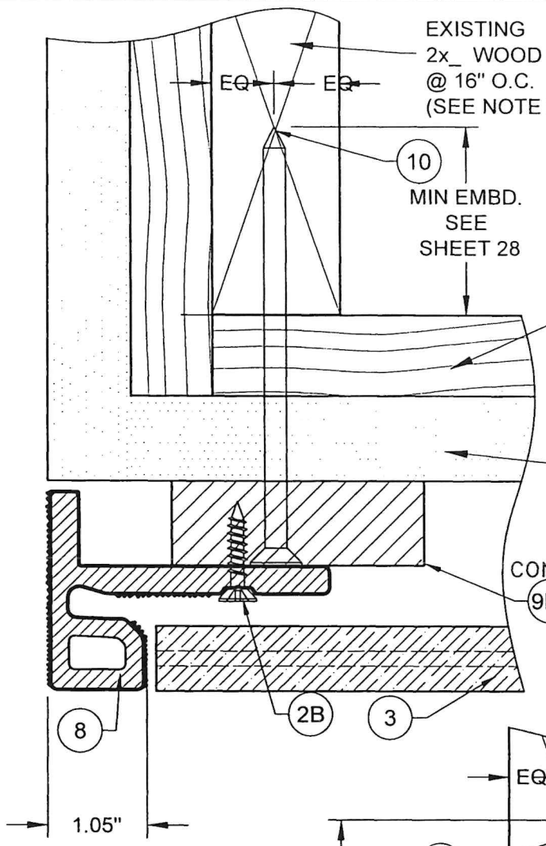

DETAIL 1
N.T.S.

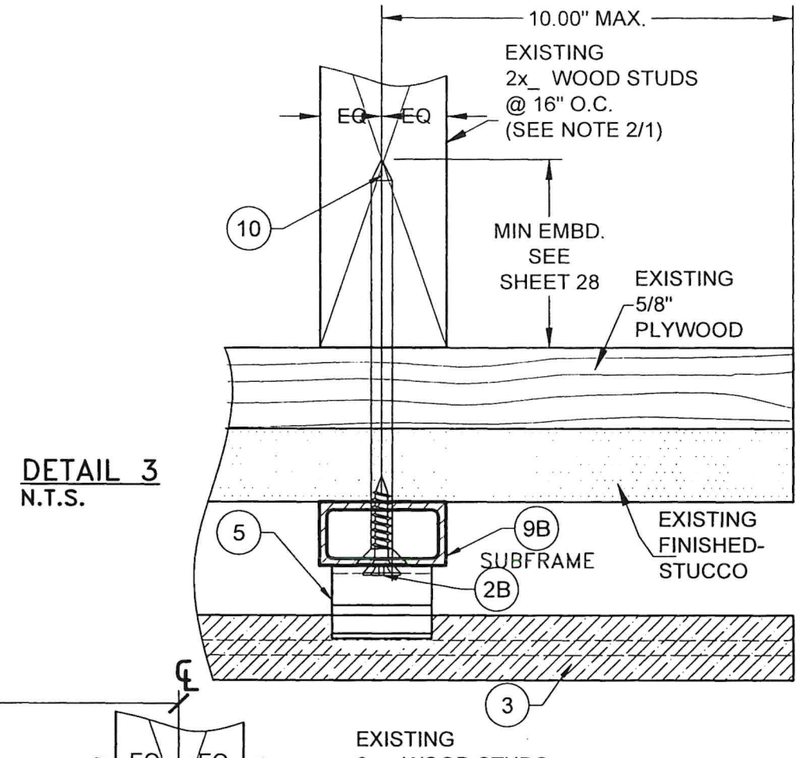

DETAIL 3
N.T.S.

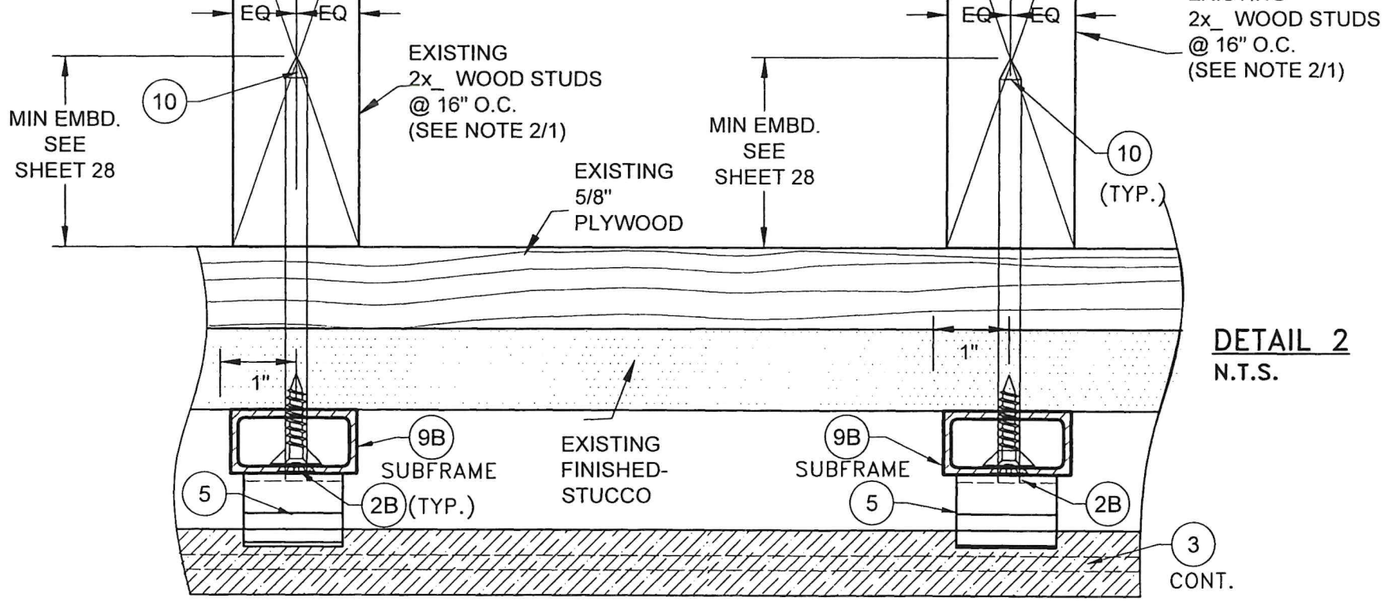

DETAIL 2
N.T.S.

HORIZONTAL INSTALLATION W/ (9B) WOOD FRAME BUILDINGS

FLORIDA BUILDING CODE (HIGH & NON HIGH VELOCITY HURRICANE ZONE)

©2026 TILTECO, INC.

TILLIT TESTING & ENGINEERING COMPANY
6355 N.W. 36th. St., Ste. 305, VIRGINIA GARDENS, FL. 33166
Phone : (305)871-1530 , Fax : (305)871-1531
CA-0006719
WALTER A. TILLIT Jr. P.E.
FLORIDA Lic. # 44167

NEWTECHWOOD DECORATIVE EUROPEAN WALL CLADDING PANEL UH46 SYSTEM

NEWTECHWOOD AMERICA INC.
15912 INTERNATIONAL PLAZA DRIVE,
HOUSTON, TEXAS 77032


REV. NO	DESCRIPTION	DATE
1	OLD 23-111	6/22/26
2	-	-

REV. No	DESCRIPTION	DATE
3	-	-
4	-	-


DRAWN BY: W.H.
DATE: 6/22/2026
DRAWING No. 26-054
SHEET 26 OF 28

WALTER A. TILLIT JR. LICENSE No. 44167 STATE OF FLORIDA PROFESSIONAL ENGINEER

P.E. SEAL/SIGNATURE/DATE

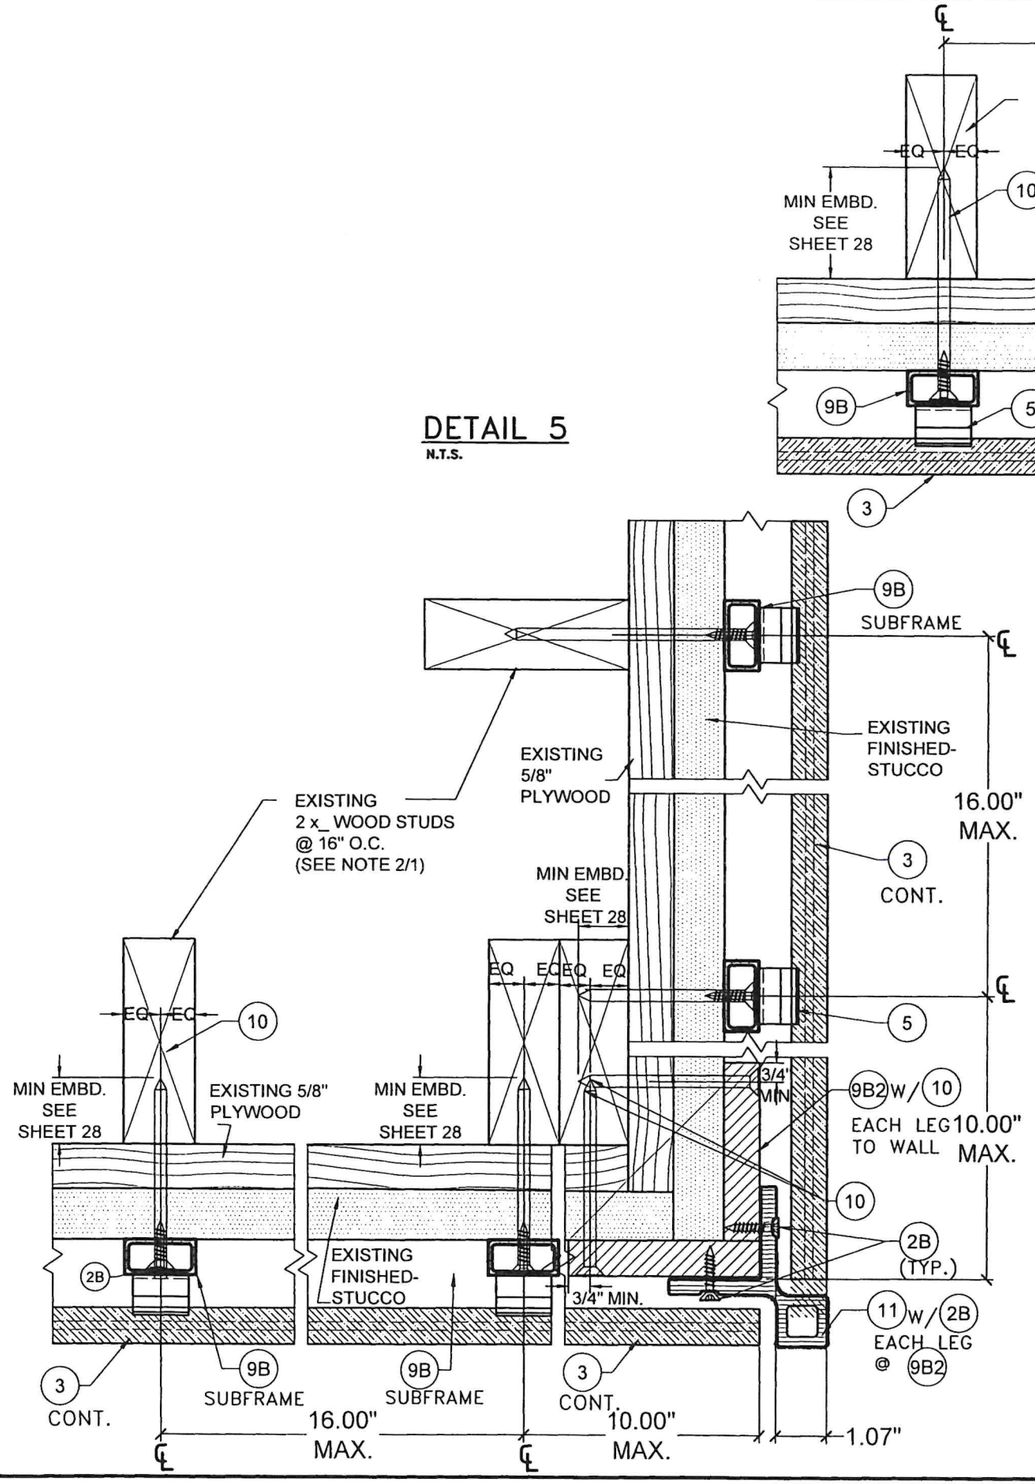

DETAIL 5
N.T.S.

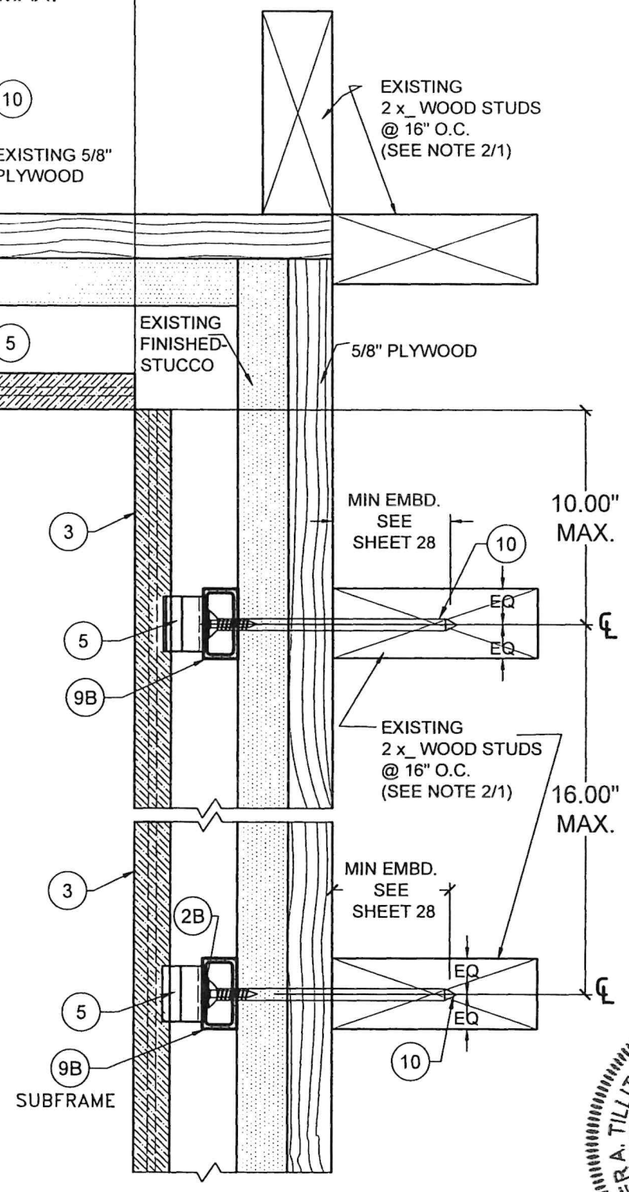

DETAIL 4
N.T.S.

HORIZONTAL INSTALLATION W/ 9B , 9B2 INTERIOR & EXTERIOR CORNER WOOD FRAME BUILDINGS

FLORIDA BUILDING CODE (HIGH & NON HIGH VELOCITY HURRICANE ZONE)

©2026 TILTECO, INC.

TILLIT TESTING & ENGINEERING COMPANY INC.
6355 N.W. 36th. St., Ste. 305, VIRGINIA GARDENS, FL 33166
Phone : (305)871-1530 , Fax : (305)871-1531
CA-0006719
WALTER A. TILLIT Jr., P.E.
FLORIDA Lic. # 44167

REV. NO	DESCRIPTION	DATE
1	OLD 23-111	6/22/26
2	-	-

REV. No	DESCRIPTION	DATE
3	-	-
4	-	-

NEWTECHWOOD DECORATIVE EUROPEAN WALL CLADDING PANEL UH46 SYSTEM

NEWTECHWOOD AMERICA INC.
15912 INTERNATIONAL PLAZA DRIVE,
HOUSTON, TEXAS 77032

DRAWN BY: W.H.
DATE: 6/22/2026
DRAWING No. 26-054
SHEET 27OF 28

WALTER A. TILLIT JR. LICENSE No. 44167 STATE OF FLORIDA PROFESSIONAL ENGINEER

P.E. SEAL/SIGNATURE/DATE

ANCHOR SCHEDULE

ANCHORING OF COMPONENTS

(9A) , (9B) , (9A1) , (9A2) , (9B1) , (9B2)

MAX. DESIGN PRESSURE RATING (psf)	ANCHOR TYPE	SUBSTRATE AT WALL OR CEILING						MAX. SUBSTRATE @ WALL OR CEILING					
		CONCRETE MIN. f'c=3000 psi AT 28 DAYS			CONCRETE BLOCK WALL ASTM C-90			WOOD* (VERTICAL SUBFRAME) MIN. G = 0.55			WOOD** (HORIZONTAL SUBFRAME) MIN. G = 0.55		
		MIN. E.D.	MIN. EMB.	MAX. SPC.	MIN. E.D.	MIN. EMB.	MAX. SPC.	MIN. E.D.	MIN. EMB.	MAX. SPC.	MIN. E.D.	MIN. EMB.	MAX. SPC.
+150,-150	(10)	1"	1 3/4"	12" O.C.	1"	1 1/4"	6" O.C.	3/4"	1"	12" O.C	–	–	–
+112.5 , -112.5	(10)	1"	1 3/4"	12" O.C.	1"	1 1/4"	6" O.C.	3/4"	1"	12" O.C	3/4"	1"	16" O.C

NOTE: MIN. E.D. & EMBEDMENT ARE BEYOND ANY FINISH MATERIAL AT EXISTING WALL (SEE NOTE 2/1)

* - VALID ONLY FOR VERTICALLY INSTALLED SUBFRAME

- MUST COINCIDE WITH LOCATION OF EXISTING VERTICAL 2X WOOD STUDS SPACED @ 16" O.C @ EXISTING WALL (SEE NOTE 2/1).
- MAX. 12" O.C INDICATED SPACING IS VERTICAL SPACING ALONG EXISTING STUD'S HEIGHT.
- MIN. 1" EMBEDMENT IS AT EXISTING VERTICAL 2X WOOD STUD BEYOND ANY EXISTING SHEATHING OR WALL FINISH. SHEATHING MUST COMPLY WITH SECTIONS 1626.4(2), 1404.2 OF THE FLORIDA BUILDING CODE.
- FASTENER (10) MUST BE INSTALLED AT MIDWIDTH OF EXISTING VERTICAL 2X STUD.

* * VALID ONLY FOR HORIZONTALLY INSTALLED SUBFRAME

- MUST BE ANCHORED AT EXISTING 16" O.C VERTICAL 2X WOOD STUDS @ EXISTING WALL (SEE NOTE 2/1).
- MIN. 1" EMBEDMENT IS AT EXISTING VERTICAL 2X WOOD STUD BEYOND ANY EXITING SHEATHING OR WALL FINISH.
- SHEATHING MUST COMPLY WITH SECTIONS 1626.4(2), 1404.2 OF THE FLORIDA BUILDING CODE.
- FASTENER (10) MUST BE INSTALLED AT MIDWIDTH OF EXISTING VERTICAL 2X STUD.

FLORIDA BUILDING CODE (HIGH & NON HIGH VELOCITY HURRICANE ZONE)

©2026 TILTECO, INC.

TILLIT TESTING & ENGINEERING COMPANY
6355 N.W. 36th. St., Ste. 305, VIRGINIA GARDENS, FL 33166
Phone : (305)871-1530 , Fax : (305)871-1531
CA-0006719
WALTER A. TILLIT JR., P.E.
FLORIDA Lic. # 44167

REV. NO	DESCRIPTION	DATE
1	OLD 23-111	6/22/26
2	-	-

REV. No	DESCRIPTION	DATE
3	-	-
4	-	-

NEWTECHWOOD DECORATIVE EUROPEAN WALL CLADDING PANEL UH46 SYSTEM

NEWTECHWOOD AMERICA INC.
15912 INTERNATIONAL PLAZA DRIVE,
HOUSTON, TEXAS 77032

DRAWN BY: W.H.

DATE: 6/22/2026

DRAWING No. 26-054

SHEET 28 OF 28

WALTER A. TILLIT JR. LICENSE No. 44167 STATE OF FLORIDA PROFESSIONAL ENGINEER

SIGNATURE/DATE