


TYPICAL SINGLE UNIT
ELEVATION
(NO STORM BARS REQUIRED)

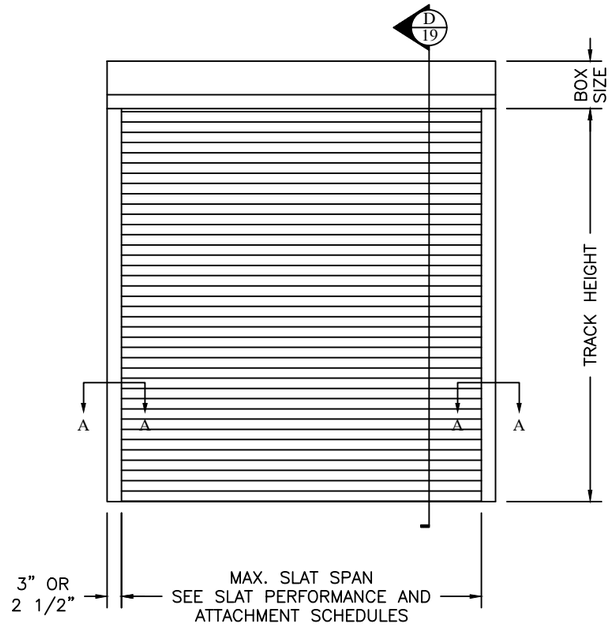


TYPICAL MULTIPLE UNIT
ELEVATION
(NO STORM BARS REQUIRED)
(UNITS SHARE CENTER POST)

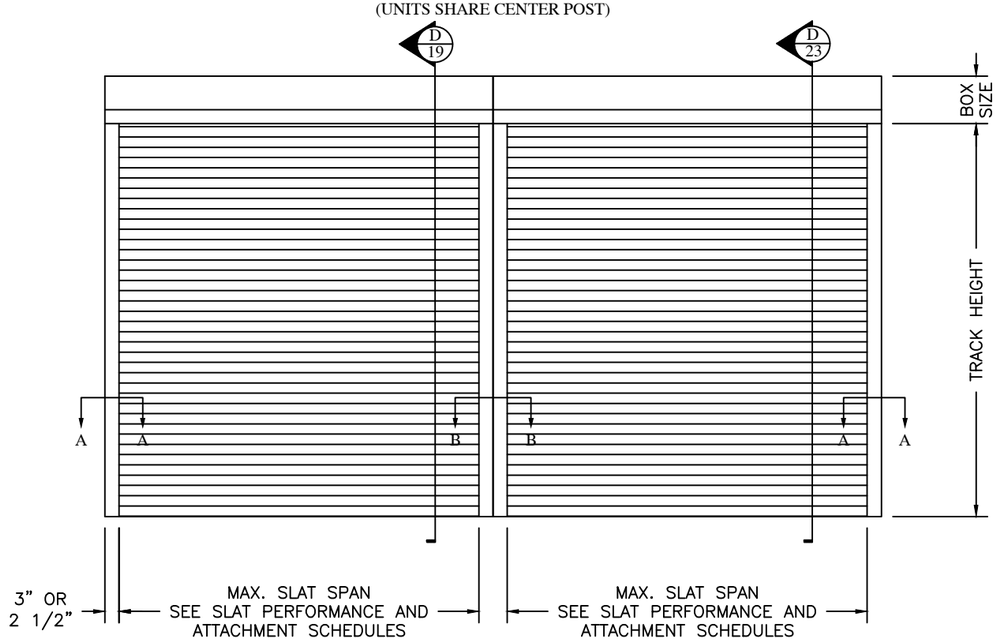



TYPICAL SINGLE UNIT
ELEVATION
(STORM BARS REQUIRED)

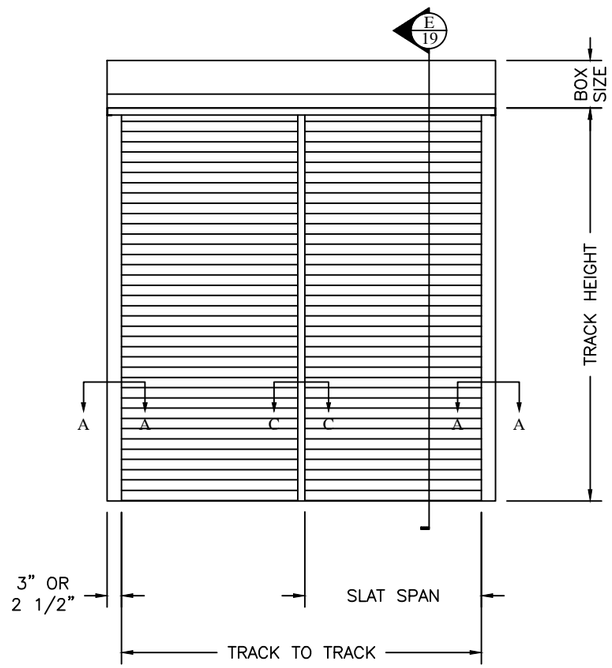


MAX. SLAT SPAN
SEE SLAT PERFORMANCE AND
ATTACHMENT SCHEDULES

TYPICAL MULTIPLE UNIT
ELEVATION
(STORM BARS REQUIRED)
(UNITS SHARE CENTER POST)

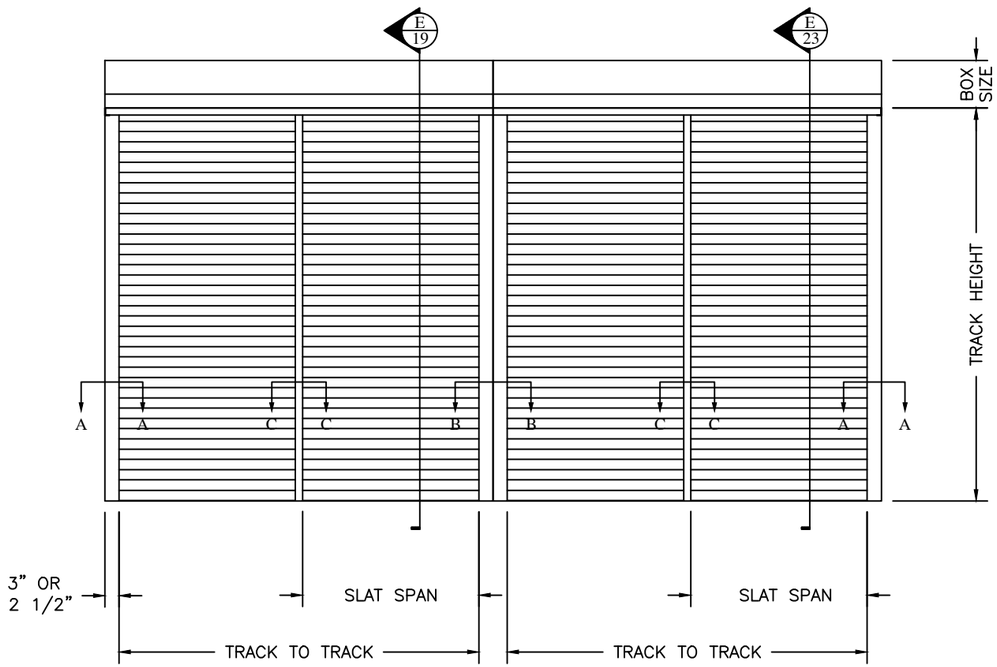


Roll-a-way™ By QMI

BY

QMI


Roll-a-way By QMI
1661 GLENLAKE AVENUE
ITASCA, IL 60143


COPYRIGHT © 2008
QUALITAS MANUFACTURING INC.


DRAWING TITLE:

# NOTICE OF ACCEPTANCE
# END RETENTION
# PRODUCT APPROVAL

Digitally signed by:
Fowler, Donald
DN: CN = Fowler,
Donald OU =
Colleagues,
VeriClaim, O365
Users
Date: 2020.10.31
15:49:35 -04'00'

DONALD LYNN FOWLER
LICENSE
No 50458
STATE OF
FLORIDA
PROFESSIONAL ENGINEER


SEE GENERAL
NOTES PAGE 2


| | |
|---|---|
| DRAWN: | DLF |
| DATE: | 4-01-04 |
| APPROVED: | DLF |
| DATE: | 11-01-08 |
| DRAWING NO: | 3-01-031 |
| SIZE: B | REV: A |
| SCALE: | 3/8" = 1'-0" |
| SHEET: | 1 OF 26 |

GENERAL NOTES:

1. THIS PRODUCT EVALUATION DOCUMENT (P.E.D.) FOR END RETENTION ROLL SHUTTER PRODUCTS IS DESIGNED IN ACCORDANCE WITH THE 2020 (7TH EDITION) OF THE FLORIDA BUILDING CODE (FBC), OUTSIDE HIGH VELOCITY HURRICANE ZONE . PRODUCT TESTING RECORDS AND REPORTS PER ATL 0126.01-00, ATL 0316.01-05, HTL 006-0106-03, HTL 006-0224-03, HTL 006-0104-05, AT 91850.01-401-44-RO, HETI 99-830-A, HETI 99-830-B, HETI 99-830-C, CTLA 2017W, CTLA 2017W-1, AND FTL LAB. NUMBER 6869. PRODUCT DESIGN AND TESTING ALSO COMPLIES WITH THE INTERNATIONAL BUILDING CODE (IBC) 2018.
2. DESIGN WIND LOADS SHALL BE DETERMINED AS PER SECTION 1609 OF THE ABOVE MENTIONED CODE USING ASCE 7-16 FOR INSTALLATIONS UNDER THE 2020 FBC.
3. NO 33-1/3% INCREASE IN ALLOWABLE STRESS HAS BEEN USED IN THE DESIGN OF THIS PRODUCT.
4. DESIGN PRESSURES NOTED HEREIN ARE BASED ON MAXIMUM TESTED PRESSURES DIVIDED BY A 1.5 SAFETY FACTOR.
5. ALL ALUMINUM EXTRUSIONS SHALL BE SPECIFIED HERE-IN. ANY SUBSTITUTIONS SHALL BE APPROVED BY A LICENSED PROFESSIONAL ENGINEER.
6. ALL SCREWS TO BE STAINLESS STEEL 304 OR 316 SERIES WITH MINIMUM 50 KSI YIELD POINT AND MINIMUM 85 KSI TENSILE STRENGTH, ALUMINUM, DACROMET COATED STEEL, OR GALVANIZED STEEL.
   (SS SMS = STAINLESS STEEL SHEET METAL SCREW)
7. ANCHORS TO WALL SHALL BE AS FOLLOWS (UNLESS OTHERWISE NOTED):
   (A) TO EXISTING 4000 PSI MIN. CONCRETE, OR AS SPECIFIED HEREIN:
   -Ø1/4" TAPCON ANCHORS, AS MANUFACTURED BY ELCO INDUSTRIES
   -#14 CRETEFLEX SS4 ANCHORS, AS MANUFACTURED BY ELCO INDUSTRIES
   -Ø3/8" POWER BOLTS, AS MANUFACTURED BY POWERS FASTENING, INC (3/8" POWER WEDGE BOLT MAYBE SUBSTITUTED).
   NOTES:
   A.1) MINIMUM EMBEDMENT OF TAPCON ANCHORS OR EQUAL AND CRETE FLEX ANCHORS ANCHORS INTO CONCRETE SHALL BE 1¾ " UNLESS OTHERWISE SPECIFIED HEREIN.
   A.2) MINIMUM EMBEDMENT OF POWER BOLT ANCHORS SHALL BE 2".
   A.3) IN CASE THAT PRECAST STONE, PRECAST CONCRETE PANELS ARE FOUND ON THE EXISTING WALL, ANCHORS SHALL BE LONG ENOUGH TO REACH THE MAIN STRUCTURE BEHIND SUCH PANELS. ANCHORAGE EMBEDMENT SHALL BE PER THE PUBLISHED MINIMUMS.
   (B) TO EXISTING CONCRETE BLOCK WALL:
   -Ø1/4" TAPCON ANCHORS
   -#14 CRETEFLEX SS4 ANCHORS
   NOTES:
   B.1) MINIMUM EMBEDMENT OF TAPCON ANCHORS INTO THE CONCRETE BLOCK UNIT SHALL BE 1 1/4" UNLESS OTHERWISE SPECIFIED HEREIN.
   B.2) MINIMUM EMBEDMENT OF CRETEFLEX ANCHORS INTO THE CONCRETE BLOCK UNIT SHALL BE 1 1/4" UNLESS OTHERWISE SPECIFIED HEREIN.
   B.3) IN CASE THAT PRECAST STONE, PRECAST CONCRETE PANELS, ARE FOUND ON THE EXISTING WALL, ANCHORS SHALL BE LONG ENOUGH TO REACH THE MAIN STRUCTURE BEHIND SUCH PANELS. ANCHORAGE SHALL BE 1 1/4" MINIMUM.
   (C) ANCHORS SHALL BE INSTALLED FOLLOWING ALL OF THE RECOMMENDATIONS AND SPECIFICATIONS OF THE ANCHOR'S MANUFACTURER.
   (D) ANCHORAGE TO WOOD FRAME BUILDINGS IS SPECIFIED IN THIS DRAWING.
   (E) ANCHOR MINIMUM EMBEDMENT DOES NOT INCLUDE EXTERIOR FINISH.
   (F) ANCHORAGE SHALL BE INSTALLED INTO THE BUILDING'S MAIN WIND-FORCE RESISTANT STRUCTURAL COMPONENTS TO ENSURE A LOAD PATH INTO THE BUILDING'S FOUNDATION.
8. IT SHALL BE THE RESPONSIBILITY OF THE INSTALLATION CONTRACTOR TO VERIFY THE SOUNDNESS OF THE STRUCTURE WHERE SHUTTER IS TO BE STRUCTURALLY ATTACHED TO ENSURE PROPER ANCHORAGE PER NOTE 7.
9. THIS APPROVAL DOES NOT INCLUDE NOR COVER ANY SHUTTER ROLL-UP MECHANISMS, ANY ELECTRICAL INSTALLATIONS, OR MODIFICATIONS NECESSARY TO FACILITATE THEM.
10. TRACK MOUNTING CONDITIONS ARE DEPICTED ON PAGES 8 THRU 26. SECTION "A-A"(WALL MOUNT, JAMB MOUNT, BUILD OUT MOUNT AND MULLION MOUNT) ARE DEPICTED ON PAGES 10 THRU 13. SHARED MIDDLE MULLION TRACK MOUNTING CONDITIONS ARE FOUND ON PAGES 14 THRU 16 PER SECTION "B-B". ANY OTHER TRACK MOUNTING CONDITIONS SHALL BE ENGINEERED ON A CASE BY CASE BASIS. END CONDITIONS MAY BE MIXED/COMBINED.
11. LINEAR INTERPOLATION IS ALLOWED FOR ALL GRAPHS, CHARTS, SCHEDULES, AND TABLES.
12. ALTERATIONS OR ADDITIONS TO THE DOCUMENT ARE NOT PERMITTED. DOCUMENT SHALL BEAR THE ORIGINAL SEAL, SIGNATURE, AND DATE OF THE PROFESSIONAL ENGINEER LISTED.
13. THIS PRODUCT APPROVAL IS SUITABLE FOR USE ONLY AS SPECIFICALLY STATED ON THE COMBINED PAGES OF THE ENTIRE DOCUMENT. ANY DEVIATIONS SHALL BE REVIEWED AND APPROVED BY A PROFESSIONAL ENGINEER SEPARATELY.
14. A PERMANENT QMI PRODUCT LABEL WILL BE LOCATED AT THE BOTTOM LOCKING BAR, READILY VISIBLE STATING THE MANUFACTURER'S ADDRESS, APPLICABLE TEST METHODS, AND FLORIDA PRODUCT APPROVED IN ACCORDANCE WITH SECTION 1709.9.2 AND 1709.9.3 OF THE FLORIDA BUILDING CODE. ONE LABEL FOR EACH OPENING.

DETAIL LETTER → A
DETAIL SHEET → 3

SECTION LETTER → A
SECTION SHEET → 3

Roll-a-way By QMI
1661 GLENLAKE AVENUE
ITASCA, IL 60143
COPYRIGHT © 2008
QUALITAS MANUFACTURING INC.


DRAWING TITLE:
NOTICE OF ACCEPTANCE
END RETENTION
PRODUCT APPROVAL

D.L. Fowler
Professional Engineer
License No. 50458


Digitally signed by: Fowler, Donald
DN: CN = Fowler, Donald OU = Colleagues, VeriClaim, O365 Users
Date: 2020.10.31 15:50:29 -04'00'

DONALD LYNN FOWLER
LICENSE
No 50458
STATE OF
FLORIDA
PROFESSIONAL ENGINEER


| | |
|---|---|
| DRAWN: | WSY |
| DATE: | 08-26-20 |
| APPROVED: | WSY |
| DATE: | 10-02-20 |
| DRAWING NO: | 3-01-031 |
| SIZE: B | REV: 09 |
| SCALE: | NONE |
| SHEET: | 2 OF 26 |

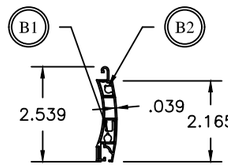



A1 P55 SLAT
P55DER SLAT ASSEMBLY SHOWN
POLYVINYL CHLORIDE

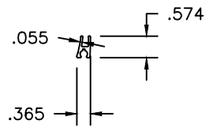



B1 LOWER SLAT REBAR
ALUMINUM 6005-T5

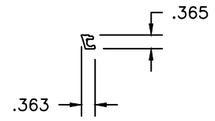



B2 UPPER SLAT REBAR
ALUMINUM 6063-T6

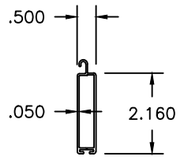



C BOTTOM SLAT
ALUMINUM 6063-T6

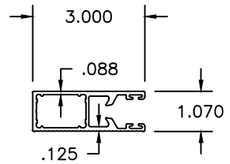



D SYSTEM I TRACK
END RETENTION
ALUMINUM 6063-T6

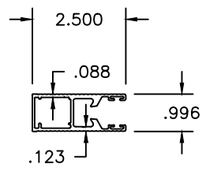



E SYSTEM II TRACK
END RETENTION
ALUMINUM 6063-T6

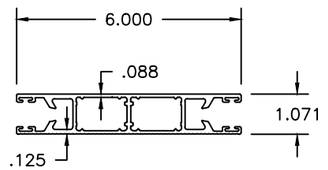



F SYSTEM I DOUBLE TRACK
END RETENTION
ALUMINUM 6063-T6

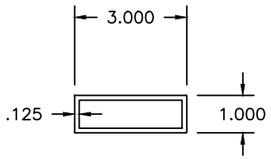



G TUBE 1" x 3" x .125"
ALUMINUM 6063-T6

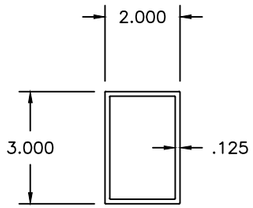



H TUBE 2" x 3" x 1/8"
ALUMINUM 6005-T5

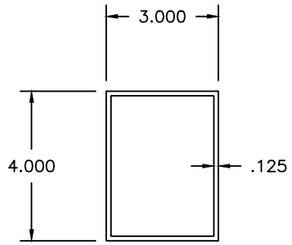



I TUBE 3" x 4" x 1/8"
ALUMINUM 6063-T6

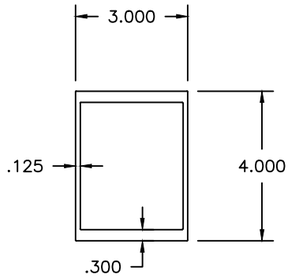



J MULLION 3" x 4" HEAVY DUTY
ALUMINUM 6005-T5

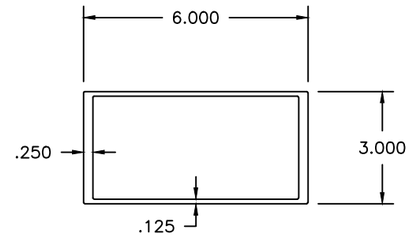



K MULLION 3" x 6" HEAVY DUTY
ALUMINUM 6005-T5

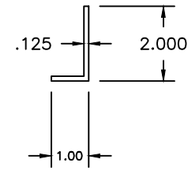



L ANGLE 1" x 2" x .125"
ALUMINUM 6063-T5

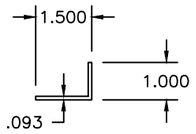



M ANGLE 1" x 1 1/2" x 3/32"
ALUMINUM 6063-T5

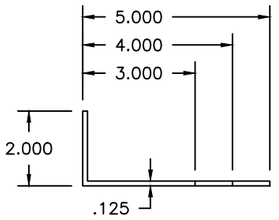



N ANGLE
2" x 3", 4" OR 5" x 1/8"
ALUMINUM 6063-T6

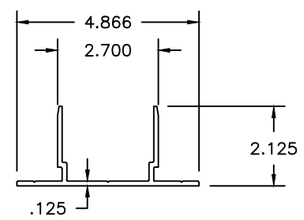



O MULLION BASE 3" x 4" (L=3 3/8")
MULLION BASE 3" x 6" (L=5 7/16")
ALUMINUM 6005-T5

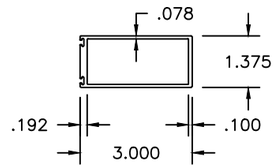



P 3" STORM BAR
ALUMINUM 6005-T5

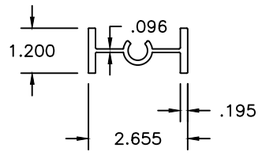



Q 3" STORM BAR INSERT
ALUMINUM 6005-T5

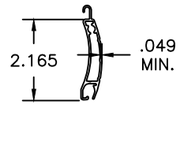



A2 US60 SLAT
ALUMINUM 6063-T6

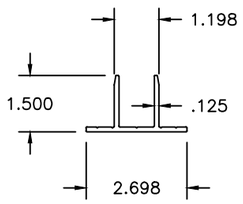



R 3" FIXED STORM BAR BASE,
STANDARD
(LENGTH = 2 5/8")
ALUMINUM 6063-T6

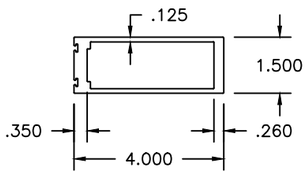



S 4" STORM BAR
ALUMINUM 6005-T5

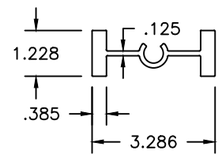



T 4" STORM BAR INSERT
ALUMINUM 6063-T6

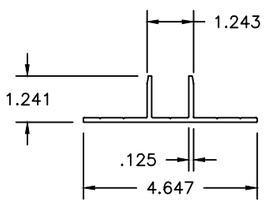


U 4" FIXED STORM BAR BASE,
STANDARD
(LENGTH = 3 9/32")
ALUMINUM 6005-T5

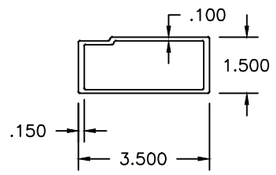


V 3 1/2" HEADER
ALLOY 6005-T5

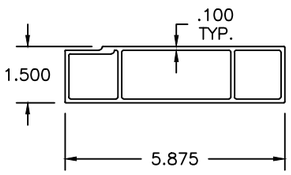


W HEADER 5 7/8"
ALUMINUM 6005-T5


Roll-a-way By OMI
1661 GLENLAKE AVENUE
ITASCA, IL 60143
COPYRIGHT © 2008
QUALITAS MANUFACTURING INC.

DRAWING TITLE:
NOTICE OF ACCEPTANCE
END RETENTION
PRODUCT APPROVAL


Digitally signed by: Fowler, Donald
DN: CN = Fowler, Donald OU = Colleagues, VeriClaim, O365 Users
Date: 2020.10.31 15:51:06 -04'00'

DONALD LYNN FOWLER LICENSE No 50458 STATE OF FLORIDA PROFESSIONAL ENGINEER


| | |
|---|---|
| DRAWN: | DLF |
| DATE: | 4-05-04 |
| APPROVED: | DLF |
| DATE: | 10-28-08 |
| DRAWING NO: | 3-01-031 |
| SIZE: B | REV: A |
| SCALE: | 1 : 4 |
| SHEET: | 3 OF 26 |

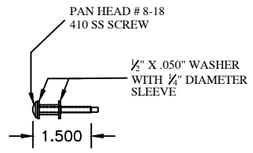



AE RETAIN SCREW ASSEBLY

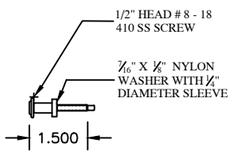


AE ALTERNATE RETAIN SCREW ASSEBLY

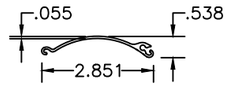



A1 AL7-E SINGLE WALL SLAT
QMI- 395
ALUMINUM 6063-T6

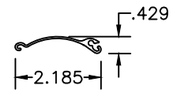



A2 AL7-E SINGLE WALL STARTER SLAT
QMI- 477
ALUMINUM 6063-T6




2 PC. RAIL ASSEMBLY SCREW
#8-18 x 3/4 PHILLIPS PAN SDS 410 S.S.

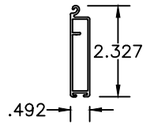



C BASE SLAT
QMI- 408
ALUMINUM 6005-T5

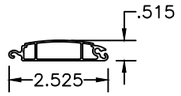



B2 LOCK SLAT
QMI- 409
ALUMINUM 6063-T6

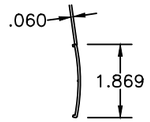



B3 LOCK SLAT COVER
QMI-331
ALUMINUM 6005-T5

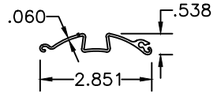



B4 FINGER PULL SLAT
QMI- 410
ALUMINUM 6063-T6

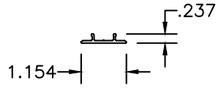



B5 RAIL SNAP COVER
QMI-351
ALUMINUM 6063-T5

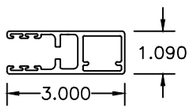



D RETAIN RAIL
QMI- 491
ALUMINUM 6005-T5

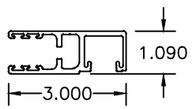



D SNAP COVER RETAIN RAIL
QMI- 492
ALUMINUM 6005-T5

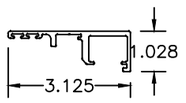



D1 2 PIECE INNER HALF RETAIN RAIL
QMI- 493
ALUMINUM 6005-T5

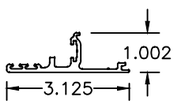



D2 2 PC. OUTER HALF RETAIN RAIL
QMI- 494
ALUMINUM 6005-T5

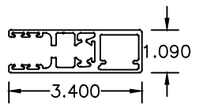



E SPRING STOP RETAIN RAIL
QMI- 479
ALUMINUM 6005-T5

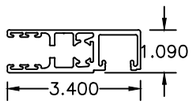



E SPRING STOP SNAP COVER RETAIN RAIL
QMI- 487
ALUMINUM 6005-T5

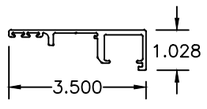


E1 2 PC. INNER HALF SPRING STOP RETAIN RAIL
QMI- 488
ALUMINUM 6005-T5

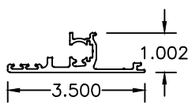


E2 2 PC. OUTER HALF SPRING STOP RETAIN RAIL
QMI- 489
ALUMINUM 6005-T5

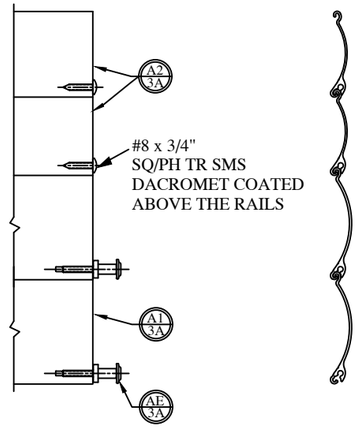



Roll-a-way By QMI
1661 GLENLAKE AVENUE
ITASCA, IL 60143
COPYRIGHT © 2008
QUALITAS MANUFACTURING INC.

DRAWING TITLE:
# NOTICE OF ACCEPTANCE END RETENTION PRODUCT APPROVAL

Digitally signed by: Fowler, Donald
DN: CN = Fowler, Donald OU = Colleagues, VeriClaim, O365 Users
Date: 2020.12.31 15:51:27 -04'00'


DONALD LYNN FOWLER LICENSE No 50458 STATE OF FLORIDA PROFESSIONAL ENGINEER

| | |
|---|---|
| DRAWN: | DLF |
| DATE: | 11-02-09 |
| APPROVED: | DLF |
| DATE: | 11-02-09 |
| DRAWING NO: | 3-01-031 |
| SIZE: B | REV: |
| SCALE: | 1 : 4 |
| SHEET: | 3A OF 26 |

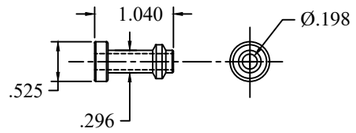



Q1

QOMPACT SCREW BUSHING
ACETEL

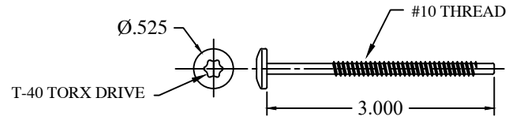



Q2

QOMPACT SCREW
410HT SS
XYAN 5000 COATING
180,000 PSI ULTIMATE
TESILE STRENGTH

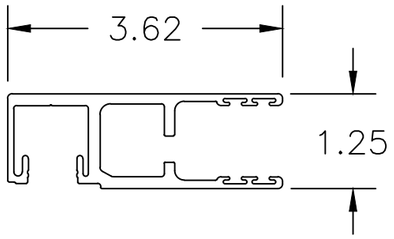



D3

SNAP COVER RETAIN RAIL **
QMI- 664
ALUMINUM 6063-T6

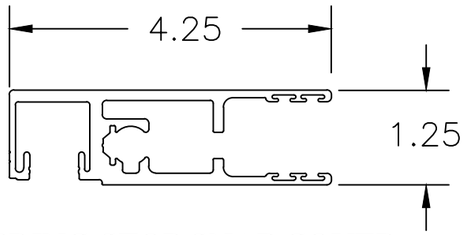



D4

SPRING STOP SNAP COVER
RETAIN RAIL**
QMI- 671
ALUMINUM 6063-T6

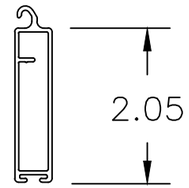


C

QOMPACT BASE SLAT
ALUMINUM 6005-T5

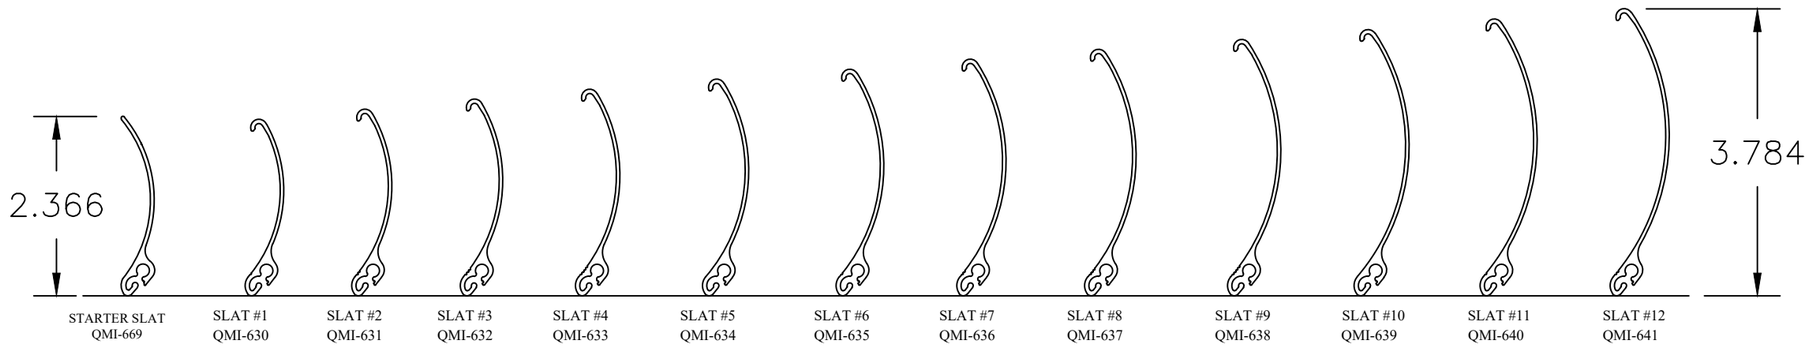


A

QOMPACT SLATS 1 - 12
& STARTER SLAT *
ALUMINUM 6063-T6

* SLATS CAN ONLY BE USED WITH THE RAILS ON THIS PAGE.
** CAN ONLY BE USED WITH QOMPACT SLATS.


Roll-a-way By QMI
1661 GLENLAKE AVENUE
ITASCA, IL 60143
COPYRIGHT © 2008
QUALITAS MANUFACTURING INC.

DRAWING TITLE:
NOTICE OF ACCEPTANCE
END RETENTION
PRODUCT APPROVAL


Digitally signed by: Fowler, Donald
DN: CN = Fowler, Donald OU = Colleagues, VeriClaim, O365 Users
Date: 2020.10.31 15:51:52 -04'00'

DONALD LYNN FOWLER LICENSE No 50458 STATE OF FLORIDA PROFESSIONAL ENGINEER


| | |
|---|---|
| DRAWN: | DLF |
| DATE: | 03-26-12 |
| APPROVED: | DLF |
| DATE: | 03-26-12 |
| DRAWING NO: | 3-01-031 |
| SIZE: B | REV: - |
| SCALE: | 1 : 2 |
| SHEET: | 3B OF 26 |

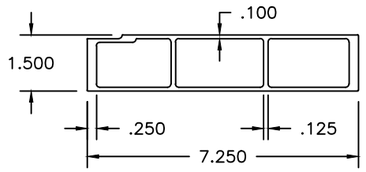



X HEADER 7 1/4"
ALUMINUM 6005-T5

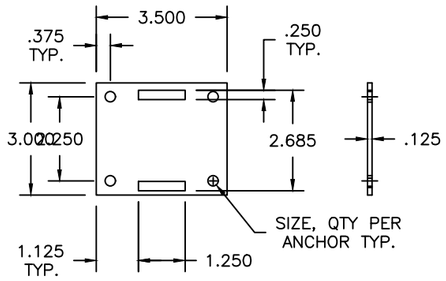



Y 3" REMOVABLE STORM BAR BASE,
STANDARD
ALUMINUM 6061-T6 OR 6005-T5

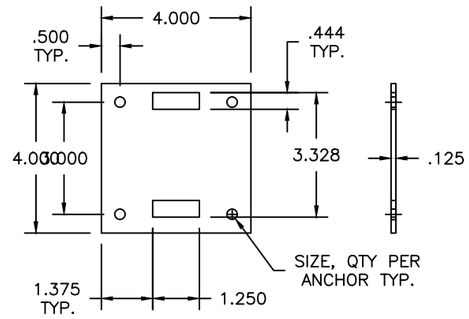



Z 4" REMOVABLE STORM BAR BASE,
STANDARD
ALUMINUM 6061-T6 OR 6005-T5

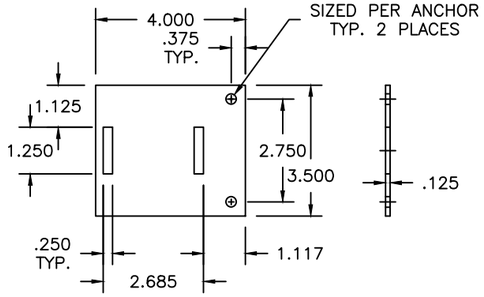



AA 3" REMOVABLE STORM BAR BASE,
EXTENDED
ALUMINUM 6061-T6 OR 6005-T5

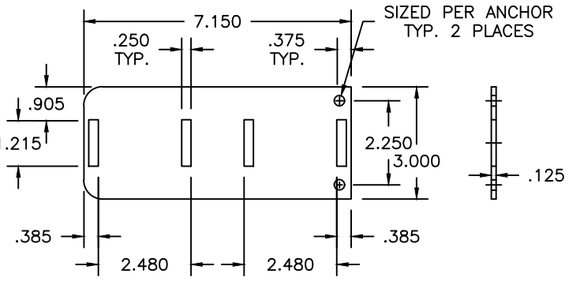



AB 3" REMOVABLE STORM BAR BASE,
EXTENDED
ALUMINUM 6061-T6 OR 6005-T5

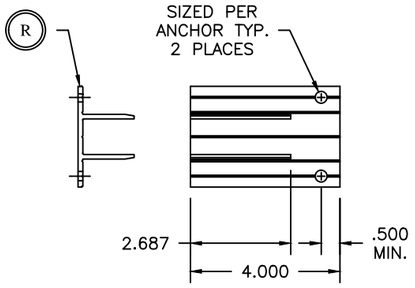



AC 3" FIXED STORM BAR BASE,
EXTENDED
ALUMINUM 6061-T6 OR 6005-T5

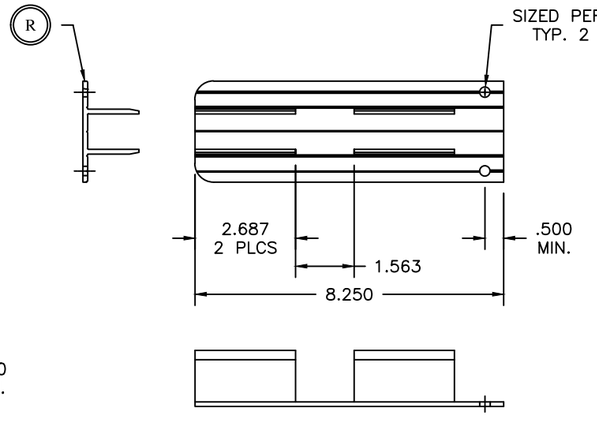



AD 3" FIXED STORM BAR BASE,
DOUBLE
ALUMINUM 6061-T6 OR 6005-T5

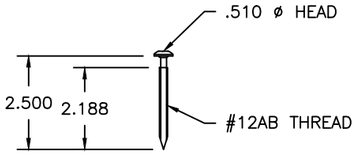



AE END RETENTION SCREW
302 HQ STAINLESS STEEL

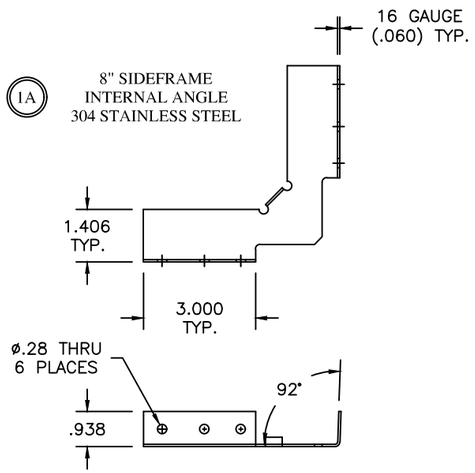



1A 8" SIDEFRAME
INTERNAL ANGLE
304 STAINLESS STEEL

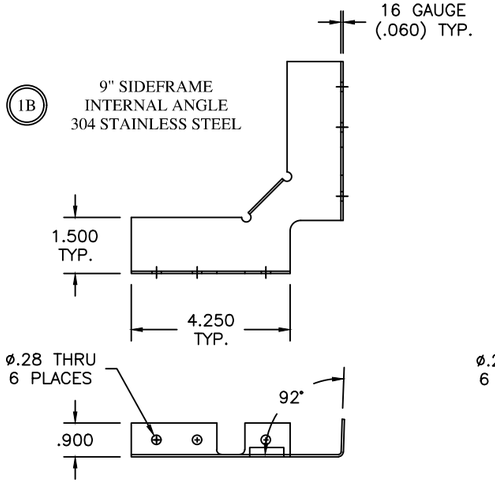


1B 9" SIDEFRAME
INTERNAL ANGLE
304 STAINLESS STEEL

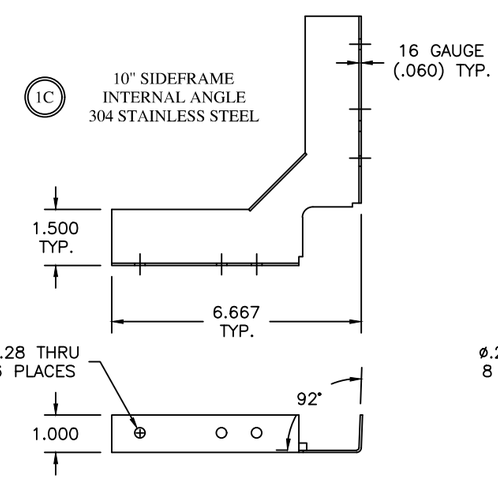


1C 10" SIDEFRAME
INTERNAL ANGLE
304 STAINLESS STEEL

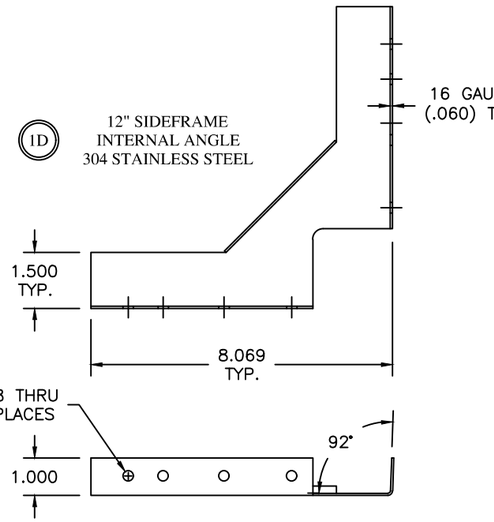


1D 12" SIDEFRAME
INTERNAL ANGLE
304 STAINLESS STEEL

Roll-a-way By OMI
1661 GLENLAKE AVENUE
ITASCA, IL 60143
COPYRIGHT © 2008
QUALITAS MANUFACTURING INC.


DRAWING TITLE:
NOTICE OF ACCEPTANCE
END RETENTION
PRODUCT APPROVAL

Digitally signed by: Fowler, Donald
DN: CN = Fowler, Donald OU = Colleagues, VeriClaim, O365 Users
Date: 2020.10.31 15:52:21 -04'00'


DONALD LYNN FOWLER LICENSE No 50458 STATE OF FLORIDA PROFESSIONAL ENGINEER

| | |
|---|---|
| DRAWN: | DLF |
| DATE: | 4-05-04 |
| APPROVED: | DLF |
| DATE: | 10-28-08 |
| DRAWING NO: | 3-01-031 |
| SIZE: B | REV: A |
| SCALE: | 1 : 4 |
| SHEET: | 4 OF 26 |

## 4" SPRING-LOADED STORM BAR ASSEMBLY
SCALE: 1:2

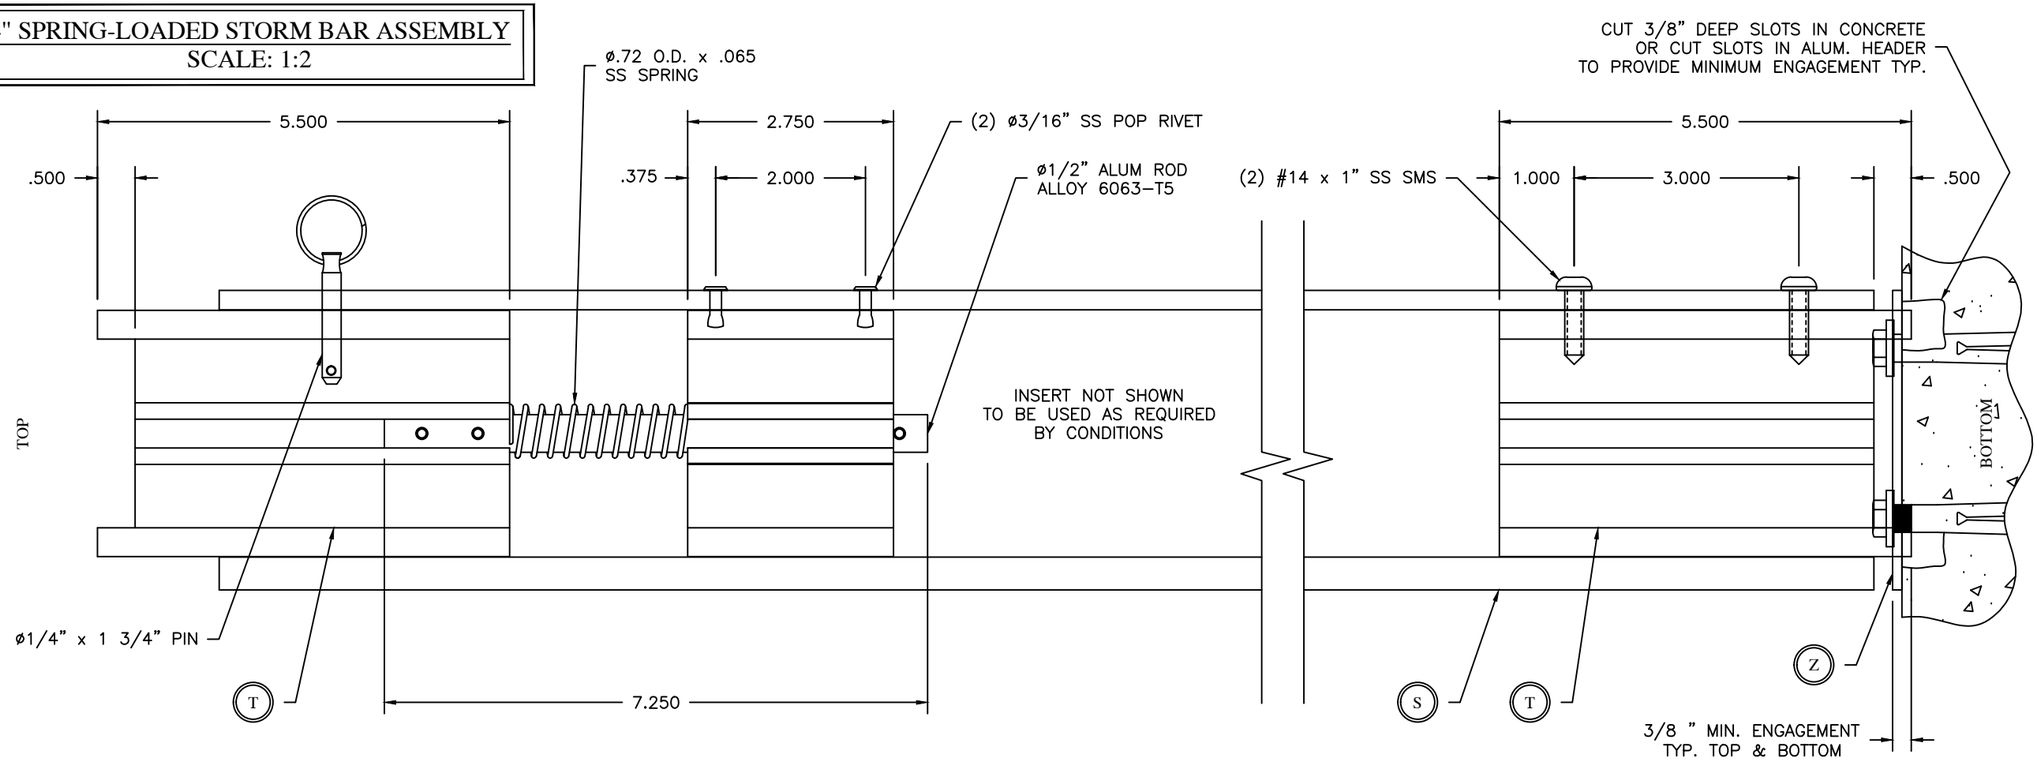


## 3" SPRING-LOADED STORM BAR ASSEMBLY
SCALE: 1:2

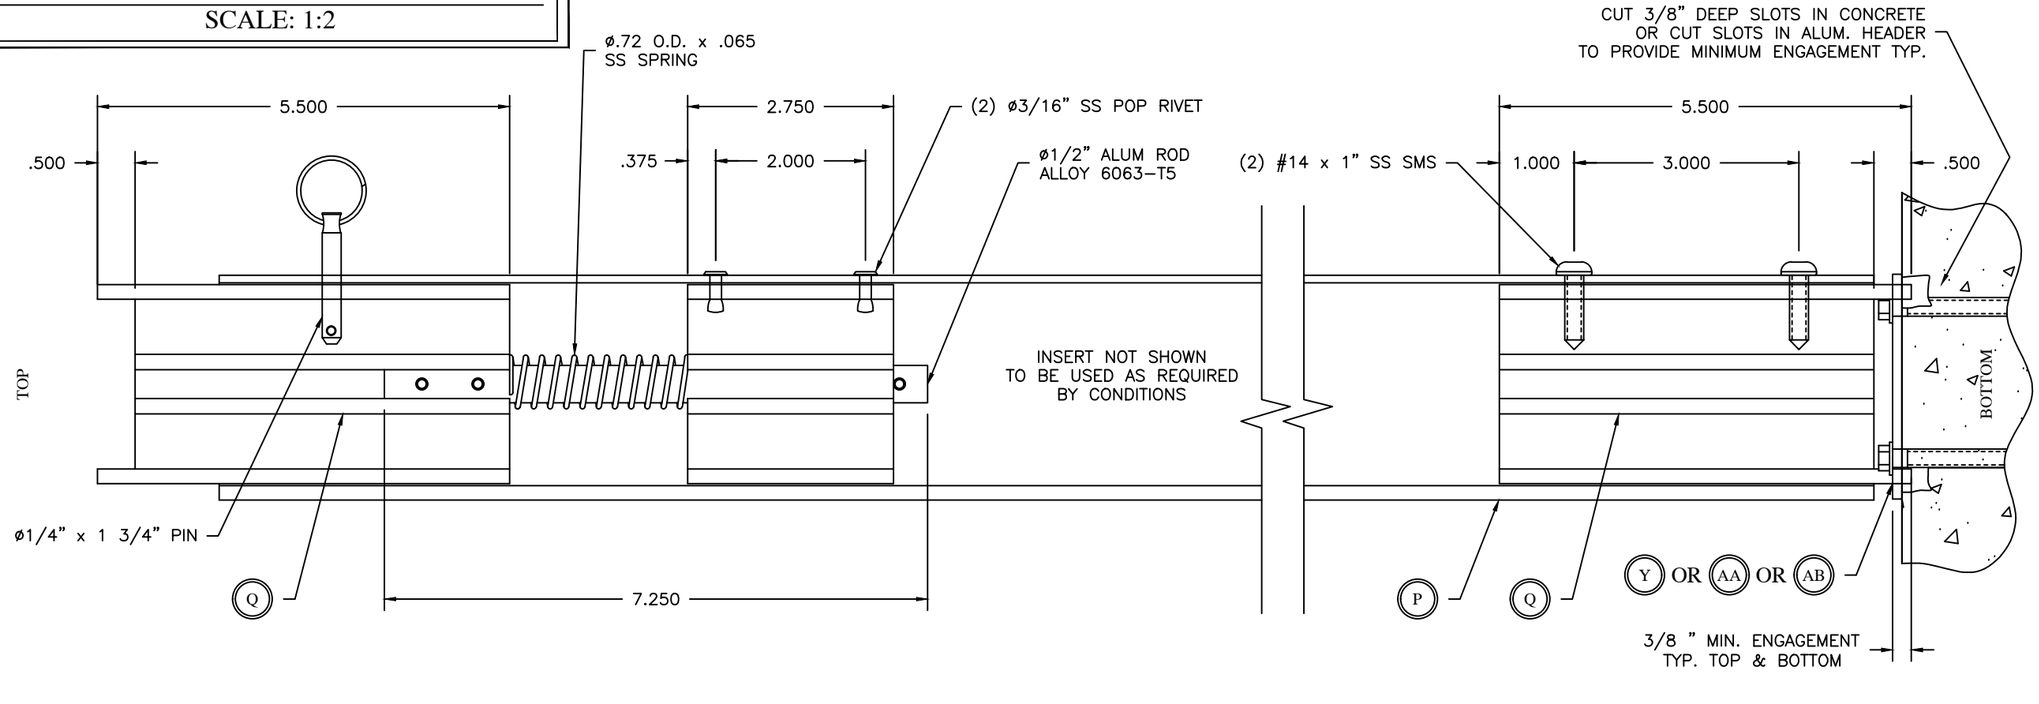



Roll-a-way By OMI
1661 GLENLAKE AVENUE
ITASCA, IL 60143



COPYRIGHT © 2008
QUALITAS MANUFACTURING INC.


DRAWING TITLE:
NOTICE OF ACCEPTANCE
END RETENTION
PRODUCT APPROVAL


Digitally signed by: Fowler, Donald
DN: CN = Fowler, Donald, OU = Colleagues, Ver:Claim, O365 Users
Date: 2020.10.31 15:52:49 -04'00'

DONALD LYNN FOWLER LICENSE No 50458 STATE OF FLORIDA PROFESSIONAL ENGINEER


| | |
|---|---|
| DRAWN: | DF |
| DATE: | 08-10-04 |
| APPROVED: | DF |
| DATE: | 10-28-08 |
| DRAWING NO: | 3-01-031 |
| SIZE: B | REV: - |
| SCALE: | 1 : 4 |
| SHEET: | 4A OF 26 |

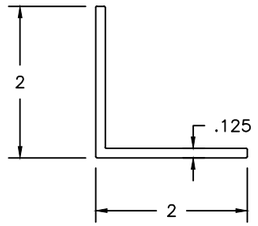



N1 2" x 2" x 1/8" ANGLE
6063-T5 ALLOY

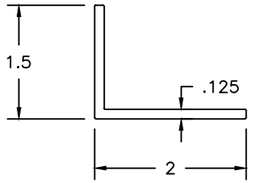



M1 1 1/2" x 2" x 1/8" ANGLE
6063-T5 ALLOY

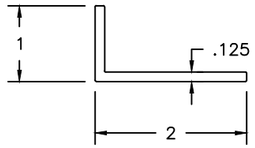



M2 1" x 2" x 1/8" ANGLE
6063-T5 ALLOY

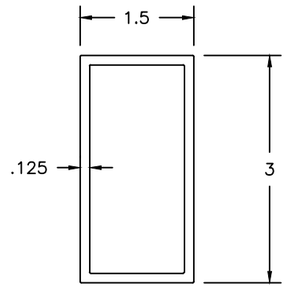



G2 1 1/2" x 3" POST
6063-T5 ALLOY

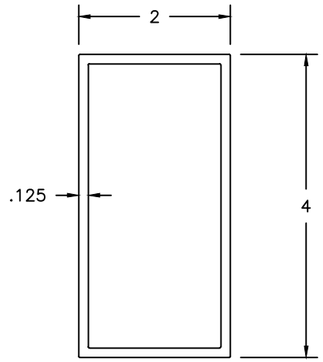



G1 2" x 4" POST
6063-T5 ALLOY

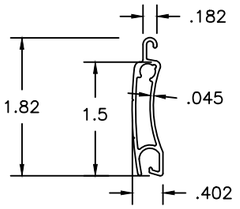



A4 1138ER SLAT
6063-T6 ALLOY

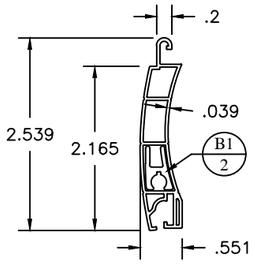



A5 P55 ER SLAT
PVC

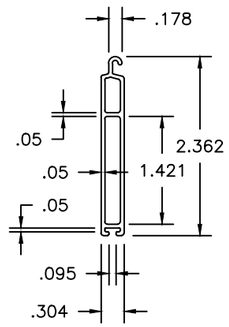


C1 BOTTOM SLAT MINI
6063-T6 ALLOY

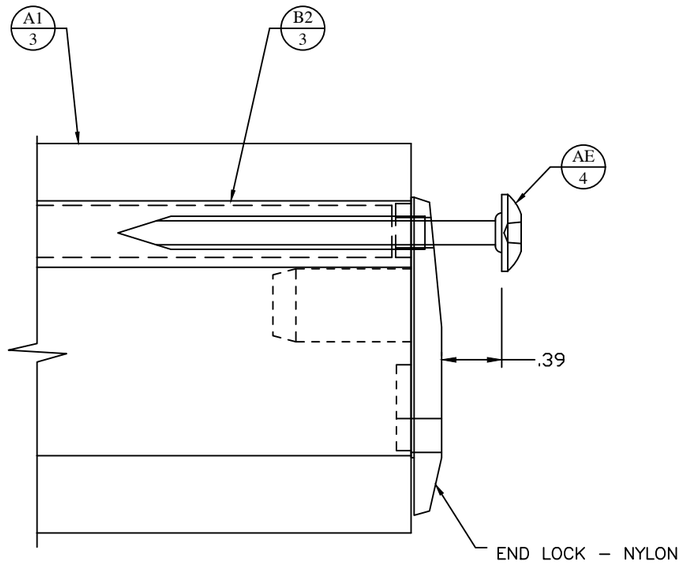


P55 TOP END RETENTION DETAIL
(SCALE FULL)

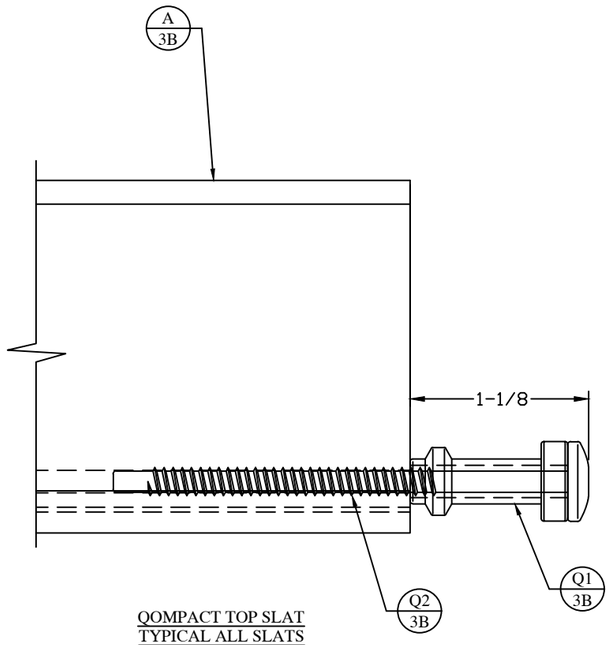


QOMPACT TOP SLAT
TYPICAL ALL SLATS
(SCALE FULL)

Roll-a-way By QMI
1661 GLENLAKE AVENUE
ITASCA, IL 60143
COPYRIGHT © 2008
QUALITAS MANUFACTURING INC.

DRAWING TITLE:


# NOTICE OF ACCEPTANCE
# END RETENTION
# PRODUCT APPROVAL

Digitally signed by: Fowler, Donald
DN: CN = Fowler, Donald, OU = Colleagues, VeriClaim, O365 Users
Date: 2020.10.31 15:53:13 -04'00'


DONALD LYNN FOWLER LICENSE No 50458 STATE OF FLORIDA PROFESSIONAL ENGINEER

D.L. Fowler Registered Engineer


| | |
|---|---|
| DRAWN: | DLF |
| DATE: | 4-01-04 |
| APPROVED: | DLF |
| DATE: | 04-02-12 |
| DRAWING NO: | 3-01-031 |
| SIZE: B | REV: D |
| SCALE: | 1 : 2 |
| SHEET: | 5 OF 26 |

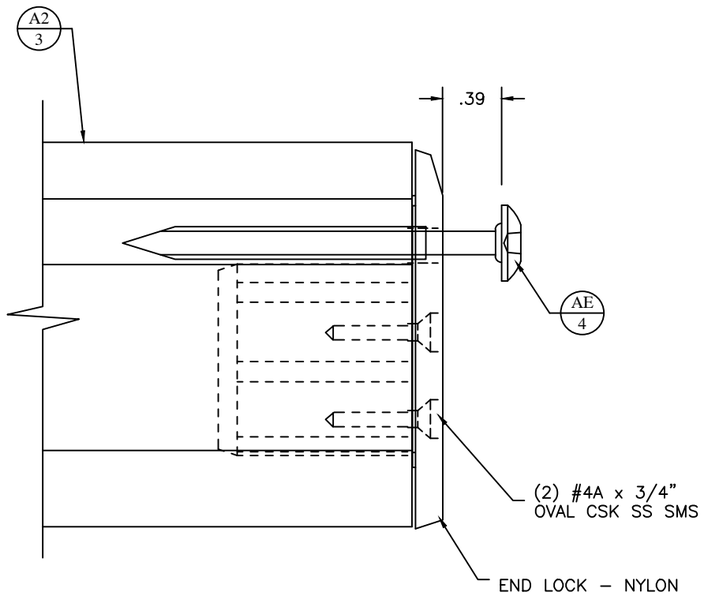



US60 END RETENTION DETAIL
(EVERY SLAT)

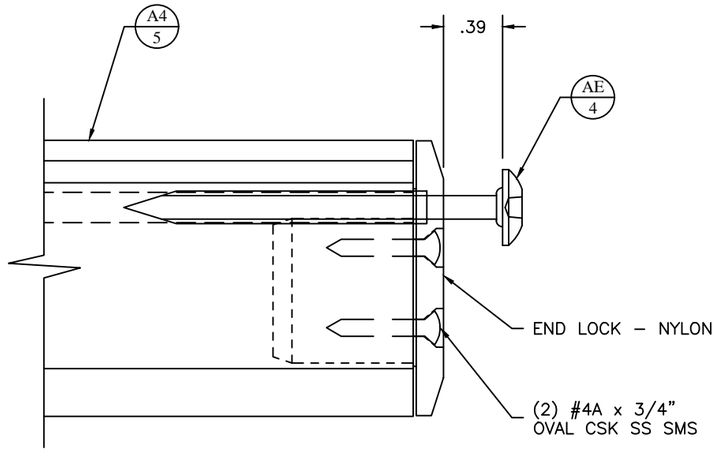


1138 END RETENTION DETAIL
(EVERY OTHER SLAT)

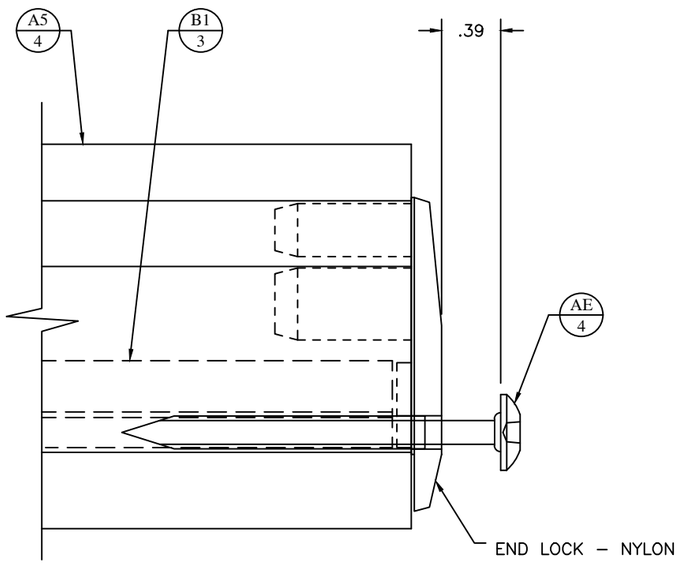


P55 & P55 2ND END RETENTION DETAIL
(P55ER EVERY SLAT)
(P55ER 2ND EVERY OTHER SLAT)

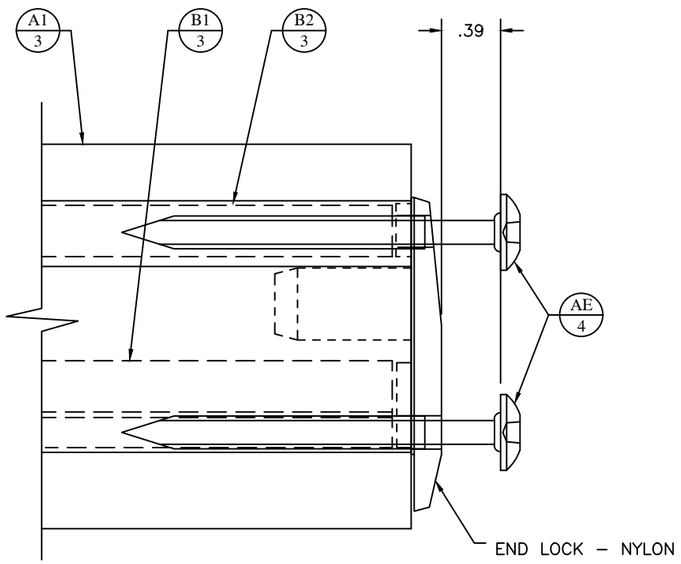


P55 DOUBLE END RETENTION DETAIL
(EVERY SLAT)

Roll-a-way By OMI
1661 GLENLAKE AVENUE
ITASCA, IL 60143
COPYRIGHT © 2008
QUALITAS MANUFACTURING INC.

DRAWING TITLE:
NOTICE OF ACCEPTANCE
END RETENTION
PRODUCT APPROVAL

Digitally signed by: Fowler, Donald
DN: CN = Fowler, Donald OU = Colleagues, VeriClaim, O365 Users
Date: 2020.10.31 15:53:40 -04'00'

DONALD LYNN FOWLER
LICENSE
No 50458
STATE OF
FLORIDA
PROFESSIONAL ENGINEER

| | |
|---|---|
| DRAWN: | DLF |
| DATE: | 4-05-04 |
| APPROVED: | DLF |
| DATE: | 10-28-08 |
| DRAWING NO: | 3-01-031 |
| SIZE: B | REV: A |
| SCALE: | FULL |
| SHEET: | 6 OF 26 |

## ALLOWABLE SLAT SPAN TABLE

| | ********** LARGE MISSILE IMPACT SLATS ********** | | | | | | SMALL MISSILE > 30 FT | |
|---|---|---|---|---|---|---|---|---|
| P.S.F. | AL7-E | Qcompact | US60ER | P55DER | 1138ER | P55TER | P55ER | P55ER 2ND |
| 10 | 233" | 236" | 156" | 164" | 156" | 144" | 164" | 132" |
| 15 | 233" | 236" | 156" | 161" | 156" | 144" | 161" | 132" |
| 20 | 233" | 236" | 156" | 156" | 156" | 144" | 156" | 125" |
| 25 | 233" | 236" | 156" | 152" | 156" | 144" | 152" | 119" |
| 30 | 233" | 236" | 156" | 149" | 156" | 144" | 149" | 114" |
| 35 | 233" | 236" | 146" | 145" | 146" | 144" | 145" | 110" |
| 40 | 223" | 236" | 134" | 141" | 134" | 144" | 141" | 107" |
| 45 | 212" | 230" | 128" | 137" | 128" | 131" | 137" | 102" |
| 50 | 202" | 224" | 121" | 134" | 121" | 118" | 134" | 99" |
| 55 | 192" | 218" | 114" | 130" | 114" | 104" | 130" | 95" |
| 60 | 182" | 212" | 108" | 127" | 108" | 91" | 127" | 91" |
| 65 | 172" | 206" | 105' | 123" | 105' | 78" | 123" | 88" |
| 70 | 162" | 201" | 102" | 119" | 102" | 66" | 119" | 85" |
| 75 | 152" | 195" | 99" | 115" | 99" | 54" | 115" | 82" |
| 80 | 142" | 189" | 96" | 112" | 96" | 42" | 112" | 79" |
| 85 | 132" | 183" | 93" | 108" | 93" | N/A | 108" | 77" |
| 90 | 122" | 177" | 90" | 105" | 90" | N/A | 105" | 74" |
| 95 | 112" | 172" | 87" | 104" | 87" | N/A | N/A | 72" |
| 100 | 102" | 166" | 84" | 102" | 84" | N/A | N/A | 69" |
| 120 | N/A | 142" | 74" | 95" | 74" | N/A | N/A | 60" |
| 140 | N/A | 119" | 68" | 88" | 68" | N/A | N/A | 54" |
| 160 | N/A | 96" | 58" | 81" | 58" | N/A | N/A | 48" |
| 180 | N/A | N/A | 48" | 72" | 48" | N/A | N/A | N/A |
| 200 | N/A | N/A | N/A | 65" | N/A | N/A | N/A | N/A |
| 220 | N/A | N/A | N/A | 58" | N/A | N/A | N/A | N/A |
| 240 | N/A | N/A | N/A | 51" | N/A | N/A | N/A | N/A |
| 260 | N/A | N/A | N/A | 44" | N/A | N/A | N/A | N/A |
| 280 | N/A | N/A | N/A | 37" | N/A | N/A | N/A | N/A |

NOTES:
1. THESE PERFORMANCE SPAN CHARTS DO NOT GUARANTEE USAGE. TRACK ATTACHMENTS, BUILD-OUT, AND MULLIONS MUST BE VERIFIED PER INDIVIDUAL ALLOWABLE USAGE CHARTS.
2. "P55ER" AND "P55ER 2ND"(REBAR EVERY 2ND SLAT) SLAT TYPES ARE SMALL MISSLE IMPACT COMPLIANT AND MUST NOT TO BE USED AS A LARGE MISSILE IMPACT HURRICANE SHUTTER SYSTEMS IN WIND BORNE DEBRIS REGIONS.
3. THE P55DER SLAT TYPE IS RESTRICTED TO A 37" MINIMUM SPAN.

Roll-a-way By QMI
1661 GLENLAKE AVENUE
ITASCA, IL 60143
COPYRIGHT © 2008
QUALITAS MANUFACTURING INC.

DRAWING TITLE:
NOTICE OF ACCEPTANCE
END RETENTION
PRODUCT APPROVAL

Digitally signed by: Fowler, Donald
DN: CN = Fowler, Donald OU = Colleagues, VeriClaim, O365 Users
Date: 2020.10.31 15:54:03 -04'00'

DONALD LYNN FOWLER LICENSE No 50458 STATE OF FLORIDA PROFESSIONAL ENGINEER

| | |
|---|---|
| DRAWN: | DLF |
| DATE: | 10-21-09 |
| APPROVED: | DLF |
| DATE: | 12-15-09 |
| DRAWING NO: | 3-01-031 |
| SIZE: B | REV: B |
| SCALE: | 1/2" = 1'-0" |
| SHEET: | 7 OF 26 |

## RECOMMENDED GLASS CLEARANCE (INCHES)

| PSF\SLAT SPAN | 48 | | | | 60 | | | | 72" | | | | 84" | | | | 96" | | | | 108" | | | | 120" | | | | 132" | | | | 144" | | | | 156" | | | | 168" | | | | 180" | | | | 192" | | | | 204" | | | | 216" | | | | 228" | | | | 240" | | | |
|---|
| | SLAT TYPE | | | | SLAT TYPE | | | | SLAT TYPE | | | | SLAT TYPE | | | | SLAT TYPE | | | | SLAT TYPE | | | | SLAT TYPE | | | | SLAT TYPE | | | | SLAT TYPE | | | | SLAT TYPE | | | | SLAT TYPE | | | | SLAT TYPE | | | | SLAT TYPE | | | | SLAT TYPE | | | | SLAT TYPE | | | | SLAT TYPE | | | | SLAT TYPE | | | |
| | A | B | C | D | A | B | C | D | A | B | C | D | A | B | C | D | A | B | C | D | A | B | C | D | A | B | C | D | A | B | C | D | A | B | C | D | A | B | C | D | A | B | C | D | A | B | C | D | A | B | C | D | A | B | C | D | A | B | C | D | A | B | C | D | A | B | C | D |
| 10 | 1.2 | 1.2 | 1.7 | 4.0 | 2.4 | 1.4 | 2.9 | 4.0 | 3.5 | 1.6 | 4.0 | 5.0 | 3.8 | 2.9 | 4.3 | 5.4 | 4.1 | 4.3 | 4.6 | 5.8 | 4.4 | 4.7 | 4.9 | 6.0 | 4.7 | 5.0 | 5.2 | 7.0 | 5.0 | 5.1 | 5.5 | 8.0 | 5.3 | 5.2 | 5.8 | 8.5 | 5.6 | 5.3 | 6.1 | 9.0 | - | 5.4 | - | 9.5 | - | 5.5 | - | 10.0 | - | 5.5 | - | 10.5 | - | 5.6 | - | 11.0 | - | 5.6 | - | 11.5 | - | 5.6 | - | 12.0 | - | 7.8 | - | 13.0 |
| 15 | 1.3 | 1.3 | 1.8 | 4.0 | 2.5 | 1.7 | 3.0 | 4.0 | 3.5 | 2.4 | 4.0 | 5.0 | 3.8 | 3.6 | 4.3 | 5.5 | 4.1 | 4.4 | 4.6 | 5.8 | 4.4 | 4.9 | 4.9 | 6.2 | 4.7 | 5.3 | 5.2 | 7.1 | 5.0 | 5.8 | 5.5 | 8.2 | 5.3 | 5.6 | 5.8 | 8.7 | 5.6 | 5.7 | 6.1 | 9.3 | - | 5.8 | - | 9.8 | - | 5.9 | - | 10.3 | - | 6.0 | - | 11.0 | - | 6.1 | - | 11.5 | - | 6.1 | - | 12.3 | - | 6.1 | - | 13.0 | - | 8.4 | - | 15.0 |
| 20 | 1.4 | 1.4 | 1.9 | 4.0 | 2.6 | 1.9 | 3.1 | 4.1 | 3.6 | 3.2 | 4.1 | 5.1 | 3.9 | 4.1 | 4.4 | 5.6 | 4.2 | 4.6 | 4.7 | 5.8 | 4.5 | 5.1 | 5.0 | 6.4 | 4.8 | 5.5 | 5.3 | 7.2 | 5.1 | 6.3 | 5.6 | 8.3 | 5.4 | 5.9 | 5.9 | 8.8 | 5.7 | 6.1 | 6.2 | 9.6 | - | 6.3 | - | 10.1 | - | 6.4 | - | 10.6 | - | 6.5 | - | 11.4 | - | 6.6 | - | 12.0 | - | 6.6 | - | 13.0 | - | 6.6 | - | 14.0 | - | 8.9 | - | 17.0 |
| 25 | 1.5 | 1.5 | 2.0 | 4.0 | 2.7 | 1.9 | 3.2 | 4.1 | 3.6 | 3.8 | 4.1 | 5.1 | 3.9 | 4.2 | 4.4 | 5.6 | 4.2 | 4.7 | 4.7 | 5.8 | 4.5 | 5.3 | 5.0 | 6.6 | 4.8 | 5.7 | 5.3 | 7.3 | 5.1 | 6.7 | 5.6 | 8.5 | 5.4 | 6.3 | 5.9 | 9.0 | - | 6.5 | - | 9.8 | - | 6.7 | - | 10.4 | - | 6.9 | - | 10.9 | - | 7.0 | - | 11.8 | - | 7.1 | - | 12.5 | - | 7.1 | - | 13.7 | - | 7.1 | - | 15.0 | - | 9.5 | - | 18.0 |
| 30 | 1.6 | 1.6 | 2.1 | 4.0 | 2.8 | 2.3 | 3.3 | 4.2 | 3.6 | 3.9 | 4.1 | 5.2 | 3.9 | 4.4 | 4.4 | 5.7 | 4.2 | 4.9 | 4.7 | 5.8 | 4.5 | 5.6 | 5.0 | 6.8 | 4.8 | 6.0 | 5.3 | 7.4 | 5.1 | 7.1 | 5.6 | 8.6 | 5.4 | 6.6 | 5.9 | 9.2 | - | 6.9 | - | 10.1 | - | 7.1 | - | 10.7 | - | 7.3 | - | 11.2 | - | 7.5 | - | 12.2 | - | 7.6 | - | 13.1 | - | 7.6 | - | 14.4 | - | 7.6 | - | 16.0 | - | 10.0 | - | 19.0 |
| 35 | 1.7 | 1.7 | 2.2 | 4.0 | 2.9 | 2.7 | 3.4 | 4.2 | 3.7 | 3.9 | 4.2 | 5.2 | 4.0 | 4.5 | 4.5 | 5.8 | 4.3 | 5.1 | 4.8 | 5.8 | 4.6 | 5.8 | 5.1 | 7.0 | 4.9 | 6.2 | 5.4 | 7.5 | 5.2 | 7.6 | 5.7 | 8.8 | 5.5 | 7.0 | 6.0 | 9.4 | - | 7.3 | - | 10.4 | - | 7.5 | - | 11.0 | - | 7.8 | - | 11.5 | - | 8.0 | - | 12.6 | - | 8.1 | - | 13.6 | - | 8.2 | - | 15.1 | - | 8.1 | - | 17.0 | - | 10.6 | - | 19.0 |
| 40 | 1.8 | 1.8 | 2.3 | 4.0 | 3.0 | 3.0 | 3.5 | 4.3 | 3.7 | 4.0 | 4.2 | 5.2 | 4.0 | 4.6 | 4.5 | 5.9 | 4.3 | 5.2 | 4.8 | 5.8 | 4.6 | 6.0 | 5.1 | 7.2 | 4.9 | 6.5 | 5.4 | 7.6 | 5.2 | 8.0 | 5.7 | 9.0 | - | 7.3 | - | 9.6 | - | 7.7 | - | 10.7 | - | 8.0 | - | 11.3 | - | 8.3 | - | 11.8 | - | 8.5 | - | 13.0 | - | 8.6 | - | 14.2 | - | 8.7 | - | 15.8 | - | 8.6 | - | 18.0 | - | - | - | 20.0 |
| 45 | 1.9 | 1.9 | 2.4 | 4.0 | 3.1 | 3.4 | 3.6 | 4.3 | 3.7 | 4.1 | 4.2 | 5.3 | 4.0 | 4.7 | 4.5 | 5.9 | 4.3 | 5.4 | 4.8 | 5.8 | 4.6 | 6.2 | 5.1 | 7.3 | 4.9 | 6.7 | 5.4 | 7.8 | 5.2 | 8.5 | 5.7 | 9.1 | - | 7.7 | - | 9.8 | - | 8.1 | - | 10.9 | - | 8.4 | - | 11.6 | - | 8.7 | - | 12.1 | - | 9.0 | - | 13.4 | - | 9.1 | - | 14.8 | - | 9.2 | - | 16.6 | - | 9.1 | - | 19.0 | - | - | - | - |
| 50 | 2.0 | 2.0 | 2.5 | 4.0 | 3.2 | 3.5 | 3.7 | 4.4 | 3.7 | 4.2 | 4.2 | 5.3 | 4.0 | 4.9 | 4.5 | 6.0 | 4.3 | 5.5 | 4.8 | 5.8 | 4.7 | 6.4 | 5.2 | 7.5 | 5.1 | 7.0 | 5.6 | 7.9 | 5.5 | 8.9 | 6.0 | 9.2 | - | 8.0 | - | 10.0 | - | 8.4 | - | 11.1 | - | 8.8 | - | 11.9 | - | 9.2 | - | 12.4 | - | 9.5 | - | 13.8 | - | 9.7 | - | 15.3 | - | 9.7 | - | 17.2 | - | - | - | - | - | - | - | - |
| 55 | 2.1 | 2.1 | 2.6 | 4.0 | 3.2 | 3.5 | 3.7 | 4.4 | 3.8 | 4.3 | 4.3 | 5.4 | 4.1 | 5.0 | 4.6 | 6.1 | 4.4 | 5.7 | 4.9 | 5.8 | 4.8 | 6.6 | 5.3 | 7.6 | 5.2 | 7.2 | 5.7 | 8.1 | 5.6 | 9.3 | - | 9.3 | - | 8.4 | - | 10.2 | - | 8.8 | - | 11.3 | - | 9.3 | - | 12.2 | - | 9.7 | - | 12.9 | - | 10.0 | - | 14.1 | - | 10.2 | - | 15.8 | - | - | - | 18.0 | - | - | - | - | - | - | - | - |
| 60 | 2.2 | 2.2 | 2.7 | 4.0 | 3.3 | 3.6 | 3.8 | 4.5 | 3.8 | 4.4 | 4.3 | 5.4 | 4.1 | 5.1 | 4.6 | 6.2 | 4.5 | 5.8 | 5.0 | 5.9 | 4.9 | 6.8 | 5.4 | 7.7 | 5.3 | 7.5 | 5.8 | 8.2 | - | 9.8 | - | 9.4 | - | 8.7 | - | 10.4 | - | 9.2 | - | 11.5 | - | 9.7 | - | 12.5 | - | 10.1 | - | 13.4 | - | 10.5 | - | 14.5 | - | 10.7 | - | 16.4 | - | - | - | - | - | - | - | - | - | - | - | - |
| 65 | 2.3 | 2.3 | 2.8 | 4.0 | 3.3 | 3.7 | 3.8 | 4.5 | 3.8 | 4.5 | 4.3 | 5.4 | 4.2 | 5.2 | 4.7 | 6.3 | 4.5 | 6.0 | 5.0 | 6.1 | 4.9 | 7.0 | 5.4 | 7.8 | 5.3 | 7.7 | 5.8 | 8.4 | - | 10.2 | - | 9.5 | - | 9.1 | - | 10.6 | - | 9.6 | - | 11.7 | - | 10.1 | - | 12.8 | - | 10.6 | - | 13.7 | - | 10.9 | - | 15.0 | - | - | - | 17.0 | - | - | - | - | - | - | - | - | - | - | - | - |
| 70 | 2.5 | 2.4 | 3.0 | 4.0 | 3.4 | 3.7 | 3.9 | 4.6 | 3.9 | 4.6 | 4.4 | 5.5 | 4.2 | 5.3 | 4.7 | 6.4 | 4.6 | 6.2 | 5.1 | 6.3 | 5.0 | 7.2 | 5.5 | 7.9 | 5.4 | 7.9 | - | 8.6 | - | 10.6 | - | 9.6 | - | 9.4 | - | 10.8 | - | 10.0 | - | 11.9 | - | 10.6 | - | 13.2 | - | 11.0 | - | 14.1 | - | - | - | 15.5 | - | - | - | - | - | - | - | - | - | - | - | - | - | - | - | - |
| 75 | 2.6 | 2.5 | 3.1 | 4.0 | 3.4 | 3.8 | 3.9 | 4.6 | 3.9 | 4.7 | 4.4 | 5.5 | 4.3 | 5.5 | 4.8 | 6.5 | 4.7 | 6.3 | 5.2 | 6.4 | 5.1 | 7.4 | 5.6 | 8.0 | - | 8.2 | - | 8.7 | - | 11.1 | - | 9.8 | - | 9.8 | - | 11.0 | - | 10.4 | - | 12.1 | - | 11.0 | - | 13.5 | - | - | - | 14.4 | - | - | - | 16.0 | - | - | - | - | - | - | - | - | - | - | - | - | - | - | - | - |
| 80 | 2.7 | 2.6 | 3.2 | 4.0 | 3.2 | 3.8 | 3.7 | 4.7 | 4.0 | 4.7 | 4.5 | 5.6 | 4.4 | 5.6 | 4.9 | 6.6 | 4.7 | 6.5 | 5.2 | 6.6 | 5.1 | 7.6 | 5.6 | 8.1 | - | 8.4 | - | 8.8 | - | 11.5 | - | 10.0 | - | 10.1 | - | 11.2 | - | 10.8 | - | 12.3 | - | - | - | 13.8 | - | - | - | 14.7 | - | - | - | - | - | - | - | - | - | - | - | - | - | - | - | - | - | - | - | - |
| 85 | 2.8 | 2.7 | 3.3 | 4.0 | 3.3 | 3.9 | 3.8 | 4.7 | 4.0 | 4.8 | 4.5 | 5.6 | 4.4 | 5.7 | 4.9 | 6.7 | 4.8 | 6.6 | - | 6.7 | 5.2 | 7.8 | - | 8.3 | - | 8.7 | - | 9.0 | - | 11.9 | - | 10.2 | - | 10.5 | - | 11.5 | - | - | - | 12.6 | - | - | - | 14.0 | - | - | - | 15.0 | - | - | - | - | - | - | - | - | - | - | - | - | - | - | - | - | - | - | - | - |
| 90 | 2.9 | 2.8 | 3.4 | 4.0 | 3.4 | 4.0 | 3.9 | 4.8 | 4.0 | 4.9 | 4.5 | 5.7 | 4.5 | 5.8 | 5.0 | 6.7 | 4.9 | 6.8 | - | 6.9 | - | 8.0 | - | 8.4 | - | 8.9 | - | 9.2 | - | 12.4 | - | 10.4 | - | 10.8 | - | 11.7 | - | - | - | 12.8 | - | - | - | 14.1 | - | - | - | - | - | - | - | - | - | - | - | - | - | - | - | - | - | - | - | - | - | - | - | - | - | - |
| 95 | 3.0 | 3.0 | 3.5 | 4.0 | 3.5 | 4.0 | 4.0 | 4.8 | 4.1 | 5.0 | 4.6 | 5.8 | 4.5 | 6.0 | 5.0 | 6.8 | 5.0 | 6.9 | - | 7.0 | - | 8.2 | - | 8.6 | - | 9.2 | - | 9.3 | - | 12.8 | - | 10.6 | - | - | - | 12.0 | - | - | - | 13.0 | - | - | - | 14.2 | - | - | - | - | - | - | - | - | - | - | - | - | - | - | - | - | - | - | - | - | - | - | - | - | - | - |
| 100 | 3.1 | 3.1 | 3.6 | 4.0 | 3.6 | 4.1 | 4.1 | 4.9 | 4.1 | 5.1 | 4.6 | 5.8 | 4.6 | 6.1 | 5.1 | 6.8 | 5.1 | 7.1 | - | 7.2 | - | 8.4 | - | 8.8 | - | 9.4 | - | 9.5 | - | - | - | 10.8 | - | - |
| 120 | 3.3 | - | 3.8 | 4.0 | 3.8 | - | 4.3 | 4.9 | 4.3 | - | - | 5.9 | 4.8 | - | - | 6.9 | 5.3 | 7.7 | - | 7.8 | - | 9.2 | - | 8.9 | - | - | - | 9.7 | - | - | - | 11.0 | - | - |
| 140 | 3.5 | - | 4.0 | 4.0 | 4.0 | - | 4.5 | 5.0 | 4.5 | - | - | 5.9 | 5.0 | - | - | 6.9 | - | - | - | 8.3 | - | - | - | 9.0 | - | - | - | 10.0 |---|
| 160 | 3.7 | - | 4.2 | 4.0 | 4.2 | - | - | 5.0 | 4.7 | - | - | 6.0 | - | - | - | 7.0 | - | - | - | 8.5 |---|
| 180 | 3.8 | - | 4.3 | - | 4.3 | - | - | - | 4.8 |---|
| 200 | 3.9 | - | - | - | 4.4 |---|
| 220 | 3.9 |---|
| 240 | 4.0 |---|
| 260 |---|
| 280 |---|

| | SLAT TYPE |
|---|---|
| A | P55TER, US60ER, AND P55DER |
| B | AL7-E |
| C | P55ER, P55ER 2ND, & 1138ER |
| D | QOMPACT |

Roll-a-way By AMI

1661 GLENLAKE AVENUE
ITASCA, IL 60143

COPYRIGHT © 2008
QUALITAS MANUFACTURING INC.


DRAWING TITLE:

NOTICE OF ACCEPTANCE
END RETENTION
PRODUCT APPROVAL

Digitally signed by: Fowler, Donald
DN: CN = Fowler, Donald, OU = Colleagues, VeriClaim, O365 O.U., Project: Users
Date: 2020.10.31 15:54:32 -04'00'

DONALD LYNN FOWLER LICENSE No 50458 STATE OF FLORIDA PROFESSIONAL ENGINEER

| | |
|---|---|
| DRAWN: | DLF |
| DATE: | 10-21-09 |
| APPROVED: | DLF |
| DATE: | 04-20-12 |
| DRAWING NO: | 3-01-031 |
| SIZE: | B |
| REV: | A |
| SCALE: | 1/2" = 1'-0" |
| SHEET: | 7A OF 26 |

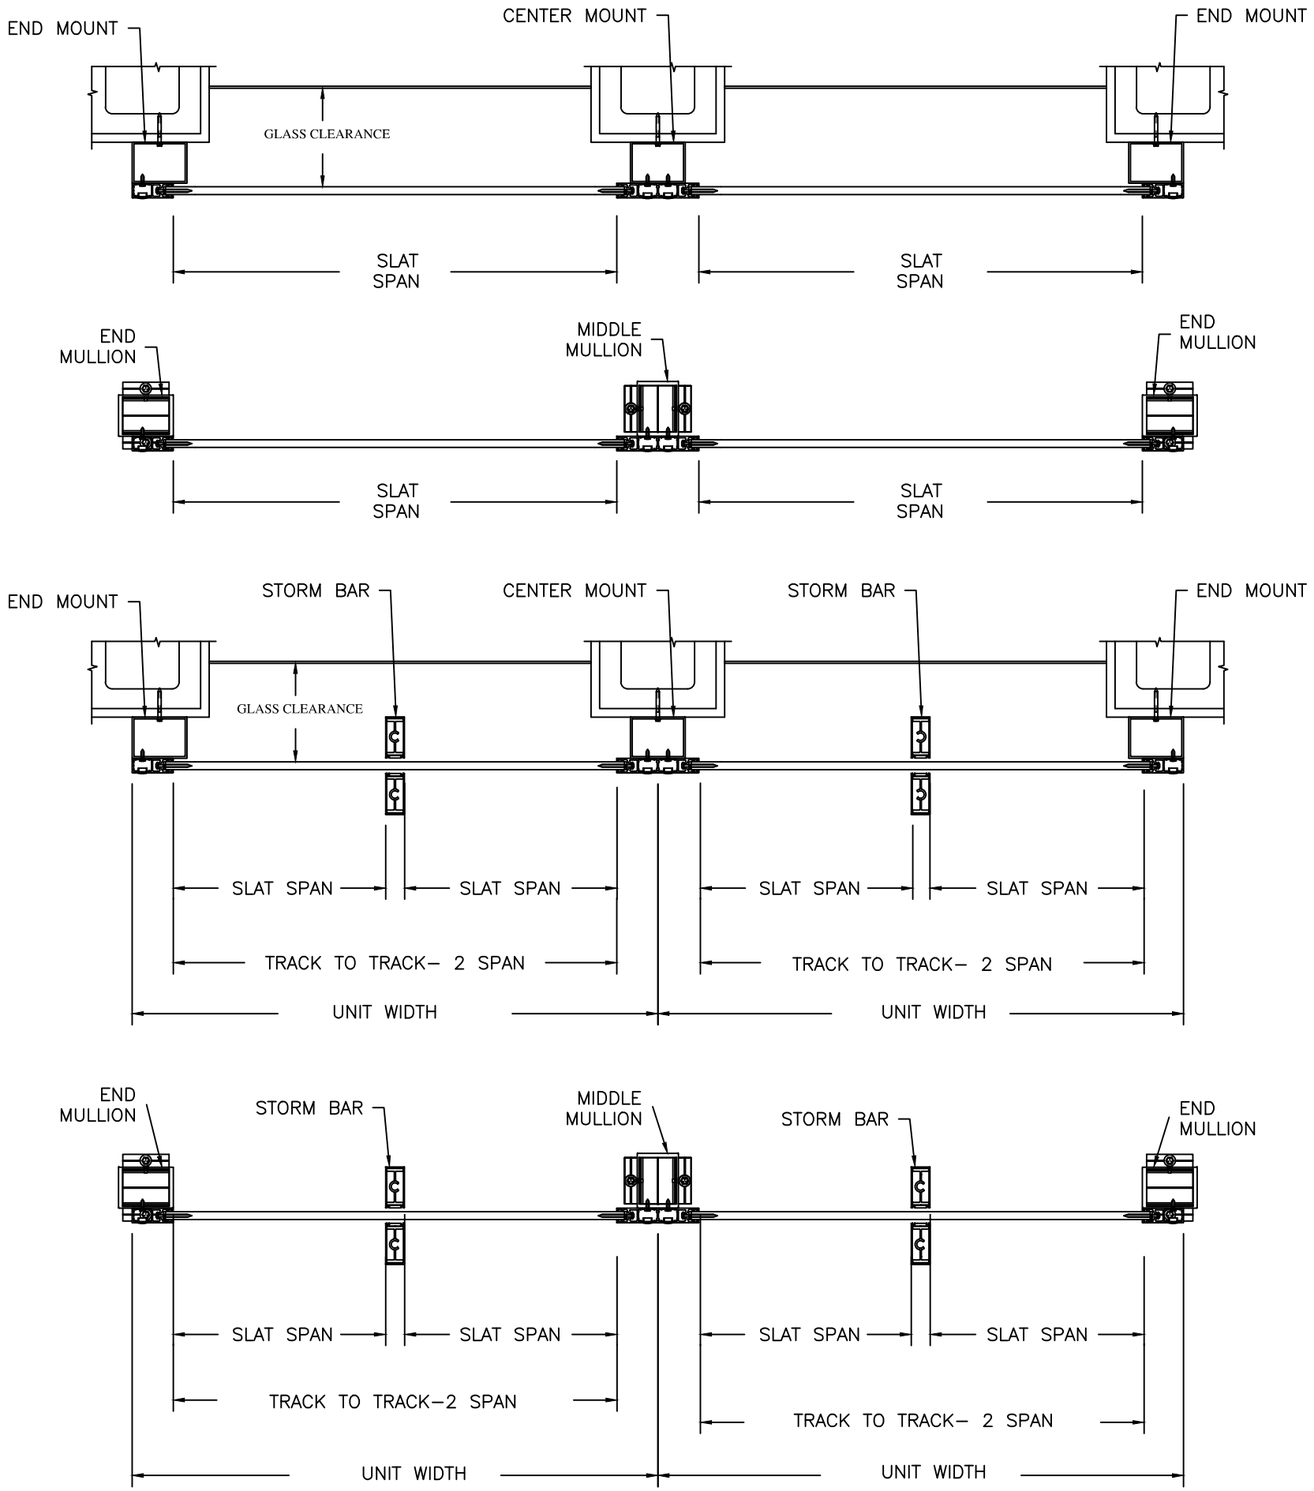


Roll-a-way By OMI
1661 GLENLAKE AVENUE
ITASCA, IL 60143
COPYRIGHT © 2008
QUALITAS MANUFACTURING INC.


DRAWING TITLE:

# NOTICE OF ACCEPTANCE
# END RETENTION
# PRODUCT APPROVAL

Digitally signed by: Fowler, Donald
DN: CN = Fowler, Donald OU = Colleagues, VeriClaim, O365 Users
Date: 2020.10.31 15:54:56 -04'00'

DONALD LYNN FOWLER LICENSE No 50458 STATE OF FLORIDA PROFESSIONAL ENGINEER

| | |
|---|---|
| DRAWN: | DLF |
| DATE: | 10-21-09 |
| APPROVED: | DLF |
| DATE: | 10-21-09 |
| DRAWING NO: | 3-01-031 |
| SIZE: B | REV: - |
| SCALE: | 1/2" = 1'-0" |
| SHEET: | 8 OF 26 |

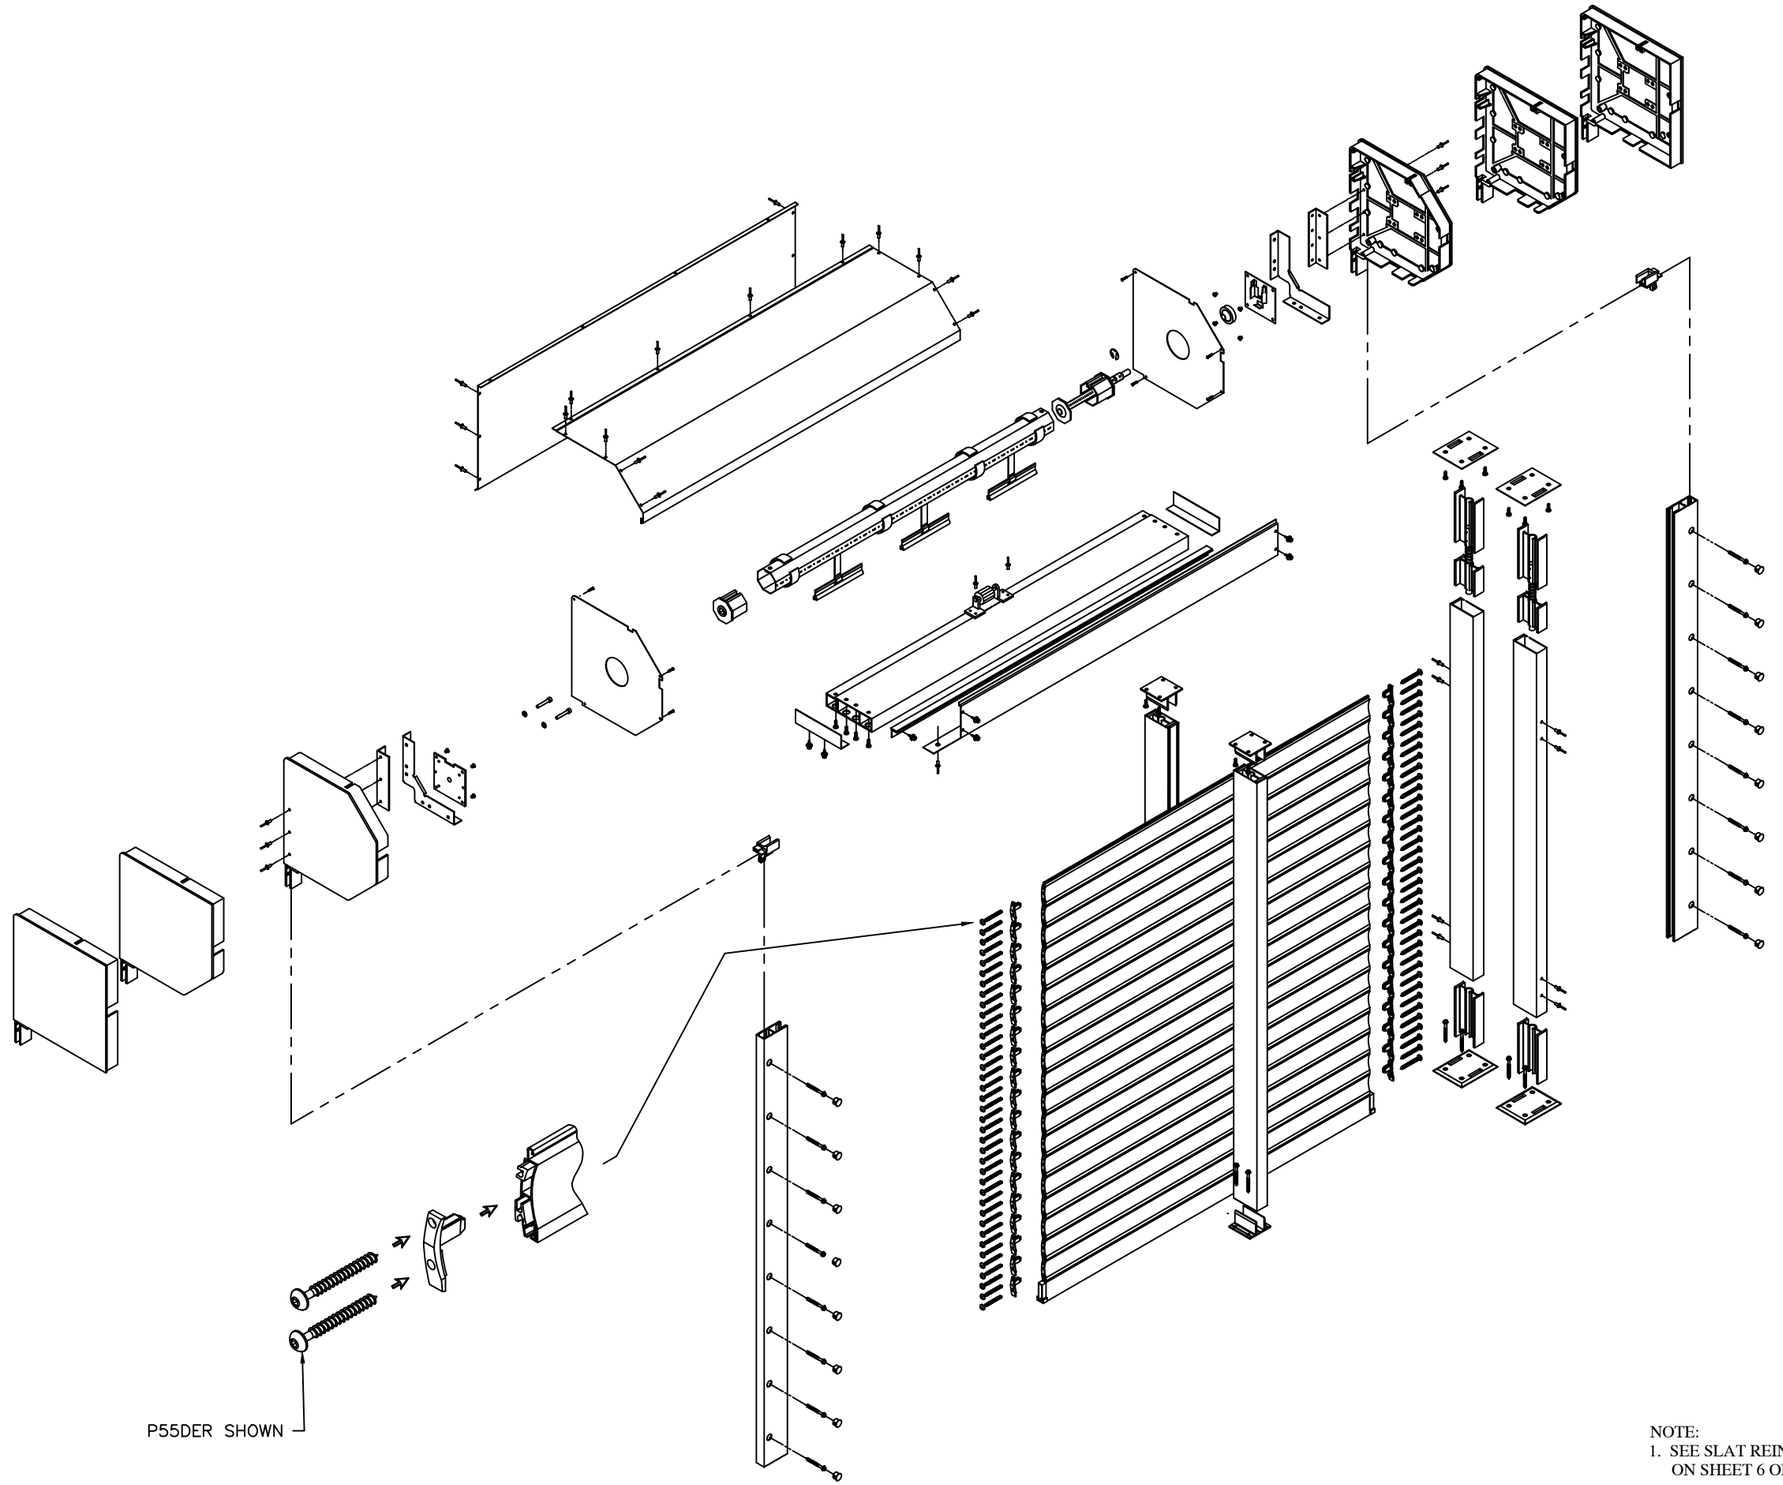


Roll-a-way By QMI

1661 GLENLAKE AVENUE
ITASCA, IL 60143
COPYRIGHT © 2008
QUALITAS MANUFACTURING INC.

DRAWING TITLE:


# NOTICE OF ACCEPTANCE
# END RETENTION
# PRODUCT APPROVAL

Digitally signed by: Fowler, Donald
DN: CN = Fowler, Donald OU = Colleagues, VeriClaim, O365 Users, C
Date: 2020.10.31 15:55:34 -04'00'

DONALD LYNN FOWLER LICENSE No 50458 STATE OF FLORIDA PROFESSIONAL ENGINEER

NOTE:
1. SEE SLAT REINFORCEMENT DETAILS ON SHEET 6 OF 26.

| | |
|---|---|
| DRAWN: | DLF |
| DATE: | 10-21-09 |
| APPROVED: | DLF |
| DATE: | 10-21-09 |
| DRAWING NO: | 3-01-031 |
| SIZE: B | REV: - |
| SCALE: | N.T.S. |
| SHEET: | 9 OF 26 |

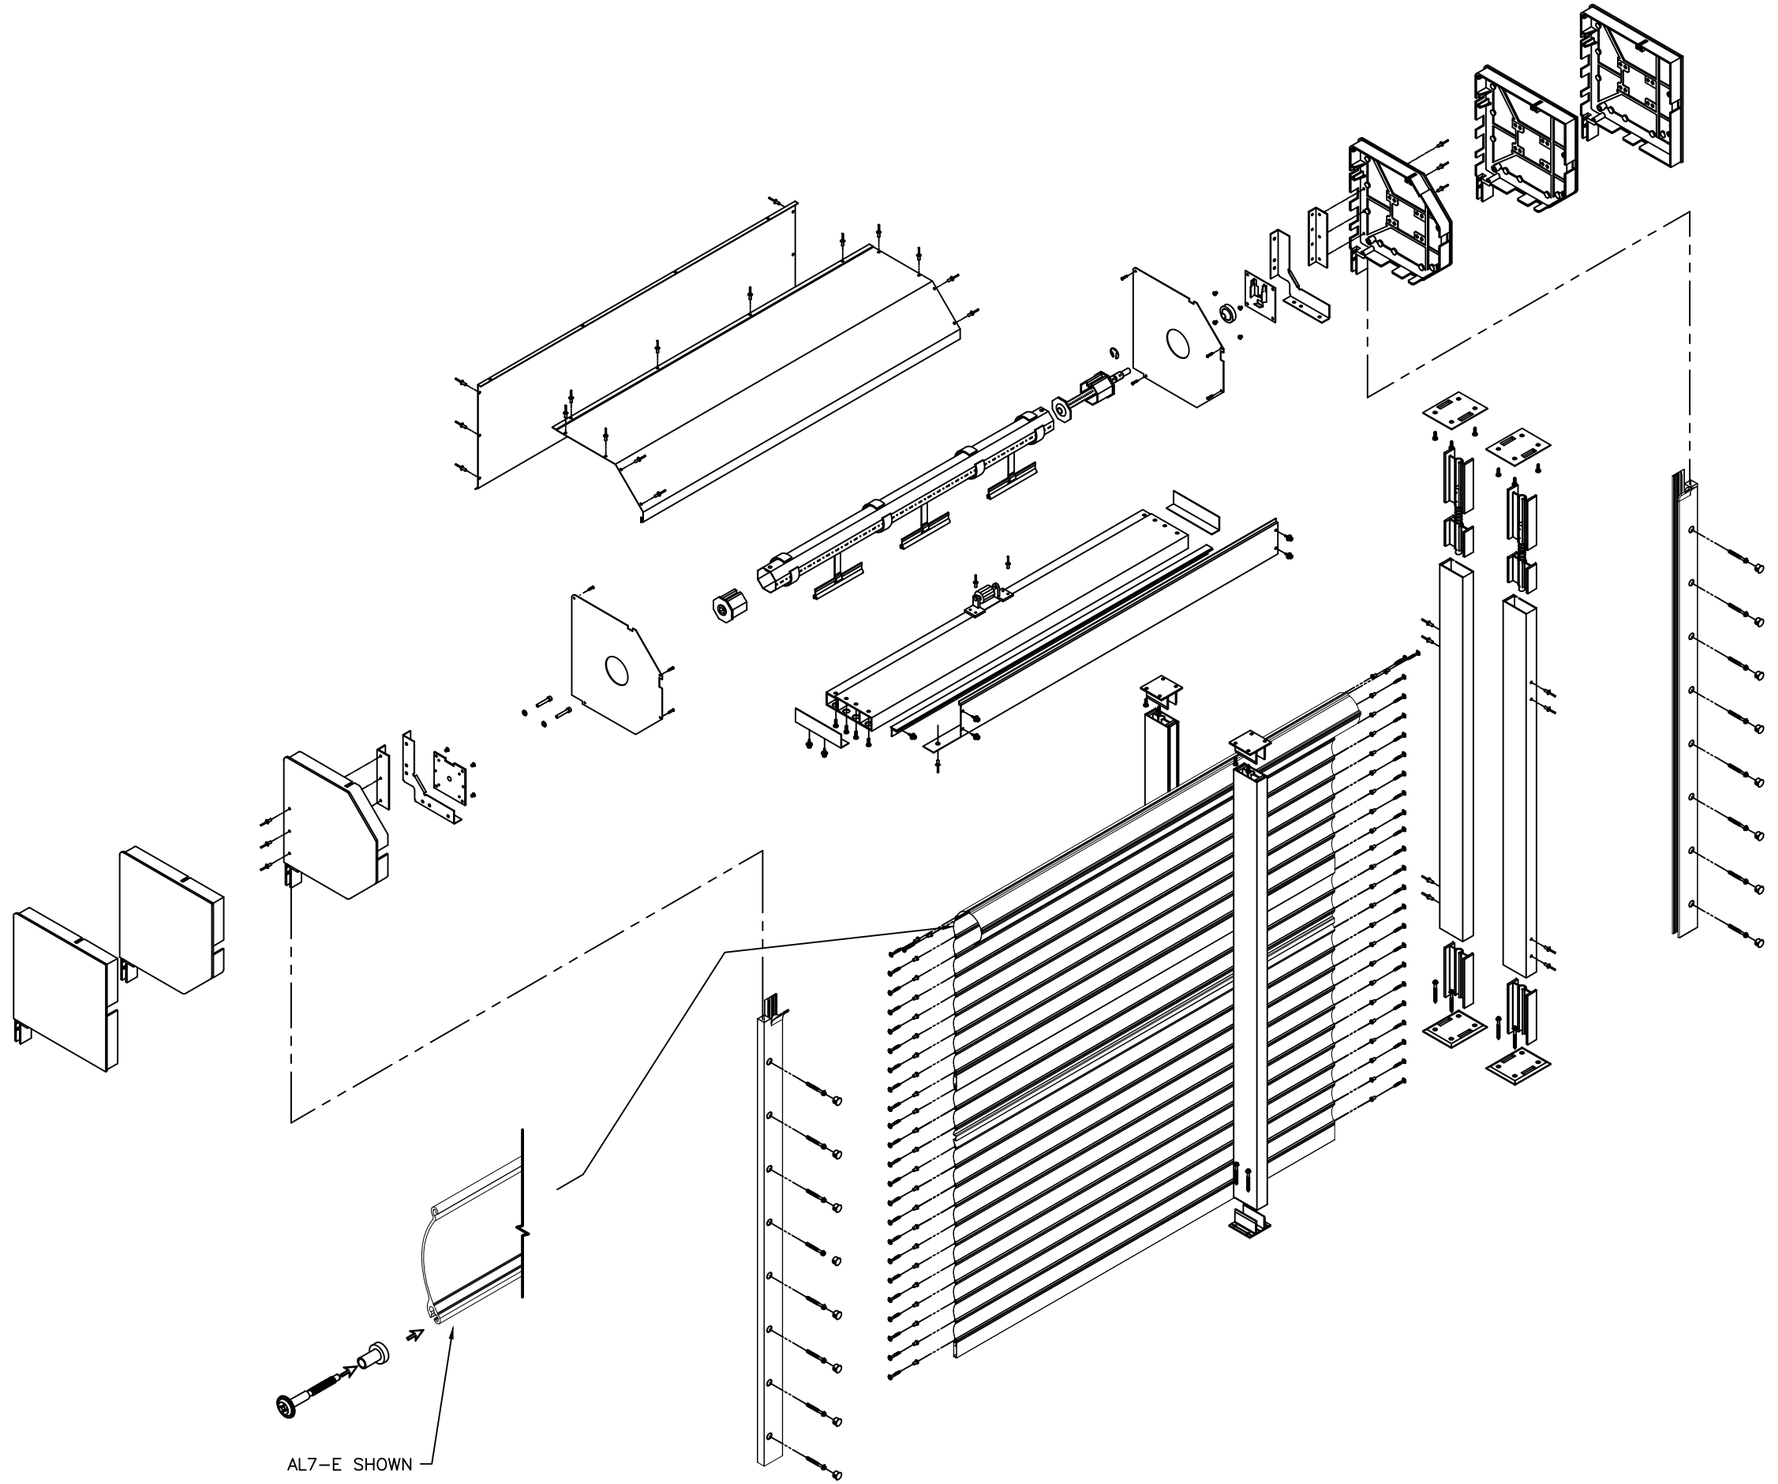


Roll-a-way By QMI

1661 GLENLAKE AVENUE
ITASCA, IL 60143
COPYRIGHT © 2008
QUALITAS MANUFACTURING INC.

DRAWING TITLE:


NOTICE OF ACCEPTANCE
END RETENTION
PRODUCT APPROVAL

Digitally signed by: Fowler, Donald
DN: CN = Fowler, Donald OU = Colleagues, VeriClaim, O365 Users
Date: 2020.10.31 15:56:05 -04'00'


DONALD LYNN FOWLER LICENSE No 50458 STATE OF FLORIDA PROFESSIONAL ENGINEER

| | |
|---|---|
| DRAWN: | DLF |
| DATE: | 11-04-09 |
| APPROVED: | DLF |
| DATE: | 11-04-09 |
| DRAWING NO: | 3-01-031 |
| SIZE: B | REV: - |
| SCALE: | N.T.S. |
| SHEET: | 9A OF 26 |


SECTION "A-A" (1)

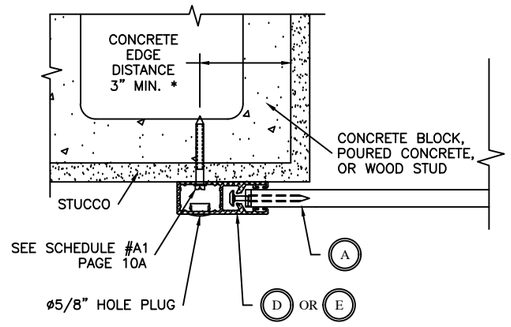


SECTION "A-A" (2)

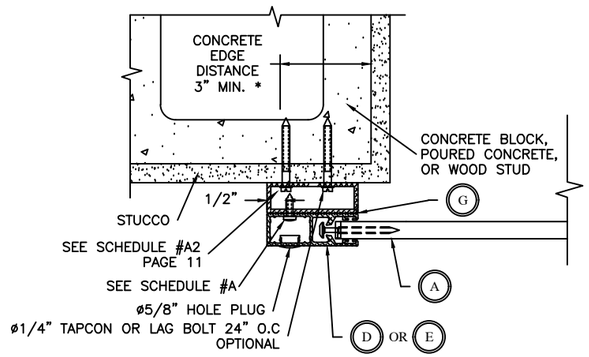


SECTION "A-A" (3)

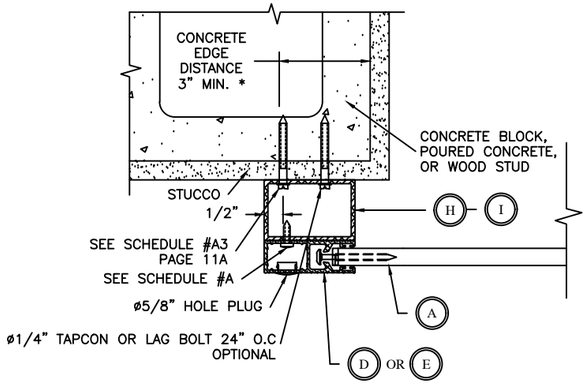


* WOOD SCREWS SHALL BE CENTERED IN 2" FACE OF STUD.

| HOLE SPACING O.C. SCHEDULE # A * | | | | | | | | | | | | | | | | | | | | |
|---|---|---|---|---|---|---|---|---|---|---|---|---|---|---|---|---|---|---|---|---|
| PSF\SLAT SPAN | 36" | 42" | 48" | 54" | 60" | 66" | 72" | 84 | 96 | 108 | 120 | 144 | 156 | 168 | 180 | 192 | 204 | 216 | 228 | 240 |
| 10 | 18 | 18 | 18 | 18 | 18 | 18 | 18 | 18 | 18 | 18 | 15 | 10 | 9 | 8 | 7 | 6 | 6 | 5 | 5 | 5 |
| 15 | 18 | 18 | 18 | 18 | 18 | 18 | 18 | 18 | 15 | 12 | 9 | 7 | 6 | 6 | 5 | 4 | 4 | 4 | 3 | 3 |
| 20 | 18 | 18 | 18 | 18 | 18 | 18 | 18 | 14 | 11 | 8 | 7 | 5 | 5 | 4 | 4 | 4 | 3 | 3 | 3 | 2 |
| 25 | 18 | 18 | 18 | 18 | 18 | 18 | 16 | 11 | 8 | 7 | 6 | 4 | 4 | 4 | 3 | 3 | 3 | 3 | 2 | 2 |
| 30 | 18 | 18 | 18 | 18 | 18 | 16 | 13 | 9 | 7 | 6 | 5 | 4 | 3 | 3 | 3 | 3 | 2 | 2 | 2 | 2 |
| 35 | 18 | 18 | 18 | 18 | 17 | 13 | 10 | 7 | 6 | 5 | 4 | 3 | 3 | 3 | 2 | 2 | 2 | 1.5 | 1.5 | 1.5 |
| 40 | 18 | 18 | 18 | 18 | 13 | 10 | 8 | 6 | 5 | 4 | 4 | 3 | 3 | 2 | 2 | 2 | 1.5 | 1.5 | 1.5 | 1.5 |
| 45 | 18 | 18 | 18 | 16 | 12 | 9 | 7 | 6 | 5 | 4 | 3 | 3 | 2 | 2 | 2 | 1.5 | 1.5 | 1.5 | 1.5 | 1.5 |
| 50 | 18 | 18 | 18 | 14 | 10 | 8 | 7 | 5 | 4 | 3 | 3 | 2 | 2 | 2 | 1.5 | 1.5 | 1.5 | 1.5 | 1 | 1 |
| 55 | 18 | 18 | 17 | 11 | 9 | 7 | 6 | 5 | 4 | 3 | 3 | 2 | 2 | 1.5 | 1.5 | 1.5 | 1.5 | 1 | 1 | 1 |
| 60 | 18 | 18 | 15 | 10 | 8 | 6 | 5 | 4 | 3 | 3 | 3 | 2 | 1.5 | 1.5 | 1.5 | 1.5 | 1 | 1 | 1 | 1 |
| 65 | 18 | 18 | 13 | 9 | 7 | 6 | 5 | 4 | 3 | 3 | 2 | 2 | 1.5 | 1.5 | 1.5 | 1 | 1 | 1 | 1 | 1 |
| 70 | 18 | 17 | 12 | 8 | 7 | 5 | 5 | 4 | 3 | 3 | 2 | 1.5 | 1.5 | 1.5 | 1 | 1 | 1 | 1 | 1 | 1 |
| 75 | 18 | 15 | 11 | 8 | 6 | 5 | 4 | 3 | 3 | 2 | 2 | 1.5 | 1.5 | 1.5 | 1 | 1 | 1 | 1 | 1 | 1 |
| 80 | 18 | 14 | 10 | 7 | 6 | 5 | 4 | 3 | 3 | 2 | 2 | 1.5 | 1.5 | 1 | 1 | 1 | 1 | 1 | 1 | N/A |
| 85 | 18 | 13 | 9 | 7 | 5 | 4 | 4 | 3 | 3 | 2 | 1.5 | 1.5 | 1.5 | 1 | 1 | 1 | 1 | 1 | N/A | N/A |
| 90 | 18 | 12 | 8 | 6 | 5 | 4 | 4 | 3 | 2 | 2 | 1.5 | 1.5 | 1 | 1 | 1 | 1 | 1 | 1 | N/A | N/A |
| 95 | 18 | 11 | 8 | 6 | 5 | 4 | 3 | 3 | 2 | 2 | 1.5 | 1.5 | 1 | 1 | 1 | 1 | 1 | 1 | N/A | N/A |
| 100 | 18 | 10 | 7 | 5 | 4 | 4 | 3 | 3 | 2 | 1.5 | 1.5 | 1 | 1 | 1 | 1 | 1 | N/A | N/A | N/A | N/A |
| 120 | 12 | 8 | 5 | 4 | 4 | 3 | 3 | 2 | 1.5 | 1.5 | 1.5 | 1 | 1 | 1 | N/A | N/A | N/A | N/A | N/A | N/A |
| 140 | 10 | 6 | 5 | 4 | 3 | 3 | 2 | 2 | 1.5 | 1.5 | 1 | 1 | 1 | N/A | N/A | N/A | N/A | N/A | N/A | N/A |
| 160 | 8 | 5 | 4 | 3 | 3 | 2 | 2 | 1.5 | 1.5 | 1 | 1 | N/A | N/A | N/A | N/A | N/A | N/A | N/A | N/A | N/A |
| 180 | 7 | 4 | 4 | 3 | 2 | 2 | 2 | 1.5 | 1 | 1 | 1 | N/A | N/A | N/A | N/A | N/A | N/A | N/A | N/A | N/A |
| 200 | 6 | 4 | 3 | 3 | 2 | 2 | 1.5 | 1.5 | 1 | 1 | 1 | N/A | N/A | N/A | N/A | N/A | N/A | N/A | N/A | N/A |
| 220 | 5 | 4 | 3 | 2 | 2 | 2 | 1.5 | 1 | 1 | 1 | N/A | N/A | N/A | N/A | N/A | N/A | N/A | N/A | N/A | N/A |
| 240 | 4 | 3 | 3 | 2 | 1.5 | 1.5 | 1.5 | 1 | 1 | N/A | N/A | N/A | N/A | N/A | N/A | N/A | N/A | N/A | N/A | N/A |
| 260 | 4 | 3 | 2 | 2 | 1.5 | 1.5 | 1 | 1 | 1 | N/A | N/A | N/A | N/A | N/A | N/A | N/A | N/A | N/A | N/A | N/A |
| 280 | 4 | 3 | 2 | 1.5 | 1.5 | 1.5 | 1 | 1 | N/A | N/A | N/A | N/A | N/A | N/A | N/A | N/A | N/A | N/A | N/A | N/A |
| *1/8" ALUM 6063-T6 ALLOY, # 14 X 3/4" SS SMS (MINIMUM 2" O.C. FOR HOLLOW CAVITY RAILS) | | | | | | | | | | | | | | | | | | | | |


Roll-a-way By QMI
1661 GLENLAKE AVENUE
ITASCA, IL 60143


COPYRIGHT © 2008
QUALITAS MANUFACTURING INC.


NOTICE OF ACCEPTANCE
END RETENTION
PRODUCT APPROVAL

DRAWING TITLE:

Digitally signed by: Fowler, Donald
DN: CN = Fowler, Donald OU = Colleagues, VeriClaim, O365 Users
Date: 2020.10.31 15:56:35 -04'00'

DONALD LYNN FOWLER LICENSE No 50458 STATE OF FLORIDA PROFESSIONAL ENGINEER

| | |
|---|---|
| DRAWN: | DLF |
| DATE: | 10-21-09 |
| APPROVED: | DLF |
| DATE: | 10-21-09 |
| DRAWING NO: | 3-01-031 |
| SIZE: B | REV: - |
| SCALE: | 1 : 4 |
| SHEET: | 10 OF 26 |

# FASTENER DRILLING O.C. (INCHES) SCHEDULE A1

| PSF\SLAT SPAN | 48" | | | | | | 60" | | | | | | 72" | | | | | | 84" | | | | | | 96" | | | | | |
|---|---|---|---|---|---|---|---|---|---|---|---|---|---|---|---|---|---|---|---|---|---|---|---|---|---|---|---|---|---|---|
| | Fastener | | | | | | Fastener | | | | | | Fastener | | | | | | Fastener | | | | | | Fastener | | | | | |
| | A | B | C | D | E | F | A | B | C | D | E | F | A | B | C | D | E | F | A | B | C | D | E | F | A | B | C | D | E | F |
| 10 | 24 | 24 | 24 | 24 | 24 | 24 | 24 | 24 | 24 | 24 | 24 | 24 | 24 | 24 | 24 | 24 | 24 | 24 | 24 | 21 | 24 | 24 | 24 | 24 | 12 | 17 | 23 | 24 | 24 | 24 |
| 15 | 24 | 21 | 24 | 24 | 24 | 24 | 24 | 28 | 24 | 24 | 24 | 24 | 21 | 16 | 24 | 24 | 24 | 24 | 10 | 13 | 19 | 24 | 24 | 24 | 7 | 11 | 14 | 17 | 24 | 24 |
| 20 | 24 | 18 | 24 | 24 | 24 | 24 | 24 | 13 | 24 | 24 | 24 | 24 | 12 | 12 | 20 | 24 | 24 | 24 | 7 | 10 | 13 | 16 | 24 | 24 | 5 | 8 | 10 | 12 | 22 | 24 |
| 25 | 24 | 13 | 24 | 24 | 24 | 24 | 18 | 11 | 23 | 24 | 24 | 24 | 8 | 9 | 14 | 18 | 24 | 24 | 5 | 8 | 10 | 12 | 23 | 24 | 4 | 6 | 8 | 10 | 17 | 24 |
| 30 | 21 | 11 | 24 | 24 | 24 | 24 | 12 | 10 | 18 | 24 | 24 | 24 | 6 | 8 | 11 | 14 | 24 | 24 | 4 | 6 | 8 | 10 | 18 | 24 | 3 | 5 | 7 | 8 | 14 | 23 |
| 35 | 18 | 10 | 21 | 24 | 24 | 24 | 10 | 8 | 15 | 22 | 24 | 24 | 5 | 7 | 9 | 12 | 21 | 24 | 4 | 5 | 7 | 8 | 15 | 24 | 3 | 4 | 6 | 7 | 12 | 20 |
| 40 | 16 | 8 | 18 | 24 | 24 | 24 | 8 | 7 | 12 | 17 | 24 | 24 | 4 | 6 | 8 | 10 | 18 | 24 | 3 | 5 | 6 | 8 | 14 | 22 | 3 | 4 | 5 | 6 | 11 | 17 |
| 45 | 14 | 7 | 16 | 24 | 24 | 24 | 7 | 6 | 11 | 14 | 24 | 24 | 4 | 5 | 7 | 9 | 16 | 24 | 3 | 4 | 6 | 7 | 12 | 19 | - | 3 | 4 | 5 | 10 | 15 |
| 50 | 12 | 7 | 14 | 24 | 24 | 24 | 6 | 6 | 9 | 12 | 23 | 24 | 3 | 5 | 6 | 8 | 14 | 23 | 3 | 4 | 5 | 6 | 11 | 17 | - | 3 | 4 | 5 | 9 | 14 |
| 55 | 11 | 6 | 13 | 23 | 24 | 24 | 5 | 5 | 8 | 11 | 20 | 24 | 3 | 4 | 6 | 7 | 13 | 21 | - | 3 | 5 | 5 | 10 | 16 | - | 3 | 4 | 4 | 8 | 13 |
| 60 | 9 | 6 | 11 | 18 | 24 | 24 | 4 | 5 | 7 | 10 | 18 | 24 | 3 | 4 | 5 | 6 | 12 | 19 | - | 3 | 4 | 5 | 9 | 14 | - | 3 | 3 | 4 | 7 | 12 |
| 65 | 8 | 5 | 11 | 17 | 24 | 24 | 4 | 4 | 7 | 9 | 16 | 24 | 3 | 3 | 5 | 6 | 11 | 17 | - | 3 | 4 | 5 | 8 | 13 | - | - | 3 | 4 | 7 | 11 |
| 70 | 7 | 5 | 10 | 15 | 24 | 24 | 4 | 4 | 6 | 8 | 15 | 23 | - | 3 | 4 | 5 | 10 | 16 | - | 3 | 4 | 4 | 8 | 12 | - | - | 3 | 4 | 7 | 10 |
| 75 | 6 | 5 | 9 | 13 | 24 | 24 | 3 | 4 | 6 | 7 | 14 | 21 | - | 3 | 4 | 5 | 9 | 15 | - | 3 | 3 | 4 | 8 | 12 | - | - | 3 | 3 | 6 | 10 |
| 80 | 6 | 4 | 8 | 12 | 23 | 24 | 3 | 4 | 5 | 7 | 12 | 19 | - | 3 | 4 | 5 | 9 | 14 | - | - | 3 | 4 | 7 | 11 | - | - | 3 | 3 | 6 | 9 |
| 85 | 5 | 4 | 7 | 11 | 21 | 24 | 3 | 3 | 5 | 6 | 12 | 18 | - | 3 | 4 | 5 | 8 | 13 | - | - | 3 | 4 | 7 | 11 | - | - | 3 | 3 | 6 | 9 |
| 90 | 5 | 4 | 7 | 10 | 19 | 24 | 3 | 3 | 5 | 6 | 11 | 17 | - | 3 | 4 | 4 | 8 | 13 | - | - | 3 | 4 | 6 | 10 | - | - | - | 3 | 5 | 8 |
| 95 | 5 | 4 | 7 | 10 | 18 | 24 | 3 | 3 | 4 | 6 | 10 | 16 | - | - | 3 | 4 | 7 | 12 | - | - | 3 | 3 | 6 | 10 | - | - | - | 3 | 5 | 8 |
| 100 | 4 | 4 | 6 | 9 | 16 | 24 | - | 3 | 4 | 5 | 10 | 15 | - | - | 3 | 4 | 7 | 11 | - | - | 3 | 3 | 6 | 9 | - | - | - | 3 | 5 | 8 |
| 120 | 3 | 3 | 5 | 7 | 14 | 20 | - | - | 3 | 4 | 8 | 13 | - | - | 3 | 3 | 6 | 10 | - | - | - | 3 | 5 | 8 | - | - | - | - | - | 7 |
| 140 | 3 | 3 | 4 | 6 | 11 | 16 | - | - | 3 | 4 | 7 | 11 | - | - | - | 3 | 5 | 8 | - | - | - | - | - | 7 | - | - | - | - | - | 6 |
| 160 | - | - | 4 | 5 | 9 | 14 | - | - | 3 | 3 | 6 | 10 | - | - | - | 3 | 5 | 8 | - | - | - | - | - | 6 | - | - | - | - | - | 5 |
| 180 | - | - | 3 | 4 | 8 | 12 | - | - | - | 3 | 6 | 9 | - | - | - | - | - | 7 | - | - | - | - | - | 6 | - | - | - | - | - | 5 |
| 200 | - | - | - | 4 | 7 | 11 | - | - | - | 3 | 5 | 8 | - | - | - | - | - | 6 | - | - | - | - | - | 5 | - | - | - | - | - | 5 |
| 220 | - | - | - | 4 | 7 | 10 | - | - | - | 3 | 5 | 7 | - | - | - | - | - | 6 | - | - | - | - | - | 5 | - | - | - | - | - | - |
| 240 | - | - | - | 3 | 6 | 9 | - | - | - | - | - | 7 | - | - | - | - | - | 5 | - | - | - | - | - | 5 | - | - | - | - | - | - |
| 260 | - | - | - | 3 | 6 | 9 | - | - | - | - | - | 6 | - | - | - | - | - | 5 | - | - | - | - | - | - | - | - | - | - | - | - |
| 280 | - | - | - | 3 | 5 | 8 | - | - | - | - | - | 6 | - | - | - | - | - | 5 | - | - | - | - | - | - | - | - | - | - | - | - |

| PSF\SLAT SPAN | 108" | | | | | | 120" | | | | | | 132" | | | | | | 144" | | | | | | 156" | | | | | |
|---|---|---|---|---|---|---|---|---|---|---|---|---|---|---|---|---|---|---|---|---|---|---|---|---|---|---|---|---|---|---|
| | Fastener | | | | | | Fastener | | | | | | Fastener | | | | | | Fastener | | | | | | Fastener | | | | | |
| | A | B | C | D | E | F | A | B | C | D | E | F | A | B | C | D | E | F | A | B | C | D | E | F | A | B | C | D | E | F |
| 10 | 9 | 14 | 18 | 21 | 24 | 24 | 7 | 12 | 14 | 17 | 24 | 24 | 6 | 10 | 12 | 14 | 24 | 24 | 5 | 9 | 10 | 12 | 22 | 24 | 4 | 7 | 9 | 10 | 19 | 24 |
| 15 | 6 | 9 | 11 | 13 | 24 | 24 | 5 | 7 | 9 | 11 | 19 | 24 | 4 | 6 | 8 | 9 | 16 | 24 | 3 | 6 | 7 | 8 | 14 | 23 | 3 | 5 | 6 | 7 | 13 | 21 |
| 20 | 4 | 7 | 8 | 10 | 17 | 24 | 3 | 6 | 7 | 8 | 14 | 23 | 3 | 5 | 6 | 7 | 13 | 20 | 3 | 4 | 5 | 6 | 11 | 18 | - | 4 | 5 | 6 | 10 | 16 |
| 25 | 3 | 5 | 7 | 8 | 14 | 22 | 3 | 5 | 6 | 7 | 12 | 19 | - | 4 | 5 | 6 | 10 | 17 | - | 4 | 4 | 5 | 9 | 15 | - | 3 | 4 | 5 | 8 | 13 |
| 30 | 3 | 4 | 6 | 7 | 12 | 19 | - | 4 | 5 | 6 | 10 | 16 | - | 3 | 4 | 5 | 9 | 14 | - | 3 | 4 | 4 | 8 | 13 | - | 3 | 3 | 4 | 7 | 11 |
| 35 | - | 4 | 5 | 6 | 10 | 16 | - | 3 | 4 | 5 | 9 | 14 | - | 3 | 4 | 4 | 8 | 12 | - | 3 | 3 | 4 | 7 | 11 | - | - | 3 | 3 | 6 | 10 |
| 40 | - | 3 | 4 | 5 | 9 | 14 | - | 3 | 4 | 4 | 8 | 13 | - | 3 | 3 | 4 | 7 | 11 | - | - | 3 | 3 | 6 | 10 | - | - | 3 | 3 | 6 | 9 |
| 45 | - | 3 | 4 | 4 | 8 | 13 | - | 3 | 3 | 4 | 7 | 11 | - | - | 3 | 3 | 6 | 10 | - | - | 3 | 3 | 6 | 9 | - | - | - | 3 | 5 | 8 |
| 50 | - | 3 | 3 | 4 | 7 | 12 | - | - | 3 | 4 | 6 | 10 | - | - | 3 | 3 | 6 | 9 | - | - | - | 3 | 5 | 8 | - | - | - | 3 | 5 | 8 |
| 55 | - | - | 3 | 4 | 7 | 11 | - | - | 3 | 3 | 6 | 10 | - | - | 3 | 3 | 5 | 9 | - | - | - | 3 | 5 | 8 | - | - | - | - | - | 7 |
| 60 | - | - | 3 | 4 | 6 | 10 | - | - | 3 | 3 | 6 | 9 | - | - | - | 3 | 5 | 8 | - | - | - | 3 | 5 | 7 | - | - | - | - | - | 7 |
| 65 | - | - | 3 | 3 | 6 | 10 | - | - | - | 3 | 5 | 8 | - | - | - | 3 | 5 | 8 | - | - | - | - | - | 7 | - | - | - | - | - | 6 |
| 70 | - | - | 3 | 3 | 6 | 9 | - | - | - | 3 | 5 | 8 | - | - | - | - | - | 7 | - | - | - | - | - | 6 | - | - | - | - | - | 6 |
| 75 | - | - | - | 3 | 5 | 9 | - | - | - | 3 | 5 | 8 | - | - | - | - | - | 7 | - | - | - | - | - | 6 | - | - | - | - | - | 6 |
| 80 | - | - | - | - | 5 | 8 | - | - | - | - | 5 | 7 | - | - | - | - | - | 6 | - | - | - | - | - | 6 | - | - | - | - | - | 5 |
| 85 | - | - | - | - | - | 8 | - | - | - | - | - | 7 | - | - | - | - | - | 6 | - | - | - | - | - | 6 | - | - | - | - | - | 5 |
| 90 | - | - | - | - | - | 7 | - | - | - | - | - | 7 | - | - | - | - | - | 6 | - | - | - | - | - | 5 | - | - | - | - | - | 5 |
| 95 | - | - | - | - | - | 7 | - | - | - | - | - | 6 | - | - | - | - | - | 6 | - | - | - | - | - | 5 | - | - | - | - | - | 5 |
| 100 | - | - | - | - | - | 7 | - | - | - | - | - | 6 | - | - | - | - | - | 5 | - | - | - | - | - | 5 | - | - | - | - | - | 5 |
| 120 | - | - | - | - | - | 6 | - | - | - | - | - | 5 | - | - | - | - | - | 5 | - | - | - | - | - | - | - | - | - | - | - | - |
| 140 | - | - | - | - | - | 5 | - | - | - | - | - | 5 | - | - | - | - | - | - | - | - | - | - | - | - | - | - | - | - | - | - |
| 160 | - | - | - | - | - | 5 | - | - | - | - | - | - | - | - | - | - | - | - | - | - | - | - | - | - | - | - | - | - | - | - |
| 180 | - | - |
| 200 | - | - |
| 220 | - | - |
| 240 | - | - |
| 260 | - | - |
| 280 | - | - |

| PSF\SLAT SPAN | 168" | | | | | | 180" | | | | | | 192" | | | | | | 204" | | | | | | 216" | | | | | | 228" | | | | | | 240" | | | | | |
|---|
| | Fastener | | | | | | Fastener | | | | | | Fastener | | | | | | Fastener | | | | | | Fastener | | | | | | Fastener | | | | | | Fastener | | | | | |
| | A | B | C | D | E | F | A | B | C | D | E | F | A | B | C | D | E | F | A | B | C | D | E | F | A | B | C | D | E | F | A | B | C | D | E | F | A | B | C | D | E | F |
| 10 | 4 | 7 | 8 | 9 | 17 | 24 | 4 | 6 | 7 | 9 | 15 | 24 | 3 | 6 | 7 | 8 | 14 | 22 | 3 | 5 | 6 | 7 | 13 | 21 | 3 | 5 | 6 | 7 | 12 | 19 | 3 | 4 | 5 | 6 | 11 | 18 | - | 4 | 5 | 6 | 10 | 17 |
| 15 | 3 | 5 | 6 | 8 | 12 | 19 | 3 | 4 | 5 | 6 | 11 | 17 | - | 4 | 5 | 5 | 10 | 16 | - | 4 | 4 | 5 | 9 | 15 | - | 3 | 4 | 5 | 8 | 13 | - | 3 | 4 | 4 | 8 | 13 | - | 3 | 4 | 4 | 7 | 12 |
| 20 | - | 4 | 5 | 6 | 10 | 16 | - | 4 | 4 | 5 | 9 | 15 | - | 3 | 4 | 4 | 8 | 12 | - | 3 | 3 | 4 | 7 | 11 | - | 3 | 3 | 4 | 7 | 11 | - | - | 3 | 3 | 6 | 10 | - | - | 3 | 3 | 6 | 9 |
| 25 | - | 3 | 4 | 5 | 8 | 13 | - | 3 | 4 | 4 | 8 | 12 | - | 3 | 3 | 4 | 6 | 10 | - | - | 3 | 3 | 6 | 10 | - | - | 3 | 3 | 6 | 9 | - | - | 3 | 3 | 5 | 8 | - | - | - | 3 | 5 | 8 |
| 30 | - | 3 | 3 | 4 | 7 | 11 | - | 3 | 3 | 4 | 6 | 10 | - | - | 3 | 3 | 6 | 10 | - | - | - | 3 | 6 | 9 | - | - | - | 3 | 5 | 8 | - | - | - | 3 | 5 | 8 | - | - | - | 3 | 5 | 7 |
| 35 | - | - | 3 | 3 | 6 | 10 | - | - | 3 | 3 | 6 | 9 | - | - | - | 3 | 5 | 8 | - | - | - | 3 | 5 | 7 | - | - | - | - | - | 7 | - | - | - | - | - | 7 | - | - | - | - | - | 6 |
| 40 | - | - | 3 | 3 | 6 | 9 | - | - | - | 3 | 5 | 8 | - | - | - | - | - | 7 | - | - | - | - | - | 7 | - | - | - | - | - | 6 | - | - | - | - | - | 6 | - | - | - | - | - | 6 |
| 45 | - | - | - | 3 | 5 | 8 | - | - | - | 3 | 5 | 8 | - | - | - | - | - | 7 | - | - | - | - | - | 7 | - | - | - | - | - | 5 | - | - | - | - | - | 5 | - | - | - | - | - | 5 |
| 50 | - | - | - | 3 | 5 | 8 | - | - | - | - | - | 7 | - | - | - | - | - | 6 | - | - | - | - | - | 6 | - | - | - | - | - | 5 | - | - | - | - | - | 5 | - | - | - | - | - | 5 |
| 55 | - | - | - | - | - | 7 | - | - | - | - | - | 7 | - | - | - | - | - | 6 | - | - | - | - | - | 6 | - | - | - | - | - | 5 | - | - | - | - | - | 5 | - | - | - | - | - | - |
| 60 | - | - | - | - | - | 7 | - | - | - | - | - | 6 | - | - | - | - | - | 6 | - | - | - | - | - | 5 | - | - | - | - | - | 5 | - | - | - | - | - | - | - | - | - | - | - | - |
| 65 | - | - | - | - | - | 6 | - | - | - | - | - | 6 | - | - | - | - | - | 5 | - | - | - | - | - | 5 | - | - | - | - | - | - | - | - | - | - | - | - | - | - | - | - | - | - |
| 70 | - | - | - | - | - | 6 | - | - | - | - | - | 5 | - | - | - | - | - | 5 | - | - | - | - | - | 5 | - | - | - | - | - | - | - | - | - | - | - | - | - | - | - | - | - | - |
| 75 | - | - | - | - | - | 6 | - | - | - | - | - | 5 | - | - | - | - | - | 5 | - | - | - | - | - | - | - | - | - | - | - | - | - | - | - | - | - | - | - | - | - | - | - | - |
| 80 | - | - | - | - | - | 5 | - | - | - | - | - | 5 | - | - | - | - | - | 5 | - | - | - | - | - | - | - | - | - | - | - | - | - | - | - | - | - | - | - | - | - | - | - | - |
| 85 | - | - | - | - | - | 5 | - | - |
| 90 | - | - | - | - | - | 5 | - | - |
| 95 |---|
| 100 |---|
| 120 |---|
| 140 |---|
| 160 |---|
| 180 |---|
| 200 |---|
| 220 |---|
| 240 |---|
| 260 |---|
| 280 |---|

| # | Fastener | Edge Distance | Min. Embedment | Substrate |
|---|---|---|---|---|
| A | 1/4" Tapcon | 1-1/2" | 1-1/2" | Wood (fastener in center of stud) |
| B | 1/4" Tapcon | 3" | 1-1/4" | CMU Hollow |
| C | 1/4" Tapcon | 3" | 1-3/4" | 4000 PSI Concrete or Cell Filled CMU |
| D | 1/4" Wedge Bolt | 4.25" | 3" | 4000 PSI Concrete or Cell Filled CMU |
| E | 3/8" Wedge Bolt | 4.25" | 4.5" | 4000 PSI Concrete or Cell Filled CMU |
| F | 3/8" Wedge Bolt | 5.25" | 4.5" | 4000 PSI Concrete or Cell Filled CMU |


Roll-a-way By QMI
1661 GLENLAKE AVENUE
ITASCA, IL 60143


COPYRIGHT © 2008
QUALITAS MANUFACTURING INC.


DRAWING TITLE:

NOTICE OF ACCEPTANCE
END RETENTION
PRODUCT APPROVAL

Digitally signed by: Fowler, Donald
DN: CN = Fowler, Donald OU = Colleagues, VeriClaim, O365 Users
Date: 2020.10.31 15:57:08 -04'00'

DONALD LYNN FOWLER LICENSE No 50458 STATE OF FLORIDA PROFESSIONAL ENGINEER

Engineer of Record

| | |
|---|---|
| DRAWN: | DLF |
| DATE: | 10-21-09 |
| APPROVED: | DLF |
| DATE: | 10-21-09 |
| DRAWING NO: | 3-01-031 |
| SIZE: | B |
| REV: | - |
| SCALE: | 1 : 4 |
| SHEET: | 10A OF 26 |

# FASTENER DRILLING O.C. (INCHES) SCHEDULE A2

| PSF\SLAT SPAN | 48" | | | | | | 60" | | | | | | 72" | | | | | | 84" | | | | | | 96" | | | | | |
|---|---|---|---|---|---|---|---|---|---|---|---|---|---|---|---|---|---|---|---|---|---|---|---|---|---|---|---|---|---|---|
| | Fastener | | | | | | Fastener | | | | | | Fastener | | | | | | Fastener | | | | | | Fastener | | | | | |
| | A | B | C | D | E | F | A | B | C | D | E | F | A | B | C | D | E | F | A | B | C | D | E | F | A | B | C | D | E | F |
| 10 | 24 | 24 | 24 | 24 | 24 | 24 | 24 | 24 | 24 | 24 | 24 | 24 | 24 | 24 | 24 | 24 | 24 | 24 | 24 | 24 | 24 | 24 | 24 | 24 | 12 | 14 | 21 | 24 | 24 | 24 |
| 15 | 24 | 24 | 24 | 24 | 24 | 24 | 24 | 24 | 24 | 24 | 24 | 24 | 24 | 24 | 24 | 24 | 24 | 24 | 10 | 12 | 18 | 23 | 24 | 24 | 7 | 8 | 12 | 16 | 24 | 24 |
| 20 | 24 | 24 | 24 | 24 | 24 | 24 | 24 | 24 | 24 | 24 | 24 | 24 | 12 | 14 | 21 | 24 | 24 | 24 | 7 | 8 | 12 | 16 | 24 | 24 | 5 | 6 | 9 | 11 | 21 | 24 |
| 25 | 24 | 24 | 24 | 24 | 24 | 24 | 24 | 24 | 24 | 24 | 24 | 24 | 8 | 9 | 14 | 18 | 24 | 24 | 5 | 6 | 9 | 12 | 22 | 24 | 4 | 5 | 7 | 9 | 17 | 24 |
| 30 | 24 | 24 | 24 | 24 | 24 | 24 | 14 | 14 | 23 | 24 | 24 | 24 | 6 | 7 | 10 | 14 | 24 | 24 | 4 | 5 | 7 | 9 | 18 | 24 | 3 | 4 | 6 | 8 | 14 | 22 |
| 35 | 24 | 24 | 24 | 24 | 24 | 24 | 11 | 12 | 19 | 25 | 24 | 24 | 5 | 6 | 9 | 11 | 21 | 24 | 4 | 4 | 6 | 8 | 15 | 24 | - | 3 | 5 | 7 | 12 | 19 |
| 40 | 24 | 24 | 24 | 24 | 24 | 24 | 8 | 9 | 14 | 18 | 24 | 24 | 4 | 5 | 7 | 10 | 18 | 24 | 3 | 4 | 6 | 7 | 13 | 21 | - | - | 4 | 6 | 10 | 16 |
| 45 | 24 | 24 | 24 | 24 | 24 | 24 | 7 | 7 | 11 | 15 | 24 | 24 | 4 | 4 | 7 | 9 | 16 | 24 | - | 3 | 5 | 6 | 12 | 18 | - | - | 4 | 5 | 9 | 15 |
| 50 | 22 | 20 | 24 | 24 | 24 | 24 | 6 | 6 | 9 | 12 | 23 | 24 | 3 | 4 | 6 | 8 | 14 | 22 | - | - | 4 | 6 | 11 | 17 | - | - | 4 | 5 | 9 | 13 |
| 55 | 19 | 18 | 24 | 24 | 24 | 24 | 5 | 5 | 8 | 11 | 21 | 24 | 3 | 4 | 5 | 7 | 13 | 20 | - | - | 4 | 5 | 10 | 15 | - | - | 3 | 4 | 8 | 12 |
| 60 | 11 | 11 | 17 | 24 | 24 | 24 | 4 | 5 | 8 | 10 | 19 | 24 | - | 3 | 5 | 6 | 12 | 18 | - | - | 4 | 5 | 9 | 14 | - | - | 3 | 4 | 7 | 11 |
| 65 | 9 | 10 | 16 | 21 | 24 | 24 | 4 | 4 | 7 | 9 | 16 | 24 | - | - | 4 | 6 | 11 | 17 | - | - | 3 | 4 | 8 | 13 | - | - | - | 4 | 7 | 11 |
| 70 | 9 | 9 | 14 | 19 | 24 | 24 | 4 | 4 | 6 | 8 | 15 | 24 | - | - | 4 | 5 | 10 | 15 | - | - | 3 | 4 | 8 | 12 | - | - | - | 3 | 6 | 10 |
| 75 | 7 | 7 | 11 | 14 | 24 | 24 | 3 | 4 | 6 | 7 | 14 | 21 | - | - | 4 | 5 | 9 | 14 | - | - | 3 | 4 | 7 | 12 | - | - | - | 3 | 6 | 9 |
| 80 | 6 | 6 | 10 | 13 | 24 | 24 | - | 3 | 5 | 7 | 12 | 19 | - | - | 4 | 5 | 9 | 14 | - | - | - | 4 | 7 | 11 | - | - | - | 3 | 6 | 9 |
| 85 | 5 | 6 | 9 | 12 | 22 | 24 | - | 3 | 5 | 6 | 12 | 18 | - | - | 3 | 4 | 8 | 13 | - | - | - | 4 | 7 | 10 | - | - | - | 3 | 6 | 9 |
| 90 | 5 | 5 | 8 | 11 | 20 | 24 | - | - | 4 | 6 | 11 | 17 | - | - | 3 | 4 | 8 | 12 | - | - | - | 3 | 6 | 10 | - | - | - | 3 | 5 | 8 |
| 95 | 5 | 5 | 8 | 11 | 20 | 24 | - | - | 4 | 6 | 11 | 16 | - | - | 3 | 4 | 7 | 12 | - | - | - | 3 | 6 | 9 | - | - | - | 3 | 5 | 8 |
| 100 | 4 | 5 | 7 | 9 | 18 | 24 | - | - | 4 | 5 | 10 | 16 | - | - | - | 4 | 7 | 11 | - | - | - | 3 | 6 | 9 | - | - | - | 3 | - | 8 |
| 120 | 3 | 4 | 6 | 8 | 14 | 22 | - | - | 3 | 4 | 8 | 13 | - | - | - | 3 | 6 | 10 | - | - | - | 3 | 5 | 8 | - | - | - | - | - | 7 |
| 140 | - | - | 4 | 6 | 11 | 17 | - | - | - | 4 | 7 | 11 | - | - | - | 3 | 5 | 8 | - | - | - | - | - | 7 | - | - | - | - | - | 6 |
| 160 | - | - | 4 | 5 | 9 | 15 | - | - | - | 3 | 6 | 10 | - | - | - | 3 | - | 8 | - | - | - | - | - | 6 | - | - | - | - | - | 5 |
| 180 | - | - | 3 | 4 | 8 | 13 | - | - | - | 3 | 6 | 9 | - | - | - | - | - | 7 | - | - | - | - | - | 6 | - | - | - | - | - | - |
| 200 | - | - | 3 | 4 | 7 | 12 | - | - | - | 3 | 5 | 8 | - | - | - | - | - | 6 | - | - | - | - | - | 5 | - | - | - | - | - | - |
| 220 | - | - | - | 4 | 7 | 11 | - | - | - | 3 | - | 8 | - | - | - | - | - | 6 | - | - | - | - | - | 5 | - | - | - | - | - | - |
| 240 | - | - | - | 3 | 6 | 10 | - | - | - | - | - | 7 | - | - | - | - | - | 6 | - | - | - | - | - | - | - | - | - | - | - | - |
| 260 | - | - | - | 3 | 6 | 9 | - | - | - | - | - | 7 | - | - | - | - | - | 5 | - | - | - | - | - | - | - | - | - | - | - | - |
| 280 | - | - | - | 3 | 6 | 9 | - | - | - | - | - | 6 | - | - | - | - | - | 5 | - | - | - | - | - | - | - | - | - | - | - | - |

| PSF\SLAT SPAN | 108" | | | | | | 120" | | | | | | 132" | | | | | | 144" | | | | | | 156" | | | | | | 168" | | | | | |
|---|---|---|---|---|---|---|---|---|---|---|---|---|---|---|---|---|---|---|---|---|---|---|---|---|---|---|---|---|---|---|---|---|---|---|---|---|
| | Fastener | | | | | | Fastener | | | | | | Fastener | | | | | | Fastener | | | | | | Fastener | | | | | | Fastener | | | | | |
| | A | B | C | D | E | F | A | B | C | D | E | F | A | B | C | D | E | F | A | B | C | D | E | F | A | B | C | D | E | F | A | B | C | D | E | F |
| 10 | 9 | 10 | 15 | 20 | 24 | 24 | 7 | 8 | 12 | 16 | 24 | 24 | 6 | 7 | 10 | 13 | 24 | 24 | 5 | 6 | 9 | 11 | 21 | 24 | 4 | 5 | 7 | 10 | 18 | 24 | 4 | 5 | 7 | 9 | 16 | 25 |
| 15 | 6 | 6 | 10 | 13 | 23 | 24 | 5 | 5 | 8 | 10 | 19 | 24 | 4 | 4 | 7 | 9 | 16 | 24 | 3 | 4 | 6 | 8 | 14 | 22 | - | 3 | 5 | 7 | 12 | 19 | - | 3 | 5 | 6 | 11 | 17 |
| 20 | 4 | 5 | 7 | 9 | 17 | 24 | 3 | 4 | 6 | 8 | 14 | 22 | - | 3 | 5 | 7 | 12 | 19 | - | 3 | 4 | 6 | 11 | 17 | - | - | 4 | 5 | 10 | 15 | - | - | 4 | 5 | 9 | 14 |
| 25 | 3 | 4 | 6 | 7 | 14 | 21 | - | 3 | 5 | 6 | 12 | 18 | - | - | 4 | 5 | 10 | 16 | - | - | 4 | 5 | 9 | 14 | - | - | 3 | 4 | 8 | 12 | - | - | 3 | 4 | 7 | 11 |
| 30 | - | 3 | 5 | 6 | 12 | 18 | - | - | 4 | 5 | 10 | 15 | - | - | 4 | 5 | 9 | 13 | - | - | 3 | 4 | 8 | 12 | - | - | - | 4 | 7 | 11 | - | - | - | 3 | 6 | 10 |
| 35 | - | - | 4 | 5 | 10 | 16 | - | - | 4 | 5 | 9 | 13 | - | - | 3 | 4 | 8 | 12 | - | - | - | 4 | 7 | 10 | - | - | - | 3 | 6 | 9 | - | - | - | 3 | 6 | 9 |
| 40 | - | - | 4 | 5 | 9 | 14 | - | - | 3 | 4 | 8 | 12 | - | - | - | 4 | 7 | 10 | - | - | - | 3 | 6 | 9 | - | - | - | 3 | 5 | 9 | - | - | - | 3 | 5 | 8 |
| 45 | - | - | 3 | 4 | 8 | 12 | - | - | - | 4 | 7 | 11 | - | - | - | 3 | 6 | 10 | - | - | - | 3 | 6 | 9 | - | - | - | 3 | 5 | 8 | - | - | - | - | - | 7 |
| 50 | - | - | - | 4 | 7 | 11 | - | - | - | 3 | 6 | 10 | - | - | - | 3 | 6 | 9 | - | - | - | 3 | 5 | 8 | - | - | - | - | - | 7 | - | - | - | - | - | 7 |
| 55 | - | - | - | 4 | 7 | 10 | - | - | - | 3 | 6 | 9 | - | - | - | 3 | 5 | 8 | - | - | - | 3 | - | 7 | - | - | - | - | - | 7 | - | - | - | - | - | 6 |
| 60 | - | - | - | 3 | 6 | 10 | - | - | - | 3 | 5 | 8 | - | - | - | 3 | - | 8 | - | - | - | - | - | 7 | - | - | - | - | - | 6 | - | - | - | - | - | 6 |
| 65 | - | - | - | 3 | 6 | 9 | - | - | - | 3 | 5 | 8 | - | - | - | - | - | 7 | - | - | - | - | - | 6 | - | - | - | - | - | 6 | - | - | - | - | - | 5 |
| 70 | - | - | - | 3 | 6 | 9 | - | - | - | 3 | - | 8 | - | - | - | - | - | 7 | - | - | - | - | - | 6 | - | - | - | - | - | 6 | - | - | - | - | - | 5 |
| 75 | - | - | - | 3 | 5 | 8 | - | - | - | - | - | 7 | - | - | - | - | - | 6 | - | - | - | - | - | 6 | - | - | - | - | - | 5 | - | - | - | - | - | - |
| 80 | - | - | - | 3 | 5 | 8 | - | - | - | - | - | 7 | - | - | - | - | - | 6 | - | - | - | - | - | 6 | - | - | - | - | - | 5 | - | - | - | - | - | - |
| 85 | - | - | - | 3 | - | 7 | - | - | - | - | - | 7 | - | - | - | - | - | 6 | - | - | - | - | - | 5 | - | - | - | - | - | - | - | - | - | - | - | - |
| 90 | - | - | - | - | - | 7 | - | - | - | - | - | 6 | - | - | - | - | - | 6 | - | - | - | - | - | 5 | - | - | - | - | - | - | - | - | - | - | - | - |
| 95 | - | - | - | - | - | 7 | - | - | - | - | - | 6 | - | - | - | - | - | 5 | - | - | - | - | - | - | - | - | - | - | - | - | - | - | - | - | - | - |
| 100 | - | - | - | - | - | 7 | - | - | - | - | - | 6 | - | - | - | - | - | 5 | - | - | - | - | - | - | - | - | - | - | - | - | - | - | - | - | - | - |
| 120 | - | - | - | - | - | 6 | - | - | - | - | - | 5 | - | - | - | - | - | - | - | - | - | - | - | - | - | - | - | - | - | - | - | - | - | - | - | - |
| 140 | - | - | - | - | - | 5 | - | - |
| 160 | - | - |
| 180 | - | - |
| 200 | - | - |
| 220 | - | - |
| 240 | - | - |
| 260 | - | - |
| 280 | - | - |

| PSF\SLAT SPAN | 180" | | | | | | 192" | | | | | | 204" | | | | | | 216" | | | | | | 228" | | | | | | 240" | | | | | |
|---|---|---|---|---|---|---|---|---|---|---|---|---|---|---|---|---|---|---|---|---|---|---|---|---|---|---|---|---|---|---|---|---|---|---|---|---|
| | Fastener | | | | | | Fastener | | | | | | Fastener | | | | | | Fastener | | | | | | Fastener | | | | | | Fastener | | | | | |
| | A | B | C | D | E | F | A | B | C | D | E | F | A | B | C | D | E | F | A | B | C | D | E | F | A | B | C | D | E | F | A | B | C | D | E | F |
| 10 | 4 | 4 | 6 | 8 | 15 | 23 | 3 | 4 | 6 | 7 | 13 | 21 | - | 3 | 5 | 7 | 12 | 19 | - | 3 | 5 | 6 | 11 | 18 | - | - | 4 | 6 | 11 | 17 | - | - | 4 | 5 | 10 | 16 |
| 15 | - | - | 4 | 6 | 10 | 16 | - | - | 4 | 5 | 9 | 15 | - | - | 4 | 5 | 9 | 14 | - | - | 3 | 4 | 8 | 13 | - | - | 3 | 4 | 8 | 12 | - | - | - | 4 | 7 | 11 |
| 20 | - | - | 3 | 4 | 8 | 12 | - | - | 3 | 4 | 7 | 12 | - | - | - | 4 | 7 | 11 | - | - | - | 3 | 6 | 10 | - | - | - | 3 | 6 | 9 | - | - | - | 3 | 6 | 9 |
| 25 | - | - | - | 4 | 7 | 10 | - | - | - | 3 | 6 | 10 | - | - | - | 3 | 6 | 9 | - | - | - | 3 | 5 | 8 | - | - | - | 3 | 5 | 8 | - | - | - | 3 | - | 7 |
| 30 | - | - | - | 3 | 6 | 9 | - | - | - | 3 | 5 | 8 | - | - | - | 3 | 5 | 8 | - | - | - | 3 | - | 7 | - | - | - | - | - | 7 | - | - | - | - | - | 7 |
| 35 | - | - | - | 3 | 5 | 8 | - | - | - | 3 | - | 7 | - | - | - | - | - | 7 | - | - | - | - | - | 7 | - | - | - | - | - | 6 | - | - | - | - | - | 6 |
| 40 | - | - | - | 3 | - | 7 | - | - | - | - | - | 7 | - | - | - | - | - | 6 | - | - | - | - | - | 6 | - | - | - | - | - | 6 | - | - | - | - | - | 5 |
| 45 | - | - | - | - | - | 7 | - | - | - | - | - | 6 | - | - | - | - | - | 6 | - | - | - | - | - | 5 | - | - | - | - | - | 5 | - | - | - | - | - | - |
| 50 | - | - | - | - | - | 6 | - | - | - | - | - | 6 | - | - | - | - | - | 5 | - | - | - | - | - | 5 | - | - | - | - | - | - | - | - | - | - | - | - |
| 55 | - | - | - | - | - | 6 | - | - | - | - | - | 5 | - | - | - | - | - | 5 | - | - | - | - | - | - | - | - | - | - | - | - | - | - | - | - | - | - |
| 60 | - | - | - | - | - | 5 | - | - | - | - | - | 5 | - | - | - | - | - | - | - | - | - | - | - | - | - | - | - | - | - | - | - | - | - | - | - | - |
| 65 | - | - | - | - | - | 5 | - | - |
| 70 | - | - |
| 75 | - | - |
| # | Fastener | Edge Distance | Min. Embedment | Substrate |
|---|---|---|---|---|
| A | 1/4" Tapcon | 1-1/2" | 1-1/2" | Wood (fastener in center of stud) |
| B | 1/4" Tapcon | 3" | 1-1/4" | CMU Hollow |
| C | 1/4" Tapcon | 3" | 1-3/4" | 4000 PSI Concrete or Cell Filled CMU |
| D | 1/4" Wedge Bolt | 4.25" | 3" | 4000 PSI Concrete or Cell Filled CMU |
| E | 3/8" Wedge Bolt | 4.25" | 4.5" | 4000 PSI Concrete or Cell Filled CMU |
| F | 3/8" Wedge Bolt | 5.25" | 4.5" | 4000 PSI Concrete or Cell Filled CMU |

Roll-a-way By QMI

1661 GLENLAKE AVENUE
ITASCA, IL 60143

COPYRIGHT © 2008
QUALITAS MANUFACTURING INC.

DRAWING TITLE:
NOTICE OF ACCEPTANCE
END RETENTION
PRODUCT APPROVAL

Digitally signed by: Fowler, Donald
DN: CN = Fowler, Donald OU = Colleagues, VeriClaim, O365 Users
Date: 2020.10.31 15:57:43 -04'00'

DONALD LYNN FOWLER
LICENSE No 50458
STATE OF FLORIDA
PROFESSIONAL ENGINEER

DRAWN: DLF
DATE: 09-23-09
APPROVED: DLF
DATE: 09-23-09
DRAWING NO: 3-01-031
SIZE: B
REV:
SCALE: 1 : 4
SHEET: 11 OF 26

# FASTENER DRILLING O.C. (INCHES) SCHEDULE A3

| PSF\SLAT SPAN | 48" | | | | | | 60" | | | | | | 72" | | | | | | 84" | | | | | | 96" | | | | | |
|---|---|---|---|---|---|---|---|---|---|---|---|---|---|---|---|---|---|---|---|---|---|---|---|---|---|---|---|---|---|---|
| | Fastener | | | | | | Fastener | | | | | | Fastener | | | | | | Fastener | | | | | | Fastener | | | | | |
| | A | B | C | D | E | F | A | B | C | D | E | F | A | B | C | D | E | F | A | B | C | D | E | F | A | B | C | D | E | F |
| 10 | 24 | 24 | 24 | 24 | 24 | 24 | 24 | 24 | 24 | 24 | 24 | 24 | 24 | 24 | 24 | 24 | 24 | 24 | 24 | 24 | 24 | 24 | 24 | 24 | 11 | 24 | 21 | 24 | 24 | 24 |
| 15 | 24 | 24 | 24 | 24 | 24 | 24 | 24 | 24 | 24 | 24 | 24 | 24 | 23 | 24 | 24 | 24 | 24 | 24 | 10 | 11 | 18 | 23 | 24 | 24 | 7 | 8 | 12 | 16 | 24 | 24 |
| 20 | 24 | 24 | 24 | 24 | 24 | 24 | 24 | 24 | 24 | 24 | 24 | 24 | 12 | 13 | 21 | 24 | 24 | 24 | 7 | 8 | 12 | 16 | 24 | 24 | 5 | 5 | 9 | 11 | 19 | 24 |
| 25 | 24 | 24 | 24 | 24 | 24 | 24 | 24 | 24 | 24 | 24 | 24 | 24 | 8 | 9 | 14 | 18 | 24 | 24 | 5 | 6 | 9 | 12 | 20 | 24 | 4 | 4 | 7 | 9 | 16 | 23 |
| 30 | 24 | 24 | 24 | 24 | 24 | 24 | 13 | 15 | 23 | 24 | 24 | 24 | 6 | 7 | 11 | 14 | 24 | 24 | 4 | 5 | 7 | 9 | 16 | 24 | 3 | 4 | 6 | 8 | 13 | 19 |
| 35 | 24 | 24 | 24 | 24 | 24 | 24 | 11 | 12 | 20 | 25 | 24 | 24 | 5 | 5 | 9 | 11 | 19 | 24 | 3 | 4 | 6 | 8 | 14 | 20 | 3 | 3 | 5 | 7 | 11 | 16 |
| 40 | 24 | 24 | 24 | 24 | 24 | 24 | 8 | 9 | 14 | 18 | 24 | 24 | 4 | 5 | 7 | 10 | 16 | 24 | 3 | 3 | 6 | 7 | 12 | 18 | - | 3 | 4 | 6 | 10 | 14 |
| 45 | 24 | 24 | 24 | 24 | 24 | 24 | 6 | 7 | 12 | 15 | 24 | 24 | 4 | 4 | 7 | 9 | 15 | 22 | 3 | 3 | 5 | 6 | 11 | 16 | . | - | 4 | 5 | 9 | 13 |
| 50 | 21 | 23 | 24 | 24 | 24 | 24 | 5 | 6 | 10 | 12 | 21 | 24 | 3 | 4 | 6 | 8 | 13 | 19 | - | 3 | 4 | 6 | 10 | 14 | . | - | 4 | 5 | 8 | 12 |
| 55 | 18 | 20 | 24 | 24 | 24 | 24 | 5 | 5 | 9 | 11 | 19 | 24 | 3 | 3 | 5 | 7 | 12 | 18 | . | - | 4 | 5 | 9 | 13 | . | - | 3 | 4 | 7 | 10 |
| 60 | 10 | 11 | 18 | 24 | 24 | 24 | 4 | 5 | 8 | 10 | 17 | 24 | 3 | 3 | 5 | 6 | 11 | 16 | . | - | 4 | 5 | 8 | 12 | . | - | 3 | 4 | 7 | 10 |
| 65 | 9 | 10 | 16 | 21 | 24 | 24 | 4 | 4 | 7 | 9 | 15 | 22 | - | 3 | 4 | 6 | 10 | 14 | . | - | 3 | 4 | 8 | 11 | . | - | 3 | 4 | 6 | 9 |
| 70 | 8 | 9 | 15 | 19 | 24 | 24 | 3 | 4 | 6 | 8 | 14 | 20 | . | 3 | 4 | 5 | 9 | 13 | . | - | 3 | 4 | 7 | 10 | . | - | 3 | 3 | 6 | 9 |
| 75 | 6 | 7 | 11 | 14 | 24 | 24 | 3 | 4 | 6 | 7 | 13 | 18 | . | - | 4 | 5 | 9 | 12 | . | - | 3 | 4 | 7 | 10 | . | - | 3 | 3 | 6 | 8 |
| 80 | 6 | 6 | 10 | 13 | 23 | 24 | 3 | 3 | 5 | 7 | 11 | 17 | . | - | 4 | 5 | 8 | 12 | . | - | 3 | 4 | 6 | 9 | . | - | - | 3 | 5 | 8 |
| 85 | 5 | 6 | 9 | 12 | 21 | 24 | 3 | 3 | 5 | 6 | 11 | 16 | . | - | 3 | 4 | 8 | 11 | . | - | 3 | 4 | 6 | 9 | . | - | - | 3 | 5 | 7 |
| 90 | 5 | 5 | 8 | 11 | 18 | 24 | - | 3 | 4 | 6 | 10 | 15 | . | - | 3 | 4 | 7 | 11 | . | - | 3 | 3 | 6 | 8 | . | - | - | 3 | - | 7 |
| 95 | 5 | 5 | 8 | 11 | 19 | 24 | - | 3 | 4 | 6 | 10 | 14 | . | - | 3 | 4 | 7 | 10 | . | - | - | 3 | 6 | 8 | . | - | - | 3 | - | 7 |
| 100 | 4 | 5 | 7 | 9 | 16 | 23 | . | - | 4 | 5 | 9 | 13 | . | - | 3 | 4 | 7 | 10 | . | - | - | 3 | 5 | 8 | . | - | - | 3 | - | 6 |
| 120 | 3 | 4 | 6 | 8 | 13 | 19 | . | - | 3 | 4 | 7 | 11 | . | - | 3 | 3 | 6 | 8 | . | - | - | 3 | - | 7 | . | - | - | - | - | 6 |
| 140 | - | 3 | 5 | 6 | 10 | 15 | . | - | 3 | 4 | 7 | 10 | . | - | - | 3 | - | 7 | . | - | - | - | - | 6 | . | - | - | - | - | 5 |
| 160 | - | - | 4 | 5 | 9 | 13 | . | - | 3 | 3 | 6 | 8 | . | - | - | 3 | - | 7 | . | - | - | - | - | 5 | . | - | - | - | - | - |
| 180 | - | - | 3 | 4 | 8 | 11 | . | - | - | 3 | 5 | 8 | . | - | - | - | - | 6 | . | - | - | - | - | - | . | - | - | - | - | - |
| 200 | . | . | 3 | 4 | 7 | 10 | . | - | - | 3 | - | 7 | . | - | - | - | - | 5 | . | - | - | - | - | - | . | - | - | - | - | - |
| 220 | . | . | - | 4 | 6 | 9 | . | - | - | 3 | - | 7 | . | - | - | - | - | 5 | . | - | - | - | - | - | . | - | - | - | - | - |
| 240 | . | . | - | 3 | 6 | 8 | . | - | - | - | - | 6 | . | - | - | - | - | - | . | - | - | - | - | - | . | - | - | - | - | - |
| 260 | . | . | . | 3 | 6 | 8 | . | - | - | - | - | 6 | . | - | - | - | - | - | . | - | - | - | - | - | . | - | - | - | - | - |
| 280 | . | . | . | 3 | 5 | 7 | . | - | - | - | - | 5 | . | - | - | - | - | - | . | - | - | - | - | - | . | - | - | - | - | - |

| PSF\SLAT SPAN | 108" | | | | | | 120" | | | | | | 132" | | | | | | 144" | | | | | | 156" | | | | | |
|---|---|---|---|---|---|---|---|---|---|---|---|---|---|---|---|---|---|---|---|---|---|---|---|---|---|---|---|---|---|---|
| | Fastener | | | | | | Fastener | | | | | | Fastener | | | | | | Fastener | | | | | | Fastener | | | | | |
| | A | B | C | D | E | F | A | B | C | D | E | F | A | B | C | D | E | F | A | B | C | D | E | F | A | B | C | D | E | F |
| 10 | 8 | 10 | 15 | 20 | 24 | 24 | 7 | 8 | 12 | 16 | 24 | 24 | 5 | 6 | 10 | 13 | 22 | 24 | 5 | 5 | 9 | 11 | 19 | 24 | 4 | 5 | 7 | 10 | 17 | 24 |
| 15 | 5 | 6 | 10 | 13 | 21 | 24 | 4 | 5 | 8 | 10 | 17 | 24 | 4 | 4 | 7 | 9 | 15 | 21 | 3 | 4 | 6 | 8 | 13 | 19 | 3 | 3 | 5 | 7 | 11 | 17 |
| 20 | 4 | 4 | 7 | 9 | 16 | 23 | 3 | 4 | 6 | 8 | 13 | 19 | 3 | 3 | 5 | 7 | 11 | 17 | - | 3 | 4 | 6 | 10 | 15 | . | 3 | 4 | 5 | 9 | 13 |
| 25 | 3 | 4 | 6 | 7 | 12 | 18 | 3 | 3 | 5 | 6 | 11 | 16 | . | 3 | 4 | 5 | 9 | 13 | - | - | 4 | 5 | 8 | 12 | . | - | 3 | 4 | 7 | 11 |
| 30 | 3 | 3 | 5 | 6 | 11 | 15 | . | 3 | 4 | 5 | 9 | 13 | . | - | 4 | 5 | 8 | 11 | . | - | 3 | 4 | 7 | 10 | . | - | 3 | 4 | 6 | 9 |
| 35 | . | 3 | 4 | 5 | 9 | 13 | . | - | 4 | 5 | 8 | 11 | . | - | 3 | 4 | 7 | 10 | . | - | 3 | 4 | 6 | 9 | . | - | 3 | 3 | 6 | 8 |
| 40 | . | - | 4 | 5 | 8 | 12 | . | - | 3 | 4 | 7 | 10 | . | - | 3 | 4 | 6 | 9 | . | - | - | 3 | 6 | 8 | . | - | - | 3 | 5 | 7 |
| 45 | . | - | 3 | 4 | 7 | 11 | . | - | 3 | 4 | 6 | 9 | . | - | 3 | 3 | 6 | 8 | . | - | - | 3 | 5 | 7 | . | - | - | 3 | - | 7 |
| 50 | . | - | 3 | 4 | 7 | 10 | . | - | 3 | 3 | 6 | 8 | . | - | - | 3 | 5 | 8 | . | - | - | 3 | - | 7 | . | - | - | - | - | 6 |
| 55 | . | - | 3 | 4 | 6 | 9 | . | - | 3 | 5 | 8 | . | - | - | 3 | - | 7 | . | - | - | 3 | - | 6 | . | - | - | - | - | 6 |
| 60 | . | - | 3 | 3 | 6 | 8 | . | - | 3 | 5 | 7 | . | - | - | 3 | - | 7 | . | - | - | - | - | 6 | . | - | - | - | - | 5 |
| 65 | . | - | - | 3 | 5 | 8 | . | - | 3 | - | 7 | . | - | - | - | - | 6 | . | - | - | - | - | 6 | . | - | - | - | - | 5 | . |
| 70 | . | - | - | 3 | 5 | 7 | . | - | 3 | - | 6 | . | - | - | - | - | 6 | . | - | - | - | - | 5 | . | - | - | - | - | - | . |
| 75 | . | - | - | 3 | - | 7 | . | - | - | - | 6 | . | - | - | - | - | 6 | . | - | - | - | - | 5 | . | - | - | - | - | - | . |
| 80 | . | - | - | 3 | - | 7 | . | - | - | - | 6 | . | - | - | - | - | 5 | . | - | - | - | - | - | . | - | - | - | - | - | . |
| 85 | . | - | - | 3 | - | 6 | . | - | - | - | 6 | . | - | - | - | - | 5 | . | - | - | - | - | - | . | - | - | - | - | - | . |
| 90 | . | - | - | - | - | 6 | . | - | - | - | 5 | . | - | - | - | - | - | . | - | - | - | - | - | . | - | - | - | - | - | . |
| 95 | . | - | - | 3 | - | 7 | . | - | - | - | 5 | . | - | - | - | - | - | . | - | - | - | - | - | . | - | - | - | - | - | . |
| 100 | . | - | - | 3 | - | 6 | . | - | - | - | 5 | . | - | - | - | - | - | . | - | - | - | - | - | . | - | - | - | - | - | . |
| 120 | . | - | - | - | - | 6 | . | - | - | - | - | . | - | - | - | - | - | . | - | - | - | - | - | . | - | - | - | - | - | . |
| 140 | . | - | - | - | - | 5 | . | - | - | - | - | . | - | - | - | - | - | . | - | - | - | - | - | . | - | - | - | - | - | . |
| 160 | . | - | - | - | - | - | . | - | - | - | - | . | - | - | - | - | - | . | - | - | - | - | - | . | - | - | - | - | - | . |
| 180 | . | - | - | - | - | - | . | - | - | - | - | . | - | - | - | - | - | . | - | - | - | - | - | . | - | - | - | - | - | . |
| 200 | . | - | - | - | - | - | . | - | - | - | - | . | - | - | - | - | - | . | - | - | - | - | - | . | - | - | - | - | - | . |
| 220 | . | - | - | - | - | - | . | - | - | - | - | . | - | - | - | - | - | . | - | - | - | - | - | . | - | - | - | - | - | . |
| 240 | . | - | - | - | - | - | . | - | - | - | - | . | - | - | - | - | - | . | - | - | - | - | - | . | - | - | - | - | - | . |
| 260 | . | - | - | - | - | - | . | - | - | - | - | . | - | - | - | - | - | . | - | - | - | - | - | . | - | - | - | - | - | . |
| 280 | . | - | - | - | - | - | . | - | - | - | - | . | - | - | - | - | - | . | - | - | - | - | - | . | - | - | - | - | - | . |

| PSF\SLAT SPAN | 168" | | | | | | 180" | | | | | | 192" | | | | | | 204" | | | | | | 216" | | | | | |
|---|---|---|---|---|---|---|---|---|---|---|---|---|---|---|---|---|---|---|---|---|---|---|---|---|---|---|---|---|---|---|
| | Fastener | | | | | | Fastener | | | | | | Fastener | | | | | | Fastener | | | | | | Fastener | | | | | |
| | A | B | C | D | E | F | A | B | C | D | E | F | A | B | C | D | E | F | A | B | C | D | E | F | A | B | C | D | E | F |
| 10 | 4 | 4 | 7 | 9 | 15 | 22 | 3 | 4 | 6 | 8 | 14 | 20 | 3 | 3 | 6 | 7 | 12 | 18 | - | 3 | 5 | 7 | 11 | 16 | - | 3 | 5 | 6 | 10 | 15 |
| 15 | 3 | 3 | 5 | 6 | 10 | 15 | - | 3 | 4 | 6 | 9 | 14 | - | - | 4 | 5 | 9 | 13 | - | - | 4 | 5 | 8 | 12 | - | - | 3 | 4 | 7 | 11 |
| 20 | - | 3 | 4 | 5 | 9 | 13 | . | - | 4 | 5 | 8 | 12 | . | - | 3 | 4 | 7 | 10 | . | - | 3 | 4 | 6 | 9 | . | - | 3 | 3 | 6 | 9 |
| 25 | . | - | 3 | 4 | 7 | 11 | . | - | 3 | 4 | 7 | 10 | . | - | 3 | 3 | 6 | 8 | . | - | - | 3 | 5 | 8 | . | - | - | 3 | - | 7 |
| 30 | . | - | 3 | 4 | 6 | 9 | . | - | 3 | 3 | 6 | 8 | . | - | - | 3 | 5 | 8 | . | - | - | 3 | - | 7 | . | - | - | 3 | - | 6 |
| 35 | . | - | 3 | 3 | 6 | 8 | . | - | - | 3 | 5 | 7 | . | - | - | 3 | - | 7 | . | - | - | 3 | - | 6 | . | - | - | - | - | 6 |
| 40 | . | - | - | 3 | 5 | 7 | . | - | - | 3 | - | 7 | . | - | - | 3 | - | 6 | . | - | - | - | - | 6 | . | - | - | - | - | 5 |
| 45 | . | - | - | 3 | - | 7 | . | - | - | - | - | 6 | . | - | - | - | - | 5 | . | - | - | - | - | 5 | . | - | - | - | - | - |
| 50 | . | - | - | - | - | 6 | . | - | - | - | - | 6 | . | - | - | - | - | 5 | . | - | - | - | - | - | . | - | - | - | - | - |
| 55 | . | - | - | - | - | 6 | . | - | - | - | - | 5 | . | - | - | - | - | - | . | - | - | - | - | - | . | - | - | - | - | - |
| 60 | . | - | - | - | - | 5 | . | - | - | - | - | 5 | . | - | - | - | - | - | . | - | - | - | - | - | . | - | - | - | - | - |
| 65 | . | - | - | - | - | 6 | . | - | - | - | - | 5 | . | - | - | - | - | - | . | - | - | - | - | - | . | - | - | - | - | - |
| 70 | . | - | - | - | - | 5 | . | - | - | - | - | - | . | - | - | - | - | - | . | - | - | - | - | - | . | - | - | - | - | - |
| 75 | . | - | - | - | - | 5 | . | - | - | - | - | - | . | - | - | - | - | - | . | - | - | - | - | - | . | - | - | - | - | - |
| 80 | . | - | - | - | - | - | . | - | - | - | - | - | . | - | - | - | - | - | . | - | - | - | - | - | . | - | - | - | - | - |
| 85 | . | - | - | - | - | - | . | - | - | - | - | - | . | - | - | - | - | - | . | - | - | - | - | - | . | - | - | - | - | - |
| 90 | . | - | - | - | - | - | . | - | - | - | - | - | . | - | - | - | - | - | . | - | - | - | - | - | . | - | - | - | - | - |
| 95 | . | - | - | - | - | - | . | - | - | - | - | - | . | - | - | - | - | - | . | - | - | - | - | - | . | - | - | - | - | - |
| 100 | . | - | - | - | - | - | . | - | - | - | - | - | . | - | - | - | - | - | . | - | - | - | - | - | . | - | - | - | - | - |
| 120 | . | - | - | - | - | - | . | - | - | - | - | - | . | - | - | - | - | - | . | - | - | - | - | - | . | - | - | - | - | - |
| 140 | . | - | - | - | - | - | . | - | - | - | - | - | . | - | - | - | - | - | . | - | - | - | - | - | . | - | - | - | - | - |
| 160 | . | - | - | - | - | - | . | - | - | - | - | - | . | - | - | - | - | - | . | - | - | - | - | - | . | - | - | - | - | - |
| 180 | . | - | - | - | - | - | . | - | - | - | - | - | . | - | - | - | - | - | . | - | - | - | - | - | . | - | - | - | - | - |
| 200 | . | - | - | - | - | - | . | - | - | - | - | - | . | - | - | - | - | - | . | - | - | - | - | - | . | - | - | - | - | - |
| 220 | . | - | - | - | - | - | . | - | - | - | - | - | . | - | - | - | - | - | . | - | - | - | - | - | . | - | - | - | - | - |
| 240 | . | - | - | - | - | - | . | - | - | - | - | - | . | - | - | - | - | - | . | - | - | - | - | - | . | - | - | - | - | - |
| 260 | . | - | - | - | - | - | . | - | - | - | - | - | . | - | - | - | - | - | . | - | - | - | - | - | . | - | - | - | - | - |
| 280 | . | - | - | - | - | - | . | - | - | - | - | - | . | - | - | - | - | - | . | - | - | - | - | - | . | - | - | - | - | - |

| PSF\SLAT SPAN | 228" | | | | | | 240" | | | | | |
|---|---|---|---|---|---|---|---|---|---|---|---|---|
| | Fastener | | | | | | Fastener | | | | | |
| | A | B | C | D | E | F | A | B | C | D | E | F |
| 10 | - | - | 4 | 6 | 10 | 14 | . | - | 4 | 5 | 9 | 13 |
| 15 | - | - | 3 | 4 | 7 | 10 | . | - | 3 | 4 | 7 | 10 |
| 20 | - | - | 3 | 3 | 6 | 8 | . | - | - | 3 | 5 | 8 |
| 25 | - | - | - | 3 | 6 | 8 | . | - | - | 3 | - | 6 |
| 30 | - | - | - | 3 | - | 7 | . | - | - | 3 | - | 6 |
| 35 | - | - | - | 3 | - | 6 | . | - | - | - | - | 5 |
| 40 | - | - | - | - | - | 6 | . | - | - | - | - | 5 |
| 45 | - | - | - | - | - | 5 | . | - | - | - | - | - |
| 50 | - | - | - | - | - | - | . | - | - | - | - | - |
| 55 | - | - | - | - | - | - | . | - | - | - | - | - |
| 60 | - | - | - | - | - | - | . | - | - | - | - | - |
| 65 | - | - | - | - | - | - | . | - | - | - | - | - |
| 70 | - | - | - | - | - | - | . | - | - | - | - | - |
| 75 | - | - | - | - | - | - | . | - | - | - | - | - |
| 80 | - | - | - | - | - | - | . | - | - | - | - | - |
| 85 | - | - | - | - | - | - | . | - | - | - | - | - |
| 90 | - | - | - | - | - | - | . | - | - | - | - | - |
| 95 | - | - | - | - | - | - | . | - | - | - | - | - |
| 100 | - | - | - | - | - | - | . | - | - | - | - | - |
| 120 | - | - | - | - | - | - | . | - | - | - | - | - |
| 140 | - | - | - | - | - | - | . | - | - | - | - | - |
| 160 | - | - | - | - | - | - | . | - | - | - | - | - |
| 180 | - | - | - | - | - | - | . | - | - | - | - | - |
| 200 | - | - | - | - | - | - | . | - | - | - | - | - |
| 220 | - | - | - | - | - | - | . | - | - | - | - | - |
| 240 | - | - | - | - | - | - | . | - | - | - | - | - |
| 260 | - | - | - | - | - | - | . | - | - | - | - | - |
| 280 | - | - | - | - | - | - | . | - | - | - | - | - |

| # | Fastener | Edge Distance | Min. Embedment | Substrate |
|---|---|---|---|---|
| A | 1/4" Tapcon | 1-1/2" | 1-1/2" | Wood (fastener in center of stud) |
| B | 1/4" Tapcon | 3" | 1-1/4" | CMU Hollow |
| C | 1/4" Tapcon | 3" | 1-3/4" | 4000 PSI Concrete or Cell Filled CMU |
| D | 1/4" Wedge Bolt | 4.25" | 3" | 4000 PSI Concrete or Cell Filled CMU |
| E | 3/8" Wedge Bolt | 4.25" | 4.5" | 4000 PSI Concrete or Cell Filled CMU |
| F | 3/8" Wedge Bolt | 5.25" | 4.5" | 4000 PSI Concrete or Cell Filled CMU |


Roll-a-way By QMI
1661 GLENLAKE AVENUE
ITASCA, IL 60143


COPYRIGHT © 2008
QUALITAS MANUFACTURING INC.


DRAWING TITLE:


NOTICE OF ACCEPTANCE
END RETENTION
PRODUCT APPROVAL

Digitally signed by: Fowler, Donald
DN: CN = Fowler, Donald OU = Colleagues, VeriClaim, O365 Users
Date: 2020.10.31 15:58:16 -04'00'


DONALD LYNN FOWLER LICENSE No 50458 STATE OF FLORIDA PROFESSIONAL ENGINEER

| | |
|---|---|
| DRAWN: | DLF |
| DATE: | 09-23-09 |
| APPROVED: | DLF |
| DATE: | 09-23-09 |
| DRAWING NO: | 3-01-031 |
| SIZE: | B |
| REV: | |
| SCALE: | 1 : 4 |
| SHEET: | 11A OF 26 |


SECTION "A-A" (4)

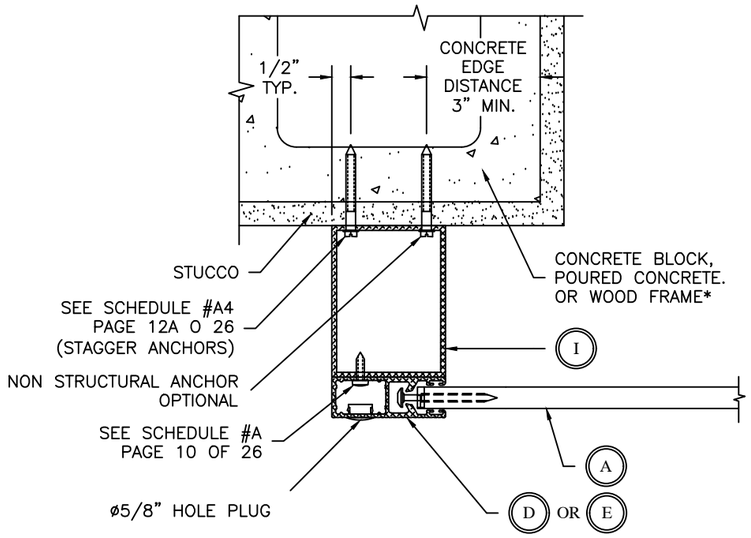


SECTION "A-A" (5)

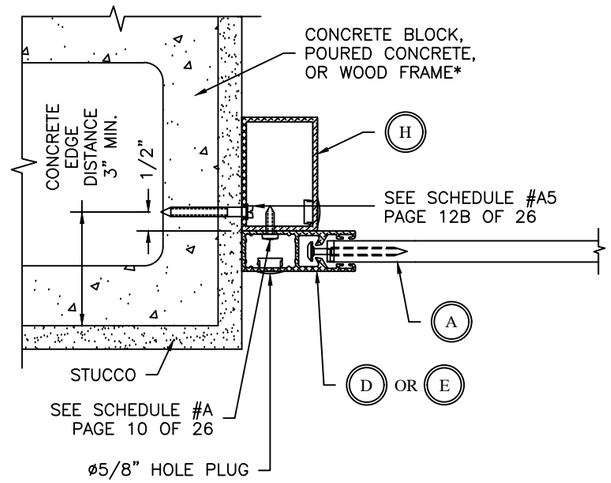


SECTION "A-A" (6)

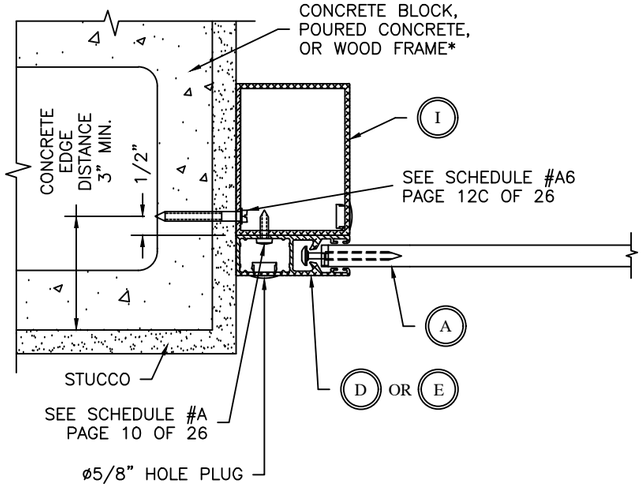


* WOOD SCREWS SHALL BE CENTERED IN 2" FACE OF STUD.


Roll-a-way By QMI
1661 GLENLAKE AVENUE
ITASCA, IL 60143


COPYRIGHT © 2008
QUALITAS MANUFACTURING INC.


DRAWING TITLE:

# NOTICE OF ACCEPTANCE END RETENTION PRODUCT APPROVAL

Digitally signed by: Fowler, Donald
DN: CN = Fowler, Donald OU = Colleagues, VeriClaim, O365 Users C
Date: 2020.10.31 15:58:45 -04'00'

DONALD LYNN FOWLER LICENSE No 50458 STATE OF FLORIDA PROFESSIONAL ENGINEER

| | |
|---|---|
| DRAWN: | DLF |
| DATE: | 04-26-04 |
| APPROVED: | DLF |
| DATE: | 09-24-09 |
| DRAWING NO: | 3-01-031 |
| SIZE: B | REV: C |
| SCALE: | 1 : 4 |
| SHEET: | 12 OF 26 |

# FASTENER DRILLING O.C. (INCHES) SCHEDULE A4

| PSF\SLAT SPAN | 48" | | | | | | 60" | | | | | | 72" | | | | | | 84" | | | | | | 96" | | | | | |
|---|---|---|---|---|---|---|---|---|---|---|---|---|---|---|---|---|---|---|---|---|---|---|---|---|---|---|---|---|---|---|
| | Fastener | | | | | | Fastener | | | | | | Fastener | | | | | | Fastener | | | | | | Fastener | | | | | |
| | A | B | C | D | E | F | A | B | C | D | E | F | A | B | C | D | E | F | A | B | C | D | E | F | A | B | C | D | E | F |
| 10 | 24 | 24 | 24 | 24 | 24 | 24 | 24 | 24 | 24 | 24 | 24 | 24 | 24 | 24 | 24 | 24 | 24 | 24 | 20 | 18 | 24 | 24 | 24 | 24 | 9 | 9 | 14 | 20 | 24 | 24 |
| 15 | 24 | 24 | 24 | 24 | 24 | 24 | 24 | 24 | 24 | 24 | 24 | 24 | 19 | 17 | 24 | 24 | 24 | 24 | 8 | 7 | 12 | 16 | 24 | 24 | 5 | 5 | 8 | 12 | 24 | 24 |
| 20 | 24 | 24 | 24 | 24 | 24 | 24 | 24 | 24 | 24 | 24 | 24 | 24 | 9 | 9 | 14 | 20 | 24 | 24 | 5 | 5 | 8 | 11 | 23 | 24 | 4 | 4 | 6 | 8 | 16 | 22 |
| 25 | 24 | 24 | 24 | 24 | 24 | 24 | 20 | 19 | 24 | 24 | 24 | 24 | 6 | 6 | 9 | 13 | 24 | 24 | 4 | 4 | 6 | 8 | 17 | 23 | 3 | - | 5 | 6 | 13 | 18 |
| 30 | 24 | 24 | 24 | 24 | 24 | 24 | 10 | 10 | 15 | 22 | 24 | 24 | 5 | 4 | 7 | 10 | 20 | 24 | 3 | 3 | 5 | 7 | 14 | 18 | - | - | 4 | 5 | 11 | 15 |
| 35 | 24 | 24 | 24 | 24 | 24 | 24 | 9 | 8 | 13 | 18 | 24 | 24 | 4 | 4 | 6 | 8 | 17 | 22 | - | - | 4 | 6 | 12 | 16 | - | - | 3 | 5 | 9 | 13 |
| 40 | 24 | 24 | 24 | 24 | 24 | 24 | 6 | 6 | 9 | 13 | 24 | 24 | 3 | 3 | 5 | 7 | 14 | 19 | - | - | 4 | 5 | 11 | 14 | - | - | - | 4 | 8 | 11 |
| 45 | 24 | 24 | 24 | 24 | 24 | 24 | 5 | 5 | 8 | 11 | 22 | 24 | - | - | 4 | 6 | 13 | 17 | - | - | 3 | 5 | 9 | 12 | - | - | - | 4 | 7 | 10 |
| 50 | 17 | 15 | 24 | 24 | 24 | 24 | 4 | 4 | 6 | 9 | 18 | 24 | - | - | 4 | 5 | 11 | 15 | - | - | - | 4 | 8 | 11 | - | - | - | 3 | 7 | 9 |
| 55 | 14 | 13 | 21 | 24 | 24 | 24 | 4 | 4 | 6 | 8 | 16 | 22 | - | - | 3 | 5 | 10 | 14 | - | - | - | 4 | 8 | 10 | - | - | - | 3 | 6 | 8 |
| 60 | 8 | 7 | 12 | 17 | 24 | 24 | 3 | 3 | 5 | 7 | 15 | 19 | - | - | 3 | 4 | 9 | 12 | - | - | - | 3 | 7 | 9 | - | - | - | - | 6 | 8 |
| 65 | 7 | 7 | 11 | 15 | 24 | 24 | - | - | 4 | 6 | 13 | 17 | - | - | - | 4 | 8 | 11 | - | - | - | 3 | 7 | 9 | - | - | - | - | 5 | 7 |
| 70 | 7 | 6 | 10 | 14 | 24 | 24 | - | - | 4 | 6 | 12 | 16 | - | - | - | 4 | 8 | 10 | - | - | - | - | 6 | 8 | - | - | - | - | 5 | 7 |
| 75 | 5 | 5 | 7 | 10 | 21 | 24 | - | - | 4 | 5 | 11 | 14 | - | - | - | 4 | 7 | 10 | - | - | - | - | 6 | 8 | - | - | - | - | 5 | 6 |
| 80 | 5 | 4 | 7 | 9 | 20 | 24 | - | - | 3 | 5 | 10 | 13 | - | - | - | 3 | 7 | 9 | - | - | - | - | 5 | 7 | - | - | - | - | 5 | 6 |
| 85 | 4 | 4 | 6 | 9 | 18 | 23 | - | - | 3 | 4 | 9 | 12 | - | - | - | 3 | 6 | 9 | - | - | - | - | 5 | 7 | - | - | - | - | 5 | 6 |
| 90 | 4 | 3 | 5 | 8 | 16 | 21 | - | - | - | 4 | 9 | 11 | - | - | - | 3 | 6 | 8 | - | - | - | - | - | 7 | - | - | - | - | 5 | 6 |
| 95 | 4 | 3 | 5 | 8 | 16 | 21 | - | - | - | 4 | 8 | 11 | - | - | - | - | 6 | 8 | - | - | - | - | - | 6 | - | - | - | - | 5 | 6 |
| 100 | 3 | - | 5 | 7 | 14 | 18 | - | - | - | 4 | 8 | 10 | - | - | - | - | 6 | 8 | - | - | - | - | - | 6 | - | - | - | - | 5 | 6 |
| 120 | - | - | 4 | 5 | 11 | 15 | - | - | - | 3 | 6 | 8 | - | - | - | - | - | 6 | - | - | - | - | - | 5 | - | - | - | - | - | 5 |
| 140 | - | - | - | 4 | 9 | 11 | - | - | - | - | 6 | 8 | - | - | - | - | - | 6 | - | - | - | - | - | - | - | - | - | - | - | 5 |
| 160 | - | - | - | 4 | 7 | 10 | - | - | - | - | - | 7 | - | - | - | - | 5 | - | - | - | - | - | - | - | - | - | - | - | - | 5 |
| 180 | - | - | - | 3 | 6 | 9 | - | - | - | - | - | 6 | - | - | - | - | - | - | - | - | - | - | - | - | - | - | - | - | - | 5 |
| 200 | - | - | - | - | 6 | 8 | - | - | - | - | - | 5 | - | - | - | - | - | - | - | - | - | - | - | - | - | - | - | - | - | 5 |
| 220 | - | - | - | - | 5 | 7 | - | - | - | - | - | 5 | - | - | - | - | - | - | - | - | - | - | - | - | - | - | - | - | - | 5 |
| 240 | - | - | - | - | 5 | 7 | - | - | - | - | - | - | - | - | - | - | - | - | - | - | - | - | - | - | - | - | - | - | - | 5 |
| 260 | - | - | - | - | - | 6 | - | - | - | - | - | - | - | - | - | - | - | - | - | - | - | - | - | - | - | - | - | - | - | 5 |
| 280 | - | - | - | - | - | 6 | - | - | - | - | - | - | - | - | - | - | - | - | - | - | - | - | - | - | - | - | - | - | - | 5 |

| PSF\SLAT SPAN | 108" | | | | | | 120" | | | | | | 132" | | | | | | 144" | | | | | | 156" | | | | | | 168" | | | | | | 180" | | | | | | 192" | | | | | | 204" | | | | | | 216" | | | | | | 228" | | | | | | 240" | | | | | |
|---|
| | Fastener | | | | | | Fastener | | | | | | Fastener | | | | | | Fastener | | | | | | Fastener | | | | | | Fastener | | | | | | Fastener | | | | | | Fastener | | | | | | Fastener | | | | | | Fastener | | | | | | Fastener | | | | | | Fastener | | | | | |
| | A | B | C | D | E | F | A | B | C | D | E | F | A | B | C | D | E | F | A | B | C | D | E | F | A | B | C | D | E | F | A | B | C | D | E | F | A | B | C | D | E | F | A | B | C | D | E | F | A | B | C | D | E | F | A | B | C | D | E | F | A | B | C | D | E | F |
| 10 | 7 | 6 | 10 | 14 | 24 | 24 | 5 | 5 | 8 | 11 | 23 | 24 | 4 | 4 | 6 | 9 | 19 | 24 | 4 | 4 | 6 | 8 | 16 | 22 | 3 | 3 | 5 | 7 | 14 | 19 | - | - | 4 | 6 | 13 | 17 | - | - | 4 | 6 | 12 | 15 | - | - | 4 | 5 | 11 | 14 | - | - | 3 | 5 | 10 | 13 | - | - | 3 | 4 | 9 | 12 | - | - | - | 4 | 8 | 11 | - | - | - | 4 | 8 | 10 |
| 15 | 4 | 4 | 6 | 9 | 18 | 24 | 3 | 3 | 5 | 7 | 15 | 20 | - | - | 4 | 6 | 13 | 17 | - | - | 4 | 5 | 11 | 14 | - | - | 3 | 5 | 10 | 13 | - | - | 3 | 4 | 9 | 12 | - | - | - | 4 | 8 | 11 | - | - | - | 4 | 7 | 10 | - | - | - | 3 | 7 | 9 | - | - | - | 3 | 6 | 8 | - | - | - | - | 6 | 8 | - | - | - | - | 6 | 7 |
| 20 | 3 | - | 5 | 6 | 13 | 18 | - | - | 4 | 5 | 11 | 15 | - | - | 3 | 5 | 10 | 13 | - | - | - | 4 | 9 | 11 | - | - | - | 4 | 8 | 10 | - | - | - | 3 | 7 | 9 | - | - | - | 4 | 6 | 8 | - | - | - | - | 6 | 8 | - | - | - | - | 5 | 7 | - | - | - | - | 5 | 7 | - | - | - | - | - | 6 | - | - | - | - | - | 6 |
| 25 | - | - | 4 | 5 | 11 | 14 | - | - | 3 | 4 | 9 | 12 | - | - | - | 4 | 8 | 10 | - | - | - | 3 | 7 | 9 | - | - | - | 3 | 6 | 8 | - | - | - | - | 6 | 8 | - | - | - | - | 5 | 7 | - | - | - | - | 6 | - | - | - | - | - | 6 | - | - | - | - | - | 6 | - | - | - | - | - | 6 | - | - | - | - | - | 5 |
| 30 | - | - | 3 | 4 | 9 | 12 | - | - | - | 4 | 8 | 10 | - | - | - | 3 | 7 | 9 | - | - | - | - | 6 | 8 | - | - | - | - | 5 | 7 | - | - | - | - | - | 7 | - | - | - | - | 6 | - | - | - | - | - | 6 | - | - | - | - | - | 5 | - | - | - | - | - | - | - | - | - | - | - | - | - | - | - | - | - | - |
| 35 | - | - | - | 3 | 7 | 9 | - | - | - | - | 6 | 8 | - | - | - | - | 6 | 8 | - | - | - | - | 5 | 7 | - | - | - | - | - | 6 | - | - | - | - | - | 6 | - | - | - | - | 5 | - | - | - | - | - | 5 | - | - | - | - | - | - | - | - | - | - | - | - | - | - | - | - | - | - | - | - | - | - | - | - |
| 40 | - | - | - | - | 6 | 8 | - | - | - | - | 5 | 7 | - | - | - | - | 6 | 8 | - | - | - | - | - | 6 | - | - | - | - | - | 6 | - | - | - | - | - | 5 | - | - |
| 45 | - | - | - | - | 5 | 7 | - | - | - | - | - | 6 | - | - | - | - | - | 6 | - | - | - | - | - | 6 | - | - | - | - | - | 5 |---|
| 50 | - | - | - | - | 7 | - | - | - | - | - | - | 6 | - | - | - | - | - | 6 | - | - | - | - | - | 5 |---|
| 55 | - | - | - | - | 6 | - | - | - | - | - | - | 5 |---|
| 60 | - | - | - | - | 6 | - | - | - | - | - | - | 5 |---|
| 65 | - | - | - | - | 5 |---|
| 70 | - | - | - | - | 5 |---|
| 75 |---|
| 80 |---|
| 85 |---|
| 90 |---|
| 95 |---|
| 100 |---|
| 120 |---|
| 140 |---|
| 160 |---|
| 180 |---|
| 200 |---|
| 220 |---|
| 240 |---|
| 260 |---|
| 280 |---|

| # | Fastener | Edge Distance | Min. Embedment | Substrate |
|---|---|---|---|---|
| A | 1/4" Tapcon | 1-1/2" | 1-1/2" | Wood (fastener in center of stud) |
| B | 1/4" Tapcon | 3" | 1-1/4" | CMU Hollow |
| C | 1/4" Tapcon | 3" | 1-3/4" | 4000 PSI Concrete or Cell Filled CMU |
| D | 1/4" Wedge Bolt | 4.25" | 3" | 4000 PSI Concrete or Cell Filled CMU |
| E | 3/8" Wedge Bolt | 4.25" | 4.5" | 4000 PSI Concrete or Cell Filled CMU |
| F | 3/8" Wedge Bolt | 5.25" | 4.5" | 4000 PSI Concrete or Cell Filled CMU |


Roll-a-way By QMI
1661 GLENLAKE AVENUE
ITASCA, IL 60143


COPYRIGHT © 2008
QUALITAS MANUFACTURING INC.


DRAWING TITLE:
NOTICE OF ACCEPTANCE
END RETENTION
PRODUCT APPROVAL

Digitally signed by: Fowler, Donald
DN: CN = Fowler, Donald OU = Colleagues, VeriClaim, O365 Users
Date: 2020.10.31 15:59:15 -04'00'

DONALD LYNN FOWLER LICENSE No 50458 STATE OF FLORIDA PROFESSIONAL ENGINEER

D.L. Fowler, P.E. Florida License No. 50458

| | |
|---|---|
| DRAWN: | DLF |
| DATE: | 09-24-09 |
| APPROVED: | DLF |
| DATE: | 09-24-09 |
| DRAWING NO: | 3-01-031 |
| SIZE: | B |
| REV: | |
| SCALE: | 1 : 4 |
| SHEET: | 12A OF 26 |

# FASTENER DRILLING O.C. (INCHES) SCHEDULE A5

| PSF\SLAT SPAN | 48" | | | | | | 60" | | | | | | 72" | | | | | |
|---|---|---|---|---|---|---|---|---|---|---|---|---|---|---|---|---|---|---|
| | Fastener | | | | | | Fastener | | | | | | Fastener | | | | | |
| | A | B | C | D | E | F | A | B | C | D | E | F | A | B | C | D | E | F |
| 10 | 24 | 24 | 24 | 24 | 24 | 24 | 24 | 24 | 24 | 24 | 24 | 24 | 24 | 24 | 24 | 24 | 24 | 24 |
| 15 | 24 | 24 | 24 | 24 | 24 | 24 | 24 | 24 | 24 | 24 | 24 | 24 | 21 | 17 | 24 | 24 | 24 | 24 |
| 20 | 24 | 24 | 24 | 24 | 24 | 24 | 24 | 24 | 24 | 24 | 24 | 24 | 12 | 10 | 16 | 19 | 24 | 24 |
| 25 | 24 | 24 | 24 | 24 | 24 | 24 | 20 | 16 | 24 | 24 | 24 | 24 | 8 | 7 | 11 | 13 | 24 | 24 |
| 30 | 24 | 24 | 24 | 24 | 24 | 24 | 12 | 10 | 16 | 21 | 24 | 24 | 6 | 5 | 8 | 10 | 20 | 24 |
| 35 | 24 | 24 | 24 | 24 | 24 | 24 | 10 | 8 | 14 | 17 | 24 | 24 | 5 | 4 | 7 | 8 | 17 | 22 |
| 40 | 24 | 24 | 24 | 24 | 24 | 24 | 8 | 6 | 10 | 13 | 24 | 24 | 5 | 4 | 6 | 7 | 14 | 19 |
| 45 | 22 | 21 | 24 | 24 | 24 | 24 | 7 | 5 | 9 | 11 | 22 | 24 | 4 | 3 | 5 | 6 | 13 | 17 |
| 50 | 14 | 12 | 20 | 24 | 24 | 24 | 5 | 4 | 7 | 9 | 18 | 24 | 4 | - | 5 | 6 | 11 | 15 |
| 55 | 12 | 10 | 17 | 24 | 24 | 24 | 5 | 4 | 7 | 8 | 16 | 22 | 3 | - | 4 | 5 | 10 | 14 |
| 60 | 9 | 7 | 12 | 16 | 24 | 24 | 4 | 3 | 6 | 7 | 15 | 19 | - | - | 4 | 5 | 9 | 12 |
| 65 | 8 | 6 | 11 | 14 | 24 | 24 | 4 | 3 | 5 | 6 | 13 | 17 | - | - | 4 | 4 | 9 | 11 |
| 70 | 7 | 6 | 10 | 13 | 24 | 24 | 4 | - | 5 | 6 | 12 | 16 | - | - | 3 | 4 | 8 | 10 |
| 75 | 6 | 5 | 8 | 10 | 21 | 24 | 3 | - | 4 | 5 | 11 | 14 | - | - | 3 | 4 | 7 | 10 |
| 80 | 5 | 4 | 7 | 9 | 19 | 25 | 3 | - | 4 | 5 | 10 | 13 | - | - | - | 3 | 7 | 9 |
| 85 | 5 | 4 | 7 | 8 | 17 | 22 | - | - | 4 | 4 | 9 | 12 | - | - | - | 3 | 7 | 9 |
| 90 | 4 | 4 | 6 | 7 | 15 | 20 | - | - | 4 | 4 | 9 | 11 | - | - | - | 3 | 6 | 8 |
| 95 | 4 | 4 | 6 | 7 | 15 | 20 | - | - | 3 | 4 | 8 | 11 | - | - | - | - | 6 | 8 |
| 100 | 4 | 3 | 5 | 6 | 13 | 18 | - | - | 3 | 4 | 8 | 10 | - | - | - | - | 6 | 8 |
| 120 | 3 | - | 4 | 5 | 11 | 14 | - | - | - | 3 | 6 | 9 | - | - | - | - | - | 7 |
| 140 | - | - | 3 | 4 | 9 | 11 | - | - | - | - | 6 | 8 | - | - | - | - | - | 6 |
| 160 | - | - | - | 4 | 7 | 10 | - | - | - | - | - | 7 | - | - | - | - | - | 5 |
| 180 | - | - | - | 3 | 6 | 8 | - | - | - | - | - | 6 | - | - | - | - | - | - |
| 200 | - | - | - | - | 6 | 8 | - | - | - | - | - | 5 | - | - | - | - | - | - |
| 220 | - | - | - | - | 5 | 7 | - | - | - | - | - | 5 | - | - | - | - | - | - |
| 240 | - | - | - | - | - | 6 | - | - | - | - | - | - | - | - | - | - | - | - |
| 260 | - | - | - | - | - | 6 | - | - | - | - | - | - | - | - | - | - | - | - |
| 280 | - | - | - | - | - | 6 | - | - | - | - | - | - | - | - | - | - | - | - |

| PSF\SLAT SPAN | 84" | | | | | | 96" | | | | | | 108" | | | | | |
|---|---|---|---|---|---|---|---|---|---|---|---|---|---|---|---|---|---|---|
| | Fastener | | | | | | Fastener | | | | | | Fastener | | | | | |
| | A | B | C | D | E | F | A | B | C | D | E | F | A | B | C | D | E | F |
| 10 | 24 | 19 | 24 | 24 | 24 | 24 | 13 | 10 | 17 | 20 | 24 | 24 | 10 | 8 | 13 | 14 | 24 | 24 |
| 15 | 11 | 8 | 14 | 17 | 24 | 24 | 8 | 6 | 10 | 12 | 24 | 24 | 6 | 5 | 8 | 9 | 19 | 24 |
| 20 | 7 | 6 | 10 | 12 | 24 | 24 | 5 | 4 | 7 | 8 | 17 | 23 | 4 | 3 | 6 | 7 | 14 | 18 |
| 25 | 6 | 4 | 8 | 9 | 18 | 24 | 4 | 3 | 6 | 7 | 14 | 18 | 4 | - | 5 | 5 | 11 | 15 |
| 30 | 5 | 4 | 6 | 7 | 14 | 19 | 4 | - | 5 | 6 | 11 | 15 | 3 | - | 4 | 5 | 9 | 12 |
| 35 | 4 | 3 | 5 | 6 | 12 | 16 | 3 | - | 4 | 5 | 10 | 13 | - | - | 4 | 4 | 8 | 11 |
| 40 | 3 | - | 5 | 5 | 11 | 14 | - | - | 4 | 4 | 8 | 11 | - | - | 3 | 3 | 7 | 9 |
| 45 | 3 | - | 4 | 5 | 9 | 13 | - | - | 3 | 4 | 8 | 10 | - | - | - | 3 | 6 | 9 |
| 50 | - | - | 4 | 4 | 8 | 11 | - | - | 3 | 3 | 7 | 9 | - | - | - | - | 6 | 8 |
| 55 | - | - | 3 | 4 | 8 | 10 | - | - | - | 3 | 6 | 8 | - | - | - | - | 5 | 7 |
| 60 | - | - | 3 | 3 | 7 | 10 | - | - | - | - | 6 | 8 | - | - | - | - | 5 | 7 |
| 65 | - | - | - | 3 | 7 | 9 | - | - | - | - | 5 | 7 | - | - | - | - | - | 6 |
| 70 | - | - | - | 3 | 6 | 8 | - | - | - | - | 5 | 7 | - | - | - | - | - | 6 |
| 75 | - | - | - | - | 6 | 8 | - | - | - | - | - | 7 | - | - | - | - | - | 6 |
| 80 | - | - | - | - | 6 | 7 | - | - | - | - | - | 6 | - | - | - | - | - | 5 |
| 85 | - | - | - | - | 5 | 7 | - | - | - | - | - | 6 | - | - | - | - | - | 5 |
| 90 | - | - | - | - | 5 | 7 | - | - | - | - | - | 6 | - | - | - | - | - | - |
| 95 | - | - | - | - | - | 6 | - | - | - | - | - | 5 | - | - | - | - | - | - |
| 100 | - | - | - | - | - | 6 | - | - | - | - | - | 5 | - | - | - | - | - | - |
| 120 | - | - | - | - | - | 5 | - | - | - | - | - | - | - | - | - | - | - | - |
| 140 | - | - | - | - | - | - | - | - | - | - | - | - | - | - | - | - | - | - |
| 160 | - | - | - | - | - | - | - | - | - | - | - | - | - | - | - | - | - | - |
| 180 | - | - | - | - | - | - | - | - | - | - | - | - | - | - | - | - | - | - |
| 200 | - | - | - | - | - | - | - | - | - | - | - | - | - | - | - | - | - | - |
| 220 | - | - | - | - | - | - | - | - | - | - | - | - | - | - | - | - | - | - |
| 240 | - | - | - | - | - | - | - | - | - | - | - | - | - | - | - | - | - | - |
| 260 | - | - | - | - | - | - | - | - | - | - | - | - | - | - | - | - | - | - |
| 280 | - | - | - | - | - | - | - | - | - | - | - | - | - | - | - | - | - | - |

| PSF\SLAT SPAN | 120" | | | | | | 132" | | | | | | 144" | | | | | |
|---|---|---|---|---|---|---|---|---|---|---|---|---|---|---|---|---|---|---|
| | Fastener | | | | | | Fastener | | | | | | Fastener | | | | | |
| | A | B | C | D | E | F | A | B | C | D | E | F | A | B | C | D | E | F |
| 10 | 8 | 6 | 10 | 12 | 24 | 24 | 6 | 5 | 9 | 9 | 19 | 24 | 6 | 4 | 7 | 8 | 17 | 23 |
| 15 | 5 | 4 | 7 | 7 | 15 | 20 | 4 | 3 | 6 | 6 | 13 | 17 | 4 | - | 5 | 6 | 11 | 15 |
| 20 | 4 | - | 5 | 6 | 11 | 15 | 3 | - | 4 | 5 | 10 | 13 | - | - | 4 | 4 | 9 | 12 |
| 25 | 3 | - | 4 | 5 | 9 | 13 | - | - | 4 | 4 | 8 | 11 | - | - | 3 | 4 | 7 | 10 |
| 30 | - | - | 3 | 4 | 8 | 11 | - | - | 3 | 3 | 7 | 9 | - | - | - | 3 | 6 | 8 |
| 35 | - | - | 3 | 3 | 7 | 9 | - | - | - | 3 | 6 | 8 | - | - | - | - | 5 | 7 |
| 40 | - | - | - | 3 | 6 | 8 | - | - | - | - | 5 | 7 | - | - | - | - | - | 7 |
| 45 | - | - | - | - | 6 | 7 | - | - | - | - | - | 7 | - | - | - | - | - | 6 |
| 50 | - | - | - | - | 5 | 7 | - | - | - | - | - | 6 | - | - | - | - | - | 5 |
| 55 | - | - | - | - | - | 6 | - | - | - | - | - | 6 | - | - | - | - | - | 5 |
| 60 | - | - | - | - | - | 6 | - | - | - | - | - | 5 | - | - | - | - | - | - |
| 65 | - | - | - | - | - | 6 | - | - | - | - | - | - | - | - | - | - | - | - |
| 70 | - | - | - | - | - | 5 | - | - | - | - | - | - | - | - | - | - | - | - |
| 75 | - | - | - | - | - | 5 | - | - | - | - | - | - | - | - | - | - | - | - |
| 80 | - | - | - | - | - | - | - | - | - | - | - | - | - | - | - | - | - | - |
| 85 | - | - | - | - | - | - | - | - | - | - | - | - | - | - | - | - | - | - |
| 90 | - | - | - | - | - | - | - | - | - | - | - | - | - | - | - | - | - | - |
| 95 | - | - | - | - | - | - | - | - | - | - | - | - | - | - | - | - | - | - |
| 100 | - | - | - | - | - | - | - | - | - | - | - | - | - | - | - | - | - | - |
| 120 | - | - | - | - | - | - | - | - | - | - | - | - | - | - | - | - | - | - |
| 140 | - | - | - | - | - | - | - | - | - | - | - | - | - | - | - | - | - | - |
| 160 | - | - | - | - | - | - | - | - | - | - | - | - | - | - | - | - | - | - |
| 180 | - | - | - | - | - | - | - | - | - | - | - | - | - | - | - | - | - | - |
| 200 | - | - | - | - | - | - | - | - | - | - | - | - | - | - | - | - | - | - |
| 220 | - | - | - | - | - | - | - | - | - | - | - | - | - | - | - | - | - | - |
| 240 | - | - | - | - | - | - | - | - | - | - | - | - | - | - | - | - | - | - |
| 260 | - | - | - | - | - | - | - | - | - | - | - | - | - | - | - | - | - | - |
| 280 | - | - | - | - | - | - | - | - | - | - | - | - | - | - | - | - | - | - |

| PSF\SLAT SPAN | 156" | | | | | | 168" | | | | | | 180" | | | | | |
|---|---|---|---|---|---|---|---|---|---|---|---|---|---|---|---|---|---|---|
| | Fastener | | | | | | Fastener | | | | | | Fastener | | | | | |
| | A | B | C | D | E | F | A | B | C | D | E | F | A | B | C | D | E | F |
| 10 | 5 | 4 | 7 | 7 | 15 | 20 | 4 | 3 | 6 | 6 | 13 | 18 | 4 | 3 | 5 | 6 | 12 | 16 |
| 15 | 3 | - | 4 | 5 | 10 | 14 | 3 | - | 4 | 4 | 9 | 12 | - | - | 4 | 4 | 8 | 11 |
| 20 | - | - | 3 | 4 | 8 | 11 | - | - | 3 | 3 | 7 | 10 | - | - | - | 3 | 6 | 9 |
| 25 | - | - | - | 3 | 6 | 9 | - | - | - | - | 6 | 8 | - | - | - | - | 5 | 7 |
| 30 | - | - | - | - | 6 | 8 | - | - | - | - | 5 | 7 | - | - | - | - | - | 6 |
| 35 | - | - | - | - | - | 7 | - | - | - | - | - | 6 | - | - | - | - | - | 6 |
| 40 | - | - | - | - | - | 6 | - | - | - | - | - | 5 | - | - | - | - | - | 5 |
| 45 | - | - | - | - | - | 5 | - | - | - | - | - | 5 | - | - | - | - | - | - |
| 50 | - | - | - | - | - | 5 | - | - | - | - | - | - | - | - | - | - | - | - |
| 55 | - | - | - | - | - | - | - | - | - | - | - | - | - | - | - | - | - | - |
| 60 | - | - | - | - | - | - | - | - | - | - | - | - | - | - | - | - | - | - |
| 65 | - | - | - | - | - | - | - | - | - | - | - | - | - | - | - | - | - | - |
| 70 | - | - | - | - | - | - | - | - | - | - | - | - | - | - | - | - | - | - |
| 75 | - | - | - | - | - | - | - | - | - | - | - | - | - | - | - | - | - | - |
| 80 | - | - | - | - | - | - | - | - | - | - | - | - | - | - | - | - | - | - |
| 85 | - | - | - | - | - | - | - | - | - | - | - | - | - | - | - | - | - | - |
| 90 | - | - | - | - | - | - | - | - | - | - | - | - | - | - | - | - | - | - |
| 95 | - | - | - | - | - | - | - | - | - | - | - | - | - | - | - | - | - | - |
| 100 | - | - | - | - | - | - | - | - | - | - | - | - | - | - | - | - | - | - |
| 120 | - | - | - | - | - | - | - | - | - | - | - | - | - | - | - | - | - | - |
| 140 | - | - | - | - | - | - | - | - | - | - | - | - | - | - | - | - | - | - |
| 160 | - | - | - | - | - | - | - | - | - | - | - | - | - | - | - | - | - | - |
| 180 | - | - | - | - | - | - | - | - | - | - | - | - | - | - | - | - | - | - |
| 200 | - | - | - | - | - | - | - | - | - | - | - | - | - | - | - | - | - | - |
| 220 | - | - | - | - | - | - | - | - | - | - | - | - | - | - | - | - | - | - |
| 240 | - | - | - | - | - | - | - | - | - | - | - | - | - | - | - | - | - | - |
| 260 | - | - | - | - | - | - | - | - | - | - | - | - | - | - | - | - | - | - |
| 280 | - | - | - | - | - | - | - | - | - | - | - | - | - | - | - | - | - | - |

| PSF\SLAT SPAN | 192" | | | | | | 204" | | | | | | 216" | | | | | |
|---|---|---|---|---|---|---|---|---|---|---|---|---|---|---|---|---|---|---|
| | Fastener | | | | | | Fastener | | | | | | Fastener | | | | | |
| | A | B | C | D | E | F | A | B | C | D | E | F | A | B | C | D | E | F |
| 10 | 4 | - | 5 | 5 | 11 | 15 | 3 | - | 5 | 5 | 10 | 14 | 3 | - | 4 | 5 | 9 | 13 |
| 15 | - | - | 3 | 4 | 8 | 10 | - | - | 3 | 3 | 7 | 10 | - | - | - | 3 | 7 | 9 |
| 20 | - | - | - | - | 6 | 8 | - | - | - | - | 6 | 7 | - | - | - | - | 5 | 7 |
| 25 | - | - | - | - | 5 | 7 | - | - | - | - | - | 6 | - | - | - | - | - | 6 |
| 30 | - | - | - | - | - | 6 | - | - | - | - | - | 5 | - | - | - | - | - | 5 |
| 35 | - | - | - | - | - | 5 | - | - | - | - | - | - | - | - | - | - | - | - |
| 40 | - | - | - | - | - | - | - | - | - | - | - | - | - | - | - | - | - | - |
| 45 | - | - | - | - | - | - | - | - | - | - | - | - | - | - | - | - | - | - |
| 50 | - | - | - | - | - | - | - | - | - | - | - | - | - | - | - | - | - | - |
| 55 | - | - | - | - | - | - | - | - | - | - | - | - | - | - | - | - | - | - |
| 60 | - | - | - | - | - | - | - | - | - | - | - | - | - | - | - | - | - | - |
| 65 | - | - | - | - | - | - | - | - | - | - | - | - | - | - | - | - | - | - |
| 70 | - | - | - | - | - | - | - | - | - | - | - | - | - | - | - | - | - | - |
| 75 | - | - | - | - | - | - | - | - | - | - | - | - | - | - | - | - | - | - |
| 80 | - | - | - | - | - | - | - | - | - | - | - | - | - | - | - | - | - | - |
| 85 | - | - | - | - | - | - | - | - | - | - | - | - | - | - | - | - | - | - |
| 90 | - | - | - | - | - | - | - | - | - | - | - | - | - | - | - | - | - | - |
| 95 | - | - | - | - | - | - | - | - | - | - | - | - | - | - | - | - | - | - |
| 100 | - | - | - | - | - | - | - | - | - | - | - | - | - | - | - | - | - | - |
| 120 | - | - | - | - | - | - | - | - | - | - | - | - | - | - | - | - | - | - |
| 140 | - | - | - | - | - | - | - | - | - | - | - | - | - | - | - | - | - | - |
| 160 | - | - | - | - | - | - | - | - | - | - | - | - | - | - | - | - | - | - |
| 180 | - | - | - | - | - | - | - | - | - | - | - | - | - | - | - | - | - | - |
| 200 | - | - | - | - | - | - | - | - | - | - | - | - | - | - | - | - | - | - |
| 220 | - | - | - | - | - | - | - | - | - | - | - | - | - | - | - | - | - | - |
| 240 | - | - | - | - | - | - | - | - | - | - | - | - | - | - | - | - | - | - |
| 260 | - | - | - | - | - | - | - | - | - | - | - | - | - | - | - | - | - | - |
| 280 | - | - | - | - | - | - | - | - | - | - | - | - | - | - | - | - | - | - |

| PSF\SLAT SPAN | 228" | | | | | | 240" | | | | | |
|---|---|---|---|---|---|---|---|---|---|---|---|---|
| | Fastener | | | | | | Fastener | | | | | |
| | A | B | C | D | E | F | A | B | C | D | E | F |
| 10 | - | - | 4 | 4 | 9 | 12 | - | - | 4 | 4 | 8 | 11 |
| 15 | - | - | - | 3 | 6 | 8 | - | - | - | - | 6 | 8 |
| 20 | - | - | - | - | - | 7 | - | - | - | - | - | 6 |
| 25 | - | - | - | - | - | 6 | - | - | - | - | - | 5 |
| 30 | - | - | - | - | - | - | - | - | - | - | - | - |
| 35 | - | - | - | - | - | - | - | - | - | - | - | - |
| 40 | - | - | - | - | - | - | - | - | - | - | - | - |
| 45 | - | - | - | - | - | - | - | - | - | - | - | - |
| 50 | - | - | - | - | - | - | - | - | - | - | - | - |
| 55 | - | - | - | - | - | - | - | - | - | - | - | - |
| 60 | - | - | - | - | - | - | - | - | - | - | - | - |
| 65 | - | - | - | - | - | - | - | - | - | - | - | - |
| 70 | - | - | - | - | - | - | - | - | - | - | - | - |
| 75 | - | - | - | - | - | - | - | - | - | - | - | - |
| 80 | - | - | - | - | - | - | - | - | - | - | - | - |
| 85 | - | - | - | - | - | - | - | - | - | - | - | - |
| 90 | - | - | - | - | - | - | - | - | - | - | - | - |
| 95 | - | - | - | - | - | - | - | - | - | - | - | - |
| 100 | - | - | - | - | - | - | - | - | - | - | - | - |
| 120 | - | - | - | - | - | - | - | - | - | - | - | - |
| 140 | - | - | - | - | - | - | - | - | - | - | - | - |
| 160 | - | - | - | - | - | - | - | - | - | - | - | - |
| 180 | - | - | - | - | - | - | - | - | - | - | - | - |
| 200 | - | - | - | - | - | - | - | - | - | - | - | - |
| 220 | - | - | - | - | - | - | - | - | - | - | - | - |
| 240 | - | - | - | - | - | - | - | - | - | - | - | - |
| 260 | - | - | - | - | - | - | - | - | - | - | - | - |
| 280 | - | - | - | - | - | - | - | - | - | - | - | - |

| # | Fastener | Edge Distance | Min. Embedment | Substrate |
|---|---|---|---|---|
| A | 1/4" Tapcon | 1-1/2" | 1-1/2" | Wood (fastener in center of stud) |
| B | 1/4" Tapcon | 3" | 1-1/4" | CMU Hollow |
| C | 1/4" Tapcon | 3" | 1-3/4" | 4000 PSI Concrete or Cell Filled CMU |
| D | 1/4" Wedge Bolt | 4.25" | 3" | 4000 PSI Concrete or Cell Filled CMU |
| E | 3/8" Wedge Bolt | 4.25" | 4.5" | 4000 PSI Concrete or Cell Filled CMU |
| F | 3/8" Wedge Bolt | 5.25" | 4.5" | 4000 PSI Concrete or Cell Filled CMU |


Roll-a-way By QMI
1661 GLENLAKE AVENUE
ITASCA, IL 60143


COPYRIGHT © 2008
QUALITAS MANUFACTURING INC.


DRAWING TITLE:
NOTICE OF ACCEPTANCE
END RETENTION
PRODUCT APPROVAL

Digitally signed by: Fowler, Donald
DN: CN = Fowler, Donald OU = Colleagues, VeriClaim, O365 Users
Date: 2020.10.31 15:59:49 -04'00'

DONALD LYNN FOWLER
LICENSE
No 50458
STATE OF FLORIDA
PROFESSIONAL ENGINEER

| | |
|---|---|
| DRAWN: | DLF |
| DATE: | 09-24-09 |
| APPROVED: | DLF |
| DATE: | 09-24-09 |
| DRAWING NO: | 3-01-031 |
| SIZE: B | REV: |
| SCALE: | 1 : 4 |
| SHEET: | 12B OF 26 |

# FASTENER DRILLING O.C. (INCHES) SCHEDULE A6

| PSF\SLAT SPAN | 48" | | | | | | 60" | | | | | | 72" | | | | | | 84" | | | | | | 96" | | | | | |
|---|---|---|---|---|---|---|---|---|---|---|---|---|---|---|---|---|---|---|---|---|---|---|---|---|---|---|---|---|---|---|
| | Fastener | | | | | | Fastener | | | | | | Fastener | | | | | | Fastener | | | | | | Fastener | | | | | |
| | A | B | C | D | E | F | A | B | C | D | E | F | A | B | C | D | E | F | A | B | C | D | E | F | A | B | C | D | E | F |
| 10 | 24 | 24 | 24 | 24 | 24 | 24 | 24 | 24 | 24 | 24 | 24 | 24 | 24 | 24 | 24 | 24 | 24 | 24 | 24 | 22 | 24 | 24 | 24 | 24 | 14 | 11 | 19 | 24 | 24 | 24 |
| 15 | 24 | 24 | 24 | 24 | 24 | 24 | 24 | 24 | 24 | 24 | 24 | 24 | 20 | 20 | 24 | 24 | 24 | 24 | 12 | 9 | 16 | 24 | 24 | 24 | 9 | 7 | 12 | 20 | 24 | 24 |
| 20 | 24 | 24 | 24 | 24 | 24 | 24 | 24 | 24 | 24 | 24 | 24 | 24 | 14 | 11 | 18 | 24 | 24 | 24 | 8 | 7 | 11 | 19 | 24 | 24 | 6 | 5 | 8 | 14 | 24 | 24 |
| 25 | 24 | 24 | 24 | 24 | 24 | 24 | 22 | 19 | 24 | 24 | 24 | 24 | 9 | 7 | 12 | 21 | 24 | 24 | 6 | 5 | 8 | 14 | 24 | 24 | 5 | 4 | 7 | 11 | 24 | 24 |
| 30 | 24 | 24 | 24 | 24 | 24 | 24 | 14 | 11 | 19 | 24 | 24 | 24 | 7 | 6 | 10 | 16 | 24 | 24 | 5 | 4 | 7 | 12 | 24 | 24 | 4 | 3 | 5 | 9 | 23 | 24 |
| 35 | 24 | 24 | 24 | 24 | 24 | 24 | 12 | 9 | 16 | 24 | 24 | 24 | 6 | 5 | 8 | 13 | 24 | 24 | 4 | 3 | 6 | 10 | 24 | 24 | 4 | - | 5 | 8 | 19 | 21 |
| 40 | 24 | 24 | 24 | 24 | 24 | 24 | 9 | 7 | 12 | 19 | 24 | 24 | 5 | 4 | 7 | 11 | 24 | 24 | 4 | 3 | 5 | 9 | 21 | 23 | 3 | - | 4 | 7 | 17 | 18 |
| 45 | 24 | 24 | 24 | 24 | 24 | 24 | 7 | 6 | 10 | 16 | 24 | 24 | 5 | 4 | 6 | 10 | 24 | 24 | 3 | - | 5 | 8 | 19 | 20 | . | - | 4 | 6 | 15 | 16 |
| 50 | 16 | 14 | 23 | 24 | 24 | 24 | 6 | 5 | 8 | 14 | 24 | 24 | 4 | 3 | 5 | 9 | 22 | 24 | 3 | - | 4 | 7 | 17 | 18 | . | - | 3 | 6 | 14 | 15 |
| 55 | 14 | 12 | 20 | 24 | 24 | 24 | 6 | 4 | 7 | 12 | 24 | 24 | 4 | - | 5 | 8 | 20 | 22 | . | - | 4 | 6 | 15 | 16 | . | - | 3 | 5 | 12 | 14 |
| 60 | 10 | 8 | 14 | 22 | 24 | 24 | 5 | 4 | 7 | 11 | 24 | 24 | 3 | - | 4 | 7 | 18 | 20 | . | - | 3 | 6 | 14 | 15 | . | - | - | 5 | 12 | 13 |
| 65 | 9 | 7 | 12 | 20 | 24 | 24 | 4 | 3 | 6 | 10 | 23 | 24 | 3 | - | 4 | 7 | 17 | 18 | . | - | 3 | 5 | 13 | 14 | . | - | - | 5 | 11 | 12 |
| 70 | 8 | 7 | 11 | 18 | 24 | 24 | 4 | 3 | 5 | 9 | 22 | 24 | . | - | 4 | 6 | 15 | 17 | . | - | - | 5 | 12 | 13 | . | - | - | 4 | 10 | 11 |
| 75 | 7 | 5 | 9 | 15 | 24 | 24 | 4 | 3 | 5 | 8 | 20 | 22 | . | - | 3 | 6 | 14 | 16 | . | - | - | 5 | 11 | 13 | . | - | - | 4 | 10 | 10 |
| 80 | 6 | 5 | 8 | 14 | 24 | 24 | 3 | - | 5 | 8 | 18 | 20 | . | - | 3 | 6 | 13 | 15 | . | - | - | 5 | 11 | 12 | . | - | - | 4 | 9 | 10 |
| 85 | 6 | 4 | 8 | 12 | 24 | 24 | 3 | - | 4 | 7 | 17 | 19 | . | - | 3 | 5 | 13 | 14 | . | - | - | 4 | 10 | 11 | . | - | - | 4 | 9 | 9 |
| 90 | 5 | 4 | 7 | 11 | 24 | 24 | 3 | - | 4 | 7 | 16 | 18 | . | - | 3 | 5 | 12 | 13 | . | - | - | 4 | 10 | 11 | . | - | - | 3 | 8 | 9 |
| 95 | 5 | 4 | 7 | 11 | 24 | 24 | - | - | 4 | 6 | 15 | 17 | . | - | - | 5 | 11 | 12 | . | - | - | 4 | 9 | 10 | . | - | - | 3 | 8 | 9 |
| 100 | 4 | 4 | 6 | 10 | 23 | 24 | . | - | 4 | 6 | 15 | 16 | . | - | - | 5 | 11 | 12 | . | - | - | 4 | 9 | 10 | . | - | - | 3 | 8 | 8 |
| 120 | 4 | - | 5 | 8 | 19 | 21 | . | - | 3 | 5 | 12 | 13 | . | - | - | 4 | 9 | 10 | . | - | - | 3 | 8 | 8 | . | - | - | . | 7 | |
| 140 | - | - | 4 | 6 | 15 | 17 | . | - | - | 4 | 11 | 12 | . | - | - | 3 | 8 | 9 | . | - | - | . | 7 | | . | - | - | . | 6 | |
| 160 | - | - | 3 | 6 | 13 | 15 | . | - | - | 4 | 9 | 10 | . | - | - | 3 | 7 | 8 | . | - | - | . | 7 | | . | - | - | . | 6 | |
| 180 | - | - | - | 5 | 12 | 13 | . | - | - | 3 | 8 | 9 | . | - | - | . | - | 7 | . | - | - | . | 6 | | . | - | - | . | 5 | |
| 200 | . | . | - | 4 | 10 | 12 | . | - | - | 3 | 7 | 8 | . | - | - | . | - | 7 | . | - | - | . | 6 | | . | - | - | . | - | |
| 220 | . | . | - | 4 | 10 | 11 | . | - | - | 3 | 7 | 8 | . | - | - | . | - | 6 | . | - | - | . | 5 | | . | - | - | . | - | |
| 240 | . | . | - | 4 | 9 | 10 | . | - | - | - | - | 7 | . | - | - | . | - | 6 | . | - | - | . | - | | . | - | - | . | - | |
| 260 | . | . | . | 4 | 8 | 9 | . | - | - | - | - | 7 | . | - | - | . | - | 5 | . | - | - | . | - | | . | - | - | . | - | |
| 280 | . | . | . | 3 | 8 | 9 | . | - | - | - | - | 6 | . | - | - | . | - | 5 | . | - | - | . | - | | . | - | - | . | - | |

| PSF\SLAT SPAN | 108" | | | | | | 120" | | | | | | 132" | | | | | | 144" | | | | | | 156" | | | | | |
|---|---|---|---|---|---|---|---|---|---|---|---|---|---|---|---|---|---|---|---|---|---|---|---|---|---|---|---|---|---|---|
| | Fastener | | | | | | Fastener | | | | | | Fastener | | | | | | Fastener | | | | | | Fastener | | | | | |
| | A | B | C | D | E | F | A | B | C | D | E | F | A | B | C | D | E | F | A | B | C | D | E | F | A | B | C | D | E | F |
| 10 | 11 | 8 | 14 | 24 | 24 | 24 | 9 | 7 | 12 | 20 | 24 | 24 | 7 | 6 | 9 | 16 | 24 | 24 | 6 | 5 | 8 | 14 | 24 | 24 | 5 | 4 | 7 | 13 | 24 | 24 |
| 15 | 7 | 5 | 9 | 16 | 24 | 24 | 6 | 4 | 7 | 13 | 24 | 24 | 5 | 4 | 6 | 11 | 24 | 24 | 4 | 3 | 6 | 10 | 23 | 24 | 4 | - | 5 | 9 | 21 | 22 |
| 20 | 5 | 4 | 7 | 11 | 24 | 24 | 4 | 3 | 6 | 10 | 23 | 24 | 4 | - | 5 | 8 | 20 | 22 | 3 | - | 4 | 7 | 18 | 19 | . | - | 4 | 7 | 16 | 17 |
| 25 | 4 | 3 | 5 | 9 | 22 | 24 | 3 | - | 5 | 8 | 19 | 20 | . | - | 4 | 7 | 16 | 18 | - | - | 4 | 6 | 15 | 16 | . | - | 3 | 5 | 13 | 14 |
| 30 | 3 | - | 5 | 8 | 19 | 20 | . | - | 4 | 7 | 16 | 17 | . | - | 3 | 6 | 14 | 15 | . | - | 3 | 5 | 13 | 13 | . | - | - | 5 | 11 | 12 |
| 35 | . | - | 4 | 7 | 16 | 17 | . | - | 3 | 6 | 14 | 15 | . | - | 3 | 5 | 12 | 13 | . | - | - | 5 | 11 | 12 | . | - | - | 4 | 10 | 11 |
| 40 | . | - | 3 | 6 | 14 | 15 | . | - | 3 | 5 | 12 | 13 | . | - | - | 5 | 11 | 12 | . | - | - | 4 | 10 | 11 | . | - | - | 4 | 9 | 10 |
| 45 | . | - | 3 | 5 | 13 | 14 | . | - | - | 5 | 11 | 12 | . | - | - | 4 | 10 | 11 | . | - | - | 4 | 9 | 10 | . | - | - | 3 | 8 | 9 |
| 50 | . | - | - | 5 | 12 | 13 | . | - | - | 4 | 10 | 11 | . | - | - | 4 | 9 | 10 | . | - | - | 3 | 8 | 9 | . | - | - | 3 | 8 | 8 |
| 55 | . | - | - | 4 | 11 | 12 | . | - | - | 4 | 9 | 10 | . | - | - | 3 | 8 | 9 | . | - | - | 3 | 8 | 8 | . | - | - | . | 7 | 8 |
| 60 | . | - | - | 4 | 10 | 11 | . | - | - | 4 | 9 | 9 | . | - | - | 3 | 8 | 9 | . | - | - | 3 | 7 | 8 | . | - | - | . | - | 7 |
| 65 | . | - | - | 3 | 8 | 9 | . | - | - | 3 | 8 | 9 | . | - | - | 3 | 7 | 8 | . | - | - | . | - | 7 | . | - | - | . | - | 7 |
| 70 | . | - | - | 3 | 8 | 8 | . | - | - | . | - | 8 | . | - | - | . | - | 8 | . | - | - | . | - | 7 | . | - | - | . | - | 6 |
| 75 | . | - | - | 3 | 7 | 8 | . | - | - | . | - | 7 | . | - | - | . | - | 7 | . | - | - | . | - | 7 | . | - | - | . | - | 6 |
| 80 | . | - | - | . | 7 | 8 | . | - | - | . | - | 7 | . | - | - | . | - | 7 | . | - | - | . | - | 6 | . | - | - | . | - | 6 |
| 85 | . | - | - | . | - | 7 | . | - | - | . | - | 7 | . | - | - | . | - | 6 | . | - | - | . | - | 6 | . | - | - | . | - | 5 |
| 90 | . | - | - | . | - | 7 | . | - | - | . | - | 7 | . | - | - | . | - | 6 | . | - | - | . | - | 6 | . | - | - | . | - | 5 |
| 95 | . | - | - | . | - | 7 | . | - | - | . | - | 7 | . | - | - | . | - | 6 | . | - | - | . | - | 5 | . | - | - | . | - | 5 |
| 100 | . | - | - | . | - | 7 | . | - | - | . | - | 6 | . | - | - | . | - | 6 | . | - | - | . | - | 5 | . | - | - | . | - | - |
| 120 | . | - | - | . | - | 6 | . | - | - | . | - | 6 | . | - | - | . | - | 5 | . | - | - | . | - | - | . | - | - | . | - | - |
| 140 | . | - | - | . | - | 5 | . | - | - | . | - | - | . | - | - | . | - | - | . | - | - | . | - | - | . | - | - | . | - | - |
| 160 | . | - | - | . | - | 5 | . | - | - | . | - | - | . | - | - | . | - | - | . | - | - | . | - | - | . | - | - | . | - | - |
| 180 | . | - | - | . | - | - | . | - | - | . | - | - | . | - | - | . | - | - | . | - | - | . | - | - | . | - | - | . | - | - |
| 200 | . | - | - | . | - | - | . | - | - | . | - | - | . | - | - | . | - | - | . | - | - | . | - | - | . | - | - | . | - | - |
| 220 | . | - | - | . | - | - | . | - | - | . | - | - | . | - | - | . | - | - | . | - | - | . | - | - | . | - | - | . | - | - |
| 240 | . | - | - | . | - | - | . | - | - | . | - | - | . | - | - | . | - | - | . | - | - | . | - | - | . | - | - | . | - | - |
| 260 | . | - | - | . | - | - | . | - | - | . | - | - | . | - | - | . | - | - | . | - | - | . | - | - | . | - | - | . | - | - |
| 280 | . | - | - | . | - | - | . | - | - | . | - | - | . | - | - | . | - | - | . | - | - | . | - | - | . | - | - | . | - | - |

| PSF\SLAT SPAN | 168" | | | | | | 180" | | | | | | 192" | | | | | | 204" | | | | | | 216" | | | | | |
|---|---|---|---|---|---|---|---|---|---|---|---|---|---|---|---|---|---|---|---|---|---|---|---|---|---|---|---|---|---|---|
| | Fastener | | | | | | Fastener | | | | | | Fastener | | | | | | Fastener | | | | | | Fastener | | | | | |
| | A | B | C | D | E | F | A | B | C | D | E | F | A | B | C | D | E | F | A | B | C | D | E | F | A | B | C | D | E | F |
| 10 | 5 | 4 | 6 | 11 | 24 | 24 | 4 | 3 | 6 | 10 | 24 | 24 | 4 | 3 | 5 | 9 | 23 | 24 | 4 | - | 5 | 9 | 21 | 22 | 3 | - | 5 | 8 | 19 | 21 |
| 15 | 3 | - | 4 | 8 | 19 | 20 | 3 | - | 4 | 7 | 17 | 18 | . | - | 4 | 7 | 16 | 17 | . | - | 4 | 6 | 15 | 16 | . | - | 3 | 6 | 14 | 15 |
| 20 | . | - | 3 | 6 | 15 | 16 | . | - | 3 | 6 | 13 | 14 | . | - | 3 | 5 | 12 | 13 | . | - | - | 5 | 12 | 12 | . | - | - | 4 | 11 | 12 |
| 25 | . | - | - | 5 | 12 | 13 | . | - | - | 5 | 11 | 12 | . | - | - | 4 | 10 | 11 | . | - | - | 4 | 10 | 10 | . | - | - | 4 | 9 | 10 |
| 30 | . | - | - | 4 | 10 | 11 | . | - | - | 4 | 10 | 10 | . | - | - | 4 | 9 | 10 | . | - | - | 3 | 8 | 9 | . | - | - | 3 | 8 | 8 |
| 35 | . | - | - | 4 | 9 | 10 | . | - | - | 4 | 8 | 9 | . | - | - | 3 | 8 | 8 | . | - | - | 3 | 7 | 8 | . | - | - | . | - | 7 |
| 40 | . | - | - | 3 | 8 | 9 | . | - | - | 3 | 8 | 8 | . | - | - | . | - | 8 | . | - | - | . | - | 7 | . | - | - | . | - | 7 |
| 45 | . | - | - | 3 | 8 | 8 | . | - | - | . | - | 8 | . | - | - | . | - | 7 | . | - | - | . | - | 7 | . | - | - | . | - | 6 |
| 50 | . | - | - | . | 7 | 7 | . | - | - | . | - | 7 | . | - | - | . | - | 6 | . | - | - | . | - | 6 | . | - | - | . | - | 6 |
| 55 | . | - | - | . | - | 7 | . | - | - | . | - | 6 | . | - | - | . | - | 6 | . | - | - | . | - | 6 | . | - | - | . | - | 5 |
| 60 | . | - | - | . | - | 6 | . | - | - | . | - | 6 | . | - | - | . | - | 6 | . | - | - | . | - | 5 | . | - | - | . | - | 5 |
| 65 | . | - | - | . | - | 6 | . | - | - | . | - | 6 | . | - | - | . | - | 5 | . | - | - | . | - | 5 | . | - | - | . | - | - |
| 70 | . | - | - | . | - | 6 | . | - | - | . | - | 5 | . | - | - | . | - | 5 | . | - | - | . | - | - | . | - | - | . | - | - |
| 75 | . | - | - | . | - | 5 | . | - | - | . | - | 5 | . | - | - | . | - | - | . | - | - | . | - | - | . | - | - | . | - | - |
| 80 | . | - | - | . | - | 5 | . | - | - | . | - | - | . | - | - | . | - | - | . | - | - | . | - | - | . | - | - | . | - | - |
| 85 | . | - | - | . | - | 5 | . | - | - | . | - | - | . | - | - | . | - | - | . | - | - | . | - | - | . | - | - | . | - | - |
| 90 | . | - | - | . | - | 5 | . | - | - | . | - | - | . | - | - | . | - | - | . | - | - | . | - | - | . | - | - | . | - | - |
| 95 | . | - | - | . | - | 5 | . | - | - | . | - | - | . | - | - | . | - | - | . | - | - | . | - | - | . | - | - | . | - | - |
| 100 | . | - | - | . | - | 5 | . | - | - | . | - | - | . | - | - | . | - | - | . | - | - | . | - | - | . | - | - | . | - | - |
| 120 | . | - | - | . | - | 5 | . | - | - | . | - | - | . | - | - | . | - | - | . | - | - | . | - | - | . | - | - | . | - | - |
| 140 | . | - | - | . | - | - | . | - | - | . | - | - | . | - | - | . | - | - | . | - | - | . | - | - | . | - | - | . | - | - |
| 160 | . | - | - | . | - | - | . | - | - | . | - | - | . | - | - | . | - | - | . | - | - | . | - | - | . | - | - | . | - | - |
| 180 | . | - | - | . | - | - | . | - | - | . | - | - | . | - | - | . | - | - | . | - | - | . | - | - | . | - | - | . | - | - |
| 200 | . | - | - | . | - | - | . | - | - | . | - | - | . | - | - | . | - | - | . | - | - | . | - | - | . | - | - | . | - | - |
| 220 | . | - | - | . | - | - | . | - | - | . | - | - | . | - | - | . | - | - | . | - | - | . | - | - | . | - | - | . | - | - |
| 240 | . | - | - | . | - | - | . | - | - | . | - | - | . | - | - | . | - | - | . | - | - | . | - | - | . | - | - | . | - | - |
| 260 | . | - | - | . | - | - | . | - | - | . | - | - | . | - | - | . | - | - | . | - | - | . | - | - | . | - | - | . | - | - |
| 280 | . | - | - | . | - | - | . | - | - | . | - | - | . | - | - | . | - | - | . | - | - | . | - | - | . | - | - | . | - | - |

| PSF\SLAT SPAN | 228" | | | | | | 240" | | | | | |
|---|---|---|---|---|---|---|---|---|---|---|---|---|
| | Fastener | | | | | | Fastener | | | | | |
| | A | B | C | D | E | F | A | B | C | D | E | F |
| 10 | 3 | - | 4 | 7 | 18 | 19 | . | - | 4 | 7 | 17 | 18 |
| 15 | . | - | 4 | 7 | 16 | 17 | . | - | 4 | 6 | 15 | 16 |
| 20 | . | - | - | 4 | 10 | 11 | . | - | - | 4 | 10 | 10 |
| 25 | . | - | - | 4 | 9 | 9 | . | - | - | 3 | 8 | 9 |
| 30 | . | - | - | 3 | 7 | 8 | . | - | - | . | - | 7 |
| 35 | . | - | - | . | - | 7 | . | - | - | . | - | 7 |
| 40 | . | - | - | . | - | 6 | . | - | - | . | - | 6 |
| 45 | . | - | - | . | - | 6 | . | - | - | . | - | 5 |
| 50 | . | - | - | . | - | 5 | . | - | - | . | - | 5 |
| 55 | . | - | - | . | - | 5 | . | - | - | . | - | - |
| 60 | . | - | - | . | - | - | . | - | - | . | - | - |
| 65 | . | - | - | . | - | - | . | - | - | . | - | - |
| 70 | . | - | - | . | - | - | . | - | - | . | - | - |
| 75 | . | - | - | . | - | - | . | - | - | . | - | - |
| 80 | . | - | - | . | - | - | . | - | - | . | - | - |
| 85 | . | - | - | . | - | - | . | - | - | . | - | - |
| 90 | . | - | - | . | - | - | . | - | - | . | - | - |
| 95 | . | - | - | . | - | - | . | - | - | . | - | - |
| 100 | . | - | - | . | - | - | . | - | - | . | - | - |
| 120 | . | - | - | . | - | - | . | - | - | . | - | - |
| 140 | . | - | - | . | - | - | . | - | - | . | - | - |
| 160 | . | - | - | . | - | - | . | - | - | . | - | - |
| 180 | . | - | - | . | - | - | . | - | - | . | - | - |
| 200 | . | - | - | . | - | - | . | - | - | . | - | - |
| 220 | . | - | - | . | - | - | . | - | - | . | - | - |
| 240 | . | - | - | . | - | - | . | - | - | . | - | - |
| 260 | . | - | - | . | - | - | . | - | - | . | - | - |
| 280 | . | - | - | . | - | - | . | - | - | . | - | - |

| # | Fastener | Edge Distance | Min. Embedment | Substrate |
|---|---|---|---|---|
| A | 1/4" Tapcon | 1-1/2" | 1-1/2" | Wood (fastener in center of stud) |
| B | 1/4" Tapcon | 3" | 1-1/4" | CMU Hollow |
| C | 1/4" Tapcon | 3" | 1-3/4" | 4000 PSI Concrete or Cell Filled CMU |
| D | 1/4" Wedge Bolt | 4.25" | 3" | 4000 PSI Concrete or Cell Filled CMU |
| E | 3/8" Wedge Bolt | 4.25" | 4.5" | 4000 PSI Concrete or Cell Filled CMU |
| F | 3/8" Wedge Bolt | 5.25" | 4.5" | 4000 PSI Concrete or Cell Filled CMU |


Roll-a-way By QMI
1661 GLENLAKE AVENUE
ITASCA, IL 60143


COPYRIGHT © 2008
QUALITAS MANUFACTURING INC.



DRAWING TITLE:
NOTICE OF ACCEPTANCE
END RETENTION
PRODUCT APPROVAL

Digitally signed by: Fowler, Donald
DN: CN = Fowler, Donald OU = Colleagues, VeriClaim, O365 Users
Date: 2020.10.31 16:00:23 -04'00'

DONALD LYNN FOWLER LICENSE No 50458 STATE OF FLORIDA PROFESSIONAL ENGINEER

Professional Engineer

| | |
|---|---|
| DRAWN: | DLF |
| DATE: | 09-24-09 |
| APPROVED: | DLF |
| DATE: | 09-24-09 |
| DRAWING NO: | 3-01-031 |
| SIZE: | B |
| REV: | |
| SCALE: | 1 : 5 |
| SHEET: | 12C OF 26 |

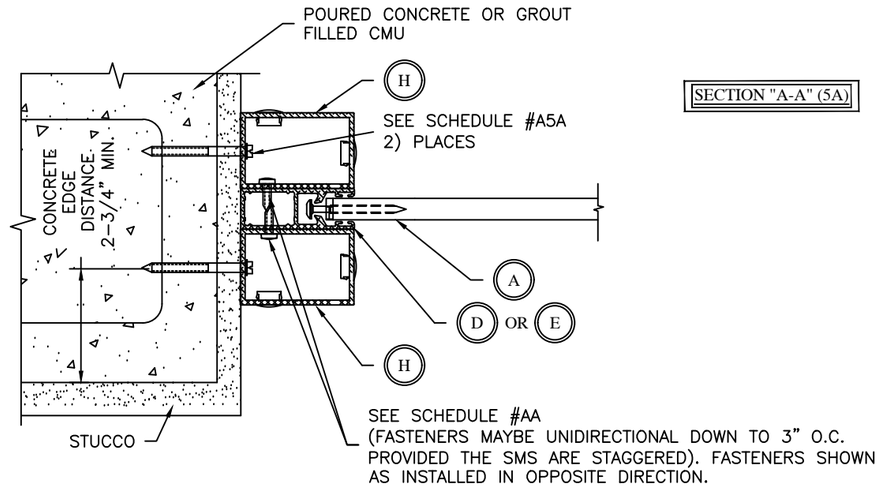


SECTION "A-A" (5A)

HOLE SPACING O.C. SCHEDULE # AA *

| PSF\SLAT SPAN | 36" | 42" | 48" | 54" | 60" | 66" | 72" | 84 | 96 | 108 | 120 | 144 | 156 | 168 | 180 | 192 | 204 | 216 | 228 | 240 |
|---|---|---|---|---|---|---|---|---|---|---|---|---|---|---|---|---|---|---|---|---|
| 10 | 18 | 18 | 18 | 18 | 18 | 18 | 18 | 18 | 18 | 18 | 18 | 18 | 18 | 18 | 18 | 18 | 18 | 18 | 18 | 18 |
| 15 | 18 | 18 | 18 | 18 | 18 | 18 | 18 | 18 | 18 | 18 | 18 | 18 | 18 | 18 | 18 | 18 | 18 | 16 | 15 | 14 |
| 20 | 18 | 18 | 18 | 18 | 18 | 18 | 18 | 18 | 18 | 18 | 18 | 18 | 18 | 18 | 16 | 15 | 14 | 13 | 12 | 11 |
| 25 | 18 | 18 | 18 | 18 | 18 | 18 | 18 | 18 | 18 | 18 | 18 | 18 | 16 | 15 | 13 | 12 | 12 | 11 | 10 | 10 |
| 30 | 18 | 18 | 18 | 18 | 18 | 18 | 18 | 18 | 18 | 18 | 18 | 15 | 14 | 13 | 12 | 11 | 10 | 9 | 9 | 8 |
| 35 | 18 | 18 | 18 | 18 | 18 | 18 | 18 | 18 | 18 | 18 | 17 | 14 | 12 | 11 | 10 | 10 | 9 | 8 | 8 | 7 |
| 40 | 18 | 18 | 18 | 18 | 18 | 18 | 18 | 18 | 18 | 18 | 15 | 12 | 11 | 10 | 9 | 9 | 8 | 8 | 7 | 7 |
| 45 | 18 | 18 | 18 | 18 | 18 | 18 | 18 | 18 | 18 | 16 | 14 | 11 | 10 | 9 | 8 | 8 | 7 | 7 | 6 | 6 |
| 50 | 18 | 18 | 18 | 18 | 18 | 18 | 18 | 18 | 17 | 15 | 13 | 10 | 9 | 8 | 8 | 7 | 7 | 6 | 6 | 6 |
| 55 | 18 | 18 | 18 | 18 | 18 | 18 | 18 | 18 | 16 | 14 | 12 | 9 | 9 | 8 | 7 | 7 | 6 | 6 | 6 | 5 |
| 60 | 18 | 18 | 18 | 18 | 18 | 18 | 18 | 18 | 15 | 13 | 11 | 9 | 8 | 7 | 7 | 6 | 6 | 6 | 5 | 5 |
| 65 | 18 | 18 | 18 | 18 | 18 | 18 | 18 | 17 | 14 | 12 | 10 | 8 | 7 | 7 | 6 | 6 | 6 | 5 | 5 | 5 |
| 70 | 18 | 18 | 18 | 18 | 18 | 18 | 18 | 15 | 13 | 11 | 10 | 8 | 7 | 7 | 6 | 6 | 5 | 5 | 5 | 4 |
| 75 | 18 | 18 | 18 | 18 | 18 | 18 | 18 | 15 | 12 | 10 | 9 | 7 | 7 | 6 | 6 | 5 | 5 | 5 | 4 | 4 |
| 80 | 18 | 18 | 18 | 18 | 18 | 18 | 18 | 14 | 11 | 10 | 9 | 7 | 6 | 6 | 5 | 5 | 5 | 5 | 4 | 4 |
| 85 | 18 | 18 | 18 | 18 | 18 | 18 | 17 | 13 | 11 | 9 | 8 | 7 | 6 | 6 | 5 | 5 | 5 | 4 | 4 | 4 |
| 90 | 18 | 18 | 18 | 18 | 18 | 18 | 16 | 12 | 10 | 9 | 8 | 6 | 6 | 5 | 5 | 5 | 4 | 4 | 4 | 3 |
| 95 | 18 | 18 | 18 | 18 | 18 | 17 | 15 | 12 | 10 | 9 | 8 | 6 | 6 | 5 | 5 | 5 | 4 | 4 | 3 | 3 |
| 100 | 18 | 18 | 18 | 18 | 18 | 16 | 14 | 11 | 10 | 8 | 7 | 6 | 5 | 5 | 5 | 4 | 4 | 3 | 3 | 3 |
| 120 | 18 | 18 | 18 | 18 | 16 | 14 | 12 | 10 | 8 | 7 | 6 | 5 | 5 | 4 | 4 | 4 | 3 | 3 | 3 | 3 |
| 140 | 18 | 18 | 18 | 17 | 14 | 12 | 10 | 9 | 7 | 6 | 6 | 5 | 4 | 4 | 3 | 3 | 3 | 3 | 2.5 | 2.5 |
| 160 | 18 | 18 | 18 | 14 | 12 | 11 | 9 | 8 | 7 | 6 | 5 | 4 | 4 | 3 | 3 | 3 | 3 | 2.5 | 2.5 | 2 |
| 180 | 18 | 18 | 17 | 13 | 11 | 10 | 9 | 7 | 6 | 5 | 5 | 4 | 4 | 3 | 3 | 3 | 2.5 | 2.5 | 2 | 2 |
| 200 | 18 | 18 | 15 | 12 | 10 | 9 | 8 | 7 | 6 | 5 | 4 | 4 | 3 | 3 | 3 | 2.5 | 2.5 | 2 | 2 | 2 |
| 220 | 18 | 17 | 13 | 11 | 9 | 8 | 7 | 6 | 5 | 5 | 4 | 3 | 3 | 3 | 2.5 | 2.5 | 2 | 2 | 2 | 2 |
| 240 | 18 | 16 | 12 | 10 | 9 | 8 | 7 | 6 | 5 | 4 | 4 | 3 | 3 | 2.5 | 2.5 | 2 | 2 | 2 | 2 | 1.5 |
| 260 | 18 | 15 | 11 | 9 | 8 | 7 | 6 | 5 | 5 | 4 | 3 | 3 | 2.5 | 2.5 | 2 | 2 | 2 | 2 | 1.5 | 1.5 |
| 280 | 18 | 14 | 11 | 9 | 8 | 7 | 6 | 5 | 4 | 4 | 3 | 2.5 | 2.5 | 2.5 | 2 | 2 | 2 | 1.5 | 1.5 | 1.5 |

*1/8" ALUM 6063-T6 ALLOY, # 14 X 3/4" SS SMS

HOLE SPACING O.C. SCHEDULE # A5A *

| PSF\SLAT SPAN | 36" | 42" | 48" | 54" | 60" | 66" | 72" | 84 | 96 | 108 | 120 | 144 | 156 | 168 | 180 | 192 | 204 | 216 | 228 | 240 |
|---|---|---|---|---|---|---|---|---|---|---|---|---|---|---|---|---|---|---|---|---|
| 10 | 18 | 18 | 18 | 18 | 18 | 18 | 18 | 18 | 18 | 18 | 16 | 12 | 10 | 9 | 8 | 7 | 7 | 6 | 6 | 6 |
| 15 | 18 | 18 | 18 | 18 | 18 | 18 | 18 | 18 | 17 | 13 | 10 | 8 | 7 | 6 | 6 | 5 | 5 | 4 | 4 | 4 |
| 20 | 18 | 18 | 18 | 18 | 18 | 18 | 18 | 16 | 12 | 9 | 8 | 6 | 5 | 5 | 4 | 4 | 4 | 3 | 3 | 3 |
| 25 | 18 | 18 | 18 | 18 | 18 | 18 | 18 | 12 | 9 | 7 | 6 | 5 | 4 | 4 | 4 | 3 | 3 | 3 | 3 | 3 |
| 30 | 18 | 18 | 18 | 18 | 18 | 18 | 15 | 10 | 8 | 6 | 5 | 4 | 4 | 3 | 3 | 2.5 | 2.5 | 2.5 | 4 | 4 |
| 35 | 18 | 18 | 18 | 18 | 18 | 15 | 12 | 8 | 6 | 5 | 5 | 4 | 3 | 3 | 2.5 | 2.5 | 4 | 4 | 4 | 4 |
| 40 | 18 | 18 | 18 | 18 | 16 | 12 | 10 | 7 | 6 | 5 | 4 | 3 | 3 | 2.5 | 5 | 4 | 4 | 4 | 3 | 3 |
| 45 | 18 | 18 | 18 | 18 | 14 | 10 | 8 | 6 | 5 | 4 | 4 | 3 | 2.5 | 5 | 4 | 4 | 3 | 3 | 3 | 3 |
| 50 | 18 | 18 | 18 | 18 | 11 | 9 | 7 | 6 | 5 | 4 | 3 | 2.5 | 4 | 4 | 4 | 3 | 3 | 3 | 3 | 3 |
| 55 | 18 | 18 | 18 | 14 | 10 | 8 | 7 | 5 | 4 | 4 | 3 | 4 | 4 | 4 | 3 | 3 | 3 | 3 | 2.5 | 2.5 |
| 60 | 18 | 18 | 18 | 12 | 9 | 7 | 6 | 5 | 4 | 3 | 2.5 | 4 | 4 | 3 | 3 | 3 | 3 | 2.5 | 2.5 | 2.5 |
| 65 | 18 | 18 | 18 | 11 | 8 | 7 | 6 | 4 | 4 | 3 | 2.5 | 4 | 3 | 3 | 3 | 3 | 2.5 | 2.5 | 2.5 | N/A |
| 70 | 18 | 18 | 16 | 10 | 8 | 6 | 5 | 4 | 3 | 2.5 | 2.5 | 4 | 3 | 3 | 3 | 2.5 | 2.5 | 2.5 | N/A | N/A |
| 75 | 18 | 18 | 14 | 9 | 7 | 6 | 5 | 4 | 3 | 2.5 | 4 | 3 | 3 | 3 | 3 | 2.5 | 2.5 | N/A | N/A | N/A |
| 80 | 18 | 18 | 13 | 8 | 6 | 5 | 5 | 4 | 3 | 2.5 | 4 | 3 | 3 | 3 | 2.5 | 2.5 | N/A | N/A | N/A | N/A |
| 85 | 18 | 18 | 12 | 8 | 6 | 5 | 4 | 3 | 2.5 | 4 | 4 | 3 | 3 | 3 | 2.5 | 2.5 | N/A | N/A | N/A | N/A |
| 90 | 18 | 18 | 10 | 7 | 6 | 5 | 4 | 3 | 2.5 | 4 | 4 | 3 | 3 | 2.5 | 2.5 | N/A | N/A | N/A | N/A | N/A |
| 95 | 18 | 18 | 9 | 7 | 5 | 4 | 4 | 3 | 2.5 | 4 | 3 | 3 | 2.5 | 2.5 | 2.5 | N/A | N/A | N/A | N/A | N/A |
| 100 | 18 | 14 | 9 | 6 | 5 | 4 | 4 | 2.5 | 2.5 | 4 | 3 | 3 | 2.5 | 2.5 | N/A | N/A | N/A | N/A | N/A | N/A |
| 120 | 18 | 10 | 7 | 5 | 4 | 4 | 3 | 2.5 | 4 | 3 | 3 | 2.5 | N/A | N/A | N/A | N/A | N/A | N/A | N/A | N/A |
| 140 | 18 | 8 | 5 | 4 | 4 | 3 | 2.5 | 4 | 3 | 3 | 2.5 | N/A | N/A | N/A | N/A | N/A | N/A | N/A | N/A | N/A |
| 160 | 14 | 7 | 5 | 4 | 3 | 2.5 | 4 | 3 | 3 | 2.5 | 2.5 | N/A | N/A | N/A | N/A | N/A | N/A | N/A | N/A | N/A |
| 180 | 10 | 6 | 4 | 3 | 2.5 | 4 | 4 | 3 | 3 | 2.5 | N/A | N/A | N/A | N/A | N/A | N/A | N/A | N/A | N/A | N/A |
| 200 | 8 | 5 | 4 | 3 | 2.5 | 4 | 3 | 3 | 2.5 | N/A | N/A | N/A | N/A | N/A | N/A | N/A | N/A | N/A | N/A | N/A |
| 220 | 7 | 4 | 3 | 2.5 | 4 | 4 | 3 | 3 | 2.5 | N/A | N/A | N/A | N/A | N/A | N/A | N/A | N/A | N/A | N/A | N/A |
| 240 | 6 | 4 | 3 | 2.5 | 4 | 3 | 3 | 2.5 | N/A | N/A | N/A | N/A | N/A | N/A | N/A | N/A | N/A | N/A | N/A | N/A |
| 260 | 5 | 4 | 2.5 | 4 | 3 | 3 | 3 | 2.5 | N/A | N/A | N/A | N/A | N/A | N/A | N/A | N/A | N/A | N/A | N/A | N/A |
| 280 | 5 | 4 | 2.5 | 4 | 3 | 3 | 2.5 | N/A | N/A | N/A | N/A | N/A | N/A | N/A | N/A | N/A | N/A | N/A | N/A | N/A |

# 3320 PSI CONCRETE OR CELL FILLED CMU, 1/4" DIA. TAPCON, 2" EMBEDMENT, 3" EDGE DISTANCE

HIGHLIGHTED AREA CONCRETE OR CELL FILLED CMU, 1/4" DIA. WEDGE BOLT 3" EMBEDMENT, 2.75" EDGE DISTANCE


Roll-a-way By AMI
1661 GLENLAKE AVENUE
ITASCA, IL 60143


COPYRIGHT © 2008
QUALITAS MANUFACTURING INC.


NOTICE OF ACCEPTANCE
END RETENTION
PRODUCT APPROVAL

DRAWING TITLE:


D.L. Fowler Professional Engineer

Digitally signed by: Fowler, Donald
DN: CN = Fowler, Donald OU = Colleagues, VeriClaim, O365 Users
Date: 2020.10.31 16:01:04 -04'00'


DONALD LYNN FOWLER LICENSE No 50458 STATE OF FLORIDA PROFESSIONAL ENGINEER

| | |
|---|---|
| DRAWN: | DLF |
| DATE: | 09-24-09 |
| APPROVED: | DLF |
| DATE: | 09-24-09 |
| DRAWING NO: | 3-01-031 |
| SIZE: B | REV: |
| SCALE: | 1 : 4 |
| SHEET: | 12D OF 26 |


SECTION "A-A" (7)

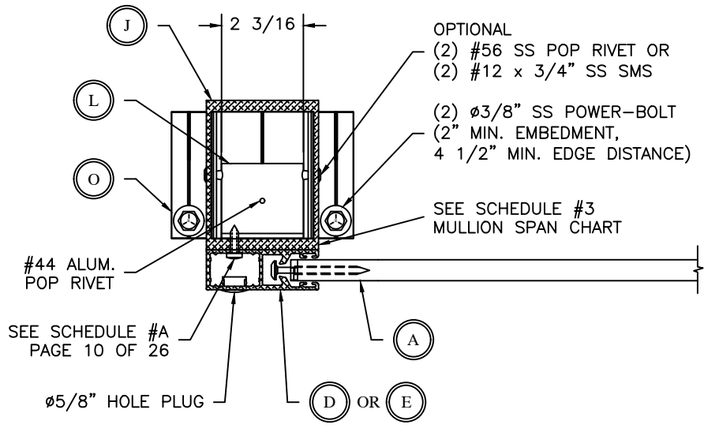


SECTION "A-A" (8)

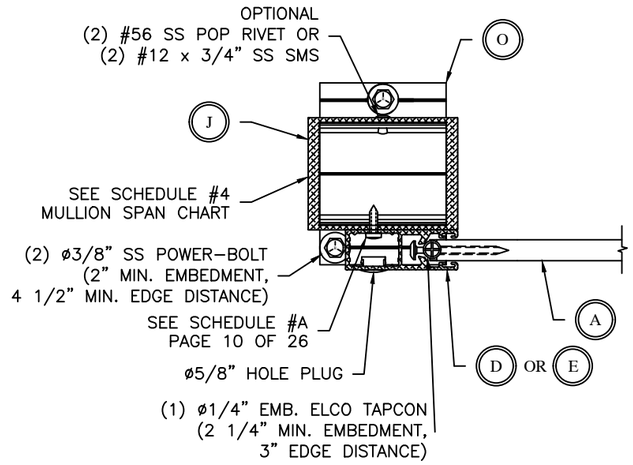


SECTION "A-A" (9)

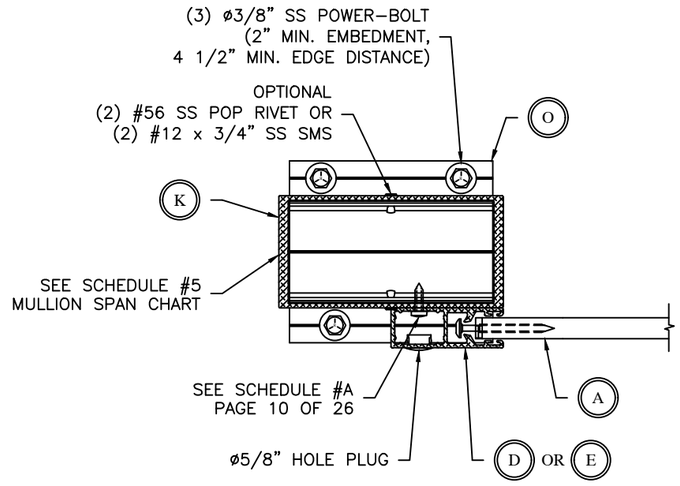


NOTE: MAXIMUM GAP BETWEEN CUT END OF POST AND POST BASE IS 1/4"

## SCHEDULE # 3

A-A (7) MULLION MAXIMUM HEIGHT (IN)

| | SLAT SPAN (IN) - CLEAR SPAN (NO STORM BARS) - SEE PAGE 8 | | | | | | | | | | | | | | | |
|---|---|---|---|---|---|---|---|---|---|---|---|---|---|---|---|---|
| PSF | 48 | 54 | 60 | 66 | 72 | 78 | 84 | 90 | 96 | 108 | 120 | 132 | 144 | 156 | 168 | 180 |
| 10 | 240.0 | 240.0 | 240.0 | 240.0 | 240.0 | 219.6 | 175.1 | 153.1 | 139.1 | 124.1 | 116.0 | 106.3 | 97.7 | 91.0 | 85.5 | 80.8 |
| 15 | 240.0 | 240.0 | 219.1 | 191.9 | 174.9 | 150.0 | 135.0 | 124.4 | 117.0 | 103.4 | 93.2 | 84.4 | 78.4 | 73.4 | 69.3 | 65.8 |
| 20 | 240.0 | 214.0 | 173.0 | 152.0 | 139.0 | 126.1 | 117.0 | 107.4 | 98.5 | 87.1 | 78.7 | 72.5 | 67.5 | 63.4 | 59.9 | 56.9 |
| 25 | 240.0 | 192.0 | 145.0 | 133.0 | 122.1 | 112.4 | 101.9 | 92.9 | 86.5 | 76.7 | 69.8 | 64.5 | 60.2 | 56.6 | 53.6 | 50.1 |
| 30 | 240.0 | 175.0 | 134.0 | 122.0 | 108.5 | 99.0 | 89.8 | 83.0 | 77.2 | 69.3 | 63.3 | 58.7 | 54.8 | 51.3 | 46.2 | 42.0 |
| 35 | 240.0 | 160.0 | 125.0 | 111.8 | 99.0 | 88.5 | 81.2 | 75.7 | 71.0 | 63.6 | 58.4 | 54.2 | 49.5 | 44.1 | 39.8 | 36.1 |
| 40 | 240.0 | 150.0 | 120.0 | 103.3 | 90.4 | 82.0 | 74.6 | 70.0 | 65.6 | 59.5 | 54.4 | 49.4 | 43.5 | 38.8 | 35.0 | 31.9 |
| 45 | 193.0 | 134.0 | 111.0 | 93.8 | 82.9 | 75.7 | 70.2 | 65.5 | 61.6 | 55.8 | 50.7 | 43.9 | 38.8 | 34.6 | 31.2 | 28.5 |
| 50 | 155.5 | 121.0 | 100.7 | 87.0 | 77.8 | 70.7 | 65.8 | 61.7 | 58.3 | 52.9 | 45.6 | 39.5 | 34.9 | 31.3 | 28.3 | 25.8 |
| 60 | 136.0 | 110.8 | 88.2 | 77.4 | 69.0 | 63.6 | 59.5 | 55.7 | 52.7 | 44.5 | 38.0 | 33.1 | 29.3 | 26.3 | 23.8 | 21.8 |
| 70 | 121.0 | 93.2 | 79.2 | 69.5 | 63.1 | 58.3 | 54.3 | 51.0 | 45.6 | 38.1 | 32.6 | 28.5 | 25.3 | 22.7 | 20.7 | 18.9 |
| 80 | 108.8 | 83.9 | 72.5 | 63.7 | 58.5 | 54.1 | 49.3 | 44.0 | 39.8 | 33.3 | 28.5 | 25.0 | 22.3 | 20.1 | 18.3 | 16.8 |
| 90 | 95.2 | 76.9 | 66.2 | 59.7 | 54.7 | 49.5 | 43.5 | 39.0 | 35.2 | 29.6 | 25.5 | 22.4 | 20.0 | 18.0 | 16.4 | 15.1 |
| 100 | 87.1 | 71.4 | 62.1 | 55.9 | 50.5 | 44.1 | 38.9 | 35.1 | 31.8 | 26.7 | 23.0 | 20.3 | 18.1 | 16.4 | 14.9 | 13.8 |
| 110 | 80.7 | 66.9 | 58.7 | 53.1 | 45.6 | 39.8 | 35.5 | 31.8 | 28.8 | 24.3 | 21.0 | 18.5 | 16.6 | 15.0 | 13.7 | 12.6 |
| 120 | 75.6 | 62.2 | 55.2 | 48.7 | 41.5 | 36.5 | 32.3 | 29.1 | 26.4 | 22.3 | 19.3 | 17.1 | 15.3 | 13.9 | 12.7 | 11.7 |
| 130 | 69.6 | 59.2 | 52.7 | 44.2 | 38.1 | 33.5 | 29.7 | 26.8 | 24.4 | 20.7 | 17.9 | 15.9 | 14.2 | 12.9 | 11.8 | 10.9 |
| 140 | 66.2 | 56.6 | 49.2 | 41.0 | 35.1 | 30.9 | 27.6 | 25.0 | 22.7 | 19.3 | 16.7 | 14.8 | 13.3 | 12.1 | 11.1 | 10.3 |

## SCHEDULE # 4

A-A(8) MULLION MAXIMUM HEIGHT (IN)

| | SLAT SPAN (IN) - CLEAR SPAN (NO STORM BARS) - SEE PAGE 8 | | | | | | | | | | | | | | | |
|---|---|---|---|---|---|---|---|---|---|---|---|---|---|---|---|---|
| PSF | 48.0 | 54.0 | 60.0 | 66.0 | 72.0 | 78.0 | 84.0 | 90.0 | 96.0 | 108.0 | 120.0 | 132.0 | 144.0 | 156 | 168 | 180 |
| 10.0 | 240.0 | 240.0 | 240.0 | 240.0 | 240.0 | 240.0 | 216.4 | 191.5 | 174.7 | 140.0 | 123.4 | 111.2 | 102.3 | 95.3 | 89.6 | 84.8 |
| 15.0 | 240.0 | 240.0 | 240.0 | 222.4 | 194.8 | 173.2 | 161.4 | 137.2 | 125.3 | 108.0 | 97.4 | 88.4 | 82.1 | 77.0 | 72.7 | 69.0 |
| 20.0 | 240.0 | 240.0 | 201.9 | 183.3 | 168.8 | 145.3 | 125.4 | 112.0 | 102.8 | 91.1 | 82.4 | 75.9 | 70.7 | 66.5 | 62.8 | 59.7 |
| 25.0 | 240.0 | 222.6 | 185.5 | 156.5 | 135.5 | 118.9 | 106.1 | 96.9 | 90.3 | 80.2 | 73.1 | 67.6 | 63.1 | 59.3 | 56.2 | 53.5 |
| 30.0 | 240.0 | 205.4 | 169.1 | 140.0 | 118.8 | 103.0 | 93.6 | 86.6 | 80.7 | 72.4 | 66.3 | 61.5 | 57.4 | 54.1 | 50.0 | 45.3 |
| 35.0 | 235.7 | 193.7 | 153.0 | 120.3 | 104.3 | 92.2 | 84.7 | 79.0 | 74.2 | 66.6 | 61.1 | 56.7 | 53.2 | 47.7 | 43.0 | 39.0 |
| 40.0 | 222.2 | 184.0 | 132.7 | 107.1 | 94.0 | 85.4 | 77.9 | 73.1 | 68.5 | 62.2 | 57.0 | 53.1 | 47.1 | 42.0 | 37.9 | 34.4 |
| 45.0 | 202.7 | 163.3 | 118.7 | 97.4 | 86.3 | 78.9 | 73.2 | 68.4 | 64.4 | 58.4 | 53.7 | 47.6 | 42.0 | 37.5 | 33.8 | 30.8 |
| 50.0 | 180.7 | 140.2 | 108.4 | 92.0 | 81.5 | 73.7 | 68.7 | 64.4 | 61.0 | 55.4 | 49.6 | 42.8 | 37.8 | 33.9 | 30.6 | 27.9 |
| 60.0 | 160.8 | 114.9 | 91.4 | 80.5 | 71.9 | 66.4 | 62.1 | 58.2 | 55.1 | 48.4 | 41.3 | 35.9 | 31.8 | 28.4 | 25.8 | 23.6 |
| 70.0 | 133.8 | 96.4 | 82.2 | 72.4 | 65.8 | 60.8 | 56.8 | 53.8 | 49.7 | 41.5 | 35.3 | 30.9 | 27.4 | 24.6 | 22.4 | 20.5 |
| 80.0 | 114.9 | 86.9 | 75.3 | 66.3 | 61.0 | 56.5 | 52.9 | 48.0 | 43.3 | 36.3 | 31.0 | 27.1 | 24.1 | 21.8 | 19.8 | 18.2 |
| 90.0 | 98.0 | 79.7 | 68.8 | 62.2 | 57.1 | 52.9 | 47.5 | 42.6 | 38.3 | 32.2 | 27.7 | 24.3 | 21.6 | 19.5 | 17.8 | 16.3 |
| 100.0 | 89.8 | 74.1 | 64.6 | 58.2 | 53.5 | 48.2 | 42.5 | 38.2 | 34.6 | 29.0 | 25.0 | 22.0 | 19.6 | 17.7 | 16.2 | 14.9 |
| 110.0 | 83.3 | 69.5 | 61.1 | 55.4 | 49.9 | 43.5 | 38.7 | 34.7 | 31.3 | 26.4 | 22.8 | 20.1 | 18.0 | 16.3 | 14.9 | 13.7 |
| 120.0 | 78.1 | 64.6 | 57.5 | 52.5 | 45.4 | 39.9 | 35.3 | 31.7 | 28.8 | 24.3 | 21.0 | 18.5 | 16.6 | 15.0 | 13.8 | 12.7 |
| 130.0 | 72.1 | 61.5 | 54.9 | 48.5 | 41.7 | 36.6 | 32.4 | 29.2 | 26.6 | 22.5 | 19.5 | 17.2 | 15.4 | 14.0 | 12.8 | 11.8 |
| 140.0 | 68.6 | 58.8 | 52.7 | 45.0 | 38.5 | 33.8 | 30.2 | 27.2 | 24.7 | 20.9 | 18.2 | 16.1 | 14.4 | 13.1 | 12.0 | 11.1 |

## SCHEDULE # 5

A-A(9) MULLION MAXIMUM HEIGHT (IN)

| | SLAT SPAN (IN) - CLEAR SPAN (NO STORM BARS) - SEE PAGE 8 | | | | | | | | | | | | | | | |
|---|---|---|---|---|---|---|---|---|---|---|---|---|---|---|---|---|
| PSF | 48.0 | 54.0 | 60.0 | 66.0 | 72.0 | 78.0 | 84.0 | 90.0 | 96.0 | 108.0 | 120.0 | 132.0 | 144.0 | 156 | 168 | 180 |
| 10.0 | 240.0 | 240.0 | 240.0 | 240.0 | 240.0 | 240.0 | 240.0 | 240.0 | 221.6 | 190.9 | 172.8 | 156.7 | 144.3 | 134.9 | 128.8 | 121.4 |
| 15.0 | 240.0 | 240.0 | 240.0 | 240.0 | 240.0 | 224.8 | 204.5 | 184.0 | 172.0 | 153.1 | 138.6 | 128.0 | 119.4 | 112.8 | 107.7 | 101.8 |
| 20.0 | 240.0 | 240.0 | 240.0 | 224.0 | 204.4 | 183.8 | 166.7 | 153.7 | 143.9 | 130.3 | 119.0 | 111.1 | 104.2 | 99.0 | 94.1 | 89.8 |
| 25.0 | 240.0 | 240.0 | 224.0 | 197.2 | 171.3 | 156.6 | 144.3 | 134.7 | 127.3 | 115.3 | 106.4 | 99.3 | 93.4 | 88.3 | 84.2 | 80.4 |
| 30.0 | 240.0 | 224.0 | 197.4 | 169.9 | 153.0 | 138.7 | 129.0 | 121.3 | 114.5 | 104.5 | 96.7 | 90.4 | 85.1 | 80.7 | 74.8 | 67.8 |
| 35.0 | 231.6 | 218.8 | 174.0 | 151.5 | 137.5 | 125.8 | 117.7 | 111.2 | 105.6 | 96.3 | 89.3 | 83.5 | 78.8 | 71.4 | 64.4 | 58.4 |
| 40.0 | 225.4 | 196.0 | 163.7 | 143.6 | 131.0 | 121.7 | 113.3 | 107.5 | 101.9 | 93.6 | 86.7 | 80.1 | 70.5 | 62.8 | 56.7 | 51.5 |
| 45.0 | 211.8 | 179.1 | 150.0 | 132.3 | 121.1 | 112.9 | 106.3 | 100.4 | 95.5 | 87.7 | 81.5 | 71.2 | 62.8 | 56.1 | 50.5 | 46.2 |
| 50.0 | 199.6 | 160.4 | 138.7 | 124.4 | 113.8 | 105.4 | 99.4 | 94.2 | 89.8 | 82.6 | 74.1 | 64.0 | 56.6 | 50.7 | 45.8 | 41.8 |
| 60.0 | 162.1 | 135.8 | 118.0 | 107.5 | 98.8 | 92.6 | 87.6 | 83.0 | 79.2 | 72.4 | 61.7 | 53.7 | 47.5 | 42.5 | 38.6 | 35.3 |
| 70.0 | 142.9 | 119.8 | 107.5 | 97.9 | 90.8 | 85.2 | 80.4 | 76.7 | 73.2 | 62.0 | 52.9 | 46.2 | 41.0 | 36.8 | 33.5 | 30.7 |
| 80.0 | 129.3 | 110.0 | 99.3 | 90.4 | 84.5 | 79.3 | 75.0 | 71.4 | 64.7 | 54.2 | 46.4 | 40.6 | 36.1 | 32.6 | 29.6 | 27.2 |
| 90.0 | 116.6 | 102.2 | 92.0 | 85.0 | 79.3 | 74.5 | 70.5 | 63.6 | 57.3 | 48.1 | 41.4 | 36.4 | 32.4 | 29.2 | 26.6 | 24.5 |
| 100.0 | 108.8 | 95.8 | 86.7 | 80.0 | 74.6 | 70.4 | 63.4 | 57.1 | 51.7 | 43.4 | 37.4 | 32.9 | 29.4 | 26.5 | 24.2 | 22.3 |
| 110.0 | 102.4 | 90.6 | 82.3 | 76.1 | 71.0 | 64.9 | 57.8 | 51.8 | 46.8 | 39.5 | 34.1 | 30.1 | 26.9 | 24.3 | 22.2 | 20.5 |
| 120.0 | 100.9 | 88.8 | 81.1 | 75.3 | 67.7 | 59.6 | 52.7 | 47.4 | 43.0 | 36.3 | 31.4 | 27.7 | 24.8 | 22.5 | 20.6 | 19.0 |
| 130.0 | 94.6 | 84.5 | 77.4 | 71.8 | 62.1 | 54.6 | 48.4 | 43.6 | 39.7 | 33.6 | 29.2 | 25.8 | 23.1 | 20.9 | 19.2 | 17.7 |
| 140.0 | 90.0 | 80.5 | 73.9 | 67.0 | 57.4 | 50.4 | 45.1 | 40.6 | 36.9 | 31.3 | 27.2 | 24.1 | 21.6 | 19.6 | 18.0 | 16.6 |


Roll-a-way By QMI
1661 GLENLAKE AVENUE
ITASCA, IL 60143


COPYRIGHT © 2008
QUALITAS MANUFACTURING INC.


DRAWING TITLE:

NOTICE OF ACCEPTANCE
END RETENTION
PRODUCT APPROVAL


Digitally signed by: Fowler, Donald
DN = Fowler, Donald
OU = Colleagues, VeriClaim, O365 Users
Date: 2020.10.31 16:01:44 -04'00'

D.Lynn Fowler, P.E. (Professional Engineer)

DONALD LYNN FOWLER LICENSE No 50458 STATE OF FLORIDA PROFESSIONAL ENGINEER

| | |
|---|---|
| DRAWN: | DLF |
| DATE: | 08-10-04 |
| APPROVED: | DLF |
| DATE: | 12-14-09 |
| DRAWING NO: | 3-01-031 |
| SIZE: B | REV: D |
| SCALE: | 1 : 4 |
| SHEET: | 13 OF 26 |

SECTION "B-B" (1)**

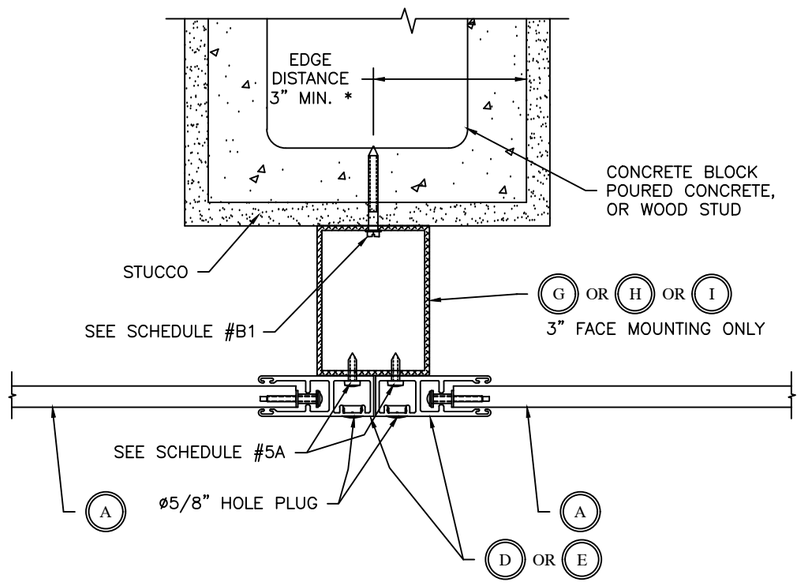


| HOLE SPACING O.C. SCHEDULE # B1 (CONC.) # | | | | | | |
|---|---|---|---|---|---|---|
| PSF\SLAT SPAN | 48" | 60" | 72" | 96" | 120" | 144" |
| 10 | 16" | 16" | 16" | 16" | 16" | 16" |
| 15 | 16" | 16" | 16" | 16" | 16" | 16" |
| 20 | 16" | 16" | 16" | 16" | 14" | 16" |
| 25 | 16" | 16" | 16" | 16" | 14" | 14" |
| 30 | 16" | 14" | 14" | 14" | 14" | 14" |
| 35 | 16" | 14" | 14" | 14" | 14" | 14" |
| 40 | 16" | 14" | 14" | 14" | 12" | 12" |
| 45 | 14" | 14" | 14" | 14" | 12" | 10" |
| 50 | 14" | 14" | 14" | 14" | 11" | 9" |
| 55 | 14" | 12" | 12" | 12" | 10" | 8" |
| 60 | 14" | 12" | 12" | 11" | 9" | 8" |
| 65 | 14" | 12" | 11" | 10" | 8" | 7" |
| 70 | 14" | 12" | 10" | 9" | 8" | 6" |
| 75 | 14" | 12" | 10" | 8" | 7" | 6" |
| 80 | 14" | 12" | 10" | 8" | 7" | 5" |
| 85 | 14" | 12" | 9" | 7" | 6" | 5" |
| 90 | 12" | 12" | 9" | 7" | 6" | 5" |
| 95 | 12" | 12" | 9" | 7" | 6" | 4" |
| 100 | 12" | 10" | 8" | 7" | 5" | 4" |
| 120 | 12" | 9" | 7" | 6" | 5" | 3" |

# 3320 PSI CONCRETE OR CELL FILLED CMU, 1/4" DIA. TAPCON, 1-3/4" EMBEDMENT

| HOLE SPACING O.C. SCHEDULE # B1 (WOOD) ## | | | | | | |
|---|---|---|---|---|---|---|
| PSF\SLAT SPAN | 48" | 60" | 72" | 96" | 120" | 144" |
| 10 | 16" | 16" | 16" | 16" | 16" | 16" |
| 15 | 16" | 16" | 16" | 14' | 14' | 14' |
| 20 | 16" | 16" | 16" | 14' | 14' | 14' |
| 25 | 16" | 16" | 14" | 14' | 14' | 12" |
| 30 | 16" | 14" | 14" | 12" | 12" | 12" |
| 35 | 14" | 14" | 14" | 12" | 12" | 10" |
| 40 | 14" | 14" | 14" | 12" | 10" | 10" |
| 45 | 14" | 12" | 12" | 12" | 10" | 9" |
| 50 | 14" | 12" | 12" | 10" | 9" | 8" |
| 55 | 12" | 12" | 12" | 10" | 8" | 8" |
| 60 | 12" | 12" | 12" | 8" | 8" | 7" |
| 65 | 12" | 12" | 10" | 8" | 7" | 7" |
| 70 | 12" | 12" | 10" | 7" | 7" | 7" |
| 75 | 12" | 12" | 10" | 7" | 7" | 6" |
| 80 | 12" | 10" | 10" | 7" | 6" | 6" |
| 85 | 12" | 10" | 9" | 6" | 6" | 6" |
| 90 | 10" | 10" | 9" | 6" | 6" | 5" |
| 95 | 10" | 10" | 9" | 6" | 5" | 4" |
| 100 | 10" | 9" | 7" | 5" | 4" | 3" |
| 120 | N/A | N/A | N/A | N/A | N/A | N/A |

## WOOD, 1/4" DIA. TAPCON, LAG SCREW, OR #14 SS SMS 1 1/2" EMBEDMENT

| HOLE SPACING O.C. SCHEDULE # B1 (CMU H.) ** | | | | | | |
|---|---|---|---|---|---|---|
| PSF\SLAT SPAN | 48" | 60" | 72" | 96" | 120" | 144" |
| 10 | 16" | 14" | 13" | 12" | 12" | 10" |
| 15 | 16" | 14" | 13" | 12" | 12" | 10" |
| 20 | 14" | 14" | 13" | 12" | 12" | 10" |
| 25 | 14" | 14" | 13" | 12" | 10" | 9" |
| 30 | 14" | 12" | 10" | 9" | 8" | 7" |
| 35 | 14" | 12" | 10" | 8" | 7" | 6" |
| 40 | 14" | 12" | 10" | 8" | 6" | 5" |
| 45 | 10" | 10" | 8" | 7" | 6" | 4" |
| 50 | 10" | 9" | 8" | 7" | 5" | 4" |
| 55 | 10" | 9" | 7" | 6" | 5" | 3" |
| 60 | 9" | 8" | 7" | 6" | 5" | 3" |
| 65 | 9" | 7" | 6" | 5" | 4" | 3" |
| 70 | 8" | 7" | 6" | 5" | 4" | 3" |
| 75 | 8" | 7" | 6" | 5" | 4" | 2.5" |
| 80 | 7" | 6" | 6" | 5" | 4" | 2.5" |
| 85 | 7" | 6" | 5" | 4" | 4" | 2.5" |
| 90 | 7" | 6" | 5" | 4" | 3" | N/A |
| 95 | 7" | 6" | 5" | 4" | 3" | N/A |
| 100 | 6" | 5" | 4" | 3" | 2.5" | N/A |
| 120 | 6" | 5" | 3" | 2.5" | N/A | N/A |

**CMU HOLLOW, 1/4" DIA. TAPCON, 1 1/4" EMBEDMENT

| HOLE SPACING O.C. SCHEDULE 5A * | | | | | | |
|---|---|---|---|---|---|---|
| PSF\SLAT SPAN | 48" | 60" | 72" | 96" | 120" | 144" |
| 10 | 16" | 16" | 16" | 12" | 10" | 7" |
| 15 | 16" | 16" | 16" | 10" | 7" | 5" |
| 20 | 16" | 16" | 14' | 8" | 5" | 3" |
| 25 | 16" | 16" | 12" | 7" | 4" | 3" |
| 30 | 16" | 14" | 10" | 6" | 3" | 2" |
| 35 | 16" | 14" | 7" | 5" | 3" | 2" |
| 40 | 16" | 14" | 6" | 3" | 2" | 2" |
| 45 | 16" | 12" | 6" | 3" | 2" | N/A |
| 50 | 16" | 10" | 5" | 3" | 2" | N/A |
| 55 | 16" | 8" | 5" | 2" | N/A | N/A |
| 60 | 15" | 7" | 4" | 2" | N/A | N/A |
| 65 | 15" | 6" | 4" | 2" | N/A | N/A |
| 70 | 14" | 5" | 3" | 2" | N/A | N/A |
| 75 | 13" | 5" | 3" | 2" | N/A | N/A |
| 80 | 11" | 4" | 3" | N/A | N/A | N/A |
| 85 | 10" | 4" | 2" | N/A | N/A | N/A |
| 90 | 9" | 4" | 2" | N/A | N/A | N/A |
| 95 | 8" | 4" | 2" | N/A | N/A | N/A |
| 100 | 7" | 3" | 2" | N/A | N/A | N/A |
| 120 | 5" | 3" | 2" | N/A | N/A | N/A |
| 140 | 4" | 2" | 2" | N/A | N/A | N/A |
| 160 | 3" | 2" | N/A | N/A | N/A | N/A |
| 180 | 3" | 2" | N/A | N/A | N/A | N/A |
| 200 | 2" | N/A | N/A | N/A | N/A | N/A |
| 220 | 2" | N/A | N/A | N/A | N/A | N/A |
| 240 | 2" | N/A | N/A | N/A | N/A | N/A |
| 260 | 2" | N/A | N/A | N/A | N/A | N/A |
| 280 | 2" | N/A | N/A | N/A | N/A | N/A |

# 14 X 3/4" SS SMS into .125" ALUM. ALLOY 6005-T5


Roll-a-way By AMI
1661 GLENLAKE AVENUE
ITASCA, IL 60143


COPYRIGHT © 2008
QUALITAS MANUFACTURING INC.


DRAWING TITLE:

NOTICE OF ACCEPTANCE
END RETENTION
PRODUCT APPROVAL

Digitally signed by: Fowler, Donald
DN: CN = Fowler, Donald OU = Colleagues, VeriClaim, O365 Users
Date: 2020.10.31 16:02:18 -04'00'


DONALD LYNN FOWLER LICENSE No 50458 STATE OF FLORIDA PROFESSIONAL ENGINEER

D.L. Fowler, P.E. Florida No. 50458

| | |
|---|---|
| DRAWN: | DLF |
| DATE: | 11-04-09 |
| APPROVED: | DLF |
| DATE: | 12-15-09 |
| DRAWING NO: | 3-01-031 |
| SIZE: B | REV: C |
| SCALE: | 1 : 4 |
| SHEET: | 14 OF 26 |

NOTE: MAXIMUM GAP BETWEEN CUT END OF POST AND POST BASE IS 1/4"

SECTION "B-B" (2)**

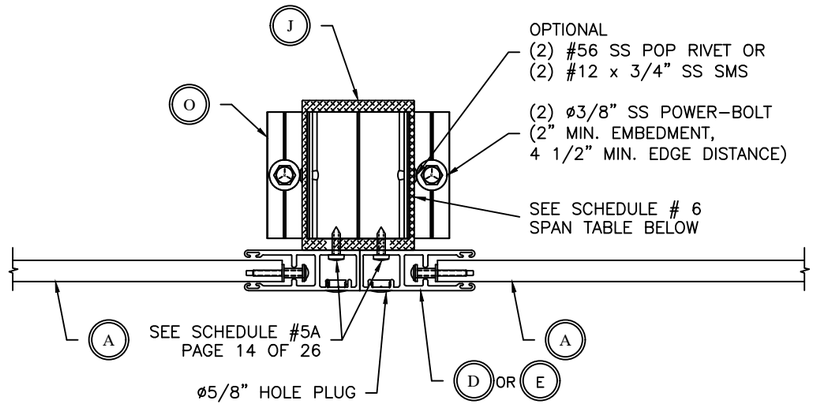


**SCHEDULE 6 BASED ON EQUAL SPANS.

IF SPANS ARE NOT EQUAL THE DIFFERENCE BETWEEN SPANS (SPAN1 - SPAN2) SHALL BE USED TO EVALUATE THE FREE STANDING MULLION AS AN END MULLION USING SCHEDULE 3, PAGE 13 OF 26. THE EVALUATION SHALL BE AT THE SLAT SPAN DIFFERENCE

# SCHEDULE # 6

## B-B(2) MAXIMUM MULLION HEIGHT (IN)

| | SLAT WIDTH (IN) - CLEAR SPAN (NO STORM BARS) - SEE PAGE 8 | | | | | | | | | | | | | | | |
|---|---|---|---|---|---|---|---|---|---|---|---|---|---|---|---|---|
| PSF | 48 | 54 | 60 | 66 | 72 | 78 | 84 | 90 | 96 | 108 | 120 | 132 | 144 | 156 | 168 | 180 |
| 10 | 240.0 | 240.0 | 240.0 | 240.0 | 240.0 | 240.0 | 240.0 | 240.0 | 240.0 | 240.0 | 240.0 | 240.0 | 240.0 | 240.0 | 240.0 | 240.0 |
| 15 | 240.0 | 240.0 | 240.0 | 240.0 | 240.0 | 240.0 | 240.0 | 240.0 | 240.0 | 240.0 | 240.0 | 235.5 | 228.9 | 222.9 | 217.5 | 212.6 |
| 20 | 240.0 | 240.0 | 240.0 | 240.0 | 240.0 | 240.0 | 240.0 | 240.0 | 237.6 | 228.6 | 220.8 | 214.0 | 208.0 | 200.2 | 193.0 | 186.5 |
| 25 | 240.0 | 240.0 | 240.0 | 240.0 | 240.0 | 236.1 | 230.5 | 225.3 | 220.6 | 212.2 | 203.9 | 194.5 | 186.3 | 179.1 | 172.6 | 166.8 |
| 30 | 240.0 | 240.0 | 240.0 | 234.7 | 228.1 | 222.2 | 216.9 | 212.0 | 207.6 | 196.1 | 186.1 | 177.6 | 170.1 | 163.5 | 157.6 | 152.3 |
| 35 | 240.0 | 237.9 | 229.9 | 222.9 | 216.7 | 211.1 | 205.4 | 198.6 | 192.4 | 181.5 | 172.3 | 164.4 | 157.5 | 151.4 | 145.9 | 141.0 |
| 40 | 236.4 | 227.6 | 219.9 | 213.2 | 207.2 | 199.3 | 192.1 | 185.7 | 179.9 | 169.8 | 161.2 | 153.8 | 147.3 | 141.6 | 136.5 | 131.9 |
| 45 | 227.3 | 218.8 | 211.4 | 203.9 | 195.4 | 187.9 | 181.2 | 175.1 | 169.6 | 160.1 | 152.0 | 145.0 | 138.9 | 133.5 | 128.7 | 124.4 |
| 50 | 219.5 | 211.3 | 202.6 | 193.4 | 185.4 | 178.2 | 171.9 | 166.1 | 160.9 | 151.9 | 144.2 | 137.5 | 131.8 | 126.6 | 122.1 | 117.5 |
| 60 | 206.2 | 194.7 | 185.0 | 176.6 | 169.2 | 162.7 | 156.9 | 151.7 | 146.9 | 138.6 | 126.9 | 115.5 | 106.0 | 97.9 | 91.0 | 84.9 |
| 70 | 190.9 | 180.3 | 171.3 | 163.5 | 156.7 | 150.6 | 145.3 | 140.4 | 135.5 | 120.7 | 108.8 | 99.0 | 90.8 | 83.9 | 78.0 | 72.8 |
| 80 | 178.5 | 168.6 | 160.2 | 152.9 | 146.5 | 140.9 | 135.2 | 126.3 | 118.6 | 105.6 | 95.2 | 86.6 | 79.5 | 73.4 | 68.2 | 63.7 |
| 90 | 168.3 | 159.0 | 151.0 | 144.2 | 138.2 | 129.3 | 120.2 | 112.3 | 105.4 | 93.9 | 84.6 | 77.0 | 70.6 | 65.3 | 60.6 | 56.6 |
| 100 | 159.7 | 150.8 | 143.3 | 136.8 | 125.8 | 116.3 | 108.2 | 101.1 | 94.9 | 84.5 | 76.1 | 69.3 | 63.6 | 58.7 | 54.6 | 51.0 |
| 110 | 152.3 | 143.8 | 136.6 | 124.5 | 114.4 | 105.8 | 98.3 | 91.9 | 86.2 | 76.8 | 69.2 | 63.0 | 57.8 | 53.4 | 49.6 | 46.3 |
| 120 | 145.8 | 137.7 | 125.3 | 114.2 | 104.9 | 96.9 | 90.1 | 84.2 | 79.1 | 70.4 | 63.4 | 57.7 | 53.0 | 48.9 | 45.5 | 42.5 |
| 130 | 140.1 | 128.2 | 115.7 | 105.4 | 96.8 | 89.5 | 83.2 | 77.8 | 73.0 | 65.0 | 58.6 | 53.3 | 48.9 | 45.2 | 42.0 | 39.2 |
| 140 | 133.4 | 119.0 | 107.4 | 97.9 | 89.9 | 83.1 | 77.3 | 72.2 | 67.8 | 60.3 | 54.4 | 49.5 | 45.4 | 42.0 | 39.0 | 36.4 |


Roll-a-way By QMI
1661 GLENLAKE AVENUE
ITASCA, IL 60143


COPYRIGHT © 2008
QUALITAS MANUFACTURING INC.



DRAWING TITLE:
NOTICE OF ACCEPTANCE
END RETENTION
PRODUCT APPROVAL

Digitally signed by: Fowler, Donald
DN: CN = Fowler, Donald OU = Colleagues, VeriClaim, O365 Users
Date: 2020.10.31 16:02:51 -04'00'

DONALD LYNN FOWLER LICENSE No 50458 STATE OF FLORIDA PROFESSIONAL ENGINEER

| | |
|---|---|
| DRAWN: | DLF |
| DATE: | 11-05-09 |
| APPROVED: | DF |
| DATE: | 12-15-09 |
| DRAWING NO: | 3-01-031 |
| SIZE: B | REV: D |
| SCALE: | 1 : 4 |
| SHEET: | 15 OF 26 |

SECTION "B-B"(3)**

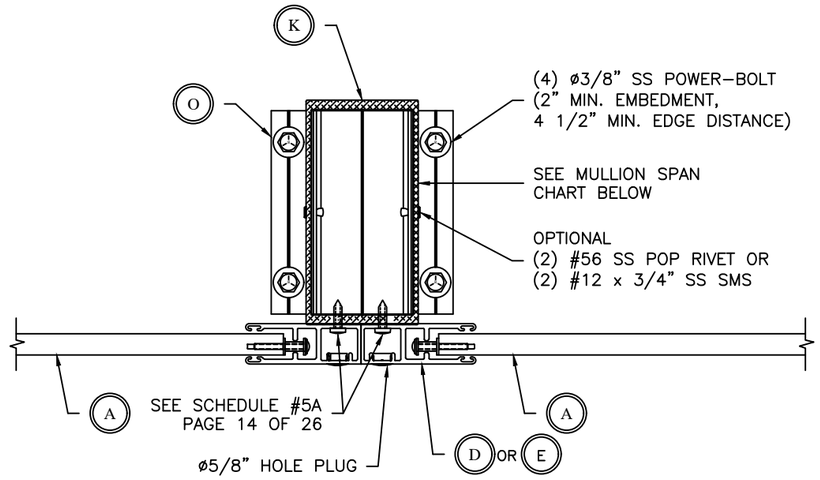


**SCHEDULE 7 BASED ON EQUAL SPANS.

IF SPANS ARE NOT EQUAL THE DIFFERENCE BETWEEN SPANS (SPAN1 - SPAN2) SHALL BE USED TO EVALUATE THE FREE STANDING MULLION AS AN END MULLION USING SCHEDULE 3, PAGE 13 OF 26. THE EVALUATION SHALL BE AT THE SLAT SPAN DIFFERENCE

# SCHEDULE 7

## B-B(3) MAXIMUM MULLION HEIGHT (IN)

| | SLAT WIDTH (IN) - CLEAR SPAN (NO STORM BARS) - SEE PAGE 8 | | | | | | | | | | | | | | | |
|---|---|---|---|---|---|---|---|---|---|---|---|---|---|---|---|---|
| PSF | 48 | 54 | 60 | 66 | 72 | 78 | 84 | 90 | 96 | 108 | 120 | 132 | 144 | 156 | 168 | 180 |
| 10 | 240.0 | 240.0 | 240.0 | 240.0 | 240.0 | 240.0 | 240.0 | 240.0 | 240.0 | 240.0 | 240.0 | 240.0 | 240.0 | 240.0 | 240.0 | 240.0 |
| 15 | 240.0 | 240.0 | 240.0 | 240.0 | 240.0 | 240.0 | 240.0 | 240.0 | 240.0 | 240.0 | 240.0 | 240.0 | 240.0 | 240.0 | 240.0 | 240.0 |
| 20 | 240.0 | 240.0 | 240.0 | 240.0 | 240.0 | 240.0 | 240.0 | 240.0 | 240.0 | 240.0 | 240.0 | 240.0 | 240.0 | 240.0 | 233.5 | 225.7 |
| 25 | 240.0 | 240.0 | 240.0 | 240.0 | 240.0 | 240.0 | 240.0 | 240.0 | 240.0 | 240.0 | 240.0 | 235.4 | 225.4 | 216.7 | 208.9 | 201.9 |
| 30 | 240.0 | 240.0 | 240.0 | 240.0 | 240.0 | 240.0 | 240.0 | 240.0 | 240.0 | 237.2 | 225.2 | 214.8 | 205.8 | 197.8 | 190.7 | 184.3 |
| 35 | 240.0 | 240.0 | 240.0 | 240.0 | 240.0 | 240.0 | 240.0 | 240.0 | 232.7 | 219.6 | 208.5 | 198.9 | 190.5 | 183.1 | 176.5 | 170.6 |
| 40 | 240.0 | 240.0 | 240.0 | 240.0 | 240.0 | 240.0 | 232.5 | 224.7 | 217.7 | 205.4 | 195.0 | 186.1 | 178.2 | 171.3 | 165.1 | 159.6 |
| 45 | 240.0 | 240.0 | 240.0 | 240.0 | 236.4 | 227.3 | 219.2 | 211.9 | 205.3 | 193.7 | 183.9 | 175.4 | 168.0 | 161.5 | 155.7 | 150.5 |
| 50 | 240.0 | 240.0 | 240.0 | 233.6 | 223.8 | 215.2 | 207.5 | 200.6 | 194.3 | 183.4 | 174.1 | 166.1 | 159.1 | 152.9 | 147.4 | 142.5 |
| 60 | 240.0 | 235.6 | 223.8 | 213.6 | 204.7 | 196.8 | 189.8 | 183.5 | 177.8 | 167.7 | 159.2 | 151.9 | 145.5 | 139.9 | 134.8 | 130.3 |
| 70 | 230.9 | 218.1 | 207.2 | 197.8 | 189.5 | 182.2 | 175.7 | 169.9 | 164.6 | 155.3 | 147.4 | 140.6 | 134.7 | 129.5 | 124.8 | 120.6 |
| 80 | 216.0 | 204.0 | 193.8 | 185.0 | 177.3 | 170.5 | 164.4 | 158.9 | 153.9 | 145.3 | 137.9 | 131.6 | 126.0 | 121.1 | 116.8 | 112.8 |
| 90 | 203.7 | 192.3 | 182.7 | 174.4 | 167.2 | 160.7 | 155.0 | 149.8 | 145.1 | 137.0 | 130.0 | 124.0 | 118.8 | 114.2 | 110.1 | 106.4 |
| 100 | 193.2 | 182.5 | 173.4 | 165.5 | 158.6 | 152.5 | 147.0 | 142.1 | 137.7 | 129.9 | 123.3 | 117.7 | 112.7 | 108.3 | 104.4 | 100.9 |
| 110 | 184.2 | 174.0 | 165.3 | 157.8 | 151.2 | 145.4 | 140.2 | 135.5 | 131.3 | 123.9 | 117.6 | 112.2 | 107.5 | 103.3 | 99.2 | 92.7 |
| 120 | 176.4 | 166.6 | 158.2 | 151.1 | 144.8 | 139.2 | 134.2 | 129.7 | 125.7 | 118.6 | 112.6 | 107.4 | 102.9 | 97.9 | 91.0 | 84.9 |
| 130 | 169.5 | 160.0 | 152.0 | 145.1 | 139.1 | 133.7 | 129.0 | 124.7 | 120.8 | 114.0 | 108.2 | 103.2 | 97.8 | 90.4 | 84.0 | 78.4 |
| 140 | 163.0 | 153.9 | 146.2 | 139.6 | 133.8 | 128.6 | 124.0 | 119.9 | 116.1 | 109.6 | 104.0 | 99.0 | 90.8 | 83.9 | 78.0 | 72.8 |

** MAXIMUM GAP BETWEEN CUT END OF POST AND POST BASE IS 1/4"


Roll-a-way By QMI
1661 GLENLAKE AVENUE
ITASCA, IL 60143


COPYRIGHT © 2008
QUALITAS MANUFACTURING INC.


DRAWING TITLE:
NOTICE OF ACCEPTANCE
END RETENTION
PRODUCT APPROVAL


Digitally signed by: Fowler, Donald
DN: CN = Fowler, Donald OU = Colleagues, VeriClaim, O365 Users
Date: 2020.10.31 16:03:23 -04'00'

DONALD LYNN FOWLER LICENSE No 50458 STATE OF FLORIDA PROFESSIONAL ENGINEER

| | |
|---|---|
| DRAWN: | DF |
| DATE: | 11-05-09 |
| APPROVED: | DF |
| DATE: | 11-05-09 |
| DRAWING NO: | 3-01-031 |
| SIZE: B | REV: C |
| SCALE: | 1 : 4 |
| SHEET: | 16 OF 26 |


SECTION "C-C" (1)

FIXED STORM BAR

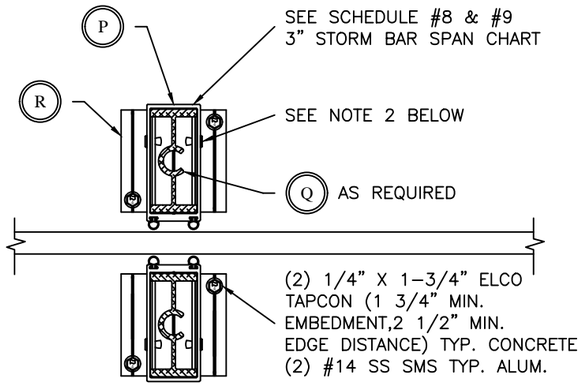



SECTION "C-C" (2)

REMOVABLE STORM BAR

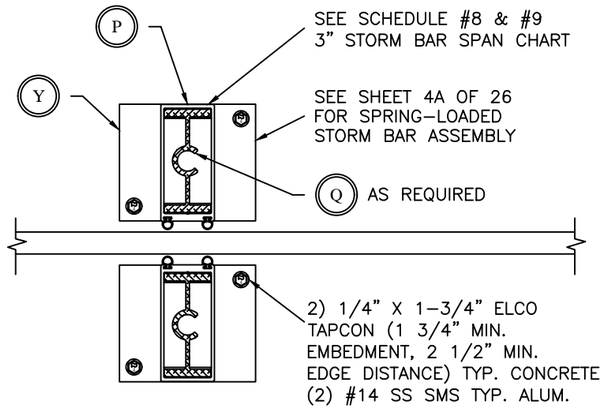



SECTION "C-C" (5)

FIXED OR REMOVABLE STORM BAR

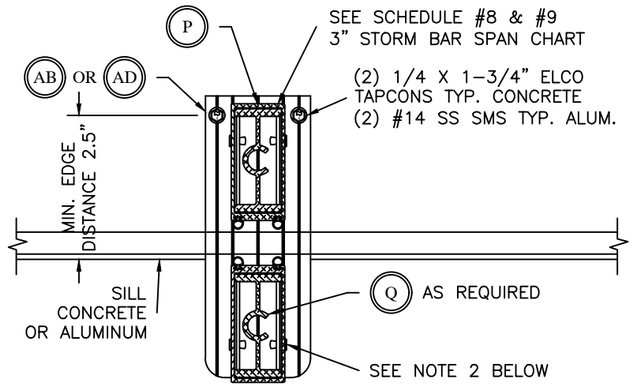


SECTION "C-C" (6)

FIXED OR REMOVABLE STORM BAR

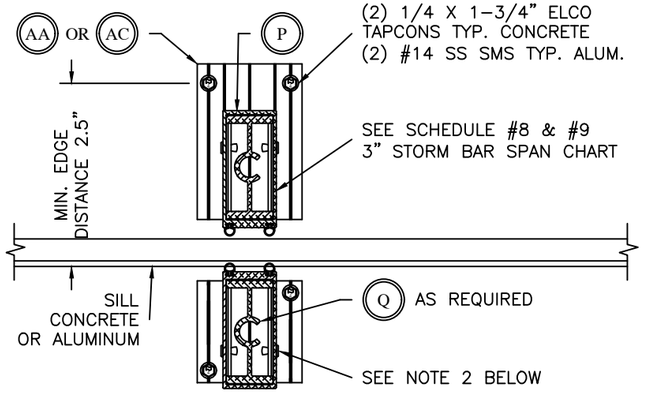


NOTES:
1. ALL PERFORMANCE CHARTS ARE DRAWING SECTION SPECIFIC AND ARE BASED ON ANCHORAGE, BENDING STRESS, AND DEFLECTION LIMITS.
2. OPTIONAL (2) #56 SS POP RIVET OR (2) #12 x 3/4" SS SMS THRU STORM BAR INTO STORM BAR BASE PLATE. NON STRUCTURAL FASTENER TO KEEP ALUMINUM FROM VIBRATING.

| 3" STORM BAR PERFORMANCE | | SCHEDULE #8 | | | | | | | | | | |
|---|---|---|---|---|---|---|---|---|---|---|---|---|
| FIXED OR REMOVABLE | | MAXIMUM STORM BAR HEIGHT (INCHES) | | | | | | | | | | |
| SECTION "C-C" (1), (2), (5), & (6) | | | | | | | | | | | | |
| PSF | PSF | SPAN WIDTH IN INCHES (BETWEEN RAILS) | | | | | | | | | | |
| 3 SPAN | 2 SPAN | 48 | 60 | 72 | 84 | 96 | 108 | 120 | 132 | 144 | 156 | 168 |
| 17 | 10 | 183.0 | 169.8 | 159.8 | 151.8 | 145.2 | 139.6 | 134.4 | 128.5 | 123.3 | 118.7 | 114.6 |
| 26 | 15 | 159.8 | 148.4 | 139.6 | 131.3 | 123.3 | 116.6 | 110.9 | 106.0 | 101.7 | 97.9 | 94.5 |
| 35 | 20 | 145.2 | 134.4 | 123.3 | 114.6 | 107.6 | 101.7 | 96.7 | 92.4 | 88.7 | 85.3 | 82.4 |
| 43 | 25 | 134.4 | 120.9 | 110.9 | 103.1 | 96.7 | 91.4 | 87.0 | 83.1 | 79.7 | 76.7 | 74.0 |
| 52 | 30 | 123.3 | 110.9 | 101.7 | 94.5 | 88.6 | 83.8 | 79.7 | 76.1 | 73.0 | 70.2 | 67.8 |
| 61 | 35 | 114.6 | 103.0 | 94.5 | 87.8 | 82.3 | 77.8 | 74.0 | 70.7 | 67.8 | 65.2 | 62.9 |
| 70 | 40 | 107.5 | 96.7 | 88.6 | 82.3 | 77.2 | 73.0 | 69.4 | 66.3 | 63.5 | 61.1 | 59.0 |
| 78 | 45 | 101.6 | 91.4 | 83.7 | 77.8 | 72.9 | 68.9 | 65.5 | 62.6 | 60.0 | 57.7 | 55.7 |
| 87 | 50 | 96.6 | 86.9 | 79.6 | 73.9 | 69.3 | 65.5 | 62.3 | 59.5 | 57.0 | 54.9 | 52.1 |
| 105 | 60 | 88.5 | 79.6 | 72.9 | 67.7 | 63.5 | 60.0 | 57.0 | 54.4 | 50.7 | 46.8 | 43.4 |
| 122 | 70 | 82.2 | 73.9 | 67.7 | 62.9 | 58.9 | 55.7 | 52.1 | 47.4 | 43.4 | 40.1 | 37.2 |
| 140 | 80 | 77.1 | 69.3 | 63.5 | 58.9 | 55.2 | 50.7 | 45.6 | 41.5 | 38.0 | 35.1 | 32.6 |
| 157 | 90 | 72.9 | 65.5 | 60.0 | 55.7 | 50.7 | 45.0 | 40.5 | 36.8 | 33.8 | 31.2 | 29.0 |
| 175 | 100 | 69.3 | 62.2 | 57.0 | 52.1 | 45.6 | 40.5 | 36.5 | 33.2 | 30.4 | 28.1 | 26.1 |

| 3" WITH INSERT STORM BAR | | SCHEDULE #9 | | | | | | | | | | |
|---|---|---|---|---|---|---|---|---|---|---|---|---|
| FIXED OR REMOVABLE | | MAXIMUM STORM BAR HEIGHT (INCHES) | | | | | | | | | | |
| SECTION "C-C" (1), (2), (5), & (6) | | | | | | | | | | | | |
| PSF | PSF | SPAN WIDTH IN INCHES (BETWEEN RAILS) | | | | | | | | | | |
| 3 SPAN | 2 SPAN | 48 | 60 | 72 | 84 | 96 | 108 | 120 | 132 | 144 | 156 | 168 |
| 17 | 10 | 223.9 | 207.9 | 195.6 | 185.8 | 177.7 | 170.9 | 165.0 | 159.8 | 155.2 | 151.2 | 147.5 |
| 26 | 15 | 195.6 | 181.6 | 170.9 | 162.3 | 155.2 | 149.3 | 144.1 | 139.6 | 135.6 | 130.8 | 126.4 |
| 35 | 20 | 177.7 | 165.0 | 155.2 | 147.5 | 141.1 | 135.6 | 129.3 | 123.7 | 118.8 | 114.4 | 110.5 |
| 43 | 25 | 165.0 | 153.2 | 144.1 | 136.9 | 129.3 | 122.4 | 116.5 | 111.4 | 107.0 | 103.0 | 99.5 |
| 52 | 30 | 155.2 | 144.1 | 135.6 | 126.3 | 118.7 | 112.4 | 107.0 | 102.3 | 98.2 | 93.5 | 86.9 |
| 61 | 35 | 147.5 | 136.9 | 126.3 | 117.6 | 110.5 | 104.5 | 99.5 | 94.8 | 86.9 | 80.2 | 74.4 |
| 70 | 40 | 141.1 | 129.2 | 118.7 | 110.4 | 103.7 | 98.2 | 91.2 | 82.9 | 76.0 | 70.2 | 65.1 |
| 78 | 45 | 135.6 | 122.3 | 112.3 | 104.5 | 98.1 | 90.1 | 81.1 | 73.7 | 67.6 | 62.4 | 57.9 |
| 87 | 50 | 129.1 | 116.4 | 106.9 | 99.4 | 91.2 | 81.1 | 73.0 | 66.3 | 60.8 | 56.1 | 52.1 |
| 105 | 60 | 118.5 | 106.8 | 98.1 | 86.9 | 76.0 | 67.6 | 60.8 | 55.3 | 50.7 | 46.8 | 43.4 |
| 122 | 70 | 110.3 | 99.3 | 86.9 | 74.4 | 65.1 | 57.9 | 52.1 | 47.4 | 43.4 | 40.1 | 37.2 |
| 140 | 80 | 103.5 | 91.2 | 76.0 | 65.1 | 57.0 | 50.7 | 45.6 | 41.5 | 38.0 | 35.1 | 32.6 |
| 157 | 90 | 97.9 | 81.1 | 67.6 | 57.9 | 50.7 | 45.0 | 40.5 | 36.8 | 33.8 | 31.2 | 29.0 |
| 175 | 100 | 91.2 | 73.0 | 60.8 | 52.1 | 45.6 | 40.5 | 36.5 | 33.2 | 30.4 | 28.1 | 26.1 |


Roll-a-way By AMI
1661 GLENLAKE AVENUE
ITASCA, IL 60143


COPYRIGHT © 2008
QUALITAS MANUFACTURING INC.


DRAWING TITLE:

NOTICE OF ACCEPTANCE
END RETENTION
PRODUCT APPROVAL


Digitally signed by: Fowler, Donald
DN: CN = Fowler, Donald, OU = Colleagues, VeriClaim, O365 Users
Date: 2020.10.31 16:03:58 -04'00'

DONALD LYNN FOWLER LICENSE No 50458 STATE OF FLORIDA PROFESSIONAL ENGINEER

| | |
|---|---|
| DRAWN: | DF |
| DATE: | 11-05-09 |
| APPROVED: | DF |
| DATE: | 11-05-09 |
| DRAWING NO: | 3-01-031 |
| SIZE: B | REV: C |
| SCALE: | 1 : 4 |
| SHEET: | 17 OF 26 |


## SECTION "C-C" (3)

FIXED STORM BAR

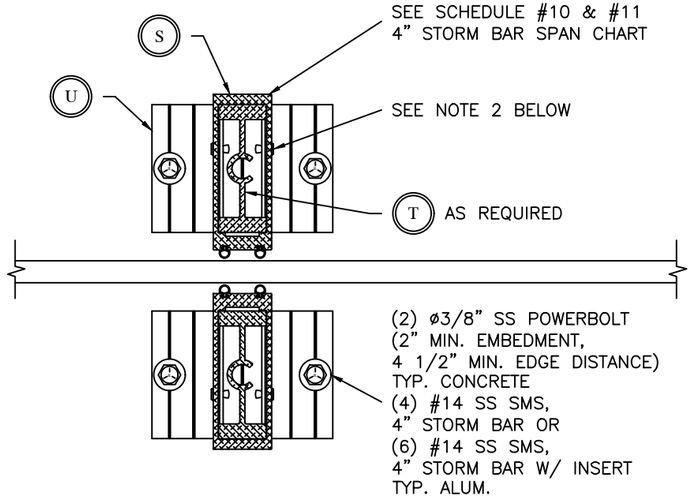


## SECTION "C-C" (4)

REMOVABLE STORM BAR

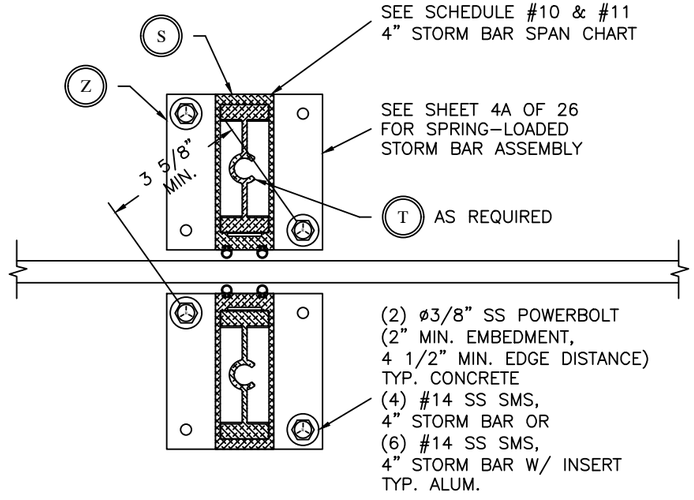


4"STORM BAR PERFORMANCE — **SCHEDULE # 10**

FIXED OR REMOVABLE — **MAXIMUM STORM BAR HEIGHT (INCHES)**

SECTION "C-C" (3) & (4)

| PSF 3 SPAN | PSF 2 SPAN | SPAN WIDTH IN INCHES (BETWEEN RAILS) 48 | 60 | 72 | 84 | 96 | 108 | 120 | 132 | 144 | 156 | 168 |
|---|---|---|---|---|---|---|---|---|---|---|---|---|
| 17 | 10 | 240.0 | 240.0 | 240.0 | 239.5 | 229.1 | 220.3 | 212.6 | 206.0 | 200.1 | 194.8 | 190.1 |
| 26 | 15 | 240.0 | 234.1 | 220.3 | 209.2 | 200.1 | 192.4 | 184.7 | 176.8 | 169.8 | 163.6 | 158.1 |
| 35 | 20 | 229.1 | 212.6 | 200.1 | 190.1 | 179.3 | 169.8 | 161.7 | 154.7 | 148.6 | 143.1 | 138.3 |
| 43 | 25 | 212.6 | 197.4 | 184.7 | 172.0 | 161.7 | 153.1 | 145.8 | 139.4 | 133.9 | 128.9 | 124.5 |
| 52 | 30 | 200.1 | 184.6 | 169.7 | 158.0 | 148.5 | 140.6 | 133.8 | 128.0 | 122.9 | 118.3 | 114.3 |
| 61 | 35 | 190.1 | 171.9 | 158.0 | 147.1 | 138.2 | 130.8 | 124.5 | 119.0 | 114.3 | 110.0 | 106.2 |
| 70 | 40 | 179.1 | 161.6 | 148.5 | 138.2 | 129.8 | 122.8 | 116.9 | 111.8 | 107.3 | 103.3 | 99.7 |
| 78 | 45 | 169.6 | 153.0 | 140.5 | 130.7 | 122.8 | 116.2 | 110.6 | 105.7 | 101.4 | 97.7 | 94.3 |
| 87 | 50 | 161.5 | 145.6 | 133.7 | 124.4 | 116.9 | 110.6 | 105.2 | 100.6 | 96.5 | 92.9 | 89.7 |
| 105 | 60 | 148.4 | 133.7 | 122.8 | 114.2 | 107.2 | 101.4 | 96.5 | 92.2 | 88.5 | 85.2 | 82.2 |
| 122 | 70 | 138.1 | 124.4 | 114.2 | 106.2 | 99.7 | 94.3 | 89.7 | 85.7 | 82.2 | 79.1 | 76.4 |
| 140 | 80 | 129.7 | 116.8 | 107.2 | 99.6 | 93.5 | 88.4 | 84.1 | 80.4 | 77.1 | 74.2 | 71.7 |
| 157 | 90 | 122.7 | 110.4 | 101.3 | 94.2 | 88.4 | 83.6 | 79.5 | 76.0 | 72.9 | 70.2 | 67.7 |
| 175 | 100 | 116.7 | 105.1 | 96.4 | 89.6 | 84.1 | 79.5 | 75.6 | 72.2 | 69.3 | 66.7 | 64.4 |

4" W INSERT STORM BAR PERFORMANCE — **SCHEDULE # 11**

FIXED OR REMOVABLE — **MAXIMUM STORM BAR HEIGHT (INCHES)**

SECTION "C-C" (3) & (4)

| PSF 3 SPAN | PSF 2 SPAN | SPAN WIDTH IN INCHES (BETWEEN RAILS) 48 | 60 | 72 | 84 | 96 | 108 | 120 | 132 | 144 | 156 | 168 |
|---|---|---|---|---|---|---|---|---|---|---|---|---|
| 17 | 10 | 240.0 | 240.0 | 240.0 | 240.0 | 240.0 | 240.0 | 240.0 | 239.3 | 232.5 | 226.4 | 220.9 |
| 26 | 15 | 240.0 | 240.0 | 240.0 | 240.0 | 232.5 | 223.5 | 215.8 | 209.1 | 203.1 | 197.8 | 192.9 |
| 35 | 20 | 240.0 | 240.0 | 232.5 | 220.9 | 211.2 | 203.1 | 196.1 | 189.3 | 182.0 | 175.6 | 169.7 |
| 43 | 25 | 240.0 | 229.4 | 215.8 | 205.0 | 196.1 | 187.4 | 178.7 | 171.1 | 164.5 | 158.6 | 153.3 |
| 52 | 30 | 232.5 | 215.8 | 203.1 | 192.9 | 182.0 | 172.6 | 164.5 | 157.5 | 151.4 | 145.9 | 141.0 |
| 61 | 35 | 220.9 | 205.0 | 192.9 | 180.3 | 169.7 | 160.9 | 153.3 | 146.8 | 141.0 | 135.9 | 131.3 |
| 70 | 40 | 211.2 | 196.1 | 182.0 | 169.7 | 159.7 | 151.4 | 144.2 | 138.0 | 132.6 | 127.8 | 123.5 |
| 78 | 45 | 203.1 | 187.4 | 172.6 | 160.9 | 151.4 | 143.4 | 136.6 | 130.7 | 125.6 | 121.0 | 116.9 |
| 87 | 50 | 196.1 | 178.6 | 164.5 | 153.3 | 144.2 | 136.6 | 130.1 | 124.5 | 119.5 | 115.2 | 111.3 |
| 105 | 60 | 181.9 | 164.4 | 151.3 | 140.9 | 132.5 | 125.5 | 119.5 | 114.3 | 109.8 | 105.8 | 102.2 |
| 122 | 70 | 169.6 | 153.2 | 140.9 | 131.3 | 123.4 | 116.8 | 111.2 | 106.4 | 102.2 | 98.4 | 95.0 |
| 140 | 80 | 159.6 | 144.1 | 132.5 | 123.4 | 116.0 | 109.8 | 104.5 | 99.9 | 95.9 | 92.4 | 89.2 |
| 157 | 90 | 151.2 | 136.5 | 125.4 | 116.8 | 109.7 | 103.9 | 98.9 | 94.6 | 90.8 | 87.4 | 84.4 |
| 175 | 100 | 144.0 | 130.0 | 119.4 | 111.2 | 104.5 | 98.9 | 94.1 | 90.0 | 86.4 | 83.2 | 80.3 |

NOTES:
1. ALL PERFORMANCE CHARTS ARE DRAWING SECTION SPECIFIC AND ARE BASED ON ANCHORAGE, BENDING STRESS, AND DEFLECTION LIMITS.
2. OPTIONAL (2) #56 SS POP RIVET OR (2) #12 x 3/4" SS SMS THRU STORM BAR INTO STORM BAR BASE PLATE. NON STRUCTURAL FASTENER TO KEEP ALUMINUM FROM VIBRATING.


Roll-a-way By QMI
1661 GLENLAKE AVENUE
ITASCA, IL 60143


COPYRIGHT © 2008
QUALITAS MANUFACTURING INC.



DRAWING TITLE:
NOTICE OF ACCEPTANCE
END RETENTION
PRODUCT APPROVAL


Digitally signed by: Fowler, Donald
DN: C = Fowler, Donald OU = Colleagues, VeriClaim, O365 Users
Date: 2020.10.31 16:04:35 -04'00'


D.L. Fowler Professional Engineer


DONALD LYNN FOWLER LICENSE No 50459 STATE OF FLORIDA PROFESSIONAL ENGINEER

| | |
|---|---|
| DRAWN: | DF |
| DATE: | 11-05-09 |
| APPROVED: | DF |
| DATE: | 11-05-09 |
| DRAWING NO: | 3-01-031 |
| SIZE: | B |
| REV: | C |
| SCALE: | 1 : 4 |
| SHEET: | 18 OF 26 |

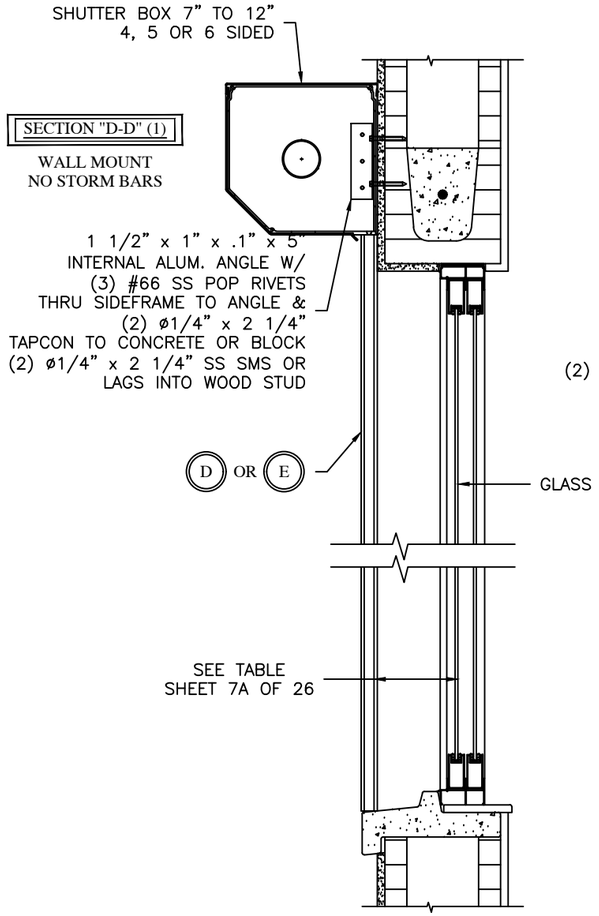

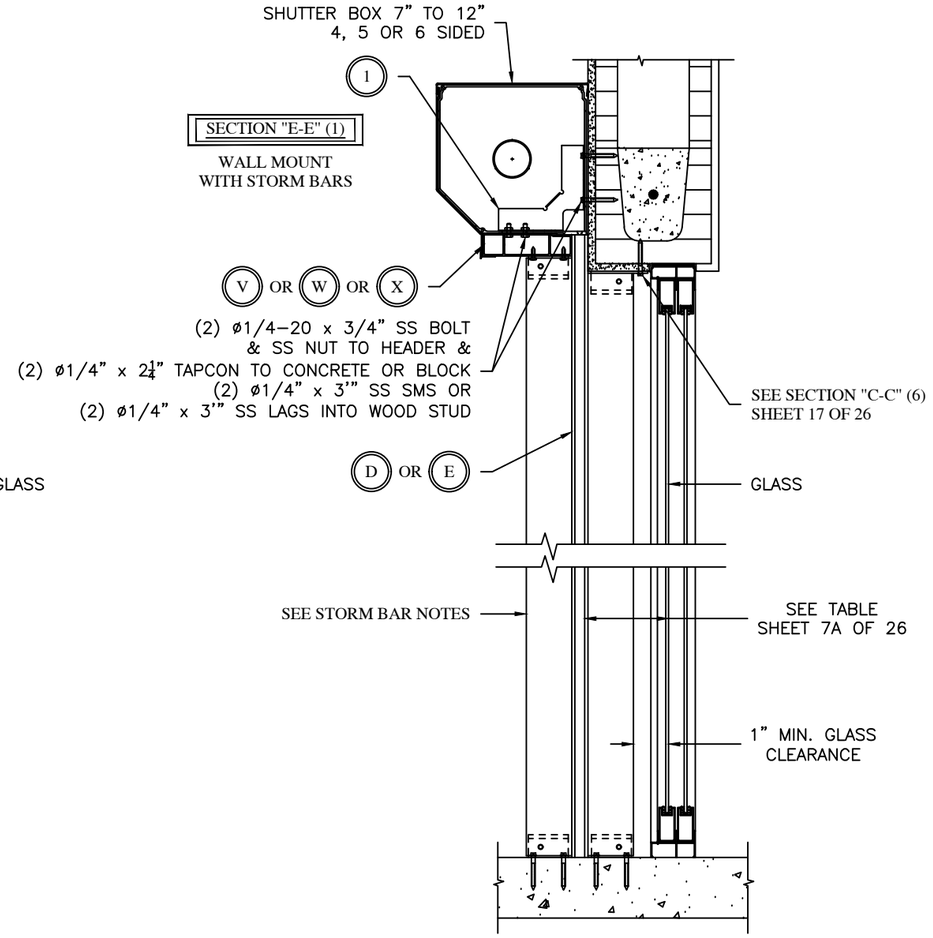
STORM BAR NOTES:

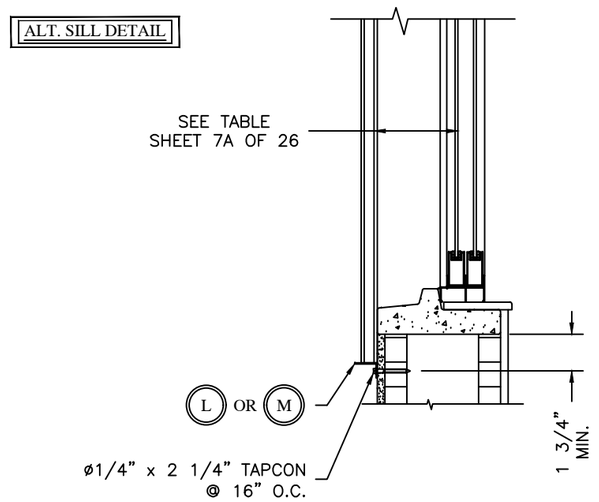1. SHUTTER SECTIONS ARE SHOWN WITH FIXED STORM BARS. STORM BARS CAN BE FIXED OR REMOVABLE, REMOVABLE (SPRING-LOADED) STORM BAR ASSEMBLIES & MOUNTING ARE SHOWN ON SHEET 17, 18, & 4A OF 26.
2. SHUTTER(S) SHOULD NOT BE ROLLED DOWN DURING WIND EVENTS WITHOUT REMOVABLE STORM BARS IN PLACE. ROLL-A-WAY IS NOT RESPONSIBLE FOR SUBSEQUENT DAMAGE.
3. REMOVING SPRING-LOADED STORM BARS: REMOVE PIN, LIFT UP ON STORM BAR, WHEN BOTTOM FEET CLEAR THE STORM BAR BASE PLATE, ROTATE STORM BAR OUT OF OPENING.
4. SHUTTERS WITH NO STORM BARS OVER 72" WIDE SHOULD USE SOME FORM OF HOOD SUPPORT, HEADER, TUBING OR EXTERNAL SUPPORT.
5. SEE ALLOWABLE HEADER SPAN TABLES ON PAGE 20 THRU 20C OF 26.
6. FOR ALLOWABLE HEADER SPANS USING EXTERIOR REINFORCEMENT BRACKETS SEE SHEET 24 OF 26.

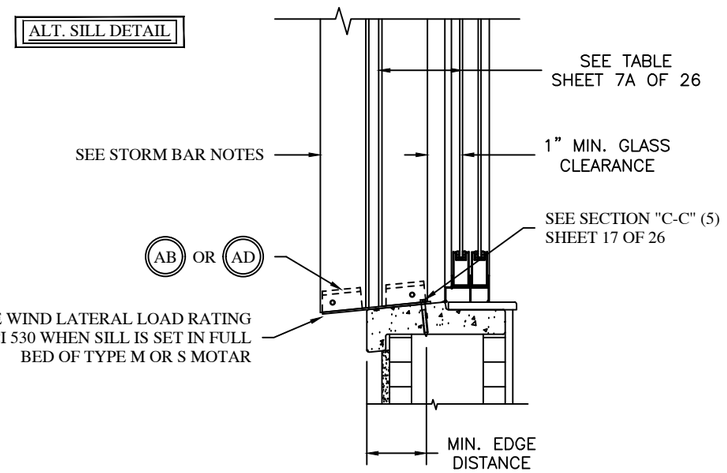Roll-a-way By AMI
1661 GLENLAKE AVENUE
ITASCA, IL 60143
COPYRIGHT © 2008
QUALITAS MANUFACTURING INC.

DRAWING TITLE:

# NOTICE OF ACCEPTANCE
# END RETENTION
# PRODUCT APPROVAL

Digitally signed by: Fowler, Donald
DN: CN = Fowler, Donald OU = Colleagues, VeriClaim, O365 Users
Date: 2020.10.31 16:05:17 -04'00'

D.L. Fowler, P.E. Summer No.

DONALD LYNN FOWLER LICENSE No 50458 STATE OF FLORIDA PROFESSIONAL ENGINEER

| | |
|---|---|
| DRAWN: | DF |
| DATE: | 08-10-04 |
| APPROVED: | DLF |
| DATE: | 10-28-08 |
| DRAWING NO: | 3-01-031 |
| SIZE: B | REV: A |
| SCALE: | 1 : 10 |
| SHEET: | 19 OF 26 |

## SCHEDULE 12

MAXIMUM ALLOWABLE 2 SPAN 5.875 HEADER WIDTH (TRACK TO TRACK) E-E (1) ATTACHMENT TO WOOD

| | STORM BAR HEIGHT UNDER HEADER | | | | | | | | | | | | | | | |
|---|---|---|---|---|---|---|---|---|---|---|---|---|---|---|---|---|
| PSF | 42 | 48 | 54 | 60 | 66 | 72 | 78 | 84 | 90 | 96 | 102 | 108 | 114 | 120 | 126 | 132 |
| 25 | 192.0 | 192.0 | 192.0 | 192.0 | 192.0 | 192.0 | 192.0 | 192.0 | 186.1 | 180.7 | 175.7 | 171.2 | 167.0 | 163.1 | 159.5 | 156.1 |
| 30 | 192.0 | 192.0 | 192.0 | 192.0 | 192.0 | 189.5 | 182.8 | 176.7 | 171.2 | 166.2 | 161.6 | 157.4 | 153.6 | 150.0 | 146.6 | 143.5 |
| 35 | 192.0 | 192.0 | 192.0 | 192.0 | 183.8 | 176.7 | 170.3 | 164.6 | 159.5 | 154.8 | 150.5 | 146.6 | 143.0 | 139.6 | 136.5 | 133.6 |
| 40 | 192.0 | 192.0 | 189.5 | 180.7 | 173.0 | 166.2 | 160.2 | 154.8 | 150.0 | 145.6 | 141.5 | 137.8 | 134.4 | 131.2 | 128.3 | 125.5 |
| 45 | 192.0 | 189.5 | 179.6 | 171.2 | 163.9 | 157.4 | 151.7 | 146.6 | 142.0 | 137.8 | 134.0 | 130.5 | 127.2 | 124.2 | 119.0 | 113.6 |
| 50 | 192.0 | 180.7 | 171.2 | 163.1 | 156.1 | 150.0 | 144.5 | 139.6 | 135.2 | 131.2 | 127.6 | 124.2 | 118.4 | 112.4 | 107.1 | 102.2 |
| 55 | 183.8 | 172.9 | 163.8 | 156.1 | 149.4 | 143.5 | 138.2 | 133.6 | 129.3 | 125.5 | 120.3 | 113.6 | 107.6 | 102.2 | 97.3 | 92.9 |
| 60 | 176.6 | 166.1 | 157.4 | 149.9 | 143.4 | 137.8 | 132.7 | 128.2 | 124.2 | 117.1 | 110.2 | 104.1 | 98.6 | 93.7 | 89.2 | 85.2 |
| 65 | 170.2 | 160.1 | 151.6 | 144.4 | 138.2 | 132.7 | 127.9 | 123.5 | 115.3 | 108.1 | 101.8 | 96.1 | 91.0 | 86.5 | 82.4 | 78.6 |
| 70 | 164.5 | 154.7 | 146.5 | 139.5 | 133.5 | 128.2 | 123.5 | 114.7 | 107.1 | 100.4 | 94.5 | 89.2 | 84.5 | 80.3 | 76.5 | 73.0 |
| 75 | 159.3 | 149.8 | 141.9 | 135.1 | 129.2 | 124.1 | 115.3 | 107.1 | 99.9 | 93.7 | 88.2 | 83.3 | 78.9 | 75.0 | 71.4 | 68.1 |
| 80 | 154.6 | 145.4 | 137.6 | 131.1 | 125.4 | 117.1 | 108.1 | 100.4 | 93.7 | 87.8 | 82.7 | 78.1 | 74.0 | 70.3 | 66.9 | 63.9 |
| 85 | 150.3 | 141.3 | 133.8 | 127.4 | 120.3 | 110.2 | 101.8 | 94.5 | 88.2 | 82.7 | 77.8 | 73.5 | 69.6 | 66.1 | 63.0 | 60.1 |
| 90 | 146.4 | 137.6 | 130.3 | 124.1 | 113.6 | 104.1 | 96.1 | 89.2 | 83.3 | 78.1 | 73.5 | 69.4 | 65.8 | 62.5 | 59.5 | 56.8 |
| 95 | 142.7 | 134.2 | 127.0 | 118.4 | 107.6 | 98.6 | 91.0 | 84.5 | 78.9 | 74.0 | 69.6 | 65.8 | 62.3 | 59.2 | 56.4 | 53.8 |
| 100 | 139.4 | 131.0 | 124.0 | 112.4 | 102.2 | 93.7 | 86.5 | 80.3 | 75.0 | 70.3 | 66.1 | 62.5 | 59.2 | 56.2 | 53.5 | 51.1 |
| 125 | 125.6 | 112.4 | 99.9 | 89.9 | 81.8 | 75.0 | 69.2 | 64.2 | 60.0 | 56.2 | 52.9 | 50.0 | 47.3 | 45.0 | 42.8 | 40.9 |
| 150 | 107.1 | 93.7 | 83.3 | 75.0 | 68.1 | 62.5 | 57.7 | 53.5 | 50.0 | 46.8 | 44.1 | 41.6 | 39.5 | 37.5 | 35.7 | 34.1 |
| 175 | 91.8 | 80.3 | 71.4 | 64.2 | 58.4 | 53.5 | 49.4 | 45.9 | 42.8 | 40.2 | 37.8 | 35.7 | 33.8 | 32.1 | 30.6 | 29.2 |
| 200 | 80.3 | 70.3 | 62.5 | 56.2 | 51.1 | 46.8 | 43.2 | 40.2 | 37.5 | 35.1 | 33.1 | 31.2 | 29.6 | 28.1 | 26.8 | 25.6 |
| 225 | 71.4 | 62.5 | 55.5 | 50.0 | 45.4 | 41.6 | 38.4 | 35.7 | 33.3 | 31.2 | 29.4 | 27.8 | 26.3 | 25.0 | 23.8 | 22.7 |
| 250 | 64.2 | 56.2 | 50.0 | 45.0 | 40.9 | 37.5 | 34.6 | 32.1 | 30.0 | 28.1 | 26.5 | 25.0 | 23.7 | 22.5 | 21.4 | 20.4 |
| 275 | 58.4 | 51.1 | 45.4 | 40.9 | 37.2 | 34.1 | 31.5 | 29.2 | 27.3 | 25.6 | 24.1 | 22.7 | 21.5 | 20.4 | 19.5 | 18.6 |

## SCHEDULE 13

MAXIMUM ALLOWABLE 3 SPAN 5.875" HEADER WIDTH (TRACK TO TRACK) E-E (1) ATTACHMENT TO WOOD

| | STORM BAR HEIGHT UNDER HEADER | | | | | | | | | | | | | | | |
|---|---|---|---|---|---|---|---|---|---|---|---|---|---|---|---|---|
| PSF | 42 | 48 | 54 | 60 | 66 | 72 | 78 | 84 | 90 | 96 | 102 | 108 | 114 | 120 | 126 | 132 |
| 25 | 192.0 | 192.0 | 192.0 | 192.0 | 192.0 | 192.0 | 192.0 | 192.0 | 192.0 | 192.0 | 192.0 | 191.3 | 186.6 | 182.3 | 178.3 | 174.1 |
| 30 | 192.0 | 192.0 | 192.0 | 192.0 | 192.0 | 192.0 | 192.0 | 192.0 | 191.3 | 185.7 | 180.7 | 176.0 | 168.0 | 159.6 | 152.0 | 145.1 |
| 35 | 192.0 | 192.0 | 192.0 | 192.0 | 192.0 | 192.0 | 190.3 | 184.0 | 178.3 | 171.0 | 160.9 | 152.0 | 144.0 | 136.8 | 130.3 | 124.3 |
| 40 | 192.0 | 192.0 | 192.0 | 192.0 | 192.0 | 185.7 | 179.1 | 171.0 | 159.6 | 149.6 | 140.8 | 133.0 | 126.0 | 119.7 | 114.0 | 108.8 |
| 45 | 192.0 | 192.0 | 192.0 | 191.3 | 183.2 | 176.0 | 163.7 | 152.0 | 141.8 | 133.0 | 125.2 | 118.2 | 112.0 | 106.4 | 101.3 | 96.7 |
| 50 | 192.0 | 192.0 | 191.3 | 182.3 | 174.1 | 159.6 | 147.3 | 136.8 | 127.7 | 119.7 | 112.6 | 106.4 | 100.8 | 95.7 | 91.2 | 87.0 |
| 55 | 192.0 | 192.0 | 183.1 | 174.1 | 158.3 | 145.1 | 133.9 | 124.3 | 116.1 | 108.8 | 102.4 | 96.7 | 91.6 | 87.0 | 82.9 | 79.1 |
| 60 | 192.0 | 185.6 | 176.0 | 159.6 | 145.1 | 133.0 | 122.8 | 114.0 | 106.4 | 99.7 | 93.9 | 88.7 | 84.0 | 79.8 | 76.0 | 72.5 |
| 65 | 190.2 | 179.0 | 163.7 | 147.3 | 133.9 | 122.8 | 113.3 | 105.2 | 98.2 | 92.1 | 86.6 | 81.8 | 77.5 | 73.7 | 70.1 | 67.0 |
| 70 | 183.8 | 171.0 | 152.0 | 136.8 | 124.3 | 114.0 | 105.2 | 97.7 | 91.2 | 85.5 | 80.5 | 76.0 | 72.0 | 68.4 | 65.1 | 62.2 |
| 75 | 178.1 | 159.6 | 141.8 | 127.7 | 116.1 | 106.4 | 98.2 | 91.2 | 85.1 | 79.8 | 75.1 | 70.9 | 67.2 | 63.8 | 60.8 | 58.0 |
| 80 | 171.0 | 149.6 | 133.0 | 119.7 | 108.8 | 99.7 | 92.1 | 85.5 | 79.8 | 74.8 | 70.4 | 66.5 | 63.0 | 59.8 | 57.0 | 54.4 |
| 85 | 160.9 | 140.8 | 125.2 | 112.6 | 102.4 | 93.9 | 86.6 | 80.5 | 75.1 | 70.4 | 66.3 | 62.6 | 59.3 | 56.3 | 53.6 | 51.2 |
| 90 | 152.0 | 133.0 | 118.2 | 106.4 | 96.7 | 88.7 | 81.8 | 76.0 | 70.9 | 66.5 | 62.6 | 59.1 | 56.0 | 53.2 | 50.7 | 48.4 |
| 95 | 144.0 | 126.0 | 112.0 | 100.8 | 91.6 | 84.0 | 77.5 | 72.0 | 67.2 | 63.0 | 59.3 | 56.0 | 53.0 | 50.4 | 48.0 | 45.8 |
| 100 | 136.8 | 119.7 | 106.4 | 95.7 | 87.0 | 79.8 | 73.7 | 68.4 | 63.8 | 59.8 | 56.3 | 53.2 | 50.4 | 47.9 | 45.6 | 43.5 |
| 125 | 109.4 | 95.7 | 85.1 | 76.6 | 69.6 | 63.8 | 58.9 | 54.7 | 51.1 | 47.9 | 45.1 | 42.6 | 40.3 | 38.3 | 36.5 | 34.8 |
| 150 | 91.2 | 79.8 | 70.9 | 63.8 | 58.0 | 53.2 | 49.1 | 45.6 | 42.6 | 39.9 | 37.5 | 35.5 | 33.6 | 31.9 | 30.4 | 29.0 |
| 175 | 78.2 | 68.4 | 60.8 | 54.7 | 49.7 | 45.6 | 42.1 | 39.1 | 36.5 | 34.2 | 32.2 | 30.4 | 28.8 | 27.4 | 26.1 | 24.9 |
| 200 | 68.4 | 59.8 | 53.2 | 47.9 | 43.5 | 39.9 | 36.8 | 34.2 | 31.9 | 29.9 | 28.2 | 26.6 | 25.2 | 23.9 | 22.8 | 21.8 |
| 225 | 60.8 | 53.2 | 47.3 | 42.6 | 38.7 | 35.5 | 32.7 | 30.4 | 28.4 | 26.6 | 25.0 | 23.6 | 22.4 | 21.3 | 20.3 | 19.3 |
| 250 | 54.7 | 47.9 | 42.6 | 38.3 | 34.8 | 31.9 | 29.5 | 27.4 | 25.5 | 23.9 | 22.5 | 21.3 | 20.2 | 19.1 | 18.2 | 17.4 |
| 275 | 49.7 | 43.5 | 38.7 | 34.8 | 31.7 | 29.0 | 26.8 | 24.9 | 23.2 | 21.8 | 20.5 | 19.3 | 18.3 | 17.4 | 16.6 | 15.8 |

## SCHEDULE 14

MAXIMUM ALLOWABLE 2 SPAN 5.875" HEADER WIDTH (TRACK TO TRACK) E-E (1) ATTACHMENT TO BLOCK

| | STORM BAR HEIGHT UNDER HEADER | | | | | | | | | | | | | | | |
|---|---|---|---|---|---|---|---|---|---|---|---|---|---|---|---|---|
| PSF | 42 | 48 | 54 | 60 | 66 | 72 | 78 | 84 | 90 | 96 | 102 | 108 | 114 | 120 | 126 | 132 |
| 25 | 192.0 | 192.0 | 192.0 | 192.0 | 192.0 | 192.0 | 192.0 | 192.0 | 186.1 | 180.7 | 175.7 | 171.2 | 167.0 | 163.1 | 159.5 | 156.1 |
| 30 | 192.0 | 192.0 | 192.0 | 192.0 | 192.0 | 189.5 | 182.8 | 176.7 | 171.2 | 166.2 | 161.6 | 157.4 | 153.6 | 150.0 | 146.6 | 143.5 |
| 35 | 192.0 | 192.0 | 192.0 | 192.0 | 183.8 | 176.7 | 170.3 | 164.6 | 159.5 | 154.8 | 150.5 | 146.6 | 143.0 | 139.6 | 134.8 | 128.7 |
| 40 | 192.0 | 192.0 | 189.5 | 180.7 | 173.0 | 166.2 | 160.2 | 154.8 | 150.0 | 145.6 | 141.5 | 137.6 | 130.4 | 123.8 | 117.9 | 112.6 |
| 45 | 192.0 | 189.5 | 179.6 | 171.2 | 163.9 | 157.4 | 151.7 | 146.6 | 142.0 | 137.6 | 129.5 | 122.3 | 115.9 | 110.1 | 104.8 | 100.1 |
| 50 | 192.0 | 180.7 | 171.2 | 163.1 | 156.1 | 150.0 | 144.5 | 139.6 | 132.1 | 123.8 | 116.6 | 110.1 | 104.3 | 99.1 | 94.4 | 90.1 |
| 55 | 183.8 | 172.9 | 163.8 | 156.1 | 149.4 | 143.5 | 138.2 | 128.7 | 120.1 | 112.6 | 106.0 | 100.1 | 94.8 | 90.1 | 85.8 | 81.9 |
| 60 | 176.6 | 166.1 | 157.4 | 149.9 | 143.4 | 137.6 | 127.0 | 117.9 | 110.1 | 103.2 | 97.1 | 91.7 | 86.9 | 82.6 | 78.6 | 75.1 |
| 65 | 170.2 | 160.1 | 151.6 | 144.4 | 138.2 | 127.0 | 117.2 | 108.9 | 101.6 | 95.3 | 89.7 | 84.7 | 80.2 | 76.2 | 72.6 | 69.3 |
| 70 | 164.5 | 154.7 | 146.5 | 139.5 | 128.7 | 117.9 | 108.9 | 101.1 | 94.4 | 88.5 | 83.3 | 78.6 | 74.5 | 70.8 | 67.4 | 64.3 |
| 75 | 159.3 | 149.8 | 141.9 | 132.1 | 120.1 | 110.1 | 101.6 | 94.4 | 88.1 | 82.6 | 77.7 | 73.4 | 69.5 | 66.0 | 62.9 | 60.0 |
| 80 | 154.6 | 145.4 | 137.6 | 123.8 | 112.6 | 103.2 | 95.3 | 88.5 | 82.6 | 77.4 | 72.8 | 68.8 | 65.2 | 61.9 | 59.0 | 56.3 |
| 85 | 150.3 | 141.3 | 129.5 | 116.6 | 106.0 | 97.1 | 89.7 | 83.3 | 77.7 | 72.8 | 68.6 | 64.8 | 61.3 | 58.3 | 55.5 | 53.0 |
| 90 | 146.4 | 137.6 | 122.3 | 110.1 | 100.1 | 91.7 | 84.7 | 78.6 | 73.4 | 68.8 | 64.8 | 61.2 | 57.9 | 55.0 | 52.4 | 50.0 |
| 95 | 142.7 | 130.4 | 115.9 | 104.3 | 94.8 | 86.9 | 80.2 | 74.5 | 69.5 | 65.2 | 61.3 | 57.9 | 54.9 | 52.1 | 49.7 | 47.4 |
| 100 | 139.4 | 123.8 | 110.1 | 99.1 | 90.1 | 82.6 | 76.2 | 70.8 | 66.0 | 61.9 | 58.3 | 55.0 | 52.1 | 49.5 | 47.2 | 45.0 |
| 125 | 113.2 | 99.1 | 88.1 | 79.3 | 72.1 | 66.0 | 61.0 | 56.6 | 52.8 | 49.5 | 46.6 | 44.0 | 41.7 | 39.6 | 37.7 | 36.0 |
| 150 | 94.4 | 82.6 | 73.4 | 66.0 | 60.0 | 55.0 | 50.8 | 47.2 | 44.0 | 41.3 | 38.9 | 36.7 | 34.8 | 33.0 | 31.5 | 30.0 |
| 175 | 80.9 | 70.8 | 62.9 | 56.6 | 51.5 | 47.2 | 43.5 | 40.4 | 37.7 | 35.4 | 33.3 | 31.5 | 29.8 | 28.3 | 27.0 | 25.7 |
| 200 | 70.8 | 61.9 | 55.0 | 49.5 | 45.0 | 41.3 | 38.1 | 35.4 | 33.0 | 31.0 | 29.1 | 27.5 | 26.1 | 24.8 | 23.6 | 22.5 |
| 225 | 62.9 | 55.0 | 48.9 | 44.0 | 40.0 | 36.7 | 33.9 | 31.5 | 29.4 | 27.5 | 25.9 | 24.5 | 23.2 | 22.0 | 21.0 | 20.0 |
| 250 | 56.6 | 49.5 | 44.0 | 39.6 | 36.0 | 33.0 | 30.5 | 28.3 | 26.4 | 24.8 | 23.3 | 22.0 | 20.9 | 19.8 | 18.9 | 18.0 |
| 275 | 51.5 | 45.0 | 40.0 | 36.0 | 32.8 | 30.0 | 27.7 | 25.7 | 24.0 | 22.5 | 21.2 | 20.0 | 19.0 | 18.0 | 17.2 | 16.4 |

## SCHEDULE 15

MAXIMUM ALLOWABLE 3 SPAN 5.875" HEADER WIDTH (TRACK TO TRACK) E-E (1) ATTACHMENT TO BLOCK

| | STORM BAR HEIGHT UNDER HEADER | | | | | | | | | | | | | | | |
|---|---|---|---|---|---|---|---|---|---|---|---|---|---|---|---|---|
| PSF | 42 | 48 | 54 | 60 | 66 | 72 | 78 | 84 | 90 | 96 | 102 | 108 | 114 | 120 | 126 | 132 |
| 25 | 192.0 | 192.0 | 192.0 | 192.0 | 192.0 | 192.0 | 192.0 | 192.0 | 192.0 | 192.0 | 192.0 | 187.5 | 177.6 | 168.7 | 160.7 | 153.4 |
| 30 | 192.0 | 192.0 | 192.0 | 192.0 | 192.0 | 192.0 | 192.0 | 192.0 | 187.5 | 175.8 | 165.4 | 156.2 | 148.0 | 140.6 | 133.9 | 127.8 |
| 35 | 192.0 | 192.0 | 192.0 | 192.0 | 192.0 | 192.0 | 185.4 | 172.2 | 160.7 | 150.7 | 141.8 | 133.9 | 126.9 | 120.5 | 114.8 | 109.6 |
| 40 | 192.0 | 192.0 | 192.0 | 192.0 | 191.7 | 175.8 | 162.2 | 150.7 | 140.6 | 131.8 | 124.1 | 117.2 | 111.0 | 105.5 | 100.4 | 95.9 |
| 45 | 192.0 | 192.0 | 192.0 | 187.5 | 170.4 | 156.2 | 144.2 | 133.9 | 125.0 | 117.2 | 110.3 | 104.2 | 98.7 | 93.7 | 89.3 | 85.2 |
| 50 | 192.0 | 192.0 | 187.5 | 168.7 | 153.4 | 140.6 | 129.8 | 120.5 | 112.5 | 105.5 | 99.3 | 93.7 | 88.8 | 84.4 | 80.3 | 76.7 |
| 55 | 192.0 | 191.7 | 170.4 | 153.4 | 139.4 | 127.8 | 118.0 | 109.6 | 102.3 | 95.9 | 90.2 | 85.2 | 80.7 | 76.7 | 73.0 | 69.7 |
| 60 | 192.0 | 175.8 | 156.2 | 140.6 | 127.8 | 117.2 | 108.2 | 100.4 | 93.7 | 87.9 | 82.7 | 78.1 | 74.0 | 70.3 | 67.0 | 63.9 |
| 65 | 185.4 | 162.2 | 144.2 | 129.8 | 118.0 | 108.2 | 99.8 | 92.7 | 86.5 | 81.1 | 76.3 | 72.1 | 68.3 | 64.9 | 61.8 | 59.0 |
| 70 | 172.2 | 150.7 | 133.9 | 120.5 | 109.6 | 100.4 | 92.7 | 86.1 | 80.3 | 75.3 | 70.9 | 67.0 | 63.4 | 60.3 | 57.4 | 54.8 |
| 75 | 160.7 | 140.6 | 125.0 | 112.5 | 102.3 | 93.7 | 86.5 | 80.3 | 75.0 | 70.3 | 66.2 | 62.5 | 59.2 | 56.2 | 53.6 | 51.1 |
| 80 | 150.7 | 131.8 | 117.2 | 105.5 | 95.9 | 87.9 | 81.1 | 75.3 | 70.3 | 65.9 | 62.0 | 58.6 | 55.5 | 52.7 | 50.2 | 47.9 |
| 85 | 141.8 | 124.1 | 110.3 | 99.3 | 90.2 | 82.7 | 76.3 | 70.9 | 66.2 | 62.0 | 58.4 | 55.1 | 52.2 | 49.6 | 47.3 | 45.1 |
| 90 | 133.9 | 117.2 | 104.2 | 93.7 | 85.2 | 78.1 | 72.1 | 67.0 | 62.5 | 58.6 | 55.1 | 52.1 | 49.3 | 46.9 | 44.6 | 42.6 |
| 95 | 126.9 | 111.0 | 98.7 | 88.8 | 80.7 | 74.0 | 68.3 | 63.4 | 59.2 | 55.5 | 52.2 | 49.3 | 46.7 | 44.4 | 42.3 | 40.4 |
| 100 | 120.5 | 105.5 | 93.7 | 84.4 | 76.7 | 70.3 | 64.9 | 60.3 | 56.2 | 52.7 | 49.6 | 46.9 | 44.4 | 42.2 | 40.2 | 38.3 |
| 125 | 96.4 | 84.4 | 75.0 | 67.5 | 61.4 | 56.2 | 51.9 | 48.2 | 45.0 | 42.2 | 39.7 | 37.5 | 35.5 | 33.7 | 32.1 | 30.7 |
| 150 | 80.3 | 70.3 | 62.5 | 56.2 | 51.1 | 46.9 | 43.3 | 40.2 | 37.5 | 35.2 | 33.1 | 31.2 | 29.6 | 28.1 | 26.8 | 25.6 |
| 175 | 68.9 | 60.3 | 53.6 | 48.2 | 43.8 | 40.2 | 37.1 | 34.4 | 32.1 | 30.1 | 28.4 | 26.8 | 25.4 | 24.1 | 23.0 | 21.9 |
| 200 | 60.3 | 52.7 | 46.9 | 42.2 | 38.3 | 35.2 | 32.4 | 30.1 | 28.1 | 26.4 | 24.8 | 23.4 | 22.2 | 21.1 | 20.1 | 19.2 |
| 225 | 53.6 | 46.9 | 41.7 | 37.5 | 34.1 | 31.2 | 28.8 | 26.8 | 25.0 | 23.4 | 22.1 | 20.8 | 19.7 | 18.7 | 17.9 | 17.0 |
| 250 | 48.2 | 42.2 | 37.5 | 33.7 | 30.7 | 28.1 | 26.0 | 24.1 | 22.5 | 21.1 | 19.9 | 18.7 | 17.8 | 16.9 | 16.1 | 15.3 |
| 275 | 43.8 | 38.3 | 34.1 | 30.7 | 27.9 | 25.6 | 23.6 | 21.9 | 20.5 | 19.2 | 18.0 | 17.0 | 16.1 | 15.3 | 14.6 | 13.9 |


Roll-a-way By AMI
1661 GLENLAKE AVENUE
ITASCA, IL 60143


COPYRIGHT © 2008
QUALITAS MANUFACTURING INC.


NOTICE OF ACCEPTANCE
END RETENTION
PRODUCT APPROVAL

DRAWING TITLE:

Digitally signed by: Fowler, Donald
DN: CN = Fowler, Donald OU = Colleagues, VeriClaim, O365 Users
Date: 2020.10.31 16:05:55 -04'00'

DONALD LYNN FOWLER LICENSE No 50458 STATE OF FLORIDA PROFESSIONAL ENGINEER

| | |
|---|---|
| DRAWN: | DF |
| DATE: | 08-10-04 |
| APPROVED: | DLF |
| DATE: | 10-28-08 |
| DRAWING NO: | 3-01-031 |
| SIZE: | B |
| REV: | C |
| SCALE: | 1 : 10 |
| SHEET: | 20 OF 26 |

## SCHEDULE 16

MAXIMUM ALLOWABLE 2 SPAN 5.875" HEADER WIDTH (TRACK TO TRACK) E-E (1), (2) AND (3) ATTACHMENT TO CONCRETE OR BUILD OUT

| | STORM BAR HEIGHT UNDER HEADER | | | | | | | | | | | | | | | |
|---|---|---|---|---|---|---|---|---|---|---|---|---|---|---|---|---|
| PSF | 42 | 48 | 54 | 60 | 66 | 72 | 78 | 84 | 90 | 96 | 102 | 108 | 114 | 120 | 126 | 132 |
| 25 | 240.0 | 240.0 | 234.3 | 223.5 | 214.1 | 205.9 | 198.6 | 192.0 | 186.1 | 180.7 | 175.7 | 171.2 | 167.0 | 163.1 | 159.5 | 156.1 |
| 30 | 240.0 | 227.6 | 215.9 | 205.9 | 197.2 | 189.5 | 182.8 | 176.7 | 171.2 | 166.2 | 161.6 | 157.4 | 153.6 | 150.0 | 146.6 | 143.5 |
| 35 | 225.5 | 212.4 | 201.4 | 192.0 | 183.8 | 176.7 | 170.3 | 164.6 | 159.5 | 154.8 | 150.5 | 146.6 | 143.0 | 139.6 | 136.5 | 133.6 |
| 40 | 212.4 | 200.0 | 189.5 | 180.7 | 173.0 | 166.2 | 160.2 | 154.8 | 150.0 | 145.6 | 141.5 | 137.8 | 134.4 | 131.2 | 128.3 | 125.5 |
| 45 | 201.4 | 189.5 | 179.6 | 171.2 | 163.9 | 157.4 | 151.7 | 146.6 | 142.0 | 137.8 | 134.0 | 130.5 | 127.2 | 124.2 | 121.4 | 118.8 |
| 50 | 192.0 | 180.7 | 171.2 | 163.1 | 156.1 | 150.0 | 144.5 | 139.6 | 135.2 | 131.2 | 127.6 | 124.2 | 121.1 | 118.3 | 115.6 | 113.1 |
| 55 | 183.8 | 172.9 | 163.8 | 156.1 | 149.4 | 143.5 | 138.2 | 133.6 | 129.3 | 125.5 | 122.0 | 118.8 | 115.8 | 113.1 | 110.5 | 108.1 |
| 60 | 176.6 | 166.1 | 157.4 | 149.9 | 143.4 | 137.8 | 132.7 | 128.2 | 124.2 | 120.5 | 117.1 | 114.0 | 111.2 | 108.5 | 106.1 | 103.8 |
| 65 | 170.2 | 160.1 | 151.6 | 144.4 | 138.2 | 132.7 | 127.9 | 123.5 | 119.6 | 116.0 | 112.8 | 109.8 | 107.1 | 104.5 | 102.1 | 99.9 |
| 70 | 164.5 | 154.7 | 146.5 | 139.5 | 133.5 | 128.2 | 123.5 | 119.3 | 115.5 | 112.1 | 108.9 | 106.0 | 103.4 | 100.9 | 98.6 | 96.5 |
| 75 | 159.3 | 149.8 | 141.9 | 135.1 | 129.2 | 124.1 | 119.6 | 115.5 | 111.8 | 108.5 | 105.4 | 102.6 | 100.1 | 97.7 | 95.5 | 93.4 |
| 80 | 154.6 | 145.4 | 137.6 | 131.1 | 125.4 | 120.4 | 116.0 | 112.0 | 108.5 | 105.2 | 102.3 | 99.6 | 97.0 | 94.7 | 92.6 | 90.6 |
| 85 | 150.3 | 141.3 | 133.8 | 127.4 | 121.9 | 117.0 | 112.7 | 108.9 | 105.4 | 102.3 | 99.4 | 96.7 | 94.3 | 92.1 | 90.0 | 88.0 |
| 90 | 146.4 | 137.6 | 130.3 | 124.0 | 118.6 | 113.9 | 109.7 | 106.0 | 102.6 | 99.5 | 96.7 | 94.1 | 91.8 | 89.6 | 87.5 | 85.6 |
| 95 | 142.7 | 134.2 | 127.0 | 120.9 | 115.7 | 111.0 | 107.0 | 103.3 | 100.0 | 97.0 | 94.3 | 91.8 | 89.4 | 87.3 | 85.3 | 83.5 |
| 100 | 139.4 | 131.0 | 124.0 | 118.1 | 112.9 | 108.4 | 104.4 | 100.8 | 97.6 | 94.7 | 92.0 | 89.6 | 87.3 | 85.2 | 83.3 | 81.3 |
| 125 | 125.6 | 118.0 | 111.7 | 106.3 | 101.6 | 97.6 | 94.0 | 90.7 | 87.8 | 85.2 | 82.8 | 79.5 | 75.3 | 71.6 | 68.2 | 65.1 |
| 150 | 115.3 | 108.3 | 102.5 | 97.5 | 93.2 | 89.5 | 86.2 | 83.2 | 79.5 | 74.6 | 70.2 | 66.3 | 62.8 | 59.6 | 56.8 | 54.2 |
| 175 | 107.2 | 100.7 | 95.3 | 90.7 | 86.7 | 83.2 | 78.7 | 73.0 | 68.2 | 63.9 | 60.1 | 56.8 | 53.8 | 51.1 | 48.7 | 46.5 |
| 200 | 100.7 | 94.6 | 89.5 | 85.1 | 81.3 | 74.6 | 68.8 | 63.9 | 59.6 | 55.9 | 52.6 | 49.7 | 47.1 | 44.7 | 42.6 | 40.7 |
| 225 | 95.3 | 89.4 | 84.6 | 79.5 | 72.3 | 66.3 | 61.2 | 56.8 | 53.0 | 49.7 | 46.8 | 44.2 | 41.9 | 39.8 | 37.9 | 36.2 |
| 250 | 90.6 | 85.1 | 79.5 | 71.6 | 65.1 | 59.6 | 55.1 | 51.1 | 47.7 | 44.7 | 42.1 | 39.8 | 37.7 | 35.8 | 34.1 | 32.5 |
| 275 | 86.6 | 81.3 | 72.3 | 65.1 | 59.2 | 54.2 | 50.1 | 46.5 | 43.4 | 40.7 | 38.3 | 36.2 | 34.2 | 32.5 | 31.0 | 29.6 |

## SCHEDULE 17

MAXIMUM ALLOWABLE 3 SPAN 5.875" HEADER WIDTH (TRACK TO TRACK) E-E (1), (2) AND (3) ATTACHMENT TO CONCRETE OR BUILD OUT

| | STORM BAR HEIGHT UNDER HEADER | | | | | | | | | | | | | | | |
|---|---|---|---|---|---|---|---|---|---|---|---|---|---|---|---|---|
| PSF | 42 | 48 | 54 | 60 | 66 | 72 | 78 | 84 | 90 | 96 | 102 | 108 | 114 | 120 | 126 | 132 |
| 25 | 240.0 | 240.0 | 240.0 | 240.0 | 239.5 | 230.0 | 221.6 | 214.3 | 207.7 | 201.8 | 196.3 | 191.3 | 186.6 | 182.3 | 178.3 | 174.6 |
| 30 | 240.0 | 240.0 | 240.0 | 230.0 | 220.1 | 211.6 | 204.1 | 197.4 | 191.3 | 185.7 | 180.7 | 176.0 | 171.7 | 167.7 | 164.0 | 160.6 |
| 35 | 240.0 | 237.5 | 224.9 | 214.3 | 205.3 | 197.4 | 190.3 | 184.0 | 178.3 | 173.1 | 168.4 | 164.0 | 160.0 | 156.3 | 152.8 | 149.6 |
| 40 | 237.5 | 223.2 | 211.6 | 201.8 | 193.2 | 185.7 | 179.1 | 173.1 | 167.7 | 162.8 | 158.4 | 154.3 | 150.5 | 146.9 | 143.7 | 140.6 |
| 45 | 224.9 | 211.6 | 200.6 | 191.3 | 183.2 | 176.0 | 169.7 | 164.0 | 158.9 | 154.3 | 150.0 | 146.1 | 142.5 | 139.1 | 136.0 | 133.1 |
| 50 | 214.3 | 201.8 | 191.3 | 182.3 | 174.6 | 167.7 | 161.7 | 156.3 | 151.4 | 146.9 | 142.9 | 139.1 | 135.7 | 132.5 | 129.5 | 126.8 |
| 55 | 205.2 | 193.2 | 183.1 | 174.5 | 167.1 | 160.5 | 154.7 | 149.5 | 144.8 | 140.6 | 136.7 | 133.1 | 129.8 | 126.7 | 123.9 | 121.2 |
| 60 | 197.2 | 185.6 | 175.9 | 167.7 | 160.5 | 154.2 | 148.6 | 143.6 | 139.1 | 135.0 | 131.2 | 127.8 | 124.6 | 121.7 | 118.9 | 115.4 |
| 65 | 190.2 | 179.0 | 169.6 | 161.6 | 154.6 | 148.6 | 143.2 | 138.3 | 134.0 | 130.0 | 126.4 | 123.1 | 120.0 | 117.2 | 111.6 | 106.6 |
| 70 | 183.8 | 173.0 | 163.9 | 156.1 | 149.4 | 143.5 | 138.3 | 133.6 | 129.4 | 125.6 | 122.1 | 118.9 | 114.6 | 108.8 | 103.7 | 98.9 |
| 75 | 178.1 | 167.5 | 158.7 | 151.2 | 144.7 | 139.0 | 133.9 | 129.4 | 125.3 | 121.6 | 118.2 | 112.9 | 106.9 | 101.6 | 96.8 | 92.4 |
| 80 | 172.9 | 162.6 | 154.0 | 146.7 | 140.4 | 134.9 | 129.9 | 125.5 | 121.6 | 118.0 | 112.0 | 105.8 | 100.3 | 95.2 | 90.7 | 86.6 |
| 85 | 168.1 | 158.1 | 149.8 | 142.7 | 136.5 | 131.1 | 126.3 | 122.0 | 118.2 | 112.0 | 105.5 | 99.6 | 94.4 | 89.6 | 85.4 | 81.5 |
| 90 | 163.7 | 154.0 | 145.9 | 138.9 | 132.9 | 127.7 | 123.0 | 118.8 | 112.9 | 105.8 | 99.6 | 94.1 | 89.1 | 84.7 | 80.6 | 77.0 |
| 95 | 159.7 | 150.2 | 142.2 | 135.5 | 129.6 | 124.5 | 119.9 | 114.6 | 106.9 | 100.3 | 94.4 | 89.1 | 84.4 | 80.2 | 76.4 | 72.9 |
| 100 | 155.9 | 146.6 | 138.9 | 132.2 | 126.5 | 121.5 | 117.0 | 108.8 | 101.6 | 95.2 | 89.6 | 84.7 | 80.2 | 76.2 | 72.6 | 69.3 |
| 125 | 140.6 | 132.2 | 125.1 | 119.1 | 110.8 | 101.6 | 93.8 | 87.1 | 81.3 | 76.2 | 71.7 | 67.7 | 64.2 | 61.0 | 58.1 | 55.4 |
| 150 | 129.1 | 121.4 | 112.9 | 101.6 | 92.4 | 84.7 | 78.1 | 72.6 | 67.7 | 63.5 | 59.8 | 56.4 | 53.5 | 50.8 | 48.4 | 46.2 |
| 175 | 120.1 | 108.8 | 96.8 | 87.1 | 79.2 | 72.6 | 67.0 | 62.2 | 58.1 | 54.4 | 51.2 | 48.4 | 45.8 | 43.5 | 41.5 | 39.6 |
| 200 | 108.8 | 95.2 | 84.7 | 76.2 | 69.3 | 63.5 | 58.6 | 54.4 | 50.8 | 47.6 | 44.8 | 42.3 | 40.1 | 38.1 | 36.3 | 34.6 |
| 225 | 96.8 | 84.7 | 75.3 | 67.7 | 61.6 | 56.4 | 52.1 | 48.4 | 45.2 | 42.3 | 39.8 | 37.6 | 35.6 | 33.9 | 32.3 | 30.8 |
| 250 | 87.1 | 76.2 | 67.7 | 61.0 | 55.4 | 50.8 | 46.9 | 43.5 | 40.6 | 38.1 | 35.9 | 33.9 | 32.1 | 30.5 | 29.0 | 27.7 |
| 275 | 79.2 | 69.3 | 61.6 | 55.4 | 50.4 | 46.2 | 42.6 | 39.6 | 36.9 | 34.6 | 32.6 | 30.8 | 29.2 | 27.7 | 26.4 | 25.2 |

Roll-a-way By OMI
1661 GLENLAKE AVENUE
ITASCA, IL 60143
COPYRIGHT © 2008
QUALITAS MANUFACTURING INC.

DRAWING TITLE:
NOTICE OF ACCEPTANCE
END RETENTION
PRODUCT APPROVAL

Digitally signed by: Fowler, Donald
DN: CN = Fowler, Donald OU = Colleagues, VeriClaim, O365 Users
Date: 2020.10.31 16:06:36 -04'00'

D.L. Fowler, License Number
Signature

DONALD LYNN FOWLER LICENSE No 50458 STATE OF FLORIDA PROFESSIONAL ENGINEER

| | |
|---|---|
| DRAWN: | DF |
| DATE: | 08-10-04 |
| APPROVED: | DLF |
| DATE: | 10-28-08 |
| DRAWING NO: | 3-01-031 |
| SIZE: B | REV: B |
| SCALE: | 1 : 10 |
| SHEET: | 20A OF 26 |

## SCHEDULE 12A

MAXIMUM ALLOWABLE 2 SPAN 3.5" HEADER WIDTH (TRACK TO TRACK) E-E (1) ATTACHMENT TO WOOD

| | STORM BAR HEIGHT UNDER HEADER | | | | | | | | | | | | | | | |
|---|---|---|---|---|---|---|---|---|---|---|---|---|---|---|---|---|
| PSF | 42 | 48 | 54 | 60 | 66 | 72 | 78 | 84 | 90 | 96 | 102 | 108 | 114 | 120 | 126 | 132 |
| 25 | 182.0 | 171.0 | 161.8 | 154.0 | 147.3 | 141.4 | 136.2 | 131.5 | 127.3 | 123.5 | 120.0 | 116.8 | 113.8 | 111.1 | 108.5 | 106.1 |
| 30 | 167.1 | 157.0 | 148.6 | 141.4 | 135.2 | 129.8 | 124.9 | 120.6 | 116.8 | 113.2 | 110.0 | 107.1 | 104.4 | 101.8 | 99.5 | 97.3 |
| 35 | 155.5 | 146.1 | 138.2 | 131.5 | 125.7 | 120.6 | 116.1 | 112.1 | 108.5 | 105.2 | 102.2 | 99.5 | 97.0 | 94.6 | 92.4 | 90.4 |
| 40 | 146.1 | 137.2 | 129.8 | 123.5 | 118.0 | 113.2 | 109.0 | 105.2 | 101.8 | 98.8 | 95.9 | 93.4 | 91.0 | 88.8 | 86.7 | 84.8 |
| 45 | 138.2 | 129.8 | 122.7 | 116.8 | 111.6 | 107.1 | 103.1 | 99.5 | 96.3 | 93.4 | 90.7 | 88.3 | 86.0 | 83.9 | 82.0 | 80.2 |
| 50 | 131.5 | 123.5 | 116.8 | 111.1 | 106.1 | 101.8 | 98.0 | 94.6 | 91.6 | 88.8 | 86.2 | 83.9 | 81.8 | 79.8 | 77.9 | 76.2 |
| 55 | 125.7 | 118.0 | 111.6 | 106.1 | 101.4 | 97.3 | 93.7 | 90.4 | 87.5 | 84.8 | 82.4 | 80.2 | 78.1 | 76.2 | 74.4 | 72.8 |
| 60 | 120.6 | 113.2 | 107.1 | 101.8 | 97.3 | 93.3 | 89.8 | 86.7 | 83.9 | 81.3 | 79.0 | 76.9 | 74.9 | 73.1 | 71.4 | 69.8 |
| 65 | 116.1 | 109.0 | 103.0 | 98.0 | 93.6 | 89.8 | 86.5 | 83.4 | 80.7 | 78.3 | 76.0 | 74.0 | 72.1 | 70.3 | 68.7 | 67.2 |
| 70 | 112.1 | 105.2 | 99.5 | 94.6 | 90.4 | 86.7 | 83.4 | 80.5 | 77.9 | 75.5 | 73.4 | 71.4 | 69.5 | 67.8 | 66.3 | 64.8 |
| 75 | 108.5 | 101.8 | 96.2 | 91.5 | 87.4 | 83.9 | 80.7 | 77.9 | 75.4 | 73.1 | 71.0 | 69.0 | 67.3 | 65.6 | 64.1 | 62.7 |
| 80 | 105.2 | 98.7 | 93.3 | 88.7 | 84.8 | 81.3 | 78.2 | 75.5 | 73.1 | 70.8 | 68.8 | 66.9 | 65.2 | 63.6 | 62.1 | 60.8 |
| 85 | 102.2 | 95.9 | 90.6 | 86.2 | 82.3 | 79.0 | 76.0 | 73.3 | 71.0 | 68.8 | 66.8 | 65.0 | 63.3 | 61.8 | 60.3 | 59.0 |
| 90 | 99.4 | 93.3 | 88.2 | 83.9 | 80.1 | 76.8 | 73.9 | 71.4 | 69.0 | 66.9 | 65.0 | 63.2 | 61.6 | 60.1 | 58.7 | 56.8 |
| 95 | 96.9 | 90.9 | 85.9 | 81.7 | 78.1 | 74.9 | 72.0 | 69.5 | 67.2 | 65.2 | 63.3 | 61.6 | 60.0 | 58.5 | 56.4 | 53.8 |
| 100 | 94.5 | 88.7 | 83.8 | 79.7 | 76.1 | 73.0 | 70.3 | 67.8 | 65.6 | 63.6 | 61.8 | 60.1 | 58.5 | 56.2 | 53.5 | 51.1 |
| 125 | 85.0 | 79.7 | 75.3 | 71.6 | 68.4 | 65.6 | 63.1 | 60.9 | 58.9 | 56.2 | 52.9 | 50.0 | 47.3 | 45.0 | 42.8 | 40.9 |
| 150 | 77.8 | 73.0 | 69.0 | 65.6 | 62.6 | 60.1 | 57.7 | 53.5 | 50.0 | 46.8 | 44.1 | 41.6 | 39.5 | 37.5 | 35.7 | 34.1 |
| 175 | 72.3 | 67.8 | 64.0 | 60.9 | 58.1 | 53.5 | 49.4 | 45.9 | 42.8 | 40.2 | 37.8 | 35.7 | 33.8 | 32.1 | 30.6 | 29.2 |
| 200 | 67.7 | 63.5 | 60.0 | 56.2 | 51.1 | 46.8 | 43.2 | 40.2 | 37.5 | 35.1 | 33.1 | 31.2 | 29.6 | 28.1 | 26.8 | 25.6 |
| 225 | 64.0 | 60.0 | 55.5 | 50.0 | 45.4 | 41.6 | 38.4 | 35.7 | 33.3 | 31.2 | 29.4 | 27.8 | 26.3 | 25.0 | 23.8 | 22.7 |
| 250 | 60.8 | 56.2 | 50.0 | 45.0 | 40.9 | 37.5 | 34.6 | 32.1 | 30.0 | 28.1 | 26.5 | 25.0 | 23.7 | 22.5 | 21.4 | 20.4 |
| 275 | 58.1 | 51.1 | 45.4 | 40.9 | 37.2 | 34.1 | 31.5 | 29.2 | 27.3 | 25.6 | 24.1 | 22.7 | 21.5 | 20.4 | 19.5 | 18.6 |

## SCHEDULE 13A

MAXIMUM ALLOWABLE 3 SPAN 3.5" HEADER WIDTH (TRACK TO TRACK) E-E (1) ATTACHMENT TO WOOD

| | STORM BAR HEIGHT UNDER HEADER | | | | | | | | | | | | | | | |
|---|---|---|---|---|---|---|---|---|---|---|---|---|---|---|---|---|
| PSF | 42 | 48 | 54 | 60 | 66 | 72 | 78 | 84 | 90 | 96 | 102 | 108 | 114 | 120 | 126 | 132 |
| 25 | 184.6 | 176.6 | 169.8 | 163.9 | 158.8 | 154.3 | 150.2 | 146.5 | 142.8 | 138.5 | 134.6 | 131.0 | 127.7 | 124.7 | 121.8 | 119.2 |
| 30 | 173.7 | 166.2 | 159.8 | 154.3 | 149.4 | 145.2 | 140.2 | 135.4 | 131.0 | 127.1 | 123.5 | 120.2 | 117.2 | 114.4 | 111.8 | 109.3 |
| 35 | 165.0 | 157.8 | 151.8 | 146.5 | 141.0 | 135.4 | 130.4 | 125.9 | 121.8 | 118.2 | 114.8 | 111.8 | 108.9 | 106.3 | 103.9 | 101.6 |
| 40 | 157.8 | 151.0 | 145.2 | 138.5 | 132.4 | 127.1 | 122.4 | 118.2 | 114.4 | 110.9 | 107.8 | 104.9 | 102.2 | 99.8 | 97.5 | 95.3 |
| 45 | 151.8 | 145.2 | 137.7 | 131.0 | 125.3 | 120.2 | 115.8 | 111.8 | 108.2 | 104.9 | 101.9 | 99.2 | 96.6 | 94.3 | 92.1 | 90.1 |
| 50 | 146.5 | 138.5 | 131.0 | 124.7 | 119.2 | 114.4 | 110.1 | 106.3 | 102.9 | 99.8 | 96.9 | 94.3 | 91.9 | 89.7 | 87.6 | 85.7 |
| 55 | 141.0 | 132.4 | 125.3 | 119.2 | 113.9 | 109.3 | 105.2 | 101.6 | 98.3 | 95.3 | 92.6 | 90.1 | 87.8 | 85.7 | 82.9 | 79.1 |
| 60 | 135.3 | 127.1 | 120.2 | 114.3 | 109.3 | 104.9 | 100.9 | 97.4 | 94.3 | 91.4 | 88.8 | 86.4 | 84.0 | 79.8 | 76.0 | 72.5 |
| 65 | 130.3 | 122.4 | 115.7 | 110.1 | 105.2 | 100.9 | 97.2 | 93.8 | 90.8 | 88.0 | 85.5 | 81.8 | 77.5 | 73.7 | 70.1 | 67.0 |
| 70 | 125.8 | 118.1 | 111.7 | 106.3 | 101.5 | 97.4 | 93.8 | 90.5 | 87.6 | 84.9 | 80.5 | 76.0 | 72.0 | 68.4 | 65.1 | 62.2 |
| 75 | 121.8 | 114.3 | 108.1 | 102.8 | 98.3 | 94.3 | 90.7 | 87.6 | 84.7 | 79.8 | 75.1 | 70.9 | 67.2 | 63.8 | 60.8 | 58.0 |
| 80 | 118.1 | 110.8 | 104.8 | 99.7 | 95.3 | 91.4 | 88.0 | 84.9 | 79.8 | 74.8 | 70.4 | 66.5 | 63.0 | 59.8 | 57.0 | 54.4 |
| 85 | 114.7 | 107.7 | 101.8 | 96.9 | 92.5 | 88.8 | 85.4 | 80.5 | 75.1 | 70.4 | 66.3 | 62.6 | 59.3 | 56.3 | 53.6 | 51.2 |
| 90 | 111.7 | 104.8 | 99.1 | 94.2 | 90.1 | 86.4 | 81.8 | 76.0 | 70.9 | 66.5 | 62.6 | 59.1 | 56.0 | 53.2 | 50.7 | 48.4 |
| 95 | 108.8 | 102.1 | 96.6 | 91.8 | 87.7 | 84.0 | 77.5 | 72.0 | 67.2 | 63.0 | 59.3 | 56.0 | 53.0 | 50.4 | 48.0 | 45.8 |
| 100 | 106.2 | 99.7 | 94.2 | 89.6 | 85.6 | 79.8 | 73.7 | 68.4 | 63.8 | 59.8 | 56.3 | 53.2 | 50.4 | 47.9 | 45.6 | 43.5 |
| 125 | 95.5 | 89.6 | 84.7 | 76.6 | 69.6 | 63.8 | 58.9 | 54.7 | 51.1 | 47.9 | 45.1 | 42.6 | 40.3 | 38.3 | 36.5 | 34.8 |
| 150 | 87.5 | 79.8 | 70.9 | 63.8 | 58.0 | 53.2 | 49.1 | 45.6 | 42.6 | 39.9 | 37.5 | 35.5 | 33.6 | 31.9 | 30.4 | 29.0 |
| 175 | 78.2 | 68.4 | 60.8 | 54.7 | 49.7 | 45.6 | 42.1 | 39.1 | 36.5 | 34.2 | 32.2 | 30.4 | 28.8 | 27.4 | 26.1 | 24.9 |
| 200 | 68.4 | 59.8 | 53.2 | 47.9 | 43.5 | 39.9 | 36.8 | 34.2 | 31.9 | 29.9 | 28.2 | 26.6 | 25.2 | 23.9 | 22.8 | 21.8 |
| 225 | 60.8 | 53.2 | 47.3 | 42.6 | 38.7 | 35.5 | 32.7 | 30.4 | 28.4 | 26.6 | 25.0 | 23.6 | 22.4 | 21.3 | 20.3 | 19.3 |
| 250 | 54.7 | 47.9 | 42.6 | 38.3 | 34.8 | 31.9 | 29.5 | 27.4 | 25.5 | 23.9 | 22.5 | 21.3 | 20.2 | 19.1 | 18.2 | 17.4 |
| 275 | 49.7 | 43.5 | 38.7 | 34.8 | 31.7 | 29.0 | 26.8 | 24.9 | 23.2 | 21.8 | 20.5 | 19.3 | 18.3 | 17.4 | 16.6 | 15.8 |

## SCHEDULE 14A

MAXIMUM ALLOWABLE 2 SPAN 3.5" HEADER WIDTH (TRACK TO TRACK) E-E (1) ATTACHMENT TO BLOCK

| | STORM BAR HEIGHT UNDER HEADER | | | | | | | | | | | | | | | |
|---|---|---|---|---|---|---|---|---|---|---|---|---|---|---|---|---|
| PSF | 42 | 48 | 54 | 60 | 66 | 72 | 78 | 84 | 90 | 96 | 102 | 108 | 114 | 120 | 126 | 132 |
| 25 | 182.0 | 171.0 | 161.8 | 154.0 | 147.3 | 141.4 | 136.2 | 131.5 | 127.3 | 123.5 | 120.0 | 116.8 | 113.8 | 111.1 | 108.5 | 106.1 |
| 30 | 167.1 | 157.0 | 148.6 | 141.4 | 135.2 | 129.8 | 124.9 | 120.6 | 116.8 | 113.2 | 110.0 | 107.1 | 104.4 | 101.8 | 99.5 | 97.3 |
| 35 | 155.5 | 146.1 | 138.2 | 131.5 | 125.7 | 120.6 | 116.1 | 112.1 | 108.5 | 105.2 | 102.2 | 99.5 | 97.0 | 94.6 | 92.4 | 90.4 |
| 40 | 146.1 | 137.2 | 129.8 | 123.5 | 118.0 | 113.2 | 109.0 | 105.2 | 101.8 | 98.8 | 95.9 | 93.4 | 91.0 | 88.8 | 86.7 | 84.8 |
| 45 | 138.2 | 129.8 | 122.7 | 116.8 | 111.6 | 107.1 | 103.1 | 99.5 | 96.3 | 93.4 | 90.7 | 88.3 | 86.0 | 83.9 | 82.0 | 80.2 |
| 50 | 131.5 | 123.5 | 116.8 | 111.1 | 106.1 | 101.8 | 98.0 | 94.6 | 91.6 | 88.8 | 86.2 | 83.9 | 81.8 | 79.8 | 77.9 | 76.2 |
| 55 | 125.7 | 118.0 | 111.6 | 106.1 | 101.4 | 97.3 | 93.7 | 90.4 | 87.5 | 84.8 | 82.4 | 80.2 | 78.1 | 76.2 | 74.4 | 72.8 |
| 60 | 120.6 | 113.2 | 107.1 | 101.8 | 97.3 | 93.3 | 89.8 | 86.7 | 83.9 | 81.3 | 79.0 | 76.9 | 74.9 | 73.1 | 71.4 | 69.8 |
| 65 | 116.1 | 109.0 | 103.0 | 98.0 | 93.6 | 89.8 | 86.5 | 83.4 | 80.7 | 78.3 | 76.0 | 74.0 | 72.1 | 70.3 | 68.7 | 67.2 |
| 70 | 112.1 | 105.2 | 99.5 | 94.6 | 90.4 | 86.7 | 83.4 | 80.5 | 77.9 | 75.5 | 73.4 | 71.4 | 69.5 | 67.8 | 66.3 | 64.3 |
| 75 | 108.5 | 101.8 | 96.2 | 91.5 | 87.4 | 83.9 | 80.7 | 77.9 | 75.4 | 73.1 | 71.0 | 69.0 | 67.3 | 65.6 | 62.9 | 60.0 |
| 80 | 105.2 | 98.7 | 93.3 | 88.7 | 84.8 | 81.3 | 78.2 | 75.5 | 73.1 | 70.8 | 68.8 | 66.9 | 65.2 | 61.9 | 59.0 | 56.3 |
| 85 | 102.2 | 95.9 | 90.6 | 86.2 | 82.3 | 79.0 | 76.0 | 73.3 | 71.0 | 68.8 | 66.8 | 64.8 | 61.3 | 58.3 | 55.5 | 53.0 |
| 90 | 99.4 | 93.3 | 88.2 | 83.9 | 80.1 | 76.8 | 73.9 | 71.4 | 69.0 | 66.9 | 64.8 | 61.2 | 57.9 | 55.0 | 52.4 | 50.0 |
| 95 | 96.9 | 90.9 | 85.9 | 81.7 | 78.1 | 74.9 | 72.0 | 69.5 | 67.2 | 65.2 | 61.3 | 57.9 | 54.9 | 52.1 | 49.7 | 47.4 |
| 100 | 94.5 | 88.7 | 83.8 | 79.7 | 76.1 | 73.0 | 70.3 | 67.8 | 65.6 | 61.9 | 58.3 | 55.0 | 52.1 | 49.5 | 47.2 | 45.0 |
| 125 | 85.0 | 79.7 | 75.3 | 71.6 | 68.4 | 65.6 | 61.0 | 56.6 | 52.8 | 49.5 | 46.6 | 44.0 | 41.7 | 39.6 | 37.7 | 36.0 |
| 150 | 77.8 | 73.0 | 69.0 | 65.6 | 60.0 | 55.0 | 50.8 | 47.2 | 44.0 | 41.3 | 38.9 | 36.7 | 34.8 | 33.0 | 31.5 | 30.0 |
| 175 | 72.3 | 67.8 | 62.9 | 56.6 | 51.5 | 47.2 | 43.5 | 40.4 | 37.7 | 35.4 | 33.3 | 31.5 | 29.8 | 28.3 | 27.0 | 25.7 |
| 200 | 67.7 | 61.9 | 55.0 | 49.5 | 45.0 | 41.3 | 38.1 | 35.4 | 33.0 | 31.0 | 29.1 | 27.5 | 26.1 | 24.8 | 23.6 | 22.5 |
| 225 | 62.9 | 55.0 | 48.9 | 44.0 | 40.0 | 36.7 | 33.9 | 31.5 | 29.4 | 27.5 | 25.9 | 24.5 | 23.2 | 22.0 | 21.0 | 20.0 |
| 250 | 56.6 | 49.5 | 44.0 | 39.6 | 36.0 | 33.0 | 30.5 | 28.3 | 26.4 | 24.8 | 23.3 | 22.0 | 20.9 | 19.8 | 18.9 | 18.0 |
| 275 | 51.5 | 45.0 | 40.0 | 36.0 | 32.8 | 30.0 | 27.7 | 25.7 | 24.0 | 22.5 | 21.2 | 20.0 | 19.0 | 18.0 | 17.2 | 16.4 |

## SCHEDULE 15A

MAXIMUM ALLOWABLE 3 SPAN 3.5" HEADER WIDTH (TRACK TO TRACK) E-E (1) ATTACHMENT TO BLOCK

| | STORM BAR HEIGHT UNDER HEADER | | | | | | | | | | | | | | | |
|---|---|---|---|---|---|---|---|---|---|---|---|---|---|---|---|---|
| PSF | 42 | 48 | 54 | 60 | 66 | 72 | 78 | 84 | 90 | 96 | 102 | 108 | 114 | 120 | 126 | 132 |
| 25 | 184.6 | 176.6 | 169.8 | 163.9 | 158.8 | 154.3 | 150.2 | 146.5 | 142.8 | 138.5 | 134.6 | 131.0 | 127.7 | 124.7 | 121.8 | 119.2 |
| 30 | 173.7 | 166.2 | 159.8 | 154.3 | 149.4 | 145.2 | 140.2 | 135.4 | 131.0 | 127.1 | 123.5 | 120.2 | 117.2 | 114.4 | 111.8 | 109.3 |
| 35 | 165.0 | 157.8 | 151.8 | 146.5 | 141.0 | 135.4 | 130.4 | 125.9 | 121.8 | 118.2 | 114.8 | 111.8 | 108.9 | 106.3 | 103.9 | 101.6 |
| 40 | 157.8 | 151.0 | 145.2 | 138.5 | 132.4 | 127.1 | 122.4 | 118.2 | 114.4 | 110.9 | 107.8 | 104.9 | 102.2 | 99.8 | 97.5 | 95.3 |
| 45 | 151.8 | 145.2 | 137.7 | 131.0 | 125.3 | 120.2 | 115.8 | 111.8 | 108.2 | 104.9 | 101.9 | 99.2 | 96.6 | 93.7 | 89.3 | 85.2 |
| 50 | 146.5 | 138.5 | 131.0 | 124.7 | 119.2 | 114.4 | 110.1 | 106.3 | 102.9 | 99.8 | 96.9 | 93.7 | 88.8 | 84.4 | 80.3 | 76.7 |
| 55 | 141.0 | 132.4 | 125.3 | 119.2 | 113.9 | 109.3 | 105.2 | 101.6 | 98.3 | 95.3 | 90.2 | 85.2 | 80.7 | 76.7 | 73.0 | 69.7 |
| 60 | 135.3 | 127.1 | 120.2 | 114.3 | 109.3 | 104.9 | 100.9 | 97.4 | 93.7 | 87.9 | 82.7 | 78.1 | 74.0 | 70.3 | 67.0 | 63.9 |
| 65 | 130.3 | 122.4 | 115.7 | 110.1 | 105.2 | 100.9 | 97.2 | 92.7 | 86.5 | 81.1 | 76.3 | 72.1 | 68.3 | 64.9 | 61.8 | 59.0 |
| 70 | 125.8 | 118.1 | 111.7 | 106.3 | 101.5 | 97.4 | 92.7 | 86.1 | 80.3 | 75.3 | 70.9 | 67.0 | 63.4 | 60.3 | 57.4 | 54.8 |
| 75 | 121.8 | 114.3 | 108.1 | 102.8 | 98.3 | 93.7 | 86.5 | 80.3 | 75.0 | 70.3 | 66.2 | 62.5 | 59.2 | 56.2 | 53.6 | 51.1 |
| 80 | 118.1 | 110.8 | 104.8 | 99.7 | 95.3 | 87.9 | 81.1 | 75.3 | 70.3 | 65.9 | 62.0 | 58.6 | 55.5 | 52.7 | 50.2 | 47.9 |
| 85 | 114.7 | 107.7 | 101.8 | 96.9 | 90.2 | 82.7 | 76.3 | 70.9 | 66.2 | 62.0 | 58.4 | 55.1 | 52.2 | 49.6 | 47.3 | 45.1 |
| 90 | 111.7 | 104.8 | 99.1 | 93.7 | 85.2 | 78.1 | 72.1 | 67.0 | 62.5 | 58.6 | 55.1 | 52.1 | 49.3 | 46.9 | 44.6 | 42.6 |
| 95 | 108.8 | 102.1 | 96.6 | 88.8 | 80.7 | 74.0 | 68.3 | 63.4 | 59.2 | 55.5 | 52.2 | 49.3 | 46.7 | 44.4 | 42.3 | 40.4 |
| 100 | 106.2 | 99.7 | 93.7 | 84.4 | 76.7 | 70.3 | 64.9 | 60.3 | 56.2 | 52.7 | 49.6 | 46.9 | 44.4 | 42.2 | 40.2 | 38.3 |
| 125 | 95.5 | 84.4 | 75.0 | 67.5 | 61.4 | 56.2 | 51.9 | 48.2 | 45.0 | 42.2 | 39.7 | 37.5 | 35.5 | 33.7 | 32.1 | 30.7 |
| 150 | 80.3 | 70.3 | 62.5 | 56.2 | 51.1 | 46.9 | 43.3 | 40.2 | 37.5 | 35.2 | 33.1 | 31.2 | 29.6 | 28.1 | 26.8 | 25.6 |
| 175 | 68.9 | 60.3 | 53.6 | 48.2 | 43.8 | 40.2 | 37.1 | 34.4 | 32.1 | 30.1 | 28.4 | 26.8 | 25.4 | 24.1 | 23.0 | 21.9 |
| 200 | 60.3 | 52.7 | 46.9 | 42.2 | 38.3 | 35.2 | 32.4 | 30.1 | 28.1 | 26.4 | 24.8 | 23.4 | 22.2 | 21.1 | 20.1 | 19.2 |
| 225 | 53.6 | 46.9 | 41.7 | 37.5 | 34.1 | 31.2 | 28.8 | 26.8 | 25.0 | 23.4 | 22.1 | 20.8 | 19.7 | 18.7 | 17.9 | 17.0 |
| 250 | 48.2 | 42.2 | 37.5 | 33.7 | 30.7 | 28.1 | 26.0 | 24.1 | 22.5 | 21.1 | 19.9 | 18.7 | 17.8 | 16.9 | 16.1 | 15.3 |
| 275 | 43.8 | 38.3 | 34.1 | 30.7 | 27.9 | 25.6 | 23.6 | 21.9 | 20.5 | 19.2 | 18.0 | 17.0 | 16.1 | 15.3 | 14.6 | 13.9 |


Roll-a-way By AMI
1661 GLENLAKE AVENUE
ITASCA, IL 60143


COPYRIGHT © 2008
QUALITAS MANUFACTURING INC.


NOTICE OF ACCEPTANCE
END RETENTION
PRODUCT APPROVAL

DRAWING TITLE:

Digitally signed by: Fowler, Donald
DN: CN = Fowler, Donald, OU = Colleagues, VeriClaim, O365 Users
Date: 2020.10.31 16:07:20 -04'00'

D.L. Fowler, P.E. No. 50458

DONALD LYNN FOWLER LICENSE No 50458 STATE OF FLORIDA PROFESSIONAL ENGINEER

| | |
|---|---|
| DRAWN: | DF |
| DATE: | 08-10-04 |
| APPROVED: | DLF |
| DATE: | 10-28-08 |
| DRAWING NO: | 3-01-031 |
| SIZE: B | REV: B |
| SCALE: | 1 : 10 |
| SHEET: | 20B OF 26 |

## SCHEDULE 16A

MAXIMUM ALLOWABLE 2 SPAN 3.5 HEADER WIDTH (TRACK TO TRACK) E-E (1), (2) AND (3) ATTACHMENT TO CONCRETE OR BUILD OUT

| | STORM BAR HEIGHT UNDER HEADER | | | | | | | | | | | | | | | |
|---|---|---|---|---|---|---|---|---|---|---|---|---|---|---|---|---|
| PSF | 42 | 48 | 54 | 60 | 66 | 72 | 78 | 84 | 90 | 96 | 102 | 108 | 114 | 120 | 126 | 132 |
| 25 | 182.0 | 171.0 | 161.8 | 154.0 | 147.3 | 141.4 | 136.2 | 131.5 | 127.3 | 123.5 | 120.0 | 116.8 | 113.8 | 111.1 | 108.5 | 106.1 |
| 30 | 167.1 | 157.0 | 148.6 | 141.4 | 135.2 | 129.8 | 124.9 | 120.6 | 116.8 | 113.2 | 110.0 | 107.1 | 104.4 | 101.8 | 99.5 | 97.3 |
| 35 | 155.5 | 146.1 | 138.2 | 131.5 | 125.7 | 120.6 | 116.1 | 112.1 | 108.5 | 105.2 | 102.2 | 99.5 | 97.0 | 94.6 | 92.4 | 90.4 |
| 40 | 146.1 | 137.2 | 129.8 | 123.5 | 118.0 | 113.2 | 109.0 | 105.2 | 101.8 | 98.8 | 95.9 | 93.4 | 91.0 | 88.8 | 86.7 | 84.8 |
| 45 | 138.2 | 129.8 | 122.7 | 116.8 | 111.6 | 107.1 | 103.1 | 99.5 | 96.3 | 93.4 | 90.7 | 88.3 | 86.0 | 83.9 | 82.0 | 80.2 |
| 50 | 131.5 | 123.5 | 116.8 | 111.1 | 106.1 | 101.8 | 98.0 | 94.6 | 91.6 | 88.8 | 86.2 | 83.9 | 81.8 | 79.8 | 77.9 | 76.2 |
| 55 | 125.7 | 118.0 | 111.6 | 106.1 | 101.4 | 97.3 | 93.7 | 90.4 | 87.5 | 84.8 | 82.4 | 80.2 | 78.1 | 76.2 | 74.4 | 72.8 |
| 60 | 120.6 | 113.2 | 107.1 | 101.8 | 97.3 | 93.3 | 89.8 | 86.7 | 83.9 | 81.3 | 79.0 | 76.9 | 74.9 | 73.1 | 71.4 | 69.8 |
| 65 | 116.1 | 109.0 | 103.0 | 98.0 | 93.6 | 89.8 | 86.5 | 83.4 | 80.7 | 78.3 | 76.0 | 74.0 | 72.1 | 70.3 | 68.7 | 67.2 |
| 70 | 112.1 | 105.2 | 99.5 | 94.6 | 90.4 | 86.7 | 83.4 | 80.5 | 77.9 | 75.5 | 73.4 | 71.4 | 69.5 | 67.8 | 66.3 | 64.8 |
| 75 | 108.5 | 101.8 | 96.2 | 91.5 | 87.4 | 83.9 | 80.7 | 77.9 | 75.4 | 73.1 | 71.0 | 69.0 | 67.3 | 65.6 | 64.1 | 62.7 |
| 80 | 105.2 | 98.7 | 93.3 | 88.7 | 84.8 | 81.3 | 78.2 | 75.5 | 73.1 | 70.8 | 68.8 | 66.9 | 65.2 | 63.6 | 62.1 | 60.8 |
| 85 | 102.2 | 95.9 | 90.6 | 86.2 | 82.3 | 79.0 | 76.0 | 73.3 | 71.0 | 68.8 | 66.8 | 65.0 | 63.3 | 61.8 | 60.3 | 59.0 |
| 90 | 99.4 | 93.3 | 88.2 | 83.8 | 80.1 | 76.8 | 73.9 | 71.3 | 69.0 | 66.9 | 65.0 | 63.2 | 61.6 | 60.1 | 58.7 | 57.4 |
| 95 | 96.9 | 90.9 | 85.9 | 81.7 | 78.0 | 74.9 | 72.0 | 69.5 | 67.2 | 65.2 | 63.3 | 61.6 | 60.0 | 58.5 | 57.2 | 55.9 |
| 100 | 94.5 | 88.7 | 83.8 | 79.7 | 76.1 | 73.0 | 70.3 | 67.8 | 65.6 | 63.6 | 61.8 | 60.1 | 58.5 | 57.1 | 55.8 | 54.5 |
| 125 | 85.0 | 79.7 | 75.3 | 71.6 | 68.4 | 65.6 | 63.1 | 60.9 | 58.9 | 57.1 | 55.4 | 53.9 | 52.5 | 51.3 | 50.1 | 48.9 |
| 150 | 77.8 | 73.0 | 69.0 | 65.6 | 62.6 | 60.1 | 57.8 | 55.8 | 53.9 | 52.3 | 50.8 | 49.4 | 48.1 | 46.9 | 45.7 | 44.7 |
| 175 | 72.3 | 67.8 | 64.0 | 60.9 | 58.1 | 55.7 | 53.6 | 51.7 | 50.0 | 48.5 | 47.1 | 45.7 | 44.5 | 43.4 | 42.3 | 41.4 |
| 200 | 67.8 | 63.6 | 60.0 | 57.1 | 54.5 | 52.3 | 50.3 | 48.5 | 46.9 | 45.4 | 44.0 | 42.8 | 41.6 | 40.6 | 39.6 | 38.7 |
| 225 | 64.0 | 60.0 | 56.7 | 53.9 | 51.5 | 49.4 | 47.5 | 45.7 | 44.2 | 42.8 | 41.5 | 40.3 | 39.3 | 38.3 | 37.3 | 36.2 |
| 250 | 60.9 | 57.1 | 53.9 | 51.2 | 48.9 | 46.9 | 45.0 | 43.4 | 41.9 | 40.6 | 39.4 | 38.3 | 37.2 | 35.8 | 34.1 | 32.5 |
| 275 | 58.1 | 54.5 | 51.5 | 48.9 | 46.7 | 44.7 | 42.9 | 41.4 | 40.0 | 38.7 | 37.5 | 36.2 | 34.2 | 32.5 | 31.0 | 29.6 |

## SCHEDULE 17A

MAXIMUM ALLOWABLE 3 SPAN 3.5 HEADER WIDTH (TRACK TO TRACK) E-E (1), (2) AND (3) ATTACHMENT TO CONCRETE OR BUILD OUT

| | STORM BAR HEIGHT UNDER HEADER | | | | | | | | | | | | | | | |
|---|---|---|---|---|---|---|---|---|---|---|---|---|---|---|---|---|
| PSF | 42 | 48 | 54 | 60 | 66 | 72 | 78 | 84 | 90 | 96 | 102 | 108 | 114 | 120 | 126 | 132 |
| 25 | 185.0 | 177.0 | 170.0 | 163.0 | 157.0 | 152.0 | 147.0 | 144.0 | 141.0 | 139.0 | 138.0 | 135.0 | 132.6 | 129.2 | 126.1 | 123.2 |
| 30 | 173.0 | 166.0 | 160.0 | 154.0 | 148.0 | 145.0 | 142.0 | 138.0 | 134.0 | 131.9 | 127.9 | 124.3 | 121.0 | 118.0 | 115.1 | 112.5 |
| 35 | 164.0 | 158.0 | 152.0 | 146.0 | 142.0 | 138.0 | 133.0 | 130.5 | 126.1 | 122.1 | 118.4 | 115.1 | 112.0 | 109.2 | 106.6 | 104.1 |
| 40 | 158.0 | 151.0 | 145.0 | 140.0 | 135.0 | 131.9 | 126.7 | 122.1 | 118.0 | 114.2 | 110.8 | 107.7 | 104.8 | 102.1 | 99.7 | 97.4 |
| 45 | 151.0 | 145.0 | 140.0 | 134.0 | 129.9 | 124.3 | 119.5 | 115.1 | 111.2 | 107.7 | 104.5 | 101.5 | 98.8 | 96.3 | 94.0 | 91.8 |
| 50 | 147.0 | 140.0 | 135.0 | 129.2 | 123.2 | 118.0 | 113.3 | 109.2 | 105.5 | 102.1 | 99.1 | 96.3 | 93.7 | 91.4 | 89.2 | 87.1 |
| 55 | 142.0 | 136.0 | 129.9 | 123.2 | 117.5 | 112.5 | 108.0 | 104.1 | 100.6 | 97.4 | 94.5 | 91.8 | 89.4 | 87.1 | 85.0 | 83.1 |
| 60 | 138.0 | 131.9 | 124.3 | 118.0 | 112.5 | 107.7 | 103.4 | 99.7 | 96.3 | 93.2 | 90.5 | 87.9 | 85.6 | 83.4 | 81.4 | 79.5 |
| 65 | 133.0 | 126.7 | 119.5 | 113.3 | 108.0 | 103.4 | 99.4 | 95.8 | 92.5 | 89.6 | 86.9 | 84.5 | 82.2 | 80.1 | 78.2 | 76.4 |
| 70 | 130.5 | 122.1 | 115.1 | 109.2 | 104.1 | 99.7 | 95.8 | 92.3 | 89.2 | 86.3 | 83.8 | 81.4 | 79.2 | 77.2 | 75.4 | 73.6 |
| 75 | 126.1 | 118.0 | 111.2 | 105.5 | 100.6 | 96.3 | 92.5 | 89.2 | 86.1 | 83.4 | 80.9 | 78.6 | 76.5 | 74.6 | 72.8 | 71.1 |
| 80 | 122.1 | 114.2 | 107.7 | 102.1 | 97.4 | 93.2 | 89.6 | 86.3 | 83.4 | 80.8 | 78.3 | 76.1 | 74.1 | 72.2 | 70.5 | 68.9 |
| 85 | 118.4 | 110.8 | 104.5 | 99.1 | 94.5 | 90.5 | 86.9 | 83.8 | 80.9 | 78.3 | 76.0 | 73.9 | 71.9 | 70.1 | 68.4 | 66.8 |
| 90 | 115.1 | 107.7 | 101.5 | 96.3 | 91.8 | 87.9 | 84.5 | 81.4 | 78.6 | 76.1 | 73.9 | 71.8 | 69.9 | 68.1 | 66.5 | 64.9 |
| 95 | 112.0 | 104.8 | 98.8 | 93.7 | 89.4 | 85.6 | 82.2 | 79.2 | 76.5 | 74.1 | 71.9 | 69.9 | 68.0 | 66.3 | 64.7 | 63.2 |
| 100 | 109.2 | 102.1 | 96.3 | 91.4 | 87.1 | 83.4 | 80.1 | 77.2 | 74.6 | 72.2 | 70.1 | 68.1 | 66.3 | 64.6 | 63.0 | 61.6 |
| 125 | 97.7 | 91.4 | 86.1 | 81.7 | 77.9 | 74.6 | 71.7 | 69.1 | 66.7 | 64.6 | 62.7 | 60.9 | 59.3 | 57.8 | 56.4 | 55.1 |
| 150 | 89.2 | 83.4 | 78.6 | 74.6 | 71.1 | 68.1 | 65.4 | 63.0 | 60.9 | 59.0 | 57.2 | 55.6 | 53.5 | 50.8 | 48.4 | 46.2 |
| 175 | 82.5 | 77.2 | 72.8 | 69.1 | 65.9 | 63.0 | 60.6 | 58.4 | 56.4 | 54.4 | 51.2 | 48.4 | 45.8 | 43.5 | 41.5 | 39.6 |
| 200 | 77.2 | 72.2 | 68.1 | 64.6 | 61.6 | 59.0 | 56.7 | 54.4 | 50.8 | 47.6 | 44.8 | 42.3 | 40.1 | 38.1 | 36.3 | 34.6 |
| 225 | 72.8 | 68.1 | 64.2 | 60.9 | 58.1 | 55.6 | 52.1 | 48.4 | 45.1 | 42.3 | 39.8 | 37.6 | 35.6 | 33.9 | 32.2 | 30.8 |
| 250 | 69.1 | 64.6 | 60.9 | 57.8 | 55.1 | 50.8 | 46.9 | 43.5 | 40.6 | 38.1 | 35.9 | 33.9 | 32.1 | 30.5 | 29.0 | 27.7 |
| 275 | 65.9 | 61.6 | 58.1 | 55.1 | 50.4 | 46.2 | 42.6 | 39.6 | 36.9 | 34.6 | 32.6 | 30.8 | 29.2 | 27.7 | 26.4 | 25.2 |


Roll-a-way By QMI
1661 GLENLAKE AVENUE
ITASCA, IL 60143
COPYRIGHT © 2008
QUALITAS MANUFACTURING INC.


DRAWING TITLE:
NOTICE OF ACCEPTANCE
END RETENTION
PRODUCT APPROVAL


Digitally signed by: Fowler, Donald
DN: CN = Fowler, Donald, OU = Colleagues, VeriClaim, O365 Users
Date: 2020.10.31 16:08:04 -04'00'


DONALD LYNN FOWLER LICENSE No 50458 STATE OF FLORIDA PROFESSIONAL ENGINEER

| | |
|---|---|
| DRAWN: | DF |
| DATE: | 08-10-04 |
| APPROVED: | DLF |
| DATE: | 10-28-08 |
| DRAWING NO: | 3-01-031 |
| SIZE: B | REV: - |
| SCALE: | 1 : 10 |
| SHEET: | 20C OF 26 |

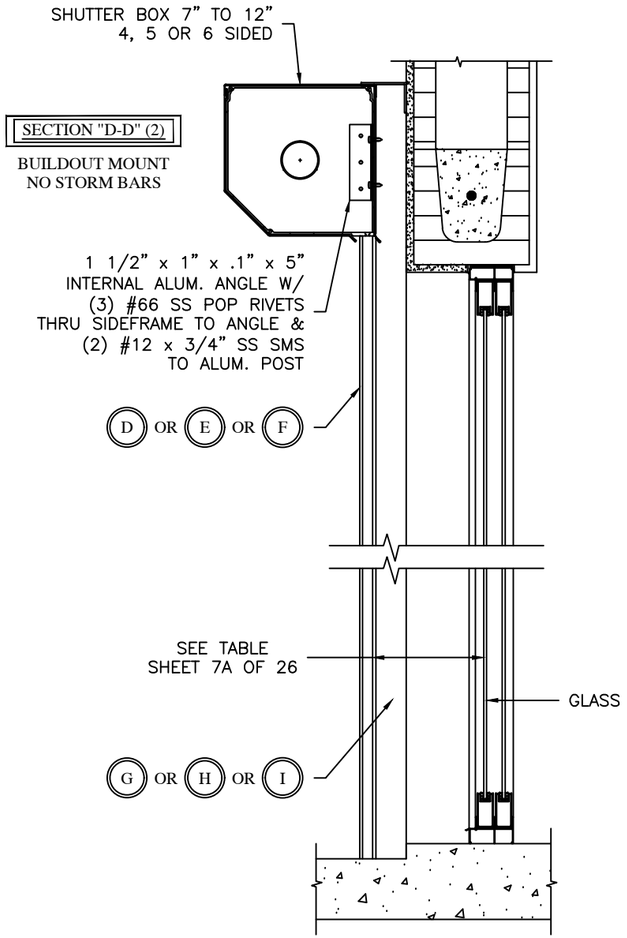

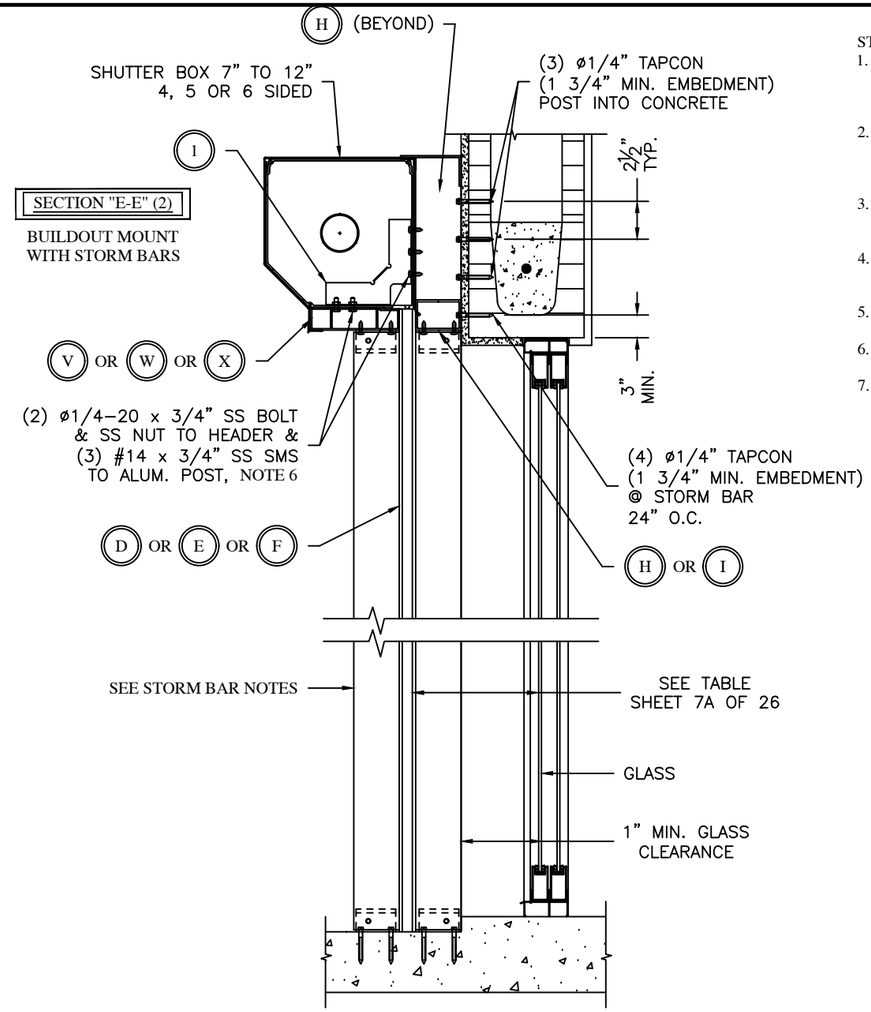
STORM BAR NOTES:

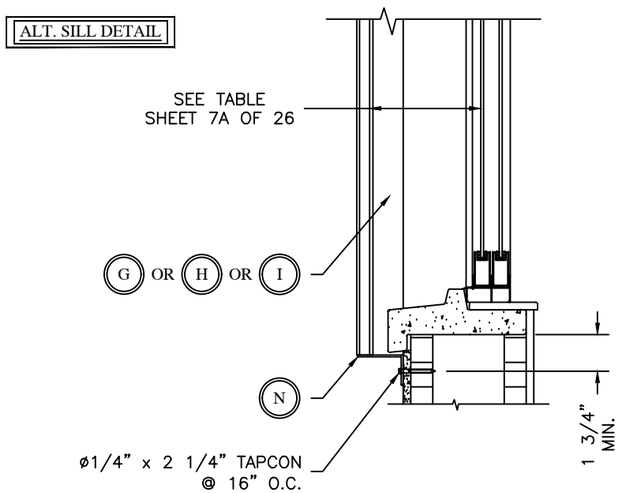1. SHUTTER SECTIONS ARE SHOWN WITH FIXED STORM BARS. STORM BARS CAN BE FIXED OR REMOVABLE, REMOVABLE (SPRING-LOADED) STORM BAR ASSEMBLIES & MOUNTING ARE SHOWN ON SHEET 17, 18, & 4A OF 26.
2. SHUTTER(S) SHOULD NOT BE ROLLED DOWN DURING WIND EVENTS WITHOUT REMOVABLE STORM BARS IN PLACE. ROLL-A-WAY IS NOT RESPONSIBLE FOR SUBSEQUENT DAMAGE.
3. REMOVING SPRING-LOADED STORM BARS: REMOVE PIN, LIFT UP ON STORM BAR, WHEN BOTTOM FEET CLEAR THE STORM BAR BASE PLATE, ROTATE STORM BAR OUT OF OPENING.
4. SHUTTERS WITH NO STORM BARS, OVER 72" WIDE SHOULD USE SOME FORM OF HOOD SUPPORT, HEADER, TUBING OR EXTERNAL SUPPORT.
5. FOR LARGER ALLOWABLE HEADER SPANS USE EXTERIOR REINFORCEMENT BRACKET SHOWN ON SHEET 25 OF 26.
6. SEE ALTERNATE SPANS USING Ø1/4-20 BOLT & NUT PER DETAIL "E-E" (4) SHEET 23 OF 26.
7. SEE 2 SPAN AND 3 SPAN MAXIMUM ALLOWABLE HEADER SPANS E-E(2) ON PAGES 20A & 20C OF 26.

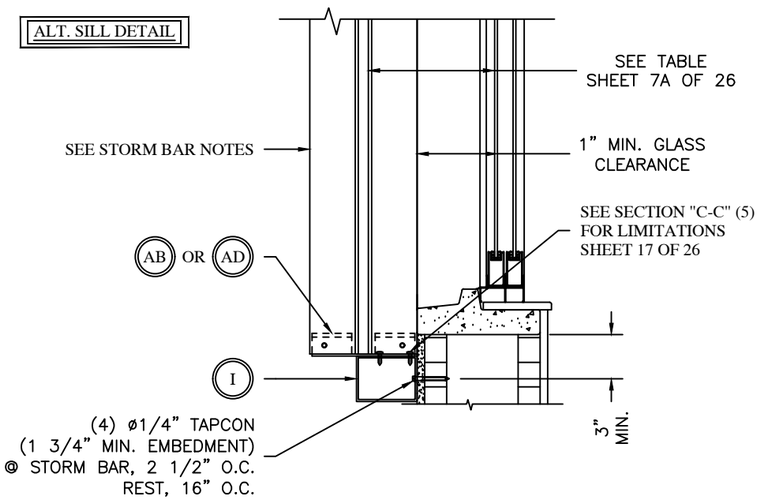Roll-a-way By QMI
1661 GLENLAKE AVENUE
ITASCA, IL 60143
COPYRIGHT © 2008
QUALITAS MANUFACTURING INC.

DRAWING TITLE:


# NOTICE OF ACCEPTANCE
# END RETENTION
# PRODUCT APPROVAL


Digitally signed by: Fowler, Donald
DN: CN = Fowler, Donald OU = Colleagues, VeriClaim, O365 Users
Date: 2020.10.31 16:08:45 -04'00'


Engineer


DONALD LYNN FOWLER LICENSE No 50458 STATE OF FLORIDA PROFESSIONAL ENGINEER

| | |
|---|---|
| DRAWN: | DF |
| DATE: | 08-10-04 |
| APPROVED: | DLF |
| DATE: | 10-28-08 |
| DRAWING NO: | 3-01-031 |
| SIZE: B | REV: C |
| SCALE: | 1 : 10 |
| SHEET: | 21 OF 26 |

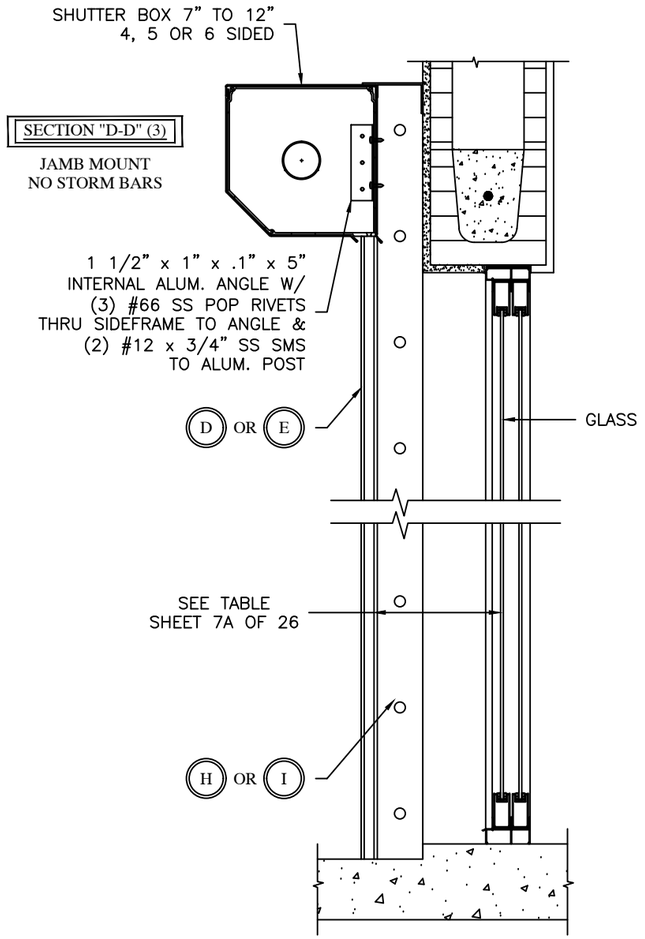

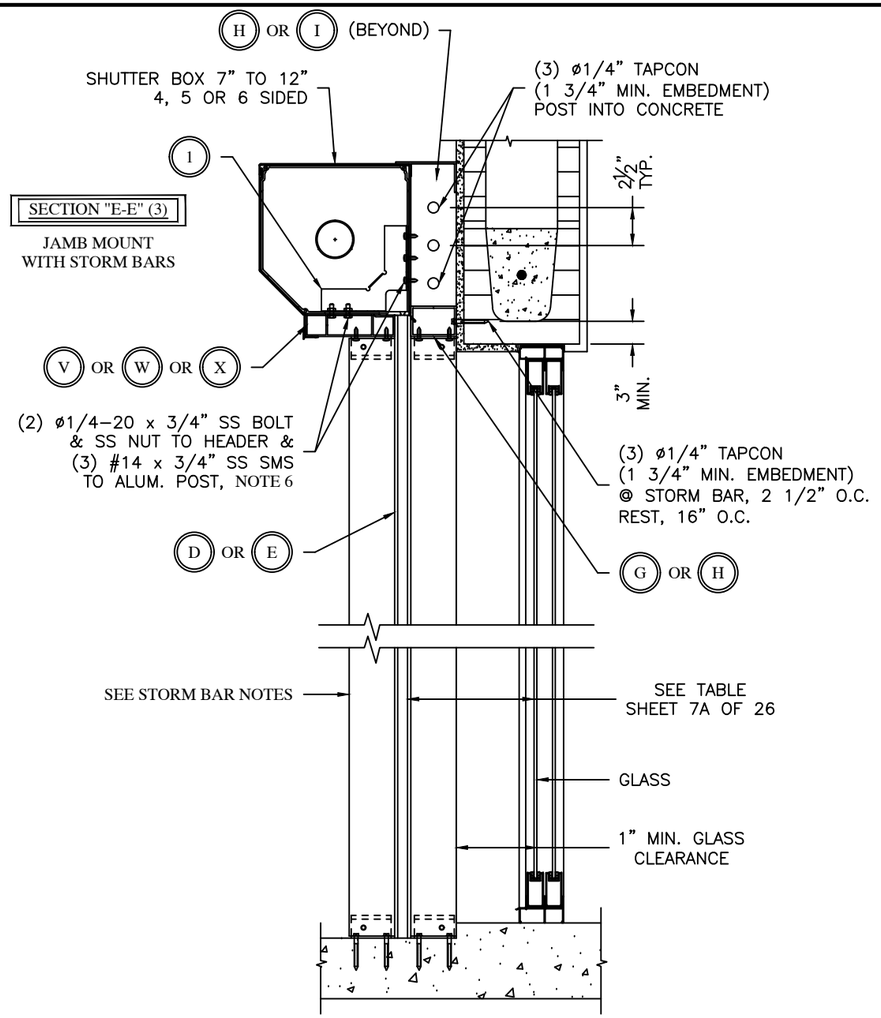
STORM BAR NOTES:

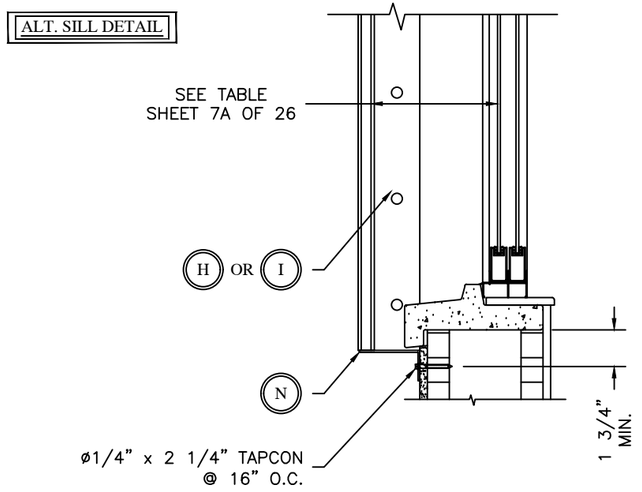1. SHUTTER SECTIONS ARE SHOWN WITH FIXED STORM BARS. STORM BARS CAN BE FIXED OR REMOVABLE, REMOVABLE (SPRING-LOADED) STORM BAR ASSEMBLIES & MOUNTING ARE SHOWN ON SHEET 17, 18, & 4A OF 26.
2. SHUTTER(S) SHOULD NOT BE ROLLED DOWN DURING WIND EVENTS WITHOUT REMOVABLE STORM BARS IN PLACE. ROLL-A-WAY IS NOT RESPONSIBLE FOR SUBSEQUENT DAMAGE.
3. REMOVING SPRING-LOADED STORM BARS: REMOVE PIN, LIFT UP ON STORM BAR, WHEN BOTTOM FEET CLEAR THE STORM BAR BASE PLATE, ROTATE STORM BAR OUT OF OPENING.
4. SHUTTERS WITH NO STORM BARS OVER 72" WIDE SHOULD USE SOME FORM OF HOOD SUPPORT, HEADER, TUBING OR EXTERNAL SUPPORT.
5. FOR LARGER ALLOWABLE HEADER SPANS USE EXTERIOR REINFORCEMENT BRACKET SHOWN ON SHEET 24 OF 26.
6. SEE ALTERNATE SPANS USING Ø1/4-20 BOLT & NUT PER DETAIL "E-E" (4) SHEET 23 OF 26 ( "W" AND "X" HEADERS ONLY)
7. SEE 2 SPAN AND 3 SPAN MAXIMUM ALLOWABLE HEADER SPANS E-E (3)ON PAGES 20A & 20C OF 26.

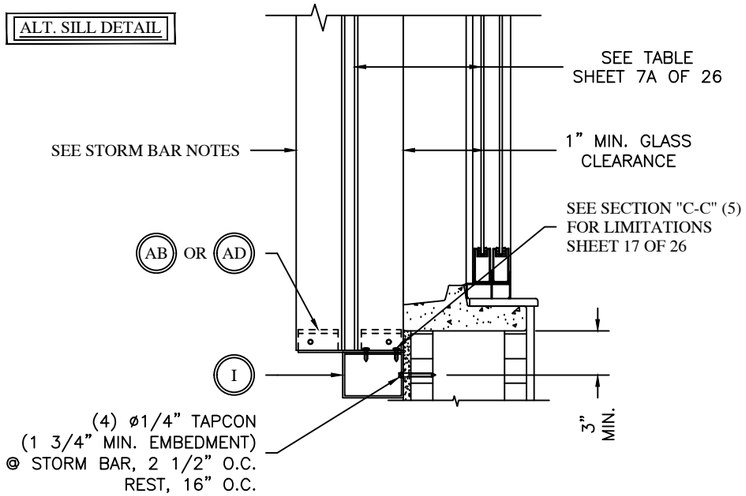Roll-a-way By QMI
1661 GLENLAKE AVENUE
ITASCA, IL 60143
COPYRIGHT © 2008
QUALITAS MANUFACTURING INC.


DRAWING TITLE:
NOTICE OF ACCEPTANCE
END RETENTION
PRODUCT APPROVAL


Digitally signed by: Fowler, Donald
DN: CN = Fowler, Donald OU = Colleagues, VeriClaim, O365 Users
Date: 2020.10.31 16:09:30 -04'00'

D. Fowler Professional Engineer

DONALD LYNN FOWLER LICENSE No 50458 STATE OF FLORIDA PROFESSIONAL ENGINEER

| | |
|---|---|
| DRAWN: | DF |
| DATE: | 08-10-04 |
| APPROVED: | DLF |
| DATE: | 10-28-08 |
| DRAWING NO: | 3-01-031 |
| SIZE: B | REV: C |
| SCALE: | 1 : 10 |
| SHEET: | 22 OF 26 |

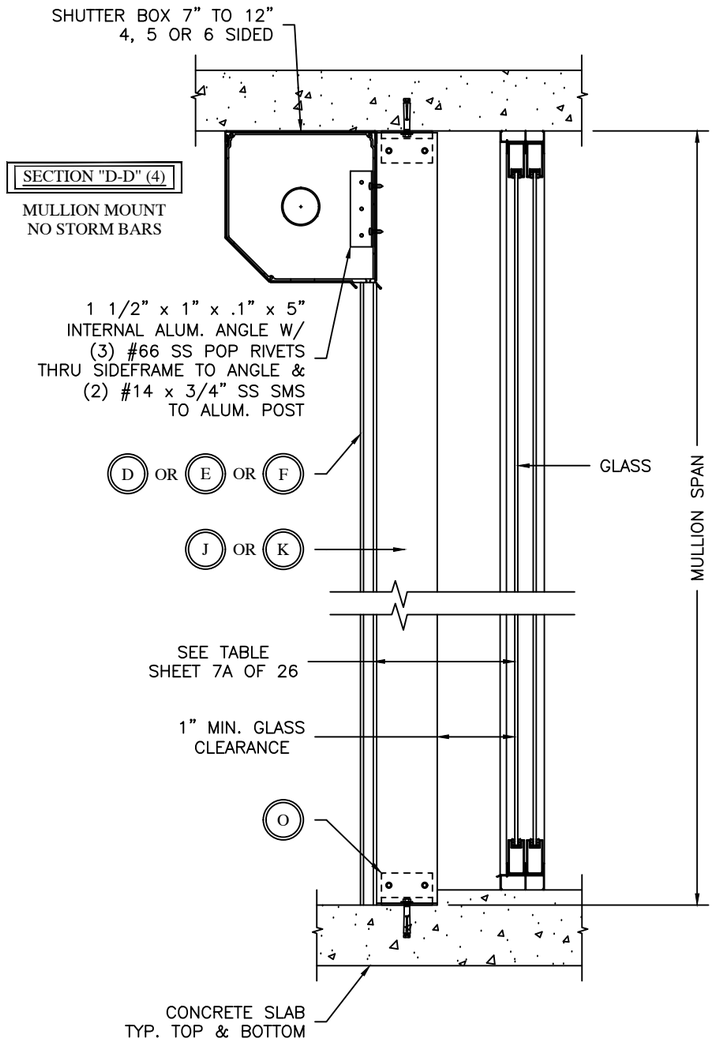

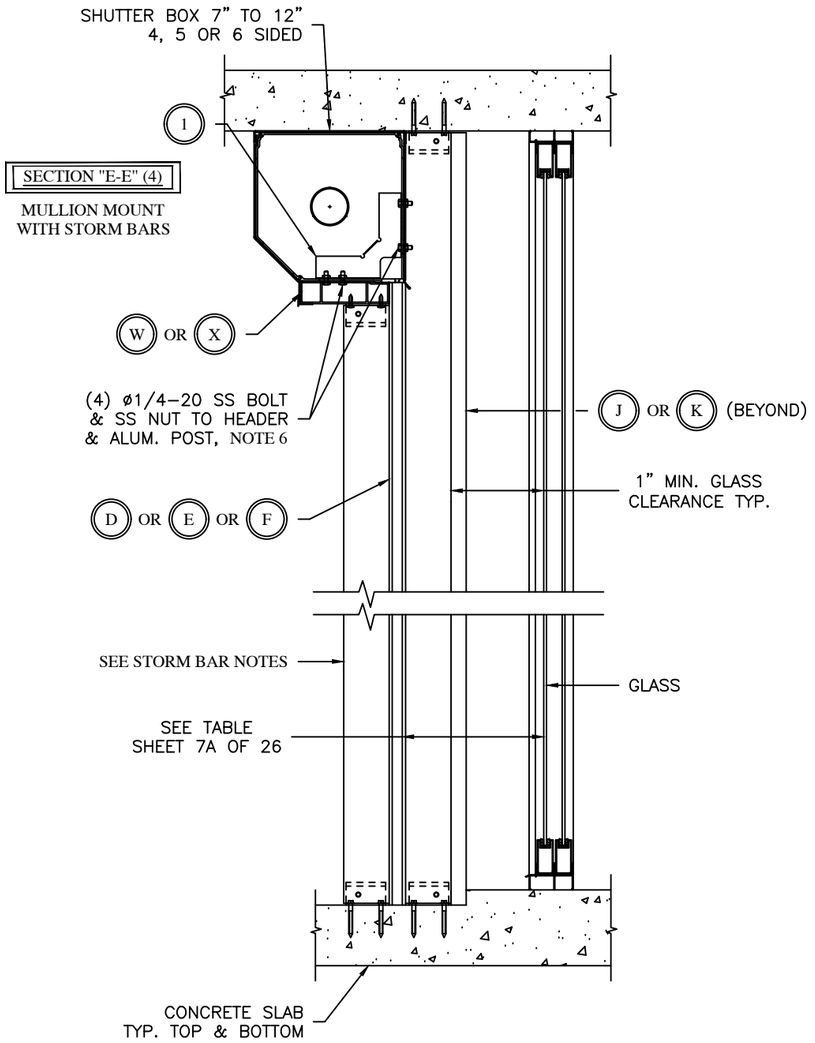
STORM BAR NOTES:
1. SHUTTER SECTIONS ARE SHOWN WITH FIXED STORM BARS. STORM BARS CAN BE FIXED OR REMOVABLE, REMOVABLE (SPRING-LOADED) STORM BAR ASSEMBLIES & MOUNTING ARE SHOWN ON SHEET 17, 18, & 4A OF 26.
2. SHUTTER(S) SHOULD NOT BE ROLLED DOWN DURING WIND EVENTS WITHOUT REMOVABLE STORM BARS IN PLACE. ROLL-A-WAY IS NOT RESPONSIBLE FOR SUBSEQUENT DAMAGE.
3. REMOVING SPRING-LOADED STORM BARS: REMOVE PIN, LIFT UP ON STORM BAR, WHEN BOTTOM FEET CLEAR THE STORM BAR BASE PLATE, ROTATE STORM BAR OUT OF OPENING.
4. SHUTTERS WITH NO STORM BARS OVER 72" WIDE SHOULD USE SOME FORM OF HOOD SUPPORT, HEADER, TUBING OR EXTERNAL SUPPORT.
5. SEE 2 SPAN (SCHEDULE 18) AND 3 SPAN (SCHEDULE 19) MAXIMUM ALLOWABLE HEADER SPANS PER PAGE 23A OF 26.
6. SEE SHEET 24 OF 26 FOR ALLOWABLE HEADER SPANS USING EXTERIOR REINFORCEMENT BRACKETS WITH SMS (BUILD OUT SECTION E-E(3)) IN LIEU OF BOLTING OR USE SCHEDULES 16 AND 17 FOR THE SMS ATTACHMENT WITHOUT REINFORCEMENT.


Roll-a-way By QMI
1661 GLENLAKE AVENUE
ITASCA, IL 60143
COPYRIGHT © 2008
QUALITAS MANUFACTURING INC.

DRAWING TITLE:
NOTICE OF ACCEPTANCE
END RETENTION
PRODUCT APPROVAL

Digitally signed by: Fowler, Donald
DN: CN = Fowler, Donald OU = Colleagues, VeriClaim, O365 Users
Date: 2020.10.31 16:10:10 -04'00'

DONALD LYNN FOWLER LICENSE No 50458 STATE OF FLORIDA PROFESSIONAL ENGINEER

| | |
|---|---|
| DRAWN: | DF |
| DATE: | 08-10-04 |
| APPROVED: | DLF |
| DATE: | 10-28-08 |
| DRAWING NO: | 3-01-031 |
| SIZE: B | REV: B |
| SCALE: | 1 : 10 |
| SHEET: | 23 OF 26 |

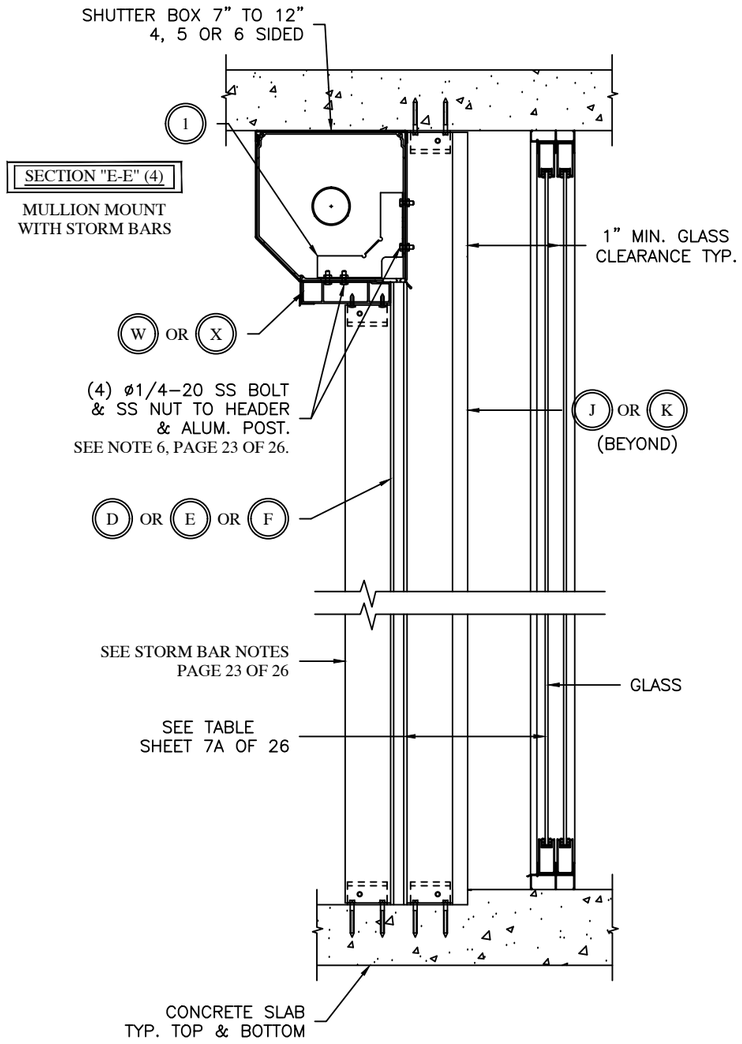


MAXIMUM ALLOWABLE 2 SPAN HEADER WIDTH (TRACK TO TRACK) E-E (4) BUILDOUT WITH BOLTED CONNECTION - **SCHEDULE 18** *

| | STORM BAR HEIGHT UNDER HEADER | | | | | | | | | | | | | | | |
|---|---|---|---|---|---|---|---|---|---|---|---|---|---|---|---|---|
| PSF | 42 | 48 | 54 | 60 | 66 | 72 | 78 | 84 | 90 | 96 | 102 | 108 | 114 | 120 | 126 | 132 |
| 25 | 240.0 | 240.0 | 234.8 | 224.0 | 214.6 | 206.3 | 199.0 | 192.4 | 186.4 | 181.0 | 176.1 | 171.5 | 167.3 | 163.4 | 159.8 | 156.4 |
| 30 | 240.0 | 228.0 | 216.3 | 206.2 | 197.5 | 189.8 | 183.0 | 176.9 | 171.4 | 166.4 | 161.8 | 157.6 | 153.8 | 150.2 | 146.8 | 143.7 |
| 35 | 225.8 | 212.6 | 201.6 | 192.2 | 184.0 | 176.8 | 170.5 | 164.8 | 159.6 | 155.0 | 150.7 | 146.7 | 143.1 | 139.7 | 136.6 | 133.7 |
| 40 | 212.6 | 200.1 | 189.7 | 180.8 | 173.1 | 166.3 | 160.3 | 154.9 | 150.1 | 145.6 | 141.6 | 137.9 | 134.5 | 131.3 | 128.4 | 125.6 |
| 45 | 201.5 | 189.6 | 179.7 | 171.3 | 163.9 | 157.5 | 151.8 | 146.7 | 142.1 | 137.9 | 134.0 | 130.5 | 127.3 | 124.3 | 121.5 | 118.9 |
| 50 | 192.0 | 180.7 | 171.2 | 163.1 | 156.1 | 150.0 | 144.5 | 139.6 | 135.2 | 131.2 | 127.6 | 124.2 | 121.1 | 148.5 | 145.2 | 142.1 |
| 55 | 183.8 | 172.9 | 163.8 | 156.1 | 149.4 | 143.5 | 138.2 | 133.6 | 129.3 | 125.5 | 122.0 | 118.8 | 145.4 | 142.1 | 138.9 | 136.0 |
| 60 | 176.6 | 166.1 | 157.4 | 149.9 | 143.4 | 137.8 | 132.7 | 128.2 | 124.2 | 120.5 | 147.0 | 143.2 | 139.7 | 136.4 | 133.4 | 130.6 |
| 65 | 170.2 | 160.1 | 151.6 | 144.4 | 138.2 | 132.7 | 127.9 | 123.5 | 119.6 | 145.6 | 141.6 | 138.0 | 134.6 | 131.5 | 128.6 | 125.9 |
| 70 | 164.5 | 154.7 | 146.5 | 139.5 | 133.5 | 128.2 | 123.5 | 119.3 | 144.9 | 140.7 | 136.9 | 133.3 | 130.1 | 127.1 | 124.2 | 121.6 |
| 75 | 159.3 | 149.8 | 141.9 | 135.1 | 129.2 | 124.1 | 119.6 | 144.9 | 140.4 | 136.3 | 132.6 | 129.2 | 126.0 | 123.0 | 120.3 | 117.8 |
| 80 | 154.6 | 145.4 | 137.6 | 131.1 | 125.4 | 120.4 | 145.5 | 140.6 | 136.3 | 132.3 | 128.7 | 125.3 | 122.3 | 119.4 | 116.7 | 114.3 |
| 85 | 150.3 | 141.3 | 133.8 | 127.4 | 121.9 | 146.7 | 141.5 | 136.8 | 132.5 | 128.6 | 125.1 | 121.9 | 118.9 | 116.1 | 113.5 | 111.1 |
| 90 | 146.4 | 137.6 | 130.3 | 124.1 | 148.7 | 142.9 | 137.8 | 133.2 | 129.0 | 125.3 | 121.8 | 118.7 | 115.7 | 113.0 | 110.5 | 108.1 |
| 95 | 142.7 | 134.2 | 127.0 | 120.9 | 145.0 | 139.4 | 134.4 | 129.9 | 125.8 | 122.2 | 118.8 | 115.7 | 112.8 | 110.2 | 107.7 | 105.4 |
| 100 | 139.4 | 131.0 | 124.0 | 147.9 | 141.6 | 136.1 | 131.2 | 126.8 | 122.9 | 119.3 | 116.0 | 113.0 | 110.2 | 107.6 | 105.2 | 102.9 |
| 125 | 125.6 | 118.0 | 140.1 | 133.5 | 127.8 | 122.8 | 118.4 | 114.4 | 110.8 | 107.5 | 104.6 | 101.8 | 99.3 | 97.0 | 94.8 | 92.7 |
| 150 | 144.5 | 136.0 | 128.8 | 122.8 | 117.5 | 112.9 | 108.8 | 105.1 | 101.8 | 98.8 | 96.0 | 93.5 | 91.2 | 89.0 | 87.0 | 85.1 |
| 175 | 134.6 | 126.7 | 120.0 | 114.3 | 109.4 | 105.1 | 101.2 | 97.8 | 94.7 | 91.9 | 89.3 | 87.0 | 84.8 | 82.8 | 80.9 | 79.1 |
| 200 | 126.6 | 119.1 | 112.8 | 107.4 | 102.8 | 98.7 | 95.1 | 91.9 | 88.9 | 86.3 | 83.9 | 81.7 | 79.6 | 77.7 | 76.0 | 74.3 |
| 225 | 119.9 | 112.8 | 106.8 | 101.7 | 97.3 | 93.4 | 90.0 | 86.9 | 84.2 | 81.6 | 79.4 | 77.2 | 75.3 | 73.5 | 71.8 | 70.3 |
| 250 | 114.3 | 107.5 | 101.8 | 96.9 | 92.7 | 89.0 | 85.7 | 82.8 | 80.2 | 77.8 | 75.6 | 73.6 | 71.7 | 70.0 | 68.4 | 66.9 |
| 275 | 109.4 | 102.8 | 97.3 | 92.7 | 88.6 | 85.1 | 82.0 | 79.1 | 76.6 | 74.3 | 72.2 | 70.3 | 68.5 | 66.9 | 63.8 | 60.9 |

* SHADED REGIONS PROVIDE FOR A MAXIMUM HEADER SPAN FOR THE 7-1/4" HEADER ONLY. A 5-7/8" HEADER IS ALLOWABLE AT A REDUCED SPAN.

MAXIMUM ALLOWABLE 3 SPAN HEADER WIDTH (TRACK TO TRACK) E-E (4) BUILDOUT WITH BOLTED CONNECTION - **SCHEDULE 19** *

| | STORM BAR HEIGHT UNDER HEADER | | | | | | | | | | | | | | | |
|---|---|---|---|---|---|---|---|---|---|---|---|---|---|---|---|---|
| PSF | 42 | 48 | 54 | 60 | 66 | 72 | 78 | 84 | 90 | 96 | 102 | 108 | 114 | 120 | 126 | 132 |
| 25 | 240.0 | 240.0 | 240.0 | 240.0 | 239.5 | 230.0 | 221.6 | 214.3 | 207.7 | 201.8 | 196.3 | 191.3 | 186.6 | 182.3 | 178.3 | 174.6 |
| 30 | 240.0 | 240.0 | 240.0 | 230.0 | 220.1 | 211.6 | 204.1 | 197.4 | 191.3 | 185.7 | 180.7 | 176.0 | 171.7 | 167.7 | 164.0 | 160.6 |
| 35 | 240.0 | 237.5 | 224.9 | 214.3 | 205.3 | 197.4 | 190.3 | 184.0 | 178.3 | 173.1 | 168.4 | 164.0 | 160.0 | 156.3 | 152.8 | 149.6 |
| 40 | 237.5 | 223.2 | 211.6 | 201.8 | 193.2 | 185.7 | 179.1 | 173.1 | 167.7 | 162.8 | 158.4 | 154.3 | 150.5 | 146.9 | 143.7 | 140.6 |
| 45 | 224.9 | 211.6 | 200.6 | 191.3 | 183.2 | 176.0 | 169.7 | 164.0 | 158.9 | 154.3 | 150.0 | 146.1 | 142.5 | 139.1 | 136.0 | 133.1 |
| 50 | 214.3 | 201.8 | 191.3 | 182.3 | 174.6 | 167.7 | 161.7 | 156.3 | 151.4 | 146.9 | 142.9 | 139.1 | 135.7 | 165.7 | 162.0 | 158.7 |
| 55 | 205.2 | 193.2 | 183.1 | 174.5 | 167.1 | 160.5 | 154.7 | 149.5 | 144.8 | 140.6 | 136.7 | 133.1 | 162.3 | 158.6 | 155.2 | 151.9 |
| 60 | 197.2 | 185.6 | 175.9 | 167.7 | 160.5 | 154.2 | 148.6 | 143.6 | 139.1 | 135.0 | 164.1 | 159.9 | 156.0 | 152.4 | 149.1 | 146.0 |
| 65 | 190.2 | 179.0 | 169.6 | 161.6 | 154.6 | 148.6 | 143.2 | 138.3 | 134.0 | 162.6 | 158.2 | 154.1 | 150.4 | 146.9 | 143.7 | 140.7 |
| 70 | 183.8 | 173.0 | 163.9 | 156.1 | 149.4 | 143.5 | 138.3 | 133.6 | 161.8 | 157.2 | 152.9 | 149.0 | 145.4 | 142.0 | 138.9 | 136.0 |
| 75 | 178.1 | 167.5 | 158.7 | 151.2 | 144.7 | 139.0 | 133.9 | 161.8 | 156.8 | 152.3 | 148.2 | 144.4 | 140.8 | 137.6 | 134.5 | 131.7 |
| 80 | 172.9 | 162.6 | 154.0 | 146.7 | 140.4 | 134.9 | 162.4 | 157.1 | 152.2 | 147.8 | 143.8 | 140.1 | 136.7 | 133.5 | 130.6 | 127.8 |
| 85 | 168.1 | 158.1 | 149.8 | 142.7 | 136.5 | 163.8 | 158.0 | 152.8 | 148.1 | 143.8 | 139.9 | 136.3 | 132.9 | 129.9 | 127.0 | 124.3 |
| 90 | 163.7 | 154.0 | 145.9 | 138.9 | 166.0 | 159.6 | 153.9 | 148.9 | 144.3 | 140.1 | 136.3 | 132.7 | 129.5 | 126.5 | 123.7 | 121.1 |
| 95 | 159.7 | 150.2 | 142.2 | 135.5 | 161.9 | 155.7 | 150.2 | 145.2 | 140.7 | 136.6 | 132.9 | 129.5 | 126.3 | 123.3 | 120.6 | 118.0 |
| 100 | 155.9 | 146.6 | 138.9 | 165.1 | 158.2 | 152.1 | 146.7 | 141.8 | 137.4 | 133.4 | 129.8 | 126.4 | 123.3 | 120.4 | 117.7 | 115.2 |
| 125 | 140.6 | 165.0 | 156.5 | 149.2 | 142.9 | 137.3 | 132.4 | 128.0 | 124.0 | 120.4 | 117.0 | 114.0 | 111.2 | 108.6 | 106.1 | 103.9 |
| 150 | 161.2 | 151.8 | 143.9 | 137.2 | 131.3 | 126.2 | 121.6 | 117.6 | 113.9 | 110.5 | 107.5 | 104.7 | 102.1 | 99.7 | 97.4 | 95.1 |
| 175 | 150.2 | 141.4 | 134.0 | 127.7 | 122.2 | 117.5 | 113.2 | 109.4 | 106.0 | 102.8 | 100.0 | 97.4 | 94.4 | 89.7 | 85.4 | 81.5 |
| 200 | 141.3 | 132.9 | 126.0 | 120.0 | 114.9 | 110.4 | 106.4 | 102.8 | 99.5 | 96.7 | 92.3 | 87.2 | 82.6 | 78.5 | 74.7 | 71.3 |
| 225 | 133.8 | 125.9 | 119.3 | 113.7 | 108.8 | 104.5 | 100.7 | 97.3 | 93.0 | 87.2 | 82.1 | 77.5 | 73.4 | 69.8 | 66.4 | 63.4 |
| 250 | 127.5 | 119.9 | 113.6 | 108.2 | 103.6 | 99.5 | 96.0 | 89.7 | 83.7 | 78.5 | 73.9 | 69.8 | 66.1 | 62.8 | 59.8 | 57.1 |
| 275 | 122.0 | 114.7 | 108.7 | 103.5 | 99.0 | 95.1 | 87.8 | 81.5 | 76.1 | 71.3 | 67.1 | 63.4 | 60.1 | 57.1 | 54.4 | 51.9 |

* SHADED REGIONS PROVIDE FOR A MAXIMUM HEADER SPAN FOR THE 7-1/4" HEADER ONLY. A 5-7/8" HEADER IS ALLOWABLE AT A REDUCED SPAN.

Roll-a-way By QMI
1661 GLENLAKE AVENUE
ITASCA, IL 60143
COPYRIGHT © 2008
QUALITAS MANUFACTURING INC.

NOTICE OF ACCEPTANCE
END RETENTION
PRODUCT APPROVAL


DRAWING TITLE:

Digitally signed by: Fowler, Donald
DN: CN = Fowler, Donald OU = Colleagues, VeriClaim, O365 Users
Date: 2020.10.31 16:10:56 -04'00'

Donald L. Fowler, P.E.
Professional Engineer

DONALD LYNN FOWLER LICENSE No 50458 STATE OF FLORIDA PROFESSIONAL ENGINEER

| | |
|---|---|
| DRAWN: | DF |
| DATE: | 09-23-09 |
| APPROVED: | DLF |
| DATE: | 09-23-09 |
| DRAWING NO: | 3-01-031 |
| SIZE: B | REV: A |
| SCALE: | 1 : 10 |
| SHEET: | 23A OF 26 |

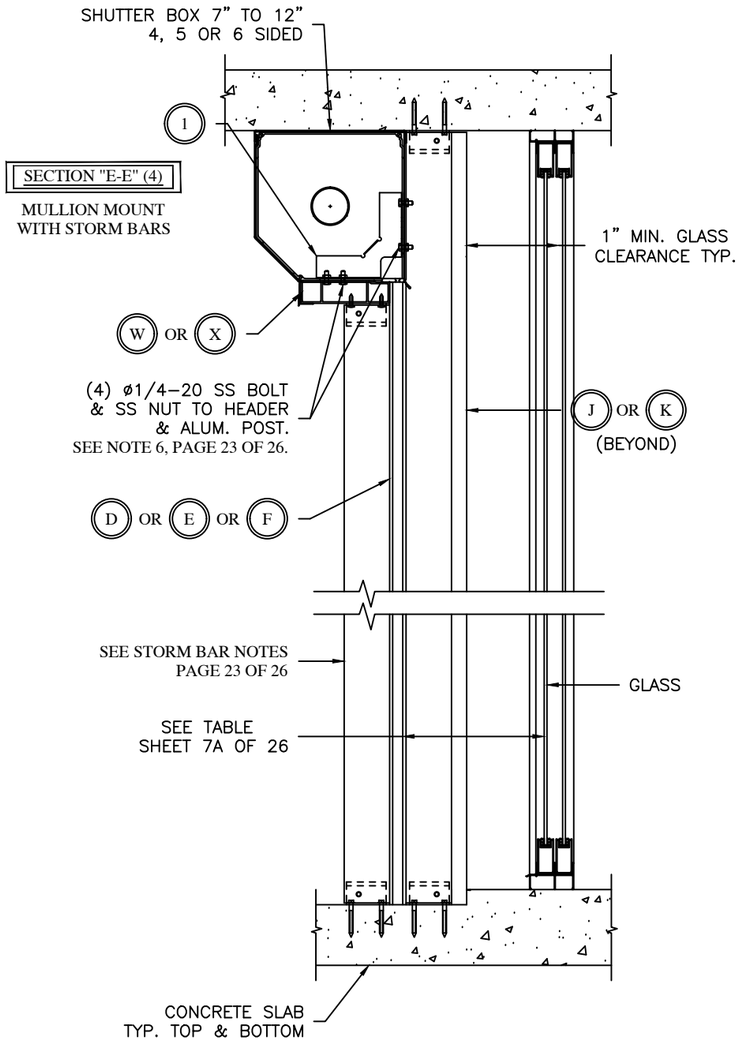


MAXIMUM ALLOWABLE 2 SPAN HEADER WIDTH (TRACK TO TRACK) E-E (4) BUILDOUT WITH BOLTED CONNECTION - **SCHEDULE 18A** *

**3.5" HEADER**

| | STORM BAR HEIGHT UNDER HEADER | | | | | | | | | | | | | | | |
|---|---|---|---|---|---|---|---|---|---|---|---|---|---|---|---|---|
| PSF | 42 | 48 | 54 | 60 | 66 | 72 | 78 | 84 | 90 | 96 | 102 | 108 | 114 | 120 | 126 | 132 |
| 25 | 182.2 | 171.2 | 162.0 | 154.2 | 147.5 | 141.5 | 136.3 | 131.6 | 127.4 | 123.6 | 120.1 | 116.9 | 113.9 | 111.2 | 108.6 | 106.2 |
| 30 | 167.3 | 157.2 | 148.7 | 141.5 | 135.3 | 129.8 | 125.0 | 120.7 | 116.8 | 113.3 | 110.1 | 107.1 | 104.4 | 101.9 | 99.6 | 97.4 |
| 35 | 155.6 | 146.1 | 138.3 | 131.6 | 125.8 | 120.7 | 116.2 | 112.2 | 108.6 | 105.3 | 102.3 | 99.5 | 97.0 | 94.7 | 92.5 | 90.4 |
| 40 | 146.1 | 137.2 | 129.8 | 123.5 | 118.0 | 113.3 | 109.0 | 105.3 | 101.9 | 98.8 | 96.0 | 93.4 | 91.0 | 88.8 | 86.8 | 84.8 |
| 45 | 138.2 | 129.8 | 122.8 | 116.8 | 111.6 | 107.1 | 103.1 | 99.5 | 96.3 | 93.4 | 90.7 | 88.3 | 86.0 | 83.9 | 82.0 | 80.2 |
| 50 | 131.5 | 123.5 | 116.8 | 111.1 | 106.1 | 101.8 | 98.0 | 94.6 | 91.6 | 88.8 | 86.2 | 83.9 | 81.8 | 79.8 | 77.9 | 76.2 |
| 55 | 125.7 | 118.0 | 111.6 | 106.1 | 101.4 | 97.3 | 93.7 | 90.4 | 87.5 | 84.8 | 82.4 | 80.2 | 78.1 | 76.2 | 74.4 | 72.8 |
| 60 | 120.6 | 113.2 | 107.1 | 101.8 | 97.3 | 93.3 | 89.8 | 86.7 | 83.9 | 81.3 | 79.0 | 76.9 | 74.9 | 73.1 | 71.4 | 69.8 |
| 65 | 116.1 | 109.0 | 103.0 | 98.0 | 93.6 | 89.8 | 86.5 | 83.4 | 80.7 | 78.3 | 76.0 | 74.0 | 72.1 | 70.3 | 68.7 | 67.2 |
| 70 | 112.1 | 105.2 | 99.5 | 94.6 | 90.4 | 86.7 | 83.4 | 80.5 | 77.9 | 75.5 | 73.4 | 71.4 | 69.5 | 67.8 | 66.3 | 64.8 |
| 75 | 108.5 | 101.8 | 96.2 | 91.5 | 87.4 | 83.9 | 80.7 | 77.9 | 75.4 | 73.1 | 71.0 | 69.0 | 67.3 | 65.6 | 64.1 | 62.7 |
| 80 | 105.2 | 98.7 | 93.3 | 88.7 | 84.8 | 81.3 | 78.2 | 75.5 | 73.1 | 70.8 | 68.8 | 66.9 | 65.2 | 63.6 | 62.1 | 60.8 |
| 85 | 102.2 | 95.9 | 90.6 | 86.2 | 82.3 | 79.0 | 76.0 | 73.3 | 71.0 | 68.8 | 66.8 | 65.0 | 63.3 | 61.8 | 60.3 | 59.0 |
| 90 | 99.4 | 93.3 | 88.2 | 83.9 | 80.1 | 76.8 | 73.9 | 71.4 | 69.0 | 66.9 | 65.0 | 63.2 | 61.6 | 60.1 | 58.7 | 57.4 |
| 95 | 96.9 | 90.9 | 85.9 | 81.7 | 78.1 | 74.9 | 72.0 | 69.5 | 67.2 | 65.2 | 63.3 | 61.6 | 60.0 | 58.5 | 57.2 | 55.9 |
| 100 | 94.5 | 88.7 | 83.8 | 79.7 | 76.1 | 73.0 | 70.3 | 67.8 | 65.6 | 63.6 | 61.8 | 60.1 | 58.5 | 57.1 | 55.8 | 54.5 |
| 125 | 85.0 | 79.7 | 75.3 | 71.6 | 68.4 | 65.6 | 63.1 | 60.9 | 58.9 | 57.1 | 55.4 | 53.9 | 52.5 | 51.3 | 50.1 | 48.9 |
| 150 | 77.8 | 73.0 | 69.0 | 65.6 | 62.6 | 60.1 | 57.8 | 55.8 | 53.9 | 52.3 | 50.8 | 49.4 | 48.1 | 46.9 | 45.7 | 44.7 |
| 175 | 72.3 | 67.8 | 64.0 | 60.9 | 58.1 | 55.7 | 53.6 | 51.7 | 50.0 | 48.5 | 47.1 | 45.7 | 44.5 | 43.4 | 42.3 | 41.4 |
| 200 | 67.8 | 63.6 | 60.0 | 57.1 | 54.5 | 52.3 | 50.3 | 48.5 | 46.9 | 45.4 | 44.0 | 42.8 | 41.6 | 40.6 | 39.6 | 38.7 |
| 225 | 64.0 | 60.0 | 56.7 | 53.9 | 51.5 | 49.4 | 47.5 | 45.7 | 44.2 | 42.8 | 41.5 | 40.3 | 39.3 | 38.3 | 37.3 | 36.5 |
| 250 | 60.9 | 57.1 | 53.9 | 51.2 | 48.9 | 46.9 | 45.0 | 43.4 | 41.9 | 40.6 | 39.4 | 38.3 | 37.2 | 36.3 | 35.4 | 34.6 |
| 275 | 58.1 | 54.5 | 51.5 | 48.9 | 46.7 | 44.7 | 42.9 | 41.4 | 40.0 | 38.7 | 37.5 | 36.5 | 35.5 | 34.6 | 33.8 | 33.0 |

MAXIMUM ALLOWABLE 2 SPAN HEADER WIDTH (TRACK TO TRACK) E-E (4) BUILDOUT WITH BOLTED CONNECTION - **SCHEDULE 19A** *

**3.5" HEADER**

| | STORM BAR HEIGHT UNDER HEADER | | | | | | | | | | | | | | | |
|---|---|---|---|---|---|---|---|---|---|---|---|---|---|---|---|---|
| PSF | 42 | 48 | 54 | 60 | 66 | 72 | 78 | 84 | 90 | 96 | 102 | 108 | 114 | 120 | 126 | 132 |
| 25 | 184.6 | 176.6 | 169.8 | 163.9 | 158.8 | 154.3 | 150.2 | 146.5 | 142.8 | 138.5 | 134.6 | 131.0 | 127.7 | 124.7 | 121.8 | 119.2 |
| 30 | 173.7 | 166.2 | 159.8 | 154.3 | 149.4 | 145.2 | 140.2 | 135.4 | 131.0 | 127.1 | 123.5 | 120.2 | 117.2 | 114.4 | 111.8 | 109.3 |
| 35 | 165.0 | 157.8 | 151.8 | 146.5 | 141.0 | 135.4 | 130.4 | 125.9 | 121.8 | 118.2 | 114.8 | 111.8 | 108.9 | 106.3 | 103.9 | 101.6 |
| 40 | 157.8 | 151.0 | 145.2 | 138.5 | 132.4 | 127.1 | 122.4 | 118.2 | 114.4 | 110.9 | 107.8 | 104.9 | 102.2 | 99.8 | 97.5 | 95.3 |
| 45 | 151.8 | 145.2 | 137.7 | 131.0 | 125.3 | 120.2 | 115.8 | 111.8 | 108.2 | 104.9 | 101.9 | 99.2 | 96.6 | 94.3 | 92.1 | 90.1 |
| 50 | 146.5 | 138.5 | 131.0 | 124.7 | 119.2 | 114.4 | 110.1 | 106.3 | 102.9 | 99.8 | 96.9 | 94.3 | 91.9 | 89.7 | 87.6 | 85.7 |
| 55 | 141.0 | 132.4 | 125.3 | 119.2 | 113.9 | 109.3 | 105.2 | 101.6 | 98.3 | 95.3 | 92.6 | 90.1 | 87.8 | 85.7 | 83.7 | 81.9 |
| 60 | 135.3 | 127.1 | 120.2 | 114.3 | 109.3 | 104.9 | 100.9 | 97.4 | 94.3 | 91.4 | 88.8 | 86.4 | 84.2 | 82.2 | 80.3 | 78.5 |
| 65 | 130.3 | 122.4 | 115.7 | 110.1 | 105.2 | 100.9 | 97.2 | 93.8 | 90.8 | 88.0 | 85.5 | 83.2 | 81.0 | 79.1 | 77.3 | 75.5 |
| 70 | 125.8 | 118.1 | 111.7 | 106.3 | 101.5 | 97.4 | 93.8 | 90.5 | 87.6 | 84.9 | 82.5 | 80.3 | 78.2 | 76.3 | 74.5 | 72.9 |
| 75 | 121.8 | 114.3 | 108.1 | 102.8 | 98.3 | 94.3 | 90.7 | 87.6 | 84.7 | 82.2 | 79.8 | 77.6 | 75.7 | 73.8 | 72.1 | 70.5 |
| 80 | 118.1 | 110.8 | 104.8 | 99.7 | 95.3 | 91.4 | 88.0 | 84.9 | 82.1 | 79.6 | 77.4 | 75.3 | 73.3 | 71.6 | 69.9 | 68.4 |
| 85 | 114.7 | 107.7 | 101.8 | 96.9 | 92.5 | 88.8 | 85.4 | 82.5 | 79.8 | 77.4 | 75.1 | 73.1 | 71.2 | 69.5 | 67.9 | 66.4 |
| 90 | 111.7 | 104.8 | 99.1 | 94.2 | 90.1 | 86.4 | 83.1 | 80.2 | 77.6 | 75.3 | 73.1 | 71.1 | 69.3 | 67.6 | 66.0 | 64.6 |
| 95 | 108.8 | 102.1 | 96.6 | 91.8 | 87.7 | 84.2 | 81.0 | 78.2 | 75.6 | 73.3 | 71.2 | 69.3 | 67.5 | 65.9 | 64.3 | 62.9 |
| 100 | 106.2 | 99.7 | 94.2 | 89.6 | 85.6 | 82.1 | 79.0 | 76.3 | 73.8 | 71.5 | 69.5 | 67.6 | 65.9 | 64.3 | 62.8 | 61.4 |
| 125 | 95.5 | 89.6 | 84.7 | 80.5 | 76.9 | 73.8 | 71.0 | 68.5 | 66.3 | 64.2 | 62.4 | 60.7 | 59.1 | 57.7 | 56.3 | 55.1 |
| 150 | 87.5 | 82.1 | 77.6 | 73.8 | 70.5 | 67.6 | 65.0 | 62.7 | 60.7 | 58.8 | 57.1 | 55.6 | 54.1 | 52.8 | 51.6 | 50.4 |
| 175 | 81.2 | 76.2 | 72.0 | 68.5 | 65.4 | 62.7 | 60.3 | 58.2 | 56.3 | 54.6 | 53.0 | 51.6 | 50.2 | 49.0 | 47.9 | 46.8 |
| 200 | 76.2 | 71.5 | 67.5 | 64.2 | 61.3 | 58.8 | 56.6 | 54.6 | 52.8 | 51.2 | 49.7 | 48.3 | 47.1 | 45.9 | 44.8 | 43.8 |
| 225 | 72.0 | 67.5 | 63.8 | 60.6 | 57.9 | 55.5 | 53.4 | 51.6 | 49.9 | 48.3 | 46.9 | 45.6 | 44.4 | 43.3 | 42.2 | 41.2 |
| 250 | 68.4 | 64.2 | 60.6 | 57.6 | 55.0 | 52.8 | 50.8 | 49.0 | 47.4 | 45.9 | 44.5 | 43.3 | 42.1 | 41.0 | 40.1 | 39.1 |
| 275 | 65.4 | 61.3 | 57.9 | 55.0 | 52.6 | 50.4 | 48.5 | 46.8 | 45.2 | 43.8 | 42.4 | 41.2 | 40.1 | 39.1 | 38.2 | 37.3 |

Roll-a-way By QMI
1661 GLENLAKE AVENUE
ITASCA, IL 60143
COPYRIGHT © 2008
QUALITAS MANUFACTURING INC.

DRAWING TITLE:

NOTICE OF ACCEPTANCE
END RETENTION
PRODUCT APPROVAL


Digitally signed by: Fowler, Donald
DN: CN = Fowler, Donald, OU = Colleagues, VeriClaim, O365 Users
Date: 2020.10.31 16:11:41 -04'00'

DONALD LYNN FOWLER LICENSE No 50458 STATE OF FLORIDA PROFESSIONAL ENGINEER

| | |
|---|---|
| DRAWN: | DF |
| DATE: | 09-23-09 |
| APPROVED: | DLF |
| DATE: | 09-23-09 |
| DRAWING NO: | 3-01-031 |
| SIZE: | B |
| REV: | - |
| SCALE: | 1 : 10 |
| SHEET: | 23B OF 26 |

WALL MOUNT
SECTION A-A(1)

REINFORCED HEADER
CONNECTION

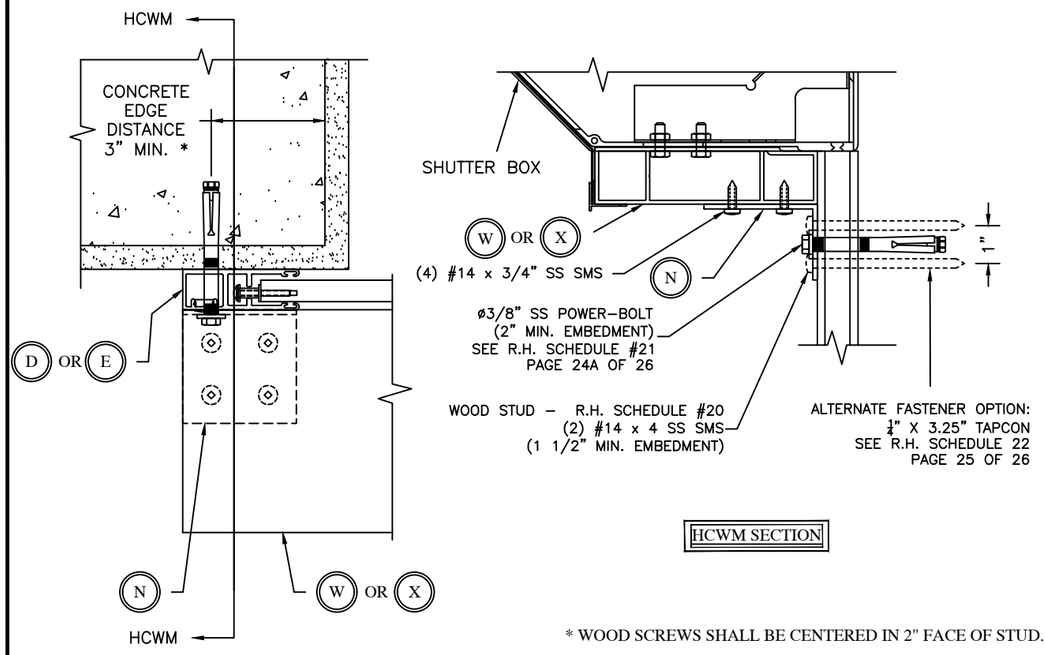



HCWM SECTION

* WOOD SCREWS SHALL BE CENTERED IN 2" FACE OF STUD.

JAMB MOUNT

REINFORCED HEADER CONNECTION
SEE R.H. SCHEDULE#22
PAGE 25 OF 26

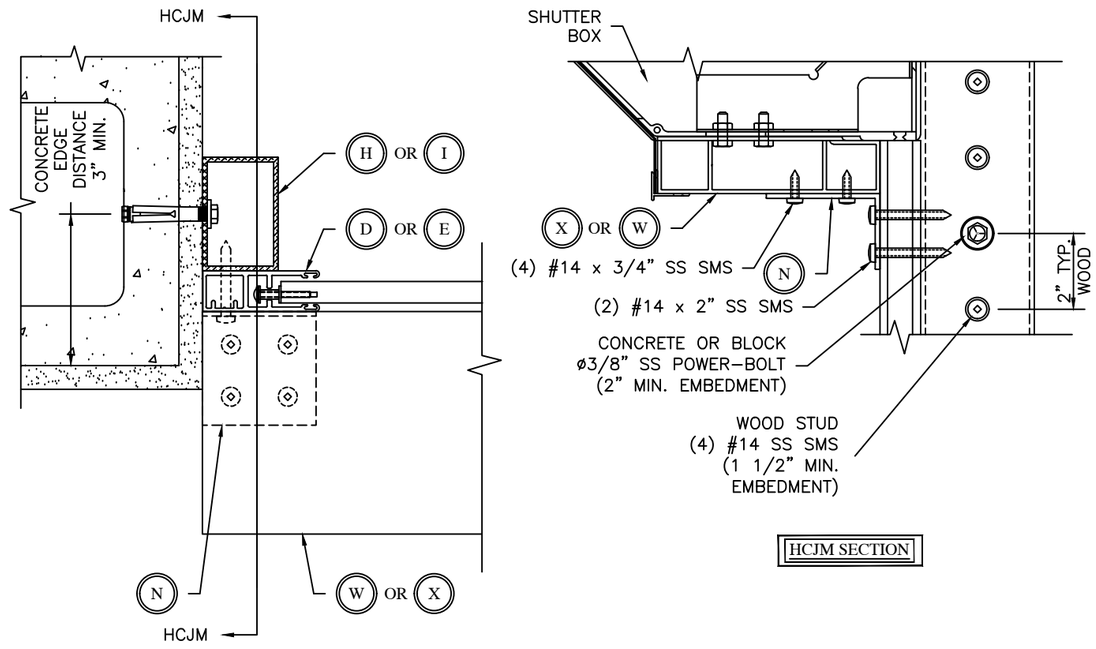


HCJM SECTION

MAXIMUM ALLOWABLE 2 SPAN 5.875" HEADER WIDTH (TRACK TO TRACK) - **REINFORCED HEADER SCHEDULE 20**

| | STORM BAR HEIGHT UNDER HEADER | | | | | | | | | | | | | | | |
|---|---|---|---|---|---|---|---|---|---|---|---|---|---|---|---|---|
| PSF | 42 | 48 | 54 | 60 | 66 | 72 | 78 | 84 | 90 | 96 | 102 | 108 | 114 | 120 | 126 | 132 |
| 25 | 240.0 | 240.0 | 234.8 | 224.0 | 214.6 | 206.3 | 199.0 | 192.4 | 186.4 | 181.0 | 176.1 | 171.5 | 167.3 | 163.4 | 159.8 | 156.4 |
| 30 | 240.0 | 228.0 | 216.3 | 206.2 | 197.5 | 189.8 | 183.0 | 176.9 | 171.4 | 166.4 | 161.8 | 157.6 | 153.8 | 150.2 | 146.8 | 143.7 |
| 35 | 225.8 | 212.6 | 201.6 | 192.2 | 184.0 | 176.8 | 170.5 | 164.8 | 159.6 | 155.0 | 150.7 | 146.7 | 143.1 | 139.7 | 136.6 | 133.7 |
| 40 | 212.6 | 200.1 | 189.7 | 180.8 | 173.1 | 166.3 | 160.3 | 154.9 | 150.1 | 145.6 | 141.6 | 137.9 | 134.5 | 131.3 | 128.4 | 125.6 |
| 45 | 201.5 | 189.6 | 179.7 | 171.3 | 163.9 | 157.5 | 151.8 | 146.7 | 142.1 | 137.9 | 134.0 | 130.5 | 127.3 | 124.3 | 121.5 | 118.9 |
| 50 | 192.0 | 180.7 | 171.2 | 163.1 | 156.1 | 150.0 | 144.5 | 139.6 | 135.2 | 131.2 | 127.6 | 124.2 | 121.1 | 118.3 | 115.6 | 113.1 |
| 55 | 183.8 | 172.9 | 163.8 | 156.1 | 149.4 | 143.5 | 138.2 | 133.6 | 129.3 | 125.5 | 122.0 | 118.8 | 115.8 | 113.1 | 110.5 | 108.1 |
| 60 | 176.6 | 166.1 | 157.4 | 149.9 | 143.4 | 137.8 | 132.7 | 128.2 | 124.2 | 120.5 | 117.1 | 114.0 | 111.2 | 108.5 | 106.1 | 103.8 |
| 65 | 170.2 | 160.1 | 151.6 | 144.4 | 138.2 | 132.7 | 127.9 | 123.5 | 119.6 | 116.0 | 112.8 | 109.8 | 107.1 | 104.5 | 102.1 | 99.9 |
| 70 | 164.5 | 154.7 | 146.5 | 139.5 | 133.5 | 128.2 | 123.5 | 119.3 | 115.5 | 112.1 | 108.9 | 106.0 | 103.4 | 100.9 | 98.6 | 96.5 |
| 75 | 159.3 | 149.8 | 141.9 | 135.1 | 129.2 | 124.1 | 119.6 | 115.5 | 111.8 | 108.5 | 105.4 | 102.6 | 100.1 | 97.7 | 95.5 | 93.4 |
| 80 | 154.6 | 145.4 | 137.6 | 131.1 | 125.4 | 120.4 | 116.0 | 112.0 | 108.5 | 105.2 | 102.3 | 99.6 | 97.0 | 94.7 | 92.6 | 90.6 |
| 85 | 150.3 | 141.3 | 133.8 | 127.4 | 121.9 | 117.0 | 112.7 | 108.9 | 105.4 | 102.3 | 99.4 | 96.7 | 94.3 | 92.1 | 90.0 | 88.0 |
| 90 | 146.4 | 137.6 | 130.3 | 124.1 | 118.7 | 113.9 | 109.7 | 106.0 | 102.6 | 99.5 | 96.7 | 94.2 | 91.8 | 89.6 | 87.5 | 85.6 |
| 95 | 142.7 | 134.2 | 127.0 | 120.9 | 115.7 | 111.1 | 107.0 | 103.3 | 100.0 | 97.0 | 94.3 | 91.8 | 89.5 | 87.3 | 85.3 | 83.5 |
| 100 | 139.4 | 131.0 | 124.0 | 118.1 | 112.9 | 108.4 | 104.4 | 100.8 | 97.6 | 94.7 | 92.0 | 89.6 | 87.3 | 85.2 | 83.3 | 81.3 |
| 125 | 125.6 | 118.0 | 111.7 | 106.3 | 101.6 | 97.6 | 94.0 | 90.7 | 87.8 | 85.2 | 82.8 | 79.5 | 75.3 | 71.6 | 68.2 | 65.1 |
| 150 | 115.3 | 108.3 | 102.5 | 97.5 | 93.2 | 89.5 | 86.2 | 83.2 | 79.5 | 74.6 | 70.2 | 66.3 | 62.8 | 59.6 | 56.8 | 54.2 |
| 175 | 107.2 | 100.7 | 95.3 | 90.7 | 86.7 | 83.2 | 78.7 | 73.0 | 68.2 | 63.9 | 60.1 | 56.8 | 53.8 | 51.1 | 48.7 | 46.5 |
| 200 | 100.7 | 94.6 | 89.5 | 85.1 | 81.3 | 74.6 | 68.8 | 63.9 | 59.6 | 55.9 | 52.6 | 49.7 | 47.1 | 44.7 | 42.6 | 40.7 |
| 225 | 95.3 | 89.4 | 84.6 | 79.5 | 72.3 | 66.3 | 61.2 | 56.8 | 53.0 | 49.7 | 46.8 | 44.2 | 41.9 | 39.8 | 37.9 | 36.2 |
| 250 | 90.6 | 85.1 | 79.5 | 71.6 | 65.1 | 59.6 | 55.1 | 51.1 | 47.7 | 44.7 | 42.1 | 39.8 | 37.7 | 35.8 | 34.1 | 32.5 |
| 275 | 86.6 | 81.3 | 72.3 | 65.1 | 59.2 | 54.2 | 50.1 | 46.5 | 43.4 | 40.7 | 38.3 | 36.2 | 34.2 | 32.5 | 31.0 | 29.6 |

* WALL MOUNT A-A(1) ON WOOD WITH REINFORCEMENT ANGLE

MAXIMUM ALLOWABLE 2 SPAN 7.25" HEADER WIDTH (TRACK TO TRACK) - **REINFORCED HEADER SCHEDULE 20**

| | STORM BAR HEIGHT UNDER HEADER | | | | | | | | | | | | | | | |
|---|---|---|---|---|---|---|---|---|---|---|---|---|---|---|---|---|
| PSF | 42 | 48 | 54 | 60 | 66 | 72 | 78 | 84 | 90 | 96 | 102 | 108 | 114 | 120 | 126 | 132 |
| 25 | 240.0 | 240.0 | 240.0 | 240.0 | 240.0 | 240.0 | 240.0 | 237.8 | 230.7 | 224.3 | 218.4 | 212.9 | 207.9 | 203.2 | 198.9 | 194.8 |
| 30 | 240.0 | 240.0 | 240.0 | 240.0 | 240.0 | 234.9 | 226.8 | 219.5 | 212.9 | 206.9 | 201.4 | 196.4 | 191.7 | 187.4 | 183.3 | 179.5 |
| 35 | 240.0 | 240.0 | 240.0 | 237.6 | 227.9 | 219.4 | 211.7 | 204.9 | 198.7 | 193.1 | 187.9 | 183.2 | 178.8 | 174.7 | 170.9 | 167.4 |
| 40 | 240.0 | 240.0 | 234.6 | 224.0 | 214.8 | 206.7 | 199.5 | 193.0 | 187.2 | 181.8 | 176.9 | 172.5 | 168.3 | 164.4 | 160.9 | 157.5 |
| 45 | 240.0 | 234.5 | 222.7 | 212.6 | 203.8 | 196.1 | 189.2 | 183.1 | 177.5 | 172.4 | 167.7 | 163.5 | 159.5 | 155.8 | 152.4 | 149.2 |
| 50 | 237.2 | 223.7 | 212.5 | 202.8 | 194.4 | 187.0 | 180.4 | 174.5 | 169.1 | 164.3 | 159.8 | 155.8 | 152.0 | 148.5 | 145.2 | 142.1 |
| 55 | 227.3 | 214.4 | 203.5 | 194.2 | 186.1 | 179.0 | 172.7 | 167.0 | 161.9 | 157.2 | 153.0 | 149.1 | 145.4 | 142.1 | 138.9 | 136.0 |
| 60 | 218.6 | 206.2 | 195.7 | 186.7 | 178.9 | 172.1 | 166.0 | 160.5 | 155.6 | 151.1 | 147.0 | 143.2 | 139.7 | 136.4 | 133.4 | 130.6 |
| 65 | 211.0 | 198.9 | 188.7 | 180.1 | 172.5 | 165.9 | 160.0 | 154.7 | 150.0 | 145.6 | 141.6 | 138.0 | 134.6 | 131.5 | 128.6 | 125.1 |
| 70 | 204.1 | 192.4 | 182.5 | 174.1 | 166.8 | 160.4 | 154.7 | 149.6 | 144.9 | 140.7 | 136.9 | 133.3 | 130.1 | 127.1 | 121.7 | 116.2 |
| 75 | 197.9 | 186.5 | 176.9 | 168.7 | 161.6 | 155.4 | 149.9 | 144.9 | 140.4 | 136.3 | 132.6 | 129.2 | 125.6 | 119.3 | 113.6 | 108.5 |
| 80 | 192.2 | 181.1 | 171.8 | 163.8 | 156.9 | 150.9 | 145.5 | 140.6 | 136.3 | 132.3 | 128.7 | 124.3 | 117.7 | 111.8 | 106.5 | 101.7 |
| 85 | 187.0 | 176.2 | 167.1 | 159.4 | 152.6 | 146.7 | 141.5 | 136.8 | 132.5 | 128.6 | 123.8 | 117.0 | 110.8 | 105.3 | 100.2 | 95.7 |
| 90 | 182.3 | 171.7 | 162.8 | 155.2 | 148.7 | 142.9 | 137.8 | 133.2 | 129.0 | 124.3 | 117.0 | 110.5 | 104.6 | 99.4 | 94.7 | 90.4 |
| 95 | 177.8 | 167.5 | 158.8 | 151.4 | 145.0 | 139.4 | 134.4 | 129.9 | 125.6 | 117.7 | 110.8 | 104.6 | 99.1 | 94.2 | 89.7 | 85.6 |
| 100 | 173.7 | 163.6 | 155.1 | 147.9 | 141.6 | 136.1 | 131.2 | 126.8 | 119.3 | 111.8 | 105.3 | 99.4 | 94.2 | 89.5 | 85.2 | 81.3 |
| 125 | 157.1 | 147.8 | 140.1 | 133.5 | 127.8 | 119.3 | 110.1 | 102.3 | 95.4 | 89.5 | 84.2 | 79.5 | 75.3 | 71.6 | 68.2 | 65.1 |
| 150 | 144.5 | 136.0 | 128.8 | 119.3 | 108.5 | 99.4 | 91.8 | 85.2 | 79.5 | 74.6 | 70.2 | 66.3 | 62.8 | 59.6 | 56.8 | 54.2 |
| 175 | 134.6 | 126.7 | 113.6 | 102.3 | 93.0 | 85.2 | 78.7 | 73.0 | 68.2 | 63.9 | 60.1 | 56.8 | 53.8 | 51.1 | 48.7 | 46.5 |
| 200 | 126.7 | 111.8 | 99.4 | 89.5 | 81.3 | 74.6 | 68.8 | 63.9 | 59.6 | 55.9 | 52.6 | 49.7 | 47.1 | 44.7 | 42.6 | 40.7 |
| 225 | 113.6 | 99.4 | 88.4 | 79.5 | 72.3 | 66.3 | 61.2 | 56.8 | 53.0 | 49.7 | 46.8 | 44.2 | 41.9 | 39.8 | 37.9 | 36.2 |
| 250 | 102.3 | 89.5 | 79.5 | 71.6 | 65.1 | 59.6 | 55.1 | 51.1 | 47.7 | 44.7 | 42.1 | 39.8 | 37.7 | 35.8 | 34.1 | 32.5 |
| 275 | 93.0 | 81.3 | 72.3 | 65.1 | 59.2 | 54.2 | 50.1 | 46.5 | 43.4 | 40.7 | 38.3 | 36.2 | 34.2 | 32.5 | 31.0 | 29.6 |

* WALL MOUNT A-A(1) ON WOOD WITH REINFORCEMENT ANGLE


Roll-a-way By QMI
1661 GLENLAKE AVENUE
ITASCA, IL 60143


COPYRIGHT © 2008
QUALITAS MANUFACTURING INC.


DRAWING TITLE:

NOTICE OF ACCEPTANCE
END RETENTION
PRODUCT APPROVAL

D.L. Fowler, P.E. Engineer of Record


Digitally signed by: Fowler, Donald
DN: CN = Fowler, Donald, OU = Colleagues, VeriClaim, O365 Users
Date: 2020.10.31 16:12:25 -04'00'


DONALD LYNN FOWLER LICENSE No 50459 STATE OF FLORIDA PROFESSIONAL ENGINEER

| | |
|---|---|
| DRAWN: | DF |
| DATE: | 11-05-09 |
| APPROVED: | DLF |
| DATE: | 11-05-09 |
| DRAWING NO: | 3-01-031 |
| SIZE: B | REV: D |
| SCALE: | 1 : 4 |
| SHEET: | 24 OF 26 |

WALL MOUNT
SECTION A-A(1)

REINFORCED HEADER
CONNECTION

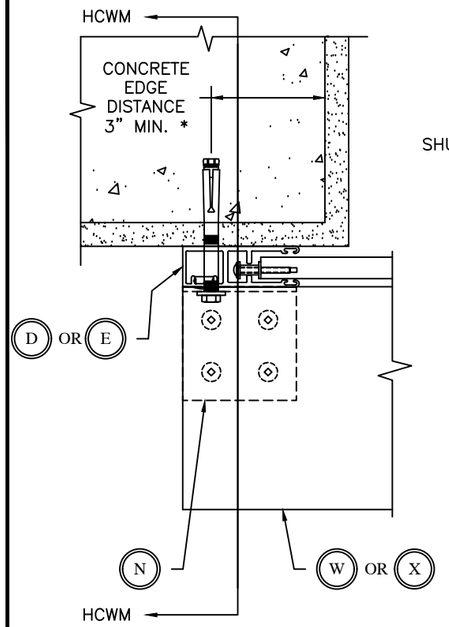


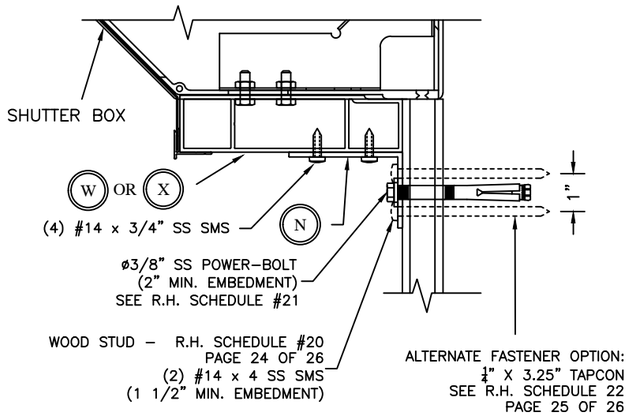
HCWM SECTION


* WOOD SCREWS SHALL BE CENTERED IN 2" FACE OF STUD.

**NOTE: USE 3 SPAN SCHEDULE 19, PAGE 23A WITH SCH. 21**

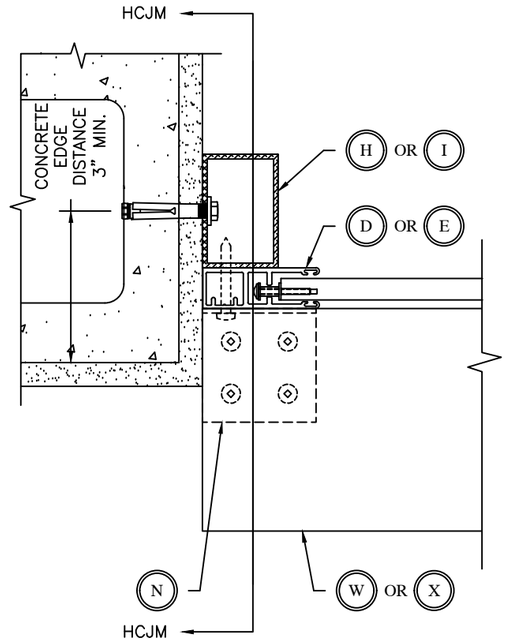


JAMB MOUNT

REINFORCED HEADER
CONNECTION
SEE R.H. SCHEDULE#22

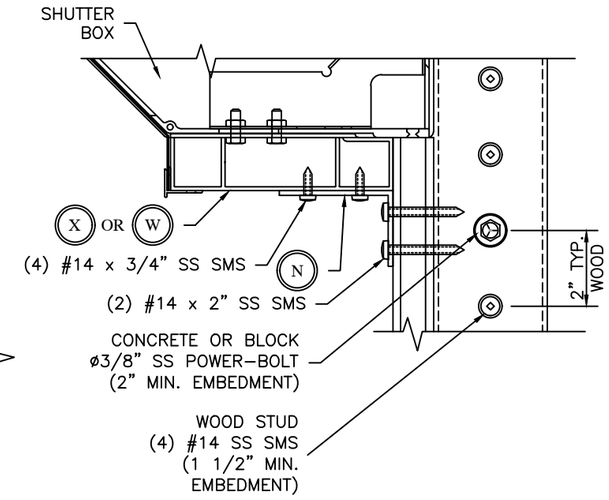


HCJM SECTION

MAXIMUM ALLOWABLE 2 SPAN 5.875" HEADER WIDTH (TRACK TO TRACK) **REINFORCED HEADER SCHEDULE #21***

| | STORM BAR HEIGHT UNDER HEADER | | | | | | | | | | | | | | | |
|---|---|---|---|---|---|---|---|---|---|---|---|---|---|---|---|---|
| PSF | 42 | 48 | 54 | 60 | 66 | 72 | 78 | 84 | 90 | 96 | 102 | 108 | 114 | 120 | 126 | 132 |
| 25 | 240.0 | 240.0 | 234.8 | 224.0 | 214.6 | 206.3 | 199.0 | 192.4 | 186.4 | 181.0 | 176.1 | 171.5 | 167.3 | 163.4 | 159.8 | 156.4 |
| 30 | 240.0 | 228.0 | 216.3 | 206.2 | 197.5 | 189.8 | 183.0 | 176.9 | 171.4 | 166.4 | 161.8 | 157.6 | 153.8 | 150.2 | 146.8 | 143.7 |
| 35 | 225.8 | 212.6 | 201.6 | 192.2 | 184.0 | 176.8 | 170.5 | 164.8 | 159.6 | 155.0 | 150.7 | 146.7 | 143.1 | 139.7 | 136.6 | 133.7 |
| 40 | 212.6 | 200.1 | 189.7 | 180.8 | 173.1 | 166.3 | 160.3 | 154.9 | 150.1 | 145.6 | 141.6 | 137.9 | 134.5 | 131.3 | 128.4 | 125.6 |
| 45 | 201.5 | 189.6 | 179.7 | 171.3 | 163.9 | 157.5 | 151.8 | 146.7 | 142.1 | 137.9 | 134.0 | 130.5 | 127.3 | 124.3 | 121.5 | 118.9 |
| 50 | 192.0 | 180.7 | 171.2 | 163.1 | 156.1 | 150.0 | 144.5 | 139.6 | 135.2 | 131.2 | 127.6 | 124.2 | 121.1 | 118.3 | 115.6 | 113.1 |
| 55 | 183.8 | 172.9 | 163.8 | 156.1 | 149.4 | 143.5 | 138.2 | 133.6 | 129.3 | 125.5 | 122.0 | 118.8 | 115.8 | 113.1 | 110.5 | 108.1 |
| 60 | 176.6 | 166.1 | 157.4 | 149.9 | 143.4 | 137.8 | 132.7 | 128.2 | 124.2 | 120.5 | 117.1 | 114.0 | 111.2 | 108.5 | 106.1 | 103.8 |
| 65 | 170.2 | 160.1 | 151.6 | 144.4 | 138.2 | 132.7 | 127.9 | 123.5 | 119.6 | 116.0 | 112.8 | 109.8 | 107.1 | 104.5 | 102.1 | 99.9 |
| 70 | 164.5 | 154.7 | 146.5 | 139.5 | 133.5 | 128.2 | 123.5 | 119.3 | 115.5 | 112.1 | 108.9 | 106.0 | 103.4 | 100.9 | 98.6 | 96.5 |
| 75 | 159.3 | 149.8 | 141.9 | 135.1 | 129.2 | 124.1 | 119.6 | 115.5 | 111.8 | 108.5 | 105.4 | 102.6 | 100.1 | 97.7 | 95.5 | 93.4 |
| 80 | 154.6 | 145.4 | 137.6 | 131.1 | 125.4 | 120.4 | 116.0 | 112.0 | 108.5 | 105.2 | 102.3 | 99.6 | 97.0 | 94.7 | 92.6 | 90.6 |
| 85 | 150.3 | 141.3 | 133.8 | 127.4 | 121.9 | 117.0 | 112.7 | 108.9 | 105.4 | 102.3 | 99.4 | 96.7 | 94.3 | 92.1 | 90.0 | 88.0 |
| 90 | 146.4 | 137.6 | 130.3 | 124.1 | 118.7 | 113.9 | 109.7 | 106.0 | 102.6 | 99.5 | 96.7 | 94.2 | 91.8 | 89.6 | 87.5 | 85.6 |
| 95 | 142.7 | 134.2 | 127.0 | 120.9 | 115.7 | 111.1 | 107.0 | 103.3 | 100.0 | 97.0 | 94.3 | 91.8 | 89.5 | 87.3 | 85.3 | 83.5 |
| 100 | 139.4 | 131.0 | 124.0 | 118.1 | 112.9 | 108.4 | 104.4 | 100.8 | 97.6 | 94.7 | 92.0 | 89.6 | 87.3 | 85.2 | 83.3 | 81.4 |
| 125 | 125.6 | 118.0 | 111.7 | 106.3 | 101.6 | 97.6 | 94.0 | 90.7 | 87.8 | 85.2 | 82.8 | 80.6 | 78.5 | 76.6 | 74.9 | 73.2 |
| 150 | 115.3 | 108.3 | 102.5 | 97.5 | 93.2 | 89.5 | 86.2 | 83.2 | 80.5 | 78.1 | 75.9 | 73.8 | 72.0 | 70.2 | 68.6 | 67.1 |
| 175 | 107.2 | 100.7 | 95.3 | 90.7 | 86.7 | 83.2 | 80.1 | 77.3 | 74.8 | 72.6 | 70.5 | 68.6 | 66.9 | 65.2 | 63.7 | 62.3 |
| 200 | 100.7 | 94.6 | 89.5 | 85.1 | 81.4 | 78.1 | 75.2 | 72.6 | 70.2 | 68.1 | 66.1 | 64.4 | 62.7 | 61.2 | 59.8 | 58.5 |
| 225 | 95.3 | 89.4 | 84.6 | 80.5 | 76.9 | 73.8 | 71.1 | 68.6 | 66.4 | 64.4 | 62.5 | 60.8 | 59.3 | 57.8 | 56.5 | 55.3 |
| 250 | 90.6 | 85.1 | 80.5 | 76.5 | 73.2 | 70.2 | 67.6 | 65.2 | 63.1 | 61.2 | 59.4 | 57.8 | 56.4 | 55.0 | 53.7 | 52.5 |
| 275 | 86.6 | 81.3 | 76.9 | 73.1 | 69.9 | 67.1 | 64.5 | 62.3 | 60.3 | 58.4 | 56.8 | 55.2 | 53.8 | 52.5 | 51.3 | 50.2 |

*Wall Mount A-A (1) on Concrete with Reinforcment Angle

MAXIMUM ALLOWABLE 2 SPAN 7.25" HEADER WIDTH (TRACK TO TRACK) - **REINFORCED HEADER SCHEDULE 21 ***

| | STORM BAR HEIGHT UNDER HEADER | | | | | | | | | | | | | | | |
|---|---|---|---|---|---|---|---|---|---|---|---|---|---|---|---|---|
| PSF | 42 | 48 | 54 | 60 | 66 | 72 | 78 | 84 | 90 | 96 | 102 | 108 | 114 | 120 | 126 | 132 |
| 25 | 240.0 | 240.0 | 240.0 | 240.0 | 240.0 | 240.0 | 240.0 | 237.8 | 230.7 | 224.3 | 218.4 | 212.9 | 207.9 | 203.2 | 198.9 | 194.8 |
| 30 | 240.0 | 240.0 | 240.0 | 240.0 | 240.0 | 234.9 | 226.8 | 219.5 | 212.9 | 206.9 | 201.4 | 196.4 | 191.7 | 187.4 | 183.3 | 179.5 |
| 35 | 240.0 | 240.0 | 240.0 | 237.6 | 227.9 | 219.4 | 211.7 | 204.9 | 198.7 | 193.1 | 187.9 | 183.2 | 178.8 | 174.7 | 170.9 | 167.4 |
| 40 | 240.0 | 240.0 | 234.6 | 224.0 | 214.8 | 206.7 | 199.5 | 193.0 | 187.2 | 181.8 | 176.9 | 172.5 | 168.3 | 164.4 | 160.9 | 157.5 |
| 45 | 240.0 | 234.5 | 222.7 | 212.6 | 203.8 | 196.1 | 189.2 | 183.1 | 177.5 | 172.4 | 167.7 | 163.5 | 159.5 | 155.8 | 152.4 | 149.2 |
| 50 | 237.2 | 223.7 | 212.5 | 202.8 | 194.4 | 187.0 | 180.4 | 174.5 | 169.1 | 164.3 | 159.8 | 155.8 | 152.0 | 148.5 | 145.2 | 142.1 |
| 55 | 227.3 | 214.4 | 203.5 | 194.2 | 186.1 | 179.0 | 172.7 | 167.0 | 161.9 | 157.2 | 153.0 | 149.1 | 145.4 | 142.1 | 138.9 | 136.0 |
| 60 | 218.6 | 206.2 | 195.7 | 186.7 | 178.9 | 172.1 | 166.0 | 160.5 | 155.6 | 151.1 | 147.0 | 143.2 | 139.7 | 136.4 | 133.4 | 130.6 |
| 65 | 211.0 | 198.9 | 188.7 | 180.1 | 172.5 | 165.9 | 160.0 | 154.7 | 150.0 | 145.6 | 141.6 | 138.0 | 134.6 | 131.5 | 128.6 | 125.9 |
| 70 | 204.1 | 192.4 | 182.5 | 174.1 | 166.8 | 160.4 | 154.7 | 149.6 | 144.9 | 140.7 | 136.9 | 133.3 | 130.1 | 127.1 | 124.2 | 121.6 |
| 75 | 197.9 | 186.5 | 176.9 | 168.7 | 161.6 | 155.4 | 149.9 | 144.9 | 140.4 | 136.3 | 132.6 | 129.2 | 126.0 | 123.0 | 120.3 | 117.8 |
| 80 | 192.2 | 181.1 | 171.8 | 163.8 | 156.9 | 150.9 | 145.5 | 140.6 | 136.3 | 132.3 | 128.7 | 125.3 | 122.3 | 119.4 | 116.7 | 114.3 |
| 85 | 187.0 | 176.2 | 167.1 | 159.4 | 152.6 | 146.7 | 141.5 | 136.8 | 132.5 | 128.6 | 125.1 | 121.9 | 118.9 | 116.1 | 113.5 | 111.1 |
| 90 | 182.3 | 171.7 | 162.8 | 155.2 | 148.7 | 142.9 | 137.8 | 133.2 | 129.0 | 125.3 | 121.8 | 118.7 | 115.7 | 113.0 | 110.5 | 108.1 |
| 95 | 177.8 | 167.5 | 158.8 | 151.4 | 145.0 | 139.4 | 134.4 | 129.9 | 125.8 | 122.2 | 118.8 | 115.7 | 112.8 | 110.2 | 107.7 | 105.4 |
| 100 | 173.7 | 163.6 | 155.1 | 147.9 | 141.6 | 136.1 | 131.2 | 126.8 | 122.9 | 119.3 | 116.0 | 113.0 | 110.2 | 107.6 | 105.2 | 102.9 |
| 125 | 157.1 | 147.8 | 140.1 | 133.5 | 127.8 | 122.8 | 118.4 | 114.4 | 110.8 | 107.5 | 104.6 | 101.8 | 99.3 | 97.0 | 94.8 | 92.7 |
| 150 | 144.5 | 136.0 | 128.8 | 122.8 | 117.5 | 112.9 | 108.8 | 105.1 | 101.8 | 98.8 | 96.0 | 93.5 | 91.2 | 89.0 | 87.0 | 85.1 |
| 175 | 134.6 | 126.7 | 120.0 | 114.3 | 109.4 | 105.1 | 101.2 | 97.8 | 94.7 | 91.9 | 89.3 | 87.0 | 84.8 | 82.8 | 80.9 | 79.1 |
| 200 | 126.6 | 119.1 | 112.8 | 107.4 | 102.8 | 98.7 | 95.1 | 91.9 | 88.9 | 86.3 | 83.9 | 81.7 | 79.6 | 77.7 | 76.0 | 74.3 |
| 225 | 119.9 | 112.8 | 106.8 | 101.7 | 97.3 | 93.4 | 90.0 | 86.9 | 84.2 | 81.6 | 79.4 | 77.2 | 75.3 | 73.5 | 71.8 | 70.3 |
| 250 | 114.3 | 107.5 | 101.8 | 96.9 | 92.7 | 89.0 | 85.7 | 82.8 | 80.2 | 77.8 | 75.6 | 73.6 | 71.7 | 70.0 | 68.4 | 66.9 |
| 275 | 109.4 | 102.8 | 97.3 | 92.7 | 88.6 | 85.1 | 82.0 | 79.1 | 76.6 | 74.3 | 72.2 | 70.3 | 68.5 | 66.9 | 63.8 | 60.9 |

*Wall Mount A-A (1) on Concrete with Reinforcment Angle


Roll-a-way By QMI
1661 GLENLAKE AVENUE
ITASCA, IL 60143


COPYRIGHT © 2008
QUALITAS MANUFACTURING INC.


# NOTICE OF ACCEPTANCE
# END RETENTION
# PRODUCT APPROVAL

DRAWING TITLE:

Digitally signed by: Fowler, Donald
DN: CN = Fowler, Donald OU = Colleagues, VeriClaim, O365 Users
Date: 2020.10.31 16:13:10 -04'00'

DONALD LYNN FOWLER LICENSE No 50458 STATE OF FLORIDA PROFESSIONAL ENGINEER


| | |
|---|---|
| DRAWN: | DF |
| DATE: | 11-05-09 |
| APPROVED: | DLF |
| DATE: | 11-05-09 |
| DRAWING NO: | 3-01-031 |
| SIZE: | B |
| REV: | - |
| SCALE: | 1 : 4 |
| SHEET: | 24A OF 26 |

* WOOD SCREWS SHALL BE CENTERED IN 2" FACE OF STUD.


**NOTE: USE 3 SPAN SCHEDULE 17, PAGE 20A, AS NEEDED.**

## BUILDOUT MOUNT

REINFORCED HEADER CONNECTION
SEE SCHEDULE 22

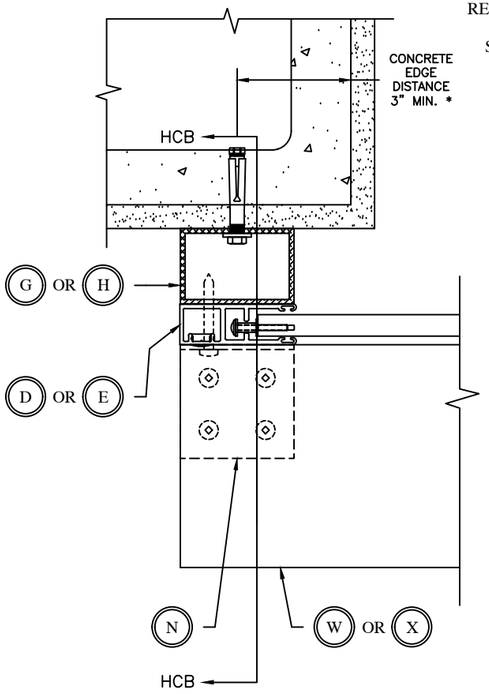


## HCB SECTION

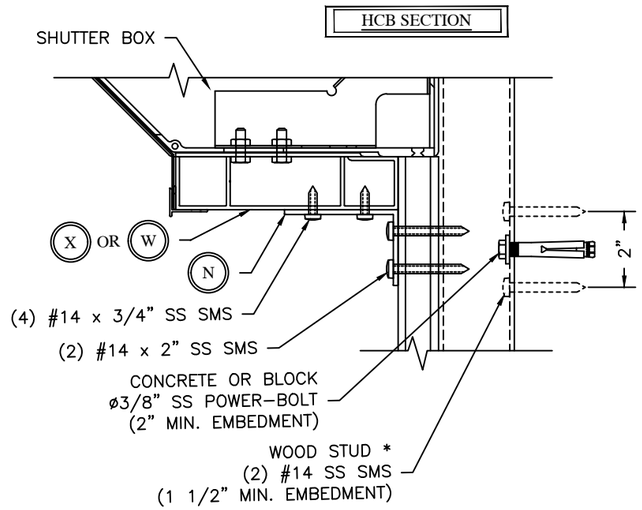



MAXIMUM ALLOWABLE 2 SPAN 7.25" HEADER WIDTH (TRACK TO TRACK) - **REINFORCED HEADER SCHEDULE 22 ***

| | STORM BAR HEIGHT UNDER HEADER | | | | | | | | | | | | | | | |
|---|---|---|---|---|---|---|---|---|---|---|---|---|---|---|---|---|
| PSF | 42 | 48 | 54 | 60 | 66 | 72 | 78 | 84 | 90 | 96 | 102 | 108 | 114 | 120 | 126 | 132 |
| 25 | 240.0 | 240.0 | 240.0 | 240.0 | 240.0 | 240.0 | 240.0 | 237.8 | 230.7 | 224.3 | 218.4 | 212.9 | 207.9 | 203.2 | 198.9 | 194.8 |
| 30 | 240.0 | 240.0 | 240.0 | 240.0 | 240.0 | 234.9 | 226.8 | 219.5 | 212.9 | 206.9 | 201.4 | 196.4 | 191.7 | 187.4 | 183.3 | 179.5 |
| 35 | 240.0 | 240.0 | 240.0 | 237.6 | 227.9 | 219.4 | 211.7 | 204.9 | 198.7 | 193.1 | 187.9 | 183.2 | 178.8 | 174.7 | 170.9 | 167.4 |
| 40 | 240.0 | 240.0 | 234.6 | 224.0 | 214.8 | 206.7 | 199.5 | 193.0 | 187.2 | 181.8 | 176.9 | 172.5 | 168.3 | 164.4 | 160.9 | 157.5 |
| 45 | 240.0 | 234.5 | 222.7 | 212.6 | 203.8 | 196.1 | 189.2 | 183.1 | 177.5 | 172.4 | 167.7 | 163.5 | 159.5 | 155.8 | 152.4 | 149.2 |
| 50 | 237.2 | 223.7 | 212.5 | 202.8 | 194.4 | 187.0 | 180.4 | 174.5 | 169.1 | 164.3 | 159.8 | 155.8 | 152.0 | 148.5 | 145.2 | 142.1 |
| 55 | 227.3 | 214.4 | 203.5 | 194.2 | 186.1 | 179.0 | 172.7 | 167.0 | 161.9 | 157.2 | 153.0 | 149.1 | 145.4 | 142.1 | 138.9 | 136.0 |
| 60 | 218.6 | 206.2 | 195.7 | 186.7 | 178.9 | 172.1 | 166.0 | 160.5 | 155.6 | 151.1 | 147.0 | 143.2 | 139.7 | 136.4 | 133.4 | 130.6 |
| 65 | 211.0 | 198.9 | 188.7 | 180.1 | 172.5 | 165.9 | 160.0 | 154.7 | 150.0 | 145.6 | 141.6 | 138.0 | 134.6 | 131.5 | 128.6 | 125.9 |
| 70 | 204.1 | 192.4 | 182.5 | 174.1 | 166.8 | 160.4 | 154.7 | 149.6 | 144.9 | 140.7 | 136.9 | 133.3 | 130.1 | 127.1 | 124.2 | 121.6 |
| 75 | 197.9 | 186.5 | 176.9 | 168.7 | 161.6 | 155.4 | 149.9 | 144.9 | 140.4 | 136.3 | 132.6 | 129.2 | 126.0 | 123.0 | 120.3 | 117.8 |
| 80 | 192.2 | 181.1 | 171.8 | 163.8 | 156.9 | 150.9 | 145.5 | 140.6 | 136.3 | 132.3 | 128.7 | 125.3 | 122.3 | 119.4 | 116.7 | 114.3 |
| 85 | 187.0 | 176.2 | 167.1 | 159.4 | 152.6 | 146.7 | 141.5 | 136.8 | 132.5 | 128.6 | 125.1 | 121.9 | 118.9 | 116.1 | 113.5 | 111.1 |
| 90 | 182.3 | 171.7 | 162.8 | 155.2 | 148.7 | 142.9 | 137.8 | 133.2 | 129.0 | 125.3 | 121.8 | 118.7 | 115.7 | 113.0 | 110.5 | 108.1 |
| 95 | 177.8 | 167.5 | 158.8 | 151.4 | 145.0 | 139.4 | 134.4 | 129.9 | 125.8 | 122.2 | 118.8 | 115.7 | 112.8 | 110.2 | 107.7 | 105.4 |
| 100 | 173.7 | 163.6 | 155.1 | 147.9 | 141.6 | 136.1 | 131.2 | 126.8 | 122.9 | 119.3 | 116.0 | 113.0 | 110.2 | 107.6 | 105.2 | 102.9 |
| 125 | 157.1 | 147.8 | 140.1 | 133.5 | 127.8 | 122.8 | 118.4 | 114.4 | 110.8 | 107.5 | 104.6 | 101.8 | 99.3 | 97.0 | 94.8 | 92.7 |
| 150 | 144.5 | 136.0 | 128.8 | 122.8 | 117.5 | 112.9 | 108.8 | 105.1 | 101.8 | 98.8 | 96.0 | 93.5 | 91.2 | 89.0 | 86.1 | 82.2 |
| 175 | 134.6 | 126.7 | 120.0 | 114.3 | 109.4 | 105.1 | 101.2 | 97.8 | 94.7 | 91.9 | 89.3 | 86.1 | 81.5 | 77.5 | 73.8 | 70.4 |
| 200 | 126.6 | 119.1 | 112.8 | 107.4 | 102.8 | 98.7 | 95.1 | 91.9 | 88.9 | 84.7 | 79.7 | 75.3 | 71.3 | 67.8 | 64.5 | 61.6 |
| 225 | 119.9 | 112.8 | 106.8 | 101.7 | 97.3 | 93.4 | 90.0 | 86.1 | 80.3 | 75.3 | 70.9 | 66.9 | 63.4 | 60.2 | 57.4 | 54.8 |
| 250 | 114.3 | 107.5 | 101.8 | 96.9 | 92.7 | 89.0 | 83.4 | 77.5 | 72.3 | 67.8 | 63.8 | 60.2 | 57.1 | 54.2 | 51.6 | 49.3 |
| 275 | 109.4 | 102.8 | 97.3 | 92.7 | 88.6 | 82.2 | 75.8 | 70.4 | 65.7 | 61.6 | 58.0 | 54.8 | 51.9 | 49.3 | 46.9 | 44.8 |


* BUILDOUT AND MULLION MOUNT WITH REINFORCEMENT ANGLE

## SPLIT BUILDOUT MOUNT

REINFORCED HEADER CONNECTION
SEE SCHEDULE 22

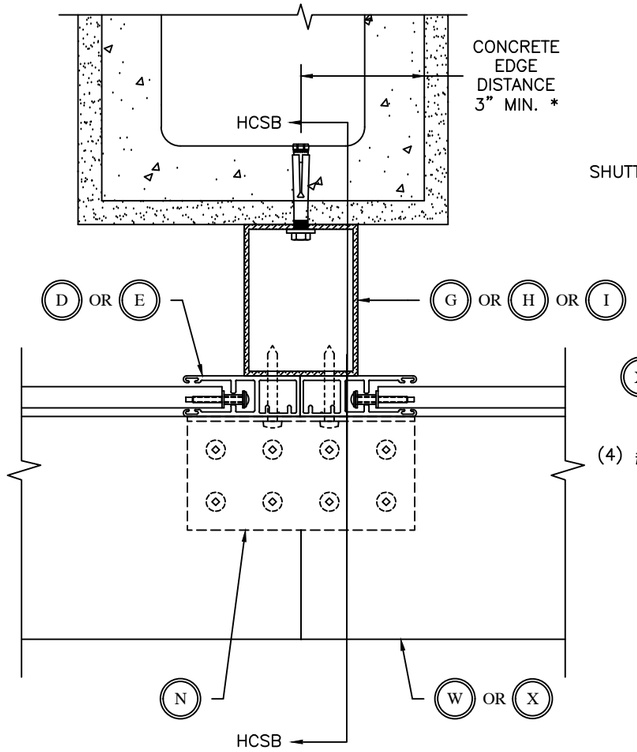


## HCSB SECTION

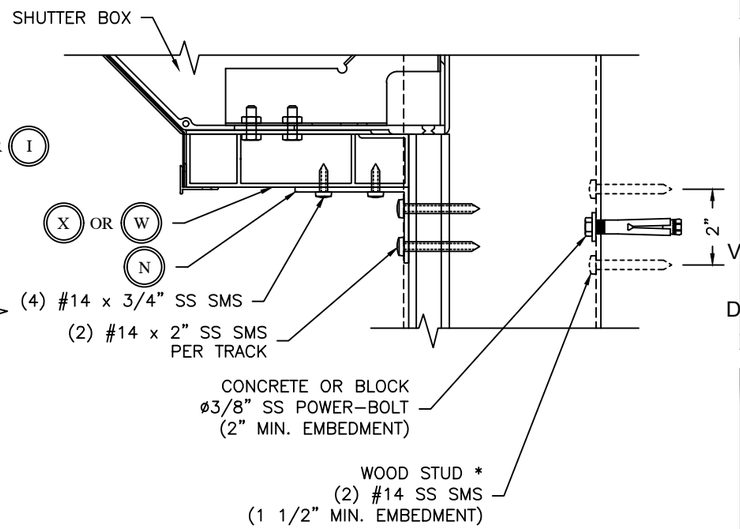


MAXIMUM ALLOWABLE 2 SPAN 5.875" HEADER WIDTH (TRACK TO TRACK) - **REINFORCED HEADER SCHEDULE 22 ***

| | STORM BAR HEIGHT UNDER HEADER | | | | | | | | | | | | | | | |
|---|---|---|---|---|---|---|---|---|---|---|---|---|---|---|---|---|
| PSF | 42 | 48 | 54 | 60 | 66 | 72 | 78 | 84 | 90 | 96 | 102 | 108 | 114 | 120 | 126 | 132 |
| 25 | 240.0 | 240.0 | 234.8 | 224.0 | 214.6 | 206.3 | 199.0 | 192.4 | 186.4 | 181.0 | 176.1 | 171.5 | 167.3 | 163.4 | 159.8 | 156.4 |
| 30 | 240.0 | 228.0 | 216.3 | 206.2 | 197.5 | 189.8 | 183.0 | 176.9 | 171.4 | 166.4 | 161.8 | 157.6 | 153.8 | 150.2 | 146.8 | 143.7 |
| 35 | 225.8 | 212.6 | 201.6 | 192.2 | 184.0 | 176.8 | 170.5 | 164.8 | 159.6 | 155.0 | 150.7 | 146.7 | 143.1 | 139.7 | 136.6 | 133.7 |
| 40 | 212.6 | 200.1 | 189.7 | 180.8 | 173.1 | 166.3 | 160.3 | 154.9 | 150.1 | 145.6 | 141.6 | 137.9 | 134.5 | 131.3 | 128.4 | 125.6 |
| 45 | 201.5 | 189.6 | 179.7 | 171.3 | 163.9 | 157.5 | 151.8 | 146.7 | 142.1 | 137.9 | 134.0 | 130.5 | 127.3 | 124.3 | 121.5 | 118.9 |
| 50 | 192.0 | 180.7 | 171.2 | 163.1 | 156.1 | 150.0 | 144.5 | 139.6 | 135.2 | 131.2 | 127.6 | 124.2 | 121.1 | 118.3 | 115.6 | 113.1 |
| 55 | 183.8 | 172.9 | 163.8 | 156.1 | 149.4 | 143.5 | 138.2 | 133.6 | 129.3 | 125.5 | 122.0 | 118.8 | 115.8 | 113.1 | 110.5 | 108.1 |
| 60 | 176.6 | 166.1 | 157.4 | 149.9 | 143.4 | 137.8 | 132.7 | 128.2 | 124.2 | 120.5 | 117.1 | 114.0 | 111.2 | 108.5 | 106.1 | 103.8 |
| 65 | 170.2 | 160.1 | 151.6 | 144.4 | 138.2 | 132.7 | 127.9 | 123.5 | 119.6 | 116.0 | 112.8 | 109.8 | 107.1 | 104.5 | 102.1 | 99.9 |
| 70 | 164.5 | 154.7 | 146.5 | 139.5 | 133.5 | 128.2 | 123.5 | 119.3 | 115.5 | 112.1 | 108.9 | 106.0 | 103.4 | 100.9 | 98.6 | 96.5 |
| 75 | 159.3 | 149.8 | 141.9 | 135.1 | 129.2 | 124.1 | 119.6 | 115.5 | 111.8 | 108.5 | 105.4 | 102.6 | 100.1 | 97.7 | 95.5 | 93.4 |
| 80 | 154.6 | 145.4 | 137.6 | 131.1 | 125.4 | 120.4 | 116.0 | 112.0 | 108.5 | 105.2 | 102.3 | 99.6 | 97.0 | 94.7 | 92.6 | 90.6 |
| 85 | 150.3 | 141.3 | 133.8 | 127.4 | 121.9 | 117.0 | 112.7 | 108.9 | 105.4 | 102.3 | 99.4 | 96.7 | 94.3 | 92.1 | 90.0 | 88.0 |
| 90 | 146.4 | 137.6 | 130.3 | 124.1 | 118.7 | 113.9 | 109.7 | 106.0 | 102.6 | 99.5 | 96.7 | 94.2 | 91.8 | 89.6 | 87.5 | 85.6 |
| 95 | 142.7 | 134.2 | 127.0 | 120.9 | 115.7 | 111.1 | 107.0 | 103.3 | 100.0 | 97.0 | 94.3 | 91.8 | 89.5 | 87.3 | 85.3 | 83.5 |
| 100 | 139.4 | 131.0 | 124.0 | 118.1 | 112.9 | 108.4 | 104.4 | 100.8 | 97.6 | 94.7 | 92.0 | 89.6 | 87.3 | 85.2 | 83.3 | 81.4 |
| 125 | 125.6 | 118.0 | 111.7 | 106.3 | 101.6 | 97.6 | 94.0 | 90.7 | 87.8 | 85.2 | 82.8 | 80.6 | 78.5 | 76.6 | 74.9 | 73.2 |
| 150 | 115.3 | 108.3 | 102.5 | 97.5 | 93.2 | 89.5 | 86.2 | 83.2 | 80.5 | 78.1 | 75.9 | 73.8 | 72.0 | 70.2 | 68.6 | 67.1 |
| 175 | 107.2 | 100.7 | 95.3 | 90.7 | 86.7 | 83.2 | 80.1 | 77.3 | 74.8 | 72.6 | 70.5 | 68.6 | 66.9 | 65.2 | 63.7 | 62.3 |
| 200 | 100.7 | 94.6 | 89.5 | 85.1 | 81.4 | 78.1 | 75.2 | 72.6 | 70.2 | 68.1 | 66.1 | 64.4 | 62.7 | 61.2 | 59.8 | 58.5 |
| 225 | 95.3 | 89.4 | 84.6 | 80.5 | 76.9 | 73.8 | 71.1 | 68.6 | 66.4 | 64.4 | 62.5 | 60.8 | 59.3 | 57.8 | 56.5 | 54.8 |
| 250 | 90.6 | 85.1 | 80.5 | 76.5 | 73.2 | 70.2 | 67.6 | 65.2 | 63.1 | 61.2 | 59.4 | 57.8 | 56.4 | 54.2 | 51.6 | 49.3 |
| 275 | 86.6 | 81.3 | 76.9 | 73.1 | 69.9 | 67.1 | 64.5 | 62.3 | 60.3 | 58.4 | 56.8 | 54.8 | 51.9 | 49.3 | 46.9 | 44.8 |

* BUILDOUT AND MULLION MOUNT WITH REINFORCEMENT ANGLE


Roll-a-way By QMI
1661 GLENLAKE AVENUE
ITASCA, IL 60143


COPYRIGHT © 2008
QUALITAS MANUFACTURING INC.


DRAWING TITLE:

NOTICE OF ACCEPTANCE
END RETENTION
PRODUCT APPROVAL

D.L. Fowler, Professional Engineer


Digitally signed by: Fowler, Donald
DN: CN = Fowler, Donald OU = Colleagues, VeriClaim, O365 Users
Date: 2020.10.31 16:14:12 -04'00'


DONALD LYNN FOWLER LICENSE No 50458 STATE OF FLORIDA PROFESSIONAL ENGINEER

| | |
|---|---|
| DRAWN: | DF |
| DATE: | 11-04-09 |
| APPROVED: | DLF |
| DATE: | 11-04-09 |
| DRAWING NO: | 3-01-031 |
| SIZE: | B |
| REV: | C |
| SCALE: | 1 : 4 |
| SHEET: | 25 OF 26 |

MULLION MOUNT

REINFORCED HEADER
CONNECTION
SEE R.H.SCHEDULE 22
PAGE 25 OF 26

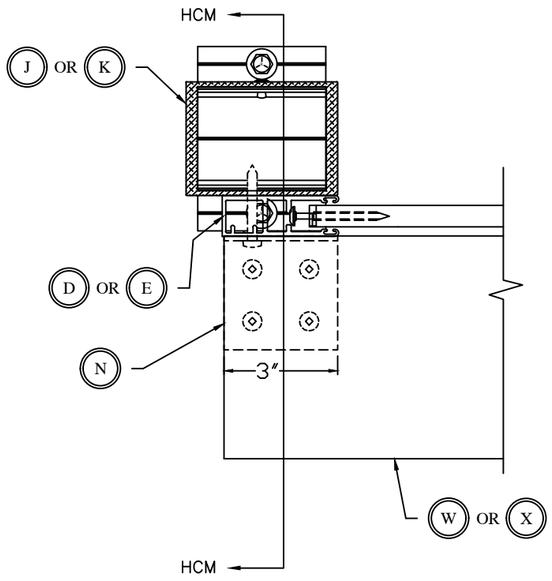


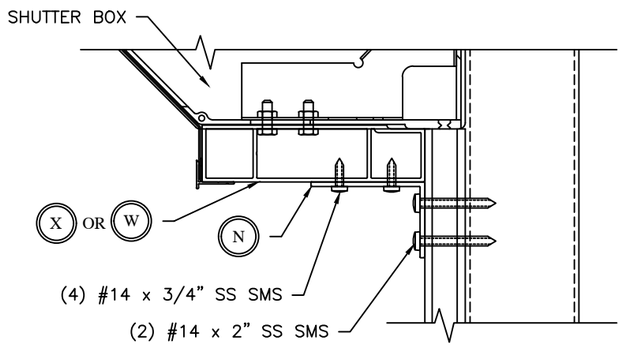




HCM SECTION

SPLIT MULLION MOUNT

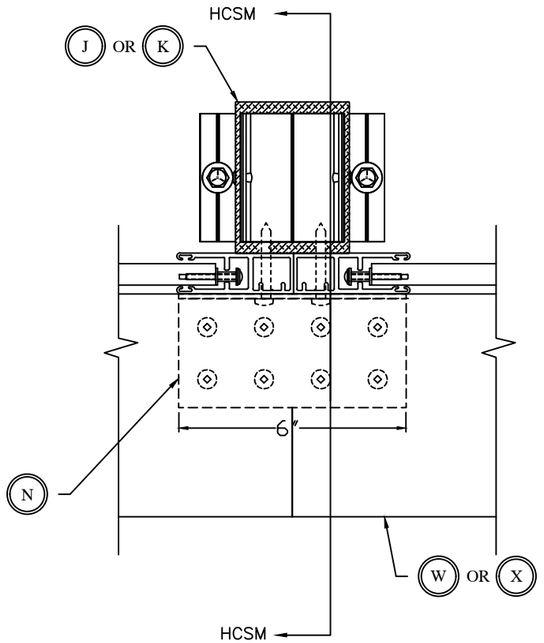REINFORCED HEADER
CONNECTION
SEE R.H.SCHEDULE 22
PAGE 25 OF 26

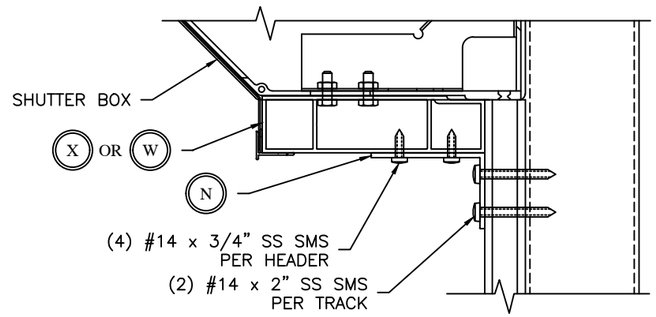


HCSM SECTION


Roll-a-way
By AMI
1661 GLENLAKE AVENUE
ITASCA, IL 60143


COPYRIGHT © 2008
QUALITAS MANUFACTURING INC.


DRAWING TITLE:

# NOTICE OF ACCEPTANCE
# END RETENTION
# PRODUCT APPROVAL

Digitally signed by: Fowler, Donald
DN: CN = Fowler, Donald OU = Colleagues, VeriClaim, O365 Users
Date: 2020.10.31 16:15:01 -04'00'

DONALD LYNN FOWLER
LICENSE
No 50458
STATE OF FLORIDA
PROFESSIONAL ENGINEER

| | |
|---|---|
| DRAWN: | DF |
| DATE: | 11-04-09 |
| APPROVED: | DF |
| DATE: | 11-04-09 |
| DRAWING NO: | 3-01-031 |
| SIZE: B | REV: C |
| SCALE: | 1 : 4 |
| SHEET: | 26 OF 26 |