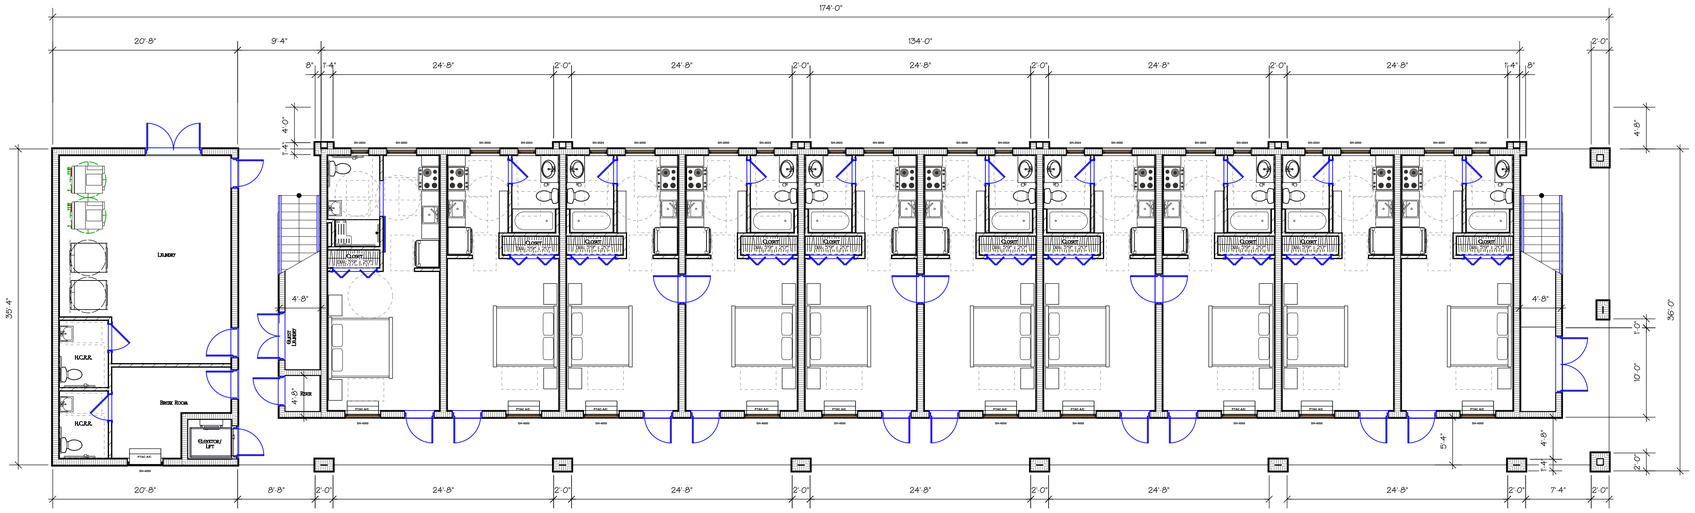

1 **First Floor**
Scale: 1/8" = 1'-0"

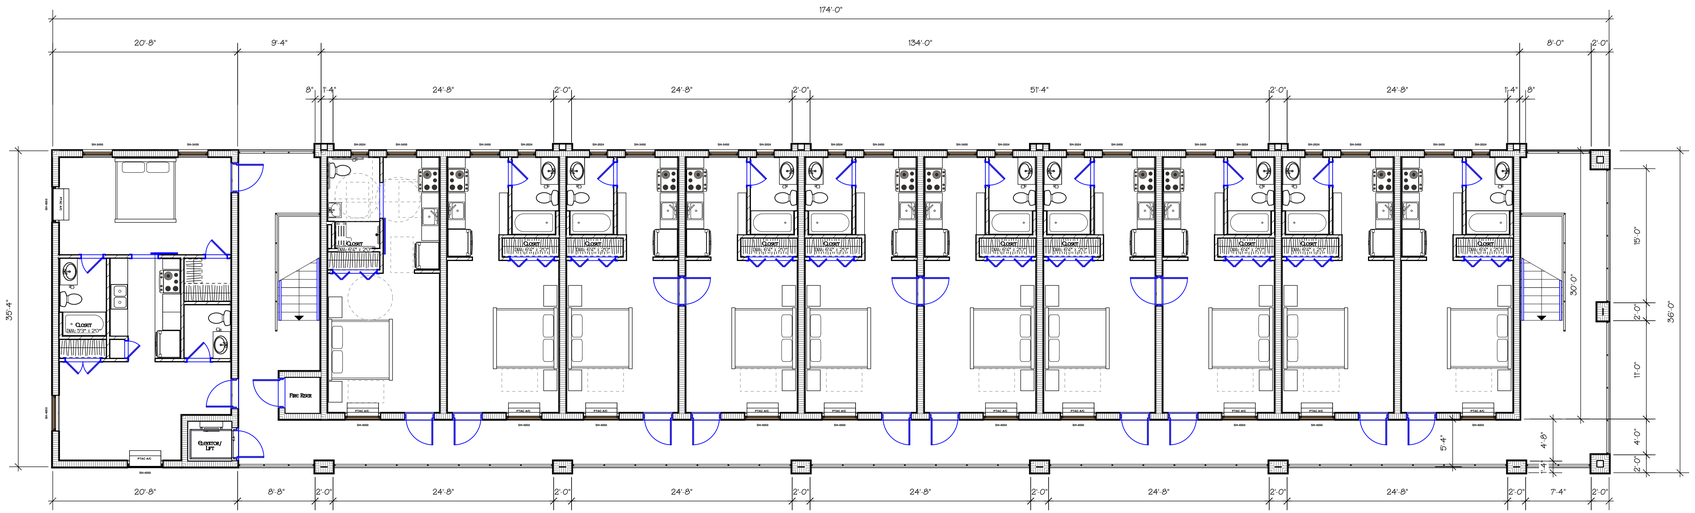

2 **Second Floor**
Scale: 1/8" = 1'-0"

REVISIONS

REV.	DATE	DESCRIPTION

COPYRIGHT © 2018
ALL RIGHTS RESERVED. THESE PLANS ARE PROTECTED BY COPYRIGHT LAWS. UNAUTHORIZED USE MAY RESULT IN LEGAL ACTION.

DA

DONAHUE ARCHITECTURE, INC
1202 SW 17th Street, Ste.201-165
Ocala, FL 34471
T 352.867.5148
E john@donahue-arch.com
FL # AA26000933, GA. # PA012363
FL Engineering CA. # 32147, ID. # IB26000848

Floor Plans Bldg A

New Stay & Save Motel for Caddiewhompus, LLC

Ocala, Florida

DATE	10/4/19
JOB	D_19082
DRAWN BY	JAD
CHECKED BY	JAD

A101

3 OF 12