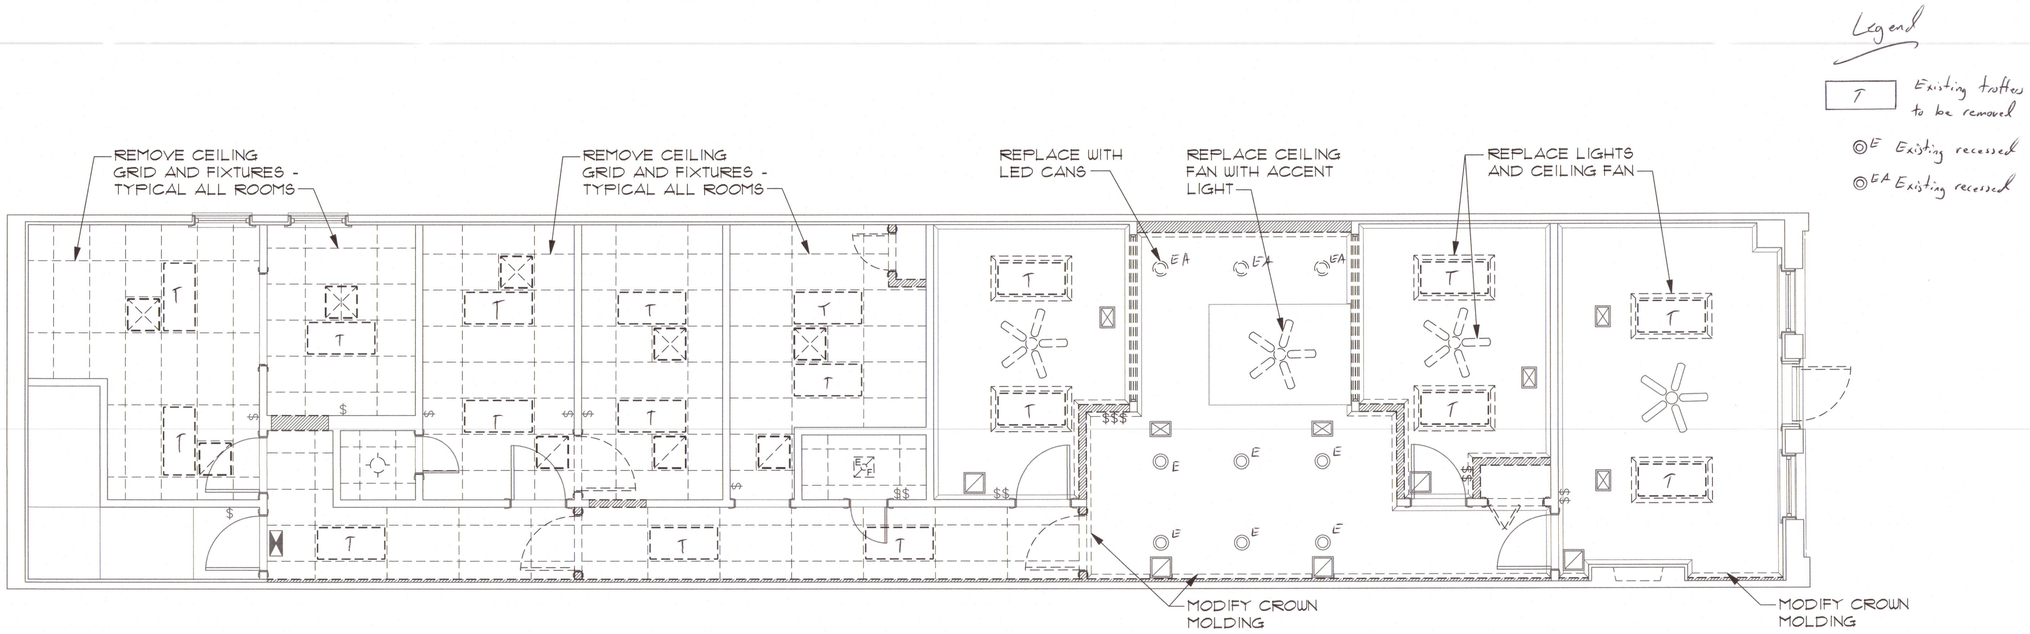

DEMOLITION CEILING PLAN

SCALE: 1/4" = 1'-0" | 2

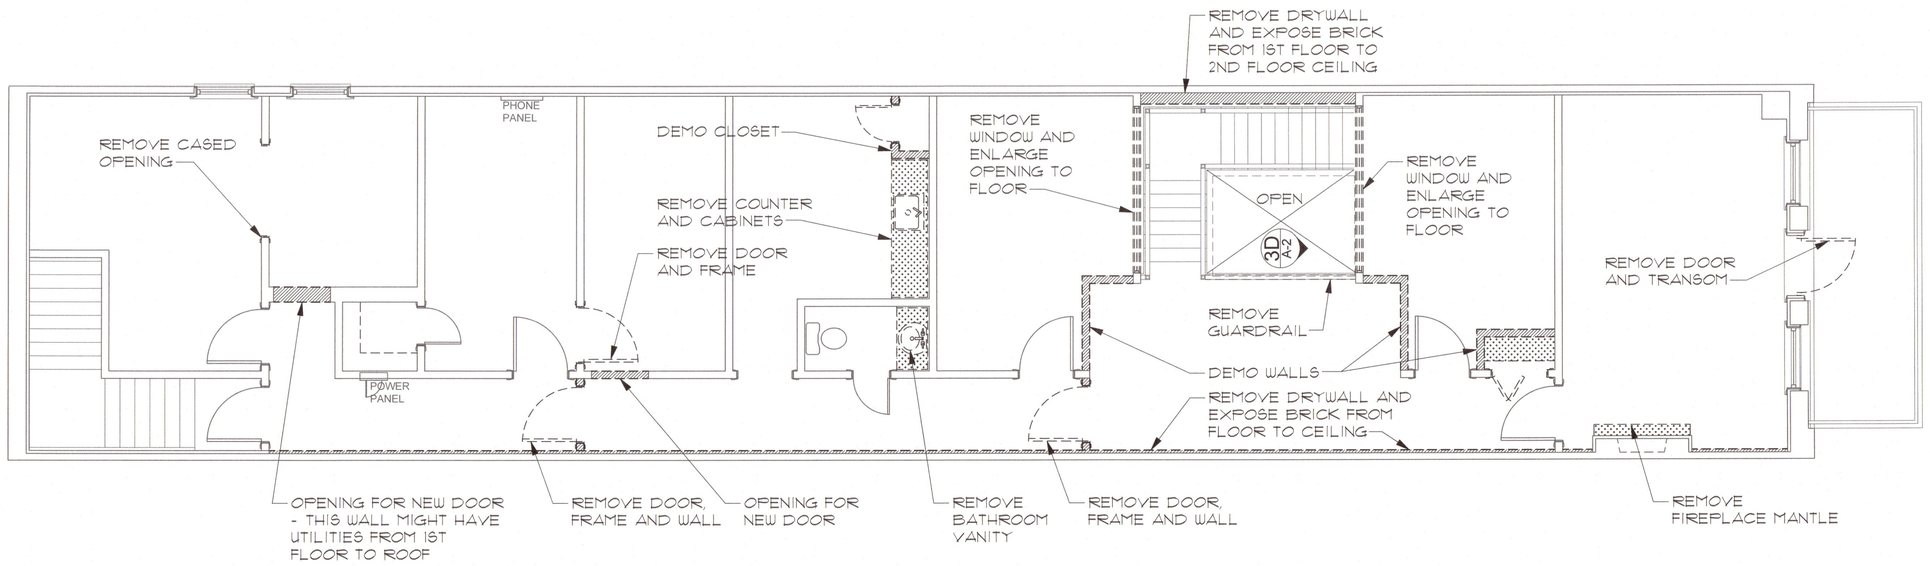

DEMOLITION FLOOR PLAN

SCALE: 1/4" = 1'-0" | 1

Precise Electric, Inc.
727 N. Calhoun St.
Tallahassee, FL 32303
EC13007154
850.933.8418
precise.electric.inc@gmail.com

Michael Sossong

2ND FLOOR
106 SOUTH MONROE STREET
TALLAHASSEE, FLORIDA

INTERIOR RENOVATION

PERMIT DOCUMENTS

REVISIONS

9-18-19	ISSUED FOR PERMIT

DATE 9/18/19
DRAWN SOSSONG
PROJECT 1917

2ND FLOOR DEMOLITION FLOOR + CEILING PLANS

A-1