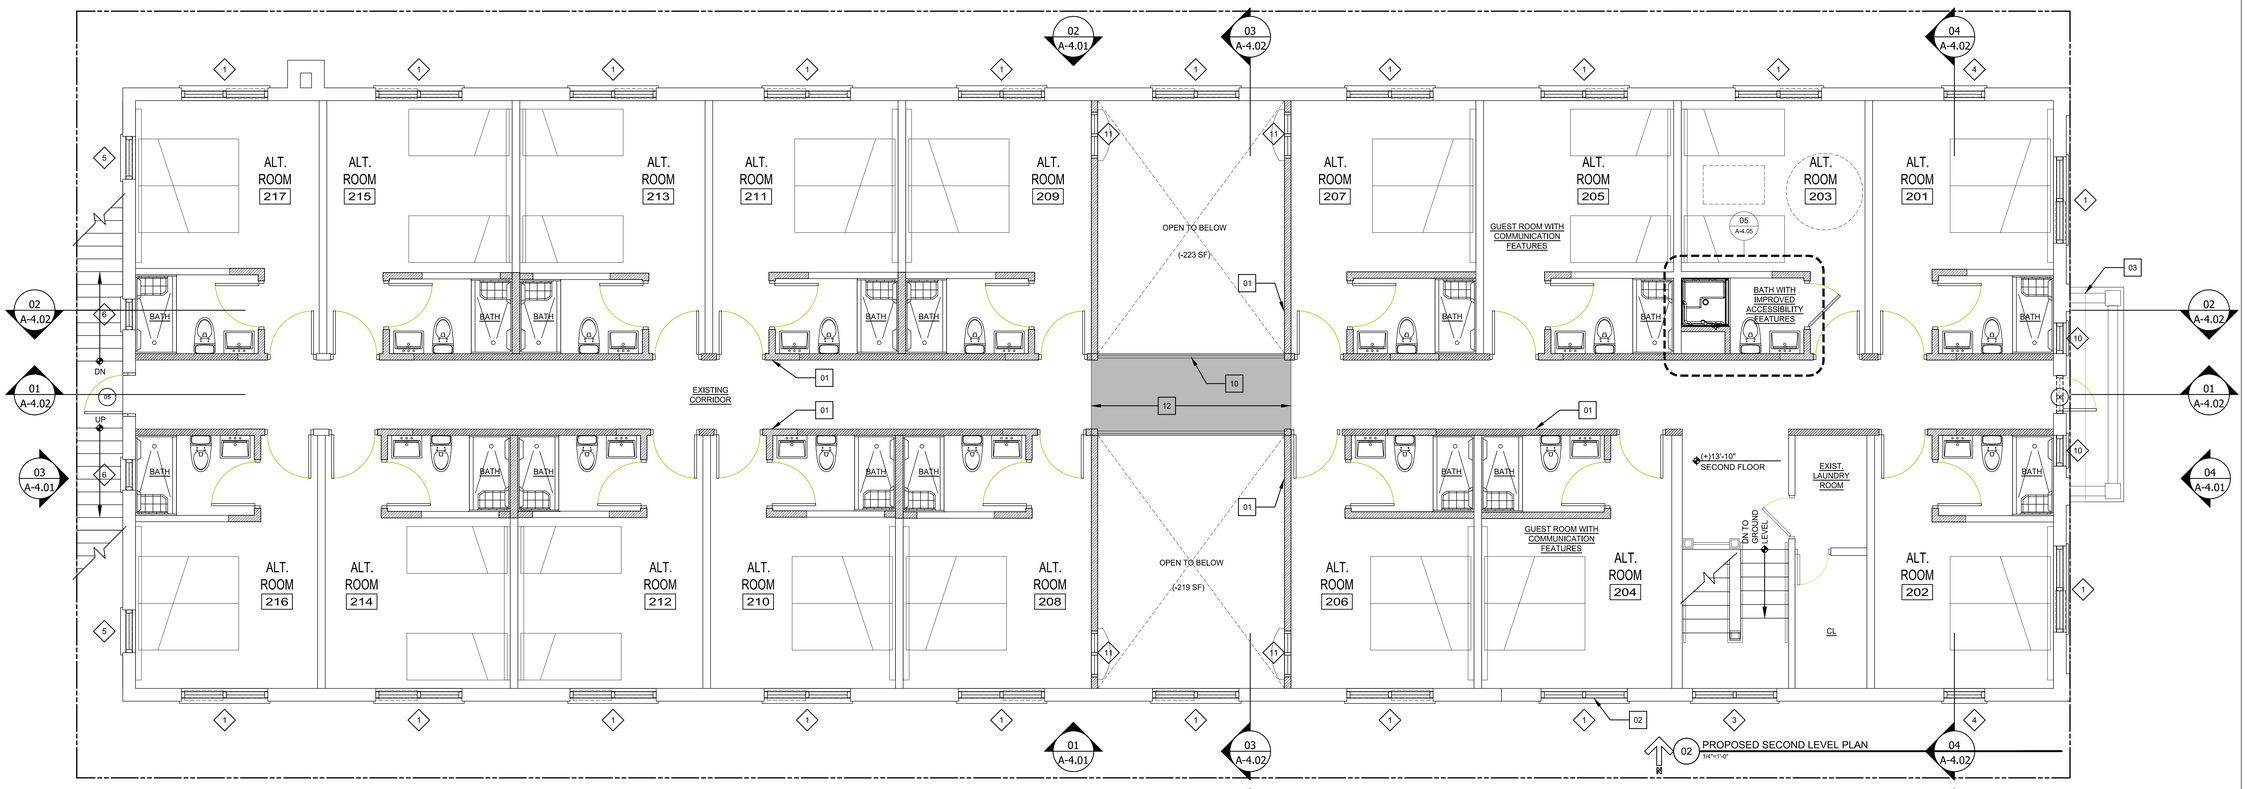

02 PROPOSED SECOND LEVEL PLAN
1/4"=1'-0"

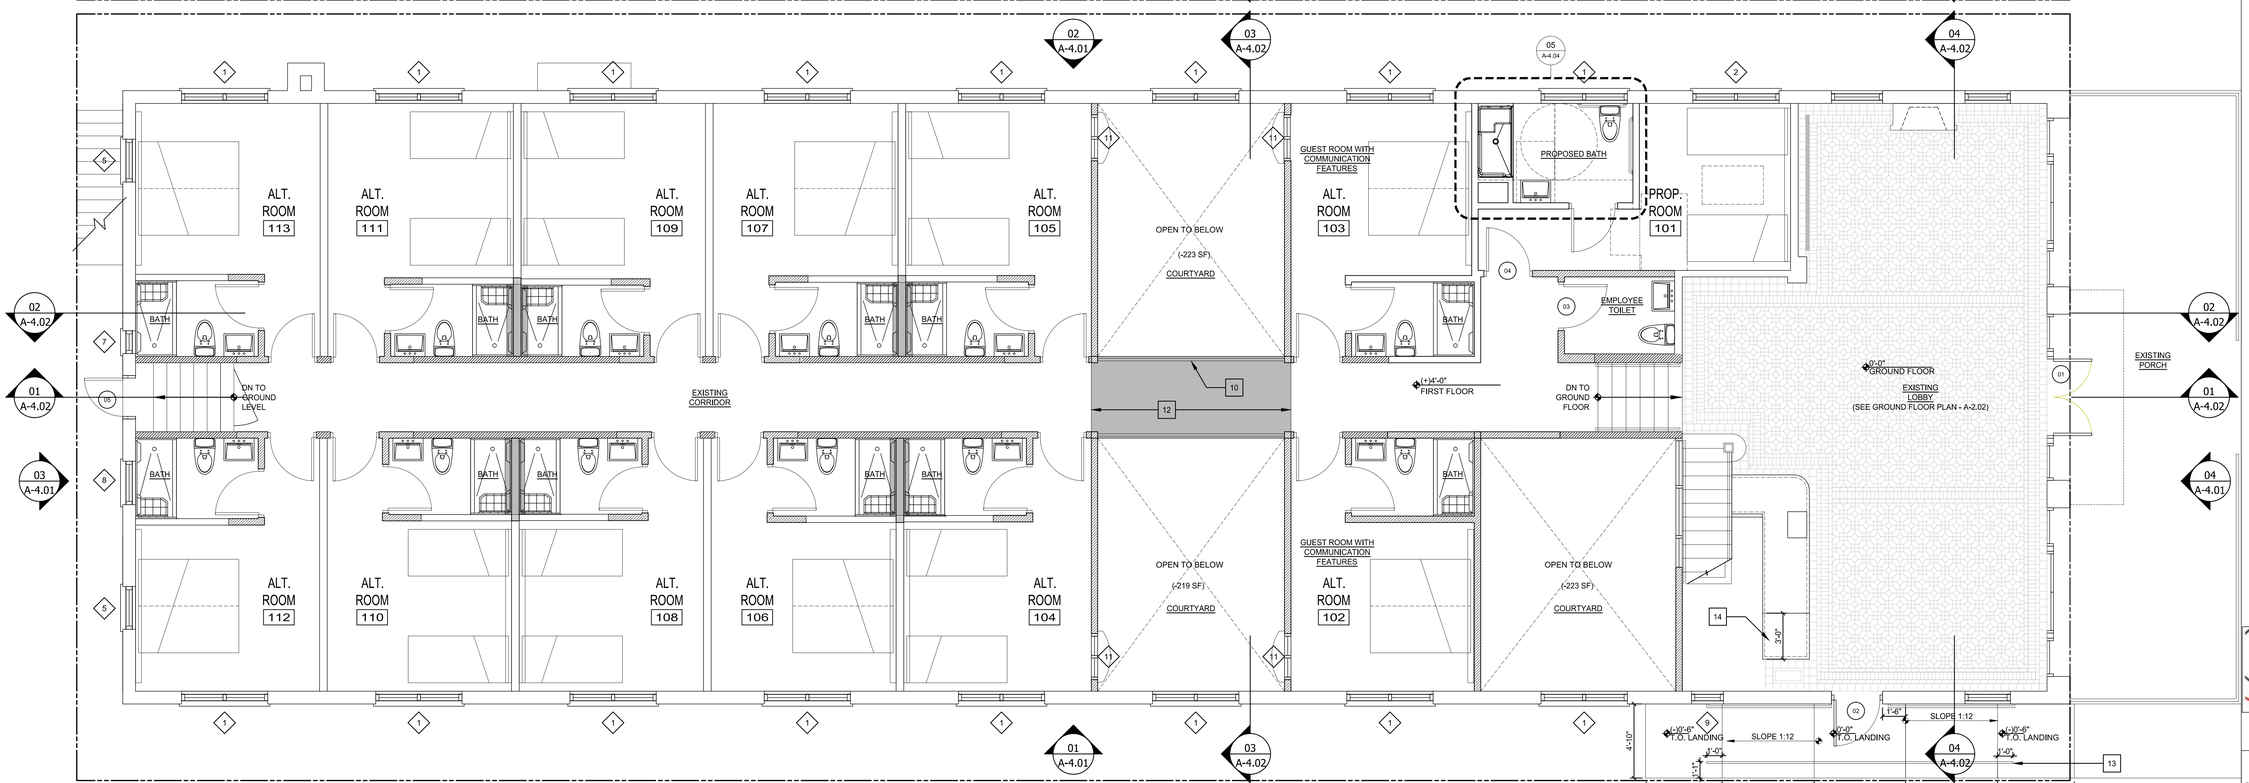

01 PROPOSED FIRST FLOOR PLAN
1/4"=1'-0"

KEYNOTES

NO.		NO.		NO.	
01	NEW PARTITION	06	ORIGINAL QUARY TILES TO BE RESTORED	11	PROPOSED INTERIOR WINDOW, SEE SCHEDULE
02	NEW WINDOW AND WALL SURROUND TO MATCH ORIGINAL	07	ORIGINAL BRICK FIREPLACE TO BE RESTORED	12	PROPOSED REPLACEMENT FLOOR STRUCTURE
03	NEW SLAB EXTENSION AND BALUSTRADE TO MATCH ORIGINAL	08	ORIGINAL RAILING DESIGN TO BE REINTRODUCED	13	36" HIGH RAIL
04	STAIRCASE TO BE RESTORED	09	NEW WALKWAY	14	36" H. COUNTER
05	COUNTER TOP FINISH TO BE REINTRODUCED	10	PROPOSED 42" HIGH ALUMINUM AND GLASS GUARD. TYPICAL BOTH SIDES		

AMILCAR R. MELENDEZ
FLORIDA REGISTRATION AR93063

arm architect, P.A.

1001 SW 67 AVE, STE 102, Miami, FL 33144
TEL.: +1 305 894 6605 FAX.: +1 786 347 7692
INFO@ARM-ARCHITECT.COM
FLORIDA LICENSE NO. AA26001833

336 COLLINS
project name.

336 COLLINS AVENUE
MIAMI BEACH, FL 33139-6903
FOLIO: 02-4203-003-0870
project address.

PROPOSED FIRST AND SECOND FLOOR PLANS
drawing title.

drawn by.	PA/ARM	A-2.01
project no.	15006	
date.	5.6.2015	drawing no.

© 2015 ARM ARCHITECT, P.A.