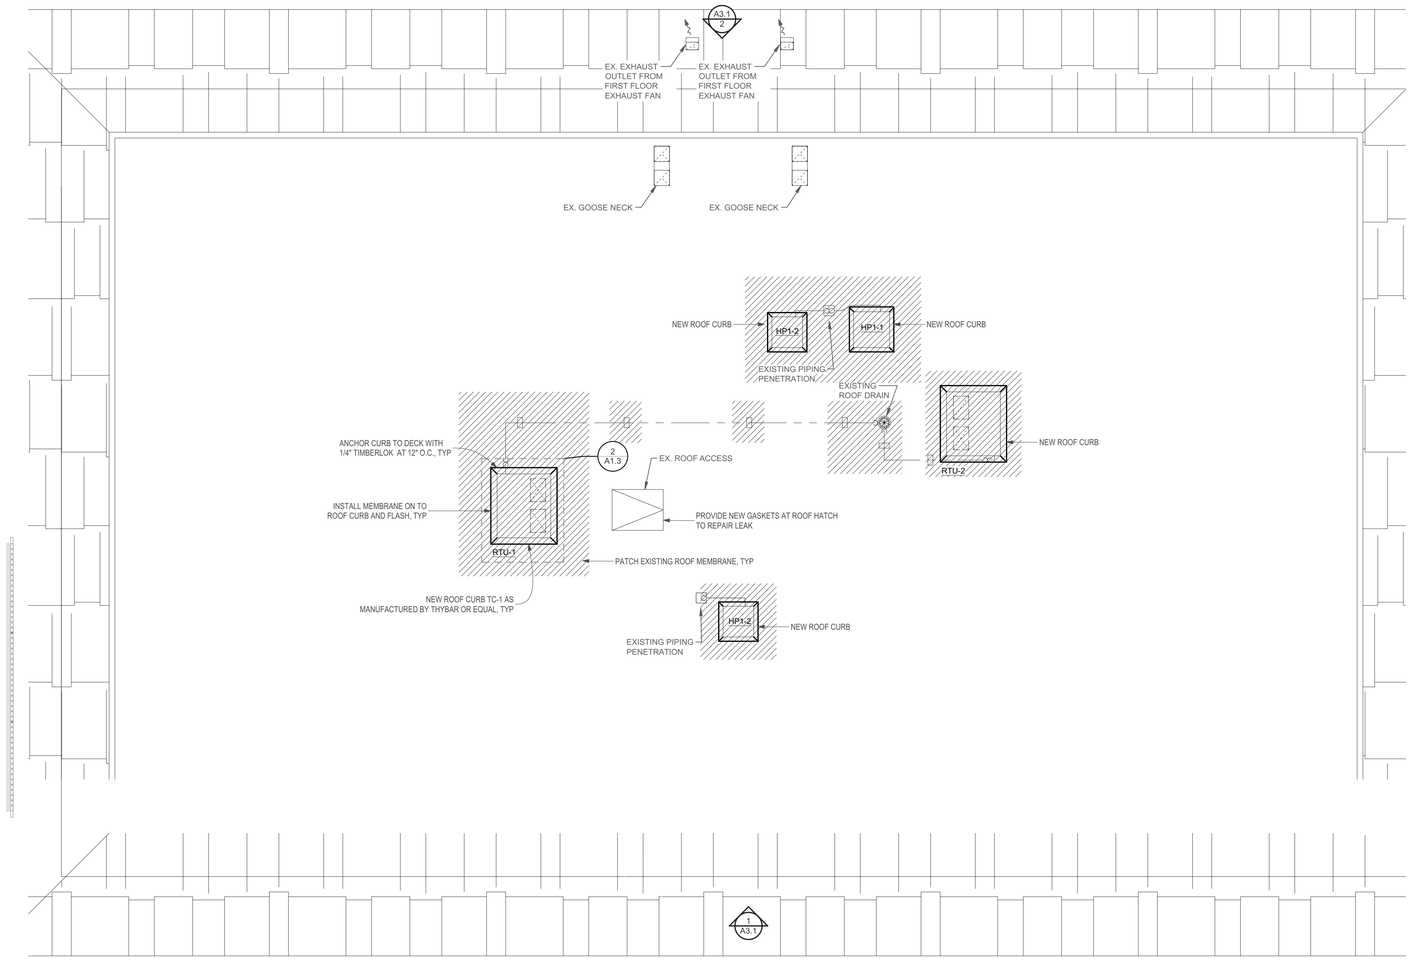

1 Roof Plan
SCALE: 1/4" = 1'-0"

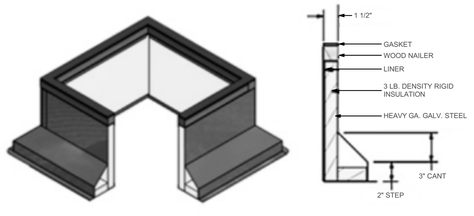

BOD: THYBAR TC-1

2 Roof Curb
SCALE: 3/4" = 1'-0"

Thursday, February 20, 2020
BIMcloud: PE-R520 - BIMcloud/Misc Projects/Florida ARF

STATE OF FLORIDA
CONNOR D. ROSS
AR0008766
REGISTERED ARCHITECT

Digitally signed by Connor D Ross
Date: 2020.02.20 20:52:20 -05'00'

THESE DRAWINGS AND RENDERINGS ARE INSTRUMENTS OF SERVICE. THE DRAWINGS AND COPIES THEREOF, INCLUDING ELECTRONIC MEDIA AND CAD FILES, ARE THE PROPERTY OF GILCHRIST ROSS CROWE ARCHITECTS, P.A. THEIR USE, REPRESENTATION OR REPRODUCTION IN ACTUAL OR CONTENT BY ANY ENTITY THAT POSSESSES THEM FOR ANY PURPOSE EXCEPT BY WRITTEN AGREEMENT WITH THE ARCHITECT IS PROHIBITED. THIS COPYRIGHT NOTIFICATION SHALL BE TRUE AS IF DIRECTLY PLACED ON EACH DRAWING EXHIBIT OR RENDERING ON THIS DOCUMENT AND SHALL NOT BE REMOVED FROM THESE DOCUMENTS.

Consultants:

PHASE:	DRAWN BY:	REVIEWED BY	DATE:
SCHEMATIC DESIGN	EE	EE	01-22-2020
100% CONSTR DOCUMENTS	EE	CR	02-20-2020
PERMIT DOCUMENTS			

Rev-ID	Ch-ID	Change Name	Date

Office Renovation
for
Florida Association of Rehabilitation Facilites

1113 E. Tennessee Street
Tallahassee, Florida 32308

GRC Project Number 19260

architecture
interior design
planning
gilchrist ross crowe
architects

SIGNATURE

413 ALL SAINTS STREET TALLAHASSEE, FLORIDA 32301
(850) 222-8100 www.architects-gca.com

DRAWING NAME
Roof Plan

SHEET
A1.3