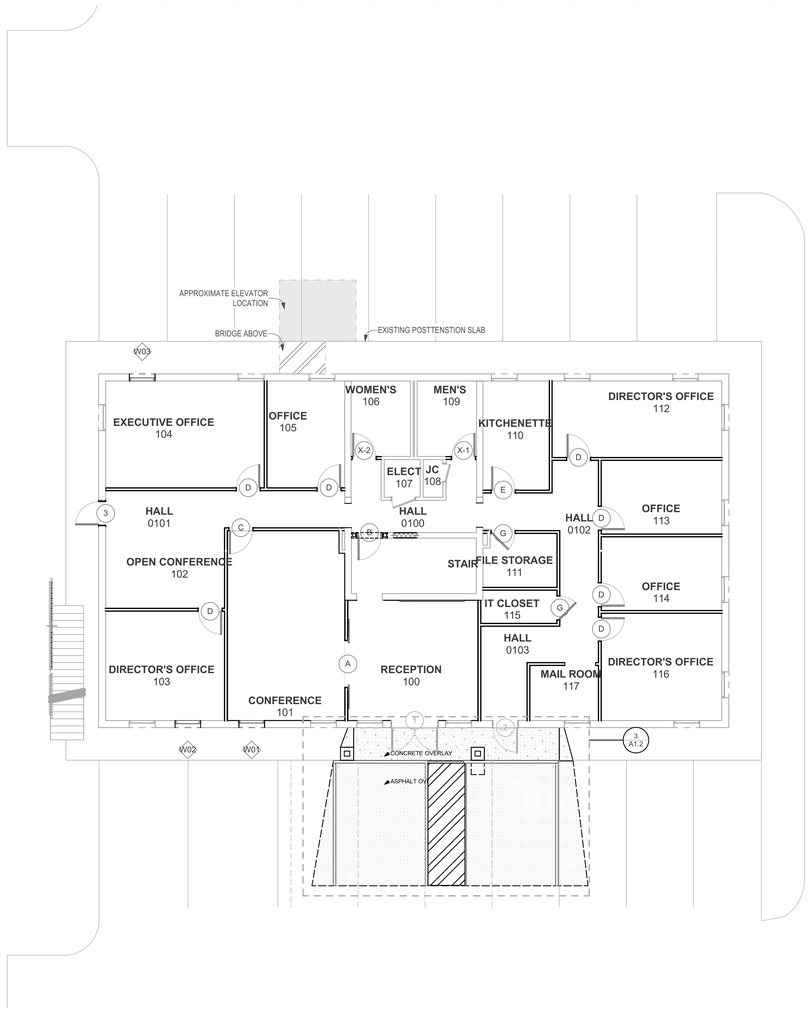

1 First Floor
SCALE: 1/8" = 1'-0"

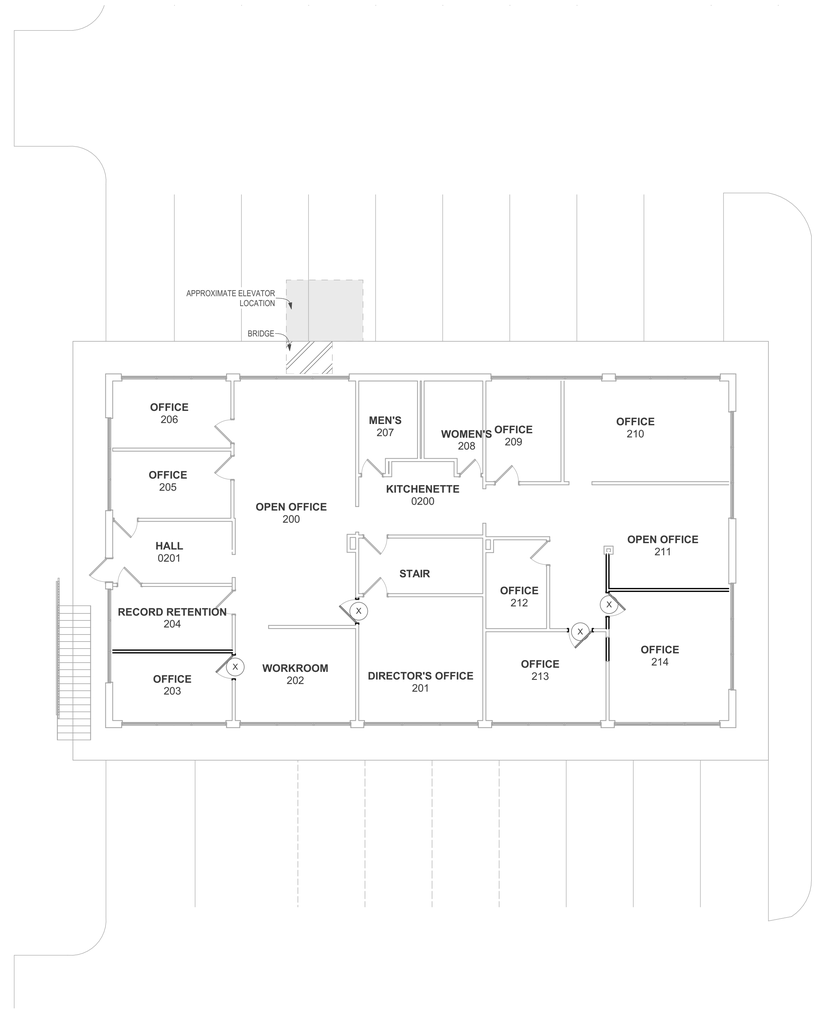

2 Second Floor
SCALE: 1/8" = 1'-0"

Thursday, April 9, 2020
BIMcloud: PE-R520 - BIMcloud/Misc Projects/Florida ARF

THESE DRAWINGS AND RENDERINGS ARE INSTRUMENTS OF SERVICE. THE DRAWINGS AND COPIES THEREOF, INCLUDING ELECTRONIC MEDIA AND CAD FILES, ARE THE PROPERTY OF GILCHRIST ROSS CROWE ARCHITECTS, P.A. THEIR USE, REPRESENTATION OR REPRODUCTION IN ACTUAL OR CONTENT BY ANY ENTITY THAT POSSESSES THEM FOR ANY PURPOSE EXCEPT BY WRITTEN AGREEMENT WITH THE ARCHITECT IS PROHIBITED. THIS COPYRIGHT NOTIFICATION SHALL BE TRUE AS IF DIRECTLY PLACED ON EACH DRAWING EXHIBIT OR RENDERING ON THIS DOCUMENT AND SHALL NOT BE REMOVED FROM THESE DOCUMENTS.

Consultants:

PHASE:	DRAWN BY:	REVIEWED BY	DATE:
SCHEMATIC DESIGN			
100% CONSTR DOCUMENTS			
PERMIT DOCUMENTS			

Rev-ID	Change Name	Date

Office Renovation
for
Florida Association of Rehabilitation Facilites

1113 E. Tennessee Street
Tallahassee, Florida 32308

GRC Project Number 19260

architecture
interior design
planning
gilchrist ross crowe
architects
413 ALL SAINTS STREET TALLAHASSEE, FLORIDA 32301
(850) 222-8100 www.architects-gca.com

SIGNATURE

DRAWING NAME
Elevator Study

SHEET
AS1.0