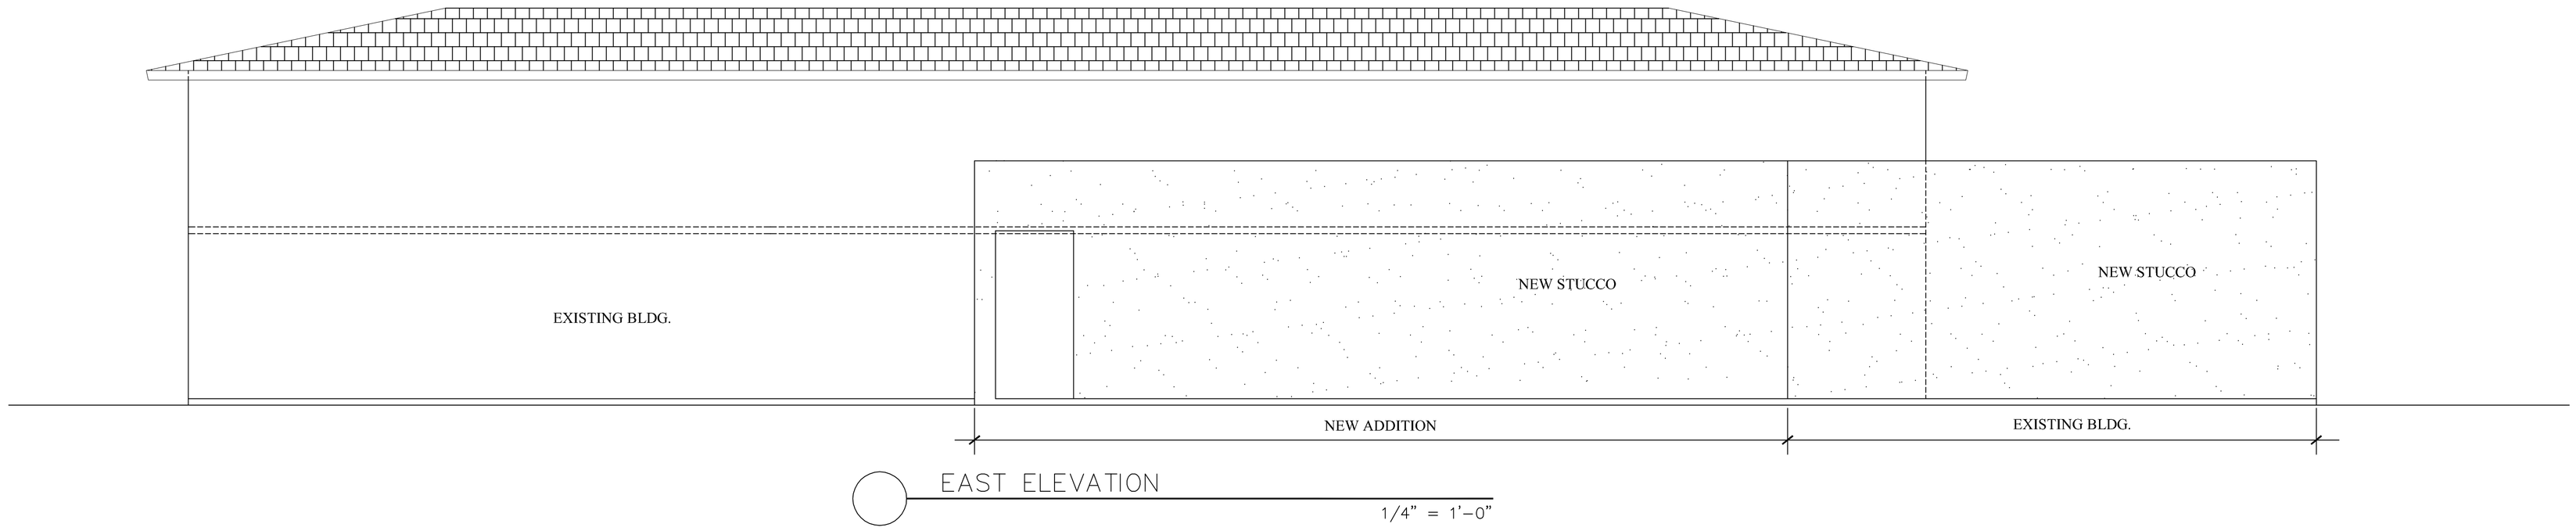

EAST ELEVATION

1/4" = 1'-0"

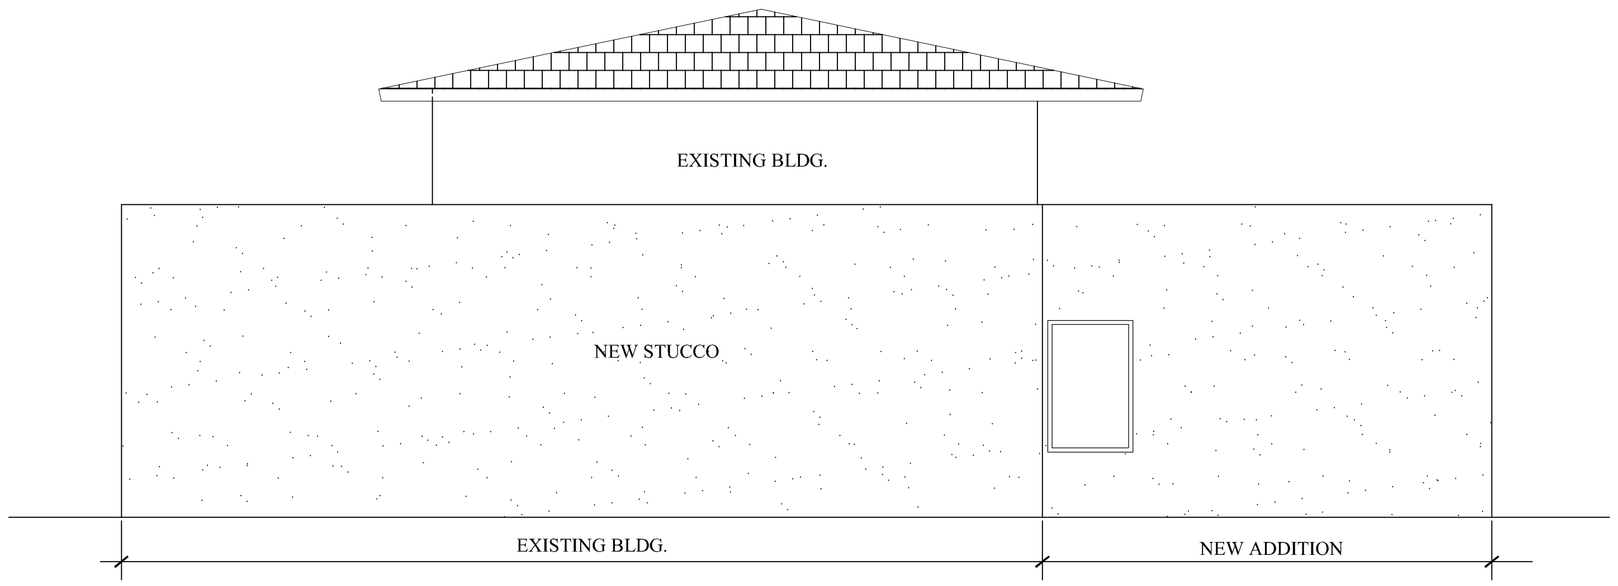

NORTH ELEVATION

1/4" = 1'-0"

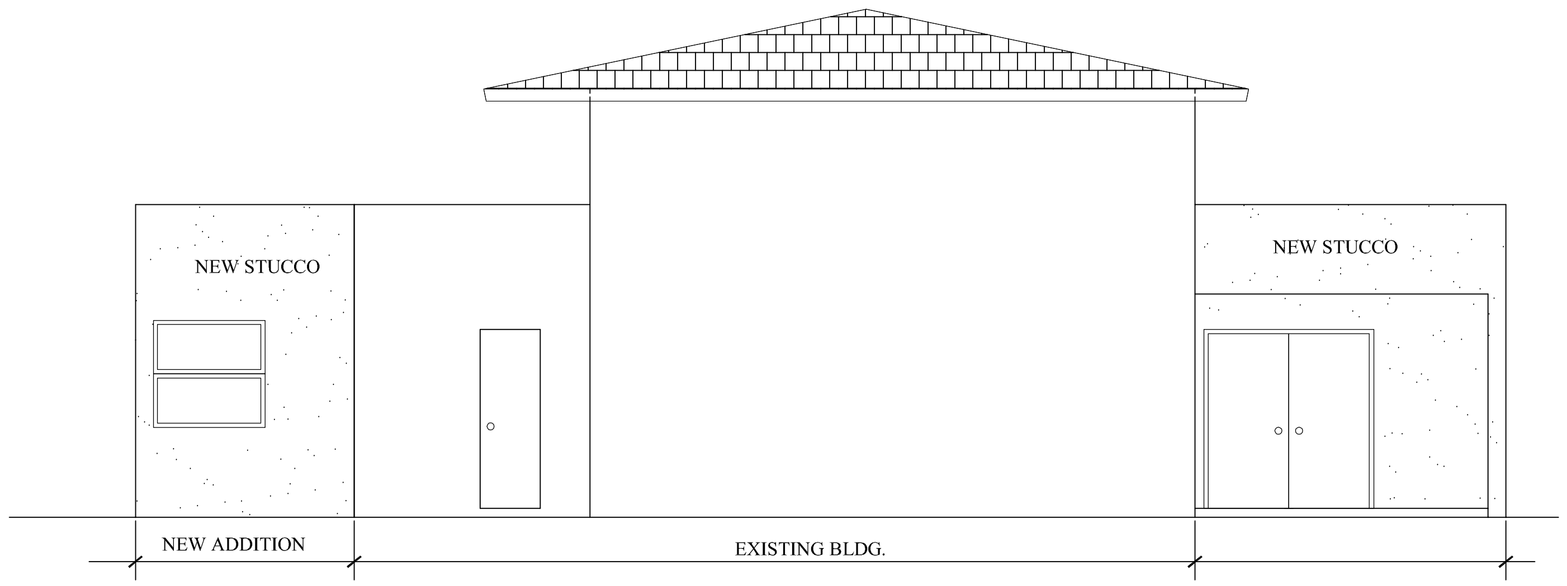

SOUTH ELEVATION

1/4" = 1'-0"

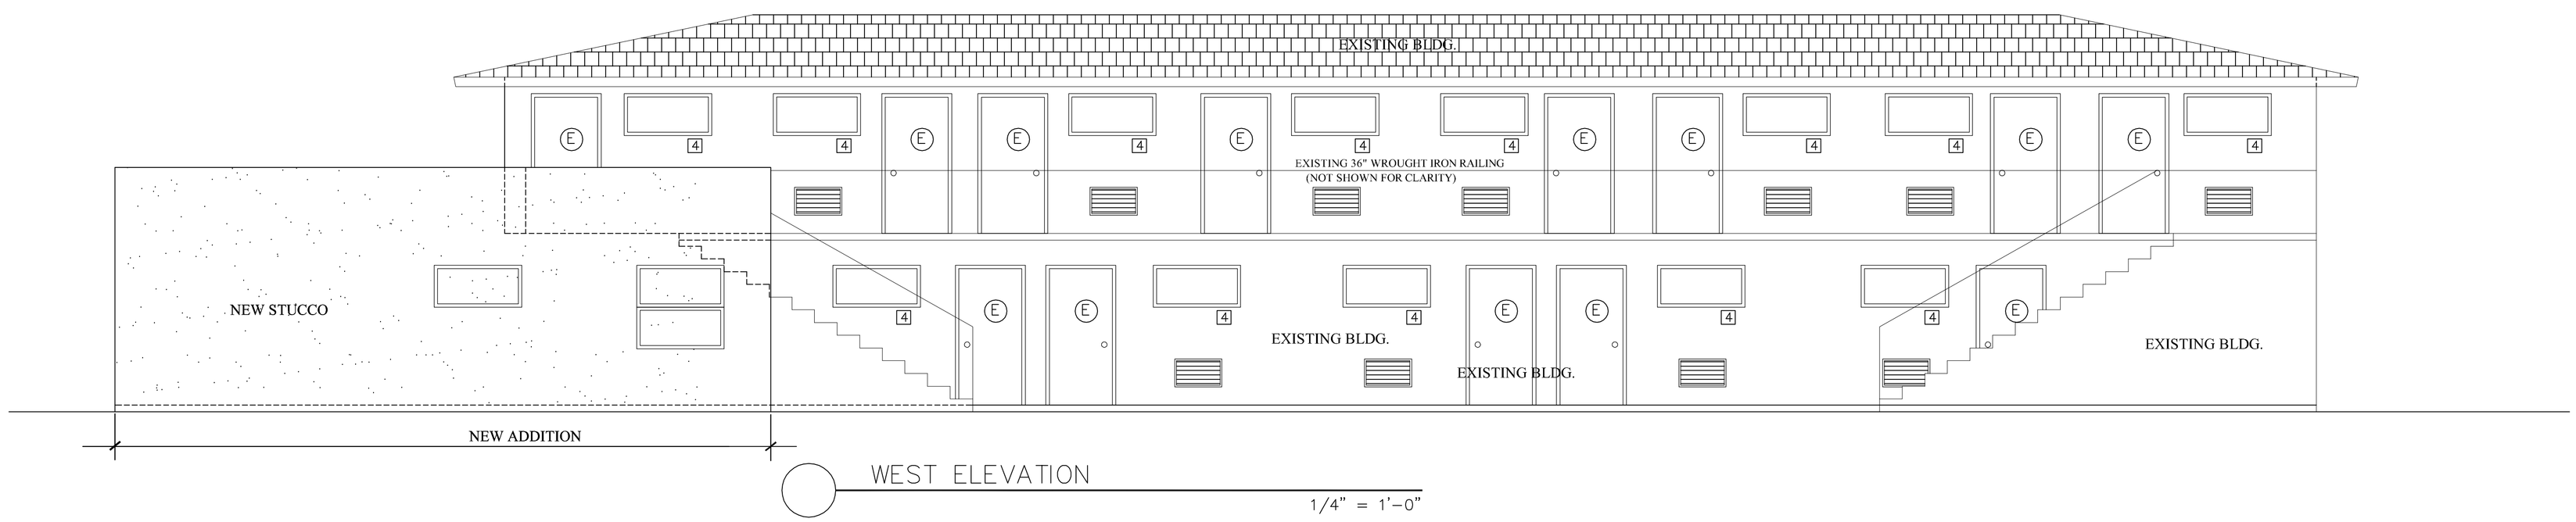

WEST ELEVATION

1/4" = 1'-0"

REVISIONS	Date	By
⚠		
⚠		
⚠		

Manuel A. Vega
architect
15144 SW 20th Street
Miami, Florida
FL. REG. NO. 7205
(305) 338-4500

Drawings and Specifications are instruments of service are and shall remain the property of the Architect whether the Project which they are made is executed or not. They are not to be used by the Owner on other projects or extensions to this Project except by agreement in writing and with appropriate compensation to the Architect.

DRAWN BY: MV
CHECKED BY: MV
DATE 10-6-17

PROPOSED LEGALIZATION TO:
NEXX MOTEL CALLE OCHO
2340 SW 8th STREET MIAMI
MIAMI DADE FLORIDA

SHEET A-7
OF 7

Signed & Sealed By: Manuel A. Vega III
Fla. Reg. Architect License Number 7205
Date: