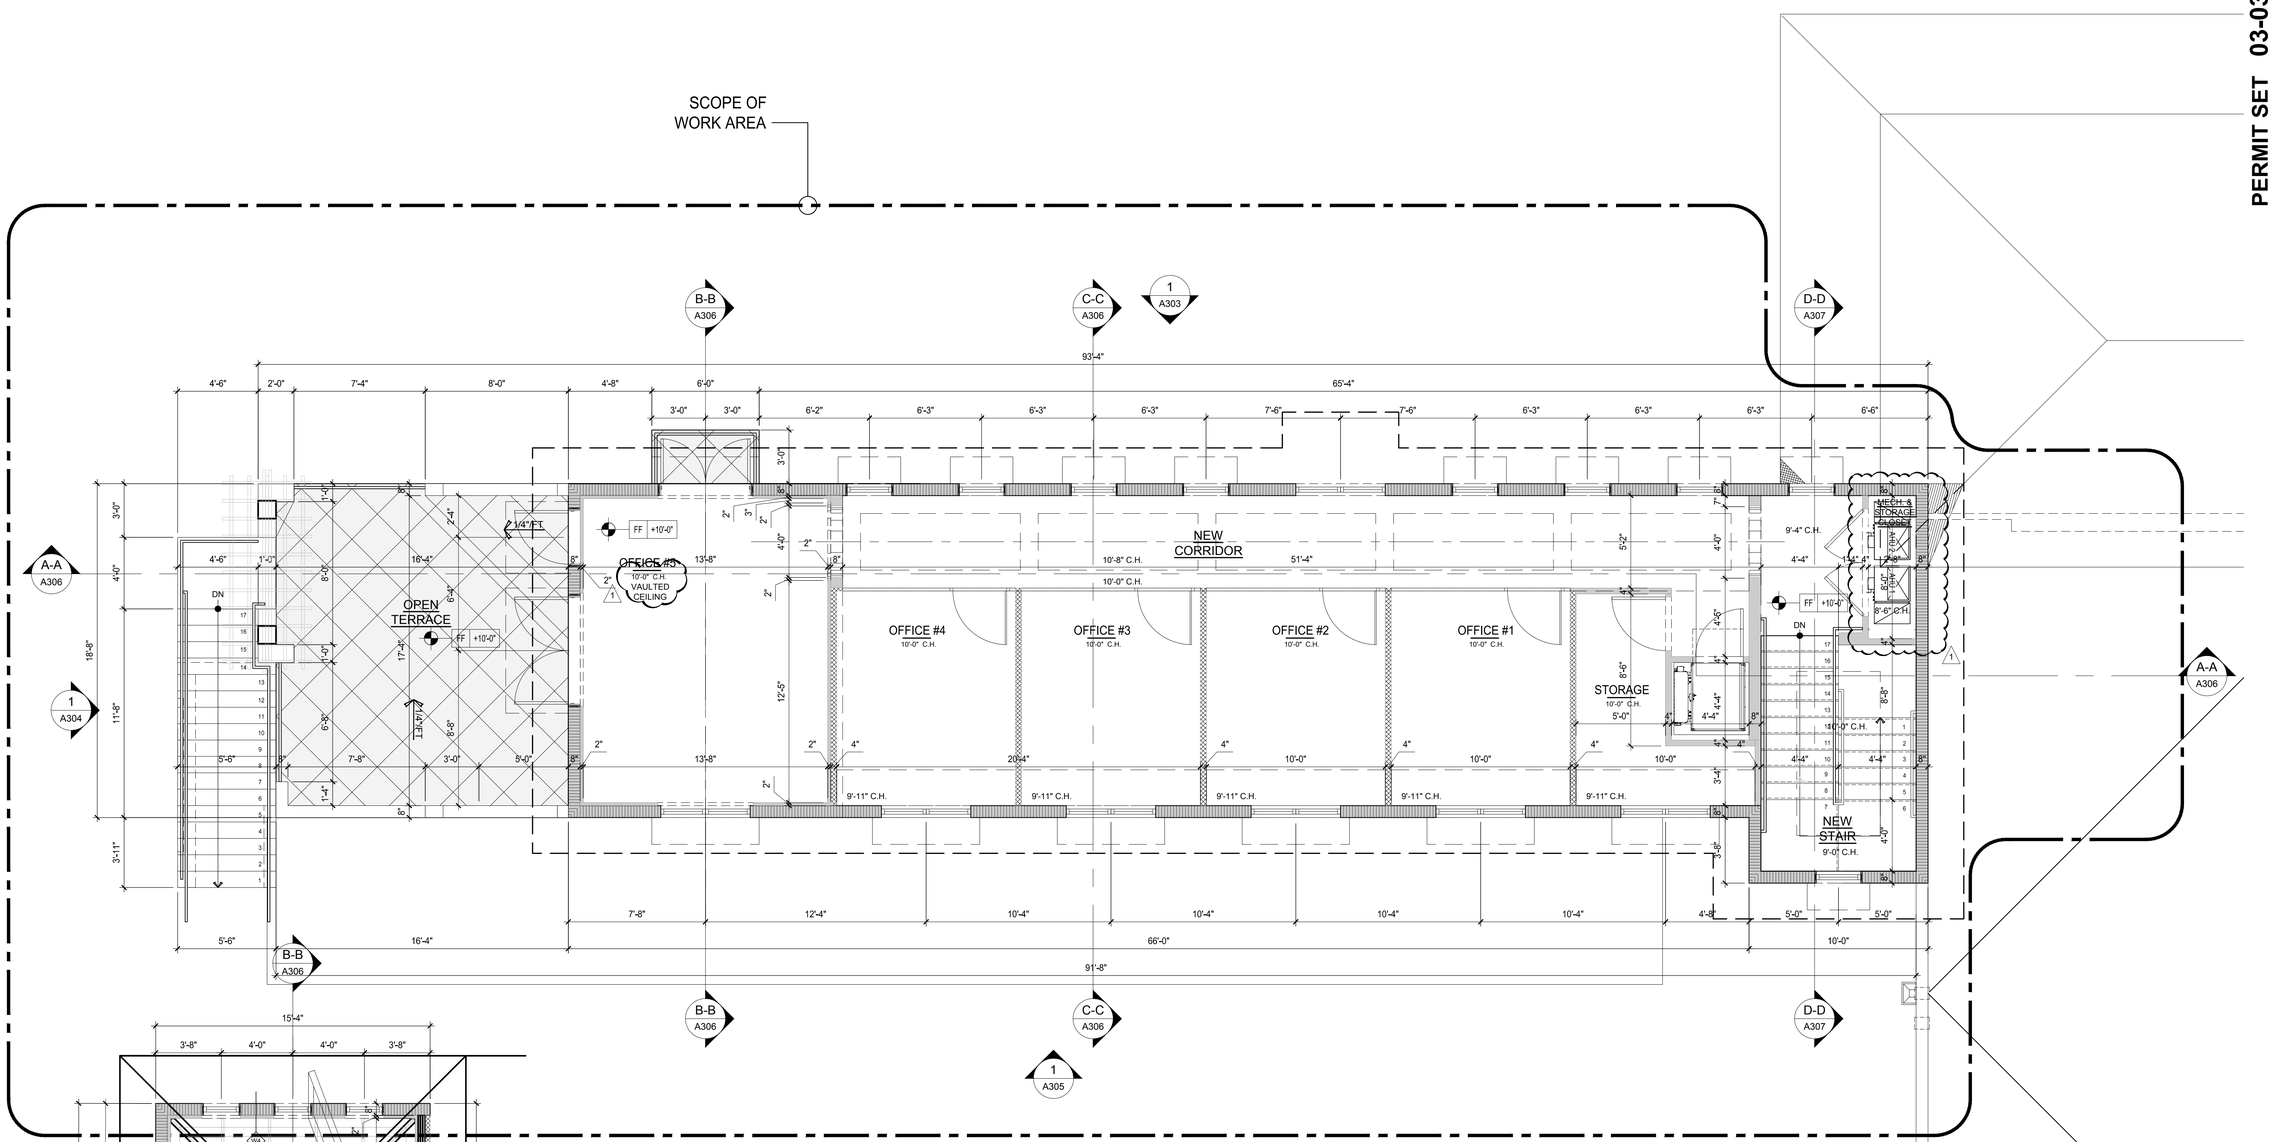

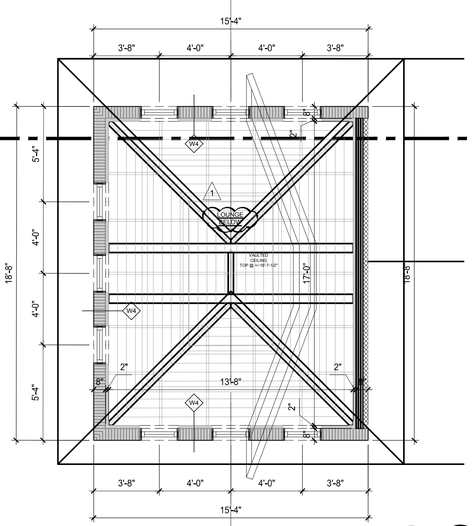

1 TOWER DIMENSION PLAN
1/4"=1'-0"

2nd FLOOR A.C. AREA TABULATION	
2ND FLOOR OFFICE ADDITION	1324 SF
A/C AREA ADDED	1324 SF

1 2nd FLOOR DIMENSION PLAN
1/4"=1'-0"

PERMIT SET 03-03-20

REVISIONS	BY	DATE
1 PERMIT SETS ISSUED	DWD	03.03.20
2 BLDG. DEPT. REVISIONS	DWD	06.10.20

F:\COVID\1904026-REDGRAVE & ROSENTHAL ADDITION\Sheet Files\Redgrave_A202.dwg, 7/17/2020 6:09:23 PM

REDGRAVE & ROSENTHAL
OFFICE BUILDING
RENOVATION & ADDITION
14881 HAGEN RANCH ROAD
DELRAY BEACH, FL.

RANDALL STOFFT
ARCHITECTS
distinctive, inspirational, architecture.
42 N SWINTON AVE., DELRAY BEACH, FL 33444 (561) 243-0199 • NAPLES, FL (239) 262-7677 • WWW.STOFFT.COM

Job No. 1904026

FL-0011105 FIRM-AA003379

ALL IDEAS, DESIGNS, ARRANGEMENTS, & PLANS INDICATED OR REPRESENTED BY THIS DRAWING ARE OWNED BY, & THE PROPERTY OF RANDALL E. STOFFT, ARCHITECTS, P.A. THEY WERE & ARE DEVELOPED FOR USE ON, & IN CONNECTION WITH, THE SPECIFIED PROJECT. NONE OF SUCH IDEAS, DESIGNS, ARRANGEMENTS, OR PLANS SHALL BE USED BY, OR DISCLOSED TO ANY PERSON, FIRM, OR CORPORATION FOR ANY PURPOSE WHATSOEVER WITHOUT THE WRITTEN PERMISSION OF RANDALL E. STOFFT, ARCHITECTS, P.A. WRITTEN DIMENSIONS ON THESE DRAWINGS SHALL HAVE PRECEDENCE OVER SCALE DIMENSIONS. COMMENCEMENT SHALL VERIFY & BE RESPONSIBLE FOR ALL DIMENSIONS & CONDITIONS ON THE JOB, & THIS OFFICE MUST BE NOTIFIED OF ANY VARIATIONS FROM THE DIMENSIONS AND CONDITIONS SHOWN BY THESE DRAWINGS. SHOP DETAILS OF ADEQUATE SCALE MUST BE SUBMITTED TO THIS OFFICE FOR APPROVAL BEFORE PROCEEDING WITH FABRICATION ON ITEMS SO NOTED. © 2020. ALL RIGHTS RESERVED RANDALL STOFFT ARCHITECTS P.A.

A202b