



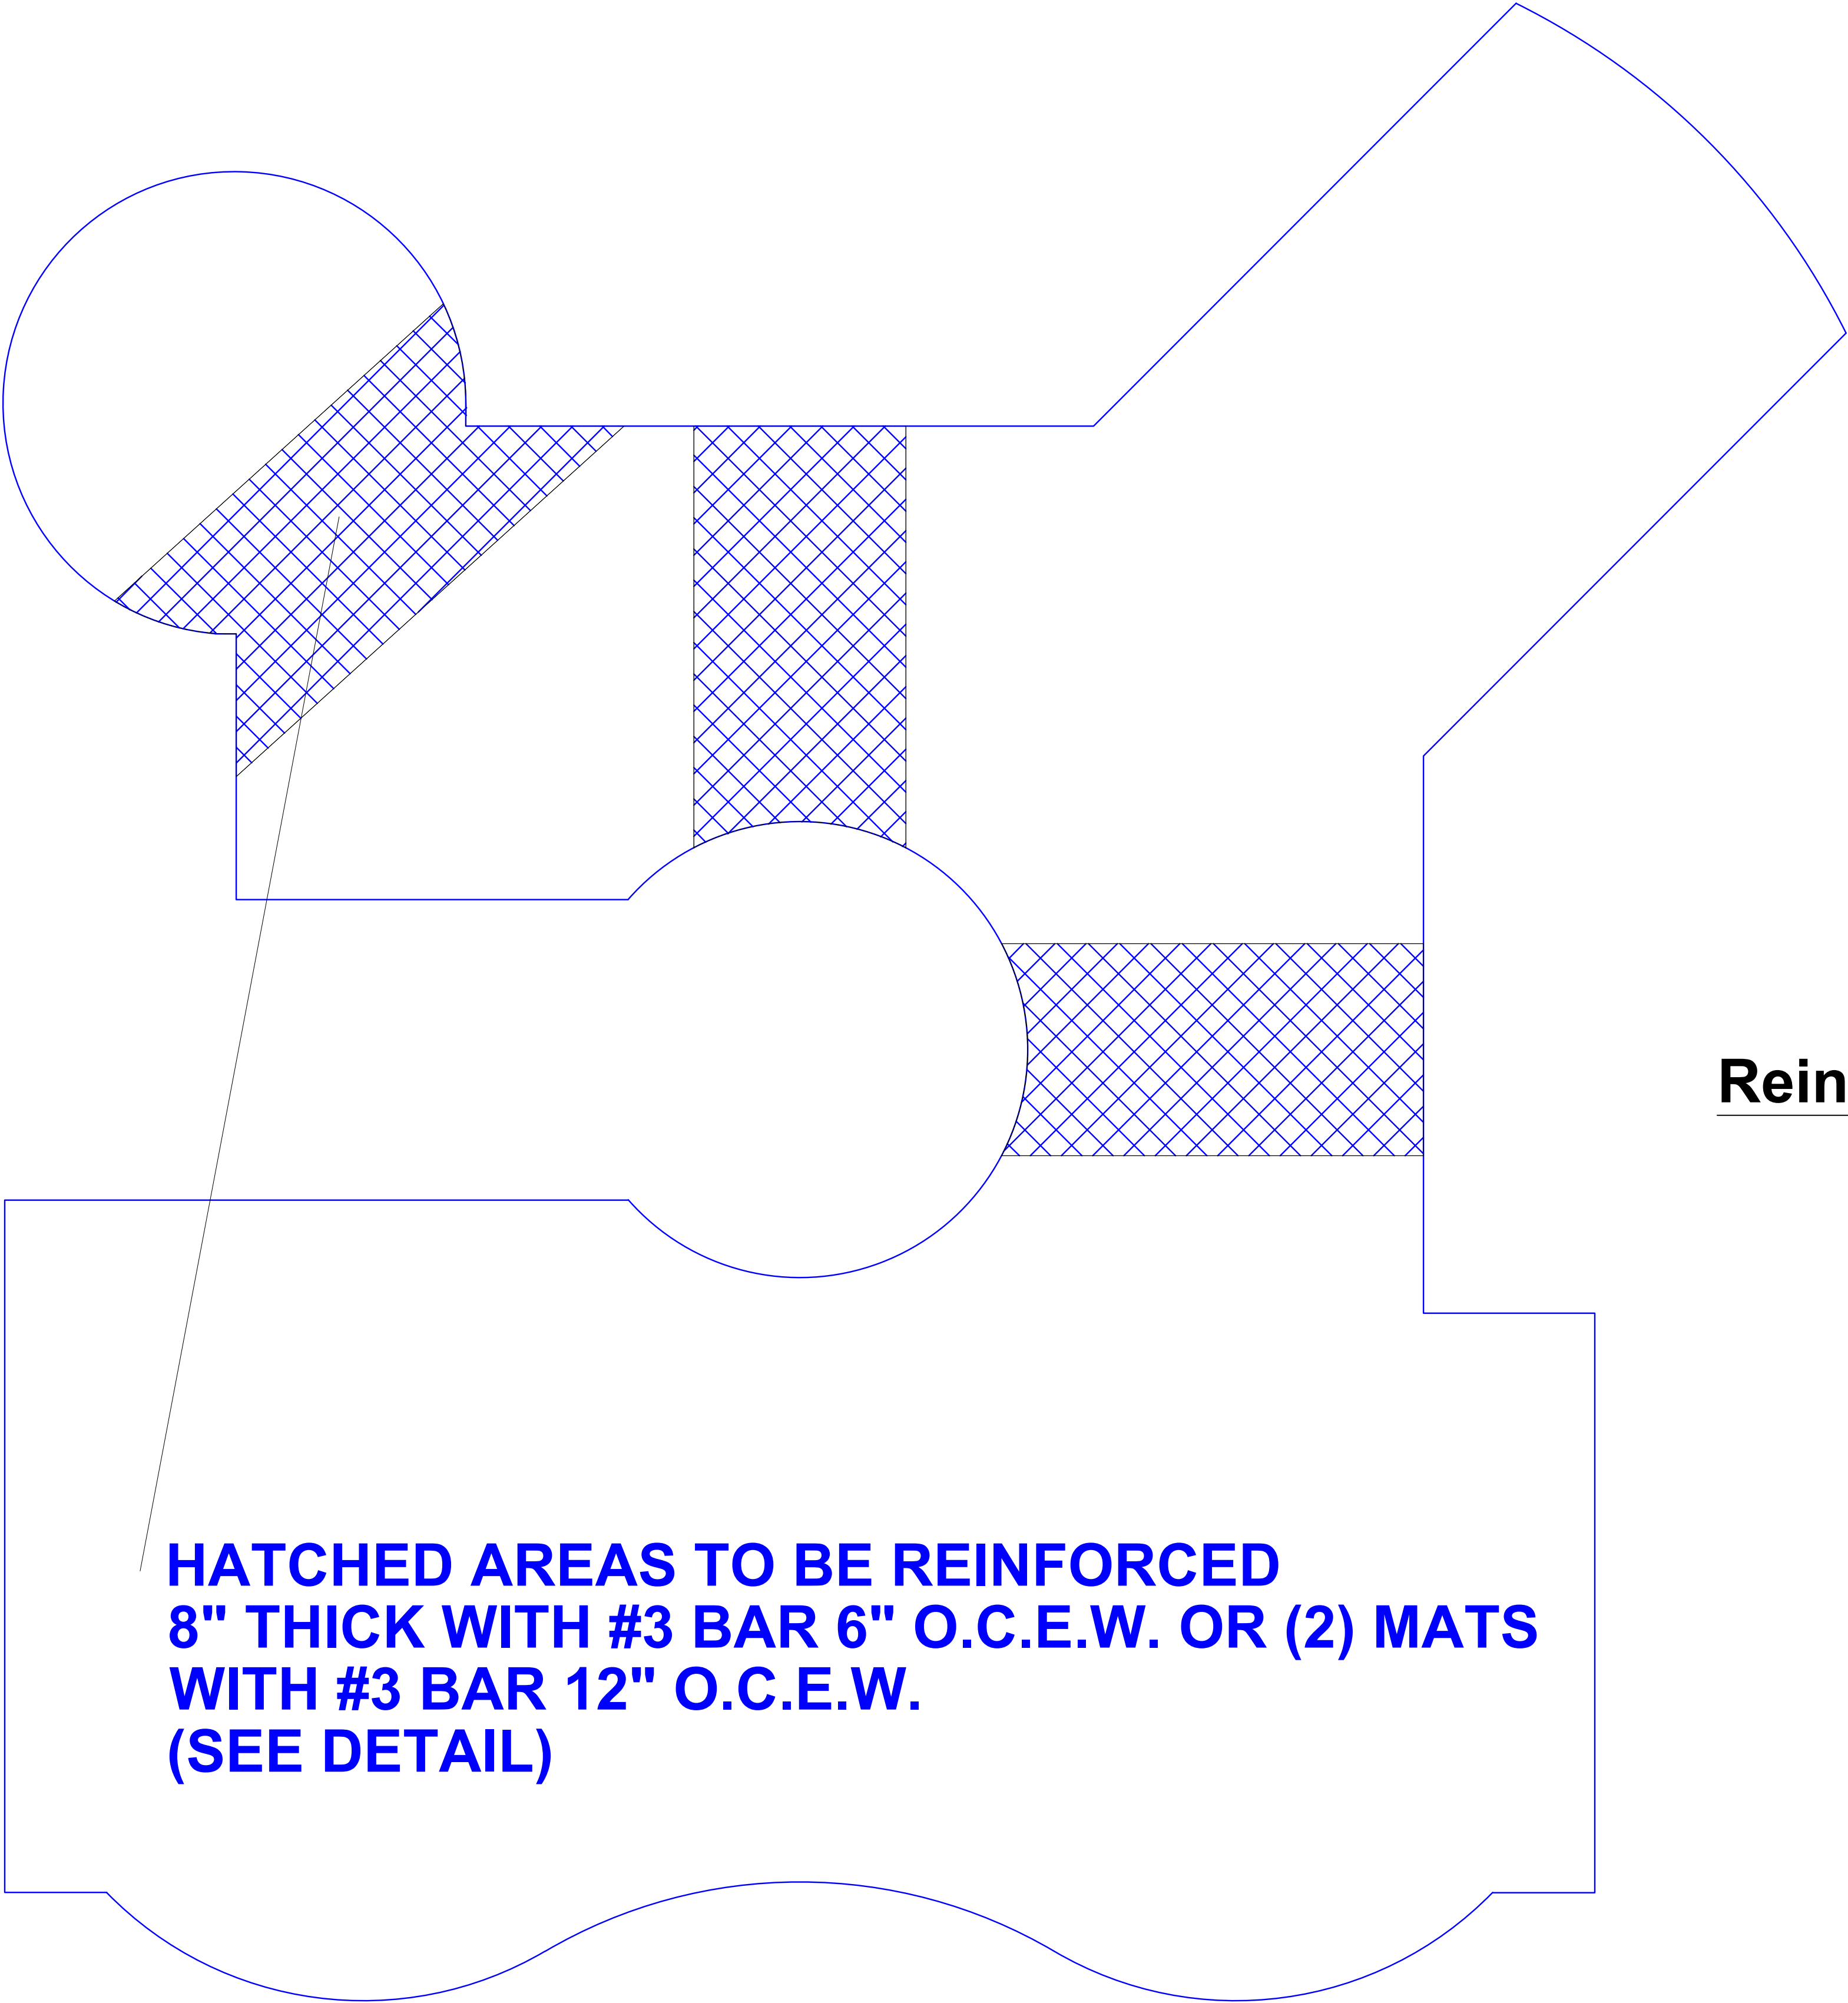

**HATCHED AREAS TO BE REINFORCED
8" THICK WITH #3 BAR 6" O.C.E.W. OR (2) MATS
WITH #3 BAR 12" O.C.E.W.
(SEE DETAIL)**

STRUCTURAL PLAN
SCALE: 3/16" = 1'

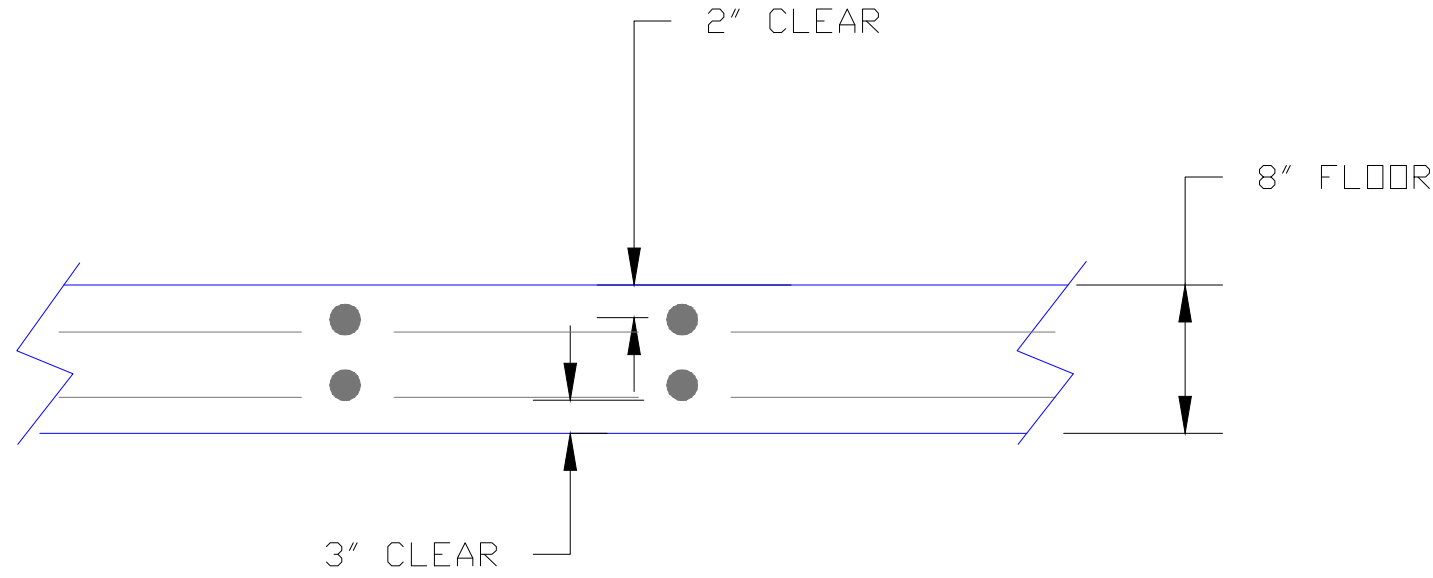

Reinforced Floor Detail
N.T.S.

NOTE:
USE 2 MATS, #3 BAR 12" O.C.E.W. OR
USE 1 MAT, #3 BAR 6" O.C.E.W.

SAL 10/31/13

No.	Revision/Issue	Date	

Samuel A. Liberatore, P.E. #55740

For: Lennar Homes
Edwards Construction

Long Leaf Pine Zero Entry Pool
Pool Structural Plan

GB Collins Engineering P.A.
Certificate of Authorization 27934

Samuel A. Liberatore P.E. 55740
1268 Rogers Street Phone: (727) 412-8443
Clearwater, FL 33756 Fax: (727) 412-6988
gbcollins@verizon.net