LEGEND:

- EXISTING 8" C.M.U. EXTERIOR WALL.
- EXIST. NON RATED PARTITION WALL.
- TO BE REMOVED

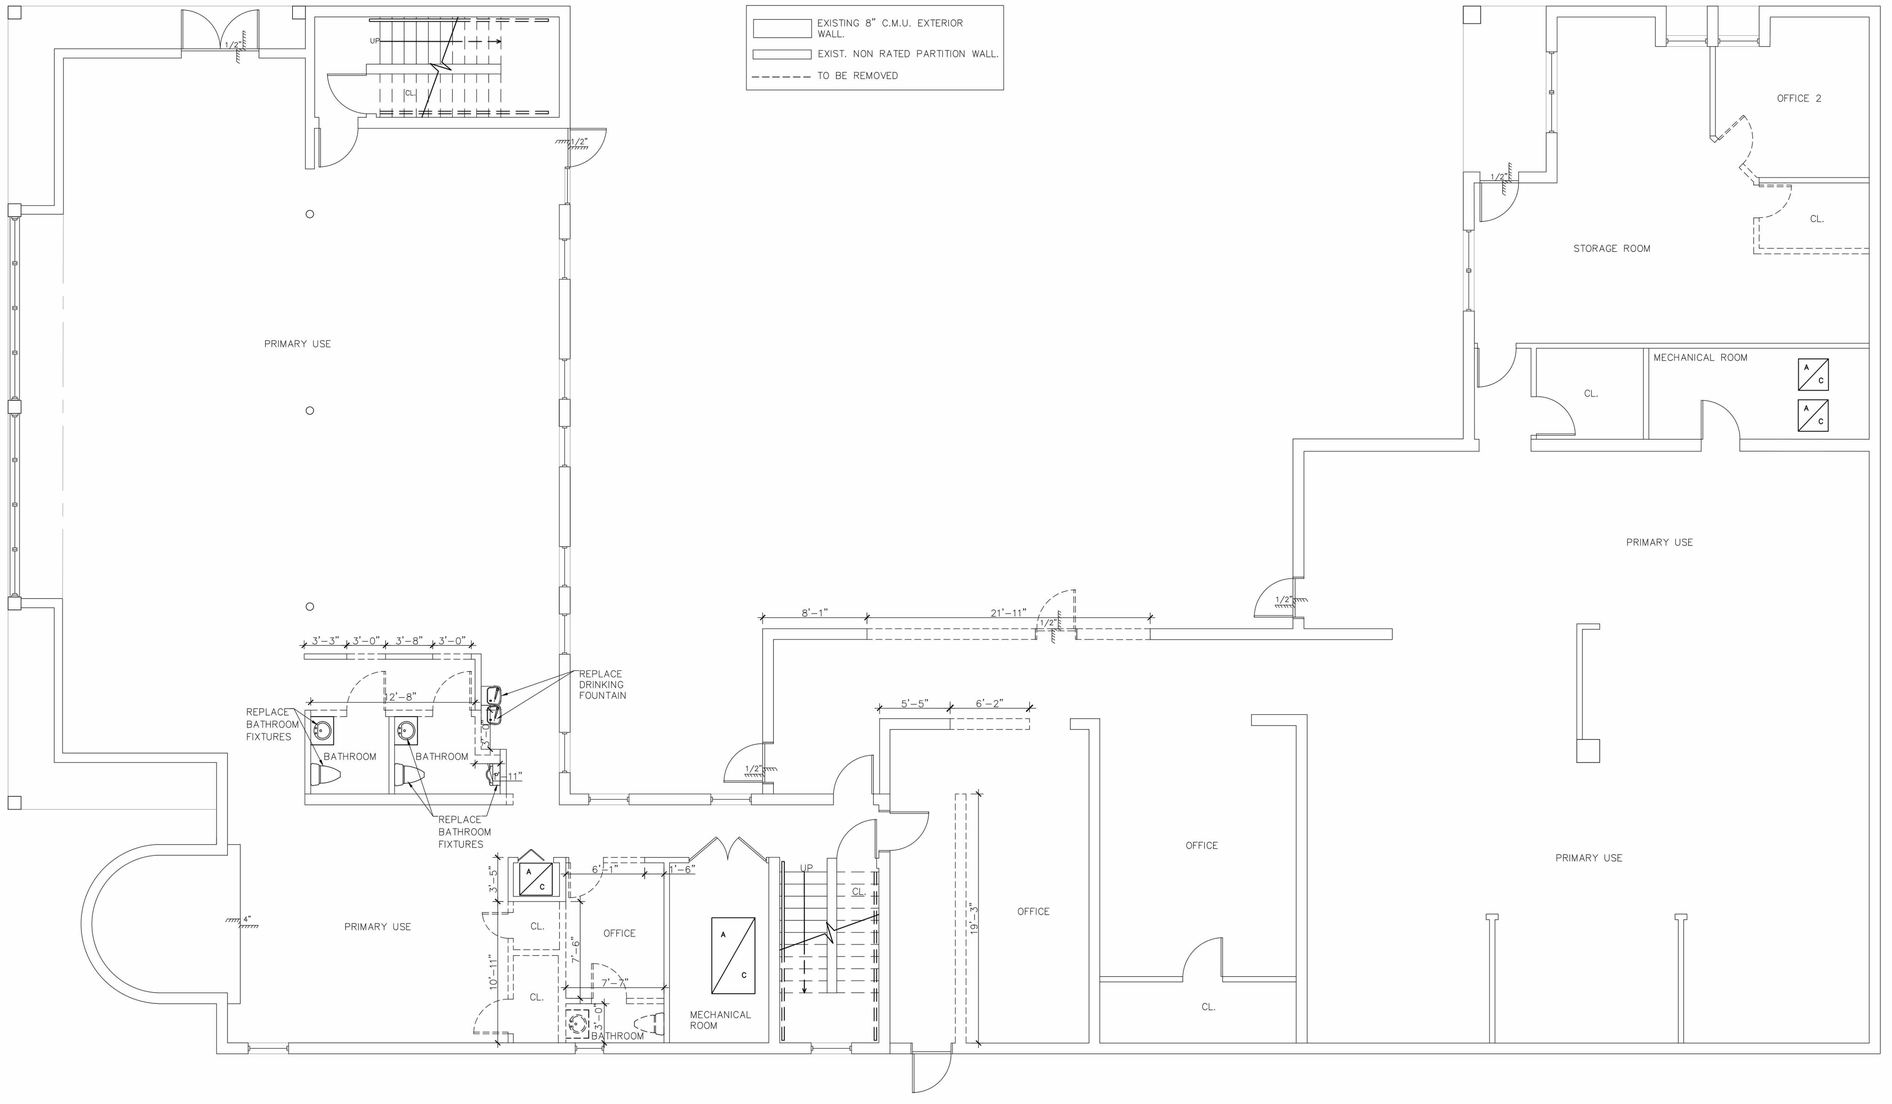

EXISTING GROUND FLOOR PLAN

SCALE: 3/16"=1'-0"

N

AR & ID DesignCO
PLANNING
ARCHITECTURE
INTERIOR DESIGN
3601 SW 122 CT
MIAMI FL 33175
(305) 988 5543
AA26002899

Boriana Cloutier AR 0014750

BUILDING REMODELING

2700 BISCAYNE BLVD. Miami, FL 33137

REVISIONS
NO.

COMM. NO.

DRAWN BY:

DATE:

ISSUED:

SCALE:
AS SHOWN

TITLE:

SHEET NO.
A-2