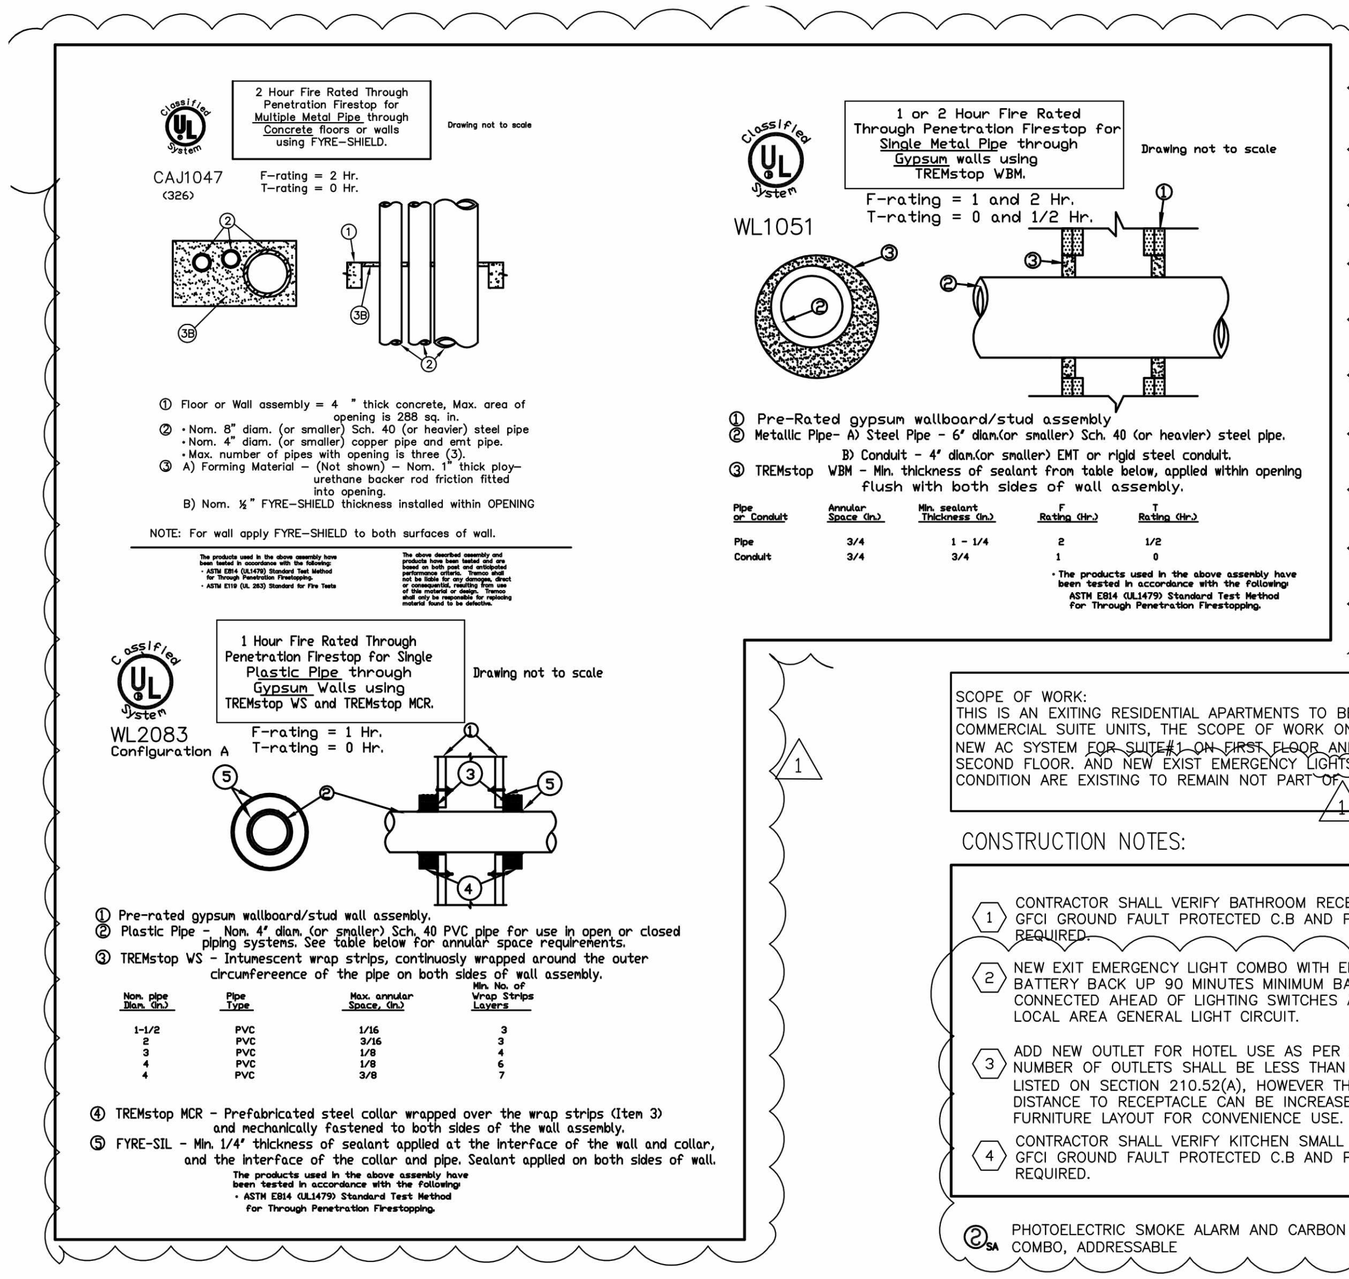

SCOPE OF WORK:
THIS IS AN EXITING RESIDENTIAL APARTMENTS TO BE CONVERTED TO COMMERCIAL SUITE UNITS, THE SCOPE OF WORK ONLY INCLUDES NEW AC SYSTEM FOR SUITE#1 ON FIRST FLOOR AND SUITE#3, #4 AT SECOND FLOOR. AND NEW EXIST EMERGENCY LIGHTS) ALL OTHER CONDITION ARE EXISTING TO REMAIN NOT PART OF THIS PERMIT.

CONSTRUCTION NOTES:

1. CONTRACTOR SHALL VERIFY BATHROOM RECEPTACLES ARE GFCI GROUND FAULT PROTECTED C.B AND PROVIDE IF REQUIRED.
2. NEW EXIT EMERGENCY LIGHT COMBO WITH EMERGENCY BATTERY BACK UP 90 MINUTES MINIMUM BATTERY. TO BE CONNECTED AHEAD OF LIGHTING SWITCHES AT EXISTING LOCAL AREA GENERAL LIGHT CIRCUIT.
3. ADD NEW OUTLET FOR HOTEL USE AS PER NEC. 210.60(B) NUMBER OF OUTLETS SHALL BE LESS THAN PROVISION LISTED ON SECTION 210.52(A), HOWEVER THE MAXIMUM DISTANCE TO RECEPTACLE CAN BE INCREASED BECAUSE OF FURNITURE LAYOUT FOR CONVENIENCE USE.
4. CONTRACTOR SHALL VERIFY KITCHEN SMALL APP. ARE GFCI GROUND FAULT PROTECTED C.B AND PROVIDE IF REQUIRED.

2SA PHOTOELECTRIC SMOKE ALARM AND CARBON MONOXIDE COMBO, ADDRESSABLE

SERVICE LOAD SUMMARY	
	TOTAL KVA
PANEL A	11.80 KVA
PANEL B	3.20 KVA
PANEL C	6.90 KVA
PANEL D	13.60 KVA
TOTAL AMPS @ 120/240 1 PHASE	147.92 AMP

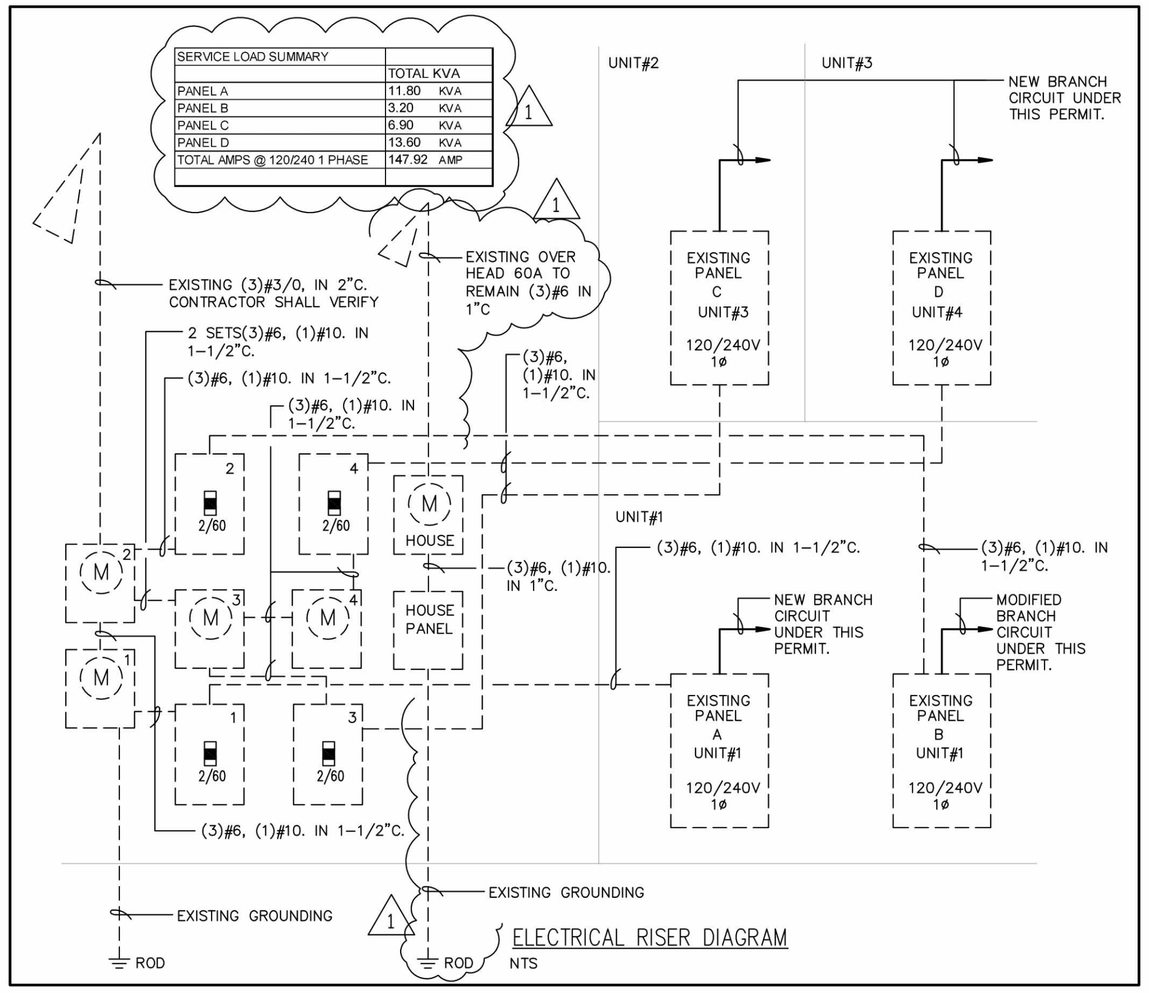

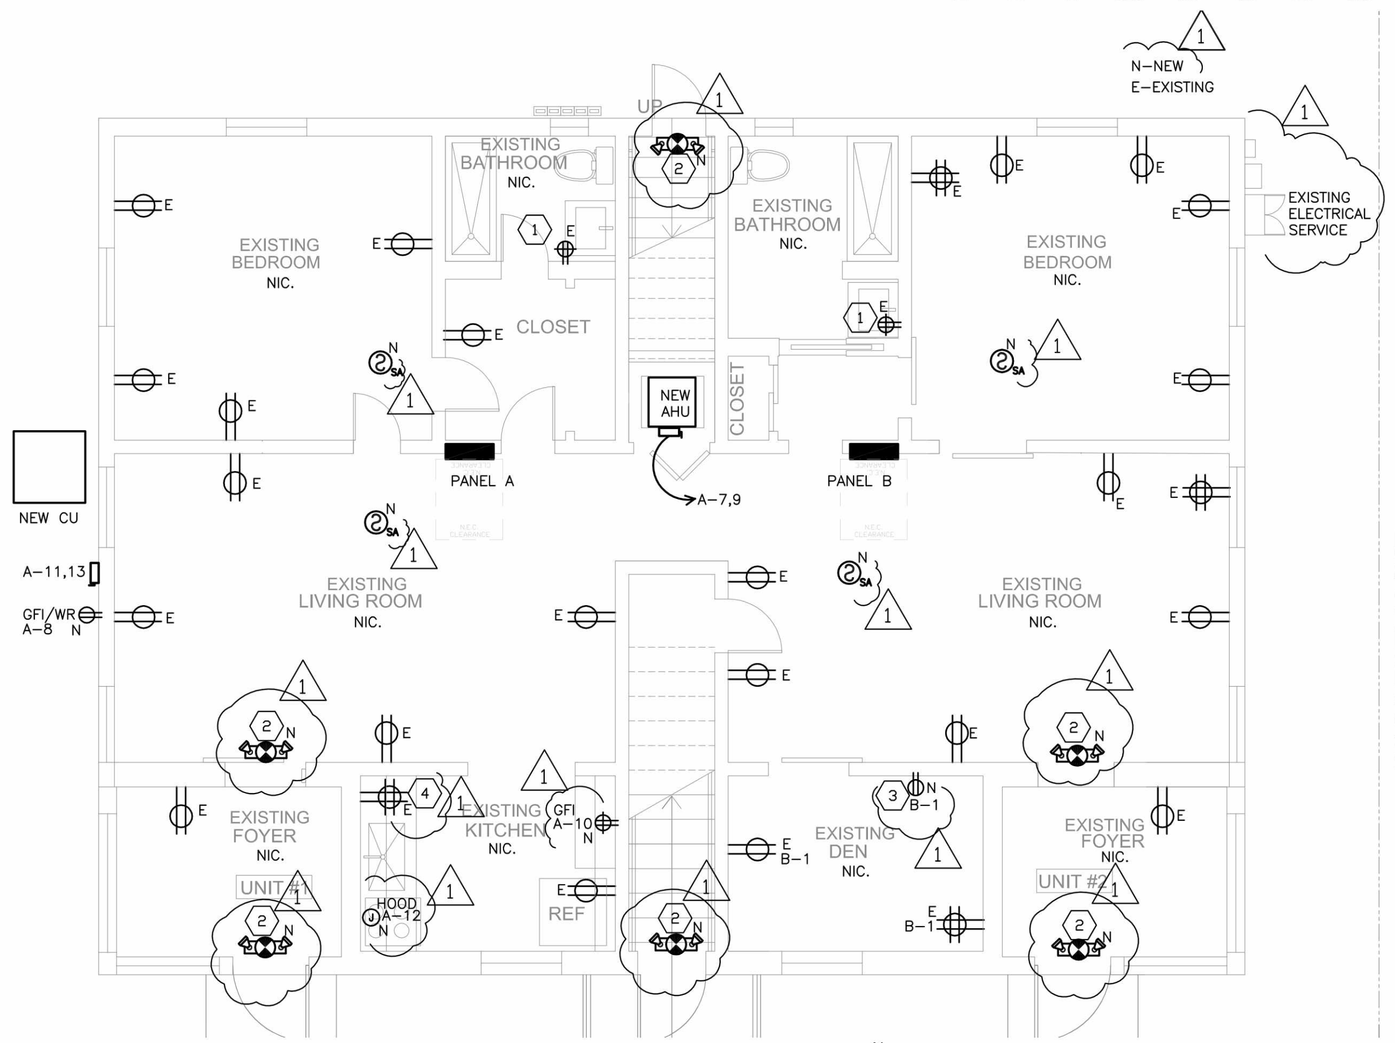

PROPERTY LINE

PROPERTY LINE

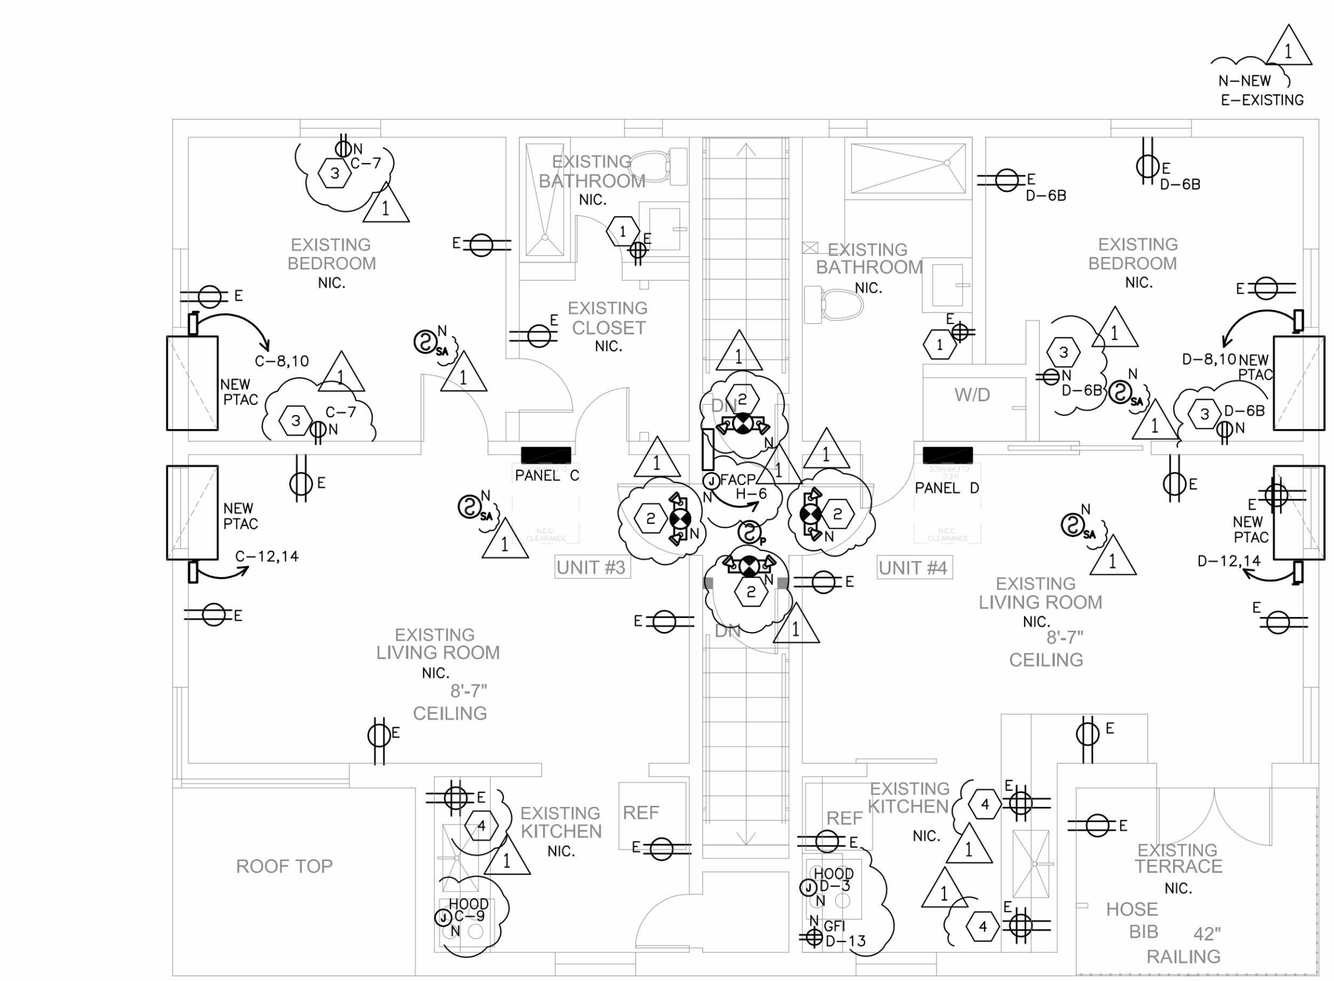

1 GROUND FLOOR PLAN
SCALE : 1/4" = 1'-0"

1 SECOND FLOOR PLAN
SCALE : 1/4" = 1'-0"

Amarilis Rodriguez, P.E.
License Number 60236
C.A. 26359
arpe engineering inc
Gables International Plaza
2655 Le Jeune Road, Suite 1109
Coral Gables, Florida 33134
Phone > 305 444 9809
Fax > 305 444 9827
Engineering Design:
> Mechanical > Electrical
> Plumbing > Fire Protection
www.arpe-eng.com
Signature
Date

JOB # 15-0902

CLIENT :

241 77 STREET

Issued for Permitting
241 77 street
Miami Beach, FL 33141

CDS CASTELLANOS DESIGN STUDIO
407 LINCOLN ROAD, SUITE 2C
MIAMI BEACH, FL 33139
Tel: 786.218.5335
License #AA 26002467
WWW.CASTELLANOSDESIGN.COM

No.	DATE	ISSUED / REVISED
1	17 FEB/15	PERMITTING
	12-03-15	RTC 1

ALL DRAWN AND WRITTEN MATERIAL CONTAINED HEREIN IS THE SOLE PROPERTY OF CASTELLANOS DESIGN STUDIO, LLC. AND MAY NOT BE DUPLICATED, PUBLISHED, DISCLOSED OR USED WITHOUT EXPRESS WRITTEN CONSENT OF CASTELLANOS DESIGN STUDIO, LLC.
THE DRAWINGS ARE SCOPE DOCUMENTS WHICH INDICATE THE GENERAL SCOPE OF WORK, AND SUCH, DO NOT NECESSARILY DESCRIBE ALL WORK REQUIRED FOR THE FULL PERFORMANCE AND COMPLETION OF THE WORK. GENERAL CONTRACTOR IS TO FURNISH AND INSTALL ALL ITEMS REQUIRED FOR THE PROPER COMPLETION OF ITS WORK WITHOUT ADJUSTMENT TO THE CONTRACT AMOUNT UNLESS SCOPE OF WORK CHANGES FROM THAT INDICATED ON THE DRAWINGS. IN THE EVENT OF A CONFLICT WITHIN OR AMONG THE CONTRACT DOCUMENTS, THAT DOCUMENT PLACING THE GREATEST BURDEN UPON GENERAL CONTRACTOR SHALL GOVERN. THE GENERAL CONTRACTOR SHALL CAREFULLY STUDY AND COMPARE ALL DRAWINGS, REPORTING ANY ERROR, INCONSISTENCY OR OMISSION HE MAY DISCOVER AND REPORT TO CDS AND IN NO CASE SHALL PROCEED IN UNCERTAINTY.

SEAL :

WESLEY ART CASTELLANOS
FLORIDA ARCHITECT LICENSE AR 96133

PROJECT NO : 2014-32

ELECTRICAL FLOOR PLAN

CHECKED BY : A.R.	SHEET NO :
DRAWN BY : A.R.	E-1.1
SCALE: AS NOTED	
© 2015 BY CDS	