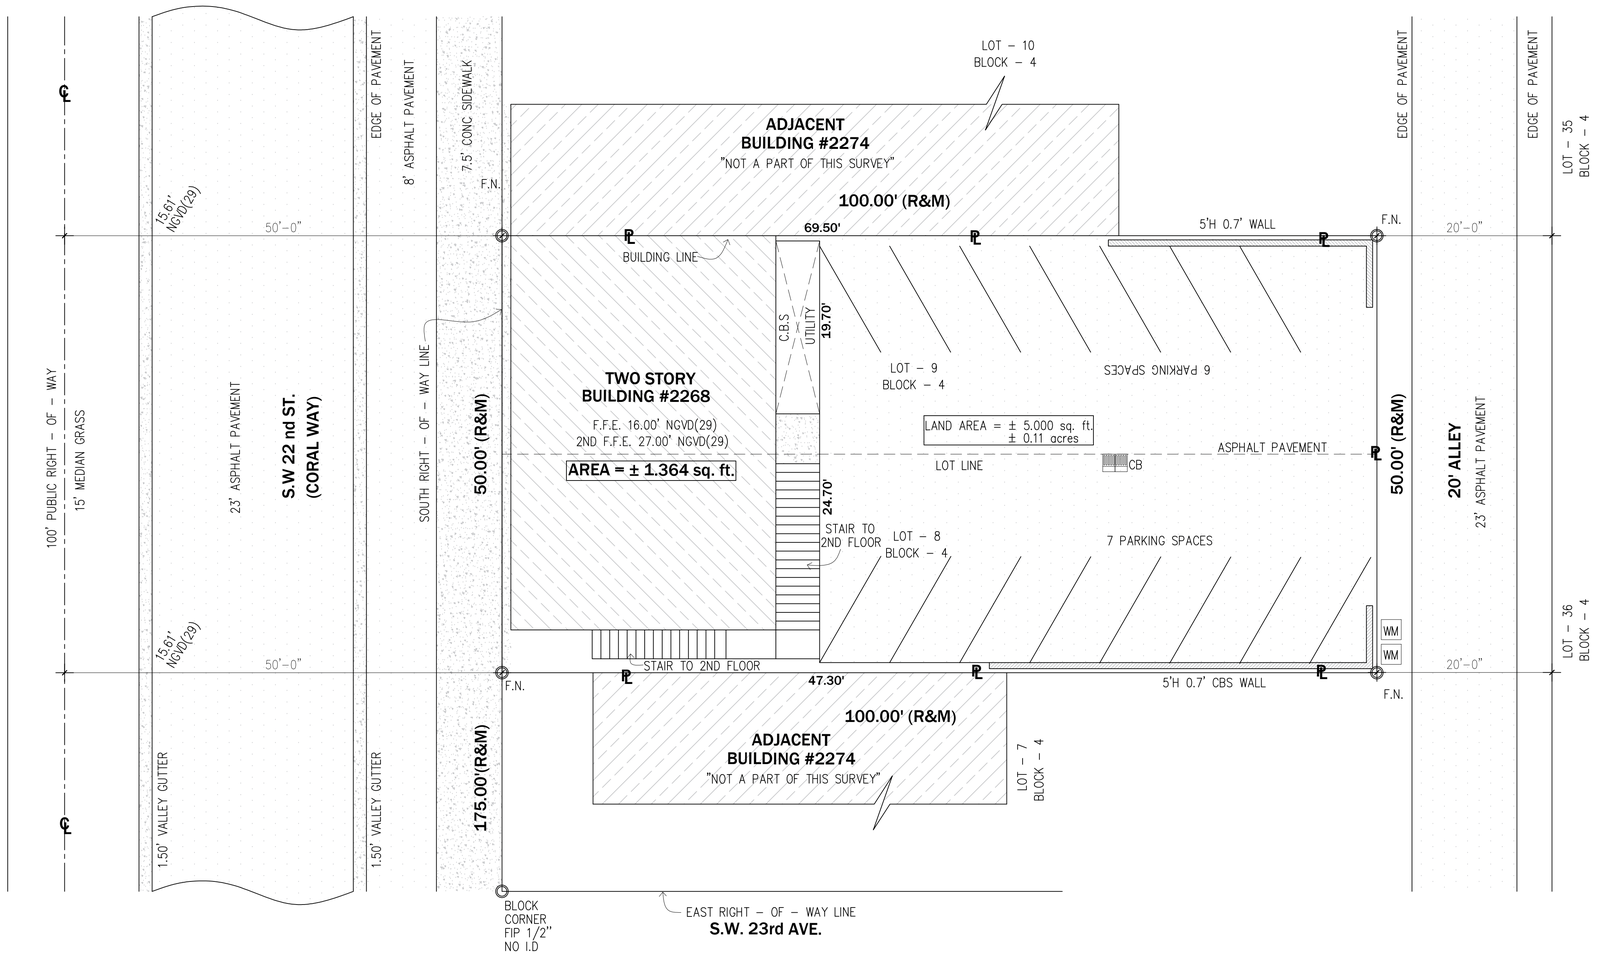

SITE PLAN

Revisions

CHANGE OF OCCUPANCY

GABRIEL SAMARA

2268 SW 22 ST

MIAMI , FLORIDA

J.C.D. ARCHITECT , Inc.

JUAN C. DAVID R. A. # 0015344

LEED ACCREDITED PROFESSIONAL

Design & Development

Architecture ▫ Interiors ▫ Planning ▫ Construction

1385 Coral Way, Suite 207 Miami, FL 33145

Ph: (305) 285-4343 Fax: (305) 285-4330

Job No.

Date : 04.01.16

Scale : SHOWN

Seal

AA-26001560

Sheet No.

SP-1