E1 FRONT ELEVATION - DEMOLITION

SCALE: 1/8" = 1'-0"

E4 FRONT ELEVATION - RENOVATION

SCALE: 1/8" = 1'-0"

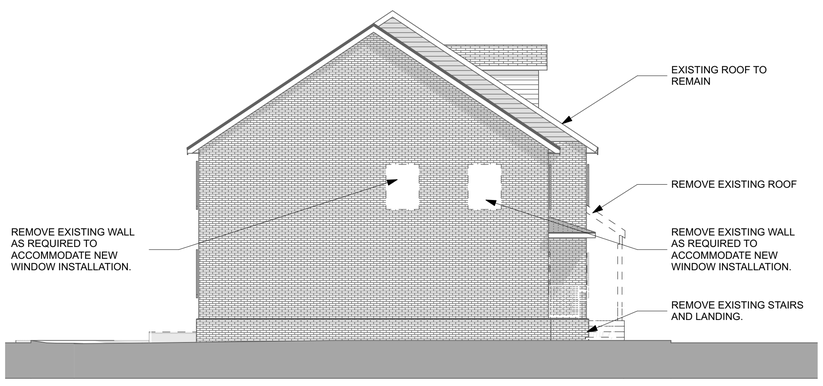

C1 LEFT ELEVATION - DEMOLITION

SCALE: 1/8" = 1'-0"

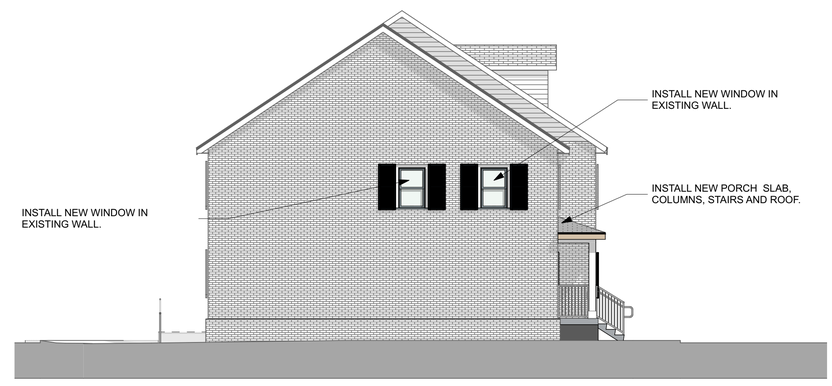

C4 LEFT ELEVATION - RENOVATION

SCALE: 1/8" = 1'-0"

A1 BUILDING SECTION - LONGITUDINAL

SCALE: 1/8" = 1'-0"

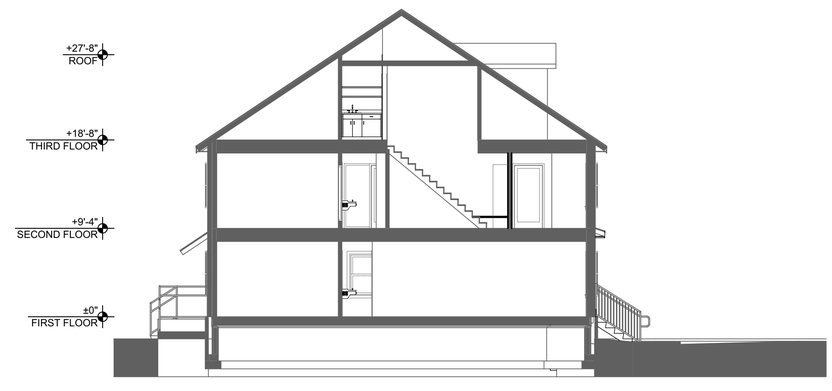

A4 BUILDING SECTION - DESCRIPTION

SCALE: 1/8" = 1'-0"

Dodstone Architects

3011-1 Powell Road
Tallahassee, FL 32308

850.656.7326

JOEL DODSON
AR0015211

STATE OF FLORIDA
JOEL DODSON
AROO15211
REGISTERED ARCHITECT

CONSULTANT:

GONZALEZ

GONZALEZ OFFICE BUILDING

PROJECT NUMBER: 2022-0288

#	DATE	SUBMISSION TITLE
01	06/15/22	CONSTRUCTION DOCUMENTS

#	DATE	REVISION TITLE

EXTERIOR ELEVATIONS & BUILDING SECTIONS

AS INSTRUMENTS OF SERVICE, THESE DRAWINGS AND THE DESIGN ARE THE PROPERTY OF THE DODSTONE GROUP ARCHITECTS AND AS SUCH ARE PROTECTED BY STATUTE AND FEDERAL COPYRIGHT LAWS. REPRODUCTION OR USE OF THESE DRAWINGS OTHER THAN FOR THE PROJECT INTENDED WITHOUT WRITTEN CONSENT FROM THE DODSTONE GROUP ARCHITECTS IS PROHIBITED.

REVIEWED BY: JD DRAWN BY: LS

A201