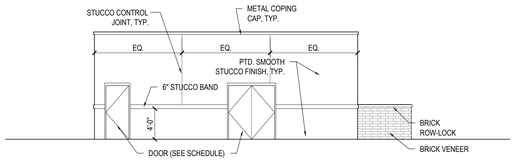

01 VARSITY LOCKER WEST ELEV.

SCALE: 1/8" = 1'-0"

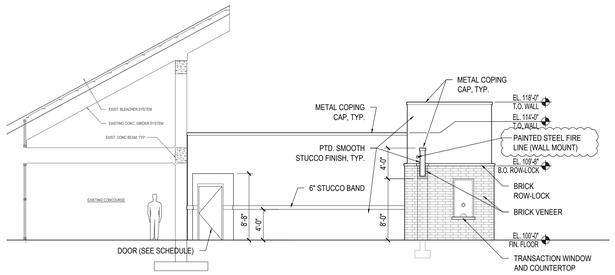

02 WOMENS RESTROOM WEST ELEV.

SCALE: 1/8" = 1'-0"

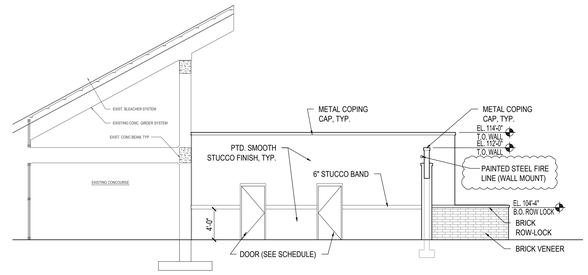

03 MENS RESTROOM WEST ELEV.

SCALE: 1/8" = 1'-0"

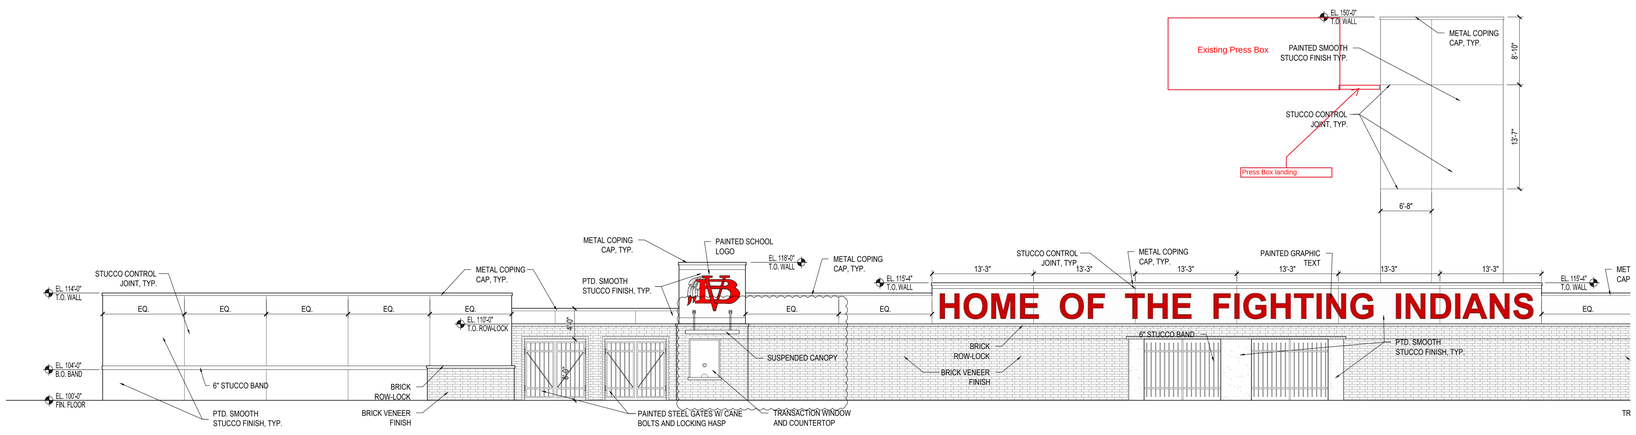
Existing Press Box
EL. 150'-0" T.O. WALL
PAINTED SMOOTH STUCCO FINISH TYP.
METAL COPING CAP, TYP.
8'-10"
STUCCO CONTROL JOINT, TYP.
13'-7"
Press Box landing
6'-8"
EL. 150'-0" T.O. WALL
METAL COPING CAP, TYP.
2'-6"
8'-10"
PAINTED SMOOTH STUCCO FINISH TYP.
STUCCO CONTROL JOINT, TYP.
IMPACT RATED DOOR/ WINDOW COMBINATION SEE DOOR SCHEDULE
13'-7"
EXISTING PRESSBOX PLATFORM TO REMAIN. MODIFY FENCING TO ALLOW ACCESS TO THE PLATFORM FORM THE ELEVATOR LOBBY
PAINTED SMOOTH STUCCO FINISH TYP.
EXIST. BLEACHER SYSTEM
EXISTING CONC. GIRDER SYSTEM
EXIST. CONC BEAM, TYP
EXISTING CONCOURSE
METAL COPING CAP, TYP.
PAINTED STEEL FIRE LINE (WALL MOUNT)
PTD. SMOOTH STUCCO FINISH, TYP.
6" STUCCO BAND
4'-0"
4'-0"
DOOR (SEE SCHEDULE)
STUCCO CONTROL JOINT, TYP.
METAL COPING CAP, TYP.
EL. 118'-0" T.O. WALL
EL. 115'-4" T.O. WALL
PAINTED GRAPHIC TEXT
13'-3"
13'-3"
13'-3"
13'-3"
13'-3"
13'-3"
EL. 115'-4" T.O. WALL
METAL COPING CAP, TYP.
METAL COPING CAP, TYP.
PTD. SMOOTH STUCCO FINISH, TYP.
PAINTED SCHOOL LOGO
EL. 118'-0" T.O. WALL
METAL COPING CAP, TYP.
EL. 112'-0" T.O. ROW-LOCK
EL. 114'-0" T.O. WALL
EL. 104'-0" B.O. BAND
EL. 100'-0" FIN. FLOOR
EQ.
EQ.
EQ.